



AGENDA OF THE COMMON COUNCIL

TUESDAY, DECEMBER 1, 2020, 6:00 PM

Virtual Meeting.

Public may join via Zoom.

A. Zoom Meeting Information.

- I. This item contains documents which provide call in information and instructions for the Zoom Meeting.

B. Roll Call.

C. Pledge of Allegiance.

D. Invocation.

- I. The invocation will be led by Alder Veronica Corpus-Dax, District 2.

E. Approval of Minutes.

- I. Approval of the minutes from the November 10, 2020 Common Council Meeting.

F. Approval of the Agenda.

G. Resolutions.

- I. Resolution of recognition Mahon Creek Neighborhood Association.

H. Presentations

- I. Presentation by Green Bay Police Department on equipment for police officers.

I. Report by the Mayor.

J. Announcements.

K. Appointments.

I. **Reappointments**

On Broadway Business Improvement District

Kurt Schwiesow, 142 North Broadway, Green Bay, 54303

Term to expire: December 1, 2023

Brent Weycker, 500 Eliza Street, Green Bay, 54301

Term to expire: December 1, 2023

Brendt Peeters, 117 S. Jackson, Green Bay, 54301

Term to expire: December 1, 2023

Stephanie Bruss, 4504 Wyandot Trail, Green Bay, 54313

Term to expire: December 1, 2023

Military Avenue Business Association

Ralph Jensen, 3246 W. Point Road, Green Bay, 54313

Term to expire: December 1, 2023

Olde Main Street, Inc.

Tiona Petrouske, 306 N. Van Buren, Green Bay 54301

Term to expire: December 1, 2023

Ryan Kuehn, 401 N. Quincy, Green Bay, 54301

Term to expire: December 1, 2023

Downtown Green Bay, Inc.

Jesse Wotruba, 1638 Cady Lane, De Pere, 54115

Term to expire: December 1, 2023

New Appointments

Downtown Green Bay, Inc.

Greg Babcock, 417 S. Adams, Green Bay, 54305

Term to expire: December 1, 2023

Ian Griffiths, 1023 S. Van Buren, Green Bay, 54301

Term to expire: December 1, 2023

Olde Main Street, Inc.

Patrick Stoa, 1138 Main Street, Green Bay, 54301

Term to expire: December 1, 2023

Green Bay Sustainability Commission

Stephanie King, 1656 W. Marhill Road, Green Bay, 54313

Term to expire: December 1, 2023

L. Ordinances - Second Reading for Adoption.

1. General Ordinance 39-20
An ordinance amending Section 29.208, Green Bay Municipal Code, relating to parking regulations.
2. General Ordinance 40-20
An ordinance repealing Chapter 13-1716(e) Green Bay Municipal Code, relating to game day parking.

M. Report of the Redevelopment Authority (November 10, 2020).

1. Informational Only: To award \$138,050.00 of CARES Act Homelessness Assistance Activities funds to Newcap, Inc.; \$80,000.00 of CARES Act Homelessness Assistance Activities funds to Legal Action of Wisconsin; and \$100,000.00 of CARES Act Essential Front-line Employee Relief funds to Newcap, Inc.
2. To approve and recommend Common Council adopt proposed allocation of 2020 Community Development Block Grant (CDBG-CV3) CARES funding of Five Hundred Sixty-six Thousand, Seven Hundred Twenty-nine Dollars (\$566,729.00).

N. Report of the Protection & Policy Committee November 16, 2020 AND November 19, 2020).

1. To approve a request by Kokoro, LLC at 875 Lombardi Ave. to extend the issuance of their liquor license to February 2021. (November 16, 2020)
2. To refer to staff a request by Ald. Chris Wery to review, with possible action, Ordinance 8.16 'Practice of Massage or Bodywork Therapy Requiring State License' and any other related ordinance. A revised ordinance is needed to combat actual and potential escort service and prostitution masquerading as massage business. (November 16, 2020)
3. To approve an appeal by Robert Haglund regarding the re-inspection fees at 800 N. Platten St. and reduce to \$250. (November 16, 2020)
4. To receive and place on file a request by Ald. Randy Scannell to have a police report on the compliance and policing of the mask mandate. (November 16, 2020)
5. To receive and place on file The Liquor Violation Report for November 16, 2020. (November 16, 2020)
6. To receive and place on file a request by Ald. Galvin, filed on behalf of constituent Brenda Staudenmaier, that the City consider taking fluoride out of the treatment process for the City water. (November 19, 2020)

O. Report of the Protection & Policy Committee Granting Operator Licenses.

1. Report of the Protection & Policy Committee granting Operator Licenses.

P. Report of the Plan Commission (November 23, 2020).

1. To allow the property owner to continue to rent the subject property, 1135 Shadow Lane, under the conditions of the Short Term Rental Permit (STRP) and that any further substantiated claims or violations reported, within the next 6 months, shall be brought back before the Plan Commission for further consideration and potential action.
2. To allow the property owner to continue to rent the subject property, 1136 Shadow Lane, under the conditions of the Short Term Rental Permit (STRP) and that any further substantiated claims or violations reported, within the next 6 months, shall be brought back before the Plan Commission for further consideration and potential action.
3. To receive and place on file the Housing Market Study.

Q. Report of the Finance Committee (November 17, 2020).

1. To approve the purchase of LifePak Cardiac Monitors and AED's from Stryker for Green Bay Metro Fire Department for the sum of \$441,828. Sole Source and supporting documentation attached.
2. To approve the purchase of LifePak Cardiac Monitor from Stryker and mounts for Bellevue Fire Department for the sum of \$32,938.25. Sole source and supporting documentation attached. Item to be purchased by GBMFD and passed through to Bellevue using their funds.
3. To award a contract for Green Bay Police Department Tire Contract to Goodyear, piggybacking off State of Wisconsin contract from 1/1/2021 through 3/31/2024. Estimated annual expenditures is approximately \$55,000.
4. To refer to staff a request by Ald. Wery to the Finance committee which states: "Due to ongoing reasons of 'inadequate staffing' and 'prioritizing of tasks' in our Law Dept, I am requesting we hire City Ethics Inc, or a similar qualified party, to draft revisions to the city's Code of Ethics and Code of Conduct as recommended in their 2018 findings paid for by the City of Green Bay" with request that they return to the next Finance Committee meeting with an approximate window of how long it will take to complete the project internally in addition to providing recommended actions should we need to outsource the service. Motion carried.

R. Report of the Park Committee (November 18, 2020).

1. To refer to staff to organize a collaborative meeting between area agencies and municipalities to explore ways to mitigate flooding concerns along the East River Trail.
2. To accept a donation of light pole banners and up-lighting from the Whitney Park Neighborhood Association for installation at Whitney Park.
3. To refer to staff to work with the neighborhood, stakeholders and fat tire bikers and to report back at the first Parks committee meeting in January for discussion with possible action on the use of fat tire bikes at He-nis-ra Park.
4. To approve to accept a donation of \$15,500 from the Navarino Neighborhood Association to fund the entire cost of installation of 4 new Wisconsin Public Service owned lights in Navarino Park.
5. To approve the request from the Baird Creek Preservation Foundation to facilitate a controlled burn in the Baird Creek Greenway.

S. Report of the Traffic, Bicycle, and Pedestrian Commission November 16, 2020).

1. To refer to staff the request to install a marked crosswalk across East Mason Street at Goodell Street.
2. To postpone to the January 2021 meeting of the Traffic, Bicycle, and Pedestrian Commission the request by Ald. Lefebvre to review and potentially change the SPEED LIMIT 25 zone on North Webster Avenue from Pine Street to University Avenue.
3. To deny the request to establish a 3-WAY STOP condition at Western Avenue at Maryhill Drive and maintain the existing 1-WAY STOP control (Maryhill Drive traffic stops for Western Avenue traffic).

T. Report of the Economic Development Authority (November 9, 2020).

1. To enter into professional services agreements with GEI Consulting to serve as the primary qualified environmental professional (QEP) and Stantec to serve as secondary QEP for Brownfields Revolving Loan Fund (RLF).

The Council may convene in closed session pursuant to Sections 19.85(1)(e), Wis. Stats., for purposes of deliberating or negotiating the sale of public properties, investing of public funds or conducting other specified public business as necessary for competitive or bargaining reasons. The Council may thereafter reconvene in open session pursuant to Section 19.85(2), Wis. Stats., to report the results of the closed session and consider the balance of the agenda.

U. Report of the Ethics Board (November 12, 2020).

1. To adopt the Findings of Fact and Conclusions of Law in the matter of the Ethics Complaint against Alder John Vander Leest filed by Tarl Knight under the City of Green Bay Code of Conduct for Elected Officials.
2. To dismiss the Ethics Complaint filed against Alder Vander Leest by Tarl Knight.

V. Report of the Sustainability Commission (November 19, 2020).

1. To hold the report of the Green Infrastructure Code Audit to the December 16, 2020 meeting.

W. Receive and Place on File.

1. The Municipal Court Report for October 2020.

X. Referral of Petitions & Communications.

Y. Adjournment.

- 1) SUPPLEMENTAL INFORMATION: The Video of this meeting, Agenda, Agenda Packet, and Minutes are available online at www.greenbaywi.gov/Meetings.
- 2) ACCESSIBILITY: Any person wishing to attend who requires special accommodation because of a disability, should contact the City Safety Manager at 920-448-3125 at least 48 hours before the scheduled meeting time so that arrangements can be made.
- 3) QUORUM: Please take notice that a majority or quorum of the Common Council will attend this committee meeting and will constitute a meeting of the Common Council for purposes of discussion and information gathering relative to this agenda.

- 4) **REPRESENTATION:** The party requesting the communication, or their representative, should be present at this meeting.

Virtual Meeting Instructions



Common Council 12-1-2020

Zoom Meeting Information

Join Zoom Meeting

<https://us02web.zoom.us/j/86550620469>

Meeting ID: 865 5062 0469

Passcode: 264188

One tap mobile

+13017158592,,86550620469#,,,,,0#,,264188# US (Germantown)

+13126266799,,86550620469#,,,,,0#,,264188# US (Chicago)

Dial by your location

+1 301 715 8592 US (Germantown)

+1 312 626 6799 US (Chicago)

+1 929 205 6099 US (New York)

+1 253 215 8782 US (Tacoma)

+1 346 248 7799 US (Houston)

+1 669 900 6833 US (San Jose)

Meeting ID: 865 5062 0469

Passcode: 264188


Find your local number: <https://us02web.zoom.us/u/kb2VGKCAxB>

Additional Information



1. Wisconsin Open Meetings Law still applies
 - a. Persons interested in speaking to an item must give their name and address
 - b. Committee/Commission/Board members will still follow *Roberts Rules of Order*
2. All zoom meetings will have a password in the instructions. Please enter when prompted.
3. Please log into the Zoom meeting 10 minutes before the meeting starts to ensure proper technology is working.
 - a. If you are a Board Member, please log into [CivicClerk](#) with a computer, laptop, or tablet device.
4. Once you are in the meeting please mute yourselves.
 - a. You may unmute yourself when you are called upon to speak.
5. Waiting room
 - a. When you call in, all callers/participants will be placed in a “waiting room.”
 - b. Persons on the agenda will be admitted to the meeting, and then once the item is concluded, the host will permanently mute you from the meeting (you can still hear the meeting).
6. Using Zoom with a tablet or computer
 - a. Tablet—you will be asked to sign in. Download the app either with the Apple Store or the Play Store
 - b. Computer—you will be asked to sign in. You may download the app or click on the link to open Zoom in your browser.
7. Registering
 - a. The host may ask you to register for the meeting. A registration link will be sent to you along with the invite. You’ll receive another email confirming that you’re registered for the meeting.
 - b. If you’re using a phone, your registration will still be tied to an email.
8. Raising your hand
 - a. Committee members—you can either use CivicClerk and request to speak or you can “raise your hand” in the zoom meeting (you’d need to use a computer or tablet) to let the host know you’d like to speak. You can also un-mute yourselves and start speaking.
 - b. Persons on the agenda—you can “raise your hand” but you’d need to use a computer. You will be allowed to speak, per Wisconsin Open Meetings Rules, once the committee has “opened the floor for interested parties to speak.” Once the committee is finished with your agenda item, the host will mute you permanently, unless the committee opens the floor again.
9. What devices should I use?
 - a. Smart phone (please see more detailed instructions on page 3)
 - b. Land line
 - c. Tablet—well in advance of the meeting, please download the Zoom Meeting app before you join a meeting by using either the Apple Store or the Play Store. You will be asked to input your name, thus identifying you for the meeting. You’ll also be asked to verify your email.
 - d. Computer—well in advance of the meeting, please download the Zoom Meeting app, but you can also click on a link to open the Zoom Meeting in your browser. You will be asked to input your name, thus identifying you for the meeting.
 - e. For tablet and computer users—if you download the app you will be asked to verify your email.
10. Zoom etiquette
 - a. Muting yourselves when you’re not talking will prevent your background noise from interfering with others’ ability to listen to and participate in the meeting.
 - b. If you’re using a telephone, please identify yourself with your phone number and name before you speak. Zoom meeting hosts can see only your telephone number and will ask you to identify yourselves.
11. Closed session
 - a. Persons in the Zoom meeting will be put into a waiting room while the committee meets in Closed Session. Participants will be admitted back into the Zoom meeting once the committee reconvenes in Open Session.
 - b. Persons watching live on YouTube will see a gray screen with the City logo during closed session.
12. Persons interested in listening to the meeting can go to www.youtube.com/CityofGreenBay

Calling into the Zoom meeting using a smartphone

1. Dial the phone number listed at the beginning of this document.
2. When prompted, enter the Meeting ID number followed by #
 - a. If you're using a smartphone, you can access the keypad by clicking "Keypad" on your screen

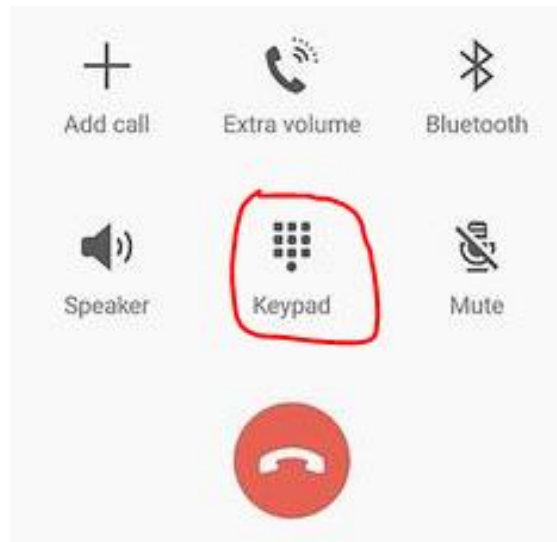

3. Once you are in the meeting, notify the meeting host that you are in and state your name.
4. If you do not need to talk, please make sure your phone is on **Mute**
 - a. If you're using a smartphone, look at your screen and click the Mute button

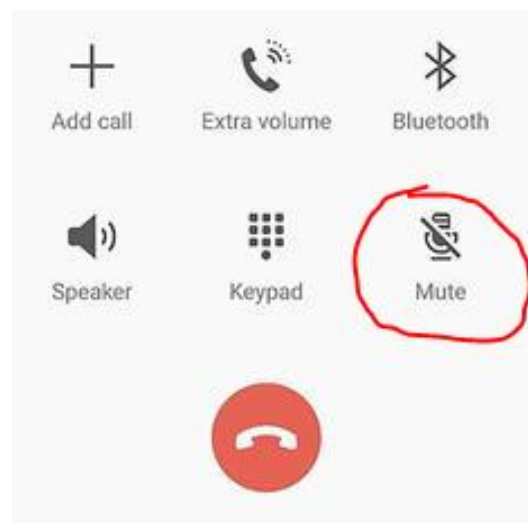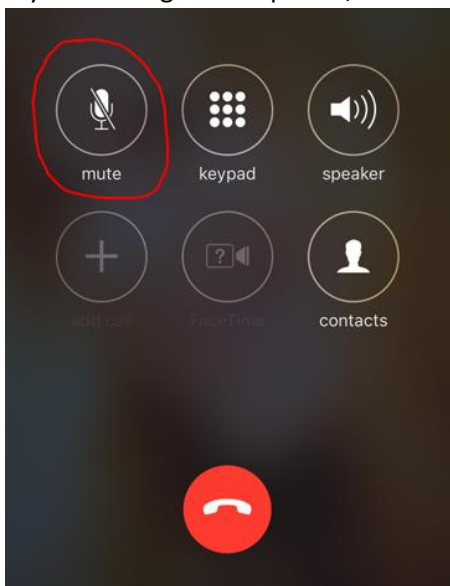

- b. If you're using a computer, you should see a Mute button in the Zoom application



**RESOLUTION OF RECOGNITION
MAHON CREEK NEIGHBORHOOD ASSOCIATION**

Green Bay, Wisconsin
November 10, 2020

BY THE COMMON COUNCIL OF THE CITY OF GREEN BAY:

WHEREAS, the Mayor and Common Council of the City of Green Bay, along with its staff and citizens, recognize the importance of developing and maintaining healthy neighborhoods throughout the community; and

WHEREAS, the City of Green Bay values citizen involvement and wishes to reach out to all segments of the community by supporting the formation of effective neighborhood associations; and

WHEREAS, the Mahon Creek Neighborhood Association has been organized by residents of the City of Green Bay with a mission statement as follows: "The mission of the Mahon Creek Neighborhood Association is to bring neighbors together to foster community, create unity, and provide a supportive environment for families."

WHEREAS, the Mahon Creek Neighborhood Association will serve residents of the City of Green Bay in the neighborhood bounded by East side of Nicolet Drive to the West, the South side of Scottwood Dr. to the North, the City of Green Bay City Limits and the West side of Bay Settlement Rd. to the East, and Highway 54/57 to the South.

NOW, THEREFORE, BE IT RESOLVED that the City of Green Bay, whose Mayor and Common Council are herein assembled, officially recognizes the Mahon Creek Neighborhood Association; and

BE IT FURTHER RESOLVED that the Mayor, Common Council and staff of the City of Green Bay hereby pledge their support and cooperation in addressing the needs of the citizens of this neighborhood in particular and the community in general.

Adopted _____

Approved _____

Mayor

Clerk

GENERAL ORDINANCE NO. 39-20

**AN ORDINANCE
AMENDING SECTION 29.208,
GREEN BAY MUNICIPAL CODE,
RELATING TO PARKING REGULATIONS**

THE COMMON COUNCIL OF THE CITY OF GREEN BAY DOES ORDAIN AS FOLLOWS:

SECTION 1. Section 29.208, Green Bay Municipal Code, is hereby amended to remove the following NO PARKING zones:

THOMAS STREET, north side, from a point 85 feet west of Velp Avenue to Velp Avenue.

RADISSON STREET, south side, from Quincy Street to a point 35 feet east of Webster Avenue.

RADISSON STREET, north side, from Webster Court to a point 90 feet east of St. George Street.

RADISSON STREET, north side, from Quincy Street to Webster Avenue.

RADISSON STREET, north side, from a point 588 feet west of Webster Court to a point 665 feet west Webster Court.

RADISSON STREET, north side, from a point 60 feet east of Irwin Avenue to a point 30 feet west of Irwin Avenue.

RADISSON STREET, south side, from a point 30 feet east of Irwin Avenue to a point 60 feet west of Irwin Avenue.

SECTION 2. Section 29.208, Green Bay Municipal Code, is hereby amended to establish the following NO PARKING zones:

RADISSON STREET, north side, from Quincy Street to a point 60 feet east of Irwin Avenue.

RADISSON STREET, south side, from Quincy Street to a point 30 feet east of Irwin Avenue.

Dated at Green Bay, Wisconsin this _____ day of _____, 2020.

APPROVED:

Mayor

ATTEST:

City Clerk

DJAH

GENERAL ORDINANCE NO. 40-20

**AN ORDINANCE
REPEALING SECTION 13-1716(e),
GREEN BAY MUNICIPAL CODE,
RELATING TO GAME DAY PARKING**

THE COMMON COUNCIL OF THE CITY OF GREEN BAY DOES ORDAIN AS FOLLOWS:

SECTION 1. Section 13-1716(e), Green Bay Municipal Code, is hereby repealed.

SECTION 2. All ordinances, or parts of ordinances, in conflict herewith are hereby repealed.

SECTION 3. This ordinance shall not take effect until a public hearing is held hereon as provided by Section 13-204, Green Bay Municipal Code, and the adoption and publication of this ordinance.

Dated at Green Bay, Wisconsin this _____ day of _____, 2020.

APPROVED:

Mayor

ATTEST:

Clerk

pn

11/10/2020



Report to the
Redevelopment Authority
of the City of Green Bay

MEETING DATE

December 1, 2020

PREPARED BY

Will Peters

AGENDA ITEM # M.I

Informational Only: To award \$138,050.00 of CARES Act Homelessness Assistance Activities funds to Newcap, Inc.; \$80,000.00 of CARES Act Homelessness Assistance Activities funds to Legal Action of Wisconsin; and \$100,000.00 of CARES Act Essential Front-line Employee Relief funds to Newcap, Inc.

BACKGROUND

In response to combating the effects of COVID-19, the U.S. Department of Housing and Urban Development (HUD) allocated special Community Development Block Grant (CDBG) funds for Entitlement Entities. The City of Green Bay received \$595,446.00 in Community Development Block Grant (CDBG-CV) Entitlement funds to be used to prevent, prepare and respond to COVID-19. As directed by City Council, \$216,000.00 of CDBG-CV has been allocated to Homelessness Assistance Activities and \$100,000.00 has been allocated to Essential Front-line Employee Relief Activities.

In following the City of Green Bay's Community Development Block Grant Policy, staff worked with the Purchasing Department to develop a request for proposals for both Homelessness Assistance Activities and Essential Front-line Employee Relief Activities. Staff received five proposals for Homeless Assistance Activities and one proposal for Essential Front-line Employee Relief Activities. All qualified proposals were reviewed and scored by a review committee comprised of Department of Community and Economic Development staff and the process was facilitated by the City of Green Bay's Purchasing Department. The highest scoring, qualified proposals were awarded their full requests.

RECOMMENDATION

To approve awarding \$138,050.00 of CARES Act Homelessness Assistance Activities funds to Newcap, Inc.; \$80,000.00 of CARES Act Homelessness Assistance Activities funds to Legal Action of Wisconsin; and \$100,000.00 of CARES Act Essential Front-line Employee Relief funds to Newcap, Inc.

FISCAL IMPACT

ATTACHMENTS

1. CDBG-CV Homelessness Activities #3281 RFP Scoring Sheet
2. CDBG-CV Essential Frontline Employee Relief Program(s) #3283 RFP Scoring Sheet

CDBG-CV Homelessness Activities #3281 RFP Scoring Sheet

CDBG - CV Homelessness Activities
RFP #3281
ISSUED: 10/2/2020 DUE: 10/21/2020
CC: 952-00
Scoring Criteria & Points

Total Possible Points	MINIMUM SPECIFICATIONS	Highest Score	----->	----->	----->	----->
		Legal Action	Newcap	St. Johns the Evangelist Homeless Shelter	New Community Shelter	House of Hope Green Bay, Inc.
30	Alignment with RFP Purpose – Provide a clear and concise description of the activity in your Proposal that you are offering and how the activity prevents, prepares for and /or responds to issues created by the COVID-19 Pandemic.	25	30	30	20	20
25	Organization Capacity - Previous Grant project experience (include experience in the State of Wisconsin). Number of years providing similar services herewith in, services your Organization provides, number and location of facilities, organizational chart and number of employees.	25	22	18	25	25
20	Impact in the Community - List the service/activity (s) you are quoting herein, how many individuals and families this service will impact. List any other information you feel is relevant to your organizations impact in the Community.	18	18	18	15	10
15	Budget - Cost of additional funds needed besides the \$80,000 - \$245,000 Grant Money given herewith in to complete this Activity/ Service.	15	15	15	15	15
10	Staff Qualifications – List of employees with titles and resumes attached.	10	8	10	10	10
	Vendor Scores					
	Total possible points = 100	93.00	93.00	91.00	85.00	80.00
	Requested Grant Amount	\$80,000	\$138,050	\$245,000	\$200,000	\$100,000
	Cost for additional funds above the Grant offered	\$0.00	\$0.00	\$0.00	\$0.00	\$0.00

RECOMMENDATION:

Award the funds from this RFP to Legal Action for \$80,000 and to Newcap for \$138,050. These are the two Organization's that scored the highest points per their Proposal submittal.

NOTES: The City issued a Request for Proposal (RFP) and received five (5) proposals. The team then did consensus scoring and Legal Action and Newcap received the highest scores (per evaluation criteria in the RFP).

CDBG-COVID Essential Frontline Employee Relief Program(s) #3283 RFP Scoring Sheet

Total Possible Points	MINIMUM SPECIFICATIONS	Highest Score	
		NEWCAP	
30	Alignment with RFP Purpose – Provide a clear and concise description of the activity in your Proposal that you are offering which aligns with the needs of Essential Frontline Employee Relief Activities/Programs that address COVID-19 related community needs.	28	
25	Organization Capacity - Previous Grant project experience (include experience in the State of Wisconsin). Number of years providing similar services herein, services your Organization provides, number and location of facilities, organizational chart and number of employees.	25	
20	Budget - Supply your complete budget/balance sheet for the service/activity (s) you have submitted herein. This shall include a detailed line item with estimated dollar amounts per line item. (e.g. administration costs, direct pay, equipment etc.) A comprehensive budget with balance sheet which includes an itemization of expenditures by dollar amounts.	20	
15	Impact – List service/activity (s) you are offering herein and whom this service/activity(s) will impact along with how many individuals and families this will impact. List any other information you feel is relevant to your organizations impact in the Community.	13	
10	Staff Qualifications – List of employees with titles and resumes attached.	10	
Vendor Scores			
Total possible points = 100		96.00	

RECOMMENDATION:

Award these funds to Newcap for the sum of \$100,000 total Grant funds as they met all requirements and received a high score per their Proposal submittal. Even though we only received one proposal we believe they fulfill all requirements of the RFP and are well suited for these funds.

NOTES: The City issued a Request for Proposal (RFP) and received one (1) proposal. The team then did consensus scoring and Newcap, Inc. met all requirements and received a high score (per evaluation criteria in the RFP).



Report to the
Redevelopment Authority
of the City of Green Bay

MEETING DATE

December 1, 2020

PREPARED BY

Krista Cisneroz, Staff

AGENDA ITEM # M.2

To approve and recommend Common Council adopt proposed allocation of 2020 Community Development Block Grant (CDBG-CV3) CARES funding of Five Hundred Sixty-six Thousand, Seven Hundred Twenty-nine Dollars (\$566,729.00).

BACKGROUND

On March 27, 2020, the President signed the Coronavirus Aid, Relief and Economic Security (CARES) Act, which provides additional funding to HUD to prevent, prepare for and respond to the national impacts of the Coronavirus pandemic. The CARES Act made available \$5 billion in Community Development Block Grant Coronavirus (CDBG-CV) funds. Of this amount, the Department immediately allocated \$2 billion on March 27, 2020, the same day President Trump signed the Act, based on the fiscal year 2020 CDBG formula; this constituted the first round of CDBG-CV funds. Next, \$1 billion was required by the Act to be allocated to States and insular areas within 45 days of enactment of the Act; HUD accomplished this on May 11, 2020, and this constituted the second round of CDBG-CV funds. Finally, the remaining \$2 billion in CDBG-CV funds was required by the Act to be allocated to states and local governments at the discretion of the Secretary on a rolling basis; HUD accomplished this on September 11, 2020, and this constituted the third round of CDBG-CV funds.

On September 11, 2020, the City of Green Bay received an award letter for the third round of CDBG-CV3 CARES funds in the amount of Five Hundred Sixty-six Thousand Seven Hundred Twenty-nine dollars (\$566,729.00). The City must submit a plan of action on how we propose to use these funds before we can receive them.

Working with the Mayor's office, staff is recommending the following allocations:

\$275,000.00 Homelessness Assistance Programs: funds to assist the City of Green Bay in its growing homeless population due to the pandemic. Activities we are looking for are the following:

- *Engage homeless individuals and families living on the street;
- *Improve the number and quality of emergency shelters for homeless individuals and families;
- *Help operate these shelters;

\$50,000.00 Business Relief Program: assist business in the City of Green Bay through grant program that will help them build resiliency through the pandemic.

\$191,729.00 Rental and Mortgage Assistance Program LMI: provide households with rental and/or mortgage payments in the City of Green Bay that are at risk of homelessness.

\$50,000.00 (Urgent Need) Business Relief & Rental and Mortgage Assistance non LMI: assist business in the City of Green Bay through grant program that will help them build resiliency through the pandemic and provide households with rental and/or mortgage payments in the City of Green Bay that are at

risk of homelessness without the Low and Moderate Income national objective requirement.

The Business Relief fund is already established with a \$100,000.00 fund balance.

RECOMMENDATION

To approve and recommend Common Council adopt proposed allocation of 2020 Community Development Block Grant (CDBG-CV3) CARES funding of Five Hundred Sixty-six Thousand, Seven Hundred Twenty-nine Dollars (\$566,729.00).

FISCAL IMPACT

ATTACHMENTS

- I. CARES

CDBG-CV

Projects - Set Up in IDIS

Year	Description	Budget	PI 2020	CY Drawn	Balance
2019	Admin	\$ 64,446.00	\$ -	\$ -	\$ 64,446.00
2019	Business Improvements District Program	\$ 115,000.00	\$ -	\$ -	\$ 115,000.00
2019	Homelessness Assistance Program	\$ 216,000.00	\$ -	\$ -	\$ 216,000.00
2019	Community Development Revolving Loan Program	\$ 100,000.00	\$ -	\$ -	\$ 100,000.00
2019	Essential Frontline Employee Relief Program	\$ 100,000.00	\$ -	\$ -	\$ 100,000.00
2019	Green Bay Conservation Corps.	\$ -	\$ -	\$ -	\$ -
		\$ 595,446.00	\$ -	\$ -	\$ 595,446.00

CDBG-CV3

Projects - Set Up in IDIS

Year	Description	Budget	PI 2020	CY Drawn	Balance
2019	Homelessness Assistance Program	\$ 275,000.00	\$ -	\$ -	\$ 275,000.00
2019	Business Relief Program LMI	\$ 50,000.00	\$ -	\$ -	\$ 50,000.00
2019	Rental and Mortgage Assistance Program LMI	\$ 191,729.00	\$ -	\$ -	\$ 191,729.00
2019	(Urgent Need) Business Relief and Rental and Mortgage Assistance non LMI	\$ 50,000.00	\$ -	\$ -	\$ 50,000.00
		\$ 566,729.00	\$ -	\$ -	\$ 566,729.00



Report to the
Protection and Policy Committee
of the City of Green Bay

MEETING DATE

December 1, 2020

PREPARED BY

AGENDA ITEM # N.I

To approve a request by Kokoro, LLC at 875 Lombardi Ave. to extend the issuance of their liquor license to February 2021. (November 16, 2020)

BACKGROUND

RECOMMENDATION

FISCAL IMPACT

ATTACHMENTS

I. KOKORO



Report to the
Protection and Policy Committee
of the City of Green Bay

MEETING DATE

December 1, 2020

PREPARED BY

AGENDA ITEM # N.2

To refer to staff a request by Ald. Chris Wery to review, with possible action, Ordinance 8.16 'Practice of Massage or Bodywork Therapy Requiring State License' and any other related ordinance. A revised ordinance is needed to combat actual and potential escort service and prostitution masquerading as massage business. (November 16, 2020)

BACKGROUND

RECOMMENDATION

FISCAL IMPACT

ATTACHMENTS

- I. Werycommunication



Report to the
Protection and Policy Committee
of the City of Green Bay

MEETING DATE

December 1, 2020

PREPARED BY

AGENDA ITEM # N.3

To approve an appeal by Robert Haglund regarding the re-inspection fees at 800 N. Platten St. and reduce to \$250. (November 16, 2020)

BACKGROUND

RECOMMENDATION

FISCAL IMPACT

ATTACHMENTS

- I. sharpescans@greenbaywi.gov_20201112_142709



Report to the
Protection and Policy Committee
of the City of Green Bay

MEETING DATE

December 1, 2020

PREPARED BY

AGENDA ITEM # N.4

To receive and place on file a request by Ald. Randy Scannell to have a police report on the compliance and policing of the mask mandate. (November 16, 2020)

BACKGROUND

RECOMMENDATION

FISCAL IMPACT

ATTACHMENTS

- I. scannell communication



Report to the
Protection and Policy Committee
of the City of Green Bay

MEETING DATE

December 1, 2020

PREPARED BY

AGENDA ITEM # N.5

To receive and place on file The Liquor Violation Report for November 16, 2020. (November 16, 2020)

BACKGROUND

RECOMMENDATION

FISCAL IMPACT

ATTACHMENTS

1. Report November 16 2020
2. 20LiqVio



Report to the
Protection and Policy Committee
of the City of Green Bay

MEETING DATE

December 1, 2020

PREPARED BY

AGENDA ITEM # N.6

To receive and place on file a request by Ald. Galvin, filed on behalf of constituent Brenda Staudenmaier, that the City consider taking fluoride out of the treatment process for the City water. (November 19, 2020)

BACKGROUND

RECOMMENDATION

FISCAL IMPACT

ATTACHMENTS

1. NANCY QUIRK AGD CWF Support Letter_GB
2. Village of Ashwaubenon GB Fluoride Statement
3. Town of Scott Resolution August 2, 2020
4. Village of Hobart GB Fluoride Statement
5. Village of Wrightstown GB Floridation Statement
6. Fluoride Statement from Dr. Kevin DeGroot final
7. Fluoride Statement from Dr. Brad DeGroot final
8. WI Dental Association
9. BROWN COUNTY HEALTH STATEMENT
10. Brenda Staudenmaier
11. Brenda Staudenmaier World-Wide Movement FINAL one-pager pdf 5-30-19 (1)
12. NTP 2020_Revised Monograph
13. BILL OSMUNSON
14. DANIEL STOCKIN
15. deanmurphy
16. KARENFAVAZZASPENCER_67LANGSFORD ST GLOUCESTERMA
17. PAUL CONNETT
18. AAP CWF Letter Green Bay 10.05.20_Hollis Russinof
19. DRJOHNFBEAL
20. AMANDA JUST
21. Community Water Fluoridation - Reasons why I support it-DIONE SNITKER
22. HOLLIS RUSSINOF AAP CWF Letter Green Bay 10.05.20
23. ROBERT DICKSON-Calgary graph of cavity rates
24. For Agenda_ The Importance of Community Water Fluoridation_JULIE BOECKMAN

25. KURT FERRE 2020 10 08 Green Bay PDF
26. JOHN DANE JD Green Bay Letter
27. NINIA LINERO AGD CWF Support Letter_GB
28. DIONE SNITKER Community Water Fluoridation - Reasons why I support it
29. johnsoncommunication_partI
30. johnsoncommunicationpart2
31. JOHNSONE-MAILPART3
32. DRJOHNNY JOHNSON CWF Presentation for Agenda only
33. DR. JOHNNY JOHNSON CWF Presentation for Agenda-final
34. 07.13.2020FluoridePacketMaterials
35. tsca.supplement.I I-4-20
36. tsca.supplement.appendix-b.I I-4-20
37. tsca.supplement.appendix-h.I I-4-20
38. tsca.supplement.appendix-e.I I-4-20
39. SDS
40. Delta Dental Chief Science Officer - WI Study
41. CWF is Safe and Effective - from Michael Schwartz
42. Anitgo Fluoride Study
43. Alaska Fluoride Study
44. Village of Wrightstown GB Floridation Statement
45. Village of Ashwaubenon GB Fluoride Statement
46. Village of Hobart GB Fluoride Statement
47. Town of Scott Resolution August 2, 2020
48. brown county health
49. Green Bay CWF letter of support November 2020

October 6, 2020

Members of the Green Bay Protection and Policy Committee:

On behalf of the Academy of General Dentistry (AGD) and its over 40,000 members, including more than 600 that make up the Wisconsin AGD (WIAGD), I am writing to express our strong support of community water fluoridation (CWF).

The AGD was founded in 1952 and has grown to be the second largest dental association, proudly working to address the most pressing issues that face general dentistry. General dentists are the primary oral health care providers for patients of all ages, and take responsibility for the diagnosis, treatment, and coordination of services to meet patients' oral health needs. Approximately 82% of Wisconsin's licensed dentists are general dentists.

We work diligently to advocate for effective policies that will most benefit the oral health care of patients and the public. Among our top priorities is increasing access to oral health care in every community, which cannot be solved by any one silver bullet, but is a multipronged approach. Many barriers to oral health care are complex and timely in terms of identifying effective and equitable solutions. However, CWF is one of the single most effective ways proven to prevent dental caries (cavities) and accessible to every single community member regardless of other barriers to care they may face.

Through 75 years of practice and decades of research, CWF is proven to be effective and safe in reducing dental caries in both children and adults. The evidence surrounding CWF is why the Center for Disease Control and Prevention (CDC) named it one of [ten great public health achievements of the 20th century](#). Nearly all credible health organizations recognize CWF's efficacy alongside the CDC, despite the many attempts by opponents to discredit and denounce it.

Several studies have demonstrated how the removal of fluoridation from public water supplies can negatively impact members of that community. [BMC Oral Health published a peer-reviewed research article](#) that compared average caries-related procedures and treatment costs in Juneau, Alaska, before and after discontinuing their CWF. Results showed the study population in 2003, during optimal CWF, was 25.2% less likely to receive dental caries procedures than in 2012, almost six years post-CWF cessation. The difference between children seven years and younger was significantly greater than that of the entire study population.

It is most important to note that results were based off Medicaid dental claim records from Medicaid-eligible residents of Juneau. This data represents children and adolescents whose family's income is no more than 150-200% of the Federal Poverty Level: one of the most vulnerable populations in today's society. This does not even touch on adults, who States are not required to provide any oral health benefit to under their Medicaid program. This does not touch on how COVID-19 and the current state of

our nation has created additional barriers. Finally, this does not touch on the wide range of residents who may have been benefitting from CWF but simply didn't fall into this study's population.


With optimal levels of water fluoridation, all members of the Green Bay community, and the four communities who purchase their water from Green Bay, have the opportunity to protect their teeth regardless of age, race, income or barriers to oral health care. We respectfully urge the Committee and City of Green Bay to continue fluoridating its public water system. We ask that you stand with us in protecting the oral health of your community.

Thank you for allowing the AGD to express our support of CWF and we appreciate your consideration in advance. If you have any questions, please contact our Government Relations staff at ninia.linero@agd.org.

Regards,



Connie White, DDS, FAGD
President
Academy of General Dentistry

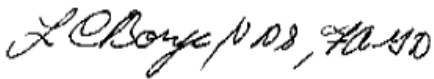

Lou Boryc, DDS, FAGD
President
Wisconsin Academy of General Dentistry

DEPARTMENT OF PUBLIC WORKS
Douglas J. Martin
Director of Public Works
dmartin@ashwaubenon.com



August 19, 2020

**Green Bay Water Utility
Attn: Nancy Quirk, P.E.
PO Box 1210
Green Bay, WI 54305**

Re: Potable Drinking Water -- Fluoride Addition

Dear Nancy:

Thank you for the opportunity to discuss the topic of fluoride addition in potable drinking water. From time to time, questions come forth as to the viability of adding fluoride to public drinking water and its effectiveness in providing a measurable impact on the teeth of those drinking the water. When questions of this nature come forth, we show them the respect they are due by turning to the experts in the professions who see the end results on a daily basis. In this case, our dental professionals are the front-line viewers of what the addition of fluoride to public drinking water has on the teeth of those who drink water with versus without the addition. From our local dentists to the American Dental Association, the results, and recommendations they consistently urge is to maintain a beneficial level of fluoride in drinking so as to aid in the development and protection of teeth. The Green Bay Water Utility has followed CDC and WDNR guidelines for decades in the addition of fluoride to its drinking water to the benefit of many generations of families. In following the recommendations and results from the experts in the dental professions, as well as the national associations within that field, we continue to support the fluoride addition to potable drinking water.

Thank you very much for your time.

Sincerely,

**Douglas J. Martin, P.E.
Director of Public Works**

**SCOTT MUNICIPALITY UTILITY - BROWN COUNTY WISCONSIN
RESOLUTION 2020-08-01
SAFE DRINKING WATER**

WHEREAS, Scott Municipal Utility's (SMU's) number one objective is to provide customers with safe drinking water, and

WHEREAS, SMU strives to follow all federal, Wisconsin, and local regulatory guidelines and recommendations relative to the addition of and maintenance of recommended chemicals, including fluoride, and

WHEREAS, SMU, at the same time, recognizes the concerns of customers relative to save levels of said chemicals in their drinking water, and

WHEREAS, SMU will continue to depend on the medical experts, scientific community, and regulatory agencies to establish the safe level for each chemical found in or added to the drinking water provided to our customers, and

WHEREAS, SMU is a wholesale customer of the Green Bay Water Utility.


NOW THEREFORE BE IT RESOLVED the SMU strongly encourages the Green Bay Water Utility to follow all federal, Wisconsin, and local regulatory guidelines and recommendations relative to the addition of and maintenance of recommended chemicals, including fluoride, and


FURTHER, SMU strongly encourages Green Bay Water Utility to depend on the medical experts, scientific community, and regulatory agencies to establish the safe level for each chemical found in or added to the drinking water provided to their wholesale and retail customers.


Adopted this 3rd day of August, 2020.

I hereby certify that the foregoing resolution was duly adopted by the Scott Municipal Utility Commission at a legal meeting on the 3rd day of August, 2020.

ADOPTED THIS 3rd DAY OF AUGUST, 2020

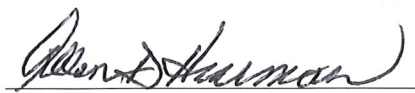

Allan Herrman, President

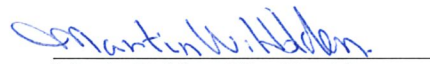
Martin Holden, Vice-President

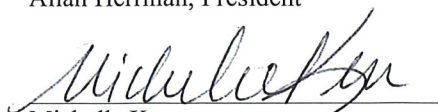
Michelle Kerr


Mark Verbeten


Scott May

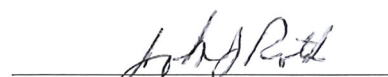
ATTEST: John Roth, Clerk/Treasurer



2990 S. Pine Tree Rd.
Hobart, WI 54155
Phone (920) 869-3807
Fax (920) 869-3808

Jerry Lancelle
Public Works Director
Email Jerry@Hobart-WI.org

RE: Green Bay Water Utility Fluoride Levels

August 11, 2020

The Village of Hobart, purchasing water from Green Bay Water Utility for about a decade, has been very satisfied with the quality of the water and levels of Fluoride in that water.

It has been our experience that Green Bay Water Utility, being a member of the AWWA, keeps current with the applicable research and recommendations for optimal Fluoride levels in the drinking water. The recommendations of AWWA in turn follow the science and research conducted by the CDC, AMA, and WHO among others, for beneficial and safe levels of Fluoride in our drinking water.

The proven benefits from Fluoride to aid in strengthening teeth and preventing tooth decay has been well documented worldwide as nearly all developed countries practice fluoridation. The 25% reduction in tooth decay estimated from the use of low levels of fluoride is a safe and cost effective means of aiding our residents in maintaining a healthy lifestyle while potentially saving money in health care costs.

The Village of Hobart does not wish to see a deviation in levels of Fluoride in our water supply from the Green Bay Water Utility. I believe changes from the AWWA recommended levels they have followed in the past will decrease the value of the water supplied to our residents.

Respectfully,

Jerry Lancelle
Public Works Director
Village of Hobart
920-655-3719

8/14//2020

Dear Green Bay Common Council,

On behalf of the Village of Wrightstown, I write to express our overwhelming support for community water fluoridation. The Green Bay Water Utility supplies us with treated water that contains fluoride at the appropriate level to promote dental health for our customers, and we would like to be able to continue this offering as a wholesale customer of the Green Bay Water Utility.


The science behind fluoridation of water and decades of success, with agreement from every major health organization from the Centers for Disease Control and Prevention (CDC) to the American Dental Association (ADA), concluded that fluoridated water protects teeth without posing risks to health. While fluoride is naturally occurring in almost all water supplies, we appreciate that Green Bay Water Utility has adjusted the level by adding fluoride to achieve the right amount to reduce tooth decay.

Before the common practice of fluoridation, health organizations believe lack of fluoride is one of the major reasons that many people needed dentures, which were quite common before widespread fluoridation. Science and studies prove that dental costs are lower and oral health problems have declined in fluoridated communities, having an important impact on our overall health and lowered many families' dental budgets.

Many times misleading information associates fluoride with fertilizer and industrial waste. The reality is that fluoride is extracted from phosphate rock, and so is phosphoric acid, an ingredient in name brand soft drinks such as Pepsi and Coca Cola. Neither one of them comes from fertilizer. It is important to base decision-making on true and corresponding health related information and the science behind water treatment.

Dental disease is the most common childhood disease and is associated with diabetes, adverse pregnancy outcomes, heart disease and lost school and work hours.

Science and health stats show fluoridated water decreases tooth decay by nearly 25 percent in children as well as in adults. The science behind this treatment has also proven to save communities money, by reducing costs and lost work hours spent on repairing tooth decay. For most communities, every \$1 invested in water fluoridation saves \$38 in unnecessary dental treatment costs. Green Bay Water Utility has been wise to use this proven intervention and we urge its continuation to benefit all of the people who drink Green Bay water.

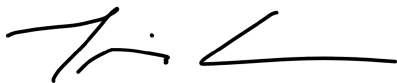

Travis Coenen, Village Administrator

8/14/2020

Date

Dr. Kevin DeGroot
Madison No Fear Dentistry
344 S. Yellowstone Dr.
Madison, Wisconsin 53705

July 20th, 2020

To Whom it May Concern:

When my aunt asked me to write a statement regarding my perspective on community water fluoridation, I got excited. Not because writing a public health statement is what I want to do with my one hour of free time each night after I get my two kids to bed. Rather, I got excited to offer a very human perspective on the subject. I want to offer two distinct perspectives: a dentist and a father of two young children.

The first perspective I want to present is my professional take on the subject matter. I am a general dentist who sees many children in my practice in Madison, Wisconsin. What I know to be true is that dental decay in our pediatric population is an epidemic. According to peer-reviewed published articles, over 60% of our children in the United States experience dental decay by age five. By age 17, the percentage increases to 78 percent. The reality of this situation is that 60% of our under-five population is receiving multiple fillings/crowns/extractions. Of these patients, some handle it well in an out-patient setting while others are treated in the hospital under general anesthesia. This is the reality of the disease. I spend approximately 15% of my time doing fillings, extractions and crowns on these under-five patients. This is just the pediatric population. The adult population numbers get even worse.

Fluoride is not a cure-all for this problem. However, it has been demonstrated that community water fluoridation can reduce the rate of decay from 15-50% depending on the specific source you are citing. This means that we need to perform 15-50% less dental surgery on our under-five population. This may seem insignificant, but I would challenge you to face the reality that our system cannot handle a 15-50% increase in treatment for this population. We also cannot handle a 25-35% increase in necessary treatment for adult dental disease. The bottom line is that community water fluoridation is the most cost-effective way to manage dental decay. It is not the only way, but it is the most cost-effective way to combat this epidemic. It reaches everyone in Green Bay by simply turning on the faucet.

The second perspective I want to offer is that of a father. I have two children. One is age two and the other is two months old. My children eat organic, healthy foods (at least the two year-old). They also drink tap water that is fluoridated at the appropriate level of 0.7ppm. I choose to give them this water because I have yet to find a legitimate scientific study that demonstrates any negative health effects of fluoride levels of 0.7 ppm in our drinking water. The overwhelming preponderance of epidemiological studies that we have demonstrates no elevated levels of any systemic diseases linked to community water fluoridation at the level of 0.7ppm. Over 75 years of fluoridation in the U.S. and over 6,000

studies and research papers published have shown that fluoridation is effective at reducing decay for everyone and causes no adverse health effects in anyone. If that ever changes, I will be the first to change my tune. Until then, my children will benefit from the decay prevention provided by this public health measure. The alternative to this simple, preventive measure is too real for me. Earlier today, I struggled to treat two cavities on a 5-year-old girl. Ultimately, she would not allow me to treat the two cavities and we referred her to a pediatric specialist. I fear the she will not cooperate with them and require a trip to the hospital under general anesthesia to treat these cavities. This is, unfortunately, a weekly occurrence at our office. I am not in favor of ceasing fluoridation of our water and making these experiences a daily occurrence.

Prevention of disease is always the best practice. Treating a preventable disease is not going to rid us of this any disease. COVID-19 is a prime example that we are all facing right now. If we had a vaccination immediately available for COVID-19, the world would be immeasurably better. Water fluoridation is the closest thing that we have to a vaccination for dental cavities.

For the good of all of your families, please keep water fluoridation in place.



PERIODONTAL
Medicine

Surgical
SPECIALISTS



GEORGE MANDELARIS | DDS, MS

BRADLEY DEGROOT | DDS, MS

ALAN ROSENFELD | DDS, FACD *Emeritus*

www.PeriodontalMedicine.org

Phone | (630) 627-3930 Fax | (630) 627-2148

Re: Community water fluoridation

To whom it may concern,

Community water fluoridation is one of the most cost-effective and safe ways to improve oral health throughout a population. It has been in use since 1945 and has an incredibly long track record of success in reducing the caries rate of a population. Additionally, controlled water fluoridation has not been associated with any systemic health issues outside of fluorosis in a few uncontrolled cases. Finally, there have been a number of systematic reviews evaluating the cost-effectiveness of community fluoridation and they have all come to the same conclusion: it saves money.

There is unequivocal evidence supporting the efficacy, safety, and cost-efficiency of community water fluoridation. There is no substantiated evidence to the contrary. While I do not envy the political role of sorting through all of the misinformation provided by a vocal minority, I do feel that this debate was scientifically settled years ago.

I have included citations for you if you would like to review some of the evidence. Please let me know if you would like any additional information.

Sincerely,

Bradley S. DeGroot, DDS, MS
Diplomate, American Board of Periodontology

Ran T et al. Economic Evaluation of Community Water Fluoridation: A Community Guide Systematic Review. Am J Prev Med. 2016 Jun;50(6):790-796.

O'Connell JM, Rockwell J, Ouellet J, Tomar SL, Maas W. Costs and Savings Associated with Community Water Fluoridation in the United States. Health Affairs. 2016. 1;35(12):2224-2232.

Public Health Service. Review of fluoride: benefits and risks. Report of the Ad Hoc Subcommittee on Fluoride of the Committee to Coordinate Environmental Health and Related Programs. Washington, DC: US Department of Health and Human Services; 1991.

McDonagh MS, Whiting PF, Bradley M, et al. A Systematic Review of Public Water Fluoridation. University of York, York: NHS Centre for Reviews and Dissemination; 2000.

Community Preventive Services Task Force. Guide to Community Preventive Services: Preventing Dental Caries: Community Water Fluoridation website. <https://www.thecommunityguide.org/oral/fluoridation.html>

Executive Office
6737 W. Washington Street
Suite 2360
West Allis, Wisconsin 53214
414.276.4520
414.276.8431 FAX



Legislative Office
122 W. Washington Avenue
Suite 600
Madison, Wisconsin 53703
608.250.3442
608.282.7716 FAX

September 28, 2020

Re: Advocacy for Community Water Fluoridation

Dear Protection & Policy Committee and Green Bay City Council:

As your office considers Green Bay's budget, the Wisconsin Dental Association urges you to maintain support for community water fluoridation, which is one of the most equitable and impactful public health programs available today.

The COVID-19 pandemic has led communities across the country to appreciate the value of having a strong public health infrastructure. Dental offices have implemented new workflows and processes to keep patients, staff and themselves safe and healthy. All these measures have been in the name of health, but also come with unexpected costs to our public health budgets. The Wisconsin Dental Association understands that public health budgets have been under additional scrutiny since COVID-19 has impacted allocations of public health dollars. As these budgets are given a closer look, one of the most equitable and impactful public health programs is at risk in countless communities: community water fluoridation.

This is an issue that will directly impact the oral health in Green Bay. Community water fluoridation's power to prevent dental caries (the disease that causes cavities) is well worth the state's continued investment in public health. Because of the increased hesitancy by many Wisconsinites concerned about COVID-19 to access medical and dental providers, community water fluoridation may be one of the only preventive oral health measures they have access to in these uncertain times.

The economic benefits of community water fluoridation are also clear. The average cost per year for U.S. communities to fluoridate the water ranges from 50 cents per person for large communities to \$3.00 per person for small communities. The latest studies continue to demonstrate water fluoridation is effective in reducing dental decay by at least 25% in children and adults, including older adults. This remains true even when fluoride is widely available from other sources, such as fluoride toothpaste. Community water fluoridation is foundational in maintaining Wisconsin's oral health. According to the Centers for Disease Control and Prevention, (<https://www.cdc.gov/oralhealth/fast-facts/community-water-fluoridation/index.html>) communities of 1,000 or more see an average estimated return on investment of \$20 for every \$1 spent on water fluoridation. In addition, Communities served by fluoridated water save an average of \$32 per person a year by avoiding treatment for cavities.

Advocate...Educate...Empower...Serve

For more information on this issue, please reference tools at ada.org/fluoride and the 2018 "Fluoridation Facts" book (<https://www.ada.org/en/public-programs/advocating-for-the-public/fluoride-and-fluoridation/fluoridation-facts>).

We recognize that you will be considering many budget obligations in the near future. Community water fluoridation is the best low-cost, high-impact way for you to maintain optimal oral health in our communities. We urge you to fully fund community water fluoridation in any upcoming budget considerations.

Regards,

A handwritten signature in blue ink, appearing to read "Mark Paget", with a stylized, flowing script.

Mark S. Paget
Executive Director

BROWN COUNTY HEALTH & HUMAN SERVICES DEPARTMENT
Public Health Division

111 N JEFFERSON ST
P. O. BOX 23600
GREEN BAY, WI 54305-3600



Anna Destree, MS, Public Health Officer

PHONE: (920) 448-6400 FAX: (920) 448-6449 / 448-6479 WEB: www.browncountywi.gov FACEBOOK: @BrownCountyPublicHealth

September 18, 2020

Green Bay Protection and Welfare Committee,

We, the appointed Board of Health, wish to submit this letter in support of continued fluoridation of our local water. We understand that this topic has again been brought forward for consideration.

At our August 11, 2020 meeting, two constituents spoke against fluoridation and were supported by two individuals calling from other states identifying as experts. Water fluoridation was supported and evidence was cited by Dr. Russell Dunkel, State Dental Director as well as an outside caller, Dr. Johnny Johnson. Nancy Quirk, Green Bay Water Utility General Manager, with expertise in water safety gave reassurance of the support and evidence of benefit to fluoridation. We are grateful for the interested participation of our community on this and all topics and are committed to examining credible new data and research as it becomes available.

According to the Center for Disease Control website (CDC.gov), community water fluoridation is recommended by nearly all public health, medical, and dental organizations. It is recommended by the American Dental Association, American Academy of Pediatrics, US Public Health Service, and World Health Organization. The CDC goes on to say that because of its contribution to the large decline in cavities in the United States since the 1960s, CDC named community water fluoridation one of 10 great public health achievements of the 20th century.

With this firm endorsement of water fluoridation by these prominent and recognized experts, we are confident that water fluoridation is the right public health provision for our community. We are taking this opportunity to reaffirm our support, as the Board of Health, for continued fluoridation of water.

Please feel free to reach out to us for any reason.

Respectfully submitted,

Respectfully,

A handwritten signature in black ink, appearing to read "Richard Schadewald".

Richard Schadewald, Chair
Brown County Board of Health

A handwritten signature in black ink, appearing to read "Karen Sanchez".

Karen Sanchez, Vice Chair
Brown County Board of Health



Public Health
Prevent. Promote. Protect.

Brown County
Health & Human Services

Ingestion of infant formula constituted from fluoridated water associated with IQ deficit

Till C, Green R, Flora D, Hornung R, Martinez-Mier EA, Blazer M, et al. Fluoride exposure from infant formula and child IQ in a Canadian birth cohort. *Environ Int* 2020;134:105315.

Question Among otherwise normal preschool children, what is the association between fluoridated water used to constitute formula as infants/toddlers and IQ?

Design Multicenter, prospective study drawn from participants in the Maternal-Infant Research on Environmental Chemicals (MIREC) program.

Setting 6 cities across Canada.

Participants 398 mother-child dyads, the children of which were 3-4 years old.

Intervention Wechsler Primary and Preschool Scale of Intelligence-III.

Outcomes IQ score.

Main Results 38% of the dyads lived in cities with fluoridated water. An increase of 0.5 mg/L in water fluoride concentration corresponded to a 9.3- and 6.2-point decrement in Performance IQ among both formula-fed (95% CI: -13.77 to -4.76) and breast-fed children (95% CI: -10.45 to -1.94), respectively.

Conclusions Ingestion of formula constituted from fluoridated water is associated with Performance IQ deficits.

Commentary This study by Till et al used data from the MIREC Study to demonstrate that fluoride intake from infant formula constituted from tap water is associated with lower performance IQ at age 3-4 years. Despite some limitations, eg, the use of estimated vs directly measured exposures to fluoride, the possibility of bias or confounding appears low. The results are consistent with increasing evidence suggesting that early life exposure to fluoride (prenatal and infancy) is associated with adverse neurobehavioral impacts. Evidence includes experimental studies in rodents as well as 3 recent longitudinal birth cohort studies (1 involving MIREC and 2 involving ourselves and colleagues) demonstrating significant associations between individual measures of prenatal fluoride exposure and lower performance on offspring measures of intelligence and behavior.¹⁻³ Overall, these studies inform the ongoing debate over the benefits vs risks associated with the fluoridation of water. Clearly, more research is needed. Meanwhile, since the beneficial effects of fluoride predominantly occur at the tooth surface after teeth have erupted, whereas fluoride is not essential for growth and development, a cautious step could be avoidance of fluoridated products and water by women during pregnancy and by infants during the first 6 months of life.

Morteza Bashash, PhD, MS
University of Toronto
Toronto, Ontario, Canada

Howard Hu, MD, MPH, ScD
University of Washington
Seattle, Washington

References

1. Green R, Lanphear B, Hornung R, Flora D, Martinez-Mier EA, Neufeld R, et al. Fluoride exposure during fetal development and intellectual abilities in a Canadian birth cohort. *JAMA Pediatr* 2019;173:940-8.
2. Bashash M, Thomas D, Hu H, Martinez-Mier EA, Sanchez BN, Basu N, et al. Prenatal fluoride exposure and cognitive outcomes in children at 4 and 6-12 years of age in Mexico. *Environ Health Perspect* 2017;125:097017.
3. Bashash M, Marchand M, Hu H, Till C, Martinez-Mier EA, Sanchez BN, et al. Prenatal fluoride exposure and attention deficit hyperactivity disorder (ADHD) symptoms in children at 6-12 years of age in Mexico City. *Environ Int* 2018;121(Pt 1):658-66.

Mandatory vaccine policies associated with increased vaccination rates and decreased measles incidence

Vaz OM, Ellingson MK, Weiss P, Jenness SM, Bardají A, Bednarczyk RA, et al. Mandatory Vaccination in Europe. *Pediatrics* 2020;145: pii e20190620.

Question Among children living in Europe, what is the association between mandatory vaccination and vaccine-preventable disease reduction?

Design Data analysis from the data banks of the European Centre for Disease Prevention and Control and the World Health Organization.

Setting 29 European countries.

Participants Children vaccinated.

Intervention Vaccination rates from 2006 to 2015 for measles, 2006 to 2016 for pertussis, and mandatory vaccination policies.

Outcomes Measles and pertussis vaccine coverage and the annual incidence of these diseases.

Main Results Mandatory vaccine policies were associated with higher vaccination prevalence, 3.71% (95% CI, 1.68 - 5.74) and 2.14% (95% CI, 0.13 to 4.15) for measles and pertussis, respectively. Some countries imposed a monetary penalty for non-compliance. Every €500 increase in the maximum penalty demonstrated an increase of 0.8% and 1.1% for measles pertussis vaccination prevalence, respectively ($P < .0001$ for both). Only countries without non-medical exemptions demonstrated an association with a lower measles rate compared with countries without a mandatory vaccine policy, adjusted incidence rate ratio, 0.14 (95% CI, 0.05 to 0.36). Pertussis rates were not statistically different.

Conclusions Mandatory vaccination policies were associated with higher vaccination rates and a decreased measles incidence.

A new perspective on metals and other contaminants in fluoridation chemicals*

Phyllis J. Mullenix

Andover, MA, USA

Background: Fluoride additives contain metal contaminants that must be diluted to meet drinking water regulations. However, each raw additive batch supplied to water facilities does not come labeled with concentrations per contaminant. This omission distorts exposure profiles and the risks associated with accidents and routine use.

Objectives: This study provides an independent determination of the metal content of raw fluoride products.

Methods: Metal concentrations were analyzed in three hydrofluorosilicic acid (HFS) and four sodium fluoride (NaF) samples using inductively coupled plasma-atomic emission spectrometry. Arsenic levels were confirmed using graphite furnace atomic absorption analysis.

Results: Results show that metal content varies with batch, and all HFS samples contained arsenic (4.9–56.0 ppm) or arsenic in addition to lead (10.3 ppm). Two NaF samples contained barium (13.3–18.0 ppm) instead. All HFS (212–415 ppm) and NaF (3312–3630 ppm) additives contained a surprising amount of aluminum.

Conclusions: Such contaminant content creates a regulatory blind spot that jeopardizes any safe use of fluoride additives.

Keywords: Fluoride additives, Metal contaminants, Drinking water regulations

Background

Prior studies have linked human ingestion of heavy metals to agricultural applications of municipal wastes and commercial fertilizers.^{1–3} However, fluoride additives used in the water fluoridation process are another potential source for metal ingestion by humans and have not yet been adequately investigated. The production of fluoride additive involves phosphate rock, which contains cadmium (Cd), arsenic (As), lead (Pb), chromium (Cr), mercury (Hg), nickel (Ni), vanadium (V), uranium (U), and other radionuclides and metals at levels that vary by geographical origin.^{2–4} Metal contaminants in fluoride additives are a potential contamination source of the water supply.

In an attempt to limit hazardous exposures via drinking water, the US Environmental Protection Agency (EPA) requires that quality and safety assurance programs screen the metal content of drinking water after the use of additives like fluorosilicic acid (H_2SiF_6 or hydrofluorosilicic acid [HFS]), sodium fluorosilicate (Na_2SiF_6), and sodium

fluoride (NaF). The EPA recommends that finished drinking water have fluoride at the desired levels of ≤ 1.2 mg/l (less than one-third the EPA Maximum Contaminant Level, MCL), while other contaminants stay at or below levels considered safe ($<$ one-tenth the respective EPA MCL).^{5,6} Silicate has no MCL, but there is a 16 mg/l maximum drinking water level (MDWL) restriction, and radionuclide levels are not to exceed detection limits of EPA Test Method 900.0.^{5–7}

Both the American Water Works Association (AWWA) and the National Sanitation Foundation International (NSF) provide guidelines for the selection and use of fluoride additives. Quality controls consist of multiple standards (i.e., ANSI/NSF Standards 60 and 61, ANSI/AWWA B701–B703) and testing and certification programs.^{5,6,8} When an NSF certified additive is dosed into water according to the specified maximum use level (MUL) (typically 6.0 mg/l for HFS; 2.3 mg/l for NaF; 2.0 mg/l for Na_2SiF_6), the dilution process should limit the doses of metals delivered to the public via fluoridation. However, data from 2000 to 2006 and 2007 to 2011 show that controlled dilution procedures resulted in detectable levels of up to 13 metal contaminants and that in finished drinking water samples 43–50% had detectable As; <1 –2% had Pb; 0–1% had Cd; and

*Presented in part at the North Jersey District Water Supply Commission's Educational Seminar "Pharmaceutical Contaminants in the Water Treatment Industry," Wanaque, New Jersey, July 14, 2009.

Correspondence to: Phyllis J. Mullenix, Post Office Box 753, Andover, MA, USA. Email: pjmtox@gmail.com

<1% had Cr.^{5,6} Controlled dilution is intended to restrict contaminants to concentrations at or below the ANSI/NSF Standard 60 single product allowable concentration (SPAC) limits (0.1 MCL for contaminants except fluoride) and thereby lessen concern for metal exposure originating from fluoridation.

The controlled dilution process does not protect public safety in the case of accidents and therefore it is necessary to shift focus from regulation of diluted fluoride products to raw fluoride additives – which are never contaminant free. In the United States, state and local agencies are responsible for regulating the use of raw fluoride additives and on numerous occasions these authorities have had to deal with mishandling accidents.^{9–22} Such accidents fall into one of three categories: water distribution overfeeds (fluoride levels ≥ 4 or ≥ 7 mg/l in school systems); non-overfeeds (fluoride levels >1.2 mg/l but <4 or <7 mg/l in school systems); and industrial accidents during the handling, transport, or storage of additives at or near water treatment facilities. Regardless of category, fluoride is typically the only contaminant identified or monitored during accidents. Overfeed accidents occur when the MUL is exceeded and excess fluoride additive enters the drinking water. This can result in illnesses in children and adults, attributed to fluoride and not to fluoride combined with other contaminants such as As and Pb.^{23–26} In non-overfeed accidents, the public may not be informed for up to 12 months that their drinking water has fluoride levels >1.2 mg/l as long as the MCL of 4 mg/l is not exceeded. Furthermore, the public is never informed about the concentration levels of the other contaminants also present in the water.

In an industrial accident in Utah where a water facility storage tank ruptured and released 300 gallons of HFS, authorities anticipated the high levels of fluoride (495 ppm) in the nearby waterway, but did not anticipate the coexisting 42.6 ppb arsenic discovered during the follow-up investigation. The manufacturer's material safety data sheet (MSDS) on file for the spilled HFS did not warn of any potential arsenic content.²⁷ This example demonstrates how gaps in regulation allow unreported metal content to become potential health risks during accidental exposure to raw or improperly diluted fluoride additives.

Contaminant content defines exposure and determines health impact. It is well established that batch-to-batch variation in contaminant content can change biological response and that even trace amounts of contaminants can lower the threshold dose for an effect, particularly when there are synergistic interactions and the overall effect is greater than the sum of effects caused by contaminants acting alone.²⁸

Synergism between contaminants fosters an underestimation of risks, like that occurring with combinations of Pb, As, Cd, and Cr or fluoride coexisting with aluminum or beryllium.^{29–35} Combinations of contaminants can also trigger chemical degradation, generating decomposition products with toxicity greater than that of the original compounds. In a previous trace contaminant study of commercially available HFS samples, one in four samples had signs of decomposition where an unexpectedly high level of hydrofluoric acid (3.3%) exceeded the AWWA standard (1%).³⁶

The MSDS's for fluoride additives do not specify threshold limit values for decomposition products such as hydrogen fluoride. While they do warn against combining fluoride with metals to avoid corrosion, they do not describe the risks that decomposition creates for workers as a result of airborne contamination. Although the MSDS's for HFS and NaF additives list a threshold limit value (TLV) of 2.5 mg(F)/m³, they avoid the 0.5 ppm TLV (0.41 mg(F)/m³ at 25°C and 760 Torr) for occupational exposure to hydrogen fluoride.³⁷ This incomplete disclosure can result in unexpected outcomes, like that encountered by manufacturers of fluoroether compounds (i.e. sevoflurane) when trace amounts of metal oxides from metallic or glass surfaces of containers or medical devices initiated chemical degradation to form highly toxic levels of hydrogen fluoride, hydrofluoric acid, and silicon tetrafluoride.^{38–41} Any metal initiated degradation of fluorinated compounds is important to consider, especially since drinking water increasingly contains fluorinated pharmaceuticals.^{42,43} Beryllium oxyfluoride, barium fluoride, or magnesium fluoride are acutely more toxic than compounds such as sodium fluoride, calcium fluoride, or magnesium oxide.^{44–46} Given established hierarchies in potential toxicity, it is important to consider the risks associated with the combination of metals and fluoride in an exposure scenario.

To understand the risks associated with using fluoride additives, it is necessary to first evaluate the metal content of the raw fluoride product before the application of controlled dilution procedures. While NSF programs require annual unannounced inspections of fluoride additive suppliers, inspection results are kept private by nondisclosure agreements to protect business interests. There is no routine screening for discrepancies between inspection results and the manufacturer's Certificate of Analysis or MSDS sent with each additive batch.^{5,6} Description of the metal content of raw additives is typically limited to total percent levels (i.e., heavy metals such as lead, $<0.0200\%$) and not the actual concentration of metal per batch. Furthermore, many of the additives imported to the US have errors in their Certificates

of Analyses.²⁷ Regardless, there are currently no routine measures of metal content per additive batch before use. Currently, fluoride additive purchases are based on AWWA and NSF Standard 60 certification, availability, and cost, but not on metal contaminant content. As of 2013, only one New Hampshire water facility had a low arsenic requirement for fluoride additives (personal communication, D. Paris, Manchester Water Treatment Plant). Utah recently passed legislation (HB 72) requiring the full disclosure of metal contaminant levels in raw fluoride additives.⁴⁷

The aim of this study was to analyze the metal content of NSF certified raw fluoride additives. Unlike previous studies of additive chemical composition, the analyses presented in this study are independent of chemical supplier data, address both liquid (HFS) and solid (NaF) forms of fluoride additives, and focus on multiple metals, not just arsenic.^{36,48} This paper also expands on safety considerations in the event of an accident, arguing that NSF's dilution approach, which focuses on one contaminant at a time, is inadequate. Such data are crucial as water facilities that fluoridate are adding potentially harmful contaminants, some carcinogenic, to drinking water.

Methods

Fluoride additives

All the fluoride additives analyzed in this study were commercially available products intended for fluoridation use at US water facilities.

Three HFS additives (HFS-1, HFS-2, and HFS-3) from different batch shipments were selected for study. Each sample was a clear liquid and consisted of 23–25% acid. The HFS additives originated from the US or Mexico (Juarez) and were labeled as AWWA/NSF certified. The origin of individual samples could not be established because manufacturer shipments were stored in common bulk tanks not cleaned between batches. The HFS samples selected for laboratory study were shipped and stored in polyethylene containers prior to analysis.

Four samples of solid fluoride additives were obtained for laboratory testing. One NaF sample (NaF-1) was in white powder form, while the remaining samples (NaF-2, NaF-3, and NaF-4) were in granular form. Each sample was taken from a different batch shipment and all samples selected for laboratory analysis were shipped and stored in individual Teflon containers. All NaF samples originated from Shanghai, China and met AWWA and NSF Standard requirements. Cross-contamination between domestic and foreign made dry additives was unlikely because US production ceased years ago. In contrast, cross-contamination between shipments of different fluoride compounds, some

intended for purposes other than fluoridation, could not be ruled out. Cross-contamination between fluoride salts originating from different countries could also not be ruled out. US suppliers repackage foreign made fluoride salts using the same equipment regardless of source and there is no wet cleaning between uses.

Analytical procedures

All fluoride additive samples required dilution in order to be within the analytical range of the testing instruments. Concentration levels of aluminum, antimony, arsenic, barium, beryllium, cadmium, calcium, chromium, copper, iron, lead, magnesium, manganese, molybdenum, nickel, potassium, selenium, silver, thallium, vanadium, and zinc were determined using EPA's Method 200.7 for inductively coupled plasma-atomic emission spectrometry (ICP).⁷ Percentage levels of fluoride and sodium were determined for all additive samples and the percentage of silicon dioxide was determined in the NaF samples and in the samples of HFS-1 and -2. The ICP determined arsenic results were confirmed by reassessment of levels using Graphite Furnace Atomic Absorption (GFAA) analysis.

Report values

Concentration values (micrograms per milliliter for liquid additives and micrograms per gram for solid additives) were expressed as parts per million (ppm) and reported when they equaled or exceeded the method detection limit (MDL) established per analyte. All concentration levels presented in the results, including those for MDL determinations, were from the raw (undiluted) fluoride additive. Each concentration value reported was an average of duplicate measures for intra-laboratory verification.

Results

Some of the results from the chemical analysis were consistent with the content expected of an AWWA and NSF certified fluoride additive. The 23–25% HFS samples contained 18–19% fluoride and sodium content of the four NaF samples met expectations (56%, NaF-1; 56.8%, NaF-2; 54.9%, NaF-3; and 57.4%, NaF-4). The sodium content of the HFS additives was 0.11% (HFS-1), 0.14% (HFS-2), and 0.05% (HFS-3). Based on two measurements, the SiO₂ content of the HFS samples ranged from 16.15% (HFS-2) to 16.55% (HFS-1). The SiO₂ content of the NaF samples was higher than expected: 24.6% in NaF-1, 26.6% in NaF-2, 26.0% in NaF-3, and 25.7% in NaF-4.

Of the 21 metal contaminants analyzed, 12 had concentration levels that were below established MDL's in the raw HFS and NaF additive samples. The contaminants with insignificant concentrations

Table 1 Contaminants with concentration levels below MDL's in raw 23–25% hydrofluorosilicic acid (HFS-1, -2, and -3) and sodium fluoride (NaF-1, -2, -3, and -4) additive samples

Analyte	MDL* (ppm)
Antimony	10.0
Beryllium	1.5
Cadmium	2.0
Chromium	10.0
Copper	10.0
Manganese	20.0
Molybdenum	10.0
Nickel	15.0
Selenium	25.0
Silver	10.0
Thallium	20.0
Vanadium	10.0

*Method detection limit

and the established MDL's per contaminant are provided in Table 1.

The remaining contaminants, including aluminum, arsenic, barium, calcium, iron, lead, magnesium, potassium, and zinc, had concentration levels that exceeded MDL's in at least one of the fluoride additive samples tested. The contaminant concentrations for the liquid HFS samples are presented in Table 2. Contaminant concentrations for the dry salt NaF additives are listed in Table 3.

Arsenic, lead, and zinc were found only in HFS additives. Arsenic in particular was present most consistently. The GFAA analysis confirmed reportable levels of arsenic in the three HFS additive samples (4.9, 34.0, and 56.0 ppm, Table 2). The HFS sample with the lowest arsenic level also contained a reportable level of lead (10.28 ppm, HFS-3, Table 2).

Barium was the only metal contaminant found exclusively in NaF additive samples (13.3 ppm, NaF-1 and 18.0 ppm, NaF-3; Table 3). Reportable levels of aluminum, calcium, iron, magnesium, and potassium were found in both the liquid and dry salt fluoride additives and concentration levels were similar in HFS and NaF samples. Concentration levels of potassium and aluminum were higher in the dry salt additives; with aluminum concentrations in the NaF samples nearly 10-fold higher than those in HFS samples. In general, aluminum was the contaminant with the highest concentration levels.

Discussion

This study demonstrates that the metal contaminant content of raw fluoride additives is highly batch-dependent. There was as much as a 10-fold difference between batches in the concentration levels of arsenic, lead, and barium, contaminants classified as a risk to human health by the National Primary

Table 2 Metal contaminant concentrations found using ICP analysis of raw 23–25% hydrofluosilicic acid additives (HFS-1, -2, and -3). Values are not corrected for density of 1.2 g/ml

Analyte	MDL* (ppm)	HFS-1 (ppm)	HFS-2 (ppm)	HFS-3 (ppm)
Aluminum	10.0	415.0	385.0	212.2
Arsenic	15.0	38.1	20.6	<15.0
	2.0†	56.0†	34.0†	4.9†
Barium	5.0	<5.0	<5.0	<5.0
Calcium	25.0	84.5	89.3	90.9
Iron	5.0	714.0	173.0	27.6
Lead	10.0	<10.0	<10.0	10.3
Magnesium	25.0	30.9	31.6	32.2
Potassium	50.0	80.0	68.0	<50.0
Zinc	10.0	27.3	<10.0	<10.0

*Method detection limit.

†Value determined using GFAA and a dilution of 0.1 ml/100 ml.

Table 3 Metal contaminant concentrations found using ICP analysis of raw sodium fluoride additives (NaF-1, 2, -3, and -4)

Analyte	MDL* (ppm)	NaF-1 (ppm)	NaF-2 (ppm)	NaF-3 (ppm)	NaF-4 (ppm)
Aluminum	10.0	3393.0	3630.0	3397.0	3312.0
Arsenic	15.0	<15.0	<15.0	<15.0	<15.0
	2.0†	<2.0†	<2.0†	<2.0†	<2.0†
Barium	5.0	13.3	<5.0	18.0	<5.0
Calcium	25.0	87.6	69.6	67.8	64.8
Iron	5.0	94.3	60.9	82.6	58.7
Lead	10.0	<10.0	<10.0	<10.0	<10.0
Magnesium	25.0	41.4	49.4	40.8	43.6
Potassium	50.0	192.0	221.0	346.0	171.0
Zinc	10.0	<10.0	<10.0	<10.0	<10.0

*Method detection limit.

†Value determined using GFAA and a dilution of 1 g/100 ml.

Drinking Water Regulations.^{49,50} As no two additive samples were found to have the same exposure profile in this study, assumptions about metal content are unreliable if based on manufacturer source or certification by NSF. Although the AWWA affirms the HFS purchasers' right to know the source of a raw product when manufactured outside North America,⁸ such information is meaningless when there is cross-contamination between HFS shipments stored in common tanks. Likewise, cross-contamination may impact metal content when all imported salt additives, regardless of source, chemical form, or intended usage are handled in the same repackaging equipment. The fact that NaF samples in this study were obtained from bulk supplies not yet repackaged, suggests that the unexpectedly high SiO₂ levels were more a function of mislabeling than cross-contamination. Contrary to label and lot number information, this analysis revealed that salt samples were likely an unidentified mix of NaF and Na₂SiF₆, two frequently used fluoride additives with different MUL's and chemical properties. Whether mislabeling or cross-contamination, the findings here indicate that users of fluoride additives can expect unpredictable amounts of metal contamination.

The only consistencies observed among the additives was that certain contaminants were always

absent (e.g., antimony, silver, and vanadium), while others were always present (e.g., aluminum, magnesium, and iron). The absent contaminants are consistent with those absent in EPA test samples of tap, pond, and well water.⁷ When compared to the content reported for other substances (Table 4), contaminant concentration levels of raw HFS additives were typically much higher than those found in tap water or in industrial or sewage treatment primary effluents.^{5-7,51} Moreover, contaminant concentration levels in raw NaF additives were much lower than those reported for contaminated solids with two notable exceptions. Barium and aluminum levels approached those that the EPA found in samples of electroplating sludge, river sediment, and hazardous soils (Table 4). The high and unpredictable contaminant levels found in the samples indicate the upper limits of possible exposures during fluoridation accidents when dilution's mitigating influence is inaccurate or altogether absent. Thus, the results here indicate that NSF's dilution approach is inappropriate. Employees who handle fluoride additives require a fail-safe strategy that takes into account the variable and hazardous metal content of the additives, both for their safety and the safety of consumers.

Arsenic has been reported as the "limiting constituent" for HFS dosage when controlling contaminants

Table 4 Measured contaminant levels in raw fluoride additives compared with measurements in environmental test samples

Analyte	Concentration levels (ppm) in raw fluoride additives*	Concentration levels (ppm) in aqueous and solid matrices reported in the literature
Arsenic		
HFS	4.9–56.0	0.0006 or 0.00166 average in tap water fluoridated by NSF certified HFS [†] ; <0.02 in industrial effluent [‡]
Lead		
HFS	<10.0–10.3	0.0006 or 0.0011 average in tap water fluoridated by NSF certified HFS [†] ; 0.251 in industrial effluent [‡] ; 0.015 in sewage treatment primary effluent [‡]
Barium		
NaF	<5.0–18.0	39.8 in electroplating sludge [§] ; 54.8 in river sediment [§] ; 111 in hazardous soil [§]
Aluminum		
HFS	212.2–415.0	0.185 in tap water [‡] ; 1.19 in sewage treatment primary effluent [‡]
NaF	3312–3630	4980–5160 in electroplating sludge, hazardous soil, and river sediment [§]
Calcium		
HFS	84.5–90.9	35.2 in tap water [‡] ; 500 in industrial effluents [‡]
NaF	64.8–87.6	28 000–85 200 in river sediment, electroplating sludge, and hazardous soil [§]
Magnesium		
HFS	30.9–32.2	8.08 in tap water [‡] ; 6.84 in industrial effluent [‡] ; 22.7 in sewage treatment primary effluent [‡]
NaF	40.8–49.4	1950–24 400 in electroplating sludge, river sediment, and hazardous soil [§]
Iron		
HFS	27.6–714.0	0.008 in tap water [‡] ; 1.28 in sewage treatment primary effluent [‡]
NaF	58.74–94.3	16 500–84 800 in river sediment, electroplating sludge, and hazardous soil [§]

*Data from Tables 2 and 3 of this study.

[†]Data from NSF's Tables 1 and 2.^{5,6,51}

[‡]Data from EPA's Table 6.⁷

[§]Data from EPA's Table 7.⁷

in finished drinking water.³⁶ The range of arsenic levels found in raw HFS samples was 4.9–56 ppm, similar to previous research analyzing raw HFS additives (9.4–58.5⁵² and 28–60 ppm⁴⁸). Dilution reduces the parts per million arsenic levels of raw HFS additives, to parts per billion ($\mu\text{g/l}$) arsenic levels in finished drinking water, allowing concentrations to meet established enforceable drinking water regulations. The current NSF/ANSI standard for arsenic is 0.001 ppm (1 ppb based on an MCL of 0.010 ppm).^{5,6,49,50} Table 5 provides the arsenic levels expected in finished drinking water when HFS is used for fluoridation. For example, Weng *et al.* calculated that 60 ppm arsenic in raw HFS additives would contribute 0.245 $\mu\text{g/l}$ arsenic in finished drinking water fluoridated at 1 ppm (Table 5).⁴⁸ Using this calculation, the 56.0 ppm arsenic found here in one HFS sample would become 0.224 $\mu\text{g/l}$ arsenic in finished drinking water when fluoridated at 1 ppm. As long as dilution is controlled and fluoridation stays at 1 ppm, arsenic levels (0.019–0.245 ppb in Table 5) in finished drinking water stay below the 1 ppb Standard 60 level. However, during fluoride overfeeds only the HFS additives with the lowest arsenic levels (4.9 $\mu\text{g/l}$ in Table 5) can produce drinking water where arsenic meets the Standard 60 level of 1 ppb. Moreover, fluoride non-overfeeds risk exceeding the Standard 60 level of 1 ppb arsenic when HFS additives contain high levels of arsenic (56.0–60 $\mu\text{g/l}$). The risk is even greater when there are multiple sources (e.g., natural erosion or non-fluoride water treatment chemicals) contributing arsenic to finished drinking water. Water treatment chemicals other than fluoride additives can contribute up to 0.061 μg arsenic/l of finished drinking water.⁴⁸ Combine this 0.061 $\mu\text{g/l}$ arsenic with the 0.956 or 0.873 $\mu\text{g/l}$ arsenic contributed by fluoride additives (raw additives containing 56 or 60 ppm arsenic; Table 5), and the total either exceeds the 1 ppb standard or comes close enough that there is no allowance for input from natural sources. Fluoride, but

not arsenic, is typically monitored daily when treated water enters the water delivery system. In contrast, arsenic levels are only checked quarterly or annually, depending on individual facility protocols. While HFS related non-overfeeds mean that fluoride levels are below the 4 ppm MCL/MCLG standard, it does not necessarily mean that arsenic is below the 1 ppb standard, or that arsenic is even the highest concentration contaminant of concern. The low arsenic HFS additive identified in this study (4.9 ppm arsenic) also contained 10.3 ppm lead (current NSF/ANSI standard=0.0015 ppm; MCL=0.015 ppm). The NaF additives contained neither arsenic nor lead, but did contain up to 18.0 ppm barium (current NSF/ANSI standard=0.2 ppm; MCL=2 ppm).^{5,6,49,50} Therefore, the use of arsenic as the “limiting constituent” may not be appropriate.

The arsenic, lead, and barium content of raw fluoride additives pit health risks against technological feasibility and drinking water regulations. For these contaminants, standards are based on health concerns, technology, and cost.^{49,50} Technological allowances are for geogenic sources that contribute substantially to source water contamination. In short, standards are relaxed to allow for arsenic, lead, and barium to be introduced into drinking water via erosion of natural deposits.^{49,50} When present in fluoride additives, these contaminants are added to natural sources of contaminants, complicating control over site-specific erosion problems and in turn the estimation of total contaminant exposure. Without such allowances, the standards would be solely health-based and provide margins of safety adequate to protect against adverse health effects. Such health-based standards are the EPA’s Maximum Contaminant Level Goals (MCLG’s), which are set at 0 ppm for arsenic and lead, and 2 ppm for barium.^{49,50} The 0 ppm MCLG for arsenic was established because arsenic exposure is associated with skin and cardiovascular damage, lung cancer,

Table 5 Raw HFS additive arsenic content converted to concentration levels expected in finished drinking water with fluoridation at desired (1 ppm), non-overfeed (3.9 ppm), and overfeed (24–200 ppm) dilutions

Raw HFS additives – analytical results for arsenic (ppm)	Finished drinking water – calculated estimate* of arsenic concentrations ($\mu\text{g/l}$) during desired, non-overfeed, and overfeed fluoride situations		
	Desired F-level 1.0 ppm	Non-overfeed F-level 3.9 ppm [‡]	Overfeed F-level 24 ppm [§]
56.0 [†]	0.224	0.873	5.38
34.0 [†]	0.136	0.530	3.26
4.9 [†]	0.019	0.076	0.470
60	0.245 [†]	0.956	5.88
28	0.114 [†]	0.446	2.75

*Calculation method of Weng *et al.*⁴⁸

[†]HFS solution designated as 24.0%.

[‡]Fluoride non-overfeed range=1.2–4.0 mg/l.

[§]Reported accidental fluoride overfeed level.¹³

^{||}Reported HFS analytical result for arsenic⁴⁸ (24.5% HFS solution).

[†]Reported finished drinking water arsenic level.⁴⁸

and bladder cancer. Similarly, the 0 ppm MCLG was established for lead because lead exposure can cause physical and mental developmental delays, attention and learning deficit disorders, kidney damage and hypertension. The 2 ppm MCLG for barium was created because of its hypertensive effects. The MCLG of zero indicates that any amount of lead or arsenic in drinking water, whether derived from natural or artificial sources, poses a risk to human health.

While it is known that arsenic in HFS increases the numbers of lung and bladder cancers in the United States,⁵³ no consideration has been given to the arsenic and lead levels in HFS overfeeds and non-overfeeds. Non-overfeeds are a particularly insidious exposure since they are unreported for months and total contaminant contribution is ignored. As water operators continue to focus only on desired fluoride levels (1 ppm), health consequences will be systematically underestimated and potential carcinogens may enter into the public water system.

The high levels of aluminum in raw fluoride additives raise questions about the adequacy of current drinking water regulations. Along with calcium, iron, and magnesium, aluminum is regulated under the National Secondary Drinking Water Regulations as a technical and a esthetic nuisance, not as a risk to human health.^{49,50} Some nuisance contaminants are considered essential and possibly protective against cardiovascular and cerebrovascular mortality.^{54,55} In drinking water, aluminum and iron can cause undesirable color, tastes, and/or odors, but neither has an enforceable MCL for health-based concerns. Federal regulations do not require state health agencies and public water systems to monitor aluminum levels in water supplies, and aluminum levels are not determined when an NSF certified fluoride additive is dosed into water at a MUL.^{5,6,49,50} Aluminum is not a limiting constituent for any water treatment chemical and is only restricted when an aluminum-based flocculant is used to remove naturally occurring excess fluoride and/or unwanted color and turbidity from water supplies.^{36,56,57} After this removal process, residual aluminum levels should not exceed 0.2 ppm. This concentrations is low enough that drinking water contributes a much smaller proportion of the lifetime burden of aluminum than food.^{49,50,58,59} However, this flocculation limit does not relate to the later process of fluoridation, which is the last step in water treatment before drinking water is delivered. It is assumed that NaF additives contain only small amounts of aluminum.⁶⁰ This is not a safe assumption given the 212–415 ppm aluminum found in the HFS samples and the near electroplating sludge levels (3312–3630 ppm) found in the NaF samples (Table 4). Findings from this study indicate that

fluoride additives deliver a larger proportion of the daily aluminum intake than previously realized, and unknown concentrations of aluminum fluoride complexes are reaching consumers via fluoridation.

Concerns that aluminum in drinking water threatens health are countered by claims of low toxic potential due to poor gastrointestinal (GI) absorption.⁶¹ The level of aluminohydroxide complexes in city water supplies ($21.8 \pm 10 \mu\text{g/l}^{58}$) seems trivial compared to the 400 mg of aluminum hydroxide found in one over the counter antacid tablet. However, this comparison is misleading. Although only a small portion of the antacid aluminum gets absorbed, it is enough to accumulate and cause premature osteoporosis, encephalopathy, and proximal myopathy during renal insufficiency.⁶² Manufacturers of antacids counterbalance aluminum with magnesium hydroxide in order to cancel the adverse effects the two metals have on the bowel.⁶² Furthermore, patients are warned not to take antacids concomitantly with certain medications because aluminum hinders essential drug absorption by forming Al-drug insoluble complexes.⁶² This exceptional binding strength is why aluminum is no longer used as a phosphate binder to treat renal osteodystrophy. It promotes adynamic bone disease (low bone turnover), anemia, myopathy, and dementia.⁶³ In short, aluminum exposure via antacids is not comparable to exposure from drinking water. Antacids contain aluminum in the hydroxide form. Aluminum in food additives is usually in the form of a sulfate, silicate, or phosphate,⁶⁴ and human absorption of aluminum sulfates and silicates is largely unknown, while that of relatively insoluble aluminum phosphates depends upon the amounts consumed.⁶⁵ Gastrointestinal absorption of aluminum varies by quantity and chemical form.^{66,67} Drinking water contains multiple forms of aluminum, including aluminum-fluoride complexes, which are readily absorbed in the GI tract and cross the blood-brain barrier.^{32,68,69} It is the aluminum-fluoride complex form that has the greatest potential for biological impact, where toxicity stems from mimicking gamma-phosphate, altering enzyme activity and activating guanine nucleotide-binding proteins (G-proteins), which are integral to endocrine and nervous system functions.^{60,70–78} Al-fluoride complexes have been shown to be markedly more toxic than fluoride alone regarding deposition of aluminum in the brain and kidney and cerebrovascular and neuronal integrity.³² The much greater biological impact of the Al-fluoride complex, or fluoride coexisting with aluminum or beryllium, constitutes a threat to human health no longer dismissible on the basis of poor GI absorption.

Contaminant interactions should be considered in determining drinking water regulations. The finding of high aluminum levels in raw fluoride samples

underscores the inadequacy of regulations based on SPAC limits. There is no justification for the disparate limits, 0.2 ppm for aluminum and 1.2 ppm for fluoride, especially when the greatest toxic concern is the Al-fluoride complex. To build in a margin of safety, other contaminants have limits that are one-tenth their MCL. In contrast, the 1.2 ppm fluoride limit is less than one-third its MCL, providing no margin of safety to cover the potential toxicity of Al-fluoride complexes. While prior studies have investigated the potential link between Alzheimer's disease and aluminum in drinking water at levels as low as 0.1–0.2 ppm,^{79–82} it may be more important to investigate the association between Alzheimer's and levels of Al-fluoride complexes.

While many variables influence Al-fluoride complex formation, control over the formation starts with the disclosure of aluminum content in raw fluoride additives. When aluminum is only regulated as a water quality nuisance, only fluoride is considered for its potential health effects. Too narrow a focus on fluoride artificially limits populations at risk to those with compromised fluoride excretion (renal insufficiency), excluding those with higher than normal aluminum absorption (e.g., the elderly, Alzheimer and Down's syndrome patients^{83,84}). This shortsighted exclusion is avoidable if drinking water regulations addressed exposures to Al-fluoride complexes in addition to individual aluminum or fluoride levels.

In summary, raw fluoride additives contain significant levels of arsenic, lead, barium, and aluminum not addressed by current regulations with health-based standards. These raw product levels establish the upper limits of exposure in the event of fluoride overfeeds, non-overfeeds, and industrial accidents. Although the findings of this study are limited by small numbers of samples and manufacturing sources, they highlight flaws in the quality control of NSF certification. Controlled dilution procedures needed to meet NSF/ANSI standards camouflage the fact that metal contaminants are being removed from water sources only to be returned to finished water supplies via fluoridation. The use of fluoride additives assures that some risk is passed to the consumer, especially with regard to arsenic, lead, and non-overfeed levels of fluoride (1.2–4 ppm) that can persist undisclosed up to a year. Since January 2011, there has been a proposed recommendation to lower the optimum fluoridation level to 0.7 ppm. This proposal remains without regulatory standing and has been ignored. Considering this study's findings, the following recommendations outline controls needed to fill the gaps in current regulations:

1. All metal contaminants with concentrations that reach or exceed MDL's of analytical instrumentation should be identified per batch shipment,

regardless of source, before being used as a treatment chemical in public water supplies. Records of actual contaminant concentrations should be kept and made available to the public on request and to first responders during accidental spills.

2. Fluoridation levels should not exceed 0.4 ppm (one-tenth the fluoride MCL) in order to provide a margin of safety for interacting contaminants. Fluoridation above 0.4 ppm should not be attempted unless the aluminum and beryllium in raw additives are at levels below MDL's.
3. Raw additives with low arsenic, lead, and barium levels should be used when source waters contain these contaminants in naturally high concentrations. If such additives are unobtainable, the use of fluoride additives should be discontinued.
4. In conjunction with the use of fluoride additives, aluminum should have an established MCL and be regulated under the National Primary Drinking Water Regulations.

There must be a concerted effort to improve transparency with respect to the contaminant content of raw fluoride additives. Adopting the above recommendations would be a major step in alleviating the growing concerns for safety.

Disclaimer statements

Contributors No contributors/guarantor to declare.

Funding Supported in part by the Fluoride Toxicity Research Collaborative of Second Look.

Conflicts of interest The author has no conflicts-of-interest to declare.

Ethics approval Not applicable.

Acknowledgments

The author thanks the Town of Selmer, Tennessee for providing one of the fluoride additives that was analyzed in this study.

References

- 1 Mortvedt JJ. Heavy metal contaminants in inorganic and organic fertilizers. *Fertil Res.* 1996;43:55–61.
- 2 Mortvedt JJ, Beaton JD. Heavy metal and radionuclide contaminants in phosphate fertilizers. In: Tiessen H, editor. *Phosphorus in the global environment*. New York: John Wiley and Sons Ltd.; 1995. p. 93–106.
- 3 Dissanayake CB, Chandrajith R. Phosphate mineral fertilizers, trace metals and human health. *J Natl Sci Found Sri Lanka.* 2009;37:153–65.
- 4 Mortvedt JJ, Giordano PM. Crop uptake of heavy-metal contaminants in fertilizers. In: Drucker H, Wildung RE, editors. *Biological implications of heavy metals in the environment*. Conf.-750929, Tennessee: ERDA; 1977. p. 402–16.
- 5 National Sanitation Foundation International. NSF Fact Sheet on Fluoridation Chemicals. Available from: www.nsf.org/business/water_distribution/pdf/NSF_Fact_Sheet.pdf (accessed 2012 June).
- 6 National Sanitation Foundation International. NSF Fact Sheet on Fluoridation Chemicals. Available from: www.nsf.org/newsroom_pdf/NSF_Fact_Sheet_on_Fluoridation.pdf (accessed 2013 February).
- 7 US Environmental Protection Agency. Determination of metals and trace elements in water and wastes by inductively coupled plasma-atomic emission spectrometry. Revision 4.4 EMMC

- Version, Cincinnati, OH: Environmental Monitoring Systems Laboratory, Office of Research and Development; 1994.
- 8 American Water Works Association. AWWA standard for fluorosilicic acid, ANSI/AWWA B703-11; 2011.
 - 9 Reeves TG. Water Fluoridation. A Manual for Engineers and Technicians. Atlanta, US Department of Health & Human Services, Public Health Service, CDC, 1986.
 - 10 American Water Works Association. Fluoride overfeed can have serious consequences. *Opflow*; 1993;19:5.
 - 11 Carton R. Middletown Maryland latest city to receive toxic spill of fluoride in their drinking water. *Townsend Letter for Doctors*, October, 1994.
 - 12 Washington R. Norfolk could teach Wakefield about posting water alerts. *Boston Herald*, 9 August 2000.
 - 13 Foskett SH. Marlboro water flooded with fluoride. *Worcester Telegram and Gazette*, 25 October 2003.
 - 14 Detroit Now-WXYZ-TV. Spilled acid concerns residents in Macomb County, 29 July 2002.
 - 15 Russell K. Fluoride suspected as 23 in Dublin grow ill. *Contra Costa Times*, 5 June 2002.
 - 16 The Oregonian. Partially treated sewage enters Coos Bay waters. 3 October 2000.
 - 17 Hardin J. Water plant loses fluoride. *Post and Courier*, 4 August 2000.
 - 18 Griner D. Spill call delayed 2 hours. *The Journal Gazette*, 22 February 2001.
 - 19 Donovan P. Update: three people treated for injuries following chemical leak. St. Louis, MO: KSDK; 2009.
 - 20 Rizzo R. Hazmat teams rush to fluoride spill in Parleys Creek. *The Salt Lake Tribune*, 31 August 2007.
 - 21 WQAD News. Hazmat crews respond to chemical spill at Rock Island water treatment plant. 24 March 2011.
 - 22 National Response Center. Incident Summary Reports 723353; 709565; 632081; 627070; 594739; 590129; 571290; 562139; 552909; 549345; 537343 and 525003. Available from: www.nrc.uscg.mil/pls/apex/f?p=109:1;2000-2004.
 - 23 Gessner BD, Beller M, Middaugh JP, Whitford GM. Acute fluoride poisoning from a public water system. *N Engl J Med*. 1994;330:95-9.
 - 24 Petersen LR, Denis D, Brown D, Hadler JL, Helgersen SD. Community health effects of a municipal water supply hyperfluoridation accident. *Am J Public Health*. 1988;78:711-3.
 - 25 Sidhu KS, Kimmer RO. Fluoride overfeed at a well site near an elementary school in Michigan. *J Environ Health*. 2002;65:16-21.
 - 26 Penman AD, Brackin BT, Embrey R. Outbreak of acute fluoride poisoning caused by a fluoride overfeed, Mississippi, 1993. *Public Health Rep*. 1997;112:403-9.
 - 27 Waterwatch of Utah. Elective water additive. $\text{H}_2\text{SiF}_6\text{-Na}_2\text{SiF}_6\text{-NaF}$. Risks and Liabilities. Homeland Security and Source Water Protection. Case Study, Fluoride Spill Mt. Dell Reservoir-Parley's Canyon. 31 August 2007.
 - 28 Doull J. Factors influencing toxicology. In: Casarett LJ, Doull J, editors. *Toxicology. The basic science of poisons*. New York: Macmillan Publishing Co.; 1975. p. 133-47.
 - 29 Agency for Toxic Substances and Disease Registry (ATSDR). Interaction profile for arsenic, cadmium, chromium and lead. Atlanta, GA: U. S. Department of Health and Human Services, Public Health Service; 2004.
 - 30 Stokinger HE, Ashenburg NJ, DeVoldre J, Scott JK, Smith FA. The enhancing effect of the inhalation of hydrogen fluoride vapor on beryllium sulfate poisoning in animals. University of Rochester Atomic Energy Project, Contract W-7401-eng-49, 4 April 1949.
 - 31 Eisenbud M. (Brush Beryllium Company-Luckey Experience). Memorandum to W. B. Harris regarding acute beryllium toxicity. 27 February 1961. (Germantown DOE History Archive.)
 - 32 Varner JA, Jensen KF, Horvath W, Isaacson RL. Chronic administration of aluminum-fluoride or sodium-fluoride to rats in drinking water: alterations in neuronal and cerebrovascular integrity. *Brain Res*. 1998;784:284-98.
 - 33 Sternweis PC, Gilman AG. Aluminum: a requirement for activation of the regulatory component of adenylate cyclase by fluoride. *Proc Natl Acad Sci USA*. 1982;79:4888-91.
 - 34 Kirk KL. Biochemistry of inorganic fluoride. In: *Biochemistry of the elemental halogens and inorganic halides*. New York: Plenum Press; 1991. p. 19-68.
 - 35 Isaacson RL, Varner JA, Jensen KF. Toxin-induced blood vessel inclusions caused by the chronic administration of aluminum and sodium fluoride and their implications for dementia. *Neuroprotective Agents*. *Ann N Y Acad Sci*. 1997;825:152-66.
 - 36 Brown RA, Cornwell DA, MacPhee MJ. Trace contaminants in water treatment chemicals: sources and fate. *J AWWA*. 2004;96:111-25.
 - 37 American Conference of Governmental Industrial Hygienists. Hydrogen fluoride. Cincinnati, OH: ACGIH; 2005.
 - 38 Kharasch ED. Sevoflurane: the challenges of safe formulation. *APSF Newsl*. 2007;48:55.
 - 39 O'Neill B, Hafiz MA, DeBeer DA. Corrosion of Penlon sevoflurane vaporizers. *Anesthesia*. 2007;62:421.
 - 40 Saltarelli M. Abbott addresses sevoflurane formulation. *APSF Newsl*. 2007;21:86.
 - 41 Kharasch ED, Subbarao GN, Cromack KR, Stephens DA, Saltarelli MD. Sevoflurane formulation water content influences degradation by Lewis Acids in vaporizers. *Anesth Analg*. 2009;108:1796-802.
 - 42 Raloff J. Drugged waters. Does it matter that pharmaceuticals are turning up in water supplies? *Sci News*. 1998;153:187-9.
 - 43 Fick, J, Soderstrom H, Lindberg RH, Phan C, Tysklind M, Larsson DGJ. Contamination of surface, ground, and drinking water from pharmaceutical production. *Environ Toxicol Chem*. 2009;28:2522-7.
 - 44 Hodge HC, Smith FA. Biological properties of inorganic fluorides. In: Simons JH, editor. *Fluorine chemistry*. New York: Academic Press; 1965. p. 41.
 - 45 Gosselin RE, Hodge HC, Smith RP, Gleason MN. *Ingredients index*. In: *Clinical toxicology of commercial products*. Acute poisoning, 4th edn. Baltimore: Williams and Wilkins Co; 1976. p. 78.
 - 46 Simonin P, Pierron A. Toxicite brute des derives fluores. *C R Seances Soc Biol Ses Fil*. 1937;124:133-4.
 - 47 Utah State Legislature. Utah House Bill HB 72: Safe Drinking Water Disclosure Act. Available from: <http://openstates.org/ut/bills/2013/HB72/documents/UTD00025488/>; 2013
 - 48 Weng C-N, Smith DB, Huntley GM. Treatment chemicals contribute to arsenic levels. *Opflow*. 2000;10:6-7.
 - 49 US Environmental Protection Agency. Water: drinking water contaminants. Available from: water.epa.gov/drink/contaminants/index.cfm. EPA 816-F-09-0004 (accessed 2009 May).
 - 50 US Environmental Protection Agency. 2012 Edition of the Drinking Water Standards and Health Advisories. Washington, DC: US Environmental Protection Agency, Office of Water, EPA 822-S-12-001, 2012. Available from: <http://water.epa.gov/drink/standards/hascience.cfm> <http://water.epa.gov/action/advisories/drinking/upload/dwstandards2012.pdf>
 - 51 Hazan S (NSF International, Drinking Water Additives Certification Program). Letter to Ken Calvert, Chairman Subcommittee on Energy and the Environment, Committee on Science, US House of Representatives, 7 July 2000.
 - 52 Casale R. Improving chemical handling procedures can help reduce associated treatment problems. *J AWWA*. 2001;93:95-106.
 - 53 Hirzy JW, Carton RJ, Bonanni CD, Montanero CM, Nagle MF. Comparison of hydrofluorosilicic acid and pharmaceutical sodium fluoride as fluoridating agents-A cost-benefit analysis. *Environ Sci Policy*. 2013;29:81-6. [In Press Corrigendum. *Environ Sci Policy*. 2013. Available form: <http://dx.doi.org/10.1016/j.envsci.2013.11.002>].
 - 54 Ferrandiz J, Abellan JJ, Gomez-Rubio V, Lopez-Quilez A, Sanmartin P, Abellan C, et al. Spatial analysis of the relationship between mortality from cardiovascular and cerebrovascular disease and drinking water hardness. *Environ Health Perspect*. 2004;112:1037-44.
 - 55 Rubenowitz E, Molin I, Axelsson G, Rylander R. Magnesium in drinking water in relation to morbidity and mortality from acute myocardial infarction. *Epidemiology*. 2000;11:416-21.
 - 56 Bratby J. *Coagulation and flocculation in water and wastewater treatment*, 2nd edn. London: IWA Publishing; 2006.
 - 57 Jekel MR, Heinzmann B. Residual aluminum in drinking-water treatment. *JWSRT Aqua*. 1989;38:281-8.
 - 58 Driscoll CT, Letterman RD. Chemistry and fate of Al(III) in treated drinking water. *J Environ Eng*. 1988;114:21-37.
 - 59 Rogers MAM, Simon DG. A preliminary study of dietary aluminium intake and risk of Alzheimer's disease. *Age Ageing*. 1999;28:205-9.
 - 60 Li L. The biochemistry and physiology of metallic fluoride: action, mechanism, and implications. *Crit Rev Oral Biol Med*. 2003;14:100-14.
 - 61 Hunter Water. Fact Sheet. Drinking water: alum in water treatment. Available from: www.hunterwater.com.au/Resources/

- Documents/Fact-Sheets/Water-Quality/ALUM-IN-DRINKING-WATER_MAR2011.pdf
- 62 Hoogerwerf WA, Pasricha PJ. Pharmacotherapy of gastric acidity, peptic ulcers, and gastroesophageal reflux disease. In: Brunton LL, Lazo JS, Parker KL, editors. Goodman & Gilman's the pharmacological basis of therapeutics, 11th edn. New York: McGraw-Hill Medical Publishing Division; 2006. p. 967–81.
 - 63 Friedman PA. Agents affecting mineral ion homeostasis and bone turnover. In: Brunton LL, Lazo JS, Parker KL, editors. Goodman & Gilman's the pharmacological basis of therapeutics, 11th edn. New York: McGraw-Hill Medical Publishing Division; 2006. p. 1647–78.
 - 64 Pennington JA. Aluminium content of foods and diets. Food Addit Contam. 1987;5:161–232.
 - 65 Kaehny WD, Hegg AP, Alfrey AC. Gastrointestinal absorption of aluminium from aluminium-containing antacids. New Engl J Med. 1977;296:1389–90.
 - 66 Slanina P, Frech W, Ekstrom LG, Loof L, Slorach S, Cedergren A. Dietary citric acid enhances absorption of aluminium in antacids. Clin Chem. 1986;32:539–41.
 - 67 Harris WR, Berthoin G, Day JP, Exley C, Flaten TP, Forbes WF, *et al.* Speciation of aluminum in biological systems. J Toxicol Environ Health. 1996;48:543–68.
 - 68 Varner JA, Horvath WJ, Huie CW, Naslund HR, Isaacson RL. Chronic aluminum fluoride administration: I. Behavioral observations. Behav Neural Biol. 1994;61:233–41.
 - 69 Varner JA, Huie CW, Horvath WJ, Jensen KF, Isaacson RL. Chronic AlF₃ administration: II. Selected histological observations. Neurosci Res Commun. 1993;13:99–104.
 - 70 Bigay J, Deterre P, Pfister C, Chabre M. Fluoroaluminates activate transducin-GDP by mimicking the gamma-phosphate of GTP in its binding site. FEBS Lett. 1985;191:181–5.
 - 71 Bigay J, Deterre P, Pfister C, Chabre M. Fluoride complexes of aluminium or beryllium act on G-proteins as reversibly bound analogues of the gamma phosphate of GTP. EMBO J. 1987;6:2907–13.
 - 72 Chabre M. Aluminofluoride and beryllifluoride complexes: new phosphate analogs in enzymology. Trends Biochem Sci. 1990;15:6–10.
 - 73 Li L, Fleming N. Aluminum fluoride inhibits phospholipase D activation by a GTP-binding protein-independent mechanism. FEBS Lett. 1999;458:419–23.
 - 74 Parker KL, Schimmer BP. Pituitary hormones and their hypothalamic releasing factors. In: Brunton LL, Lazo JS, Parker KL, editors. Goodman & Gilman's the pharmacological basis of therapeutics, 11th edn. New York: McGraw-Hill Medical Publishing Division; 2006. p. 1489–510.
 - 75 Farwell AP, Braverman LE. Thyroid and antithyroid drugs. In: Brunton LL, Lazo JS, Parker KL, editors. Goodman & Gilman's the pharmacological basis of therapeutics, 11th edn. New York: McGraw-Hill Medical Publishing Division; 2006. p. 1511–40.
 - 76 Schimmer BP, Parker KL. Adrenocorticotrophic hormone; adrenocortical steroids and their synthetic analogs; inhibitors of the synthesis and actions of adrenocortical hormones. In: Brunton LL, Lazo JS, Parker KL, editors. Goodman & Gilman's the pharmacological basis of therapeutics, 11th edn. New York: McGraw-Hill Medical Publishing Division; 2006. p. 1587–612.
 - 77 Westfall TC, Westfall DP. Neurotransmission. The autonomic and somatic motor nervous systems. In: Brunton LL, Lazo JS, Parker KL, editors. Goodman & Gilman's the pharmacological basis of therapeutics, 11th edn. New York: McGraw-Hill Medical Publishing Division; 2006. p. 137–81.
 - 78 Strunecka A, Strunecky O, Patocka J. Fluoride plus aluminum: useful tools in laboratory investigations, but messengers of false information. Physiol Res. 2002;51:557–64.
 - 79 Neri LC, Hewitt D. Aluminium, Alzheimer's disease, and drinking water. Lancet. 1991;338:390.
 - 80 Forbes WF, McAiney CA. Aluminium and dementia. Lancet. 1992;340:668–9.
 - 81 Jacqmin H, Commenges D, Letenneur L, Barberger-Gateau P, Dartigues JF. Components of drinking water and risk of cognitive impairment in the elderly. Am J Epidemiol. 1994;139:48–57.
 - 82 McLachlan DRC, Bergeron C, Smith JE, Boomer D, Rifat SL. Risk for neuropathologically confirmed Alzheimer's disease and residual aluminium in municipal drinking water employing weighted residential histories. Neurology. 1996;46:401–5.
 - 83 Taylor GA, Ferrier IN, McLoughlin IJ, Fairbairn AF, McKeith IG, Lett D, *et al.* Gastrointestinal absorption of aluminium in Alzheimer's disease: response to aluminium citrate. Age Ageing. 1992;21:81–90.
 - 84 Moore PB, Edwardson JA, Ferrier IN, Taylor GA, Lett D, Tyrer SP, *et al.* Gastrointestinal absorption of aluminium is increased in Down's syndrome. Biol Psychiatry. 1997;41:488–92.

Is Water Fluoridation Effective?

According to most major sources, estimates of fluoridation effectiveness amount to at most a reduction of only one-half cavity per child. Low end estimates find **no significant reduction at all**. Children aged 6-17 average 2.1 cavities in their permanent teeth¹:

- Cochrane Collaboration² (2015): 26% (**0.5 cavity per child**)
- CDC³ (2018): 25% (**0.5 cavity per child**)
- Iowa Fluoride Study⁴ (2018): **No significant reduction**
- World Health Organization data⁵ (2005): **No evidence of fluoridation's effectiveness**



There is already a consensus including CDC, Cochrane Collaboration, the Iowa Fluoride Study and others that fluoride's effectiveness in preventing cavities is mainly topical (not swallowed).

The **Cochrane Collaboration** is considered the gold standard of evaluating effectiveness. It said the cavity reduction referenced above was **"based predominantly on old studies and may not be applicable today."**

"Over 97% of the 155 studies were at a high risk of bias, which reduces the overall quality of the results... We did not identify any evidence... to determine the effectiveness of water fluoridation for preventing caries in adults... There is insufficient evidence to determine whether water fluoridation results in a change in disparities in caries levels across socio-economic status."

The **Iowa Fluoride Study (IFS)**, funded by the National Institutes of Health, is the most comprehensive, ongoing research project in the U.S., the only one measuring all sources of fluoride ingestion. The 2018 study from IFS referenced above found no significant correlation between ingested fluoride and cavity reduction, further validating a 2009 study⁶ from IFS that stated:


*"... achieving a caries-free status may have relatively little to do with fluoride **intake** (emphasis in the original) ... recommending an 'optimal' fluoride intake is problematic."*

Finally, World Health Organization data show cavity rates in children (age 12) have dropped as much in nations that don't fluoridate (darker solid lines) as in nations that do (red/yellow dotted lines). (See graph)

1. Slade et al, 2018, Journal of Dental Research, <https://www.ncbi.nlm.nih.gov/pubmed/29900806>
2. Cochrane Collaboration, 2015, https://www.cochrane.org/CD010856/ORAL_water-fluoridation-prevent-tooth-decay
3. CDC, 2018, <https://www.cdc.gov/fluoridation/index.html>
4. Curtis et al, 2018, Journal of Public Health Dentistry, <https://www.ncbi.nlm.nih.gov/pubmed/29752831>
5. Neurath, 2005, Fluoride, <http://www.fluorideresearch.org/384/files/384324-325.pdf>
6. Warren et al, 2009, Journal of Public Health Dentistry, <https://www.ncbi.nlm.nih.gov/pubmed/19054310>

**Tooth Decay Trends:
Fluoridated vs. Unfluoridated Countries**

(12 year olds; all data from World Health Organization; salt F countries excluded)

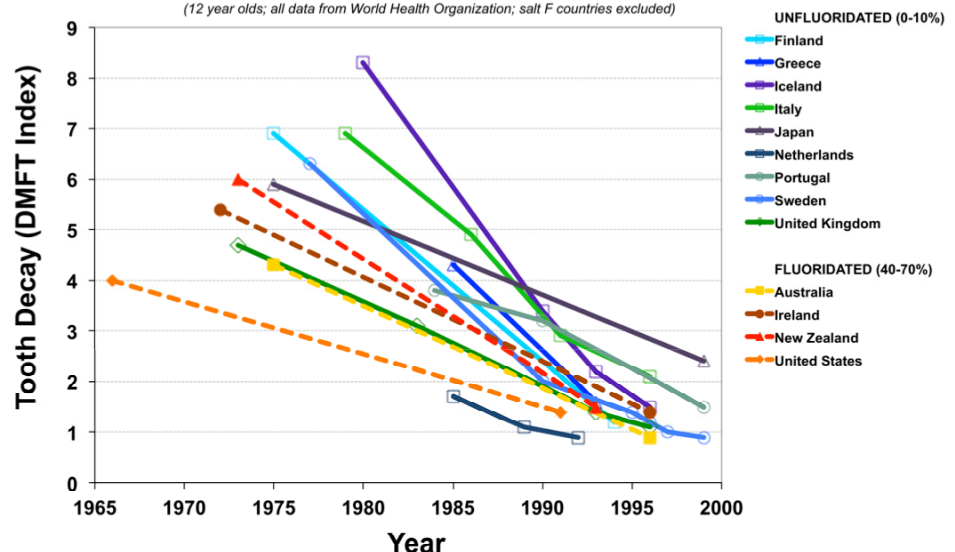



November 22, 2016

Gina McCarthy, Administrator
Environmental Protection Agency
Ariel Rios Building
1200 Pennsylvania Avenue, NW
Washington, D.C. 20460

Dear Administrator McCarthy:

Pursuant to section 21 of the Toxic Substances Control Act ("TSCA"), 15 U.S.C. § 2620, the Fluoride Action Network, Food & Water Watch, Organic Consumers Association, American Academy of Environmental Medicine, International Academy of Oral Medicine and Toxicology, Moms Against Fluoridation, and undersigned individuals (collectively, "Petitioners") hereby petition the U.S. Environmental Protection Agency to protect the public and susceptible subpopulations from the neurotoxic risks of fluoride by banning the addition of fluoridation chemicals to water.

Under Section 6 of TSCA, EPA is invested with the authority to prohibit the "particular use" of a chemical substance if the use presents an unreasonable risk to the general public or susceptible subpopulations. 15 U.S.C. § 2605(a). EPA has recognized that its authority to regulate chemical substances under TSCA includes the authority to prohibit *drinking water additives*.

EPA should exercise its authority under TSCA to prohibit fluoridation additives because application of the Agency's own *Guidelines for Neurotoxicity Risk Assessment* to the existing database on fluoride shows that (1) neurotoxicity is a hazard of fluoride exposure, and (2) the reference dose that would reasonably protect against this hazard is incompatible with the doses now ingested by millions of Americans in fluoridated areas. In fact, the amount of fluoride now regularly consumed by many people in fluoridated areas *exceeds* the doses *repeatedly* linked to IQ loss and other neurotoxic effects; with certain subpopulations standing at elevated risk of harm, including infants, young children, elderly populations, and those with dietary deficiencies, renal impairment, and/or genetic predispositions.

The risk to the brain posed by fluoridation additives is an unreasonable risk because, *inter alia*, it is now understood that fluoride's predominant effect on tooth decay comes from *topical* contact with teeth, not *ingestion*. Since there is little benefit in *swallowing* fluoride, there is little justification in exposing the public to *any* risk of fluoride neurotoxicity, particularly via a source as essential to human sustenance as the public drinking water and the many processed foods and beverages made therefrom. The addition of fluoridation chemicals to water thus represents the very type of unreasonable risk that EPA is duly authorized to prohibit pursuant to its powers and responsibilities under Section 6 of TSCA, and Petitioners urge the Agency to exercise its authority to do so.

THE PETITIONERS

ORGANIZATIONS:

American Academy of Environmental Medicine (AAEM) was founded in 1965, and is an international association of physicians and other professionals that provides research and education in the recognition, treatment and prevention of illnesses induced by exposures to biological and chemical agents encountered in air, food and water.

Fluoride Action Network (FAN), was founded in 2000 as a project of the American Environmental Health Studies Project, Inc. FAN is an organization of scientists, doctors, dentists, environmental health researchers, and concerned citizens working to raise awareness about the impact of current fluoride exposures on human health.

Food & Water Watch (FWW) is a national non-profit public interest consumer organization, based in Washington, D.C. that works to ensure safe food and clean water. FWW has worked on many emerging technologies that impact our food supply, by educating consumers, the media, and policymakers about the impact on the food system and public health and by calling for appropriate regulation.

The **International Academy of Oral Medicine & Toxicology (IAOMT)** has been dedicated to its mission of protecting public health through the practice of biological dentistry since it was founded in 1984. A worldwide organization of over 800 dentists, physicians, and research professionals in more than 14 countries, IAOMT's mission is accomplished by funding and promoting relevant research, accumulating and disseminating scientific information, investigating and promoting non-invasive scientifically valid therapies, and educating medical professionals, policy makers, and the general public.

Moms Against Fluoridation is a national nonprofit with a mission to increase awareness of the unsafe and unethical practice of artificial water fluoridation in America today.

Organic Consumers Association is a nationwide grassroots public interest organization dealing with issues of food safety, industrial agriculture, and genetic engineering while promoting organic and sustainable agriculture.

INDIVIDUALS:

Audrey Adams, a resident of Renton, Washington (individually and on behalf of her son Kyle Adams); **Jacqueline Denton**, a resident of Asheville, North Carolina (individually and on behalf of her children Tayo Denton and Rumi Denton); **Valerie Green**, a resident of Silver Spring, Maryland (individually and on behalf of her children Joseph Scribner, Paxton Scribner, Savannah Scribner, Talia Scribner, and Violet Scribner); **Kristin Lavelle**, a resident of Berkeley, California (individually and on behalf of her son Neal Lavelle); and **Brenda Staudenmaier** from Green Bay, Wisconsin (individually and on behalf of her children Ko Staudenmaier and Hayden Staudenmaier).

TABLE OF CONTENTS

I.	INTRODUCTION	1
II.	THE TOXIC SUBSTANCES CONTROL ACT (TSCA).....	1
III.	REGULATORY BACKGROUND: FLUORIDE IN DRINKING WATER.....	2
IV.	THE RESEARCH DEMONSTRATING FLUORIDE’S NEUROTOXICITY INCLUDES OVER 180 STUDIES PUBLISHED SINCE THE NRC’S 2006 REVIEW.....	3
V.	FLUORIDE POSES NEUROTOXIC RISKS AT LEVELS RELEVANT TO U.S. POPULATION... 5	
	a. Fluoride Repeatedly Linked to Reduced IQ at “Safe” Water Fluoride Levels.....	5
	b. Fluoride Linked to Cognitive Impairment at Levels of Individual Exposure Seen in Western Fluoridated Populations.....	6
	i. Daily Fluoride Intake	7
	ii. Urine Fluoride Level	9
	iii. Serum Fluoride Level	11
	iv. Dental Fluorosis Level	12
VI.	NEUROTOXIC RISK OF LOW DOSE FLUORIDE IS FURTHER SUPPORTED BY ANIMAL AND CELL STUDIES.....	14
VII.	RECENT EPIDEMIOLOGICAL STUDIES CORROBORATE NEUROTOXIC RISK FROM FLUORIDATED WATER IN WESTERN POPULATIONS.....	16
VIII.	SUSCEPTIBLE SUBPOPULATIONS ARE AT HEIGHTENED RISK TO FLUORIDE NEUROTOXICITY AND NEED PROTECTION	17
IX.	A REFERENCE DOSE PROTECTIVE AGAINST FLUORIDE NEUROTOXICITY IS INCOMPATIBLE WITH WATER FLUORIDATION IF STANDARD RISK ASSESSMENT PROCEDURES ARE APPLIED.....	19
X.	THE BROADBENT STUDY DOES NOT ESTABLISH THE SAFETY OF FLUORIDATION.....	21
XI.	THE BENEFITS OF PREVENTING FLUORIDE NEUROTOXICITY DWARF THE COSTS OF RESTRICTING FLUORIDE CHEMICALS	23
XII.	IT IS IN THE PUBLIC INTEREST FOR EPA TO TAKE ACTION UNDER TSCA.....	27
XIII.	CONCLUSION.....	29
XIV.	BIBLIOGRAPHY.....	30
XV.	APPENDICES	
	A. Post-NRC Human Studies - Fluoride’s Impact on Cognition.....	55
	B. Post-NRC Human Studies - Fluoride’s Impact on Fetal Brain.....	60
	C. Post-NRC Human Studies - Fluoride’s Impact on Other Parameters of Neurotoxicity....	61
	D. Post-NRC Animal Studies – Fluoride’s Neuroanatomical & Neurochemical Effects.....	62
	E. Post-NRC Animal Studies – Fluoride’s Effect on Learning/Memory.....	70
	F. Post-NRC Animal Studies – Fluoride’s Effect on Other Behavioral Parameters.....	73
	G. Post-NRC Cell Studies – Fluoride’s Effect on Brain Cells.....	75

I. INTRODUCTION

The addition of industrial-grade fluoride chemicals at a concentration of 0.7 to 1.2 mg/L to public water supplies for the purpose of preventing tooth decay is a common practice in the United States, with approximately 200 million Americans now consuming artificially fluoridated water. This practice, known as “water fluoridation,” is hailed as an effective practice by public health institutions in the U.S., but has been rejected by most of continental Europe without any demonstrable adverse effect on childhood caries rates.¹

Water fluoridation began in the U.S. in the 1940s on the premise that fluoride’s primary benefit to teeth comes from *ingestion*. (Fejerskov 2004). The consensus among dental researchers today, however, is that fluoride’s predominant benefit is *topical* not systemic. (NRC 2006, at 13; CDC 2001, at 4; Featherstone 2000). It is also now recognized that fluoride is not an essential nutrient. (NRC 1993, at 30; NRC 1989, at 235). Fluoride does not need to be swallowed, therefore, to prevent any disease, including tooth decay. By contrast, fluoride’s risks to health come from ingestion, including the spectrum of neurotoxic effects discussed below. Accordingly, a reasonable use of fluoride for caries prevention would aim to maximize its topical contact with teeth, while minimizing its ingestion. Topical fluoride products like toothpaste are compatible with this goal; fluoridating water supplies is not.

II. THE TOXIC SUBSTANCES CONTROL ACT (TSCA)

Section 6 of the Toxic Substances Control Act (TSCA) invests EPA with the authority and duty to take certain actions if it determines that “the manufacture, processing, distribution in commerce, use, or disposal of a chemical substance . . . presents an unreasonable risk of injury to health.” 15 U.S.C. § 2605(a). In making this determination, TSCA commands that EPA consider not only risks to the general public, but to “susceptible subpopulation[s]” as well. 15 U.S.C. § 2605(b)(4)(A). Further, TSCA commands that EPA conduct the risk evaluation “without consideration of costs or other nonrisk factors.” *Id.*

If EPA determines that a chemical substance presents an unreasonable risk to the general public or susceptible subpopulation(s), the Agency “shall” take action “to the extent necessary to protect adequately against such risk using the least burdensome requirements.” 15 U.S.C. § 2605(a). The actions that EPA may take include: (1) a complete prohibition on the manufacture, processing, and distribution of the substance or (2) a prohibition on a “particular use” of the substance. 15 U.S.C. § 2605(a)(1)–(3).

EPA’s authority to prohibit and regulate the use of chemical substances under TSCA encompasses drinking water additives. EPA recognized this in its June 12, 1979 Memorandum of Understanding with the FDA, in which the Agency stated unequivocally that it has authority “to regulate direct and indirect *additives to drinking water* as chemical substances and mixtures under TSCA.”² (EPA/FDA 1979)

¹ Tooth decay rates declined precipitously throughout the western world during the second half of the twentieth century, in both the *minority* of western countries that fluoridate water (e.g., Australia, Canada, Ireland, New Zealand, and the U.S.), and the majority of western countries that do not. (Cheng et al. 2007; Pizzo et al. 2007; Neurath 2005; Bratthall et al. 1996; Diesendorf 1986).

² As EPA explained, “[a]lthough Section 3(2)(B) of TSCA excludes from the definition of ‘chemical substance’ food and additives as defined under FFDCA, the implicit repeal by the [Safe Drinking Water Act] of FDA’s authority over

EPA may not consider costs when determining whether a risk exists, but it must do so when determining the appropriate course of action to protect against the risk. Specifically, EPA must consider: (1) “the effects of the chemical substance,” (2) “the magnitude of the exposure of human beings,” (3) “the benefits of the chemical substance,” and (4) “the reasonably ascertainable economic consequences of the rule.” 15 U.S.C. § 2605(c)(2)(A). The EPA shall also consider “whether technically and economically feasible alternatives . . . will be reasonably available as a substitute when the proposed prohibition or other restriction takes effect.” 15 U.S.C. § 2605(c)(2)(C).

Finally, EPA is authorized to take action under TSCA, *even if it has authority under other laws to address the risk*, so long as “it is in the public interest” to do so. 15 U.S.C. § 2608(b)(1). In determining whether it is in the public interest to take action under TSCA, EPA “*shall consider . . . all relevant aspects of the risk and a comparison of the estimated costs and efficiencies of the action to be taken under [TSCA] and an action to be taken under such other law to protect against such risk.*” 15 U.S.C. § 2608(b)(2) (emphases added).

Although EPA has certain authorities to regulate fluoride in drinking water under the Safe Drinking Water Act (SDWA), there is an important distinction between TSCA and SDWA that permits EPA to take the requested action under TSCA in a more targeted, efficient, and less expensive manner than would be the case under SDWA. Namely, TSCA permits the EPA to differentiate between fluoride that is *added* to water versus fluoride that is *naturally occurring*. As explained in Section XII below, prioritizing regulatory action against fluoridation *additives* is further justified on policy and scientific grounds. It is therefore in the public interest for EPA to take the requested action under TSCA, instead of SDWA.

III. FLUORIDE IN DRINKING WATER: RECENT REGULATORY BACKGROUND

In 2003, the EPA asked the National Research Council (NRC) to review the scientific merits of EPA’s Maximum Contaminant Level Goal (MCLG) for fluoride, which then and now is set at 4 mg/L. In response, the NRC reviewed the existing research on fluoride toxicity and concluded, in March 2006, that the MCLG is not protective of public health and should be lowered. (NRC 2006). The NRC’s conclusion was based on fluoride’s adverse effects on bone and teeth, but the NRC also raised numerous concerns about the potential for fluoride to cause other systemic harm, particularly to the nervous and endocrine systems.

With respect to the nervous system, the NRC concluded: “On the basis of information largely derived from histological, chemical, and molecular studies, it is apparent that fluorides have the ability to interfere with the functions of the brain.” (NRC 2006, at 222). The NRC’s conclusion about fluoride’s interference with the brain rested primarily on its review of animal studies, since—at the time of NRC’s review—few human studies were available. The situation today, however, is much different as many studies linking fluoride exposure to cognitive deficits in humans have now been published. The number of human studies published subsequent to the NRC review that have found significant relationships between fluoride and adverse cognitive outcomes (n = 46) dwarfs the number of such studies that were available to the NRC (n = 5).³

drinking water enables EPA to regulate direct and indirect additives to drinking water as chemical substances and mixtures under TSCA.” (EPA/FDA 1979)

³ The 46 post-NRC human cognitive studies are cited in Appendix A. The five human cognitive studies that NRC cited are: Li et al. (1995); Zhao et al. (1996); Lu et al. (2000); Xiang et al. (2003a,b); and Qin et al. (1990).

The evidence linking fluoride to neurotoxicity in humans, therefore, is far more compelling today than it was when NRC published its review. Indeed, in 2014, fluoride was added to the list of chemicals “*known to cause developmental neurotoxicity in human beings*” in a review published by *Lancet Neurology*. (Grandjean & Landrigan 2014, at 334, Tbl 2). Only 12 chemicals are on this list.

It has been 10 years since the NRC concluded that the MCLG for fluoride be lowered, but the EPA has yet to do so. Further, despite the voluminous post-2006 research on neurotoxicity, and despite the Safe Drinking Water Act’s mandate that EPA protect against “known or *anticipated* adverse effects,”⁴ EPA’s Office of Water (EPA OW) has indicated that it will *not* be considering neurotoxicity as an endpoint of concern when promulgating the new MCLG. Specifically, in its December 2010 risk assessment of fluoride’s non-cancer effects, EPA OW established a reference dose for fluoride based solely on severe dental fluorosis, and declined to add an uncertainty factor to account for the neurotoxicity hazard. (EPA 2010, at 3 & 106). EPA OW justified this decision on the grounds that NRC’s 2006 review did not draw firm conclusions about the public health relevance of fluoride neurotoxicity. (EPA 2010, at 106). Nowhere in EPA OW’s risk assessment, however, did it account for the neurotoxicity research published subsequent to NRC’s review.

The cavalier manner in which EPA’s OW dismissed the evidence of fluoride neurotoxicity stands in stark contrast to EPA’s own *Guidelines for Neurotoxicity Risk Assessment* [hereafter *Guidelines*] that EPA has stated it “*will follow in evaluating data on potential neurotoxicity associated with exposure to environmental toxicants.*” (EPA 1998, at 1). Petitioners submit that application of EPA’s *Guidelines* to the existing database for fluoride shows that neurotoxicity is a hazard of fluoride exposure, that the weight of evidence indicates neurotoxicity is a more sensitive endpoint of fluoride exposure than severe dental fluorosis,⁵ and, further, that the reference dose for fluoride that will protect the public and susceptible subpopulations against neurotoxicity is incompatible with the doses now ingested in fluoridated areas.

IV. FLUORIDE’S NEUROTOXICITY IS SUPPORTED BY OVER 180 STUDIES PUBLISHED SINCE NRC’S 2006 REVIEW

One of the striking features of the research on fluoride neurotoxicity is the large quantity of studies—animal, cellular, *and* human—that have reported an effect. In a recent review of developmental neurotoxins by EPA scientists, only 22% of suspected neurotoxins were found to have *any* supporting human data. (Mundy et al. 2015, at 25). The EPA team thus characterized chemicals, including fluoride, whose suspected neurotoxicity is backed by human data, as “gold standard” chemicals that warrant prioritization. (Mundy et al. 2015, at 27). In the case of fluoride, not only is there human data, the data is so extensive that fluoride has been classified alongside lead, mercury, and PCBs as one of only 12 chemicals “*known to cause developmental neurotoxicity in human beings.*” (Grandjean & Landrigan 2014, at 334, Tbl 2). The existence of so many human studies on fluoride neurotoxicity highlights the urgent need for a diligent risk assessment, per EPA’s *Guidelines*, to ensure that the general public, and sensitive subpopulations, are not ingesting neurotoxic levels.

⁴ 42 U.S.C. § 300g-1(b)(4)(A).

⁵ The *Guidelines* state that: “If data are considered sufficient for risk assessment, and *if neurotoxicity is the effect occurring at the lowest dose level* (i.e., the critical effect), an oral or dermal RfD or an inhalation RfC, based on neurotoxic effects, is then derived.” (EPA 1998, at 2)

Unlike EPA's 2010 risk assessment, a diligent evaluation of fluoride's neurotoxicity would consider the voluminous data that has been released since the NRC published its review in March 2006. Towards this end, Petitioners have attached an exhaustive list of human, animal, and cell studies of fluoride's neurotoxicity that have become available since NRC's review.⁶

In total, Petitioners have identified 196 published studies that have addressed the neurotoxic effects of fluoride exposure subsequent to the NRC's review, including 61 human studies, 115 animal studies, 17 cell studies, and 3 systematic reviews.

The post-NRC human studies include:

- 54 studies investigating fluoride's effect on cognition, including but not limited to IQ, with all but 8 of these studies finding statistically significant⁷ associations between fluoride exposure and cognitive deficits.⁸ (Appendix A)
- 3 studies investigating fluoride's effect on fetal brain, with each of the 3 studies reporting deleterious effects. (Appendix B)
- 4 studies investigating fluoride's association with other forms of neurotoxic harm, including ADHD, altered neonatal behavior, and various neurological symptoms. (Appendix C)

The post-NRC animal studies include:

- 105 studies investigating fluoride's ability to produce neuroanatomical and neurochemical changes, with all but 2 of the studies finding at least one detrimental effect in the fluoride-treated groups. (Appendix D)
- 31 studies investigating fluoride's effect on learning and memory, with all but one of the studies finding at least one deleterious effect in the fluoride-treated groups. (Appendix E)
- 18 studies investigating fluoride's impact on other parameters of neurobehavior besides learning and memory, with all but one of the studies finding effects. (Appendix F)

The post-NRC cell studies include:

- 17 studies, including 2 studies that investigated and found effects at fluoride levels that chronically occur in the blood of Americans living in fluoridated communities. (Appendix G)

⁶ Included among these studies are Chinese language studies that were originally published in Chinese journals prior to 2006 but were not translated and made available in the U.S. until after the NRC's review. Excluded from these studies are those that are only available in abstract form, and animal/cell studies that have not yet been published and/or translated into English.

⁷ In 4 of the 8 studies not finding statistically significant associations, the IQs of the children in the high-fluoride area were lower than in the low-fluoride area. (Eswar et al. 2011; Yang et al. 2008; Fan et al. 2007; Zhang et al. 1998) The 4 studies that did not find any association between fluoride exposure and IQ, significant or otherwise, are: Broadbent et al. 2015; Kang et al. 2011; He et al. 2010; and Li et al. 2010.

⁸ Petitioners are aware of two unpublished fluoride/IQ studies from Mexico, one which reports a significant relationship between prenatal fluoride exposure and reduced IQ (water F = 3.1 mg/L; urine F = 2.0 mg/L) (Rocha Amador et al. 2016), and one which reports no association between childhood IQ and low-level prenatal and postnatal exposures (Thomas 2014). The Thomas study failed to detect an association between IQ and urinary/serum fluoride concentrations in a population with average urinary and serum fluoride levels among pregnant women of 0.89 mg/L and 0.02 mg/L, respectively, and average urinary fluoride concentrations among children of 0.64 mg/L. The Thomas study, however, failed to find a significant correlation between urinary and serum fluoride levels, which raises questions about whether the study's spot-sample testing method reliably reflected the chronic fluoride intake among the cohort.

In addition to the above studies, Petitioners are submitting three post-NRC systematic reviews of the literature, including two that address the human/IQ literature, and one that addresses the animal/cognition literature. (NTP 2016; Choi et al. 2012; Tang et al. 2008).

V. FLUORIDE POSES NEUROTOXIC RISKS AT LEVELS RELEVANT TO U.S. POPULATION

A frequent claim made by those who continue to promote fluoridation is that the doses of fluoride associated with neurotoxicity in humans and animals so vastly exceed the levels which Americans drinking fluoridated water receive as to be entirely irrelevant. In support of this claim, proponents of fluoridation often point to the *highest* levels that have been linked to neurotoxicity, while ignoring the *lowest* levels (and even the *typical* levels) that have been associated with harm.⁹ This focus on the *highest* levels that cause harm as the starting point for analysis, rather than the lowest levels, clashes with standard tenets of risk assessment, including EPA's *Guidelines*, where the starting point for risk characterization analysis is to determine the *Lowest* Observable Adverse Effect Level (LOAEL) or No Observable Adverse Effect Level (NOAEL).¹⁰

A. Fluoride Repeatedly Linked to Reduced IQ at “Safe” Water Fluoride Levels

Contrary to the oft-repeated claim that fluoride neurotoxicity is only found at irrelevantly high doses, the existing studies of fluoride-exposed human populations have consistently found neurotoxic effects at water fluoride levels well below the current MCLG. To help clarify this issue, we examined the IQ studies that were included in the meta-review by Choi, et al. (2012). Proponents of fluoridation have dismissed the relevance of the Choi meta-review on the grounds that the IQ studies it included were in communities with fluoride levels that ranged as high as 11 ppm. As can be seen in the following table, however, the majority of waterborne fluoride studies (i.e., 13 of 18)¹¹ that Choi reviewed included communities with fluoride levels below the 4 mg/L MCLG. Further, each of the 13 studies that investigated the effect of fluoride levels below 4 mg/L (average F = **2.3 mg/L**) found these communities to have a lower average IQ than the control (average reduction = 6.3 IQ points), with the difference reaching statistical significance in 10 of the 13 studies.¹²

⁹ Another common misconception is that the endemic fluorosis/IQ studies prove the safety of fluoridated water because the control populations in these studies often have 0.7 to 1.0 mg/L fluoride in their water. Using areas with 0.7 to 1.0 mg/L as the *control*, however, says nothing about the safety of these levels since they are not compared against communities with *lower* fluoride levels.

¹⁰ As the *Guidelines* note, “Typically, estimates of the NOAEL/LOAEL are taken from the *lowest* part of the dose-response curve associated with impaired function or adverse effect.” (EPA 1998, at 58). Similarly, when the Benchmark Dose (BMD) approach is utilized instead of the NOAEL/LOAEL methods, EPA's point of departure is the low end of the dose-response curve, not the high end.

¹¹ We excluded any waterborne-fluoride exposure studies that did not report the water fluoride levels in the endemic fluorosis area(s). We excluded Li et al. (2010) because it did not compare a high fluoride community against a low-fluoride community, but simply looked at whether children with dental fluorosis in the high-fluoride community (2.5 mg/L) had lower IQ than children without dental fluorosis in the same community. We treated the Wang et al. 2001 and Yang et al. 1994 papers as a single study because it is apparent from the IQ data in the two papers that they are based on the same underlying IQ study. For the 18 qualifying studies, we reviewed the manuscripts to determine the lowest average fluoride concentration in each of the studies that was associated with reduced IQ. In studies with multiple exposure groups (e.g., Yao et al. 1996; Yao et al. 1997), we selected the lowest exposure group that had a reduction in IQ. For studies that only provide a range of fluoride levels for a given exposure group, we selected the midway point in the range to represent the average fluoride concentration for the group.

¹² As set forth in the accompanying table, one of the two studies that failed to find a statistically significant difference in average IQ (Wang et al. 2001) found an “obvious” increase in the rate of children with IQ scores lower than 80 (36.7% vs. 16.7%).

TABLE 1: Water Fluoride Levels and Associated IQ Changes in Studies Reviewed by Choi, et al.		
Study	Water F Level	IQ Change
Zhang et al. 1998	0.8 mg/L	-2.1 ^g
Lin et al. 1991	0.9 mg/L ^Ω	-7.0 ^a
Xu et al. 1994	2.0 mg/L ^Ω	-5.6 ^d
Yao et al. 1996	2.0 mg/L	-3.6 ^d
Yao et al. 1997	2.0 mg/L	-5.1 ^d
Pourleslami et al. 2011	2.4 mg/L	-6.4 ^a
Xiang et al. 2003	2.5 mg/L	-8.2 ^d
Seraj et al. 2006	2.5 mg/L	-11.0 ^b
An et al. 1992	2.7 mg/L	-7.9 ^f
Hong et al. 2001	2.9 mg/L ^Ω	-7.2 ^d
Wang 2001/Yang 1994 [¶]	3.0 mg/L	-5.0 ^h
Lu et al. 2000	3.2 mg/L	-10.9 ^e
Fan et al. 2007	3.2 mg/L	-2.3 ^g
Zhao et al. 1996	4.1 mg/L	-7.5 ^c
Chen et al. 1991	4.6 mg/L	-3.8 ^d
Wang et al. 1996	4.8 mg/L	-5.6 ^a
Wang et al. 2006	5.5 mg/L	-4.1 ^d
Wang et al. 2007	8.3 mg/L	-6.0 ^a
^a p<0.05; ^b p=0.025; ^c p<0.02; ^d p<0.01; ^e p<0.005; ^f Statistical significance not reported; ^g Not statistically significant; ^h Not statistically significant when analyzed in terms of average IQ, but “obvious” difference seen when analyzed in terms of percentage with low IQ; ^Ω High-fluoride + low-iodine versus low-fluoride + low-iodine; [¶] These two papers appear to be the same study.		

Additional studies finding reduced IQ in communities with less than 4 mg/L have become available in the years since Choi’s review, including Sudhir et al. 2009 (**0.7 to 1.2 mg/L**); Zhang S. et al. 2015 (**1.4 mg/L**), Das & Mondal 2016 (**2.1 mg/L**), Choi et al. 2015 (**2.2 mg/L**), Sebastian & Sunitha 2012 (**2.2 mg/L**); Trivedi et al. 2012 (**2.3 mg/L**), Khan et al. 2015 (**2.4 mg/L**); Nagarajappa et al. 2013 (**2.4 to 3.5 mg/L**), Seraj et al. 2012 (**3.1 mg/L**), and Karimzade et al. 2014a,b (**3.94 mg/L**). Another study (Ding et al. 2011), which did not fit within Choi’s dichotomous exposure criteria, found reduced IQ in an area with fluoride levels ranging from **0.3 to 3 mg/L**. In total, there are now 23 studies reporting statistically significant reductions in IQ in areas with fluoride levels currently deemed safe by the EPA (less than 4 mg/L).¹³

B. Fluoride Linked to Cognitive Deficits at Levels of Individual Exposure Seen in Western Fluoridated Populations

Although the water fluoride levels associated with IQ reductions are modestly higher than the levels currently used in artificially water fluoridation programs, it is important to distinguish between the *concentration* of fluoride in a community’s water supply and the *dose* of fluoride that an individual ingests. For example, in rural China (where most of the IQ studies have been conducted), fluoridated toothpaste is rarely used, with less than 10% of children using any fluoride toothpaste at all.¹⁴ By contrast, in the United States, over 95% of toothpastes are fluoridated and research shows that toothpaste can contribute more fluoride to a child’s daily intake than fluoridated water. (CDC 2013c; Zohoori et al. 2013, Zohoori et al. 2012; Levy et al.

¹³ The 23 studies include the 10 studies listed in Table 1, the 11 studies listed in the paragraph above, and the studies by Eswar et al. 2011 and Shivaprakash et al. 2011.


¹⁴ According to a 1996 national oral health survey in China, 75% of 12-year-old children use toothpaste, and of the children who use toothpaste, only 11% use fluoride-containing varieties. (Zhu et al. 2003, at 291, Tbl 1.)

1999). As noted by a review in the *Journal of Public Health Dentistry*, “Virtually all authors have noted that some children could ingest more fluoride from dentrifice alone than is recommended as a total daily fluoride ingestion.”¹⁵ (Levy and Guda-Chowdhury 1999, at 216-17). The abundance of fluoridated toothpaste in the U.S., versus its relative scarcity in rural China, will therefore lessen the difference in total daily fluoride intake between these populations. In fact, as set forth below, available evidence suggests that the (i) daily fluoride doses, (ii) urine fluoride levels, (iii) serum fluoride levels, and (iv) dental fluorosis levels associated with IQ reductions in the Chinese studies are seen in children and adults in western countries living in fluoridated areas. Each of these four metrics of fluoride exposure provide a more direct assessment of individual fluoride exposure than water fluoride concentration, and are thus more probative for risk assessment purposes.

(i) Daily Fluoride Intake

The overlap between the daily fluoride intake associated with significant IQ loss in China and the daily doses American children now receive is highlighted by the recent studies from Wang et al. (2012) and Das et al. (2016). In the study by Wang, researchers investigated the impact of total daily intake of fluoride on IQ among the same group of 512 rural Chinese 8-to-13 year old children studied by the Xiang team in 2003. (Xiang et al. 2003a,b). As the following table shows, the Wang study found a clear dose response relationship between daily fluoride dose and reduced IQ.

FIGURE 1: Relationship Between Daily Fluoride Dose and IQ
(SOURCE: Wang et al. 2012, Tbl. 4)

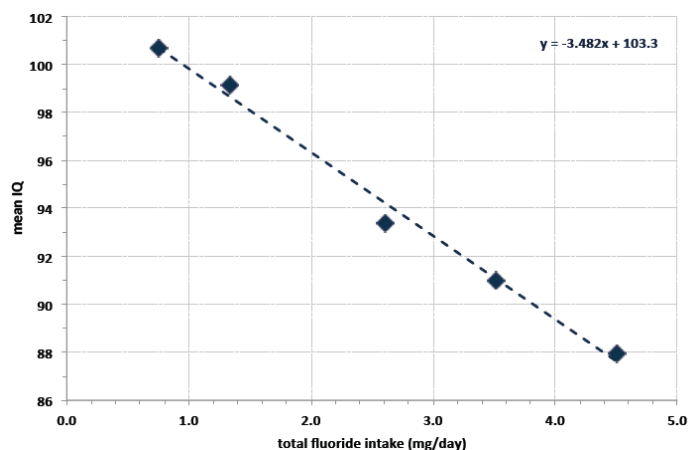

Wang found that a daily intake of just 2.61 mg F/day was associated with a large, statistically significant 7.28-point drop in *average* IQ. Assuming an average weight of 32 kg,¹⁶ a daily intake


¹⁵ Petitioners recognize that the FDA has jurisdiction over fluoride toothpaste, but any assessment of the safe level of a contaminant in drinking water cannot be conducted in a vacuum, and must consider the additive effect of waterborne exposures with identifiable non-water sources of exposure. When considering the neurologic safety of fluoridated water, therefore, it is critical to consider the aggregate dose of fluoride in fluoridated communities from all sources, including toothpaste. EPA has recognized this principle in its “relative source contribution” analyses, which the EPA OW conducts when calculating the drinking water equivalent level (DWEL) of a reference dose. EPA (2016). TSCA also specifically contemplates consideration of aggregate and sentinel exposures in Section 6 risk evaluations. See 15 U.S.C. § 2605(b)(4)(F).

¹⁶ The authors did not provide data on the average weight of the children in the study, and we could not find data on the average weight of rural Chinese children between the ages of 8 and 13. We did, however, find published data on

of 2.61 mg would provide a dosage of approximately **0.08 mg/kg/day**,¹⁷ which is *lower* than the *average* daily intake (**0.087 mg/kg/day**) for non-nursing infants in the United States, as estimated by the NRC, and just two times greater than the *average* daily dose for 8-12 year old American children.¹⁸ (NRC 2006, at 65, Tbl. 2-13). Moreover, recent research has found that 10 to 15% of children under the age of 6 ingest over 0.05 mg/kg/day *from toothpaste alone*, with some children ingesting as much as **0.159 mg/kg/day** from this single source. (Strittholt et al. 2016 at 70 tbl. 2; Zohoori et al. 2012 at 418 tbl 2; Zohoori et al. 2013 at 460 tbl 1; Levy & Guha-Chowdhury 1999 at 217 tbl 3). In one study, published by Proctor & Gamble scientists (Strittholt et al. 2016), 5% of pre-schoolers were found to ingest at least 0.49 mg fluoride per brushing, which, at two brushings per day, will produce a daily dosage of 0.07 mg/kg/day from toothpaste alone for the average-weighting 2-year-old. (CDC 2000a,b). Other studies are consistent with these estimates. (Oliveria et al. 2007; Bentley et al. 1999; Levy 1993; Naccahe et al. 1992). For the many pre-school children ingesting these dosages from toothpaste, the consumption of fluoridated water will readily push them over the daily dosage (0.08 mg/kg/day) associated with sharp reductions in IQ among rural Chinese children.

Finally, as with other forms of fluoride toxicity, the potential for fluoride neurotoxicity is magnified among children with suboptimal nutrient intake. (Sun et al. 2016; Ge et al. 2011; Hong et al. 2008; Ge et al. 2005; Wang et al. 2004; Ekambaram & Paul 2002; Xu et al. 1994; Lin et al. 1991; Ren et al. 1989; Guan et al. 1988). This is highlighted by the recent study by Das and Mondal which assessed the relationship between fluoride intake and IQ among a population with a high prevalence of underweight children suggestive of an area with pervasive malnutrition. In this population, Das and Mondal confirmed a significant correlation between total fluoride intake and reduced IQ ($r = -0.343$, $p < 0.01$), as plotted in the following figure:

FIGURE 2: Relationship Between Total Daily Intake and IQ
(SOURCE: Das & Mondal 2016, Fig. 6)

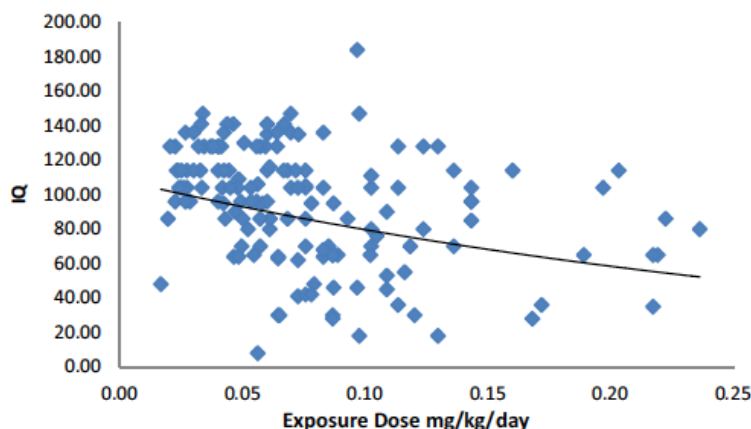

the weight of rural Chinese children ages 0 to 7, as well as average weight data on U.S. children between the ages of 2 and 20. (Li et al. 2011; CDC 2000a,b) A comparison of these two datasets shows that rural Chinese children weigh approximately 4 kg less than U.S. children (18.7 kg vs. 23 kg) between the ages of 6 and 7. We thus determined the average weight of 8-to-13 year old rural Chinese children by calculating the average weight of 8-to-13 year old U.S. from the CDC growth charts (=36 kg) and subtracting 4 kg (=32 kg).

¹⁷ It bears noting that 0.08 mg/kg/day is EPA's new reference dose for fluoride, which the Agency established to protect solely against severe dental fluorosis (without the protection of a single uncertainty factor to account for potential neurotoxic risks). (EPA 2010)


¹⁸ A recent national analysis of urinary fluoride levels in the United Kingdom UK concluded that over 65% of adults living in fluoridated areas consume more than 0.057 mg/kg/day. (Mansfield 2010)

Notably, Das and Mondal found a sharp 15-point drop in IQ among underweight children with *mild* dental fluorosis who were consuming average total daily fluoride exposures of just **0.06 mg/kg/day**. (Das & Mondal 2016, at 218, Tbl. 3). As discussed above, this is a dose that many infants and children in the U.S. are estimated to exceed.

(ii) Urine Fluoride Level


Many of the studies on fluoride and IQ have measured the concentration of fluoride in children's urine as a marker of individual fluoride exposure. As summarized in a 2011 review, these studies have repeatedly found significant, often large reductions in IQ when the average urinary fluoride level exceeds 2.5 mg/L, (Spittle 2011), and multiple regression analyses have repeatedly found that increased urinary fluoride correlates with reduced IQ, (Das et al. 2016; Zhang S. et al. 2015; Wang et al. 2007), even when controlling for other key risk factors. (Rocha Amador et al. 2009). While urinary fluoride levels exceeding 2.5 mg/L present a clear risk for neurotoxicity, recent studies have also found decrements in IQ at urinary fluoride concentrations well below this level. Most notable in this regard is the study by Ding et al., which examined the correlation between urinary fluoride and IQ among children with urinary fluoride levels ranging from just 0.25 mg/L to 3 mg/L. As shown in the following figure, a clear dose response trend was found within this urinary fluoride range ($p < 0.0001$), with the downward trend becoming apparent at roughly 1 mg/L. When adjusted for age, each 1 mg/L increment in urinary fluoride correlated with an average drop of 0.59 IQ points ($p < 0.0001$).

FIGURE 3: Relationship Between Urinary Fluoride and IQ
(SOURCE: Ding et al. 2011, Fig. 2)

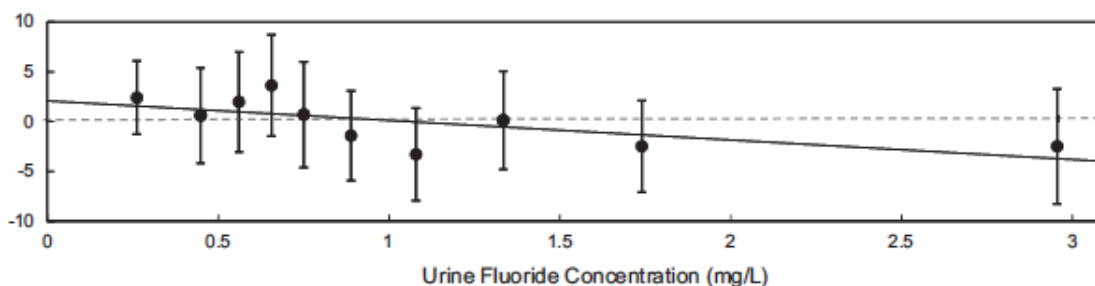

The dose-response trend found by Ding is consistent with more recent data published by Zhang et al. 2015, which is displayed in the following figure. As can be seen, the Zhang study found a clear drop in IQ at urinary fluoride levels between 0.5 and 1.5 mg/L.

FIGURE 4: Relationship Between Urinary Fluoride and IQ
(SOURCE: Zhang S. et al. 2015, Fig. 1)

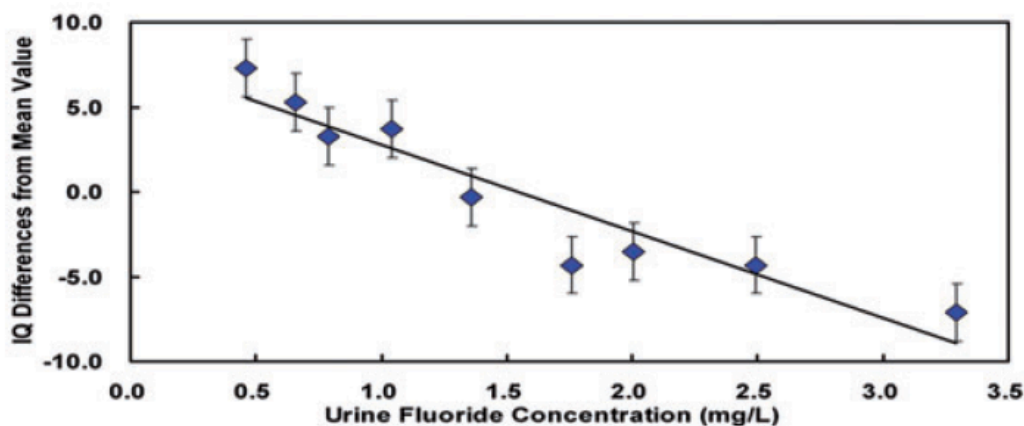

More recently, researchers have investigated the prevalence of cognitive impairment among elderly individuals living in an endemic fluorosis region of China. (Li et al. 2016). The researchers found a very high prevalence of cognitive impairment (81.2%) in the fluorosis region, and, in a case-control analysis, found a significantly elevated urinary fluoride level (2.5 mg/L vs. 1.5 mg/L, $p < 0.05$) in the cognitive impairment group.¹⁹ (Li et al. 2016, at 57, Tbl. 3). The data from this case-control analysis is presented in the following table:

TABLE 2: Urinary Fluoride & Cognitive Impairment in Elderly
(SOURCE: Li et al. 2016, Tbl 3)

Characteristics ^a	Normal group (n=38)	Cognitive impairment group (n= 38)	P value
Male/female	26/12	26/12	
Age (years)	64.95±4.60	65.05±4.40	0.920
MMSE score	27.79±0.96	21.50±4.37	0.000
Total daily water fluoride intake(mg ^b)	2.23±2.23	3.62±6.71	0.228
Urinary fluoride(mg/L ^b)	1.46±1.04	2.47±2.88	0.046
fluorosis score ^b	0.74±0.98	1.29±1.01	0.018
Serum Hcy(μmol/L ^b)	19.97±8.88	20.14±9.29	0.934

^a Values are n/n for gender and mean±SD for other indices.

^b The original values were log-transformed before comparison. The difference between two groups was tested using Student's t test.

Although there is a paucity of published data on urinary fluoride levels in the United States, a study from England found that the average urinary fluoride level among 88 adults living in a fluoridated area was 1.28 mg/L, with 16% of the tested individuals having over 2 mg/L, and 6%

¹⁹ A clear dose-response relationship between urinary fluoride and cognitive impairment was not detected in the non-case control component of Li et al.'s analysis, although urinary fluoride was found to be elevated in the population with severe cognitive impairment.

of individuals having over 3 mg/L.²⁰ (Mansfield 1999, at 28, Tbl. 1). These levels overlap those that have been associated in endemic fluorosis areas with both reduced IQ in children and cognitive impairment in the elderly. (Li et al. 2016; Zhang S. et al. 2015; Ding et al. 2011). A more recent study from Canada found that 5 percent of *children* had ≥ 1.3 mg/L fluoride in their urine, which is well within the range of urinary fluoride levels associated with reduced IQ in the Ding and Zhang studies. (Saravanabhavan et al. 2016). A separate Canadian study found that the *average* urinary fluoride concentration in fluoridated areas was 0.76 mg/L, which was almost twice the concentration (0.47 mg/L) found in non-fluoridated areas. (McLaren 2016).

(iii) Serum Fluoride Level

In 2011, Xiang et al. published a paper which assessed the relationship between IQ and serum fluoride levels in the same group of 512 children studied in Wang's daily dose analysis discussed above. As with the daily dose analysis, the authors found a significant dose-response relationship between serum fluoride level and reduced IQ. As shown in the following table, children with just 0.05 to 0.08 mg/L fluoride in their serum had a statistically significant 4.2-point drop in IQ when compared against children with less than 0.05 mg/L.²¹

TABLE 3: Association Between Serum Fluoride and Children's IQ
(SOURCE: Xiang et al. 2011, Tbl 2)

Serum fluoride level quartiles	N	Mean IQ	SD IQ	p ^b	IQ<80 (%)	p ^c	OR (95% CI) for IQ<80
Q1 and Q2 (<0.05 mg/L)	259	100.1	13.4	<0.001	7.0		1
Q3 (0.05–0.08 mg/L)	126	95.9	13.7		15.1	0.004	2.22 (1.42–3.47)
Q4 (>0.08 mg/L)	127	92.1	13.4		17.3		2.48 (1.85–3.32) p trend<0.001 ^d

^aAdjusted for age and gender using Logistic regression analysis. The data from two villages were combined.

^bNOVA.

^cChi-square test.

^dTests of linear trend were computed using ordinal scoring.


Abbreviations: CI Confidence Interval, IQ Intelligence Quotient, OR Odds Ratio, SD Standard Deviation.

The Xiang team's findings are consistent with the findings of other recent studies, including Guo Z. et al. (2008), which found impairment in neurobehavioral function among adult industrial workers with average serum fluoride levels of 0.066 mg/L, and Zhang S. et al. (2015), which found significant reductions in IQ among children with just over 0.05 mg/L fluoride in their blood when compared to children with the lowest levels. The Zhang study plotted the serum data in the following figure:

²⁰ These urinary fluoride levels exceeded those that were found among individuals (n = 165) living in non-fluoridated areas. The average urinary fluoride level in the non-fluoridated areas was 0.96 mg/L; with 8% having more than 2 mg/L; and 4% having more than 3 mg/L. (Mansfield 1999, at 28, Tbl. 1)

²¹ As the authors emphasize, their finding of a 4-point IQ drop in children with more than 0.05 mg/L fluoride in their serum does *not* mean that serum levels lower than 0.05 mg/L are safe.

FIGURE 5: Relationship Between Serum Fluoride and IQ
(SOURCE: Zhang S. et al. 2015, Fig. 1)

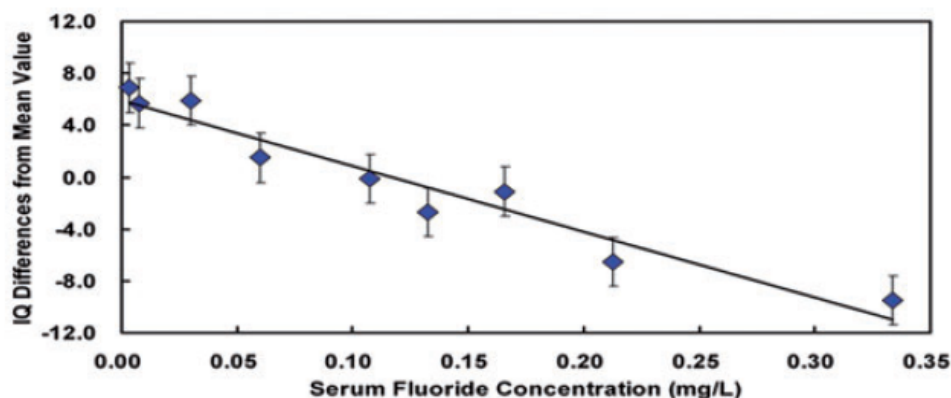

To put these serum fluoride levels in the context of U.S. exposures, typical serum fluoride levels for adults in the U.S. have been stated to range from about 0.01 to 0.076 mg/L (0.5 to 4 uM/L). (CDC 2014, at 2; see also Kissa 1987). In one study of infants, an average concentration of 0.08 mg/L was found among healthy 4-to-6 month old infants, while an average concentration of 0.10 to 0.18 mg/L was found among 4-to-18 month old infants receiving peritoneal dialysis. (Warady et al. 1989). A study by Ekstrand found that infants ingesting 0.25 mg in supplement form have spikes in their blood ranging as high as 0.092 mg/L, and averaging 0.063 mg/L. (Ekstrand 1994, at 159 tbl 3). Ekstrand's study did not measure the impact of ingesting fluoride in the form of infant formula reconstituted with fluoridated water, but the resulting daily peaks in serum fluoride levels may be comparable, since Ekstrand estimates that infants consuming fluoridated formula receive doses (up to five times a day) that are comparable to a supplement (i.e., 20-30 ug/kg of fluoride per formula feeding vs. 32 ug/kg per supplement). (Ekstrand 1994, at 162).

While there has long been a paucity of serum fluoride data available for children in the U.S., a recent NHANES survey found that roughly 1 in 200 American children between the ages of 3 to 19 have serum fluoride levels exceeding 0.04 mg/L. (NHANES 2016). Since there are approximately 70 million American children in this age range, (US Census Bureau 2011), the NHANES data indicates that approximately 350,000 American children have serum fluoride levels in the approximate range associated with overt neurotoxic effects.

(iv) Dental Fluorosis Level

EPA OW's 2010 risk assessment of the non-cancer effects of fluoride rests on the implicit assumption that *severe* dental fluorosis is the most sensitive adverse endpoint of fluoride exposure. This assumption, however, is at odds with a number of studies which have found significant associations between fluoride exposure and cognitive deficits among children with *non-severe* forms of fluorosis. Most notably, the study by Ding et al. (2011) found a dose-dependent relationship between reduced IQ and urinary fluoride concentration in a population where severe dental fluorosis was *completely absent*. The Ding study thus suggests that the doses of fluoride that impair cognitive ability are lower than the doses that cause severe fluorosis. Other recent studies have found impairment in cognitive abilities among children with *mild* fluorosis, *moderate* fluorosis, and *moderate/severe* fluorosis when compared with children with no fluorosis, thus suggesting that the doses of fluoride associated with the milder forms of

fluorosis are sufficient to impair brain development.²² (Das & Mondal 2016 at tbl 3; Choi et al. 2015; Li et al. 2009; Khan et al. 2015; Shivaprakash et al. 2011; Sudhir et al. 2009 at tbl 3).

Consistent with the above studies of human populations, studies of rodents have repeatedly found significant impairments in learning ability as well as other neurotoxic harms among rats with only mild forms of fluorosis.²³ (Liu et al. 2011; Pereira et al. 2011; Niu et al. 2008; Chioca et al. 2008). As noted by Niu et al., “these findings indicate that fluoride . . . can influence spontaneous behaviors and lower the learning ability of rats before the appearance of dental lesions.”²⁴ (Angmar-Mansson & Whitford 1982).

Taken together, the available human and animal studies suggest that fluoride can impair cognitive abilities prior to the development of severe fluorosis. This has obvious public health relevance in the United States, since recent studies show that the prevalence of dental fluorosis is now at historically unprecedented levels. In CDC’s 1999-2004 NHANES survey, for example, 41% of adolescents were diagnosed with dental fluorosis, including 8.6% with mild fluorosis, and 4% with moderate and severe. These rates are considerably higher than what was found in the 1986-87 national survey by the National Institute of Dental Research. (Beltran et al. 2010; Heller et al. 1997). Moreover, the rates appear to have increased yet further since the 1999-2004 NHANES survey. Specifically, the 2011-2012 NHANES survey found dental fluorosis in 58.3% of the surveyed adolescents, including an astonishing 21.2% with moderate fluorosis, and 2% with severe. (NHANES 2014). Since there are an estimated 42 million adolescents currently living in the U.S.,²⁵ the NHANES data suggests that up to 24 million adolescents now have some form of dental fluorosis, with over 8 million adolescents having moderate fluorosis, and 840,000 having severe fluorosis.

The NHANES surveys do not provide data on the respective rates of fluorosis in fluoridated vs. non-fluoridated communities, but research has repeatedly confirmed that both the prevalence and severity of dental fluorosis are greater in U.S. communities with fluoridated water than in communities without. (Heller et al. 1997; Jackson et al. 1995; Williams & Zwemer 1990). Ending fluoridation will thus reduce the number of children developing dental fluorosis, and the accompanying neurotoxic risks associated with the doses that produce fluorosis.²⁶

²² Some studies, however, including Ding, have not found a clear relationship between IQ and dental fluorosis status, thus suggesting that a person’s susceptibility to fluoride-induced neurotoxicity may be distinct from their susceptibility to dental fluorosis. (Asawa et al. 2014; Li et al. 2010)

²³ Consistent with this, Zhou Z. et al. (2016) recently reported that biochemical changes occur in rats at doses well below those that cause dental fluorosis.

²⁴ While rodent teeth undergo constant remodeling, thus distinguishing them from human teeth, research has found that rat teeth develop dental fluorosis at the same serum fluoride levels that produce fluorosis in humans. According to Angmar-Mansson & Whitford, “It is well known that, in fluoridated drinking water studies with rats, a water fluoride concentration of 10-25 ppm is necessary to produce minimal disturbances in enamel mineralization. Because of the high water concentrations required, the rat has been regarded as more resistant to this adverse effect of fluoride. However, when the associated plasma levels are considered, the rat and the human appear to develop enamel fluorosis at very nearly the same concentrations.” (Angmar-Mansson & Whitford 1982, at 339) Based on this finding, Angmar-Mansson & Whitford concluded that “the rat is a better model for the study of human enamel fluorosis than previously believed.” (*Id.* at 334)

²⁵ This estimate is based on the number of Americans between the ages of 10 and 19. It comes from the Office of Adolescent Health, which is part of the Department of Health & Human Services. (DHHS 2016).

²⁶ Decreases in dental fluorosis have been documented following temporary suspensions of fluoridation as short as 11 months. (Burt et al. 2000)

VI. NEUROTOXIC RISK OF LOW DOSE FLUORIDE IS FURTHER SUPPORTED BY ANIMAL AND CELL STUDIES

The studies linking fluoride exposure with neurotoxic effects in humans are consistent with research on both experimental animals and cell cultures. Studies on rodents, for example, have found neurotoxic effects, including learning impairments, at water fluoride levels less than 15 mg/L, with 8 studies published since the NRC review reporting neurotoxic effects at water fluoride levels less than 5 mg/L. These are notably low fluoride levels for rodents, since it is generally estimated that rats require approximately 5 times more fluoride in their water to achieve the same level of fluoride in their blood as humans, and over 10% of children living in fluoridated areas receive the same waterborne dosage of fluoride (mg/kg/day) as rats drinking water with up to 9 mg F/L. (NTP 2016, at 56-57)


The following table lists the water fluoride concentrations associated with neurotoxic effects in rodents:

Study	F Concentration (F-)	Duration of Treatment	Effects
Chouhan (2010)	1 mg/L	4 months	Oxidative stress; alterations in neurotransmitters
Wu (2008)	1 mg/L	Gestation	Behavioral alterations
Gao (2009)	2.3 mg/L	6 months	Enzyme inhibition; impaired cognition; oxidative stress
Liu (2014)	2.3 mg/L	1 month	Impaired learning
Liu (2010)	2.3 mg/L	6 months	Impaired cognition; alterations in neurotransmitters
Sandeep (2013)	2.3 mg/L	3 months	Behavioral alterations; enzyme inhibition
Zhang (2015)	2.3 mg/L	6 months	Oxidative stress; activation of AGE/RAGE system
Zhang Z. (2008)	4.5 mg/L	10 weeks	Impaired learning; pathological changes in synaptic structure
Zhu (2011); Zhang (2011); Zhang J. (2013)	6.8 mg/L	9 months	Trend towards decreased synaptic membrane fluidity & PSD-95 expression level; altered expression of CaMKII α , c-fos, Bax, and Bcl-2 (statistically significant at 13.6 mg/L)
Bhatnagar (2011)	8 mg/L	1 month	Morphological changes in neurons
Banala (2015)	9 mg/L	Gestation + 30 days postnatal	Impaired learning; loss of motor control; & oxidative stress
Reddy (2014)	9 mg/L	3 months	Alterations in neurotransmitters; altered immunological parameters; oxidative stress
Lou (2014); Lou (2013)	10 mg/L	6 months	Increase in apoptotic neurons; altered expression of Bax and Bcl-2 at protein & mRNA levels; abnormal mitochondrial dynamics
Sun (2008)	10 mg/L	6 months	Impaired learning; increased ChE
Han (2014)	11 mg/L	6 months	Trend towards impaired learning (Fig 2a)
Zhou (2014)	11.3 mg/L	6 months	Altered expression levels of cytokines in hippocampus
Guner (2016)	13.6 mg/L	Gestation + Postnatal	Increased catalase immunoreactivity

Fluoride's ability to cause neurotoxic effects at low levels of exposure is further corroborated by in vitro cell studies conducted subsequent to the NRC review. While most of the in vitro studies


used high levels of fluoride (≥ 10 mg/L), two of the studies investigated the effects of concentrations that are found in the bloodstream of many Americans.²⁷ Both of these low-concentration studies detected adverse effects. As displayed in the following figure, Gao et al. (2008) found that just 0.5 μ M of fluoride (i.e., 0.009 mg/L) caused lipid peroxidation in SH-SY5Y cells after 48 hours of exposure. Most individuals living in fluoridated areas in the United States have fluoride levels in their blood that exceed this level. (CDC 2014; Kissa 1987).

FIGURE 6: Level of Lipid Oxidation in SH-SY5Y Cells Exposed to Fluoride
(SOURCE: Gao et al. 2008, Fig. 1)

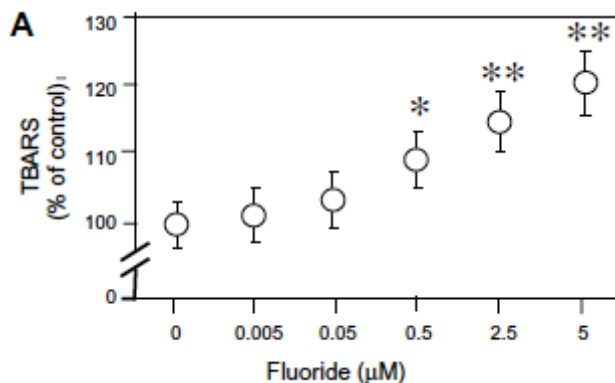

The Gao study also found that 0.5 μ M had an effect on the level of $\alpha 7$ nAChR protein in the SH-SY5Y cells, as displayed in the following figure:


FIGURE 7: Level of $\alpha 7$ nAChR subunit protein in SH-SY5Y Cells Exposed to Fluoride
(SOURCE: Gao et al. 2008 Fig. 3)

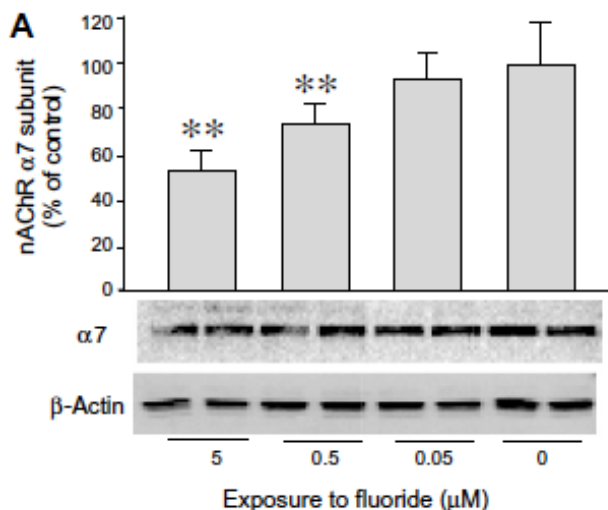

²⁷ Consistent with the findings of these two brain cell studies, the in vitro studies by Gutowska have repeatedly found that concentrations of just 1 to 3 μ M (i.e., 0.019 to 0.057 mg/L) are sufficient to affect inflammatory responses. (Gutowska et al. 2015, 2012, 2010). The Gutowska team's findings underscore the biologically active nature of even micromolar concentrations of fluoride, and warrant consideration for their implications to neuroinflammation. (Louveau et al. 2011).

Flores-Mendez et al. (2014) also investigated the effect of 0.5 uM, and, per the following figure, found a suggestive trend towards an increase in eEF2 phosphorylation in cultured Bergmann glia cells (BGC) after 15 minutes of treatment.

FIGURE 8: eEF2 Phosphorylation in BGC Cultures Treated with Fluoride
W(SOURCE: Flores-Mendez et al. 2014., Fig. 4b)

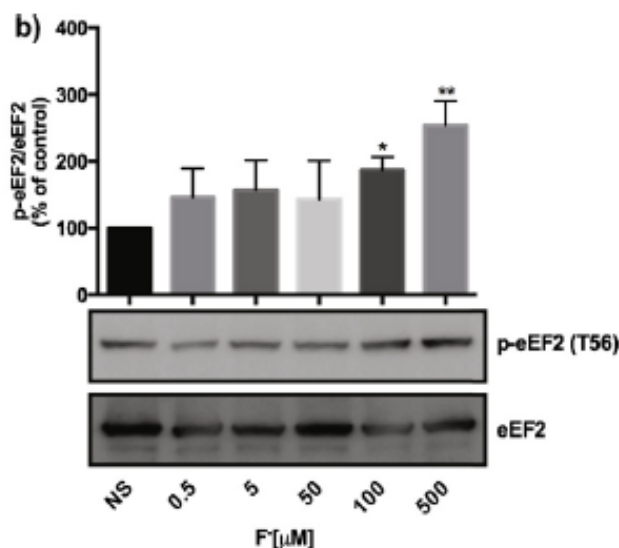

Flores-Mendez also found a suggestive trend towards an increased influx of calcium into the cell after 3 minutes of treatment with 5 uM fluoride (i.e., 0.095 mg/L). (Flores-Mendez et al. 2014, at 130 Fig. 5c) This concentration can be found chronically in the blood of children with kidney disease living in fluoridated areas, (Warady et al. 1989), and is intermittently exceeded by children ingesting fluoride supplements, fluoridated toothpaste, and other dental products.²⁸

VII. RECENT EPIDEMIOLOGICAL STUDIES CORROBORATE NEUROTOXIC RISK FROM FLUORIDATED WATER IN WESTERN POPULATIONS

The overlap between the internal doses of fluoride experienced in western populations and the internal doses associated with neurotoxic effects in humans, animals, and cell cultures, is cause for public health concern. Although there has been a notable lack of epidemiological research into fluoride's neurotoxic effects in the U.S., a 2015 study by Malin and Till found a statistically significant correlation between the prevalence of water fluoridation at the state level and Attention-Deficit Hyperactivity Disorder (ADHD). Fluoridation prevalence significantly correlated with ADHD even after controlling for socioeconomic status (SES), and fluoridation "appeared to be the more robust predictor." As Malin and Till note, their findings "are consistent with prior epidemiological studies that have associated high and low fluoride concentration exposure with neurodevelopmental effects in children."

²⁸ While there is a paucity of research on the serum fluoride levels following use of fluoride tablets and toothpaste, Ekstrand found that, among a group of 5 preschool children, ingestion of 0.5 mg fluoride tablets caused serum fluoride levels to spike to 0.095 mg/L in 30 minutes, while ingestion of 0.6 mg fluoride in toothpaste caused serum fluoride levels to exceed 0.08 mg/L. (Ekstrand et al. 1983, Fig. 1). Since some preschool children swallow considerably more than 0.6 mg fluoride per brushing, the serum fluoride levels will likely be higher than 0.08 mg/L in those children. Levy & Guha-Chowdhury, for example, cite research showing that 10% of preschool children swallow in excess of 0.73 mg of fluoride per brushing. (Levy & Guha-Chowdhury 1999, Tbl. 3).

Another epidemiological study from 2015, by Peckham et al., provides further corroborative evidence that fluoridation can cause neurotoxic effects. Peckham's study examined the relationship between water fluoride levels and hypothyroidism in the United Kingdom, and found that fluoride levels ≥ 0.7 mg/L significantly correlated with higher rates of hypothyroidism. This correlation was strengthened, not weakened, when controlling for the covariates of age, gender, and index of deprivation.

The correlation between fluoridation and hypothyroidism reported by Peckham is (i) plausible and (ii) adds further support for the capacity of fluoridated water to cause neurotoxic effects. First, the correlation is plausible because, as summarized by the NRC, multiple lines of research indicate that fluoride can lower thyroid function, including the fact that fluoride was once used as a drug for this precise purpose, at doses as low as 2 to 5 mg/day. (NRC 2006; Galletti & Joyet 1958). Second, the correlation between fluoridation and hypothyroidism adds further support for fluoridation's neurotoxic potential because, as recognized in EPA's *Guidelines*, "the development of the nervous system is intimately associated with the presence of circulating hormones such as thyroid hormone." (EPA 1998, at 50). Since both clinical and subclinical hypothyroidism during pregnancy have been associated with reduced IQ in offspring, (Korevaar et al. 2016; Murphy et al. 2015; Klein et al. 2001), the relationship between fluoridation and hypothyroidism provides a mechanism by which fluoridation can reduce IQ, even absent a direct neurotoxic effect.

VIII. SUSCEPTIBLE SUBPOPULATIONS ARE AT HEIGHTENED RISK OF FLUORIDE NEUROTOXICITY AND NEED PROTECTION

EPA's *Guidelines* recognize that individual susceptibility to the neurotoxicity of environmental toxicants can vary by a factor of ten or more,²⁹ and is influenced by factors such as nutritional status, age, genetics, and disease. (EPA 1998, at 63-65, 78). Each of these factors—nutritional status, age, genetics,³⁰ and disease—are known to influence an individual's susceptibility to chronic fluoride toxicity.³¹ Any factor that can predispose an individual to chronic fluoride toxicity should be suspected as a factor that will predispose to fluoride neurotoxicity as well. In fact, recent research in both humans and animals has specifically demonstrated that nutrient deficiencies (i.e., iodine³² and calcium³³) amplify fluoride's neurotoxicity.³⁴ Further, Zhang S. et al. (2015) reported that certain COMT gene polymorphism

²⁹ "In general, it is assumed that an uncertainty factor of 10 for intrapopulation variability will be able to accommodate differences in sensitivity among various subpopulations, including children and the elderly. However, in cases where it can be demonstrated that a factor of 10 does not afford adequate protection, another uncertainty factor may be considered in conducting the risk assessment." (EPA 1998, at 65)

³⁰ Studies have repeatedly confirmed that genetic factors can significantly increase susceptibility to fluoride toxicity, (Everett 2011), including effects on bone (Kobayashi et al. 2014; Yan et al. 2007; Mousny et al. 2006); teeth (Buzalaf et al. 2014; Ba et al. 2011; Huang et al. 2008; Everett et al. 2002); and reproductive hormones (Zhou et al. 2016).

³¹ See, e.g., Irigoyen-Camacho ME et al. (2016); Simon et al. (2014); Ravula et al. (2012); Itai et al. (2010); Schiffli (2008); NRC (2006); Teotia et al. (1998); Torra et al. (1998); Warady et al. (1989); and Turner et al. (1995). For additional citations and discussion, see http://www.fluoridealert.org/studies/skeletal_fluorosis03.

³² See, e.g., Ge et al. (2011); Hong et al. (2008); Ge et al. (2005); Wang et al. (2004); Xu et al. (1994); Lin et al. (1991); Ren et al. (1989); Guan et al. (1988).

³³ Sun et al. (2016); Ekambaram & Paul (2002).

³⁴ As discussed earlier, the study by Das & Mondal (2016) examined the impact of fluoride on IQ in a population with a high prevalence of underweight children, suggestive of an area with chronic malnutrition. In this population, a daily fluoride dose of just 0.06 mg/kg/day was associated with a sharp 15-point drop in IQ among children with mild fluorosis. (Das & Mondal 2016, at 218, Tbl. 3).

greatly influences the extent of IQ loss resulting from fluoride exposure, which is consistent with research on other neurotoxins, including methyl mercury. (Julvez & Grandjean 2013).

While the full range of individual susceptibility to fluoride neurotoxicity in the U.S. cannot be precisely calculated, some subpopulations can be identified as being at elevated risk, including infants,³⁵ the elderly,³⁶ and individuals with (A) deficient nutrient intake (particularly iodine and calcium),³⁷ (B) certain COMT gene polymorphisms,³⁸ and (C) kidney disease.³⁹ Various factors suggest that African Americans may also suffer disproportionate risks as well, including elevated use of infant formula,⁴⁰ elevated exposure to lead,⁴¹ depressed calcium and anti-oxidant intake,⁴² and significantly higher rates of dental fluorosis, including in its moderate and severe forms.⁴³

³⁵ Although *breast fed* infants receive the lowest fluoride intake by bodyweight (<0.001 mg/kg/day) of all age-groups (Ekstrand et al. 1981), this situation is flipped on its head when infants are fed *formula reconstituted with fluoridated water*. As noted by the NRC, “On a per-body-weight basis, infants and young children have approximately three to four times greater exposure than do adults.” (NRC 2006, at 3). Not only do formula-fed infants receive an unnaturally high dose, they have an impaired ability to excrete the fluoride they ingest, retaining up to 87% of the absorbed dose. Ekstrand et al. (1994). Infants exposed to formula made with fluoridated water are at significantly higher risk for developing dental fluorosis on their permanent front teeth. Hong et al. (2006). In light of the research linking dental fluorosis and modest levels of fluoride exposure with reduced IQ, infants are a susceptible subpopulation of critical concern for fluoride neurotoxicity.

³⁶ As noted in the *Guidelines*, “[T]he aged population is considered to be at particular risk [of neurotoxicity] because of the limited ability of the nervous system to regenerate or compensate to neurotoxic insult.” (EPA 1998, at 65). This is of concern because the brain will be more exposed to fluoride in older age due to the (1) increased level of fluoride circulating in the serum from both age-related decreases in renal function and age-related increases in bone resorption (particularly in post-menopausal women), and (2) increased permeability of the blood-brain barrier. Rosenberg (2014); Ravula et al. (2012); Itai et al. (2010); Torra et al. (1998). This may help explain the very high prevalence of cognitive impairment (82%) found among elderly individuals in an endemic fluorosis area. Li et al. (2016); see also Shao et al. (2003).

³⁷ According to a consensus paper in the *Journal of the National Medical Association*, “Eighty-six percent of African Americans get just more than half of the daily recommended amount of calcium, and only half consume one or more servings of dairy a day. Of particular concern, 83% of African-American children 2-17 years of age are not getting enough calcium.” Wooten & Price (2004). Insufficient nutrient intakes in the United States are severe enough in some individuals to qualify as nutrient deficiencies. Recent NHANES data, for example, found that 6% of Americans have a vitamin C deficiency. CDC (2012). Vitamin C deficiency has been found to exacerbate fluoride’s toxicity in humans, while vitamin C supplementation has been found to ameliorate fluoride’s neurotoxic effects in animals. Nabavi et al. (2013); Basha & Madhusudhan (2010); Pandit et al. (1940). With respect to iodine, NHANES data shows that women of *child bearing* age (20 to 39 years old) have “median urine iodine concentrations bordering on insufficiency.” Pfeiffer et al. (2013). Children born to women with insufficient iodine levels should be considered a susceptible subpopulation for fluoride neurotoxicity due to fluoride’s ability to exacerbate the neurological effects of inadequate iodine.

³⁸ The study by Zhang S. et al. (2015) suggests that children with the COMT val/val genotype suffered a five-fold larger drop in IQ than children with the COMT val/met and met/met genotypes. As noted by Zhang, “In the subpopulation carrying the COMT reference genotype (Model 3), 1 unit increase in urinary fluoride (1 mg/l) was associated with a decrease of 9.67 points of IQ and was significant after controlling for covariates (P=0.003). Among children carrying variant genotypes, 1 unit increase in [urinary fluoride] resulted in a decrease of 1.85 IQ points, but this was not statistically significant in this stratum.”

³⁹ See, e.g., Schiffil (2008); Ibarra-Santana et al. (2007); Torra et al. (1998); Warady et al. (1989).

⁴⁰ In national surveys conducted between 2000 and 2008, “Black infants consistently had the lowest rates of breastfeeding initiation and duration across all study years.” CDC (2013b).

⁴¹ It is well established that non-Hispanic black children have higher levels of lead in their blood than non-Hispanic white children. CDC (2013a); Bernard & McGheein (2003). This has relevance to the risks of fluoride exposure, since animal studies have found that fluoride can exacerbate the toxicity of lead, and vice versa. Leite et al. (2011); Sawan et al. (2010); Mahaffey & Stone (1976).

⁴² Watters et al. (2007); Wooten & Price (2004). The reduced level of anti-oxidants found in the blood of African American adults, which may relate to low consumption of fresh fruits and vegetables (Zenk et al. 2005), has implications for fluoride toxicity, because oxidative stress is a key mechanism by which fluoride harms cells, (Barbier 2010), including in the brain. (E.g., Banala & Karnati 2015; Zhang K. et al. 2015; Basha et al. 2014; Nabavi et al.

Any risk assessment on the neurotoxicity of fluoride must thus be mindful of the need to protect susceptible subpopulations; anything less would be inconsistent with EPA's *Guidelines*. In fact, even where there is *no* specific information to indicate differential susceptibility to a neurotoxin, EPA's *Guidelines* state that a margin of safety (i.e., "uncertainty factor") should still be incorporated to account for "*potential* differences in susceptibility." (EPA 1998, at 78). In the case of fluoride, there is *uncontroverted* evidence indicating substantial differences in susceptibility, and thus the basis for applying an uncertainty factor is especially strong.

IX. A REFERENCE DOSE PROTECTIVE AGAINST FLUORIDE NEUROTOXICITY IS INCOMPATIBLE WITH WATER FLUORIDATION IF STANDARD RISK ASSESSMENT PROCEDURES ARE APPLIED

As recognized in EPA's *Guidelines*, it is standard risk assessment practice to apply "uncertainty factors" (UF) of 10 when converting a LOAEL, NOAEL, or BMD into a safe "reference dose" (RfD) or "reference concentration" (RfC). (Martin et al. 2013) This is significant because application of even a single UF of 10 to the daily doses/concentrations of fluoride associated with neurotoxic harm in humans and animals produces an RfD or RfC that is less than, and thereby *incompatible with*, the levels of fluoride added to water for fluoridation (0.7 to 1.2 mg/L). This point is illustrated in the following table, which shows what the RfD and RfC would be if *merely* one UF of 10 was applied to the various fluoride exposures that have been associated with neurotoxic harm.

TABLE 5: RfCs/RfDs for Fluoride If Just One Uncertainty Factor of 10 Is Applied				
Fluoride Dose/Concentration Producing Harm	Study	Effect	RfD/RfC After Application of one UF	Water Fluoridation Doses/Concentrations
0.06 mg/kg/day (Dose/Humans)	Das (2016)	Reduced IQ	0.006 mg/kg/day	0.03 to 0.09 mg/kg/day (Average Total Daily Dose in F areas) (NRC 2006, Tbl 2-13)
0.08 mg/kg/day (Dose/Humans)	Wang (2012)	Reduced IQ	0.008 mg/kg/day	0.03 to 0.09 mg/kg/day (Average Total Daily Dose in F areas) (NRC 2006, Tbl 2-13)
1 mg/L (Water/Rats)	Chouhan (2010); Wu (2008)	Behavioral alterations; Neurochemical changes	0.1 mg/L	0.7 to 1.2 mg/L (Water F Levels in F areas)
0.7 to 1.2 mg/L (Water/Humans)	Malin (2015); Peckham (2015)	Hypothyroidism; ADHD	0.07 to 0.12 mg/L	0.7 to 1.2 mg/L (Water F Levels in F areas)
0.7 to 1.2 mg/L (Water/Humans)	Sudhir (2009)	Reduced IQ	0.07 to 0.12 mg/L	0.7 to 1.2 mg/L (Water F Levels in F areas)

2013; Nabavi et al. 2012a,b,c; Basha et al. 2011; Inkielewicz-Stepniak & Czarnowski 2011; Nabavi et al. 2011; Bharti & Srivastava 2009; Gao et al. 2009).

⁴³ Studies dating back to the 1960s have found that African Americans suffer higher rates of dental fluorosis than Caucasians. Martinez-Mier & Soto-Rojas 2010; Beltran-Aguilar et al. (2015, tbl. 23); Kumar (2000); Williams & Zerner (1990); Butler et al. (1985); Russell (1962). Consistent with this, documents obtained through the Freedom of Information Act show a stark racial disparity in adolescent fluorosis rates in CDC's 1999-2004 NHANES survey, with 58% of African American adolescents diagnosed as having the condition, versus 36% of white adolescents. FOIA (2011).

2.3 mg/L (Water/Rats)	Gao (2009); Liu (2014); Liu (2010); Sandeep (2013); Zhang K (2015)	Impaired learning; Behavioral alterations; Neurochemical changes	0.23 mg/L	0.7 to 1.2 mg/L (Water F Levels in F areas)
2.3 mg/L (Water/Humans)	The average water F concentration in the 13 studies reviewed by Choi (2012) which found effects at < 4 mg/L	Reduced IQ	0.23 mg/L	0.7 to 1.2 mg/L (Water F Levels in F areas)
0.05 mg/L (Serum/Humans)	Xiang (2011)	Reduced IQ	0.005 mg/L	0.019 to 0.076 mg/L (Typical range of Serum F in US) (CDC 2014)

The need to apply *at least* one UF to the doses/concentrations associated with fluoride neurotoxicity cannot seriously be disputed. After all, these are doses and concentrations associated with overt neurotoxic harm, and thus the safe reference dose will obviously need to be set at a lower level. Moreover, as discussed above, EPA's *Guidelines* recognize that there is often a large degree of intra-species variability in the way humans respond to neurotoxins and a default factor of 10 is generally considered necessary to protect against this variability.⁴⁴

Although we have only utilized one uncertainty factor in the analysis here, we do *not* mean to imply that only one UF is sufficient for converting these adverse effect levels into RfDs or RfCs. Indeed, it is clearly insufficient to apply only one UF when converting a LOAEL from an animal study into a safe dose for humans. We present the above Table, therefore, for the limited purpose of demonstrating that *even if* EPA were to apply an *insufficiently* protective UF, the resulting RfD or RfC would still be incompatible with water fluoridation; thus highlighting, once again, the overlap between the doses associated with a neurotoxic risk and the doses many Americans now receive.


Finally, Petitioners recognize that EPA has a preference for utilizing Benchmark Dose (BMD) methodology for risk assessments where there is dose-response data that permits the analysis. In the case of fluoride neurotoxicity, the Xiang dataset is a suitable dataset for conducting a BMD analysis, as it shows a dose-related reduction in IQ spanning five dose groups ranging from 0.75 to 4.5 mg F/day without an apparent NOAEL. (Wang et al. 2012). EPA's *Guidelines* recognize the probative value (and rarity) of a human dataset covering more than three dose groups.⁴⁵ Further, the Xiang dataset benefits from the fact that the study controlled for most of the key confounding factors, including lead, arsenic, iodine, parental education, and socioeconomic status. (Xiang et al. 2003a,b; Xiang et al. 2013).

⁴⁴ According to the *Guidelines*, "In general, it is assumed that an uncertainty factor of 10 for intrapopulation variability will be able to accommodate differences in sensitivity among various subpopulations, including children and the elderly. However, in cases where it can be demonstrated that a factor of 10 does not afford adequate protection, another uncertainty factor may be considered in conducting the risk assessment." (EPA 1998, at 65). As demonstrated by Martin et al. (2013), the use of a default uncertainty factor of 10 to account for intra-species variability is amply justified by empirical data on differences in human sensitivity related to genetic polymorphisms, gender, disease, old age, and toxicokinetics.

⁴⁵ The *Guidelines* note that (1) "Human studies covering a range of exposures are rarely available" and (2) "Evidence for a dose-response relationship is an important criterion in establishing a neurotoxic effect, although this analysis may be limited when based on standard studies using three dose groups or fewer." (EPA 1998, at 50 & 106).

As with the LOAEL analyses discussed above, application of the BMD methodology to the Xiang dataset produces an RfD for fluoride that is incompatible with water fluoridation. Specifically, applying EPA's BMDS software to Xiang's dataset produces a BMD of just **1.4 mg F/day**, if the BenchMark Response (BMR) is set at 5 IQ points, as displayed in the following figure.⁴⁶ This result can be interpreted as predicting that children exposed to 1.4 mg fluoride per day will have, on average, 5 less IQ points than children exposed to no fluoride. The RfD would obviously need to be set at a lower level, since such a large loss in IQ is clearly an adverse effect, and because uncertainty factors would need to be added to account for variation in sensitivity within a population as large as the U.S.

FIGURE 9: BMD for Loss of 5 IQ Points from Fluoride
(Linear Model, BMR = 5 IQ Points)

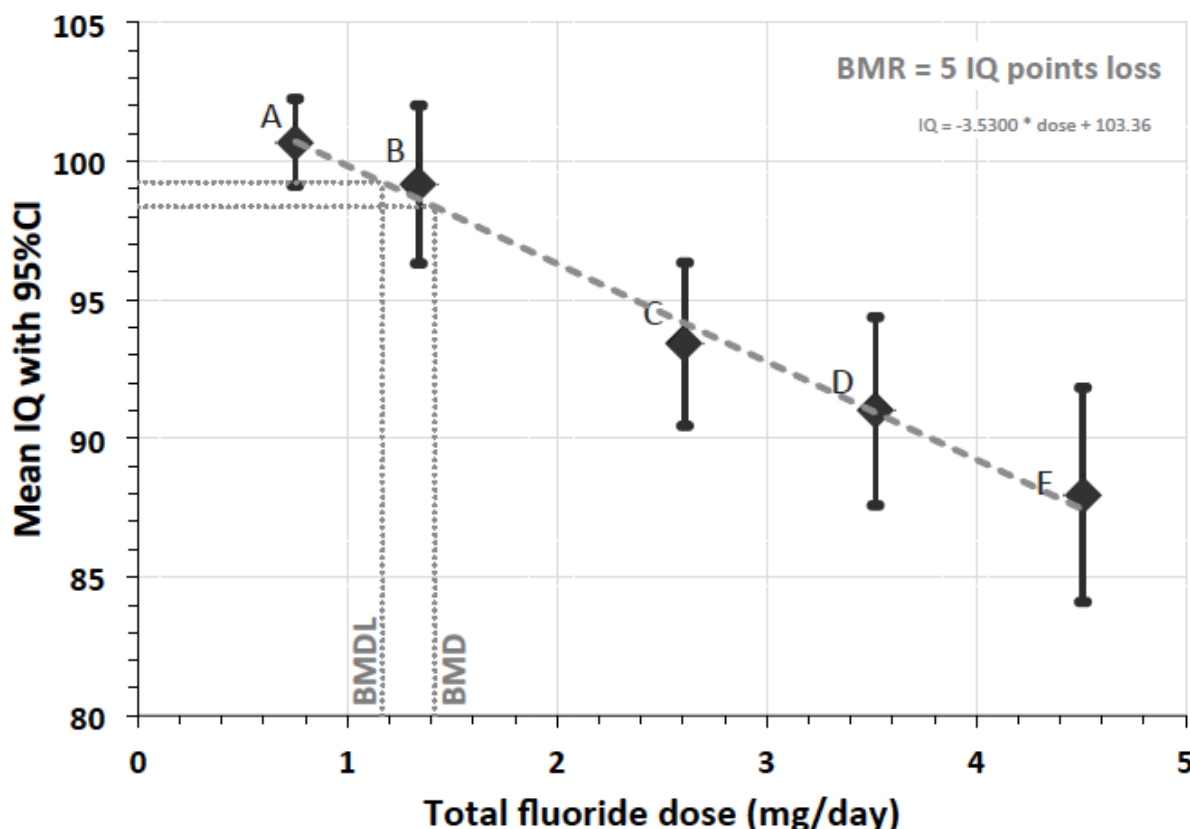

X. THE BROADBENT STUDY DOES NOT ESTABLISH THE SAFETY OF FLUORIDATION

Some commentators have incorrectly claimed that the recent study by Broadbent et al. establishes the safety of water fluoridation for neurologic development. The Broadbent study found no difference in the IQs of children and adults who spent their first 3 to 5 years of life in fluoridated (0.7 to 1.0 mg/L) vs. non-fluoridated (0 to 0.3 mg/L) areas of Dunedin, New Zealand. A glaring limitation with the Broadbent study, however, is that a substantial portion of the “non-fluoridated” control population used 0.5 mg/day fluoride tablets and fluoridated toothpaste, resulting in only a marginal difference in average total fluoride exposure between the fluoridated

⁴⁶ If the BMR is set at 1 IQ point, the BMD is 0.28 mg/day of fluoride.

and non-fluoridated populations.⁴⁷ In fact, in response to criticism on this point, (Osmunson et al. 2016), the authors conceded that the average difference in total daily intake between the children in the fluoridated and non-fluoridated areas would be ≤ 0.3 milligrams per day, while the average intake for all subjects was 0.9 mg/day.⁴⁸ (Broadbent et al. 2016). At most, therefore, the Broadbent study established that ≤ 0.3 milligrams of fluoride was not a sufficiently large enough contrast in daily fluoride exposure to produce a demonstrable effect on *average IQ* in the study cohort. This does *not* mean, however, that the fluoride exposures in a fluoridated community are safe, since no truly low exposure comparison group existed in the Broadbent study, and the Broadbent team made no attempt to study vulnerable subsets of the population (e.g., those with suboptimal nutrition, genetic polymorphisms, etc).

The inherent limitation resulting from the Broadbent study's comparison of populations with marginal contrasts in fluoride intake highlights an important strength of the endemic fluorosis/IQ studies from China, India, Iran, and Mexico. Specifically, the endemic fluorosis studies have generally compared communities with clear and stable contrasts in fluoride exposure, thus increasing the power of these studies to detect fluoride's effect on IQ. Moreover, unlike Broadbent's study, many of the endemic fluorosis studies have analyzed the relationship between IQ and individual measures of exposure (e.g., individual urine fluoride levels), thus overcoming the limitation imposed by Broadbent's ecological (group level) estimates of fluoride intake. Although Broadbent and others have criticized the endemic fluorosis studies for failing to control for potential confounders, several of these studies did carefully control for confounders and the association between fluoride and cognitive impairment remained intact. (Choi et al. 2015; Rocha Amador et al. 2009; Xiang et al. 2003a,b; Xiang et al. 2013). Further, while it's undisputed that many of the IQ studies used relatively simple study designs, the consistency of these studies, and their repeated corroboration by research showing that fluoride impairs learning in rodents under carefully controlled laboratory conditions, gives confidence to the conclusion that fluoride is a neurotoxin that impairs cognition.

For the foregoing reasons, the reference dose for protecting against fluoride neurotoxicity cannot reasonably be based on a risk assessment that treats the Broadbent study as establishing 0.7 to 1.0 mg/L as a NOAEL without application of an uncertainty factor(s) to account for intra-human variability and other issues left unanswered by Broadbent's study. Indeed, as spelled out in the *Guidelines*, it is problematic to develop an NOAEL based on a single study of a single neurotoxic endpoint,⁴⁹ particularly a study with such limited "dose spacing" between the groups.⁵⁰

⁴⁷ There are several other significant problems with the Broadbent study as well. First, the study did not collect any data on individual water intake or internal biomarkers of fluoride exposure (e.g., urine fluoride, etc). Second, the study used a crude estimate of fluoride toothpaste usage ("always" vs "sometimes" vs "never") that fails to account for the frequency of brushings per day and actual amount of toothpaste used per brushing, thus obscuring the very large variations of daily exposure that occur among children using fluoride toothpaste. Zohoori et al. 2012; Levy & Guha-Chowdhury 1999, tbl 3. Third, it did not control for potential confounders including blood lead and maternal IQ, even though such information was available and there are plausible reasons for the non-fluoridated subjects to have elevated lead exposure from living in a more rural area known for its highly corrosive drinking water. (Osmunson et al. 2016).

⁴⁸ A previous study of total fluoride intake among 3-to-4 year olds in fluoridated and non-fluoridated areas of New Zealand found the daily intakes to be 0.68 ± 0.27 and 0.49 ± 0.25 mg F/day, respectively. (Guha-Chowdhury et al. 1996).

⁴⁹ According to the *Guidelines*, "Neurotoxic effects (and most kinds of toxicity) can be observed at many different levels, so only a single endpoint needs to be found to demonstrate a hazard, but many endpoints need to be examined to demonstrate no effect. For example, to judge that a hazard for neurotoxicity could exist for a given agent, the minimum evidence sufficient would be data on a single adverse endpoint from a well-conducted study. In

XI. THE BENEFITS OF PREVENTING FLUORIDE NEUROTOXICITY DWARF THE COSTS OF RESTRICTING FLUORIDE CHEMICALS

EPA's authority to act under Section 6 of TSCA is premised on two distinct findings: (1) a *risk* exists and (2) the risk is *unreasonable*. Here, in evaluating the preliminary question of whether a neurotoxic risk exists from use of fluoridation chemicals, the EPA is duty bound to follow its *Guidelines*, as the Agency has stated it “will follow” the *Guidelines* when “evaluating data on *potential* neurotoxicity associated with exposure to environmental toxicants.” (EPA 1998, at 3). For the reasons set forth above, a good faith application of these *Guidelines* to the current research on fluoride will show that neurotoxicity is a hazard of fluoride exposure, and that the doses associated with this hazard overlap the doses—as reflected by (a) total daily intake, (b) urinary fluoride level, (c) serum fluoride level, and (d) severity of dental fluorosis—that U.S. children are exposed to in areas with fluoridated water. Neurotoxicity must thus be considered a risk from adding fluoridation chemicals to drinking water.

Petitioners now turn, therefore, to the second prong of the inquiry: whether the neurotoxic risk posed by fluoridation chemicals is an unreasonable one. As EPA has stated, the reasonableness inquiry considers the benefits of reducing the risk with the costs of doing so. EPA (1985); 15 U.S.C. § 2605(c)(A). In considering these respective benefits and costs of risk reduction, EPA has stated it will take into account “the extent and magnitude of risk posed; the societal consequences of removing or restricting use of products; availability and potential hazards of substitutes, and impacts on industry, employment, and international trade.” EPA (1985); see also 15 U.S.C. § 2605(c)(A). We turn now to a consideration of these factors

A. Extent and Magnitude of Neurotoxic Risk from Fluoridation Chemicals

There is little question that neurotoxicity is a serious insult to health. (Grandjean & Landrigan 2014). In a nation besieged by neurological disorders of poorly understood etiology, both in young children and the elderly, minimizing exposures to known neurotoxic substances should be a public health priority. (*Id.*)

The reduction in IQ associated with fluoride exposure has been found to be severe enough in some children to produce mental retardation. (*E.g.*, Lin et al. 1991). But even the loss of a single IQ point is associated with significant economic loss. As calculated by Spadaro et al. (2008), a loss of a single IQ point causes an average drop in lifetime earnings of \$18,000 in 2005 U.S. dollars, which, when adjusted for inflation, amounts to \$22,250 in current dollars.⁵¹ Since 200 million Americans now live in areas where water is fluoridated,⁵² and since virtually all Americans consume processed foods and beverages made with fluoridated water, any reduction in IQ from consumption of fluoride-treated water stands to have very large economic consequences.

contrast, to judge that an agent is unlikely to pose a hazard for neurotoxicity, the minimum evidence would include data from a host of endpoints that revealed no neurotoxic effects.” (EPA 1998, at 55).

⁵⁰ According to the *Guidelines*, “the NOAEL is also directly dependent on the dose spacing used in the study.” (EPA 1998, at 57)

⁵¹ We adjusted for inflation by using the U.S. Bureau of Labor Statistics’ CPI Inflation Calculator at <http://data.bls.gov/cgi-bin/cpicalc.pl>.

⁵² The CDC states that 211,393,167 Americans now drink fluoridated water; the vast majority of this population is consuming artificially fluoridated water, as CDC estimates that only 11,883,007 Americans have “naturally” fluoridated water. See: <http://www.cdc.gov/fluoridation/statistics/2014stats.htm>

While the precise extent to which fluoridation is reducing IQ in the U.S. cannot yet be calculated, the dose-response data from Wang et al. (2012) indicates that daily consumption of a liter of fluoridated water per day (=0.7 mg F/day) during childhood would cause IQ to drop by an average of 2.5 points when compared to children with no exposure to fluoride, while consumption of half a liter per day (=0.35 mg F/day) would cause IQ to drop by an average of 1.25 IQ points. (Wang's data is consistent with a linear, no threshold, dose-response relationship between fluoride and IQ, and we have applied Wang's data here with that assumption.)

In 2010, there were 74.2 million children under the age of 18 living in the U.S., of which we can estimate roughly 50 million were living in fluoridated areas.⁵³ US Census Bureau (2011). If we apply Wang's dose-response data and assume that these 50 million children consumed between 0.5 to 1 liters of fluoridated water per day during childhood, fluoridation would have caused a loss of between 62.5 to 125 million IQ points. Based on the earnings data from Spadaro et al. (2008), a loss in the range of 62.5 to 125 million IQ points represents a total loss in lifetime earnings of between \$13.9 to 27.8 *trillion* for this generation.

Due to the sheer number of people exposed to fluoridation chemicals, even if only sentinel or susceptible populations in fluoridated areas suffer IQ loss, the economic impacts will still be substantial. For example, even if we conservatively assume that only 1 to 5% of children in a fluoridated area suffer any IQ loss,⁵⁴ and even if this IQ loss averaged just 1 IQ point,⁵⁵ this would still amount to 500,000 to 2,500,000 lost IQ points, with a total loss in lifetime earnings ranging from \$11.1 billion to \$55.6 billion for this generation alone.

In short, because of the *massive* extent of exposure to fluoridation chemicals in the U.S., even small effects on IQ will have very substantial economic consequences.

B. Societal Consequences of Restricting Use of Fluoridation Chemicals

If EPA exercised its authority under TSCA to ban the waterborne use of fluoridation chemicals, the one and only potential societal consequence would be an increase in tooth decay. Current research, however, indicates that any increase in dental treatment costs would be small, inconsistent, and far less than the loss in earnings associated with even small drops in IQ.

First, Petitioners wish to call the Agency's attention to the fact that there are no randomized controlled trials on the effectiveness of fluoridation, and few of the available studies adequately account for potential confounders like socioeconomic status, sealants, and dietary habits. (Iheozor-Ejiofor et al. 2015; Cheng et al. 2007). The evidence has thus been characterized by the Cochrane Collaboration as having "high risk of bias" and limited applicability to modern lifestyles. (Iheozor-Ejiofor et al. 2015).

⁵³ According to the CDC, 66% of the U.S. population receives fluoridated tap water. See: <http://www.cdc.gov/fluoridation/statistics/fsgrowth.htm>.

⁵⁴ We base the 1 to 5% estimate on the approximate percentage of children with serum fluoride levels in the range (~0.05 mg/L) associated with a 4-point IQ drop (n = ~1%), and the approximate percentage of children with urinary fluoride levels ($\geq$ 1.3 mg/L) associated with clear reductions in IQ (n = 5%). For discussion of this data, see pages 9 to 12 above. Since the serum and urinary fluoride data is for the *general population*, these estimates likely *understate* the percentage of children in *fluoridated* areas with serum and urinary fluoride levels in this range.

⁵⁵ This is a substantially lower loss in IQ than would be predicted by existing research. As noted in footnote 54 above, the serum fluoride level (~0.05 mg/L) upon which this estimate is based was associated with a 4-point drop in IQ by Xiang et al. (2011). Further, research on susceptible populations has found dramatic losses in IQ from fluoride exposure, including an average 15-point drop among malnourished children with mild fluorosis. Das & Mondal (2016).

Second, methodological limitations notwithstanding, modern studies of fluoridation and tooth decay have found that the difference in cavity rates between fluoridated and non-fluoridated areas is small, inconsistent, and often non-existent, particularly in the permanent teeth. (Chankanka et al. 2011a,b; Maupome et al. 2007; Warren et al. 2006; Shiboski et al. 2003; Colquhoun 1997; Heller et al. 1997; Diesendorf et al. 1997; Leroux et al. 1996; Brunelle & Carlos 1990; Yiamouyiannis 1990; Hildebolt et al. 1989).

Because of the small and inconsistent differences in cavities now seen between fluoridated and non-fluoridated areas, sensitive measurements of tooth decay must be utilized in order to detect *any* differences in decay.⁵⁶ But, even when sensitive measurements are utilized, the differences remain small in absolute terms, inconsistent, and overshadowed by the influence of other factors known to affect decay. (Chankanka et al. 2011a; Warren et al. 2006; Armfield & Spencer 2004). A large-scale study in Australia, for example, found that adolescents who consumed fluoridated water their entire life had just 0.08 less decayed tooth surfaces (1.35 vs. 1.43 DMFS) than adolescents who consumed non-fluoridated water their entire life. (Armfield & Spencer 2004, at 290 tbl.3). Consistent with these findings, studies from Canada, Cuba, Finland, Germany, and the United States did not detect *any* measurable increase in decay following the termination of water fluoridation programs.⁵⁷ (Maupome et al. 2001; Burt et al. 2000; Kunzel et al. 2000a,b; Seppa et al. 2000).

Third, one of the few *empirical* investigations of *actual* dental costs in fluoridated vs. non-fluoridated areas found little meaningful difference in frequency or costs of treatment. (Maupome et al. 2007). The study examined the frequency and costs (in 1995 U.S. dollars) of restorative dental procedures over a six-year time period in fluoridated and non-fluoridated areas of Oregon and Washington. Consistent with other recent research, the authors noted that the difference in frequency and costs of dental treatment was “generally small,” with several of the age groups in the fluoridated areas having a higher frequency of dental treatment procedures than their peers in the non-fluoridated areas. (Maupome et al. 2007, at 228, tbl. 3). In total, the dental treatment costs in the fluoridated areas over the six-year period averaged \$355 versus \$387 in the non-fluoridated areas.⁵⁸ (*Id.* at 228, tbl. 4). When adjusted to 2016 dollars, the average difference in dental costs was thus only \$51 over the 6-year period, *or just over \$8 per person per year*. With an average life expectancy of 78.8 years,⁵⁹ the Maupome study suggests that fluoridation saves an average of \$665 in lifetime dental costs in the U.S. This amounts to less than 3 percent of the reduction in lifetime earnings that results from the loss of a single IQ point (\$22,250).

Finally, the cost-effectiveness study (Griffin et al. 2001) that advocates of fluoridation generally rely upon, is based on theoretical estimates that have several major, demonstrable problems that inflate the purported savings. (Ko & Thiessen 2015). The Griffin paper provides estimates of the annual savings in dental costs from fluoridation (in 1995 U.S. dollars) based on a review of several studies of caries rates in fluoridated vs. non-fluoridated communities. The paper estimates that fluoridation provides a net savings of anywhere from \$0.85 to \$33.71 per year.

⁵⁶ As evident by the studies of Yiamouyiannis (1990) and Brunelle and Carlos (1990), the difference in tooth decay between fluoridated and non-fluoridated populations, while detectable when calculated in terms of Decayed, Missing & Filled Surfaces (DMFS), is not large enough to be detectable when calculated in terms of Decayed, Missing and Filled Teeth (DMFT).

⁵⁷ A recent Canadian study by McLaren et al. (2016) reported an increase in decay following cessation of fluoridation in Calgary. However, as explained by Connert (2016), the entirety of this purported increase disappears when survey data omitted from the paper is considered.

⁵⁸ The average costs estimate is for people who had at least one restorative procedure during this time.

⁵⁹ See: <http://www.cdc.gov/nchs/fastats/life-expectancy.htm>

(Griffin et al. 2001, at 82, tbl. 4). Over the course of the average lifespan, this amounts to a lifetime savings ranging from \$67 to \$2656 per person when expressed in 1995 U.S. dollars. Adjusting for inflation, this amounts to a lifetime savings of \$106 to \$4,207 in 2016 dollars, which, even at its zenith, amounts to less than 20% of the costs (\$22,500) incurred from loss of a single IQ point

As discussed by Ko and Thiessen (2015), Griffin's cost-savings estimates suffer from several important limitations. First, and foremost, Griffin did not make any attempt to include the costs of treating dental fluorosis in the costs side of the ledger, thereby inflating the net savings. This is a particularly significant omission since Griffin elsewhere estimated, in a separate paper, that fluoridating water causes 2 percent of children to develop aesthetically objectionable fluorosis on their front teeth. (Griffin et al. 2002). With approximately 50 million children now living in fluoridated areas, this amounts to roughly 1 million children developing aesthetically objectionable fluorosis on their front teeth as a direct result of water fluoridation. But even this is an under-estimate, since Griffin based this on the NIDR's 1986-87 national survey, and more recent national surveys show that both the rate and severity of dental fluorosis have increased considerably over the past 20 years. (NHANES 2014; Beltran 2010). In fact, as mentioned earlier, the 2011-2012 NHANES survey found that an astonishing 21% of adolescents now have *moderate* fluorosis, and an additional 2% have severe fluorosis. (NHANES 2014) Since many children who have fluorosis staining on their front teeth will have it cosmetically treated,⁶⁰ the aggregate costs of this treatment will be substantial, and any cost-effectiveness evaluations of fluoridation that fail to account for these treatment costs will artificially inflate the cost-savings of fluoridation. Griffin's cost-savings estimates should not, therefore, be taken at face value, but even if they are, they suggest a range of lifetime savings for the current population under 18 (i.e., \$5.3 to \$210 billion) that is still substantially less than the range of earnings losses associated with fluoridation-related drops in IQ (i.e., \$11.1 billion to \$27.8 trillion).

C. Availability and Potential Hazards of Substitutes to Fluoridation Chemicals

The addition of fluoridation chemicals to drinking water began in the U.S. prior to the advent of topical fluoride products in an era when public health authorities believed fluoride's predominant benefit to teeth comes from *ingestion*. Things have changed dramatically since that time.

Today, over 95% of toothpastes contain fluoride, as do many other dental products, (CDC 2013c), and dental researchers now universally acknowledge that fluoride's predominant benefit is topical, not systemic. (E.g., Fejerskov 2004; Featherstone 2000). As explained in the *Journal of the American Dental Association*, "fluoride incorporated during tooth development is insufficient to play a significant role in cavity protection." (Featherstone 2000, at 891). The Centers for Disease Control has confirmed the primacy of fluoride's topical mechanisms, declaring that "fluoride's predominant effect is *posteruptive* and *topical*." (CDC 2001, at 4). The NRC has confirmed this as well, stating that "the major anticaries benefit of fluoride is *topical* and *not systemic*." (NRC 2006, at 13).

Since fluoride's primary benefit comes from topical contact with the teeth, there is little benefit from swallowing fluoride, in water or any other product. In fact, a recent study of the relationship between tooth decay and total daily fluoride ingestion failed to find a detectable relationship

⁶⁰ Research has found that teeth with dental fluorosis, including in its "mild" forms, is perceived as an objectionable condition that warrants dental treatment. (E.g., Alkhatib et al. 2004; Riordan 1993). Consistent with this, studies have repeatedly found that staining of the front teeth, including the white splotches of fluorosis, can cause children significant anxiety and distress about the appearance of their teeth. (E.g., Tellez et al. 2012; Marshman et al. 2008).

between the two. (Levy et al. 2009). Other recent studies investigating the relationship between tooth decay and individual biomarkers of fluoride intake (e.g., toenail fluoride content and dental fluorosis) have reported similar results. (Charone et al. 2012; Komarek et al. 2005).

The widespread availability of topical fluoride products highlights the lack of necessity of adding fluoridation chemicals to water, particularly since the quality of evidence for fluoride toothpastes has been recognized as vastly superior to the quality of evidence for water fluoridation.⁶¹ (Cheng et al. 2007, at 701). Furthermore, it is well established that western countries that do not fluoridate their water have tooth decay rates that are just as low, and often lower, as western countries that do fluoridate their water.⁶² (Cheng et al. 2007; Pizzo et al. 2007; Neurath 2005; Colquhoun 1997; Diesendorf et al. 1997; Bratthall et al. 1996; Diesendorf 1986).

While fluoride toothpastes and other fluoridated dental products carry their own potential hazards *when ingested*, these products—unlike drinking water—are not *designed* to be ingested. Further, unlike the addition of fluoridation chemicals to drinking water, the use of topical fluoride products does not result in the contamination of processed foods and beverages, thus making it easier to regulate the amount of fluoride ingested when topical fluoride products are the vehicle for delivering fluoride to those who want it.

D. Impacts on Industry, Employment & International Trade from Restricting Fluoridation Chemicals

Prohibiting the addition of fluoridation chemicals to drinking water will have little, if any, impact on industry, employment and international trade. The chemicals used for fluoridation are waste by-products of the U.S. phosphate industry and various Chinese fertilizer and chemical companies. The sale of fluoridation chemicals represents a very small portion of the U.S. phosphate industry's overall sales, and thus removing this very limited market will have little impact on the profitability of the phosphate industry. Finally, while ending fluoridation will curb *imports* of fluoridation chemicals from China, it will not impact American exports, because—to the best of Petitioners' knowledge—U.S. companies do not export fluoridation chemicals abroad. Accordingly, ending fluoridation will not have any disadvantageous impact on America's balance of trade.

XII. IT IS IN THE PUBLIC INTEREST FOR EPA TO ACT UNDER TSCA

EPA has recognized that TSCA invests the Agency with the authority to regulate drinking water additives. (EPA/FDA 1979). Although EPA also has certain authorities to regulate fluoride in drinking water under the SDWA, it is in the public interest for EPA to act under TSCA because it allows EPA to enact a far less expensive regulation that targets fluoridation chemicals in a more narrowly crafted manner that is justified on both policy and scientific grounds.

Under SDWA, the EPA can limit the legally permissible levels of chemicals in public drinking water supplies by enacting "Maximum Contaminant Levels" (MCLs). The EPA can effectively ban fluoridation under SDWA, therefore, by enacting an MCL below the so-called "optimal"

⁶¹ This is evident when comparing the Cochrane Collaboration's systematic review of the effectiveness of fluoride toothpastes with its systematic review of water fluoridation. *Compare* Iheozor-Ejiofor et al. (2015) *with* Marinho et al. (2003).

⁶² For additional data demonstrating the lack of difference in tooth decay rates between countries with extensive water (and/or salt) fluoridation and those without, Petitioners refer EPA to the documentation available at: <http://fluoridealert.org/studies/caries01/>

concentration of fluoride used in fluoridation programs (0.7 mg/L). Since an MCL does not distinguish, however, between fluoride that is *added* to water and fluoride that occurs naturally therein, implementing an MCL below the level used in fluoridation would force communities with elevated levels of naturally occurring fluoride to implement filtration programs. Banning fluoridation *indirectly* by reducing the MCL under SDWA would thus be more expansive in scope, and far more expensive in implementation, than a *direct* ban on fluoridation additives under TSCA.

As with other naturally occurring toxicants, like arsenic, Petitioners recognize that natural fluoride contamination of some rural water supplies is a problem that needs to be addressed. However, there is a distinct policy difference between a risk *imposed* on a population through the *purposeful addition* of a chemical to water, versus a risk that arises from a naturally occurring phenomena beyond human control. The difference between these two scenarios is material under TSCA because it speaks to the ease by which the risk can be eliminated, and thereby the *reasonableness* of continuing to endure the risk. Differential treatment of the two scenarios is thus justified.

Differential treatment is further justified by laboratory and epidemiological research linking artificial fluoridation chemicals (i.e., fluorosilicic acid and sodium fluorosilicate) with pipe corrosion and elevated blood lead levels. (Coplan et al. 2007; Maas et al. 2007; Macek et al. 2006; Masters et al. 2000). This research includes the CDC's own study of the issue, which analyzed the blood lead levels of children from the 1988-1994 National Health and Nutrition Examination Survey. (Macek et al. 2006).

Although the CDC study is sometimes touted as refuting the link between fluoridation and lead hazards, a close look at its data reveals that it is actually *consistent* with the fluorosilicate/lead thesis. As can be seen in Table 4 of the study, fluorosilicic acid was associated with:

- a 20% increased risk (but not statistically significant) for high blood lead levels among children living in houses made prior to 1946;
- a 40% increased risk (but not statistically significant) for high blood lead levels among children living in houses made between 1946 and 1973;
- a 70% increased risk (but not statistically significant) for high blood lead levels among children living in houses made after 1974;
- a 530% increased risk (which was statistically significant) for high blood lead levels among children living in houses with unknown ages.

Since three of these four elevated risks were not statistically significant, the CDC dismissed them as essentially random aberrations. However, the consistency in the *direction* of the risk, coupled with the large and significant five-fold increased risk for children in homes of unknown age, raises a serious red flag.

Even the CDC acknowledged that this study does not refute the connection between fluoridation and lead, and that "it is possible that larger samples might have identified additional, significant differences." (Macek et al. 2006, at 133). Indeed, when Coplan et al. re-analyzed CDC's data by placing all children exposed to fluorosilic acid and sodium fluorosilicate in one group ("silicofluorides"), and all other children in another, they found that the children exposed to "silicofluoridated" water had a significantly elevated risk of having high blood lead levels. (Coplan et al. 2007, at 1039-40). According to Coplan's re-analysis, children from the silicofluoridated communities had a 20% greater risk of having blood lead levels in excess of 5

ug/dl. Coplan's team estimated that the risk for exceeding the 10 ug/dl threshold would be even greater. (*Id.* at 1039 tbl.9).

The repeated association between fluoridation chemicals and elevated blood levels provides further reason why it is in public interest for EPA to prioritize a targeted ban on fluoridation additives under TSCA over broad-based regulatory action against all fluoride in drinking water under SDWA.

XIII. CONCLUSION

Petitioners request that EPA exercise its authority under Section 6 of TSCA, 15 U.S.C. § 2605(a)(2), to prohibit the purposeful addition of fluoridation chemicals to U.S. water supplies. As set forth above, Petitioners make this request on the grounds that a large body of animal, cellular, and human research shows that fluoride is neurotoxic at doses within the range now seen in fluoridated communities. When considering the principles set forth in EPA's *Guidelines for Neurotoxicity Risk Assessment*, Petitioners submit that fluoridation is incompatible with a neurologically safe use of fluoride. Petitioners further make this request on the grounds that fluoride's predominant role in caries prevention comes from *topical* contact and thus there is no reasonable justification to expose hundreds of millions of Americans to the neurotoxic risks of *systemic* fluoride via water (and the many processed beverages and foods made therefrom) when topical fluoride products are now widely available for individual use. Most western nations, including the vast majority of western Europe, have already rejected water fluoridation. The EPA is the one federal agency with the authority to make this happen here in the U.S. We urge EPA to act accordingly.

Petitioners are represented by, and this Petition was prepared by:

Michael Connett, Esq
3454 Vinton Ave.
Los Angeles, CA 90034
(802) 355-0999
michael@fluoridealert.org

XIV. Bibliography

NOTE: For studies that were originally published in Chinese and later published in English, we use the date of English publication. For studies that were originally published in Chinese that have been translated into English but not yet republished, we use the date of the original study, not the date of translation.

	Exhibit No.
Adebayo OL, Shallie PD, Salau BA, et al. 2013. Comparative study on the influence of fluoride on lipid peroxidation and antioxidants levels in the different brain regions of well-fed and protein undernourished rats. <i>Journal of Trace Elements in Medicine and Biology</i> 27(4):370-4.	1
Afifi OK. 2009. Effect of sodium fluoride on the cerebellar cortex of adult albino rats and the possible protective role of vitamin B6: a light and electron microscopic study. <i>Egyptian Journal of Histology</i> 32(2):358-67.	2
Akinrinade ID, Ogundele OM, Memudu AE, Dare BJ. 2013. Dehydrogenase activity in the brain of fluoride and aluminium induced Wistar rats. <i>Biological Systems: Open Access</i> 2(2).	3
Akinrinade ID, Memudu AE, Ogundele OM. 2015a. Fluoride and aluminium disturb neuronal morphology, transport functions, cholinesterase, lysosomal and cell cycle activities. <i>Pathophysiology</i> 22(2):05-15.	4
Akinrinade ID, Memudu AE, Ogundele OM, et al. 2015b. Interplay of glia activation and oxidative stress formation in fluoride and aluminium exposure. <i>Pathophysiology</i> 22(1):39-48.	5
Alkhatib MN, Holt R, Bedi R. 2004. Aesthetically objectionable fluorosis in the United Kingdom. <i>British Dental Journal</i> 197:325-28.	6
An J, Mei S, Liu A, et al. 1992. The effects of high fluoride on the level of intelligence of primary and secondary students. <i>Chinese Journal of Control of Endemic Diseases</i> 7(2):93-94. (Translated from Chinese to English by the Fluoride Action Network in 2012.)	7
Angmar-Mansson B, Whitford GM. 1982. Plasma fluoride levels and enamel fluorosis in the rat. <i>Caries Research</i> 16(4):334-39.	8
Armfield JM, Spencer AJ. 2004. Consumption of nonpublic water: implications for children's caries experience. <i>Community Dentistry & Oral Epidemiology</i> 32:283-296.	9
Asawa K, Pujara P, Thakkar JP, et al. 2014. Assessment of intelligence quotient among schoolchildren of fishermen community of Kutch, Gujarat, India. <i>International Maritime Health</i> 65(2):73-78.	10
Atmaca N, Atmaca HT, Kanici A, Anteplioglu T. 2014. Protective effect of resveratrol on sodium fluoride-induced oxidative stress, hepatotoxicity and neurotoxicity in rats. <i>Food & Chemical Toxicology</i> 70:191-97.	11
Ba Y, Zhang H, Wang G, et al. 2011. Association of dental fluorosis with polymorphisms of estrogen receptor gene in Chinese children. <i>Biological Trace Element Research</i>	12

143(1):87-96.	
Bai Z, Li Y, Fan Z, Li X, Li P. 2014. Investigation and analysis of the development of intelligence levels and growth of children in areas suffering fluorine and arsenic toxicity from pollution from burning coal. <i>Chinese Journal of Endemiology</i> 33(2):160-163.	13
Balaji B, Kumar EP, Kumar A. 2015. Evaluation of standardized Bacopa monniera extract in sodium fluoride induced behavioural, biochemical, and histopathological alterations in mice. <i>Toxicology and Industrial Health</i> 31(1):18-30.	14
Banala RR, Karnati PR. 2015. Vitamin A deficiency: an oxidative stress marker in sodium fluoride (NaF) induced oxidative damage in developing rat brain. <i>International Journal of Developmental Neuroscience</i> 47(Pt B):298-303.	15
Banji D, Banji OJ, Pratusha NG, Annamalai AR. 2013. Investigation on the role of Spirulina platensis in ameliorating behavioural changes, thyroid dysfunction and oxidative stress in offspring of pregnant rats exposed to fluoride. <i>Food Chemistry</i> 140(1-2):321-31.	16
Baran-Poesina V, Negres S, Dobrescu D, et al. 2013. Experimental pharmacological researches regarding the influence of sodium fluoride in allopathic and homeopathic doses in central nervous system's performances. A correlation between behavioral response in classic maze test and morphological aspects of cerebral cortex. <i>Farmacia</i> 61(4):781-799.	17
Barbier O, Arreola-Mendoza L, Del Razo LM. 2010. Molecular mechanisms of fluoride toxicity. <i>Chemico-Biological Interactions</i> 188(2):319-33.	18
Bartos M, Gumilar F, Bras C, et al. 2015. Neurobehavioural effects of exposure to fluoride in the earliest stages of rat development. <i>Physiology & Behavior</i> 147:205-12.	19
Basha PM, Madhusudhan N. 2010. Pre and post natal exposure of fluoride induced oxidative macromolecular alterations in developing central nervous system of rat and amelioration by antioxidants. <i>Neurochemical Research</i> 35(7):1017-28.	20
Basha PM, Rai P, Begum S. 2011a. Evaluation of fluoride-induced oxidative stress in rat brain: a multigeneration study. <i>Biological Trace Element Research</i> 142(3):623-37.	21
Basha PM, Rai P, Begum S. 2011b. Fluoride toxicity and status of serum thyroid hormones, brain histopathology, and learning memory in rats: a multigenerational assessment. <i>Biological Trace Element Research</i> 144(1-3):1083-94.	22
Basha PM, Sujitha NS. 2012. Combined impact of exercise and temperature in learning and memory performance of fluoride toxicated rats. <i>Biological Trace Element Research</i> 150(1-3):306-13.	23
Basha PM, Saumya SM. 2013. Suppression of mitochondrial oxidative phosphorylation and TCA enzymes in discrete brain regions of mice exposed to high fluoride: amelioration by Panax ginseng (Ginseng) and Lagerstroemia speciosa (Banaba) extracts. <i>Cellular and Molecular Neurobiology</i> 33(3):453-64.	24
Basha MP, Begum S, Madhusudhan N. 2014. Antioxidants in the management of fluoride induced neural oxidative stress in developing rats. <i>International Journal of Pharmaceutical Sciences and Research</i> 5(1):201-206.	25

Beltrán-Aguilar ED, Barker LK, Canto MT, et al. 2005. Surveillance for dental caries, dental sealants, tooth retention, edentulism, and enamel fluorosis — United States, 1988–1994 and 1999–2002. In: Surveillance Summaries, August 26. <i>Morbidity and Mortality Weekly Report</i> 54(No. SS-3). Available online at: https://www.cdc.gov/mmwr/preview/mmwrhtml/ss5403a1.htm (accessed Oct. 8, 2016)	Online
Beltrán-Aguilar ED, Barker L, Dye BA. 2010. Prevalence and severity of dental fluorosis in the United States, 1999–2004. <i>NCHS Data Brief No. 53</i> . Centers for Disease Control. Available online at: http://www.cdc.gov/nchs/data/databriefs/db53.pdf (accessed Oct. 8, 2016)	Online
Bentley EM, Ellwood RP, Davies RM. 1999. Fluoride ingestion by toothpaste by young children. <i>British Dental Journal</i> 186(9):460-462.	27
Bera I, Sabatini R, Auteri P, et al. 2007. Neurofunctional effects of developmental sodium fluoride exposure in rats. <i>European Review for Medical and Pharmacological Sciences</i> 11(4):211-24.	28
Bernard SM, McGeehin MA. 2003. Prevalence of blood lead levels $\geq$ micro g/dL among US children 1 to 5 years of age and socioeconomic and demographic factors associated with blood of lead levels 5 to 10 micro g/dL, Third National Health and Nutrition Examination Survey, 1988-1994. <i>Pediatrics</i> 112(6 Pt 1):1308-13.	29
Bharti VK, Srivastava RS. 2009. Fluoride-induced oxidative stress in rat's brain and its amelioration by buffalo (<i>Bubalus bubalis</i>) pineal proteins and melatonin. <i>Biological Trace Element Research</i> 130(2):131-40.	30
Bharti VK, Srivastava RS, Anand AK, Kusum K. 2012. Buffalo (<i>Bubalus bubalis</i>) epiphyseal proteins give protection from arsenic and fluoride-induced adverse changes in acetylcholinesterase activity in rats. <i>Journal of Biochemical and Molecular Toxicology</i> 26(1):10-5.	31
Bhatnagar M, Rao P, Saxena A, et al. 2006. Biochemical changes in brain and other tissues of young adult female mice from fluoride in their drinking water. <i>Fluoride</i> 39(4):280–284.	32
Bhatnagar M, Sukhwai P, Suhalka P, et al. 2011. Effects of fluoride in drinking water on NADPH-diaphorase neurons in the forebrain of mice: a possible mechanism of fluoride neurotoxicity. <i>Fluoride</i> 44(4):195–209.	33
Bouaziza H, Amaraa IB, Essefia M, et al. 2010. Fluoride-induced brain damages in suckling mice. <i>Pesticide Biochemistry and Physiology</i> 96(1):24-29.	34
Bratthall D, Hansel-Petersson G, Sundberg H. 1996. Reasons for the caries decline: what do the experts believe? <i>European Journal of Oral Science</i> 104 (4 (Pt 2)):416-22.	35
Broadbent JM, Thomson WM, Ramrakha S, et al. 2015. Community water fluoridation and intelligence: Prospective study in New Zealand. <i>American Journal of Public Health</i> 105(1):72-76.	36
Broadbent JM, Thomson WM, Moffitt TE, et al. 2016. Broadbent et al. respond. <i>American Journal of Public Health</i> 106(2):213-14.	37
Brunelle JA, Carlos JP. 1990. Recent trends in dental caries in U.S. children and the effect of water fluoridation. <i>Journal of Dental Research</i> 69(spec. ed.):723-727.	38

Burt BA, Keels MA, Heller KE. 2000. The effects of a break in water fluoridation on the development of dental caries and fluorosis. <i>Journal of Dental Research</i> 79(2):761-769.	39
Butler WJ, Segreto V, Collins E. 1985. Prevalence of dental mottling in school-aged lifetime residents of 16 Texas communities. <i>American Journal of Public Health</i> 75(12):1408-1412.	40
Buzalaf MAR, Barbosa CS, Leite ADL, et al. 2014. Enamel crystals of mice susceptible or resistant to dental fluorosis: an AFM study. <i>Journal of Applied Oral Science</i> 22(3):159-64.	41
Centers for Disease Control and Prevention (CDC). 2000a. 2 to 20 Years: Boys – Statute-for-age and Weight-for-age percentiles. Available online at: http://www.cdc.gov/growthcharts/data/set1clinical/cj41c021.pdf (accessed on Sept. 25, 2016).	Online
Centers for Disease Control and Prevention (CDC). 2000b. 2 to 20 Years: Girls– Statute-for-age and Weight-for-age percentiles. Available online at: http://www.cdc.gov/growthcharts/data/set1clinical/cj41c022.pdf (accessed on Sept. 25, 2016).	Online
Centers for Disease Control and Prevention (CDC). 2001. Recommendations for Using Fluoride to Prevent and Control Dental Caries in the United States. <i>Morbidity and Mortality Weekly Report</i> 2001;50(RR14):1-42. Available online at: https://www.cdc.gov/mmwr/preview/mmwrhtml/rr5014a1.htm (accessed on Sept. 25, 2016)	Online
Centers for Disease Control and Prevention (CDC). 2012. CDC's Second Nutrition Report: A comprehensive biochemical assessment of the nutrition status of the U.S. population. Available online at: https://www.cdc.gov/nutritionreport/pdf/4Page_%202nd%20Nutrition%20Report_508_03_2912.pdf (accessed on Oct. 8, 2016)	Online
Centers for Disease Control and Prevention (CDC). 2013a. Blood lead levels in children aged 1–5 years — United States, 1999–2010. <i>Mortality & Morbidity Weekly</i> 62(13):245-248. Available online at: http://www.cdc.gov/mmwr/preview/mmwrhtml/mm6213a3.htm (accessed on Oct. 8, 2016)	Online
Centers for Disease Control and Prevention (CDC). 2013b. Progress in increasing breastfeeding and reducing racial/ethnic differences — United States, 2000-2008 births. Available online at: https://www.cdc.gov/breastfeeding/resources/breastfeeding-trends.htm (accessed on Oct. 8, 2016)	Online
Centers for Disease Control and Prevention (CDC). 2013c. Other Fluoride Products. Available at: http://www.cdc.gov/fluoridation/fluoride_products/ (accessed on Oct. 31, 2016)	Online
Centers for Disease Control and Prevention (CDC). 2014. Laboratory Procedure Manual: Fluoride, Ionic. Available online at: https://www.cdc.gov/Nchs/Data/Nhanes/Nhanes_13_14/FLDEP_H_met.pdf (accessed on Sept. 25, 2016).	Online
Chankanka O, Cavanaugh JE, Levy SM, et al. 2011a. Longitudinal associations between children's dental caries and risk factors. <i>Journal of Public Health Dentistry</i> 71(4):289-300.	42

Chankanka O, Marshall TA, Levy SM, et al. 2011b. Mixed dentition cavitated caries incidence and dietary intake frequencies. <i>Pediatric Dentistry</i> 33(3):233-40.	43
Charone S, Bertolini MM, Goncalves RM, et al. 2012. Lack of a significant relationship between toenail fluoride concentrations and caries prevalence. <i>Fluoride</i> 45:133-37.	44
Chauhan SS, Ojha S, Mahmood A. 2013. Effects of fluoride and ethanol administration on lipid peroxidation systems in rat brain. <i>Indian Journal of Experimental Biology</i> 51(3):249-55.	45
Chen YX, Han F, Zhou Z, et al. 2008. Research on the intellectual development of children in high fluoride areas. <i>Fluoride</i> 41(2):120-124. (Originally published in the <i>Chinese Journal of Control of Endemic Diseases</i> 1991;6(Suppl):99-100.)	46
Cheng KK, Chalmers I, Sheldon TZ. 2007. Adding fluoride to water supplies. <i>British Medical Journal</i> 335(7622):699-702.	47
Chioca LR, Raupp IM, Da Cunha C, et al. 2008. Subchronic fluoride intake induces impairment in habituation and active avoidance tasks in rats. <i>European Journal of Pharmacology</i> 579(1-3):196-201.	48
Chirumari K, Reddy PK. 2007. Dose-dependent effects of fluoride on neurochemical milieu in the hippocampus and neocortex of rat brain. <i>Fluoride</i> 40(2):101–110.	49
Choi AL, Sun G, Zhang Y, Grandjean P. 2012. Developmental fluoride neurotoxicity: a systematic review and meta-analysis. <i>Environmental Health Perspectives</i> 120(10):1362-8.	50
Choi A, Zhang Y, Sun G, et al. 2015. Association of lifetime exposure to fluoride and cognitive functions in Chinese children: a pilot study. <i>Neurotoxicology & Teratology</i> 47:96-101.	51
Chouhan A, Flora SJS. 2008. Effects of fluoride on the tissue oxidative stress and apoptosis in rats: biochemical assays supported by IR spectroscopy data. <i>Toxicology</i> 254(1-2):61-7.	52
Chouhan S, Lomash V, Flora SJ. 2010. Fluoride-induced changes in haem biosynthesis pathway, neurological variables and tissue histopathology of rats. <i>Journal of Applied Toxicology</i> 30(1):63-73.	53
Chouhan S, Yadav A, Kushwah A, et al. 2011. Silymarin and quercetin abrogates fluoride induced oxidative stress and toxic effects in rats. <i>Molecular & Cellular Toxicology</i> 7(1):25-32.	54
Colquhoun J. 1997. Why I changed my mind about fluoridation. <i>Perspectives in Biology and Medicine</i> 41(1):29-44.	55
Connett M. 2016. Calgary fluoride study: Omitted data shows ending fluoridation had no effect on cavities. Fluoride Action Network. Available online at: http://fluoridealert.org/uploads/calgary-fluoride-facts.pdf (accessed on Oct. 31, 2016)	Online
Coplan MJ, Patch SC, Masters RD, Bachman MS. 2007. Confirmation of and explanations for elevated blood lead and other disorders in children exposed to water disinfection and fluoridation chemicals. <i>Neurotoxicology</i> 28(5):1032-42.	314

Das K, Mondal NK. 2016. Dental fluorosis and urinary fluoride concentration as a reflection of fluoride exposure and its impact on IQ level and BMI of children of Laxmisagar, Simlapal Block of Bankura District, W.B., India. <i>Environmental Monitoring & Assessment</i> 188(4):218.	56
Department of Health & Human Services (DHHS). 2016. The Changing Face of America's Adolescents. Office of Adolescent Health. Available online at: http://www.hhs.gov/ash/oah/adolescent-health-topics/americas-adolescents/changing-face.html (accessed on Nov. 5, 2016)	Online
Diesendorf D. 1986. The mystery of declining tooth decay. <i>Nature</i> 322(6075):125-129.	57
Diesendorf, Colquhoun J, Spittle BJ, et al. 1997. New Evidence on Fluoridation. <i>Australian and New Zealand Journal of Public Health</i> 21:187-190.	58
Ding Y, Yanhui G, Sun H, et al. 2011. The relationships between low levels of urine fluoride on children's intelligence, dental fluorosis in endemic fluorosis areas in Hulunbuir, Inner Mongolia, China. <i>Journal of Hazardous Materials</i> 186(2-3):1942-46.	59
Dong YT, Wang Y, Wei N, et al. 2015. Deficit in learning and memory of rats with chronic fluorosis correlates with the decreased expressions of M1 and M3 muscarinic acetylcholine receptors. <i>Archives of Toxicology</i> 89(11):1981-91.	60
Dong Z, Wan C, Liu J. 1993. Determination of the contents of amino-acid and monoamine neurotransmitters in fetal brains from a fluorosis-endemic area. <i>Journal of Guiyang Medical College</i> 18(4):241-45. (Translated from Chinese into English by the Fluoride Action Network in 2012.)	61
Du L, Wan C, Cao X, Liu J. 2008. The effect of fluorine on the developing human brain. <i>Fluoride</i> 41(4):327-330. (Originally published in Chinese in the <i>Chinese Journal of Pathology</i> 1992;21(4):218-20. Translated from Chinese into English by the Fluoride Action Network.)	62
Duan J, Zhao M, Wang L, et al. 1995. A comparative analysis of the results of multiple tests in patients with chronic industrial fluorosis. <i>Guizhou Medical Journal</i> 18(3):179-80. (Translated from Chinese to English by the Fluoride Action Network in 2014.)	63
Ekambaram P, Paul V. 2002. Modulation of fluoride toxicity in rats by calcium carbonate and by withdrawal of fluoride exposure. <i>Pharmacology & Toxicology</i> 90(2):53-58.	64
Ekstrand J, Boreus LO, Chateau P. 1981. No evidence of transfer of fluoride from plasma to breast milk. <i>British Medical Journal</i> 283 (6294):761-2.	65
Ekstrand J, Koch G, Petersson LG. 1983. Plasma fluoride concentrations in pre-school children after ingestion of fluoride tablets and toothpaste. <i>Caries Research</i> 17(4):379-84.	66
Ekstrand J, Fomon SJ, Ziegler EE, et al. 1994. Fluoride pharmacokinetics in infancy. <i>Pediatric Research</i> 35(2):157-63.	67
El-Iethey HS, Kamel MM, Shaheed IB. 2010. Neurobehavioral toxicity produced by sodium fluoride in drinking water of laboratory rats. <i>Journal of American Science</i> 6:5.	68
El-Iethey H, Kamel K, Iman B. 2011a. Perinatal exposure to sodium fluoride with emphasis on territorial aggression, sexual behaviour and fertility in male rats. <i>Life Science Journal</i> 8:686-694.	69

El-Iethey HS, Kamel MM. 2011b. Effects of black tea in mitigation of sodium fluoride potency to suppress motor activity and coordination in laboratory rats. <i>Journal of American Science</i> 7:4.	70
Environmental Protection Agency (EPA) & Food and Drug Administration (FDA). 1979. Memorandum of Understanding Between the Environmental Protection Agency and the Food and Drug Administration. MOU 225-79-2001. Available online at: http://www.fda.gov/AboutFDA/PartnershipsCollaborations/MemorandaofUnderstandingMOUs/DomesticMOUs/ucm116216.htm (accessed on Nov. 4, 2016)	Online
Environmental Protection Agency. 1985. Guidance for Petitioning the Environmental Protection Agency Under Section 21 of the Toxic Substances Control Act. 50 FED. REG. 46825, at 46826 (Nov. 13, 1985). Available at: http://www.complywithtsca.com/tscaonline/pdfs/vol5/sectionV/chapterB/ChBdoc2.pdf (accessed on Oct. 17, 2016)	Online
Environmental Protection Agency (EPA). 1998. Guidelines for Neurotoxicity Risk Assessment. EPA/630/R-95/001F. Risk Assessment Forum. Published May 14, 1998, Federal Register 63(93):26926-26954.) Available online at: https://www.epa.gov/sites/production/files/2014-11/documents/neuro_tox.pdf (accessed on Sept. 29, 2016)	Online
Environmental Protection Agency (EPA). 2011. Fluoride: dose-response analysis for non-cancer effects. 820-R-10-019. Health and Ecological Criteria Division, Office of Water. December 2010. Available at: http://tinyurl.com/jlyg716 (accessed on Oct. 8, 2016)	Online
Environmental Protection Agency (EPA). 2016. How EPA Regulates Drinking Water Contaminants. Available online at: https://www.epa.gov/dwregdev/how-epa-regulates-drinking-water-contaminants (accessed on Oct. 9, 2016)	Online
Eswar P, Nagesh L, Devaraj CG. 2011. Intelligent quotients of 12-14 year old school children in a high and low fluoride village in India. <i>Fluoride</i> 44(3):168-72.	71
Everett ET, McHenry MAK, Reynolds N, et al. 2002. Dental fluorosis: variability among different inbred mouse strains. <i>Journal of Dental Research</i> 81(11):794-798.	72
Everett ET. 2011. Fluoride's effects on the formation of teeth and bones, and the influence of genetics. <i>Journal of Dental Research</i> 90(5):552-560.	73
Fan Z, Dai H, Bai A, et al. 2007. The effect of high fluoride exposure on the level of intelligence in children. <i>Journal of Environmental Health</i> 24(10):802-03. (Translated from Chinese to English by the Fluoride Action Network in 2012.)	74
Featherstone, JDB. 2000. The science and practice of caries prevention. <i>Journal of the American Dental Association</i> 131(17):887-99.	75
Fejerskov O. 2004. Changing paradigms in concepts on dental caries: consequences for oral health care. <i>Caries Research</i> 38(3):182-91.	76
Flace P, Benagiano V, Vermesan D, et al. 2010. Effects of developmental fluoride exposure on rat ultrasonic vocalization, acoustic startle reflex and pre-pulse inhibition. <i>European Review for Medical and Pharmacological Sciences</i> 14(6):507-12.	77
Flora SJ, Mittal M, Mishra D. 2009. Co-exposure to arsenic and fluoride on oxidative stress, glutathione linked enzymes, biogenic amines and DNA damage in mouse brain.	78

<i>Journal of the Neurological Sciences</i> 285(1-2):198-205.	
Flora SJ, Mittal M, Pachauri V, Dwivedi N. 2012. A possible mechanism for combined arsenic and fluoride induced cellular and DNA damage in mice. <i>Metallomics</i> 4(1):78-90.	80
Flores-Méndez M, Ramírez D, Alamillo N. 2014. Fluoride exposure regulates the elongation phase of protein synthesis in cultured Bergmann glia cells. <i>Toxicology Letters</i> 229(1):126-133.	81
FOIA Document. 2011. Email from Nadine Gracia to Howard Koh and Dora Hughes of Department of Health & Human Services.	82
Galletti P, Joyet G. 1958. Effect of fluorine on thyroidal iodine metabolism in hyperthyroidism. <i>Journal of Clinical Endocrinology</i> 18(10):1102-1110.	83
Gao Q, Liu YJ, Guan ZZ. 2008. Oxidative stress might be a mechanism connected with the decreased alpha 7 nicotinic receptor influenced by high-concentration of fluoride in SH-SY5Y neuroblastoma cells. <i>Toxicology in Vitro</i> 22(4):837-843.	84
Gao Q, Liu YJ, Guan ZZ. 2009. Decreased learning and memory ability in rats with fluorosis: increased oxidative stress and reduced cholinesterase activity in the brain. <i>Fluoride</i> 42(4):277-85.	85
Ge Y, Ning H, Wang S, Wang J. 2005. Comet assay of DNA damage in brain cells of adult rats exposed to high fluoride and low iodine. <i>Fluoride</i> 38(3):209-14	86
Ge Y, Ning H, Feng C, et al. 2006. Apoptosis in brain cells of offspring rats exposed to high fluoride and low iodine. <i>Fluoride</i> 39(3):173–178.	87
Ge Y, Niu R, Zhang J, Wang J. 2011. Proteomic analysis of brain proteins of rats exposed to high fluoride and low iodine. <i>Archives of Toxicology</i> 85(1):27-33.	88
Grandjean P, Landrigan PJ. 2014. Neurobehavioral effects of developmental toxicity. <i>Lancet Neurology</i> 13(3):330-38.	89
Griffin SO, Jones K, Tomar SL. 2001. An economic evaluation of community water fluoridation. <i>Journal of Public Health Dentistry</i> 61(2):78-86.	90
Griffin SO, Beltran ED, Lockwood SA, Barker LA. 2002. Esthetically objectionable fluorosis attributable to water fluoridation. <i>Community Dentistry & Oral Epidemiology</i> 30:199-209.	91
Guan ZZ, Zhuang ZJ, Yang PS, Pan S. 1988. Synergistic action of iodine-deficiency and fluorine-intoxication on rat thyroid. <i>Chinese Medical Journal</i> 101(9):679-84.	92
Guha-Chowdhury N, Drummond BK, Smillie AC. 1996. Total fluoride intake in children aged 3 to 4 years: a longitudinal study. <i>Journal of Dental Research</i> 75(7):1451-57.	93
Gui CZ, Ran LY, Li JP, Guan ZZ. 2010. Changes of learning and memory ability and brain nicotinic receptors of rat offspring with coal burning fluorosis. <i>Neurotoxicology & Teratology</i> 32(5):536-41.	94
Guner S, Uyar-Bozkurt S, Haznedaroglu E, Montes A. 2016. Dental fluorosis and catalase Immunoreactivity of the Brain Tissues in rats exposed to high fluoride pre- and postnatally. <i>Biological Trace Element Research</i> [Epub ahead of print].	95

Guo X, Wang R, Cheng C, et al. 2008. A preliminary investigation of the IQs of 7-13 year old children from an area with coal burning-related fluoride poisoning. <i>Fluoride</i> 41(2):125–28. (Originally published in <i>Chinese in the Journal of Endemiology</i> 1991;10(2):98-100.)	96
Guo Z, He Y, Zhu Q. 2008. Research on neurobehavioral function of workers occupationally exposed to fluoride. <i>Fluoride</i> 41(2):152-55. (Originally published in <i>Chinese in Industrial Health and Occupational Diseases</i> 2001;27(6):346-8.)	97
Gutowska I, Baranowska-Bosiacka I, Baskiewicz M, et al. 2010. Fluoride as a pro-inflammatory factor and inhibitor of ATP bioavailability in differentiated human THP1 monocytic cells. <i>Toxicology Letters</i> 196(2):74–79	98
Gutowska I, Baranowska-Bosiacka I, Siennicka A, et al. 2012. Activation of phospholipase A ₂ by low levels of fluoride in THP1 macrophages via altered Ca ²⁺ and cAMP concentration. <i>Prostaglandins, Leukotrienes, and Essential Fatty Acids</i> 86(3):99–105.	99
Gutowska I, Baranowska-Bosiacka I, Goschorska M, et al. 2015. Fluoride as a factor initiating and potentiating inflammation in THP1 differentiated monocytes/macrophages. <i>Toxicology in Vitro</i> 29(7):1661–1668.	100
Hamza RZ, El-Shenawy NS, Ismail HA. 2015. Protective effects of blackberry and quercetin on sodium fluoride-induced oxidative stress and histological changes in the hepatic, renal, testis and brain tissue of male rat. <i>Journal of Basic and Clinical Physiology and Pharmacology</i> 26(3):237-51.	101
Han H, Du W, Zhou B, et al. 2014. Effects of chronic fluoride exposure on object recognition memory and mRNA expression of SNARE complex in hippocampus of male mice. <i>Biological Trace Element Research</i> 158(1):58-64.	102
Hassan HA, Abdel-Aziz AF. 2010. Evaluation of free radical-scavenging and anti-oxidant properties of black berry against fluoride toxicity in rats. <i>Food and Chemical Toxicology</i> 48(8-9):1999-2004.	103
Hassan HA, Serage HM, Gad W. 2015. Black berry juice attenuates neurological disorders and oxidative stress associated with concurrent exposure of aluminum and fluoride in male rats. <i>Egyptian Journal of Basic and Applied Sciences</i> 2(4):281-88.	104
He H, Cheng Z, Liu W. 2008. Effects of fluorine on the human fetus. <i>Fluoride</i> 41(4):321–326. (Originally published in <i>Chinese in the Chinese Journal of Control of Endemic Diseases</i> 1989;4(3):136-138. Translated by the Fluoride Action Network.)	105
He M, Zhang C. 2010. Investigation of children's intelligence quotient and dental fluorosis in drinking water-type of endemic fluorosis area in Pucheng county Shaanxi province before and after drinking water change. <i>Chinese Journal of Epidemiology</i> 29:547-48. (Article in Chinese with summary in English.)	106
Heller KE, Eklund SA, Burt BA. 1997. Dental caries and dental fluorosis at varying water fluoride concentrations. <i>Journal of Public Health Dentistry</i> 57(3):136-143.	107
Hildebolt CF, Elvin Lewis M, Molnar S, et al. (1989). Caries prevalence among geochemical regions of Missouri. <i>American Journal of Physical Anthropology</i> 78:79-92.	108

Hong F, Cao Y, Yang D, Wang H. 2008. Research on the effects of fluoride on child intellectual development under different environments. <i>Fluoride</i> 41(2):156–60. (Originally published in Chinese Primary Health Care 2001;15(3):56-57.)	109
Hong L, Levy SM, Broffitt B, et al. 2006. Timing of fluoride intake in relation to development of fluorosis on maxillary central incisors. <i>Community Dentistry and Oral Epidemiology</i> 34(4):299-309.	110
Huang H, Ba Y, Cui L, et al. 2008. COL1A2 gene polymorphisms (Pvu II and Rsa I), serum calciotropic hormone levels, and dental fluorosis. <i>Community Dentistry and Oral Epidemiology</i> 36(6):517-22.	111
Ibarra-Santana C, Mdel RS, Mdel FP, et al. 2007. Enamel hypoplasia in children with renal disease in a fluoridated area. <i>Journal of Clinical Pediatric Dentistry</i> 31(4):274-8.	112
Iheozor-Ejiofor Z, Worthington HV, Walsh T, et al. 2015. Water fluoridation for the prevention of dental caries. Cochrane Oral Health Group. Available online at http://onlinelibrary.wiley.com/doi/10.1002/14651858.CD010856.pub2/full (accessed on Sept. 29, 2016)	Online
Inkielewicz-Stepniak I, Czarnowski W. 2010. Oxidative stress parameters in rats exposed to fluoride and caffeine. <i>Food and Chemical Toxicology</i> 48(6):1607-11.	113
Inkielewicz-Stepniak I, Radomski MW, Wozniak M. 2012. Fisetin prevents fluoride- and dexamethasone-induced oxidative damage in osteoblast and hippocampal cells. <i>Food and Chemical Toxicology</i> 50(3-4):583-589.	114
Irigoyen-Camacho ME, Perez AG, Gonzalez AM, Alvarez RH. 2016. Nutritional status and dental fluorosis among schoolchildren in communities with different drinking water fluoride concentrations in a central region in Mexico. <i>Science of the Total Environment</i> 541:512-19.	115
Itai K, Onoda T, Nohara M, et al. 2010. Serum ionic fluoride concentrations are related to renal function and menopause status but not to age in a Japanese general population. <i>Clinica Chimica Acta</i> 411(3-4):263-6.	116
Jackson RD, Kelly SA, Katz BP, et al. 1995. Dental fluorosis and caries prevalence in children residing in communities with different levels of fluoride in the water. <i>Journal of Public Health Dentistry</i> 55(2):79-84.	117
Jain A, Mehta VK, Chittora R, Bhatnagar M. 2015. Melatonin ameliorates fluoride induced neurotoxicity in young rats: an in vivo evidence. <i>Asian Journal of Pharmaceutical and Clinical Research</i> 8(4):164-67.	118
Jetti R, Raghuveer CV, Mallikarjuna RC, et al. 2014. Neuroprotective effect of ascorbic acid and ginkgo biloba against fluoride caused neurotoxicity. <i>IOSR Journal of Environmental Science, Toxicology and Food Technology</i> 8(1):30-36.	119
Jetti R, Cv R, Rao CM. 2016. Protective effect of ascorbic acid and Ginkgo biloba against learning and memory deficits caused by fluoride. <i>Toxicology and Industrial Health</i> 32(1):183-7.	120

Jiang C, Zhang S, Liu H, et al. 2014. Low glucose utilization and neurodegenerative changes caused by sodium fluoride exposure in rat's developmental brain. <i>Neuromolecular Medicine</i> 16(1):94-105.	121
Jiang S, Su J, Yao S, et al. 2014. Fluoride and arsenic exposure impairs learning and memory and decreases mGluR5 expression in the hippocampus and cortex in rats. <i>PLoS One</i> 23;9(4):e96041.	122
Julvez J, Grandjean P. 2013. Genetic susceptibility to methylmercury developmental neurotoxicity matters. <i>Frontiers in Genetics</i> 4. doi:10.3389/fgene.2013.00278. Available online at https://www.ncbi.nlm.nih.gov/pmc/articles/PMC3861742/pdf/fgene-04-00278.pdf (accessed on Oct. 8, 2016)	Online
Kang JQ, Cheng YB, Wu KG, et al. 2011. Effects of fluoride and arsenic in drinking water on children's intelligence. <i>Chinese Journal of School Health</i> 32(6):679-81. (Article in Chinese with summary in English).	123
Karimzade S, Aghaei M, Mahvi AH. 2014a. Investigation of intelligence quotient in 9-12-year-old children exposed to high- and low-drinking water fluoride in West Azerbaijan province, Iran. <i>Fluoride</i> 47(1):9-14.	124
Karimzade S, Aghaei M, Mahvi AH. 2014b. IQ of 9-12 year-old children in high- and low-drinking water fluoride areas in West Azerbaijan Province, Iran: Further information on the two villages in the study and the confounding factors considered. <i>Fluoride</i> 47(3):266-71.	125
Kaur T, Bijarnia RK, Nehru B. 2009. Effect of concurrent chronic exposure of fluoride and aluminum on rat brain. <i>Drug and Chemical Toxicology</i> 32(3):215-21.	126
Ke L, Zheng X, Sun Y, et al. 2016. Effects of sodium fluoride on lipid peroxidation and PARP, XBP-1 expression in PC12 cell. <i>Biological Trace Element Research</i> 173(1):161-167.	127
Khan SA, Singh RK, Navit S, et al. 2015. Relationship between dental fluorosis and intelligence quotient of school going children in and around Lucknow district: a cross-sectional study. <i>Journal of Clinical & Diagnostic Research</i> 9(11):ZC10-15.	128
Kissa E. 1987. Determination of inorganic fluoride in blood with a fluoride ion-specific electrode. <i>Clinical Chemistry</i> 33(2):253-55.	129
Kivrak Y. 2012. Effects of fluoride on anxiety and depression in mice. <i>Fluoride</i> 45(3 Pt 2):302-306.	130
Klein RZ, Sargent JD, Larsen PR, et al. 2001. Relation of severity of maternal hypothyroidism to cognitive development of offspring. <i>Journal of Medical Screening</i> 8(1):18-20.	131
Ko L, Thiessen KM. 2015. A critique of recent economic evaluations of community water fluoridation. <i>International Journal of Occupational & Environmental Health</i> 21(2):91-120.	132
Kobayashi CAN, Leite AL, Peres-Buzalaf C, et al. 2014. Bone response to fluoride exposure is influenced by genetics. <i>PLoS ONE</i> 9(12): e114343. doi:10.1371/journal.pone.0114343	133

Komarek A, Lesaffre E, Harkanen T, et al. 2005. A Bayesian analysis of multivariate doubly-interval-censored dental data. <i>Biostatistics</i> 6:145-55.	134
Korevaar TI, Muetzel R, Medici M, et al. 2016. Association of maternal thyroid function during early pregnancy with offspring IQ and brain morphology in childhood: a population-based prospective cohort study. <i>Lancet Diabetes & Endocrinology</i> 4(1):35-43.	135
Kumar JV, Swango PA. 2000. Low birth weight and dental fluorosis: is there an association? <i>Journal of Public Health Dentistry</i> 60(3):167-71.	136
Kundu H, Basavaraj P, Singla A, et al. 2015. Effect of fluoride in drinking water on children's intelligence in high and low fluoride areas of Delhi. <i>Journal of the Indian Association of Public Health Dentistry</i> 13(2):116-121.	137
Kunzel W, Fischer T, Lorenz R, Bruhmann S. 2000a. Decline of caries prevalence after the cessation of water fluoridation in the former East Germany. <i>Community Dentistry and Oral Epidemiology</i> 28:382-9.	138
Kunzel W, Fischer T. 2000b. Caries prevalence after cessation of water fluoridation in La Salud, Cuba. <i>Caries Research</i> 34: 20-5.	139
Lee J, Han YE, Favorov O, et al. 2016. Fluoride induces a volume reduction in CA1 hippocampal slices via MAP kinase pathway through volume regulated anion channels. <i>Experimental Neurobiology</i> 25(2):72-8.	140
Leite GA, Sawan RM, Teofilo JM, et al. 2011. Exposure to lead exacerbates dental fluorosis. <i>Archives of Oral Biology</i> 56(7):695-702.	141
Leroux BG, Maynard RJ, Domoto P, et al. 1996. The estimation of caries prevalence in small areas. <i>Journal of Dental Research</i> 75(12):1947-56.	142
Levy SM. 1993. A review of fluoride intake from fluoride dentifrice. <i>Journal of Dentistry for Children</i> 60(2):115-24.	143
Levy SM, Guha-Chowdhury N. 1999. Total fluoride intake and implications for dietary fluoride supplementation. <i>Journal of Public Health Dentistry</i> 59(4):211-23.	144
Li F, Chen X, Huang R, Xie Y. 2009. The impact of endemic fluorosis caused by the burning of coal on the development of intelligence in children. <i>Journal of Environmental Health</i> 26(4):838-40. (Translated from Chinese to English by the Fluoride Action Network in 2012.)	145
Li H, Zong XN, Zhang J, Zhu ZH. 2011. Physical growth of children in urban, suburban and rural mainland China: a study of 20 years' change. <i>Biomedical and Environmental Sciences</i> 24(1):1-11.	146
Li J, Yao L, Shao Q-L, Wu CY. 2008. Effects of high fluoride level on neonatal neurobehavioural development. <i>Fluoride</i> 41(2):165-70. (Originally published in Chinese in the <i>Chinese Journal of Endemiology</i> 2004;23:463-65.)	147
Li M, Cui J, Gao Y, et al. 2015. Pathological changes and effect on the learning and memory ability in rats exposed to fluoride and aluminum. <i>Toxicology Research</i> 4:1366-73.	148
Li M, Gao Y, Cui J, et al. 2016. Cognitive impairment and risk factors in elderly people living in fluorosis areas in China. <i>Biological Trace Element Research</i> 172(1):53-60.	149

Li Q, Zhang SH, Yu YH, et al. 2012. Toxicity of sodium fluoride to <i>Caenorhabditis elegans</i> . <i>Biomedical and Environmental Sciences</i> 25(2):216-223.	150
Li XS, Zhi JL, Gao RO. 1995. Effect of fluoride exposure on intelligence in children. <i>Fluoride</i> 28(4):189-92.	151
Li X, Hou G, Yu B, et al. 2010. Investigation and analysis of children's IQ and dental fluorosis in a high fluoride area. <i>Journal of Medicine Pest Control</i> 26(3):230-31. (Translated from Chinese to English by the Fluoride Action Network in 2012.)	152
Li Y, Jing X, Chen D, et al. 2008a. Effects of endemic fluoride poisoning on the intellectual development of children in Baotou. <i>Fluoride</i> 41(2):161-64. (Originally published in Chinese in the <i>Chinese Journal of Public Health Management</i> 2003;19(4):337-338.)	153
Li Y, Li X, Wei S. 2008b. Effects of high fluoride intake on child mental work capacity: Preliminary investigation into the mechanisms involved. <i>Fluoride</i> 41(4):331-335. (Originally published in Chinese in the <i>Journal of West China University of Medical Sciences</i> 1994;25(2):188-91.)	154
Lin Fa-Fu, Zhao HX, Jiang JY, et al. 1991. The relationship of a low-iodine and high-fluoride environment to subclinical cretinism in Xinjiang. <i>Endemic Disease Bulletin</i> 6(2):62-67 (republished in <i>Iodine Deficiency Disorder Newsletter</i> 7(3):24-25). Available online at: http://www.fluoridealert.org/wp-content/uploads/lin-1991.pdf (accessed on Nov. 4, 2016).	Online
Liu F, Ma J, Zhang H, et al. 2014. Fluoride exposure during development affects both cognition and emotion in mice. <i>Physiology and Behavior</i> 124:1-7.	155
Liu YJ, Gao Q, Wu CX, Guan ZZ. 2010. Alterations of nAChRs and ERK1/2 in the brains of rats with chronic fluorosis and their connections with the decreased capacity of learning and memory. <i>Toxicology Letters</i> 192(3):324-9.	156
Liu YJ, Guan ZZ, Gao Q, Pei JJ. 2011. Increased level of apoptosis in rat brains and SH-SY5Y cells exposed to excessive fluoride—a mechanism connected with activating JNK phosphorylation. <i>Toxicology Letters</i> 204(2-3):183-9.	157
Lou DD, Guan ZZ, Liu YJ, et al. 2013. The influence of chronic fluorosis on mitochondrial dynamics morphology and distribution in cortical neurons of the rat brain. <i>Archives of Toxicology</i> 87(3):449-57.	158
Lou DD, Guan ZZ, Pei JJ. 2014. Alterations of apoptosis and expressions of Bax and Bcl-2 in the cerebral cortices of rats with chronic fluorosis. <i>Fluoride</i> 47(3):199-207.	159
Louveau A, Smirnov I, Keyes TJ, et al. 2015. Structural and functional features of central nervous system lymphatic vessels. <i>Nature</i> 523(7560):337-41. Available online at: https://www.ncbi.nlm.nih.gov/pmc/articles/PMC4506234/ (accessed Oct. 8, 2016)	Online
Lu Y, Sun ZR, Wang X, et al. 2000. Effect of high-fluoride water on intelligence in children. <i>Fluoride</i> 33(2):74-78.	160
Luo G, Niu R, Sun Z, et al. 2011. Reduction of CAMKII expression in the hippocampus of rats from ingestion of fluoride and/or lead. <i>Fluoride</i> 44(2):63–69.	161
Ma J, Liu F, Liu P, et al. 2015. Impact of early developmental fluoride exposure on the	162

peripheral pain sensitivity in mice. <i>International Journal of Developmental Neuroscience</i> 47(Pt B):165-171.	
Maas RP, Patch SC, Christian AM, Coplan MJ. (2007). Effects of fluoridation and disinfection agent combinations on lead leaching from leaded-brass parts. <i>Neurotoxicology</i> 28(5):1023-31.	315
Macek MD, Matte TD, Sinks T, Malvitz DM. (2006). Blood lead concentrations in children and method of water fluoridation in the United States, 1988-1994. <i>Environmental Health Perspectives</i> 114:130-134.	316
Madhusudhan N, Basha PM, Begum S, Ahmed F. 2009. Fluoride-induced neuronal oxidative stress amelioration by antioxidants in developing rats. <i>Fluoride</i> 42(3):179–187.	163
Mahaffey KR, Stone CL. 1976. Effect of high fluorine (F) intake on tissue lead (Pb) concentrations. <i>Federation Proceedings</i> 35:256.	164
Malin AJ, Till C. 2015. Exposure to fluoridated water and attention deficit hyperactivity disorder prevalence among children and adolescents in the United States: an ecological association. <i>Environmental Health</i> 14:17.	165
Mansfield P. 1999. The distribution of urinary fluoride concentration in the UK. <i>Fluoride</i> 32(1):1-32.	166
Mansfield P. 2010. Fluoride consumption: the effect of water fluoridation. <i>Fluoride</i> 43(4):223-231.	167
Marinho VC, Higgins JP, Logan S, Sheiham A. 2003. Fluoride toothpastes for preventing dental caries in children and adolescents. Cochrane Database of Systematic Reviews. Available online at: http://onlinelibrary.wiley.com/doi/10.1002/14651858.CD002278/abstract (accessed on Oct. 31, 2016)	Online
Marshman Z, Gibson B, Robinson PG. 2008. The impact of developmental defects of enamel on young people in the UK. <i>Community Dentistry & Oral Epidemiology</i> 37:45-57.	168
Martin OV, Martin S, Kortenkamp A. 2013. Dispelling urban myths about default uncertainty factors in chemical risk assessment – sufficient protection against mixture effects? <i>Environmental Health</i> 12(1):53.	169
Martinez-Mier EA, Soto-Rojas AE. 2010. Differences in exposure and biological markers of fluoride among White and African American children. <i>Journal of Public Health Dentistry</i> 70(3): 234–240.	170
Masters R, Coplan MJ, Hone BT, Dykes JE. (2000). Association of silicofluoride treated water with elevated blood lead. <i>Neurotoxicology</i> 21: 1091-1099.	317
Maupome G, Clark DC, Levy SM, Berkowitz J. 2001. Patterns of dental caries following the cessation of water fluoridation. <i>Community Dentistry and Oral Epidemiology</i> 29:37-47.	171
Maupomé G, Gullion CM, Peters D, Little SJ. 2007. A comparison of dental treatment utilization and costs by HMO members living in fluoridated and nonfluoridated areas. <i>Journal of Public Health Dentistry</i> 67(4):224-33.	172

McLaren L. 2016. Fluoridation exposure status based on location of data collection in the Canadian health measures survey: Is it valid? <i>Journal of the Canadian Dental Journal</i> 82:g17.	173
McLaren L, Patterson S, Thawer S, et al. 2016. Measuring the short-term impact of fluoridation cessation on dental caries in Grade 2 children using tooth surface indices. <i>Community Dentistry & Oral Epidemiology</i> 44(3):274-82. Available online at: https://www.ncbi.nlm.nih.gov/pmc/articles/PMC5021129/ (accessed on Oct. 31, 2016)	Online
Mesram N, Nagapuri K, Banala RR, et al. 2016. Quercetin treatment against NaF induced oxidative stress related neuronal and learning changes in developing rats. <i>Journal of King Saud University – Science</i> . April 25, 2016. [Epub ahead of print]	174
Mondal D, Dutta G, Gupta S. 2016. Inferring the fluoride hydrogeochemistry and effect of consuming fluoride-contaminated drinking water on human health in some endemic areas of Birbhum district, West Bengal. <i>Environmental Geochemistry and Health</i> 38(2):557-76.	175
Mousny M, Banse X, Everett ET, et al. 2006. The genetic influence on bone susceptibility to fluoride. <i>Bone</i> 39(6):1283-9.	176
Mukhopadhyay D, Priya P, Chattopadhyay A. 2015. Sodium fluoride affects zebrafish behaviour and alters mRNA expressions of biomarker genes in the brain: Role of Nrf2/Keap1. <i>Environmental Toxicology and Pharmacology</i> 40(2):352-359.	177
Mundy WR, Padilla S, Breier JM, et al. 2015. Expanding the test set: chemicals with potential to disrupt mammalian brain development. <i>Neurotoxicology and Teratology</i> 52(Pt A):25-35.	178
Murphy NC, Diviney MM, Donnelly JC, et al. 2015. The effect of maternal subclinical hypothyroidism on IQ in 7- to 8-year-old children: a case-control review. <i>Australian & New Zealand Journal of Obstetrics & Gynaecology</i> 55(5):459-63.	179
Nabavi SF, Eslami Sh, Moghaddum AH, Nabavi SM. 2011. Protective effects of curcumin against fluoride-induced oxidative stress in the rat brain. <i>Neurophysiology</i> 43(4):287-91.	180
Nabavi SF, Nabavi SM, Latifi AM, et al. 2012a. Mitigating role of quercetin against sodium fluoride-induced oxidative stress in the rat brain. <i>Pharmaceutical Biology</i> 50(11):1380-3.	181
Nabavi SF, Habtemariam S, Jafari M, et al. 2012b. Protective role of gallic acid on sodium fluoride induced oxidative stress in rat brain. <i>Bulletin of Environmental Contamination and Toxicology</i> 89(1):73-7.	182
Nabavi SM, Surenda N, Nabavi SF, et al. 2012c. Neuroprotective effects of silymarin on sodium fluoride-induced oxidative stress. <i>Journal of Fluorine Chemistry</i> 142:79-82.	183
Nabavi SF, Nabavi SM, Habtemariam S, et al. 2013. Neuroprotective effects of methyl-3-O-methyl gallate against sodium fluoride-induced oxidative stress in the brain of rats. <i>Cellular and Molecular Neurobiology</i> 33(2):261-7.	184
Naccache H, Simard PL, Trahan L, et al. 1992. Factors affecting the ingestion of fluoride dentifrice by children. <i>Journal of Public Health Dentistry</i> 52(4):222-6.	185

Nagarajappa R, Pujara P, Sharda AJ, et al. 2013. Comparative assessment of intelligence quotient among children living in high and low fluoride areas of Kutch, India: a pilot study. <i>Iranian Journal of Public Health</i> 2(8):813–18.	186
Narayanaswamy M, Piler MB. 2010. Effect of maternal exposure of fluoride on biometals and oxidative stress parameters in developing CNS of rat. <i>Biological Trace Element Research</i> 133(1):71-82.	187
National Research Council (NRC). 1989. Recommended Dietary Allowances: 10th Edition. Commission on Life Sciences, National Research Council, National Academy Press. Available online at: https://www.nap.edu/catalog/1349/recommended-dietary-allowances-10th-edition (accessed on Nov. 4, 2016)	Online
National Research Council (NRC). 1993. Health Effects of Ingested Fluoride. National Academy Press, Washington DC. Available online at: https://www.nap.edu/catalog/2204/health-effects-of-ingested-fluoride (accessed on Nov. 4, 2016)	Online
National Research Council (NRC). 2006. Fluoride in Drinking Water: A Scientific Review of EPA's Standards. Committee on Fluoride in Drinking Water. Available online at: https://www.nap.edu/catalog/11571/fluoride-in-drinking-water-a-scientific-review-of-epas-standards (accessed on Nov. 6, 2016)	Online
Neurath C. 2005. Tooth decay trends for 12 year olds in nonfluoridated and fluoridated countries. <i>Fluoride</i> 38(4):324-325.	188
NHANES. 2014. NHANES 2011-2012 Examination Data: Oral Health – Dentition (March 2014). Available online at: http://wwwn.cdc.gov/nchs/nhanes/search/DataPage.aspx?Component=Examination&CycleBeginYear=2011 (accessed on Oct. 1, 2016)	189
NHANES. 2016. NHANES 2013-2014 Laboratory Data: Fluoride-Plasma. (August 2016). Available online at: https://wwwn.cdc.gov/Nchs/Nhanes/Search/DataPage.aspx?Component=Laboratory&CycleBeginYear=2013 (accessed on Oct. 1, 2016).	Online
Niu R, Sun Z, Cheng Z, et al. 2008a. Effects of fluoride and lead on N-methyl-D-aspartate receptor 1 expression in the hippocampus of offspring rat pups. <i>Fluoride</i> 41(2):101-110.	190
Niu R, Sun Z, Wang J, et al. 2008b. Effects of fluoride and lead on locomotor behavior and expression of nissl body in brain of adult rats. <i>Fluoride</i> 41(4):276-82.	191
Niu R, Sun Z, Cheng Z, et al. 2009. Decreased learning ability and low hippocampus glutamate in offspring rats exposed to fluoride and lead. <i>Environmental Toxicology & Pharmacology</i> 28(2):254-8.	192
Niu R, Liu S, Wang J, et al. 2014. Proteomic analysis of hippocampus in offspring male mice exposed to fluoride and lead. <i>Biological Trace Element Research</i> 162(1-3):227-33.	193
Niu R, Xue X, Zhao Y, et al. 2015a. Effects of fluoride on microtubule ultrastructure and expression of Tuba1a and Tubb2a in mouse hippocampus. <i>Chemosphere</i> 133(1):71-82.	194
Niu R, Zhang Y, Liu S, et al. 2015b. Proteome alterations in cortex of mice exposed to fluoride and lead. <i>Biological Trace Element Research</i> 164(1):99-105.	195

NRC (National Research Council of the National Academies). 2006. Fluoride in drinking water: a scientific review of EPA's standards. The National Academies Press, Washington D.C. Available online at: https://www.nap.edu/catalog/11571/fluoride-in-drinking-water-a-scientific-review-of-epas-standards (accessed Sept. 28, 2016)	Online
NTP (National Toxicology Program). 2016. Systematic literature review on the effects of fluoride on learning and memory in animal studies. NTP Research Report 1. Research Triangle Park, NC: National Toxicology Program. Available online at: https://ntp.niehs.nih.gov/ntp/ohat/pubs/ntp_rr/01fluoride_508.pdf (accessed Oct. 6, 2016)	Online
Oliveira MJL, Paiva SM, Martins LHPM, et al. 2007. Fluoride intake by children at risk for the development of dental fluorosis: comparison of regular dentifrices and flavoured dentifrices for children. <i>Caries Research</i> 41(6):460-466.	196
Osmunson B, Limeback H, Neurath C. 2016. Study incapable of detecting IQ loss from fluoride. <i>American Journal of Public Health</i> 106(2):212-3.	197
Pal S, Sarkar C. 2014. Protective effect of resveratrol on fluoride induced alteration in protein and nucleic acid metabolism, DNA damage and biogenic amines in rat brain. <i>Environmental Toxicology and Pharmacology</i> 38(2):684-699.	198
Pan Y, Lü P, Yin L, et al. 2015. Effect of fluoride on the proteomic profile of the hippocampus in rats. <i>Zeitschrift für Naturforschung. C</i> 70(5-6):151-7.	199
Peckham S, Lowery D, Spencer S. 2015. Are fluoride levels in drinking water associated with hypothyroidism prevalence in England? A large observational study of GP practice data and fluoride levels in drinking water. <i>Journal of Epidemiology and Community Health</i> 69(7):619-24.	200
Pereira M, Dombrowski PA, Losso EM, et al. 2011. Memory impairment induced by sodium fluoride is associated with changes in brain monoamine levels. <i>Neurotoxicity Research</i> 19(1):55-62.	201
Pfeiffer CM, Sternberg MR, Schleicher RL, et al. 2013. The CDC's second national report on biochemical indicators of diet and nutrition in the U.S. population Is a valuable tool for researchers and policy makers. <i>Journal of Nutrition</i> 143(6):938S-47S.	202
Pizzo G, Piscopo MR, Pizzo I, et al. 2007. Community water fluoridation and caries prevention: a critical review. <i>Clinical Oral Investigations</i> 11(3):189-93.	203
Poureslami HR, Horri A, Khoramian S, Garrusi B. 2011. Intelligence quotient of 7 to 9 year-old children from an area with high fluoride in drinking water. <i>Journal of Dentistry and Oral Hygiene</i> 3(4):61-64.	204
Qian W, Miao K, Li T, Zhang Z. 2013. Effect of selenium on fluoride-induced changes in synaptic plasticity in rat hippocampus. <i>Biological Trace Element Research</i> 155(2):253-260.	205
Qin LS, Cui SY. (1990). Using the Raven's standard progressive matrices to determine the effects of the level of fluoride in drinking water on the intellectual ability of school-age children. <i>Chinese Journal of the Control of Endemic Diseases</i> 5(4):203-04 (republished in <i>Fluoride</i> 2008; 41:115-19). Available online at: http://www.fluoridealert.org/wp-content/uploads/qin-1990.pdf (accessed on Nov. 4, 2016)	Online

Ranpariya VL, Parmar SK, Sheth NR, et al. 2011. Neuroprotective activity of <i>Matricaria recutita</i> against fluoride-induced stress in rats. <i>Pharmaceutical Biology</i> 49(7):696-701.	206
Ravula S, Harinarayan CV, Prasad UV, et al. 2012. Effect of fluoride on reactive oxygen species and bone metabolism in postmenopausal women. <i>Fluoride</i> 45(2):108-15.	207
Reddy KP, Sailaja G, Krishnaiah C. 2009. Protective effects of selenium on fluoride induced alterations in certain enzymes in brain of mice. <i>Journal of Environmental Biology</i> 30(5 Suppl):859-64.	208
Reddy MM, Karnati PR. 2015. Protective effects of aqueous extract of fruit pulp of <i>Tamarindus indica</i> on motor activity and metabolism of the gastrocnemius muscle of rats treated with fluoride. <i>International Journal of Toxicological and Pharmacological Research</i> (5):241-246.	209
Reddy YP, Tiwari SK, Shaik AP, et al. 2014. Effect of sodium fluoride on neuroimmunological parameters, oxidative stress and antioxidative defenses. <i>Toxicology Mechanisms and Methods</i> 24(1):31-36.	210
Rehmen F, Nasir N. 2014. Histological effects of fluoride on cerebrum of adult albino rats. <i>International Journal of Development Research</i> 4(2):266-68.	211
Ren D, Li K, Liu D. 2008. A study of the intellectual ability of 8-14 year-old children in high fluoride, low iodine areas. <i>Fluoride</i> 41(4):319-20. (Originally published in Chinese in <i>Journal of Control of Endemic Diseases</i> 1989;4(4):251. Translated by the Fluoride Action Network.)	212
Riordan PJ. 1993. Perceptions of dental fluorosis. <i>Journal of Dental Research</i> 72:1268-74.	213
Rocha-Amador D, Navarro ME, Carrizales L, et al. 2007. Decreased intelligence in children and exposure to fluoride and arsenic in drinking water. <i>Cadernos de Saúde Pública</i> 23(Suppl 4):S579-87.	214
Rocha-Amador D, Navarro M, Trejo-Acevedo A, et al. 2009. Use of the Rey-Osterrieth Complex Figure Test for neurotoxicity evaluation of mixtures in children. <i>Neurotoxicology</i> 30(6):1149-54.	215
Rocha-Amador D, Jimenez LV, Salazar RC, et al. 2016. In utero exposure to fluoride and cognitive development delay in children. 28 th Annual Conference of the International Society for Environmental Epidemiology, September 1-4, 2016, Abstract # P3-100. Available online at: http://www.jrb-pro.com/isee2016/abstract_detail.php?i=97facf0417a1e286266a219ac4ddcc7a (accessed on Oct. 1, 2016)	Online
Rosenberg GA. 2014. Blood-brain barrier permeability in aging and Alzheimer's disease. <i>Journal of Prevention of Alzheimer's Disease</i> 1(3):138-39. Available online at: https://www.ncbi.nlm.nih.gov/pmc/articles/PMC4543304/pdf/nihms712163.pdf (accessed on Oct. 8, 2016)	Online
Russell AL. 1962. Dental fluorosis in Grand Rapids during the seventeenth year of fluoridation. <i>Journal of the American Dental Association</i> 65(5):608-12.	216
Said UZ, El-Tahawy NA, Ibrahim FR, et al. 2015. Role of fish oil against physiological disturbances in rats brain induced by sodium fluoride and/or gamma rays. <i>Journal of</i>	217

<i>Nuclear Technology in Applied Science</i> 3(3):199-210.	
Samanta A, Bandyopadhyay B, Das N. 2016. Fluoride intoxication and possible changes in mitochondrial membrane microviscosity and organ histology in rats. <i>International Journal of Scientific Research</i> 5(6):42-45.	218
Sandeep V, Kavitha N, Praveena M, et al. 2013. Effect of NaF on albino female mice with special reference to behavioral studies and ACh and AChE levels. <i>International Journal of Pharmacy & Life Sciences</i> 4(6):2751-2755.	219
Saravanabhavan G, Werry K, Walker M, et al. 2016. Human biomonitoring reference values for metals and trace elements in blood and urine derived from the Canadian Health Measures Survey 2007–2013. <i>International Journal of Hygiene and Environmental Health</i> [Epub ahead of print]	220
Sarkar C, Pal S, Das N, Dinda B. 2014. Ameliorative effects of oleanolic acid on fluoride induced metabolic and oxidative dysfunctions in rat brain: experimental and biochemical studies. <i>Food and Chemical Toxicology</i> 66:224–236.	221
Sarkar C, Pal S. 2015. Effects of sub-acute fluoride exposure on discrete regions of rat brain associated with thyroid dysfunction: a comparative study. <i>International Journal of Biomedical Research</i> 6(9):647-60.	222
Sarkozi K, Horvath E, Vezer T, et al. 2015. Behavioral and general effects of subacute oral arsenic exposure in rats with and without fluoride. <i>International Journal of Environmental Research</i> 25(4):418-31.	223
Sawan RM, Leite GA, Saraiva MC. 2010. Fluoride increases lead concentrations in whole blood and in calcified tissues from lead-exposed rats. <i>Toxicology</i> 271(1-2):21-6.	224
Saxena S, Sahay A, Goel P. 2012. Effect of fluoride exposure on the intelligence of school children in Madhya Pradesh, India. <i>Journal of Neurosciences in Rural Practice</i> 3(2):144-49.	225
Schiffl H. 2008. Fluoridation of drinking water and chronic kidney disease: absence of evidence is not evidence of absence. <i>Nephrology Dialysis Transplantation</i> 23(1):411.	226
Sebastian ST, Sunitha S. 2015. A cross-sectional study to assess the intelligence quotient (IQ) of school going children aged 10-12 years in villages of Mysore district, India with different fluoride levels. <i>Journal of the Indian Society of Pedodontics and Preventive Dentistry</i> 33(4):307-11.	227
Seppa L, Karkkainen S, Hausen H. 2000. Caries Trends 1992-1998 in Two Low-Fluoride Finnish Towns Formerly with and without Fluoridation. <i>Caries Research</i> 34:462-468.	228
Seraj B, Shahrabi M, Falahzadeh M, et al. 2006. Effect of high fluoride concentration in drinking water on children's intelligence. <i>Journal of Dental Medicine</i> 19(2):80-86. (Study in Persian with summary in English.)	229
Seraj B, Shahrabi M, Shadfar M, et al. 2012. Effect of high water fluoride concentration on the intellectual development of children in Makoo/Iran. <i>Journal of Dentistry - Tehran University of Medical Sciences</i> 9(3):221-29.	230
Shalini B, Sharma JD. 2015. Beneficial effects of <i>Emblica officinalis</i> on fluoride-induced toxicity on brain biochemical indexes and learning-memory in rats. <i>Toxicology</i>	231

<i>International</i> 22(1):35-9.	
Shao Q, Shao Q, Wang Y, Li L, Li J. 2003. Study of cognitive function impairment caused by chronic fluorosis. <i>Chinese Journal of Endemiology</i> 22(4):336-38. (Translated from Chinese to English by the Fluoride Action Network in 2012.)	232
Sharma C, Suhalka P, Sukhwal P, et al. 2014. Curcumin attenuates neurotoxicity induced by fluoride: An in vivo evidence. <i>Pharmacognosy Magazine</i> 10(37):61-65.	233
Sharma JD, Sohu D, Jain P. 2009. Prevalence of neurological manifestations in a human population exposed to fluoride in drinking water. <i>Fluoride</i> 42(2):127-32.	234
Shashi A, Sharma N. 2015. Cerebral neurodegeneration in experimental fluorosis. <i>International Journal of Basic and Applied Medical Sciences</i> 5(1):146-51.	235
Shiboski CH, Gansky SA, Ramos-Gomez F, et al. 2003. The association of early childhood caries and race/ethnicity among California preschool children. <i>Journal of Public Health Dentistry</i> 63(1):38-46.	236
Shivaprakash PK, Ohri K, Noorani H. 2011. Relation between dental fluorosis and intelligence quotient in school children of Bagalkot district. <i>Journal of Indian Society of Pedodontics and Preventive Dentistry</i> 29(2):117-20.	237
Simon MJ, Beil FT, Ruther W, et al. 2014. High fluoride and low calcium levels in drinking water is associated with low bone mass, reduced bone quality and fragility fractures in sheep. <i>Osteoporosis International</i> 25(7):1891-903.	238
Singh VP, Chauhan DS, Tripathi S, et al. 2013. A correlation between serum vitamin, acetylcholinesterase activity and IQ in children with excessive endemic fluoride exposure in Rajasthan, India. <i>European Academic Journal</i> 2(4):5857-5869.	239
Singh VP, Chauhan DS, Tripathi S, et al. 2014. Acetylcholinesterase activity in fluorosis adversely affects mental well-being —an experimental study in rural Rajasthan. <i>European Academic Research</i> 2(4):5857-69.	240
Spadaro JV, Rabi A. 2008. Global health impacts and costs due to mercury emissions. <i>Risk Analysis</i> 28(3):603-13.	241
Spittle B. 2011. Neurotoxic effects of fluoride. <i>Fluoride</i> 44(3):117-24.	242
Stritholt CA, McMillan DA, He T, et al. 2016. A randomized clinical study to assess ingestion of dentifrice by children. <i>Regulatory Toxicology and Pharmacology</i> 75:66-71.	243
Sudhir KM, Chandu GN, Prashant GM, Reddy VVS. 2009. Effect of fluoride exposure on intelligence quotient (IQ) among 13-15 year old school children of known endemic area of fluorosis, Nalgonda District, Andhra Pradesh. <i>Journal of the Indian Association of Public Health Dentistry</i> 13:88-94.	244
Sun M, Li S, Wang Y, Li F. 1991. Using drawing tests to measure intelligence in children from areas impacted by combined Al-F endemic toxicosis (Shuicheng, Guizhou). <i>Journal of Guiyang Medical College</i> 16(3):204-06. (Translated from Chinese to English by the Fluoride Action Network in 2012.)	245
Sun Y, Ke L, Zheng X, et al. 2016. Effects of different levels of calcium intake on brain cell apoptosis in fluorosis rat offspring and its molecular mechanism. <i>Biological Trace</i>	246

<i>Element Research</i> [Epub Sept. 21]	
Sun ZR, Liu F, Wu L, et al. 2008. Effects of high fluoride drinking water on the cerebral functions of mice. <i>Fluoride</i> 41(2):148-51. (Originally published in Chinese in the <i>Chinese Journal of Epidemiology</i> 2000;19:262-263.)	247
Tang QQ, Du J, Ma HH, et al. 2008. Fluoride and children's intelligence: a meta-analysis. <i>Biological Trace Element Research</i> 126(1-3):115-120.	248
Tellez M, Santamaria RM, Gomez J, Martignon S. 2012. Dental fluorosis, dental caries, and quality of life factors among schoolchildren in a Colombian fluorotic area. <i>Community Dental Health</i> 29(1):95-99.	249
Teotia M, Teotia SPS, Singh KP. 1998. Endemic chronic fluoride toxicity and dietary calcium deficiency interaction syndromes of metabolic bone disease and deformities in India: year 2000. <i>Indian Journal of Pediatrics</i> 65(3):371-81.	250
Thomas DB. 2014. Fluoride exposure during pregnancy and its effects on childhood neurobehavior: a study among mother-child pairs from Mexico City, Mexico. PhD Dissertation, University of Michigan. Available online at: http://americanfluoridationsociety.org/wp-content/uploads/2016/07/IQ-2014-Fluoride-exposure-during-pregnancy-and-its-effects-on-childhood-neurobehavior-dissertation-Thomas.pdf (accessed at Oct. 1, 2016).	Online
Torra M, Rodamilans M, Corbella J. 1998. Serum and urine fluoride concentration: relationships to age, sex and renal function in a non-fluoridated population. <i>Science of the Total Environment</i> 220(1):81-5.	251
Trivedi MH, Verma RJ, Chinoy NJ, et al. 2007. Effect of high fluoride water on intelligence of school children in India. <i>Fluoride</i> 40(3):178-183.	252
Trivedi MH, Verma RJ, Sangai NP, et al. 2012a. Mitigation by black tea extract of sodium fluoride induced histopathological changes in brain of mice. <i>Fluoride</i> 45(1):13-26.	253
Trivedi MH, Sangai NP, Patel RS, et al. 2012b. Assessment of groundwater quality with special reference to fluoride and its impact on IQ of schoolchildren in six villages of the Mundra Region, Kachchh, Gujarat, India. <i>Fluoride</i> 45(4):377-83.	254
Trivedi MH, Bhuva H, Bhatt JJ. 2015. Conceivable amelioration of NaF-induced toxicity in liver, kidney and brain of chicken by black tea extract: an in vitro study. <i>Journal of Environmental Research and Development</i> 10(2):285-90.	255
Turner CH, Hasegawa K, Zhang W, et al. 1995. Fluoride reduces bone strength in older rats. <i>Journal of Dental Research</i> 74(8):1475-81.	256
U.S. Census Bureau. 2011. Age and Sex Composition: 2010. U.S. Census Briefs. Available online at: http://www.census.gov/prod/cen2010/briefs/c2010br-03.pdf (accessed on Oct. 30, 2016)	Online
Wang G, Yang D, Jia F, Wang H. 2008. A study of the IQ levels of four- to seven-year-old children in high fluoride areas. <i>Fluoride</i> 41(4):340-43. (Originally published in Chinese in <i>Endemic Diseases Bulletin</i> 1996;11(1):60-6.)	257
Wang J, Ge Y, Ning H, Wang S. 2004. Effects of high fluoride and low iodine on biochemical indexes of the brain and learning-memory of offspring rats. <i>Fluoride</i>	258

37(3):201-208.	
Wang QJ, Gao MX, Zhang MF, et al. 2012. Study on the correlation between daily total fluoride intake and children's intelligence quotient. <i>Journal of Southeast University (Med Sci Ed)</i> 31(6):743-46. (Translated from Chinese into English by Fluoride Action Network in 2016.)	259
Wang S, Zhang H, Fan W, et al. 2008. The effects of endemic fluoride poisoning caused by coal burning on the physical development and intelligence of children. <i>Fluoride</i> 41(4):344-348. (Originally published in Chinese in <i>Journal of Applied Clinical Pediatrics</i> 2005;20(9):897-898.)	260
Wang SX, Wang ZH, Cheng XT, et al. 2007. Arsenic and fluoride exposure in drinking water: children's IQ and growth in Shanyin county, Shanxi province, China. <i>Environmental Health Perspectives</i> 115(4):643-7.	261
Wang X, Wang L, Hu P, Guo X, Luo X. 2001. Effects of high iodine and high fluorine on children's intelligence and thyroid function. <i>Chinese Journal of Endemiology</i> 20(4):288-90. (Translated from Chinese into English by the Fluoride Action Network in 2012.)	262
Wang ZH, Wang SX, Zhang XD, et al. 2006. Investigation on children's growth and development under long-term fluoride exposure. <i>Chinese Journal of Control of Endemic Diseases</i> 2006;21(4):239-41. (Translated from Chinese into English by the Fluoride Action Network in 2016.)	263
Wann BP, D'Anjou B, Bah TM, et al. 2009. Effect of olfactory bulbectomy on adenylyl cyclase activity in the limbic system. <i>Brain Research Bulletin</i> 79(1):32-6.	264
Warady BA, Koch M, O'Neal DW, et al. 1989. Plasma fluoride concentration in infants receiving long-term peritoneal dialysis. <i>Journal of Pediatrics</i> 115(3):436-9.	265
Warren JJ, Levy SM, Broffitt B, Kanellis MJ. 2006. Longitudinal study of non-cavitated carious lesion progression in the primary dentition. <i>Journal of Public Health Dentistry</i> 66(2):83-7.	266
Warren J, Levy SM, Broffitt B, et al. 2009. Considerations on optimal fluoride intake using dental fluorosis and dental caries outcomes: A longitudinal study. <i>Journal of Public Health Dentistry</i> 69:111-15.	267
Watters JL, Satia JA, Kupper LL, et al. 2007. Associations of antioxidant nutrients and oxidative DNA damage in healthy African-American and White adults. <i>Cancer Epidemiology, Biomarkers & Prevention</i> 16(7):1428-36.	268
Wei N, Li Y, Deng J, et al. 2014. The effects of comprehensive control measures on intelligence of school-age children in coal-burning-borne endemic fluorosis areas. <i>Chinese Journal of Endemiology</i> 33(3):320-22. (Translated from Chinese into English by the Fluoride Action Network in 2014.)	269
Whitford GM, Whitford JL, Hobbs SH. 2009. Appetitive-based learning in rats: lack of effect of chronic exposure to fluoride. <i>Neurotoxicology & Teratology</i> 31(4):210-15.	270
Williams JE, Zwemer JD. 1990. Community water fluoride levels, preschool dietary patterns, and the occurrence of fluoride enamel opacities. <i>Journal of Public Health Dentistry</i> 50(4):276-81.	271

Wooten WJ, Price W. 2004. Consensus report of the National Medical Association. The role of dairy and dairy nutrients in the diet of African Americans. <i>Journal of the National Medical Association</i> 96(12 Suppl): 5S–31S. Available online at: https://www.ncbi.nlm.nih.gov/pmc/articles/PMC2720002/ (accessed on Oct. 8, 2016)	Online
Wu C, Gu X, Ge Y, et al. 2006. Effects of high fluoride and arsenic on brain biochemical indexes and learning-memory in rats. <i>Fluoride</i> 39(2):274-79.	272
Wu J, Cheng M, Liu Q, et al. 2015. Protective role of tert-butylhydroquinone against sodium fluoride-induced oxidative stress and apoptosis in PC12 cells. <i>Cellular and Molecular Neurobiology</i> 35(7):1017-1025.	273
Wu N, Zhao Z, Gao W, Li X. 2008. Behavioral teratology in rats exposed to fluoride. <i>Fluoride</i> 41(2):129-133. (Originally published in Chinese in the <i>Chinese Journal of Control of Endemic Diseases</i> 1995;14(5):271.)	274
Xi S, Liu Z, Ling Y, et al. 2012. A role of fluoride on free radical generation and oxidative stress in BV-2 microglia cells. <i>Mediators of Inflammation</i> Article ID 102954.	275
Xiang Q, Liang Y, Chen L, et al. 2003a. Effect of fluoride in drinking water on children's intelligence. <i>Fluoride</i> 36(2):84-94.	276
Xiang Q, Liang Y, Zhou M, Zang H. 2003b. Blood lead of children in Wamiao-Xinhuai intelligence study. <i>Fluoride</i> 36(3):198-199.	277
Xiang Q, Liang Y, Chen B, Chen L. 2011. Analysis of children's serum fluoride levels in relation to intelligence scores in a high and low fluoride water village in China. <i>Fluoride</i> 44(4):191-94.7.	278
Xiang Q, Wang Y, Yang M, et al. 2013. Level of fluoride and arsenic in household shallow well water in Wamiao and Xinhuai villages in Jiangsu Province, China. <i>Fluoride</i> 46(4):192-97.	279
Xu B, Xu Z, Xia T, et al. 2011. Effects of Fas/Fas-L pathway on fluoride-induced apoptosis in SH-SY5Y cells. <i>Environmental Toxicology</i> 26(1):86-92.	280
Xu Y, Lu C, Zhang X. 1994. The effect of fluorine on the level of intelligence in children. <i>Endemic Diseases Bulletin</i> 9(2):83-84. (Translated from Chinese to English by the Fluoride Action Network in 2012.)	281
Xu Z, Xu B, Xia T, et al. 2013. Relationship between intracellular CA ²⁺ and ROS during fluoride-induced injury in SH-SY5Y cells. <i>Environmental Toxicology</i> 28(6):307-12.	282
Yan D, Gurumurthy A, Wright M, et al. 2007. Genetic background influences fluoride's effects on osteoclastogenesis. <i>Bone</i> 41(6):1036-44.	283
Yan L, Liu S, Wang C, et al. 2013. JNK and NADPH oxidase Involved in fluoride-induced oxidative stress in BV-2 microglia cells. <i>Mediators of Inflammation</i> , Article ID 895975,	284
Yan N, Liu Y, Liu S, et al. 2016. Fluoride-induced neuron apoptosis and expressions of inflammatory factors by activating microglia in rat brain. <i>Molecular Neurobiology</i> 53(7):4449–60.	285
Yang Y, Wang X, Guo X, et al. 2008. The effects of high levels of fluoride and iodine on child intellectual ability and the metabolism of fluoride and iodine. <i>Fluoride</i> 41(4):336-39.	286

(Originally published in Chinese in <i>the Chinese Journal of Epidemiology</i> 1994;15(4):296-98.)	
Yao Y, Zhou J, Wang X, et al. 1996. Analysis on TSH and intelligence level of children with dental Fluorosis in a high fluoride area. <i>Literature and Information on Preventive Medicine</i> 2(1):26-27. (Translated from Chinese to English by the Fluoride Action Network in 2012.)	287
Yao Y, Deng Y, Yang S, et al. 1997. Comparative assessment of the physical and mental development of children in endemic fluorosis area with water improvement and without water improvement. <i>Literature and Information on Preventive Medicine</i> 3(1):42-43. (Translated from Chinese to English by the Fluoride Action Network in 2012.)	288
Yazdi SM, Sharifian A, Dehghani-Beshne M, et al. 2011. Effects of fluoride on psychomotor performance and memory of aluminum potroom workers. <i>Fluoride</i> 44(3):158-62.	289
Yiamouyiannis JA. 1990. Water fluoridation and tooth decay: Results from the 1986-87 national survey of U.S. schoolchildren. <i>Fluoride</i> 23(2):55-67.	290
Yu Y, Wang W, Dong Z, et al. 2008. Neurotransmitter and receptor changes in the brains of fetuses from areas of endemic fluorosis. <i>Fluoride</i> 41(2):134–138. (Originally published in Chinese in the <i>Chinese Journal of Endemiology</i> 1996;15:257-259.)	291
Zenk SN, Schulz AJ, Hollis-Neely T, et al. 2005. Fruit and vegetable intake in African Americans – income and store characteristics. <i>American Journal of Preventive Medicine</i> 29(1):1-9. Available online at: http://ucanr.edu/datastoreFiles/608-406.pdf (accessed on Oct. 8, 2016)	Online
Zhang C, Ren C, Chen H, et al. 2013. The analog of ginkgo biloba extract 761 is a protective factor of cognitive impairment induced by chronic fluorosis. <i>Biological Trace Element Research</i> 153(1-3):229-36.	292
Zhang H, Wang Y, Zhang K, et al. 2012. Effects of NaF on the expression of intracellular Ca ²⁺ fluxes and apoptosis and the antagonism of taurine in murine neuron. <i>Toxicology Mechanisms & Methods</i> 22(4):305-08.	293
Zhang J, Yao H, Chen Y. 1998. The effect of high levels of arsenic and fluoride on the development of children's intelligence. <i>Chinese Journal of Public Health</i> 17(2):119. (Translated from Chinese into English by the Fluoride Action Network in 2012.)	294
Zhang J, Zhu WJ, Xu XH, Zhang ZG. 2011. Effect of fluoride on calcium ion concentration and expression of nuclear transcription factor kappa-B p65 in rat hippocampus. <i>Experimental and Toxicologic Pathology</i> 63(5):407-11.	295
Zhang J, Zhang Z. 2013. Effects of chronic fluorosis on CAMKIIA, C-FOS, BAX, and BCL-2 channel signalling in the hippocampus of rats. <i>Fluoride</i> 46(3):135–141.	296
Zhang KL, Lou DD, Guan ZZ. 2015. Activation of the AGE/RAGE system in the brains of rats and in SH-SY5Y cells exposed to high level of fluoride might connect to oxidative stress. <i>Neurotoxicology & Teratology</i> 48:49-55.	297
Zhang L, Lu X, Wang Z, et al. 2013. Evaluation of the toxicity of fluorine in Antarctic krill on soft tissues of Wistar rats. <i>Advances in Polar Science</i> 24(2):128-32.	298

Zhang M, Wang A, He W, et al. 2007. Effects of fluoride on the expression of NCAM, oxidative stress, and apoptosis in primary cultured hippocampal neurons. <i>Toxicology</i> 236(3):208-216.	299
Zhang M, Wang A, Xia T, He P. 2008. Effects of fluoride on DNA damage, S-phase cell-cycle arrest and the expression of NF-kB in primary cultured rat hippocampal neurons. <i>Toxicology Letters</i> 179(1):1-5.	300
Zhang P, Cheng L. 2015. Effect of coal-burning endemic fluorosis on children's physical development and intellectual level. <i>Chinese Journal of Control of Endemic Diseases</i> 30(6):458-60. (Translated from Chinese to English by the Fluoride Action Network in 2016.)	301
Zhang S, Zhang X, Liu H, et al. 2015. Modifying effect of COMT gene polymorphism and a predictive role for proteomics analysis in children's intelligence in endemic fluorosis area in Tianjin, China. <i>Toxicological Sciences</i> 144(2):238-45.	302
Zhang Z, Xu X, Shen X, Xu X. 2008. Effect of fluoride exposure on synaptic structure of brain areas related to learning-memory in mice. <i>Fluoride</i> 41:139-43. (Originally published in Chinese in <i>Journal of Hygiene Research</i> 1999;28(4):210-2.)	303
Zhao LB, Hiang GH, Zhang DN, Wu XR. 1996. Effect of a high fluoride water supply on children's intelligence. <i>Fluoride</i> 29(4):190-92.	304
Zhao L, Xiao Y, Deng CM, et al. 2016. Protective effect of Lovastatin on neurotoxicity of excessive fluoride in primary hippocampal neurons. <i>Fluoride</i> 49(1):136-46.	305
Zheng X, Sun Y, Ke L, et al. 2016. Molecular mechanism of brain impairment caused by drinking-acquired fluorosis and selenium intervention. <i>Environmental Toxicology and Pharmacology</i> 43:134-139.	306
Zhou B, Luo G, Wang C, et al. 2014. Effect of fluoride on express of cytokines in the hippocampus of adult rats. <i>Fluoride</i> 47(3):191-98.	307
Zhou GY, Ren LJ, Hou JX, et al. 2016. Endemic fluorosis in Henan province, China: ERα gene polymorphisms and reproductive hormones among women. <i>Asia Pacific Journal of Clinical Nutrition</i> 25(4):911-16.	308
Zhou Z, Zhang B, Wang H, et al. 2016. Probe on the biomarker to substitute the dental fluorosis for deriving fluoride threshold by animal study. <i>Toxicology and Environmental Health Sciences</i> 8(1):79-85.	309
Zhu L, Petersen PE, Wang HY. 2003. Oral health knowledge, attitudes and behaviour of children and adolescents in China. <i>International Dental Journal</i> 53(5):289-298.	310
Zhu W, Zhang J, Zhang Z. 2011. Effects of fluoride on synaptic membrane fluidity and PSD-95 expression level in rat hippocampus. <i>Biological Trace Element Research</i> 139(2):197-203.	311
Zohoori FV, Duckworth RM, Omid N, et al. 2012. Fluoridated toothpaste: usage and ingestion of fluoride by 4- to 6-yr-old children in England. <i>European Journal of Oral Sciences</i> 120(5):415-421.	312
Zohoori FV, Buzalaf MAR, Cardoso CAB, et al. 2013. Total fluoride intake and excretion in children up to 4 years of age living in fluoridated and non-fluoridated areas. <i>European Journal of Oral Sciences</i> 121(5):457-464.	313

APPENDIX A:
Post-NRC Human Studies Investigating Fluoride's Impact on Cognition

	Exhibit No.
1. An J, Mei S, Liu A, et al. 1992. The effects of high fluoride on the level of intelligence of primary and secondary students. <i>Chinese Journal of Control of Endemic Diseases</i> 7(2):93-94. (Translated from Chinese to English by the Fluoride Action Network in 2012.)	7
2. Asawa K, Pujara P, Thakkar JP, et al. 2014. Assessment of intelligence quotient among schoolchildren of fishermen community of Kutch, Gujarat, India. <i>International Maritime Health</i> 65(2):73-78.	10
3. Bai Z, Li Y, Fan Z, et al. 2014. [Investigation and analysis of the development of intelligence levels and growth of children in areas suffering fluorine and arsenic toxicity from pollution from burning coal]. <i>Chinese Journal of Endemiology</i> 33(2):160-163. [Study in Chinese with English Summary]	13
4. Broadbent JM, Thomson WM, Ramrakha S, et al. 2015. Community water fluoridation and intelligence: Prospective study in New Zealand. <i>American Journal of Public Health</i> 105(1):72-76.	36
5. Chen YX, Han F, Zhou Z, et al. 2008. Research on the intellectual development of children in high fluoride areas. <i>Fluoride</i> 41(2):120-124. (Originally published in the <i>Chinese Journal of Control of Endemic Diseases</i> 1991;6(Suppl):99-100.)	46
6. Choi A, Zhang Y, Sun G, et al. 2015. Association of lifetime exposure to fluoride and cognitive functions in Chinese children: A pilot study. <i>Neurotoxicology & Teratology</i> 47:96-101.	51
7. Das K, Mondal NK. 2016. Dental fluorosis and urinary fluoride concentration as a reflection of fluoride exposure and its impact on IQ level and BMI of children of Laxmisagar, Simlapal Block of Bankura District, W.B., India. <i>Environmental Monitoring & Assessment</i> 188(4):218.	56
8. Ding Y, Yanhui G, Sun H, et al. 2011. The relationships between low levels of urine fluoride on children's intelligence, dental fluorosis in endemic fluorosis areas in Hulunbuir, Inner Mongolia, China. <i>Journal of Hazardous Materials</i> 186(2-3):1942-46.	59
9. Duan J, Zhao M, Wang L, et al. 1995. A comparative analysis of the results of multiple tests in patients with chronic industrial fluorosis. <i>Guizhou Medical Journal</i> 18(3):179-80. (Translated from Chinese to English by the Fluoride Action Network in 2014.)	63
10. Eswar P, Nagesh L, Devaraj CG. 2011. Intelligent quotients of 12-14 year old school children in a high and low fluoride village in India. <i>Fluoride</i> 44(3):168-72.	71
11. Fan Z, Dai H, Bai A, et al. 2007. The effect of high fluoride exposure on the level of intelligence in children. <i>Journal of Environmental Health</i> 24(10):802-03. (Translated from Chinese to English by the Fluoride Action Network in 2012.)	74
12. Guo X, Wang R, Cheng C, et al. 2008. A preliminary investigation of the IQs of	96

7-13 year old children from an area with coal burning-related fluoride poisoning. <i>Fluoride</i> 41(2):125–28. (Originally published in Chinese in the <i>Journal of Endemiology</i> 1991;10(2):98-100.)	
13. Guo Z, He Y, Zhu Q. 2008. Research on neurobehavioral function of workers occupationally exposed to fluoride. <i>Fluoride</i> 41:152-55. (Originally published in Chinese in <i>Industrial Health and Occupational Diseases</i> 2001;27(6):346-8.)	97
14. He M, Zhang C. 2010. Investigation of children's intelligence quotient and dental fluorosis in drinking water-type of endemic fluorosis area in Pucheng county Shaanxi province before and after drinking water change. <i>Chinese Journal of Epidemiology</i> 29:547-48. (Article in Chinese with summary in English.)	106
15. Hong F, Cao Y, Yang D, Wang H. 2008. Research on the effects of fluoride on child intellectual development under different environments. <i>Fluoride</i> 41(2):156–60. (Originally published in <i>Chinese Primary Health Care</i> 2001;15(3):56-57.)	109
16. Kang JQ, Cheng YB, Wu KG, et al. 2011. Effects of fluoride and arsenic in drinking water on children's intelligence. <i>Chinese Journal of School Health</i> 32(6):679-81. (Article in Chinese with summary in English.)	123
17. Karimzade S, Aghaei M, Mahvi AH. 2014a. Investigation of intelligence quotient in 9-12-year-old children exposed to high- and low-drinking water fluoride in West Azerbaijan province, Iran. <i>Fluoride</i> 47(1):9-14; and Karimzade S, Aghaei M, Mahvi AH. 2014b. IQ of 9-12 year-old children in high- and low-drinking water fluoride areas in West Axerbaijan Province, Iran: Further information on the two villages in the study and the confounding factors considered. <i>Fluoride</i> 47(3):266-71.	124, 125
18. Khan SA, Singh RK, Navit S, et al. 2015. Relationship between dental fluorosis and intelligence quotient of school going children in and around Lucknow district: a cross-sectional study. <i>Journal of Clinical & Diagnostic Research</i> 9(11):ZC10-15.	128
19. Kundu H, Basavaraj P, Singla A, et al. 2015. Effect of fluoride in drinking water on children's intelligence in high and low fluoride areas of Delhi. <i>Journal of the Indian Association of Public Health Dentistry</i> 13(2):116-121.	137
20. Li F, Chen X, Huang R, Xie Y. 2009. The impact of endemic fluorosis caused by the burning of coal on the development of intelligence in children. <i>Journal of Environmental Health</i> 26(4):838-40. (Translated from Chinese to English by the Fluoride Action Network in 2012.)	145
21. Li M, Gao Y, Cui J, et al. 2016. Cognitive impairment and risk factors in elderly people living in fluorosis areas in China. <i>Biological Trace Element Research</i> 172:53-60.	149
22. Li X, Hou G, Yu B, et al. 2010. Investigation and analysis of children's IQ and dental fluorosis in a high fluoride area. <i>Journal of Medicine Pest Control</i> 26(3):230-31. (Translated from Chinese to English by the Fluoride Action Network in 2012.)	152

23. Li Y, Jing X, Chen D, et al. 2008a. Effects of endemic fluoride poisoning on the intellectual development of children in Baotou. <i>Fluoride</i> 41:161-64. (Originally published in Chinese in <i>Chinese Journal of Public Health Management</i> 2003;19(4):337-338.)	153
24. Li Y, Li X, Wei S. 2008b. Effects of high fluoride intake on child mental work capacity: Preliminary investigation into the mechanisms involved. <i>Fluoride</i> 41(4):331-35. (Originally published in Chinese in <i>Journal of West China University of Medical Sciences</i> 1994;25(2):188-91.)	154
25. Mondal D, Dutta G, Gupta S. 2016. Inferring the fluoride hydrogeochemistry and effect of consuming fluoride-contaminated drinking water on human health in some endemic areas of Birbhum district, West Bengal. <i>Environmental Geochemistry & Health</i> 38(2):557-76.	175
26. Nagarajappa R, Pujara P, Sharda AJ, et al. 2013. Comparative assessment of intelligence quotient among children living in high and low fluoride areas of Kutch, India: a pilot study. <i>Iranian Journal of Public Health</i> 2(8):813-18.	186
27. Poureslami HR, Horri A, Khoramian S, Garrusi B. 2011. Intelligence quotient of 7 to 9 year-old children from an area with high fluoride in drinking water. <i>Journal of Dentistry and Oral Hygiene</i> 3(4):61-64.	204
28. Ren D, Li K, Liu D. 2008. A study of the intellectual ability of 8-14 year-old children in high fluoride, low iodine areas. <i>Fluoride</i> 41(4):319-20. (Originally published in Chinese in <i>Journal of Control of Endemic Diseases</i> 1989; 4(4):251.)	212
29. Rocha-Amador D, Navarro M, Trejo-Acevedo A, et al. 2009. Use of the Rey-Osterrieth Complex Figure Test for neurotoxicity evaluation of mixtures in children. <i>Neurotoxicology</i> 30(6):1149-54.	215
30. Rocha-Amador D, Navarro ME, Carrizales L, et al. 2007. Decreased intelligence in children and exposure to fluoride and arsenic in drinking water. <i>Cadernos de Saúde Pública</i> 23(Suppl 4):S579-87.	214
31. Saxena S, Sahay A, Goel P. 2012. Effect of fluoride exposure on the intelligence of school children in Madhya Pradesh, India. <i>Journal of Neurosciences in Rural Practice</i> 3(2):144-49.	225
32. Sebastian ST, Sunitha S. 2015. A cross-sectional study to assess the intelligence quotient (IQ) of school going children aged 10-12 years in villages of Mysore district, India with different fluoride levels. <i>Journal of the Indian Society of Pedodontics and Preventive Dentistry</i> 33(4):307-11.	227
33. Seraj B, Shahrabi M, Shadfar M, et al. 2012. Effect of high water fluoride concentration on the intellectual development of children in Makoo/Iran. <i>Journal of Dentistry - Tehran University of Medical Sciences</i> 9(3):221-29.	230
34. Shao Q, Shao Q, Wang Y, Li L, Li J. 2003. Study of cognitive function impairment caused by chronic fluorosis. <i>Chinese Journal of Endemiology</i> 22(4):336-38. (Translated from Chinese to English by the Fluoride Action Network in 2012.)	232
35. Shivaprakash PK, Ohri K, Noorani H. 2011. Relation between dental fluorosis	

and intelligence quotient in school children of Bagalkot district. <i>Journal of Indian Society of Pedodontics and Preventive Dentistry</i> 29(2):117-20.	237
36. Singh SV, Singh CD, Sandeep T, et al. 2013. A correlation between serum vitamin, acetylcholinesterase activity and IQ in children with excessive endemic fluoride exposure in Rajasthan, India. <i>International Research Journal of Medical Sciences</i> 1(3):12-16.	239
37. Sudhir KM, Chandu GN, Prashant GM, Reddy VVS. 2009. Effect of fluoride exposure on intelligence quotient (IQ) among 13-15 year old school children of known endemic area of fluorosis, Nalgonda District, Andhra Pradesh. <i>Journal of the Indian Association of Public Health Dentistry</i> 13:88-94.	244
38. Sun M, Li S, Wang Y, Li F. 1991. Using drawing tests to measure intelligence in children from areas impacted by combined Al-F endemic toxicosis (Shuicheng, Guizhou). <i>Journal of Guiyang Medical College</i> 16(3):204-06. (Translated from Chinese to English by the Fluoride Action Network in 2012.)	245
39. Trivedi MH, Sangai NP, Patel RS, et al. 2012b. Assessment of groundwater quality with special reference to fluoride and its impact on IQ of schoolchildren in six villages of the Mundra Region, Kachchh, Gujarat, India. <i>Fluoride</i> 45(4):377-83.	224
40. Trivedi MH, Verma RJ, Chinoy NJ, et al. 2007. Effect of high fluoride water on intelligence of school children in India. <i>Fluoride</i> 40(3):178-183.	252
41. Wang G, Yang D, Jia F, Wang H. 2008. A study of the IQ levels of four-to seven-year-old children in high fluoride areas. <i>Fluoride</i> 41:340-43. (Originally published in Chinese in <i>Endemic Diseases Bulletin</i> 1996;11(1):60-6.)	257
42. Wang S, Zhang H, Fan W, et al. 2008. The effects of endemic fluoride poisoning caused by coal burning on the physical development and intelligence of children. <i>Fluoride</i> 41(4):344-348. (Originally published in Chinese in <i>Journal of Applied Clinical Pediatrics</i> 2005; 20(9):897-898.)	260
43. Wang SX, Wang ZH, Cheng XT, et al. 2007. Arsenic and fluoride exposure in drinking water: children's IQ and growth in Shanyin county, Shanxi province, China. <i>Environmental Health Perspectives</i> 115(4):643-7.	261
44. Wang ZH, Wang SX, Zhang XD, et al. Investigation on children's growth and development under long-term fluoride exposure. <i>Chinese Journal of Control of Endemic Diseases</i> 2006;21(4):239-41. (Translated from Chinese into English by the Fluoride Action Network in 2016.)	263
45. Wei N, Li Y, Deng J, et al. 2014. The effects of comprehensive control measures on intelligence of school-age children in coal-burning-borne endemic fluorosis areas. <i>Chinese Journal of Endemiology</i> 33(3):320-22. (Translated from Chinese into English by the Fluoride Action Network in 2014.)	269
46. Xiang Q, Liang Y, Chen B, Chen L. 2011. Analysis of children's serum fluoride levels in relation to intelligence scores in a high and low fluoride water village in China. <i>Fluoride</i> 44(4):191-94.	278
a. Wang QJ, Gao MX, Zhang MF, et al. 2012. Study on the correlation between daily total fluoride intake and children's intelligence quotient.	259

<i>Journal of Southeast University (Med Sci Ed)</i> 31(6):743-46. (Translated from Chinese into English by Fluoride Action Network in 2016.) b. Xiang Q, Wang Y, Yang M, et al. 2013. Level of fluoride and arsenic in household shallow well water in Wamiao and Xinhuai villages in Jiangsu Province, China. <i>Fluoride</i> 46(4):192-97.	279
47. Xu Y, Lu C, Zhang X. 1994. The effect of fluorine on the level of intelligence in children. <i>Endemic Diseases Bulletin</i> 9(2):83-84. (Translated from Chinese to English by the Fluoride Action Network in 2012.)	281
48. Yang Y, Wang X, Guo X, et al. 2008. The effects of high levels of fluoride and iodine on child intellectual ability and the metabolism of fluoride and iodine. <i>Fluoride</i> 41(4):336-39 (Originally published in Chinese in <i>Chinese Journal of Epidemiology</i> 1994;15(4):296-98.)	286
49. Yao Y, Deng Y, Yang S, et al. 1997. Comparative assessment of the physical and mental development of children in endemic fluorosis area with water improvement and without water improvement. <i>Literature and Information on Preventive Medicine</i> 3(1):42-43. (Translated from Chinese to English by the Fluoride Action Network in 2012.)	288
50. Yao Y, Zhou J, Wang X, et al. 1996. Analysis on TSH and intelligence level of children with dental Fluorosis in a high fluoride area. <i>Literature and Information on Preventive Medicine</i> 2(1):26-27. (Translated from Chinese to English by the Fluoride Action Network in 2012.)	287
51. Yazdi SM, Sharifian A, Dehghani-Beshne M, et al. 2011. Effects of fluoride on psychomotor performance and memory of aluminum potroom workers. <i>Fluoride</i> 44(3):158-62.	289
52. Zhang J, Yao H, Chen Y. 1998. The effect of high levels of arsenic and fluoride on the development of children's intelligence. <i>Chinese Journal of Public Health</i> 17(2):119. (Translated from Chinese into English by the Fluoride Action Network in 2012.)	294
53. Zhang P, Cheng L. 2015. Effect of coal-burning endemic fluorosis on children's physical development and intellectual level. <i>Chinese Journal of Control of Endemic Diseases</i> 2015;30(6):458-60. (Translated from Chinese to English by the Fluoride Action Network in 2016.)	301
54. Zhang S, Zhang X, Liu H, et al. 2015. Modifying effect of COMT gene polymorphism and a predictive role for proteomics analysis in children's intelligence in endemic fluorosis area in Tianjin, China. <i>Toxicological Sciences</i> 144(2):238-45.	302

APPENDIX B:
Post-NRC Human Studies Investigating Fluoride's Impact on Fetal Brain

	Exhibit No.
1a. Dong Z, Wan C, Liu J. 1993. Determination of the contents of amino-acid and monoamine neurotransmitters in fetal brains from a fluorosis-endemic area. <i>Journal of Guiyang Medical College</i> 18(4):241-45. (Translated from Chinese into English by the Fluoride Action Network in 2012.)	61
1b. Du L, Wan C, Cao X, Liu J. 2008. The effect of fluorine on the developing human brain. <i>Fluoride</i> 41(4):327-330. (Originally published in Chinese in the <i>Chinese Journal of Pathology</i> 1992;21(4):218-20. Translated from Chinese into English by the Fluoride Action Network.)	62
2. He H, Cheng Z, Liu W. 2008. Effects of fluorine on the human fetus. <i>Fluoride</i> 41(4):321-326. (Originally published in Chinese in the <i>Chinese Journal of Control of Endemic Diseases</i> 1989;4(3):136-138. Translated by the Fluoride Action Network.)	105
3. Yu Y, Wang W, Dong Z, et al. 2008. Neurotransmitter and receptor changes in the brains of fetuses from areas of endemic fluorosis. <i>Fluoride</i> 41(2):134-138. (Originally published in Chinese in the <i>Chinese Journal of Endemiology</i> 1996;15:257-259.)	291

APPENDIX C:
Post-NRC Human Studies Investigating Fluoride's Impact on Other Parameters of Neurotoxicity

	Exhibit No.
1. Li J, Yao L, Shao Q-L, Wu CY. 2008. Effects of high fluoride level on neonatal neurobehavioural development. <i>Fluoride</i> 41(2):165-70. (Originally published in Chinese in the <i>Chinese Journal of Endemiology</i> 2004;23:464-465.)	147
2. Malin AJ, Till C. 2015. Exposure to fluoridated water and attention deficit hyperactivity disorder prevalence among children and adolescents in the United States: an ecological association. <i>Environmental Health</i> 14:17.	165
3. Sharma JD, Sohu D, Jain P. 2009. Prevalence of neurological manifestations in a human population exposed to fluoride in drinking water. <i>Fluoride</i> 42(2):127-32.	234
4. Singh VP, Chauhan DS, Tripathi S, et al. 2014. Acetylcholinesterase activity in fluorosis adversely affects mental well-being —an experimental study in rural Rajasthan. <i>European Academic Research</i> 2(4):5857-69.	240

APPENDIX D:
Post-NRC Animal Studies Investigating Fluoride's
Neuroanatomical & Neurochemical Effects

	Exhibit No.
1. Adebayo OL, Shallie PD, Salau BA, et al. 2013. Comparative study on the influence of fluoride on lipid peroxidation and antioxidants levels in the different brain regions of well-fed and protein undernourished rats. <i>Journal of Trace Elements in Medicine and Biology</i> 27:370-4.	1
2. Afifi OK. 2009. Effect of sodium fluoride on the cerebellar cortex of adult albino rats and the possible protective role of vitamin B6: a light and electron microscopic study. <i>Egyptian Journal of Histology</i> 32(2):358-67.	2
3. Akinrinade ID, Ogundele OM, Memudu AE, Dare BJ. 2013. Dehydrogenase activity in the brain of fluoride and aluminium induced Wistar rats. <i>Biological Systems: Open Access</i> 2(2).	3
4. Akinrinade ID, Memudu AE, Ogundele OM. 2015a. Fluoride and aluminium disturb neuronal morphology, transport functions, cholinesterase, lysosomal and cell cycle activities. <i>Pathophysiology</i> 22(2):05-15.	4
5. Akinrinade ID, Memudu AE, Ogundele OM, et al. 2015b. Interplay of glia activation and oxidative stress formation in fluoride and aluminium exposure. <i>Pathophysiology</i> 22:39-48.	5
6. Atmaca N, Atmaca HT, Kanici A, Anteplioglu T. 2014. Protective effect of resveratrol on sodium fluoride-induced oxidative stress, hepatotoxicity and neurotoxicity in rats. <i>Food & Chemical Toxicology</i> 70:191-97.	11
7. Balaji B, Kumar EP, Kumar A. 2015. Evaluation of standardized Bacopa monniera extract in sodium fluoride induced behavioural, biochemical, and histopathological alterations in mice. <i>Toxicology and Industrial Health</i> 31(1):18-30.	14
8. Banala RR, Karnati PR. 2015. Vitamin A deficiency: An oxidative stress marker in sodium fluoride (NaF) induced oxidative damage in developing rat brain. <i>International Journal of Developmental Neuroscience</i> 47:298-303.	15
9. Banji D, Banji OJ, Pratusha NG, Annamalai AR. 2013. Investigation on the role of Spirulina platensis in ameliorating behavioural changes, thyroid dysfunction and oxidative stress in offspring of pregnant rats exposed to fluoride. <i>Food Chemistry</i> 140:321-31.	16
10. Baran-Poesina V, Negres S, Dobrescu D, et al. 2013. Experimental pharmacological researches regarding the influence of sodium fluoride in allopathic and homeopathic doses in central nervous system's performances. A correlation between behavioral response in classic maze test and morphological aspects of cerebral cortex. <i>Farmacia</i> 61(4): 781-799.	17
11. Bartos M, Gumilar F, Bras C, et al. 2015. Neurobehavioural effects of exposure to fluoride in the earliest stages of rat development. <i>Physiology & Behavior</i> 147:205-12.	19

12. Basha PM, Madhusudhan N. 2010. Pre and post natal exposure of fluoride induced oxidative macromolecular alterations in developing central nervous system of rat and amelioration by antioxidants. <i>Neurochemical Research</i> 35(7):1017-28.	20
13. Basha PM, Rai P, Begum S. 2011a. Evaluation of fluoride-induced oxidative stress in rat brain: a multigeneration study. <i>Biological Trace Element Research</i> 142(3):623-37.	21
14. Basha PM, Rai P, Begum S. 2011b. Fluoride toxicity and status of serum thyroid hormones, brain histopathology, and learning memory in rats: a multigenerational assessment. <i>Biological Trace Element Research</i> 144(1-3):1083-94.	22
15. Basha PM, Saumya SM. 2013. Suppression of mitochondrial oxidative phosphorylation and TCA enzymes in discrete brain regions of mice exposed to high fluoride: amelioration by Panax ginseng (Ginseng) and Lagerstroemia speciosa (Banaba) extracts. <i>Cellular and Molecular Neurobiology</i> 33(3): 453-64.	24
16. Basha MP, Begum S, Madhusudhan N. 2014. Antioxidants in the management of fluoride induced neural oxidative stress in developing rats. <i>International Journal of Pharmaceutical Sciences and Research</i> 5(1):201-206.	25
17. Bharti VK, Srivastava RS. 2009. Fluoride-induced oxidative stress in rat's brain and its amelioration by buffalo (Bubalus bubalis) pineal proteins and melatonin. <i>Biological Trace Element Research</i> 130(2):131-40.	30
18. Bharti VK, Srivastava RS, Anand AK, Kusum K. 2012. Buffalo (Bubalus bubalis) epiphyseal proteins give protection from arsenic and fluoride-induced adverse changes in acetylcholinesterase activity in rats. <i>Journal of Biochemical and Molecular Toxicology</i> 26(1):10-5.	31
19. Bhatnagar M, Rao P, Saxena A, et al. 2006. Biochemical changes in brain and other tissues of young adult female mice from fluoride in their drinking water. <i>Fluoride</i> 39(4):280–284.	32
20. Bhatnagar M, Sukhwai P, Suhalka P, et al. 2011. Effects of fluoride in drinking water on NADPH-diaphorase neurons in the forebrain of mice: a possible mechanism of fluoride neurotoxicity. <i>Fluoride</i> 44(4):195–209.	33
21. Bouaziza H, Amaraa IB, Essefia M, et al. 2010. Fluoride-induced brain damages in suckling mice. <i>Pesticide Biochemistry and Physiology</i> 96(1):24-29.	34
22. Chauhan SS, Ojha S, Mahmood A. 2013. Effects of fluoride and ethanol administration on lipid peroxidation systems in rat brain. <i>Indian Journal of Experimental Biology</i> 51:249-55.	45
23. Chirumari K, Reddy PK. 2007. Dose-dependent effects of fluoride on neurochemical milieu in the hippocampus and neocortex of rat brain. <i>Fluoride</i> 40(2):101–110.	49
24. Chouhan S, Lomash V, Flora SJ. 2010. Fluoride-induced changes in haem biosynthesis pathway, neurological variables and tissue histopathology of rats. <i>Journal of Applied Toxicology</i> 30(1):63-73.	53
25. Chouhan A, Flora SJS. 2008. Effects of fluoride on the tissue oxidative stress and	

apoptosis in rats: biochemical assays supported by IR spectroscopy data. <i>Toxicology</i> 254(1-2):61-7.	52
26. Chouhan S, Yadav A, Kushwah A, et al. 2011. Silymarin and quercetin abrogates fluoride induced oxidative stress and toxic effects in rats. <i>Molecular & Cellular Toxicology</i> 7(1):25-32.	54
27. Dong YT, Wang Y, Wei N, et al. 2015. Deficit in learning and memory of rats with chronic fluorosis correlates with the decreased expressions of M1 and M3 muscarinic acetylcholine receptors. <i>Archives of Toxicology</i> 89(11):1981-91.	60
28. El-Iethey HS, Kamel MM, Shaheed IB. 2010. Neurobehavioral toxicity produced by sodium fluoride in drinking water of laboratory rats. <i>Journal of American Science</i> 6:54-63.	68
29. El-Iethey H, Kamel K, Iman B. 2011a. Perinatal exposure to sodium fluoride with emphasis on territorial aggression, sexual behaviour and fertility in male rats. <i>Life Science Journal</i> 8:686-694.	69
30. El-Iethey HS, Kamel MM. 2011b. Effects of black tea in mitigation of sodium fluoride potency to suppress motor activity and coordination in laboratory rats. <i>Journal of American Science</i> 7(4).	70
31. Flora SJ, Mittal M, Mishra D. 2009. Co-exposure to arsenic and fluoride on oxidative stress, glutathione linked enzymes, biogenic amines and DNA damage in mouse brain. <i>Journal of the Neurological Sciences</i> 285(1-2):198-205.	78
32. Flora SJ, Mittal M, Pachauri V, Dwivedi N. 2012. A possible mechanism for combined arsenic and fluoride induced cellular and DNA damage in mice. <i>Metallomics</i> 4(1):78-90.	80
33. Gao Q, Liu YJ, Guan ZZ. 2009. Decreased learning and memory ability in rats with fluorosis: increased oxidative stress and reduced cholinesterase activity in the brain. <i>Fluoride</i> 42(4):277-85.	85
34. Ge Y, Ning H, Feng C, et al. 2006. Apoptosis in brain cells of offspring rats exposed to high fluoride and low iodine. <i>Fluoride</i> 39(3):173–178.	87
35. Ge Y, Niu R, Zhang J, Wang J. 2011. Proteomic analysis of brain proteins of rats exposed to high fluoride and low iodine. <i>Archives of Toxicology</i> 85(1):27-33.	88
36. Gui CZ, Ran LY, Li JP, Guan ZZ. 2010. Changes of learning and memory ability and brain nicotinic receptors of rat offspring with coal burning fluorosis. <i>Neurotoxicology & Teratology</i> 32(5):536-41.	94
37. Guner S, Uyar-Bozkurt S, Haznedaroglu E, Montes A. 2016. Dental fluorosis and catalase Immunoreactivity of the Brain Tissues in rats exposed to high fluoride pre- and postnatally. <i>Biological Trace Element Research</i> [Epub ahead of print].	95
38. Hamza RZ, El-Shenawy NS, Ismail HA. 2015. Protective effects of blackberry and quercetin on sodium fluoride-induced oxidative stress and histological changes in the hepatic, renal, testis and brain tissue of male rat. <i>Journal of Basic and Clinical Physiology and Pharmacology</i> 26(3):237-51.	101

39. Han H, Du W, Zhou B, et al. 2014. Effects of chronic fluoride exposure on object recognition memory and mRNA expression of SNARE complex in hippocampus of male mice. <i>Biological Trace Element Research</i> 158(1):58-64.	102
40. Hassan HA, Abdel-Aziz AF. 2010. Evaluation of free radical-scavenging and anti-oxidant properties of black berry against fluoride toxicity in rats. <i>Food and Chemical Toxicology</i> 48(8-9):1999-2004.	103
41. Hassan HA, Serage HM, Gad W. 2015. Black berry juice attenuates neurological disorders and oxidative stress associated with concurrent exposure of aluminum and fluoride in male rats. <i>Egyptian Journal of Basic and Applied Sciences</i> 2(4):281-88.	104
42. Inkielewicz-Stepniak I, Czarnowski W. 2010. Oxidative stress parameters in rats exposed to fluoride and caffeine. <i>Food and Chemical Toxicology</i> 48(6):1607-11.	113
43. Jain A, Mehta VK, Chittora R, Bhatnagar M. 2015. Melatonin ameliorates fluoride induced neurotoxicity in young rats: an in vivo evidence. <i>Asian Journal of Pharmaceutical and Clinical Research</i> 8(4):164-67.	118
44. Jetti R, Raghuveer CV, Mallikarjuna RC, et al. 2014. Neuroprotective effect of ascorbic acid and ginkgo biloba against fluoride caused neurotoxicity. <i>IOSR Journal of Environmental Science, Toxicology and Food Technology</i> 8(1):30-36.	119
45. Jiang C, Zhang S, Liu H, et al. 2014. Low glucose utilization and neurodegenerative changes caused by sodium fluoride exposure in rat's developmental brain. <i>Neuromolecular Medicine</i> 16(1):94-105.	121
46. Jiang S, Su J, Yao S, et al. 2014. Fluoride and arsenic exposure impairs learning and memory and decreases mGluR5 expression in the hippocampus and cortex in rats. <i>PLoS One</i> 23;9(4):e96041.	122
47. Kaur T, Bijarnia RK, Nehru B. 2009. Effect of concurrent chronic exposure of fluoride and aluminum on rat brain. <i>Drug and Chemical Toxicology</i> 32(3):215-21.	126
48. Kivrak Y. 2012. Effects of fluoride on anxiety and depression in mice. <i>Fluoride</i> 45(3 Pt 2):302-306.	130
49. Li Y, Li X, Wei S. 2008b. Effects of high fluoride intake on child mental work capacity: Preliminary investigation into the mechanisms involved. <i>Fluoride</i> 41(4):331-335. (Originally published in Chinese in <i>Journal of West China University of Medical Sciences</i> 1994;25(2):188-91.)	154
50. Liu F, Ma J, Zhang H, et al. 2014. Fluoride exposure during development affects both cognition and emotion in mice. <i>Physiology & Behavior</i> 124:1-7.	155
51. Liu YJ, Gao Q, Wu CX, Guan ZZ. 2010. Alterations of nAChRs and ERK1/2 in the brains of rats with chronic fluorosis and their connections with the decreased capacity of learning and memory. <i>Toxicology Letters</i> 192(3):324-9.	156
52. Liu YJ, Guan ZZ, Gao Q, Pei JJ. 2011. Increased level of apoptosis in rat brains and SH-SY5Y cells exposed to excessive fluoride—a mechanism connected with activating	157

JNK phosphorylation. <i>Toxicology Letters</i> 204(2-3):183-9.	
53. Lou DD, Guan ZZ, Liu YJ, et al. 2013. The influence of chronic fluorosis on mitochondrial dynamics morphology and distribution in cortical neurons of the rat brain. <i>Archives of Toxicology</i> 87(3):449-57.	158
54. Lou DD, Guan ZZ, Pei JJ. 2014. Alterations of apoptosis and expressions of Bax and Bcl-2 in the cerebral cortices of rats with chronic fluorosis. <i>Fluoride</i> 47(3):199-207.	159
55. Luo G, Niu R, Sun Z, et al. 2011. Reduction of CAMKII expression in the hippocampus of rats from ingestion of fluoride and/or lead. <i>Fluoride</i> 44(2):63–69.	161
56. Ma J, Liu F, Liu P, et al. 2015. Impact of early developmental fluoride exposure on the peripheral pain sensitivity in mice. <i>International Journal of Developmental Neuroscience</i> 47(Pt B):165-171.	162
57. Madhusudhan N, Basha PM, Begum S, Ahmed F. 2009. Fluoride-induced neuronal oxidative stress amelioration by antioxidants in developing rats. <i>Fluoride</i> 42(3):179–187.	163
58. Mesram N, Nagapuri K, Banala RR, et al. 2016. Quercetin treatment against NaF induced oxidative stress related neuronal and learning changes in developing rats. <i>Journal of King Saud University – Science</i> . April 25, 2016. [Epub ahead of print]	174
59. Mukhopadhyay D, Priya P, Chattopadhyay A. 2015. Sodium fluoride affects zebrafish behaviour and alters mRNA expressions of biomarker genes in the brain: Role of Nrf2/Keap1. <i>Environmental Toxicology and Pharmacology</i> 40(2):352-359.	177
60. Nabavi SF, Eslami Sh, Moghaddum AH, Nabavi SM. 2011. Protective effects of curcumin against fluoride-induced oxidative stress in the rat brain. <i>Neurophysiology</i> 43(4):287-91.	180
61. Nabavi SF, Nabavi SM, Latifi AM, et al. 2012a. Mitigating role of quercetin against sodium fluoride-induced oxidative stress in the rat brain. <i>Pharmaceutical Biology</i> 50(11):1380-3.	181
62. Nabavi SF, Habtemariam S, Jafari M, et al. 2012b. Protective role of gallic acid on sodium fluoride induced oxidative stress in rat brain. <i>Bulletin of Environmental Contamination and Toxicology</i> 89(1):73-7.	182
63. Nabavi SM, Sureda N, Nabavi SF, et al. 2012c. Neuroprotective effects of silymarin on sodium fluoride-induced oxidative stress. <i>Journal of Fluorine Chemistry</i> 142:79-82.	183
64. Nabavi SF, Nabavi SM, Habtemariam S, et al. 2013. Neuroprotective effects of methyl-3-O-methyl gallate against sodium fluoride-induced oxidative stress in the brain of rats. <i>Cellular and Molecular Neurobiology</i> 33(2):261-7.	184
65. Narayanaswamy M, Piler MB. 2010. Effect of maternal exposure of fluoride on biometals and oxidative stress parameters in developing CNS of rat. <i>Biological Trace Element Research</i> 133(1):71-82.	187
66. Niu R, Sun Z, Cheng Z, et al. 2008a. Effects of fluoride and lead on N-methyl-D-aspartate receptor 1 expression in the hippocampus of offspring rat pups. <i>Fluoride</i>	190

41(2):101-110.	
67. Niu R, Sun Z, Wang J, et al. 2008b. Effects of fluoride and lead on locomotor behavior and expression of nissl body in brain of adult rats. <i>Fluoride</i> 41(4):276-82.	191
68. Niu R, Sun Z, Cheng Z, et al. 2009. Decreased learning ability and low hippocampus glutamate in offspring rats exposed to fluoride and lead. <i>Environmental Toxicology & Pharmacology</i> 28(2):254-8.	192
69. Niu R, Liu S, Wang J, et al. 2014. Proteomic analysis of hippocampus in offspring male mice exposed to fluoride and lead. <i>Biological Trace Element Research</i> 162(1-3):227-33.	193
70. Niu R, Xue X, Zhao Y, et al. 2015a. Effects of fluoride on microtubule ultrastructure and expression of Tuba1a and Tubb2a in mouse hippocampus. <i>Chemosphere</i> 133(1):71-82.	194
71. Niu R, Zhang Y, Liu S, et al. 2015b. Proteome alterations in cortex of mice exposed to fluoride and lead. <i>Biological Trace Element Research</i> 164:99-105.	195
72. Pal S, Sarkar C. 2014. Protective effect of resveratrol on fluoride induced alteration in protein and nucleic acid metabolism, DNA damage and biogenic amines in rat brain. <i>Environmental Toxicology and Pharmacology</i> 38(2):684-699.	198
73. Pan Y, Lü P, Yin L, et al. 2015b. Effect of fluoride on the proteomic profile of the hippocampus in rats. <i>Zeitschrift für Naturforschung. C.</i> [Epub ahead of print].	199
74. Pereira M, Dombrowski PA, Losso EM, et al. 2011. Memory impairment induced by sodium fluoride is associated with changes in brain monoamine levels. <i>Neurotoxicity Research</i> 19(1):55-62.	201
75. Qian W, Miao K, Li T, Zhang Z. 2013. Effect of selenium on fluoride-induced changes in synaptic plasticity in rat hippocampus. <i>Biological Trace Element Research</i> 155:253–260.	205
76. Ranpariya VL, Parmar SK, Sheth NR, et al. 2011. Neuroprotective activity of <i>Matricaria recutita</i> against fluoride-induced stress in rats. <i>Pharmaceutical Biology</i> 49(7):696-701.	206
77. Reddy KP, Sailaja G, Krishnaiah C. 2009. Protective effects of selenium on fluoride induced alterations in certain enzymes in brain of mice. <i>Journal of Environmental Biology</i> 30(5 Suppl):859-64.	208
78. Reddy MM, Karnati PR. 2015. Protective effects of aqueous extract of fruit pulp of <i>Tamarindus indica</i> on motor activity and metabolism of the gastrocnemius muscle of rats treated with fluoride. <i>International Journal of Toxicological and Pharmacological Research</i> (5):241-246.	209
79. Reddy YP, Tiwari SK, Shaik AP, et al. 2014. Effect of sodium fluoride on neuroimmunological parameters, oxidative stress and antioxidative defenses. <i>Toxicology Mechanisms and Methods</i> 24(1):31-36.	210
80. Rehmen F, Nasir N. 2014. Histological effects of fluoride on cerebrum of adult albino	211

rats. <i>International Journal of Development Research</i> 4(2):266-68.	
81. Said UZ, El-Tahawy NA, Ibrahim FR, et al. 2015. Role of fish oil against physiological disturbances in rats brain induced by sodium fluoride and/or gamma rays. <i>Journal of Nuclear Technology in Applied Science</i> 3(3):199-210.	217
82. Samanta A, Bandyopadhyay B, Das N. 2016. Fluoride intoxication and possible changes in mitochondrial membrane microviscosity and organ histology in rats. <i>International Journal of Scientific Research</i> 5(6):42-45.	218
83. Sandeep V, Kavitha N, Praveena M, et al. 2013. Effect of NaF on albino female mice with special reference to behavioral studies and ACh and AChE levels. <i>International Journal of Pharmacy & Life Sciences</i> 4(6):2751-2755.	219
84. Sarkar C, Pal S, Das N, Dinda B. 2014. Ameliorative effects of oleanolic acid on fluoride induced metabolic and oxidative dysfunctions in rat brain: experimental and biochemical studies. <i>Food and Chemical Toxicology</i> 66:224–236.	221
85. Sarkar C, Pal S. 2015. Effects of sub-acute fluoride exposure on discrete regions of rat brain associated with thyroid dysfunction: a comparative study. <i>International Journal of Biomedical Research</i> 6(9):647-60.	222
86. Sarkozi K, Horvath E, Vezer T, et al. 2015. Behavioral and general effects of subacute oral arsenic exposure in rats with and without fluoride. <i>International Journal of Environmental Research</i> 25(4):418-31.	223
87. Shalini B, Sharma JD. 2015. Beneficial effects of <i>Emblica officinalis</i> on fluoride-induced toxicity on brain biochemical indexes and learning-memory in rats. <i>Toxicology International</i> 22(1):35-9.	231
88. Sharma C, Suhalka P, Sukhwai P, et al. 2014. Curcumin attenuates neurotoxicity induced by fluoride: An in vivo evidence. <i>Pharmacognosy Magazine</i> 10(37):61-65.	233
89. Shashi A, Sharma N. 2015. Cerebral neurodegeneration in experimental fluorosis. <i>International Journal of Basic and Applied Medical Sciences</i> 5(1):146-51.	235
90. Sun Y, Ke L, Zheng X, et al. 2016. Effects of different levels of calcium intake on brain cell apoptosis in fluorosis rat offspring and its molecular mechanism. <i>Biological Trace Element Research</i> [Epub Sept. 21]	246
91. Sun ZR, Liu F, Wu L, et al. 2008. Effects of high fluoride drinking water on the cerebral functions of mice. <i>Fluoride</i> 41:148-51. (Originally published in Chinese in the <i>Chinese Journal of Epidemiology</i> 2000;19:262-263.)	247
92. Trivedi MH, Verma RJ, Sangai NP, et al. 2012a. Mitigation by black tea extract of sodium fluoride induced histopathological changes in brain of mice. <i>Fluoride</i> 45(1):13-26.	253
93. Wann BP, D'Anjou B, Bah TM, et al. 2009. Effect of olfactory bulbectomy on adenylyl cyclase activity in the limbic system. <i>Brain Research Bulletin</i> 79(1):32-6.	264
94. Wu C, Gu X, Ge Y, et al. 2006. Effects of high fluoride and arsenic on brain biochemical	

indexes and learning-memory in rats. <i>Fluoride</i> 39(2):274-79.	272
95. Yan N, Liu Y, Liu S, et al. 2016. Fluoride-induced neuron apoptosis and expressions of inflammatory factors by activating microglia in rat brain. <i>Molecular Neurobiology</i> 53(7):4449-60.	285
96. Zhang C, Ren C, Chen H, et al. 2013. The analog of ginkgo biloba extract 761 is a protective factor of cognitive impairment induced by chronic fluorosis. <i>Biological Trace Element Research</i> 153:229-36.	292
97. Zhang H, Wang Y, Zhang K, et al. 2012. Effects of NaF on the expression of intracellular Ca ²⁺ fluxes and apoptosis and the antagonism of taurine in murine neuron. <i>Toxicology Mechanisms & Methods</i> 22(4):305-08.	293
98. Zhang J, Zhu WJ, Xu XH, Zhang ZG. 2011. Effect of fluoride on calcium ion concentration and expression of nuclear transcription factor kappa-B p65 in rat hippocampus. <i>Experimental and Toxicologic Pathology</i> 63(5):407-11.	295
99. Zhang J, Zhang Z. 2013. Effects of chronic fluorosis on CAMKIIA, C-FOS, BAX, and BCL-2 channel signalling in the hippocampus of rats. <i>Fluoride</i> 46(3):135-141.	296
100. Zhang KL, Lou DD, Guan ZZ. 2015. Activation of the AGE/RAGE system in the brains of rats and in SH-SY5Y cells exposed to high level of fluoride might connect to oxidative stress. <i>Neurotoxicology & Teratology</i> 48:49-55.	297
101. Zhang L, Lu X, Wang Z, et al. 2013. Evaluation of the toxicity of fluorine in Antarctic krill on soft tissues of Wistar rats. <i>Advances in Polar Science</i> 24(2):128-32.	298
102. Zhang Z, Xu X, Shen X, Xu X. 2008. Effect of fluoride exposure on synaptic structure of brain areas related to learning-memory in mice. <i>Fluoride</i> 41:139-43. (Originally published in Chinese in <i>Journal of Hygiene Research</i> 1999;28(4):210-2.)	303
103. Zheng X, Sun Y, Ke L, et al. 2016. Molecular mechanism of brain impairment caused by drinking-acquired fluorosis and selenium intervention. <i>Environmental Toxicology and Pharmacology</i> 43:134-139.	306
104. Zhou B, Luo G, Wang C, et al. 2014. Effect of fluoride on express of cytokines in the hippocampus of adult rats. <i>Fluoride</i> 47(3):191-98.	307
105. Zhu W, Zhang J, Zhang Z. 2011. Effects of fluoride on synaptic membrane fluidity and PSD-95 expression level in rat hippocampus. <i>Biological Trace Element Research</i> 139(2):197-203.	311

APPENDIX E:
Post-NRC Animal Studies Investigating Fluoride's Effect on Learning/Memory

	Exhibit No.
1. Balaji B, Kumar EP, Kumar A. 2015. Evaluation of standardized Bacopa monniera extract in sodium fluoride induced behavioural, biochemical, and histopathological alterations in mice. <i>Toxicology and Industrial Health</i> 31(1):18-30.	14
2. Banala RR, Karnati PR. 2015. Vitamin A deficiency: An oxidative stress marker in sodium fluoride (NaF) induced oxidative damage in developing rat brain. <i>International Journal of Developmental Neuroscience</i> 47(Pt B):298-303.	15
3. Basha PM, Rai P, Begum S. 2011b. Fluoride toxicity and status of serum thyroid hormones, brain histopathology, and learning memory in rats: a multigenerational assessment. <i>Biological Trace Element Research</i> 144(1-3):1083-94.	22
4. Basha PM, Sujitha NS. 2012. Combined impact of exercise and temperature in learning and memory performance of fluoride toxicated rats. <i>Biological Trace Element Research</i> 150(1-3):306-13.	23
5. Bera I, Sabatini R, Auteri P, et al. 2007. Neurofunctional effects of developmental sodium fluoride exposure in rats. <i>European Review for Medical and Pharmacological Sciences</i> 11(4):211-24.	28
6. Chioca LR, Raupp IM, Da Cunha C, et al. 2008. Subchronic fluoride intake induces impairment in habituation and active avoidance tasks in rats. <i>European Journal of Pharmacology</i> 579(1-3):196-201.	48
7. Dong YT, Wang Y, Wei N, et al. 2015. Deficit in learning and memory of rats with chronic fluorosis correlates with the decreased expressions of M1 and M3 muscarinic acetylcholine receptors. <i>Archives of Toxicology</i> 89(11):1981-91.	60
8. El-Iethey HS, Kamel MM, Shaheed IB. 2010. Neurobehavioral toxicity produced by sodium fluoride in drinking water of laboratory rats. <i>Journal of American Science</i> 6:54-63.	68
9. Gao Q, Liu YJ, Guan ZZ. 2009. Decreased learning and memory ability in rats with fluorosis: increased oxidative stress and reduced cholinesterase activity in the brain. <i>Fluoride</i> 42(4):277-85.	85
10. Gui CZ, Ran LY, Li JP, Guan ZZ. 2010. Changes of learning and memory ability and brain nicotinic receptors of rat offspring with coal burning fluorosis. <i>Neurotoxicology & Teratology</i> 32(5):536-41.	94
11. Han H, Du W, Zhou B, et al. 2014. Effects of chronic fluoride exposure on object recognition memory and mRNA expression of SNARE complex in hippocampus of male mice. <i>Biological Trace Element Research</i> 158(1):58-64.	102
12. Jain A, Mehta VK, Chittora R, Bhatnagar M. 2015. Melatonin ameliorates fluoride induced neurotoxicity in young rats: an in vivo evidence. <i>Asian Journal of Pharmaceutical and Clinical Research</i> 8(4):164-67.	118
13. Jetti R, Cv R, Rao CM. 2016. Protective effect of ascorbic acid and Ginkgo biloba	

against learning and memory deficits caused by fluoride. <i>Toxicology and Industrial Health</i> 32(1):183-7.	120
14. Jiang C, Zhang S, Liu H, et al. 2014. Low glucose utilization and neurodegenerative changes caused by sodium fluoride exposure in rat's developmental brain. <i>Neuromolecular Medicine</i> 16(1):94-105.	121
15. Jiang S, Su J, Yao S, et al. 2014. Fluoride and arsenic exposure impairs learning and memory and decreases mGluR5 expression in the hippocampus and cortex in rats. <i>PLoS One</i> 23;9(4):e96041.	122
16. Li M, Cui J, Gao Y, et al. 2015. Pathologic changes and effect on the learning and memory ability in rats exposed to fluoride and aluminum. <i>Toxicology Research</i> 4:1366-73.	148
17. Liu F, Ma J, Zhang H, et al. 2014. Fluoride exposure during development affects both cognition and emotion in mice. <i>Physiology & Behavior</i> 124:1-7.	155
18. Liu YJ, Gao Q, Wu CX, Guan ZZ. 2010. Alterations of nAChRs and ERK1/2 in the brains of rats with chronic fluorosis and their connections with the decreased capacity of learning and memory. <i>Toxicology Letters</i> 192(3):324-9.	156
19. Mesram N, Nagapuri K, Banala RR, et al. 2016. Quercetin treatment against NaF induced oxidative stress related neuronal and learning changes in developing rats. <i>Journal of King Saud University – Science</i> . April 25, 2016. [Epub ahead of print]	174
20. Niu R, Sun Z, Wang J, et al. 2008b. Effects of fluoride and lead on locomotor behavior and expression of nissl body in brain of adult rats. <i>Fluoride</i> 41(4):276-82.	191
21. Niu R, Sun Z, Cheng Z, et al. 2009. Decreased learning ability and low hippocampus glutamate in offspring rats exposed to fluoride and lead. <i>Environmental Toxicology & Pharmacology</i> 28(2):254-8.	192
22. Niu R, Liu S, Wang J, et al. 2014. Proteomic analysis of hippocampus in offspring male mice exposed to fluoride and lead. <i>Biological Trace Element Research</i> 162(1-3):227-33.	193
23. Pereira M, Dombrowski PA, Losso EM, et al. 2011. Memory impairment induced by sodium fluoride is associated with changes in brain monoamine levels. <i>Neurotoxicity Research</i> 19(1):55-62.	201
24. Shalini B, Sharma JD. 2015. Beneficial effects of <i>Embllica officinalis</i> on fluoride-induced toxicity on brain biochemical indexes and learning-memory in rats. <i>Toxicology International</i> 22(1):35-9.	231
25. Sun ZR, Liu F, Wu L, et al. 2008. Effects of high fluoride drinking water on the cerebral functions of mice. <i>Fluoride</i> 41:148-51. (Originally published in Chinese in the <i>Chinese Journal of Epidemiology</i> 2000;19:262-263.)	247
26. Whitford GM, Whitford JL, Hobbs SH. 2009. Appetitive-based learning in rats: lack of effect of chronic exposure to fluoride. <i>Neurotoxicology & Teratology</i> 31(4):210-15.	270
27. Wu C, Gu X, Ge Y, et al. 2006. Effects of high fluoride and arsenic on brain biochemical indexes and learning-memory in rats. <i>Fluoride</i> 39(2):274-79.	272

28. Wu N, Zhao Z, Gao W, Li X. 2008. Behavioral teratology in rats exposed to fluoride. <i>Fluoride</i> 41(2):129-133. (Originally published in Chinese in the <i>Chinese Journal of Control of Endemic Diseases</i> 1995;14(5):271.)	274
29. Zhang C, Ren C, Chen H, et al. 2013. The analog of ginkgo biloba extract 761 is a protective factor of cognitive impairment induced by chronic fluorosis. <i>Biological Trace Element Research</i> 153(1-3):229-36.	292
30. Zhang Z, Xu X, Shen X, Xu X. 2008. Effect of fluoride exposure on synaptic structure of brain areas related to learning-memory in mice. <i>Fluoride</i> 41:139-43. (Originally published in Chinese in <i>Journal of Hygiene Research</i> 1999;28(4):210-2.)	303
31. Zheng X, Sun Y, Ke L, et al. 2016. Molecular mechanism of brain impairment caused by drinking-acquired fluorosis and selenium intervention. <i>Environmental Toxicology and Pharmacology</i> 43:134-139.	306

APPENDIX F:
Post-NRC Animal Studies Investigating Fluoride's Effect on Other Behavioral Parameters Beyond Learning/Memory

	Exhibit No.
1. Balaji B, Kumar EP, Kumar A. 2015. Evaluation of standardized Bacopa monniera extract in sodium fluoride induced behavioural, biochemical, and histopathological alterations in mice. <i>Toxicology and Industrial Health</i> 31(1):18-30.	14
2. Banala RR, Karnati PR. 2015. Vitamin A deficiency: An oxidative stress marker in sodium fluoride (NaF) induced oxidative damage in developing rat brain. <i>International Journal of Developmental Neuroscience</i> 47(Pt B):298-303.	15
3. Bartos M, Gumilar F, Bras C, et al. 2015. Neurobehavioural effects of exposure to fluoride in the earliest stages of rat development. <i>Physiology & Behavior</i> 147:205-12.	19
4. Batineh HN, Nusierb MK. 2006. Impact of 12-week ingestion of sodium fluoride on aggression, sexual behavior, and fertility in adult male rats. <i>Fluoride</i> 39(4):293-301.	26
5. Bera I, Sabatini R, Auteri P, et al. 2007. Neurofunctional effects of developmental sodium fluoride exposure in rats. <i>European Review for Medical and Pharmacological Sciences</i> 11(4):211-24.	28
6. El-Iethey HS, Kamel MM, Shaheed IB. 2010. Neurobehavioral toxicity produced by sodium fluoride in drinking water of laboratory rats. <i>Journal of American Science</i> 6:54-63.	68
7. El-Iethey H, Kamel K, Iman B. 2011a. Perinatal exposure to sodium fluoride with emphasis on territorial aggression, sexual behaviour and fertility in male rats. <i>Life Science Journal</i> 8:686-694.	69
8. El-Iethey HS, Kamel MM. 2011b. Effects of black tea in mitigation of sodium fluoride potency to suppress motor activity and coordination in laboratory rats. <i>Journal of American Science</i> 7:4.	70
9. Flace P, Benagiano V, Vermesan D, et al. 2010. Effects of developmental fluoride exposure on rat ultrasonic vocalization, acoustic startle reflex and pre-pulse inhibition. <i>European Review for Medical and Pharmacological Sciences</i> 14(6):507-12.	77
10. Kivrak Y. 2012. Effects of fluoride on anxiety and depression in mice. <i>Fluoride</i> 45(3 Pt 2):302–306.	130
11. Liu F, Ma J, Zhang H, et al. 2014. Fluoride exposure during development affects both cognition and emotion in mice. <i>Physiology & Behavior</i> 124:1-7.	155
12. Ma J, Liu F, Liu P, et al. 2015. Impact of early developmental fluoride exposure on the peripheral pain sensitivity in mice. <i>International Journal of Developmental Neuroscience</i> 47(Pt B):165-171.	162
13. Niu R, Sun Z, Wang J, et al. 2008b. Effects of fluoride and lead on locomotor behavior and expression of nissl body in brain of adult rats. <i>Fluoride</i> 41(4):276-82.	191

14. Niu R, Liu S, Wang J, et al. 2014. Proteomic analysis of hippocampus in offspring male mice exposed to fluoride and lead. <i>Biological Trace Element Research</i> 162(1-3):227-33.	193
15. Reddy MM, Karnati PR. 2015. Protective effects of aqueous extract of fruit pulp of <i>Tamarindus indica</i> on motor activity and metabolism of the gastrocnemius muscle of rats treated with fluoride. <i>International Journal of Toxicological and Pharmacological Research</i> 7(5):241-246.	209
16. Rehmen F, Nasir N. 2014. Histological effects of fluoride on cerebrum of adult albino rats. <i>International Journal of Development Research</i> 4(2):266-68.	211
17. Sarkozi K, Horvath E, Vezér T, et al. 2015. Behavioral and general effects of subacute oral arsenic exposure in rats with and without fluoride. <i>International Journal of Environmental Research</i> 25(4):418-31.	223
18. Wu N, Zhao Z, Gao W, Li X. 2008. Behavioral teratology in rats exposed to fluoride. <i>Fluoride</i> 41(2):129-133. (Originally published in Chinese in the <i>Chinese Journal of Control of Endemic Diseases</i> 1995;14(5):271.)	274

APPENDIX G:
Post-NRC In Vitro Studies Investigating Fluoride's Effect on Brain Cells

	Exhibit No.
1. Flores-Méndez M, Ramírez D, Alamillo N. 2014. Fluoride exposure regulates the elongation phase of protein synthesis in cultured Bergmann glia cells. <i>Toxicology Letters</i> 229(1):126-133.	81
2. Gao Q, Liu YJ, Guan ZZ. 2008. Oxidative stress might be a mechanism connected with the decreased $\alpha 7$ nicotinic receptor influenced by high-concentration of fluoride in SH-SY5Y neuroblastoma cells. <i>Toxicology in Vitro</i> 22(4):837-843.	84
3. Inkielewicz-Stepniak I, Radomski MW, Wozniak M. 2012. Fisetin prevents fluoride- and dexamethasone-induced oxidative damage in osteoblast and hippocampal cells. <i>Food and Chemical Toxicology</i> 50(3-4):583-589.	114
4. Ke L, Zheng X, Sun Y, et al. 2016. Effects of sodium fluoride on lipid peroxidation and PARP, XBP-1 expression in PC12 cell. <i>Biological Trace Element Research</i> 173:161-167. DOI 10.1007/s12011-016-0641-3.	127
5. Lee J, Han YE, Favorov O, et al. 2016. Fluoride induces a volume reduction in CA1 hippocampal slices via MAP kinase pathway through volume regulated anion channels. <i>Experimental Neurobiology</i> 25(2):72-8.	140
6. Li Q, Zhang SH, Yu YH, et al. 2012. Toxicity of sodium fluoride to <i>Caenorhabditis elegans</i> . <i>Biomedical and Environmental Sciences</i> 25(2):216-223.	150
7. Liu YJ, Guan ZZ, Gao Q, Pei JJ. 2011. Increased level of apoptosis in rat brains and SH-SY5Y cells exposed to excessive fluoride—A mechanism connected with activating JNK phosphorylation. <i>Toxicology Letters</i> 204(2-3):183-189.	157
8. Trivedi MH, Bhuva H, Bhatt JJ. 2015. Conceivable amelioration of NaF-induced toxicity in liver, kidney and brain of chicken by black tea extract: an in vitro study. <i>Journal of Environmental Research and Development</i> 10(2):285-90.	255
9. Wu J, Cheng M, Liu Q, et al. 2015. Protective role of tert-butylhydroquinone against sodium fluoride-induced oxidative stress and apoptosis in PC12 cells. <i>Cellular and Molecular Neurobiology</i> 35(7):1017-1025.	273
10. Xi S, Liu Z, Ling Y, et al. 2012. A role of fluoride on free radical generation and oxidative stress in BV-2 microglia cells. <i>Mediators of Inflammation</i> Article ID 102954.	275
11. Xu B, Xu Z, Xia T, et al. 2011. Effects of Fas/Fas-L pathway on fluoride-induced apoptosis in SH-SY5Y cells. <i>Environmental Toxicology</i> 26(1):86-92.	280
12. Xu Z, Xu B, Xia T, et al. 2013. Relationship between intracellular Ca^{2+} and ROS during fluoride-induced injury in SH-SY5Y cells. <i>Environmental Toxicology</i> 28(6):307-12.	282
13. Yan L, Liu S, Wang C, et al. 2013. JNK and NADPH oxidase Involved in fluoride-Induced oxidative stress in BV-2 microglia cells. <i>Mediators of Inflammation</i> , Article ID 895975.	284

14. Zhang H, Wang Y, Ke Z, et al. 2012. Effects of NaF on the expression of intracellular Ca ²⁺ fluxes and apoptosis and the antagonism of taurine in murine neuron. <i>Toxicology Mechanisms and Methods</i> 22(4):305–308.	293
15. Zhang M, Wang A, He W, et al. 2007. Effects of fluoride on the expression of NCAM, oxidative stress, and apoptosis in primary cultured hippocampal neurons. <i>Toxicology</i> 236(3):208-216.	299
16. Zhang M, Wang A, Xia T, He P. 2008. Effects of fluoride on DNA damage, S-phase cell-cycle arrest and the expression of NF-κB in primary cultured rat hippocampal neurons. <i>Toxicology Letters</i> 179(1):1-5.	300
17. Zhao L, Xiao Y, Deng CM, et al. 2016. Protective effect of Lovastatin on neurotoxicity of excessive fluoride in primary hippocampal neurons. <i>Fluoride</i> 49(1):136-46.	305

1
2
3
4 **U.S. FEDERAL COURT**

5
6 **ACTION NO. 17-CV-02162**

7 **FOOD AND WATER WATCH, *et al.* v. U.S. EPA**
8
9

10
11
12 **EXPERT DECLARATION OF**
13 **PHILIPPE GRANDJEAN, MD, DMSc**

14 
15
16

17 **PREPARED ON BEHALF OF**
18 **PLAINTIFFS**

19 **20 May 2020**
20
21
22
23
24
25
26
27
28

TABLE OF CONTENTS

I.	SUMMARY OF QUALIFICATIONS.....	1
II.	SUMMARY OF OPINIONS	4
III.	SUMMARY OF METHODOLOGY	4
A.	Weight of the Evidence.....	4
B.	Factors Considered When Assessing Epidemiological Literature.....	5
C.	Benchmark Dose Methodology	7
D.	Materials Relied Upon	7
IV.	GENERAL CONSIDERATIONS	7
A.	Emergence of Brain Development as Vulnerable Target	7
B.	Toxicokinetics During the Fetal Period	10
C.	Toxicological Findings	11
V.	EPIDEMIOLOGICAL STUDIES (CROSS-SECTIONAL).....	12
A.	Neurotoxicity from Occupational Fluoride Exposure.....	12
B.	Neurotoxicity in Endemic Fluorosis Areas.....	13
1.	Neurotoxic Endpoints in Fetuses and Neonates.....	15
2.	Neurotoxic Endpoints in Adults.....	16
3.	Childhood IQ.....	16
C.	Studies of Fluoride and ADHD in North America.....	20
VI.	EPIDEMIOLOGICAL STUDIES (PROSPECTIVE)	21
A.	Prospective Cohort Studies with Individual Assessment of Prenatal Exposure.....	21
B.	Prospective Cohort Studies without Prenatal Exposure Assessment.....	23
VII.	SYSTEMATIC REVIEW	24
A.	Dr. Chang's Systematic Review Confirms that I Considered All Significant Data.....	25
B.	Dr. Chang's Review Fails to Identify Any Systematic Biases that Explain Fluoride's Consistent Association with Neurodevelopmental Harm.....	27

C.	Bradford Hill Aspects Support, Rather than Detract from, the Causal Nature of Fluoride’s Association with Neurodevelopmental Harm.....	30
VIII.	BENCHMARK DOSE (BMD) ANALYSIS	35
A.	Selection of Source Data.....	35
B.	Selection of Benchmark Response (BMR)	37
C.	Analyses of ELEMENT and MIREC Data	38
IX.	ASSESSMENT OF RISK.....	41
A.	Comparing BMDLs with Current Exposures in Fluoridated Areas.....	41
B.	Comparing Fluoride’s Population-Level Effects with Other Causes of IQ Loss.....	46
X.	CONCLUSIONS.....	48

1 I, Philippe Grandjean, MD, DMSc, declare that:

2 1. I am a physician and environmental epidemiologist and serve as both an Adjunct Professor
3 at the Harvard T.H. Chan School of Public Health, and Professor and Chair of Environmental Medicine
4 at the University of Southern Denmark.

5 2. I was asked by Plaintiffs' counsel to provide an evaluation of the neurological health risks
6 associated with the exposure to fluoride in drinking water.

7
8 **I. SUMMARY OF QUALIFICATIONS**

9 3. A complete summary of my qualifications and publications can be found in my
10 Curriculum Vitae, which has been marked as Plaintiffs' Exhibit 3 and attached herein.

11 4. Over the past 25 years, my research has focused on developmental exposures to
12 environmental chemicals and the association with adverse health effects in children, as described in my
13 book "Only One Chance" (2013) published by Oxford University Press.

14 5. My research has been entirely funded by public sources, mainly the National Institutes of
15 Health (NIH). In 2003-2007, my study of children's vulnerability to environmental immunotoxicants
16 was supported by the U.S. Environmental Protection Agency (EPA). My current funding as principal
17 investigator includes grants from the Superfund Research Program at the National Institute of
18 Environmental Health Sciences and the U.S. Agency for Toxic Substances and Disease Registry
19 (ATSDR).

20 6. I have published about 500 scientific papers, of which most are research articles in
21 international scientific journals with peer review. My h-index in the Web of Science data base is 70, and
22 my work is cited in scientific journals well over a thousand times every year. Seven of my articles
23 published in the last 10 years have earned the attribute "Highly Cited Paper," i.e., they received enough
24 citations to place them in the top 1% of published papers in the field.

25 7. My study on the neurodevelopmental effects of prenatal mercury exposure in a birth cohort
26 from Faroe Islands was relied upon by the EPA as the critical study for the Agency's derivation of a
27

1 Reference Dose for methylmercury (EPA 2001).

2 8. I have served as a technical advisor to the World Health Organization on environmental
3 health issues, including five occasions where I was elected Rapporteur. I have also served on, sometimes
4 chaired, or acted as rapporteur for, expert committees under the auspices of the EPA, ATSDR, Food &
5 Drug Administration (FDA); NIH; White House Office of Science and Technology Policy; International
6 Agency for Research on Cancer (IARC), European Commission, European Environmental Agency,
7 European Food Safety Authority, and other organizations. I have also served for over 30 years as
8 Consultant in Toxicology for the Danish Ministry of Health.

9 9. I am (Founding) Editor-in-Chief of the journal *Environmental Health* (since 2002), which
10 ranks among the most frequently cited journals in the field. I also serve or have served on editorial
11 boards of about a dozen journals within medicine, environmental science, and toxicology. As editor and
12 as reviewer for other major journals, I frequently evaluate manuscripts on environmental epidemiology
13 and toxicology.

14 10. I have received various awards and honors for my scientific work, including the John R.
15 Goldsmith Award from the International Society for Environmental Epidemiology, which is given to
16 investigators for “sustained and outstanding contributions to the knowledge and practice of
17 environmental epidemiology.”

18 11. I have been retained as an expert on the impact of environmental chemicals on human
19 health by government bodies, including the U.S. Department of Justice (on behalf of the EPA) and the
20 State of Minnesota.

21 12. I first began studying fluoride in 1980 at the suggestion of Dr. Irving J. Selikoff, who was
22 my mentor at the Mt. Sinai School of Medicine during my two-year Senior Fulbright Scholarship. Upon
23 returning to Denmark, I initiated a series of studies on a cohort of workers who had been occupationally
24 exposed to fluoride. I have remained involved in fluoride research since that time and have published 16
25 peer-reviewed reports on fluoride exposure and toxicity in humans.

26 13. In 1984, I drafted the Environmental Criteria Document on fluoride for the World Health
27

1 Organization (WHO). Ten years later, I drafted the Criteria Document for an occupational exposure
2 limit value for fluorine for the European Commission. In 2006, I served as a reviewer of the National
3 Research Council's report *Fluoride in Drinking Water: A Scientific Review of EPA's Standards*.

4 14. During the past 10 years, my research work on fluoride has focused on its developmental
5 effects on the brain. In 2012, I published a meta-analysis of the epidemiological studies on fluoride and
6 IQ (Choi et al. 2012); in 2015, I published an epidemiological study of fluoride and IQ in China (Choi et
7 al. 2015); and, in December of 2019, I published an updated review of fluoride neurotoxicity, which
8 relied in part on the work that I have performed in this case (Grandjean 2019).

9 15. In addition to my work on fluoride, I also have expertise in Benchmark Dose (BMD)
10 analysis. My experience doing BMD analysis started about 20 years ago in connection with my research
11 on the neurodevelopmental effects of methylmercury in the Faroe Islands that was selected as the critical
12 study for risk assessment by the EPA. Based on this research, the EPA provided me with a contract to
13 produce a BMD analysis of the data, which I carried out in collaboration with my biostatistician
14 colleagues, Dr. Esben Budtz-Jorgensen and Professor Niels Keiding. The EPA relied on this BMD
15 analysis to establish the safe level for methylmercury exposure in the U.S. (U.S. EPA 2001).

16 16. In 2009, I served on an expert panel that assisted the European Food Safety Authority
17 (EFSA) in developing a guidance document on BMD analysis titled "Use of the Benchmark Dose
18 (BMD) Approach in Risk Assessment."

19 17. In 2013, Dr. Budtz-Jorgensen and I extended our BMD methodology in collaboration with
20 the International Pooled Lead Study Investigators, which was peer-reviewed and published in the journal
21 *Risk Analysis* (Budtz-Jorgensen et al. 2013). As part of this analysis, we developed a BMD for lead and
22 IQ by analyzing pooled data from multiple different cohort studies. The paper was co-authored by
23 leading scholars on lead neurotoxicity, including Drs. David Bellinger and Bruce Lanphear.

24 18. More recently, Dr. Budtz-Jorgensen and I conducted an advanced BMD analysis on
25 perfluorinated chemicals, which was published in 2018 in the peer-reviewed journal *PLOS One* (Budtz-
26 Jorgensen and Grandjean 2018). In total, our achievements on BMD approaches and applications have
27

1 been published in seven articles so far in international biostatistical and biomedical journals.

2 19. In addition to my scientific training, I remain mindful, of the importance of translating the
3 results of epidemiological studies in a way that can facilitate public participation in making informed
4 decisions to protect their health, even prior to a “final proof” of causation being available; a final proof
5 that, all too often, has come too late to protect the public from harm, as reviewed most recently in the
6 monograph on *Late Lessons of Early Warnings*, published by the European Environment Agency (EEA
7 Report No 1/2013), for which I served as an editor. As Dr. Selikoff once impressed upon me, “Never
8 forget that the numbers in your tables are human destinies, although the tears have been wiped away.”

9 **II. SUMMARY OF OPINIONS**

10 20. The weight of epidemiological evidence leaves no reasonable doubt that developmental
11 neurotoxicity is a serious human health risk associated with elevated fluoride exposure, including those
12 occurring at the levels added to drinking water in fluoridated areas. The IQ losses associated with
13 community water fluoridation are substantial and of significant public health concern.

14 21. Application of the Benchmark Dose (BMD) methodology to the recent prospective birth
15 cohort data shows that the level of fluoride added to water in fluoridation programs greatly exceeds the
16 science-based limit needed to protect against developmental neurotoxicity.

17 22. The systematic review conducted by Dr. Ellen Chang, when corrected for its biases and
18 errors in judgment, further supports my opinions on the neurotoxic risks posed by elevated fluoride
19 exposure.

20 **III. SUMMARY OF METHODOLOGY**

21 **A. Weight of the Evidence**

22 23. I conducted a weight of the evidence assessment of available research on fluoride
23 neurotoxicity, with an emphasis on the epidemiology. While I place the greatest weight on the strong
24 epidemiological evidence, I also consider toxicokinetics, experimental toxicology data, and background
25
26
27

principles of brain development as part of my comprehensive analysis.

24. My review focuses on the evidence that carries the greatest weight which, as generally accepted, emphasizes the recent prospective cohort studies.

25. My methodology follows the general approach applied by the EPA, in the sense that I did a weight of the evidence analysis that focuses on the best available science (e.g., EPA 2017).

26. In light of my familiarity with the scientific literature on fluoride neurotoxicity, I did not conduct a formal systematic review on this occasion. Instead, my conclusions rely on a comprehensive and thorough review supplemented by a Benchmark Dose analysis of the recent prospective data.

27. I have read and considered the systematic review conducted by Dr. Ellen Chang, which mostly relies on the same evidence and which further confirms and supports my assessment of the literature. My opinions are thus fully informed by the insights offered by a formal systematic search of the literature.

B. Factors Considered When Assessing Epidemiological Literature

28. In evaluating the weight of the evidence, the question must be asked what each study could potentially reveal, given the design and choice of study parameters, including such factors as the precision of the exposure assessment. In the field of epidemiology, there is a well-known bias toward the null, e.g., from imprecise assessment of the exposure, of which epidemiologists (and readers of epidemiology reports) need to be careful, especially when human health is at stake (EPA 2005).

29. The following Table highlights common causes of bias toward the null in epidemiological studies, i.e., reasons that a study might not show the existence of a risk that indeed is present, though hidden due to the bias. While biases in the opposite direction also exist, they are usually of much less significance (Grandjean 2013).

*Table 1. Causes of bias toward the null in epidemiology studies
(Grandjean 2013a).*

Inadequate statistical power in small studies
Lost cases and inadequate follow-up for long-term effects
Exposed or otherwise inappropriate comparison (control) group
Exposure misclassification
Insensitive or imprecise outcome measures
Failure to adjust for confounders with effects in the opposite direction
Disregarding vulnerable subgroups
5% probability level to minimize risk of false positives (Type I error)
20% probability level to minimize risk of false negatives (Type II error)
Pressure to avoid false alarm

30. Studies that do not show a statistical significance are sometimes called “negative,” although this term is misleading. Joint analyses of several such studies may well show a significant difference or trend.

31. Observational studies will rarely if ever provide definitive proof of causation, and it is always possible for someone to raise doubts and uncertainties that require additional or improved data to resolve (Michaels 2008). It is important to recognize, however, that the presence of uncertainties often tends to cause underestimations of actual risks, not the opposite. This issue is of importance especially regarding substances that have not yet been studied in the detail desired or cannot be examined in randomized clinical trials. Many unfortunate past errors in regard to industrial chemicals have shown that initial assessments were often erroneous and led to an underestimation of the true risks (European Environment Agency 2001 & 2013).

32. In the context of developmental neurotoxicity, I place greatest weight on prospective studies of population-based birth cohorts followed over time (Grandjean et al. 2008; Grandjean & Landrigan 2014). Birth cohorts are crucial because it is not just the dose that can matter but also the timing of the dosing in regard to the developmental stage of the subjects (Grandjean et al. 2008; Grandjean et al. 2019). Follow-up studies of birth cohorts can thus reveal with greater certainty the

impacts of exposures incurred during early life stages.

C. Benchmark Dose Methodology

33. As part of my assessment in this case, I worked with my biostatistician colleague Dr. Budtz-Jørgensen on a BMD analysis of the prospective cohort data on fluoride and IQ using the same peer-reviewed method that we used for lead (Budtz-Jorgensen et al. 2013).

34. The statistical uncertainty in the BMD estimation is taken into account by calculating its lower one-sided 95% confidence limit, which is called the benchmark dose level (BMDL). The BMDL is then used as the point of departure for calculation of the exposure limit, by dividing the BMDL by an uncertainty factor (usually fixed at 10) to obtain a protective Reference Dose (RfD) or tolerable exposure (EFSA 2009; EPA 2012).

D. Materials Relied Upon

35. In my assessment, I relied upon my existing knowledge of the scientific literature (with citations to specific studies noted in my reports), my own meta-analysis of the epidemiological studies of fluoride and IQ (Choi et al. 2012), the more recent meta-analysis by Duan (2018), all available prospective studies, as well as the reviews by NRC (2006) and NTP (2016).

36. I also considered studies provided by counsel,¹ many of which I was already familiar with, and conducted supplemental searches on PubMed, including searches to see if there were any significant epidemiological studies published that I might have overlooked.

37. A complete list of the studies I relied upon is provided in my expert reports.

IV. GENERAL CONSIDERATIONS

A. Emergence of Brain Development as Vulnerable Target

38. Evidence has been accumulating over several decades that industrial chemicals can cause

¹ I understand that these studies were provided to EPA's experts as well, including Dr. Chang.

1 neurodevelopmental disorders that include learning disabilities, sensory deficits, developmental delays,
2 and cerebral palsy (NRC 2000), and current evidence also relates to other neurodevelopmental deficits,
3 such as attention deficit hyperactivity disorder (ADHD) (Bennett et al. 2016). Subclinical stages of these
4 conditions also appear to be common, and the suspicion of a link between neurotoxic chemical
5 exposures and widespread neurobehavioral damage has increased since it was first raised by research
6 demonstrating that lead is particularly toxic to the developing brain across a wide range of exposures
7 (Baghurst et al. 1987; Dietrich et al. 1987; Landrigan et al. 1975; Needleman et al. 1979).

8
9 39. The developing human brain is inherently much more susceptible to injury caused by toxic
10 agents than the brain of an adult. This susceptibility reflects the fact that in the nine months of prenatal
11 life the human brain must evolve from a strip of cells along the dorsal ectoderm into a complex organ
12 comprised of billions of precisely located, highly interconnected and specialized cells. Optimal brain
13 development requires that neurons move along precise pathways from their points of origin to their
14 assigned locations, that they establish connections with other cells near and distant, and that they
15 generate intercommunications in meaningful ways (Dobbing 1968; Rice and Barone 2000; Rodier
16 1995).

17
18 40. All of these processes must take place within a tightly controlled time frame, in which each
19 developmental stage must be reached on schedule and in the correct sequence. Due to the extraordinary
20 complexity of human brain development, windows of unique susceptibility to toxic interference occur
21 that have no counterpart in the mature brain, or in any other organ. Because of the unique structure of
22 the human brain and its advanced function, no other species shows similar degree of developmental
23 vulnerability. Thus, if a developmental process in the brain is halted or inhibited, there is little potential
24 for later repair, although plasticity will allow some compensation, and the consequences are therefore
25 likely to be permanent (Dobbing 1968; Rice and Barone 2000).

1 41. To test chemicals for developmental neurotoxicity, standardized protocols have been
2 developed using rodent models (OECD 2007). However, they may not necessarily be sufficiently
3 sensitive, as rodent brains are far less complex than human brains, and intrauterine brain development is
4 completed at a stage where the human fetal brain is still rapidly developing *in utero* for several more
5 weeks with possible continued impact from maternal transfer of neurotoxicants (Bal-Price et al. 2018).

6 42. During fetal development, the placenta can offer some protection against unwanted
7 chemical exposures, but it is not an effective barrier against most environmental neurotoxicants
8 (Andersen et al. 2000), including fluoride (NRC 2006). In addition, the blood-brain barrier, which
9 protects the adult brain from many toxic agents, is not completely formed until about 6 months after
10 birth (Adinolfi 1985).

12 43. Postnatally, the human brain continues to develop, and the period of heightened
13 vulnerability therefore extends over many months through infancy and into early childhood. While most
14 neurons have been formed by the time of birth, growth of glial cells and myelination of axons continue
15 for several years and is not complete until late teenage years (Rice and Barone 2000; Rodier 1995).

16 44. The susceptibility of infants and children to industrial chemicals is further amplified by
17 their relatively increased exposures in regard to body weight, their augmented absorption rates, and
18 diminished ability to detoxify many exogenous compounds as compared to adults (Ginsberg et al. 2004;
19 NRC 1993).

21 45. In 2005, when I evaluated the evidence of industrial chemicals regarding developmental
22 neurotoxicity, only five substances (arsenic, lead, methylmercury, polychlorinated biphenyls, and
23 toluene) fulfilled our criteria for causal relationship in humans (Grandjean and Landrigan 2006). Eight
24 years later, when we reassessed the evidence, we added six more substances, including fluoride
25 (Grandjean and Landrigan 2014), based on new evidence that had emerged.
26

1 46. Our 2014 assessment was focused on *hazard* (i.e., whether fluoride causes developmental
2 neurotoxicity in humans), not on *risk* (i.e., the exposure level at which this hazard may occur).
3 Substantial new evidence published since that time, particularly the prospective birth cohort studies,
4 now permit an assessment of risk.

5 **B. Toxicokinetics During the Fetal Period**

6 47. In my assessment, I considered the toxicokinetics of fluoride, with a particular focus on the
7 uptake, distribution and retention during the fetal period.

8 48. It is well accepted that fluoride crosses the placenta and reaches the fetus from the
9 mother's blood stream (NRC 2006; WHO 2006).

10 49. The first documentation of placental transfer in humans was the observation in 1974 (Shen
11 and Taves 1974) that fluoride concentrations in maternal and cord serum correlated well, with the cord
12 blood showing slightly lower concentrations. These findings were replicated in 1986 (Ron et al. 1986),
13 with results suggesting minor deviations depending on gestational age. A more recent study from an area
14 with water-fluoride levels of 0.4-0.8 mg/L showed that cord serum contained about 80% of the
15 concentrations occurring in maternal serum (Opydo-Szymaczek and Borysewicz-Lewicka 2007).
16 Consistent with this, French researchers measured fetal blood concentrations of fluoride after the
17 mothers were administered a small dose of sodium fluoride, and the elevations were statistically
18 significantly higher (2.6 $\mu\text{mol/l}$) than in a control group (less than 1 $\mu\text{mol/l}$) (Forestier et al. 1990).
19

20 50. A recent study from scientists at the University of California San Francisco (UCSF) further
21 confirms the placental transfer of fluoride (Uyghurturk et al. 2020). In this study, fluoride concentrations
22 were measured in the urine, blood, and amniotic fluid among pregnant women in fluoridated and non-
23 fluoridated areas of Northern California. Each additional 0.1 mg/L of fluoride in water was associated
24 with a significant increase in the fluoride levels in the amniotic fluid ($p < 0.001$), thus confirming the
25
26
27

transplacental passage of fluoride.

51. As would be expected, given the undeveloped nature of the blood-brain barrier during the fetal period, laboratory studies of animals exposed to prenatal fluoride have found significant elevations of fluoride in the brain (McPherson et al. 2018; Mullenix et al. 1995). Similarly, in aborted human fetuses, fluoride concentrations in the brain have been shown to be higher in geographic areas with endemic fluorosis as compared to controls at lower exposures (Du et al. 2008; He et al. 2008).

C. Toxicological Findings

52. Neurotoxicity is a documented hazard of fluoride exposure in laboratory animals (NRC 2006), which supports the plausibility of fluoride causing neurotoxic effects in humans.

53. One of the first U.S. reports on experimental fluoride neurotoxicity emerged when a new method was developed for computerized surveillance of rat behavior. Fluoride was selected for a test of the new methodology and showed clear neurotoxicity (Mullenix et al. 1995). The authors noted that the behavioral effects they observed in the rats are indicative of fluoride's potential ability to cause IQ deficits in humans. This assessment, which was made prior to the publication of any studies of fluoride and IQ in western journals, proved prescient.

54. Since the Mullenix study was published in 1995, many additional animal studies have documented neurochemical and anatomic changes in the brains of fluoride-treated animals. By 2006, the NRC concluded that there was enough neurochemical and anatomic data to conclude that fluoride interferes with brain functions by both direct and indirect means.

55. Among prominent adverse outcome pathways, the NRC concluded that fluoride is an endocrine disrupter that can affect thyroid function at intake levels as low as 0.01 to 0.03 mg/kg/day in individuals with iodine deficiency (NRC 2006).² Thyroid toxicity supports the plausibility of fluoride

² Large epidemiological studies published since the NRC report suggest that thyroid dysfunction is a relevant risk at elevated fluoride exposures in fluoridated communities, especially in

1 neurotoxicity because availability of thyroid hormone is crucial for optimal brain development (Rovet
2 2014).

3 56. At the time of the NRC's review, there was little data yet available on fluoride's impact on
4 behavior and cognition in animals, but considerable data has since been published. In 2016, the National
5 Toxicology Program (NTP) conducted a systematic review of these behavioral/cognitive studies (NTP
6 2016). Although NTP did not consider any of the neurochemical/anatomical effects, it still concluded
7 that the evidence is "suggestive of an effect on learning and memory" (NTP 2016, p. vii). The NTP
8 characterized its confidence in the evidence as "moderate" for adult studies, and "low" for the few
9 available developmental studies.
10

11 57. Additional animal research on learning/memory has been published subsequent to the NTP
12 review, and most of it has reported adverse effects. As is often the case, the animal studies on
13 learning/memory have limitations or discrepancies but given the general consistency in their findings
14 they continue to be *at least* "suggestive" of fluoride being a neurocognitive hazard.
15

16 **V. EPIDEMIOLOGICAL STUDIES (CROSS-SECTIONAL)**

17 **A. Neurotoxicity from Occupational Fluoride Exposure**

18 58. The neurotoxicity of chemicals is often first discovered from workplace exposures
19 (Grandjean and Landrigan 2006), which are later followed by case reports that involve children or
20 pregnant women from the general population (Grandjean 2013). The same is true of fluoride.
21

22 59. Although largely overlooked or ignored, Roholm first reported evidence of nervous system
23 effects in his seminal study of cryolite workers in Copenhagen (Roholm 1937): "The marked frequency
24 of nervous disorders after employment has ceased might indicate that cryolite has a particularly harmful
25 effect on the central nervous system" (p. 178). The nervous system effects reported by Roholm included
26 tiredness, sleepiness, indisposition, headaches, and giddiness (p. 138).

27 adults with iodine deficiency (Malin et al. 2018; Peckham et al. 2015).

60. My own mortality study of the cryolite workers studied by Roholm showed an excess of violent deaths (Grandjean et al. 1985), but information on the causes of death did not allow any conclusions on deaths from nervous system disease.

61. One of the challenges with occupational studies of fluoride-exposed workers is that the fluoride exposure usually occurs as part of a mixture. In the 1940s, scientists at the Manhattan Project recorded CNS effects in workers exposed to uranium hexafluoride gas (UF₆). They observed a “rather marked central nervous system effect with mental confusion, drowsiness and lassitude as the conspicuous features” and attributed it to the fluoride rather than uranium (Ferry 1944; Mullenix 2005).

62. Consistent with the observations of the Manhattan Project scientists, published case reports have highlighted difficulties with concentration and memory accompanied by general malaise and fatigue following occupational fluoride exposures (Spittle 1994).

63. More recently, skeletal fluorosis in workers was found to be associated with gradually progressive effects on the normal function and metabolism of the brain and other aspects of the nervous system (Duan et al. 1995), and application of neuropsychological tests (i.e., WHO’s Neurobehavioural Core Test Battery) have reported significant associations between workplace fluoride exposures and cognitive problems (Guo et al. 2008; Yazdi et al. 2011).

64. The available evidence from occupationally exposed workers supports the neurotoxicity of fluoride but does not allow any detailed consideration of its dependence on dose, timing, and duration.

B. Neurotoxicity in Endemic Fluorosis Areas

65. Fluoride toxicity has received particular attention in China, where widespread dental fluorosis indicates pervasive high exposures (Wang et al. 2012). Areas with high prevalences of dental (and skeletal) fluorosis are known as “endemic fluorosis” areas.

66. Although microbiologically safe, water supplies from wells, small springs or mountain

1 sources have created pockets of increased fluoride exposures near or within areas of low exposures, thus
2 representing optimal settings for epidemiological research because only the fluoride exposure would
3 likely differ between nearby neighborhoods. In addition, rural families in China move much less
4 frequently than U.S. families, thus facilitating assessment of impacts from long-term exposures. Chinese
5 researchers took advantage of this fact and published their findings, though mainly in Chinese journals,
6 and according to the standards of science at the time. The early research dates to the 1980s but has not
7 been widely cited, in part because of limited access to Chinese journals, in part because the notion of
8 adverse effects from fluoride intake has often been considered unwelcome.
9

10 67. Most of the studies on fluoride neurotoxicity from China, and other countries (i.e., India,
11 Iran, and Mexico), have focused on IQ measures as the endpoint of concern, with the clear majority of
12 these studies reporting inverse associations (i.e., higher levels of fluoride exposure are associated with
13 lower IQ).

14 68. Many of the studies from China have significant limitations, including lack of information
15 on covariates, missing information on study details, assessment of exposures on a community basis, and
16 use of cross-sectional study designs. The reports have also tended to be relatively brief and simple in
17 design. These deficiencies, which in some cases are rather severe, limit the conclusions that can be
18 drawn, but are unlikely to explain the almost uniformly consistent inverse associations that have been
19 reported.
20

21 69. While most of the endemic fluorosis studies have rather simple designs and may have
22 failed to control for confounding factors of possible importance, they also have important strengths,
23 including: 1) Stable populations with stable water-fluoride concentrations; many of the studies
24 specifically limited the populations to those who had lived in the community their entire life. 2) Unlike
25 in the U.S., children in rural China have very little exposure to fluoridated dental products (Zhu et al.
26
27
28

2003), thus making water a more important and reliable metric of fluoride exposure. 3) The studies in endemic fluorosis areas that have controlled for or excluded key confounding factors (arsenic exposure, iodine deficiency, parental education) were still capable of identifying clear associations between elevated fluoride exposure and cognitive deficits (Choi et al. 2012).

70. I will discuss the Chinese research on IQ in fluoride-exposed communities in more detail, but I begin first with studies that have examined other neurotoxicity endpoints, including neuropathological outcomes in aborted fetuses, neurobehavioral effects during infancy, and cognitive deficits and other neurological problems in adults.

1. Neurotoxic Endpoints in Fetuses and Neonates

71. In brain tissue obtained from aborted fetuses in endemic fluorosis areas, electron microscopy showed retarded cell growth in the cerebral cortex, with substantial cytology changes (He et al. 2008). A similar study used stereology to examine nerve cell numbers and volumes in fetal brain tissue and found lower densities (Du et al. 2008). A third study focused on neurotransmitters and receptors and found deviations that suggested neural dysplasia (Yu et al. 2008). Another study of aborted fetal brain tissue showed similar neurotransmitter results (Dong et al. 1993). These studies are consistent with prenatal fluoride exposure causing anatomic and biochemical changes in the fetal brain, as concluded by the NRC. A limiting factor, however, is that the elevated fluoride exposure in these studies came primarily from coal burning, which may have contributed other contaminants besides fluoride that were not assessed.

72. The impact of elevated fluoride in drinking water on neurological behavior in 91 neonates was assessed by Li et al. (2008). The study found that neonates born in an endemic fluorosis area (water-fluoride concentrations of 1.7 - 6.0 mg/L) scored more poorly on the standard Neonatal Behavioral Assessment, and that visual and auditory responses were also deficient, as compared to controls from

1 areas with less than 1 mg/L (Li et al. 2008). These findings are again consistent with the notion that
2 fluoride can affect the brain during the prenatal period, although neonatal neurological assessments can
3 be somewhat imprecise and may be only weakly predictive of subsequent brain development.

4 73. In a separate study, infants from an endemic area were examined at ages 3, 6, 9 and 12
5 months and scored significantly lower in mental and psychomotor development indices than those of the
6 control group (Chang et al. 2017). The exposed group also showed lower birth weight, and it is unclear
7 whether this difference can lead to confounding or if a lower birth weight is a concomitant effect of the
8 fluoride exposure. As with the fetal neuropathology studies, the source of fluoride exposure in this study
9 was coal, not water, which limits the conclusions that can be drawn due to the potential for confounding.
10

11 2. Neurotoxic Endpoints in Adults

12 74. Studies in China using cross-sectional designs have also found cognitive problems and
13 neurological symptoms in adults with skeletal fluorosis living in endemic fluorosis areas. Using
14 neuropsychological tests, including the Wechsler scale, 49 adult fluorosis patients (it is not clear whether
15 the patients were from a coal- or waterborne fluorosis area) were compared with controls and showed
16 deficits in language fluency, recognition, similarities, associative learning, and working memory (Shao
17 et al. 2003). Likewise, cognitive impairment in elderly subjects was clearly elevated in a waterborne
18 fluorosis area, although within-group assessment of urine-fluoride concentrations failed to show a clear
19 gradient of effect (Li et al. 2016). Excess occurrence of neurological symptoms has also been recorded
20 in both adults and children from waterborne fluorosis areas, with headaches being the primary
21 manifestation (Sharma et al. 2009).
22

23 3. Childhood IQ

24 75. As noted above, most of the epidemiological studies on fluoride neurotoxicity have
25 focused on IQ scores in childhood. In 2012, my colleagues and I published a meta-analysis of the
26
27
28

1 available 27 studies, most of which were published in China³ (Choi et al. 2012). Because these
2 published studies were conducted independently, we used meta-analysis—a quantitative, formal,
3 statistical technique—to systematically review and assess these published research studies to derive
4 conclusions about the neurotoxicity of fluoride. The outcome of the meta-analysis includes a more
5 precise estimate of the association than any individual study that contributes to the pooled analysis. The
6 variability or heterogeneity in study results was also examined. We did not attempt to generate any
7 dose-response relationship, and the fluoride concentrations were used only for definitions of high and
8 low (reference) groups in each study.
9

10 76. Among the 27 studies we reviewed, two involved populations exposed to fluoride from
11 coal burning (Guo et al. 1991; Li et al. 2010); the rest of the studies involved exposure to fluoride
12 through drinking water containing fluoride from soil minerals. The Combined Raven's Test – The Rural
13 Edition in China (CRT-RC) was used to measure the children's intelligence in 16 studies. Other
14 intelligence measures included the Wechsler Intelligence scale (3 studies), Binet IQ test (2 studies),
15 Raven's test (2 studies), Japan IQ test (2 studies), Chinese comparative intelligence test (1 study), and
16 the mental work capacity index (1 study). As each of the intelligence tests used is designed to measure
17 general intelligence, we used data from all eligible studies to estimate the possible effects of fluoride
18 exposure on the children's intelligence. We conducted a sensitivity analysis restricted to studies that
19 used similar tests to measure the outcome (specifically, the CRT-RC, Wechsler Intelligence test, Binet
20 IQ test, or Raven's test), and an analysis restricted to studies that used the CRT-RC. We also performed
21 an analysis that excluded studies with possible concerns about co-exposures, such as iodine status and
22 arsenic exposure, or with non-drinking water fluoride exposure from coal burning, without finding
23 appreciable differences, as described below.
24
25

26
27 ³ Two of the 27 studies included in the analysis were conducted in Iran (Poureslami et al.
28 2011; Seraj et al. 2006), otherwise the study cohorts were populations from China.

77. The levels of fluoride exposure in the studies we examined, while higher than those associated with fluoridation programs (0.7 mg/L), are not as high as some have claimed. A surprising number of commentators, including the EPA, have only mentioned the *highest* concentration examined in the studies (11.5 mg/L) (Allukian et al. 2018; EPA 2018), although this high concentration occurred in only one of the 27 studies. The majority of studies that reported the water-fluoride level in the exposed group had between 1.5 and 4 mg/L, which is elevated, but only modestly.⁴ Similarly, Duan's more recent meta-analysis of waterborne fluoride exposures reported that 18 of 27 studies addressed water-fluoride concentrations below 4 mg/L, and IQ reductions were observed at elevated concentrations of 1 to 2 mg/L (Duan et al. 2018 Table 2).

78. Among the 27 studies, all but one showed random-effect standardized mean difference (SMD) estimates that indicated an inverse association, ranging from -0.95 to -0.10 (one study showed a slight, non-significant effect in the opposite direction). The overall random-effects SMD estimate (and the 95% confidence interval, CI) were -0.45 (-0.56, -0.34). Given that the standard deviation (SD) for the IQ scale is 15, an SMD of -0.45 corresponds to a loss of **6.75 IQ points**.⁵ I shall return to this result later. Among the restricted sets of intelligence tests, the SMD for the model with only CRT-RC tests and drinking-water exposure was lower than that for all studies combined, but the difference was not significant, and heterogeneity remained at a similar magnitude in the restricted analyses.

79. Several studies (Hong et al. 2001; Lin et al. 1991; Wang et al. 2001; Wang et al. 2007; Xiang et al. 2003; Zhao et al. 1996) reported other risk factors, such as iodine status, and exposure to arsenic or lead, both neurotoxicants, and our sensitivity analyses showed similar associations between

⁴ The fluoride levels in the control groups in the studies often approximated the concentrations (~0.7 mg/L) used in fluoridation programs. Some ill-informed commentators have mistakenly interpreted this to mean that these control levels are thereby safe. This is false. The control groups are not being compared to *lower* or zero fluoride groups, and, as such, provide no information about the safety, or lack thereof, of the control values.

⁵ The effect size we found is consistent with the prior meta-analysis of Tang (2008), who reported a mean difference of 5.03 IQ points between the high- and low-fluoride areas.

1 high fluoride exposure and the outcomes even after exclusion of these studies. Although large tracts of
2 China have superficial fluoride-rich minerals, there is little, if any, likelihood of contamination by other
3 neurotoxicants that would be consistently associated with fluoride concentrations in drinking water and
4 thereby systemically confound the results. For example, follow-up testing documented lower levels of
5 blood-lead concentrations and waterborne arsenic in the high-fluoride community than the control
6 (Xiang et al. 2003; Xiang et al. 2003; Xiang et al. 2013). In some instances, therefore, potential co-
7 exposure to other neurotoxicants may cause reverse confounding (i.e., may attenuate the real
8 relationship between fluoride and IQ), as we have documented for methylmercury exposure from
9 seafood (Choi et al. 2008).
10

11 80. Additional IQ studies in endemic fluorosis areas have been published since our 2012
12 review. As with the previous studies, these newer studies continue to replicate the consistent inverse
13 association between fluoride exposure and IQ, although many—but not all—suffer from similar
14 limitations. Two of the studies reported linear relationships between urinary fluoride excretion and IQ
15 (one study also included plasma-fluoride) among children living in areas with mean water-fluoride
16 contents of 1.4 mg/L and 1.5-2.5 mg/L (Cui et al. 2018; Zhang and Cheng 2015).⁶ Another study
17 published since our meta-analysis is the one I conducted with colleagues in China, which I will now
18 discuss.
19

20 81. To ascertain the validity of the Chinese reports on fluoride neurotoxicity, we carried out a
21 pilot study in Sichuan using methods commonly applied in neurobehavioral epidemiology (Choi et al.
22 2015). The children examined had lived in their respective communities since conception. Although we
23 examined only 51 children, our results are consistent with elevated fluoride exposure being a cause of
24 cognitive deficits. Interestingly, negative associations were found for cognitive function tests regarding
25

26 ⁶ These results are consistent with the findings of Ding et al. (2011), who reported a dose-
27 response relationship between urine-fluoride concentrations (range = 0.24-2.84 mg/L) and reduced IQ in
a population without any severe dental fluorosis (Ding et al. 2011).

all three measures of fluoride exposure. One was the known water-fluoride concentration at the residence where the child was born and had grown up, another was the child's morning urine-fluoride after having ingested fluoride-free water the night before (neither measure reached formal statistical significance as a predictor of cognitive deficits). The strongest and statistically significant association was seen with the degree of dental fluorosis that served as a marker of early-life fluoride exposure. While the milder forms of dental fluorosis have been considered a cosmetic effect (Aoba and Fejerskov 2002; WHO 2006), our study suggested that fluorosis can serve as a useful marker of early fluoride exposure in studies of neurodevelopmental toxicity.⁷

C. Studies of Fluoride and ADHD in North America

82. Four epidemiological studies have investigated the relationship between fluoride and ADHD behaviors in North America, the most important of which is the prospective cohort study by Bashash (2018). Two of the other three studies examined ADHD-related outcomes in the Canadian Health Measures Survey (CHMS) (Barberio et al. 2017; Riddell et al. 2019).⁸

83. In 2017, Barberio et al. examined two cycles of the CHMS to investigate the relationship between randomly measured urine-fluoride levels (in 3-to-12-year-old children) and parental reports or self-reported learning disabilities. When the two cycles of the CHMS were combined (both including at least 1,100 subjects), unadjusted urine-fluoride was significantly correlated with an increased incidence of learning disabilities. However, this effect lost its statistical significance after controlling for urine dilution by creatinine and specific gravity. The authors concluded that there was no robust association

⁷ A prior study that was co-authored by my colleague David Bellinger failed to observe a relationship between dental fluorosis and behavior, as determined from parental questionnaires (Morgan et al. 1998). Due to several weaknesses, the conclusions were cautious and, in the authors' wording, "cannot lay this issue to rest." The relationship between dental fluorosis and neurobehavioral deficits is an issue that thus requires further study, including the possibility that the relationship is only apparent for fluorosis of certain teeth that share windows of susceptibility that overlap the windows of susceptibility for developmental neurotoxicity.

⁸ The third study (Malin and Till 2015) was an ecological study that found an association between ADHD and water fluoridation in the U.S. This association was not robust, however, as it lost its significance after adjustment for altitude, although this adjustment is questionable.

between fluoride exposure and reported learning disability among Canadian children at the ages studied.

84. A more sophisticated study using the same CHMS data has now been completed and shows a significant association between fluoridated water and ADHD diagnoses/symptoms (Riddell et al. 2019). The latter study controlled for more potential covariates than Barberio and focused on an older subset of children (6 to 17 years old). Riddell's focus on an older group of children is an improvement because 90% of children with ADHD are diagnosed after age 6 (Riddell et al. 2019). Riddell also focused specifically on ADHD symptoms and diagnoses, rather than the broader category of "learning disabilities." The Riddell team also analyzed fluoride in water as well as in urine and conducted regression analyses to test the association with specific ADHD parameters: i.e., ADHD diagnosis and the hyperactivity/inattention score on the Strengths and Difficulties Questionnaire (SDQ).

85. After adjustment for covariates, including lead exposure, Riddell and colleagues found that fluoridation of the home water supply significantly increased the risk of an ADHD diagnosis. An increase in water-fluoride by 1 mg/L was associated with a (statistically significant) 6-fold higher odds of an ADHD diagnosis in the 710 children known to rely on community water, although this association was not replicated using urine concentrations that may have been more variable. Similar tendencies were seen for the SDQ scores of hyperactivity/inattention, especially among the older youth (not covered by the Barberio study).

86. With its individual exposure data, more specific ADHD outcomes in adolescents, and large effect size, the Riddell study, along with Bashash et al. (2018) that I will discuss below, provide additional weight to the evidence of fluoride being a neurotoxicant at current levels of exposure in fluoridated areas.

VI. EPIDEMIOLOGICAL STUDIES (PROSPECTIVE)

A. Prospective Cohort Studies with Individual Assessment of Prenatal Exposure

1 87. The most reliable evidence of developmental neurotoxicity is obtained through prospective
2 studies that include real-time recording of information about exposure in early life followed by
3 subsequent clinical assessments of the child. (Grandjean & Landrigan 2014; Grandjean 2008). In our
4 meta-analysis we recommended that prospective studies be conducted to formally evaluate dose-
5 response relations based on individual-level measures over time, including more precise prenatal
6 measurements (Choi et al. 2012). Five such studies have now been conducted, and they have each found
7 significant adverse associations between prenatal fluoride exposure and neurodevelopmental harm
8 (Bashash 2017; Bashash 2018; Green 2019; Valdez-Jiminez 2017), with an additional study finding an
9 association between fluoride exposure during early infancy and IQ loss (Till 2020). The quality of these
10 studies, coupled with the consistency of their findings, also in regard to the cross-sectional studies, add
11 *substantial* weight to the evidence for developmental neurotoxicity from fluoride exposure.
12

13 88. I understand that Dr. Hu and Dr. Lanphear will be discussing the ELEMENT and MIREC
14 cohort studies in detail, so I will forego doing so here. As I explained in my initial expert report, these
15 are high-quality studies given their prospective birth cohort design, individual measurements of fluoride
16 exposure, and extensive control for potential confounders.
17

18 89. In addition to the ELEMENT and MIREC studies, a prospective birth cohort study has also
19 been published from a separate area of Mexico where there are elevated levels of fluoride in drinking
20 water (Valdez Jiminez 2017). In this study, maternal urine-fluoride (corrected for specific gravity) was
21 examined for its association with scores on the Bayley Scales among 65 children evaluated at age 3-15
22 months. The mothers in the study had average urine-fluoride concentrations at each of the three
23 trimesters of pregnancy of 1.9, 2.0, and 2.7 mg/L. These fluoride exposure indicators during the first and
24 second trimesters were associated with large and significant reductions in the Bayley Mental
25 Development Index (MDI) (cognitive) score after adjusting for covariates, including gestational age.
26
27

1 While this study is not as robust as the ELEMENT and MIREC studies due to the limited size, its
2 findings are consistent with and reinforce their findings, and add further weight to the neurotoxicity
3 assessment given its prospective cohort design.

4 **B. Prospective Cohort Studies without Prenatal Exposure Assessment**

5 90. Two additional prospective studies have been previously published on fluoride and
6 neurodevelopment (Shannon et al. 1986; Broadbent et al. 2015), both from New Zealand. They have
7 substantial limitations that make them much less informative than the North American studies, including
8 a failure to obtain individual measurements of fluoride exposure, and a failure to ascertain prenatal
9 fluoride exposure.
10

11 91. The first of the New Zealand studies was published in 1986 by Shannon. It found no
12 association between childhood behavior (as scored by mothers and teachers) and the duration of time the
13 child had lived in a fluoridated area during the first 7 years of life. The authors, however, made no
14 attempt to ascertain prenatal and early postnatal exposures. Postnatal exposures were measured by
15 simply tallying the number of years a child resided in a fluoridated area, with no distinctions made for
16 the *timing* of postnatal exposure. Under this exposure metric, a child who lived her first year of life in a
17 fluoridated area (a period of increased vulnerability) would be treated the same as a child who lived her
18 seventh year of life in a fluoridated area.
19

20 92. A second prospective study from New Zealand was based on a birth cohort established
21 from births in 1972-1973 (Broadbent et al. 2015). The 1,037 children were recruited at age 3 years, and
22 IQ tests were administered at ages 7, 9, 11 and 13 years, and again at age 38. Urine samples were again
23 not available for analysis, and the authors had no individual data on water intake. Instead, the authors
24 compared individuals who had lived for an undefined period of time in a fluoridated area during their
25 first five years of life, with individuals who had not lived in a fluoridated area during their first five
26 years of life.
27

years. No significant differences in IQ were noted using this exposure metric, and this finding was independent of potential confounding variables, including sex, socioeconomic status, breastfeeding, and birth weight.⁹

93. The Broadbent study also made no attempt to ascertain prenatal exposures, including maternal tea consumption, which is an important limitation given the high rate of tea consumption in New Zealand. Tea contains elevated levels of fluoride, and tea consumption can be a major source of fluoride intake among adults (Waugh 2017). During the time that the children in this study were born (1972-1973), New Zealanders consumed as much as 2.6 kg of tea per capita per year (corresponding to 3-4 teabags per day), as compared to the consumption of 0.5 kg in Canada in the approximate time the MIREC cohort was recruited (Grigg 2002). The failure of both New Zealand studies to consider maternal tea consumption may have introduced substantial imprecision into the exposure classification.

94. An additional concern is that the 10% of cohort subjects who had not lived in fluoridated areas very likely received fluoride supplements, which would eliminate much of the (postnatal) difference in exposure between the fluoridated and non-fluoridated areas. In a letter published subsequent to the study, the authors estimated that the average difference in exposure between children in fluoridated vs. non-fluoridated areas was only 0.3 mg/day (Broadbent et al. 2016).

95. Based on the absence of individual measurements of exposure; failure to control for the timing of exposure, including prenatal exposures; and the relatively small difference in postnatal exposures in the Broadbent study, the New Zealand studies provide virtually no information about the neurotoxic impact of early-life fluoride exposures. They carry little weight in my assessment.

VII. SYSTEMATIC REVIEW

96. Although I decided not to conduct a formal systematic review for my weight-of-the-

⁹ Despite the fact that lead exposure in this cohort was later reported to cause IQ deficits (Reuben et al. 2017), the authors of the fluoride study chose not to control for exposure to lead or other chemicals that can affect neurodevelopment.

evidence analysis, I had the opportunity to consider and analyze the review conducted by Dr. Ellen Chang of Exponent. As I described in my expert rebuttal report, Dr. Chang's systematic review provides no credible grounds for questioning my assessment of the literature; in fact, it further supports it.

A. Dr. Chang's Systematic Review Confirms that I Considered All Significant Data

97. Dr. Chang stated that her systematic review identified numerous studies that I did not address, with the apparent implication that these studies are somehow at odds with my opinion (p. 8). What Dr. Chang failed to reveal, however, is that the great majority of these studies reported significant associations between fluoride exposure and neurotoxic outcomes, further confirming my own assessment.

98. Of the 31 studies that Dr. Chang has identified and which I did not specifically address, 27 found associations of elevated fluoride exposure with adverse effects.¹⁰ These studies, which provide further *support* for my opinions, were not cited in my report because most are repetitions of the cross-sectional study design in endemic fluorosis areas that I have already discussed at length; some are only available in abstract form;¹¹ some are secondary analyses of primary studies that I already addressed;¹² and one was not available to me at the time of submitting my report (Till et al. 2020). As explained in my report, I do not consider it necessary to address and discuss each and every paper that reports on fluoride effects, especially when peer-reviewed systematic reviews are available, including our own (Choi et al. 2012). I consider it more informative to examine the various *types* of studies, including toxicokinetics (e.g., distribution of fluoride throughout the body, including transfer through the placenta and blood-brain barrier); toxicological findings from animals; and different endpoints relevant to

¹⁰ Aravind (2016); Asawa (2014), Calderon (2000), Das (2016), Khan (2015), Kundu (2015), Liu (2000); Lu (2019), Manju (2017), Mustafa (2018), Nagarajappa (2013); Qin (1990), Razdan (2017), Rocha-Amador (2007), Rocha-Amador (2008), Rocha-Amador (2009), Saxena (2012), Shivaprakash (2011), Singh (2013), Sudhir (2009), Thomas (2018), Till (2019), Trivedi (2007), Wang (2005), Xiang (2015), and Yu (2018).

¹¹ Calderon (2000); Thomas (2018).

¹² Xiang (2015); Wang (2012).

neurotoxicity (e.g., cognitive tests, thyroid function, histological assessments of fetal brain).

99. Conversely, many of the studies that I addressed in my report¹³ were not considered by Dr. Chang for unexplained or spurious reasons. Dr. Chang's review, for example, never addressed or considered fluoride's (i) passage through the placenta, (ii) uptake into fetal brain, and (iii) neurochemical and anatomical effects, and she spuriously dismisses the evidence of neurotoxicity in adults as irrelevant to developmental effects in humans (p. 31). In several important ways, therefore, Dr. Chang's review is not as systematic as my own.

100. Dr. Chang's systematic search of the literature identified four papers that reported no significant associations with neurodevelopmental effects and that I did not rely on, but upon inspection, they have no material effect on the conclusions that can be drawn, as I will now discuss.

101. One study highlighted by Dr. Chang is a publication by Spittle and colleagues (Spittle 1998) that Dr. Chang refers to repeatedly throughout her review. Although noted in a lengthy table at the end, Dr. Chang fails to acknowledge in the body of her review that this report is in the form of an abstract and relates to a previous (full) publication (Shannon et al. 1986) that I addressed in my report (and above). I did not cite the Spittle abstract in my report, just as I did not cite abstracts of studies reporting harm.¹⁴ It is standard practice for systematic reviews to omit abstracts, as practiced in systematic reviews conducted by the authoritative Cochrane group (Iheozor-Ejiofor et al. 2015). Dr. Chang provides no justification for including abstracts in her review, such as the one by Spittle (Spittle 1998). Dr. Chang's prominent references to the Spittle abstract is particularly surprising given that it does not describe *any* confounder adjustment,¹⁵ and uses an ecological metric for exposure (group water

¹³ *E.g.*, Dong (1993); Duan (1995); Ekstrand (1981); Li (2016); Spittle (1994); Guo (2001); Malin (2018); Opydo-Szymaczek (2005, 2007); Peckham (2015); Ron (1986); Salgarello (2016); Shao (2003); Shen & Taves (1974); Yazdi (2011); Yu (2008).

¹⁴ Calderon (2000); Thomas (2018).

¹⁵ On p. 132 of her Table, Dr. Chang "assume[s]" that the Spittle analysis controlled for the same confounders as the Shannon analysis. I understand that neither Dr. Chang, nor anyone else in her

1 F level) – features which Dr. Chang has used to dismiss many papers that support the neurotoxicity of
2 fluoride.

3 102. The other three “no-effect” studies that Dr. Chang cites and that I did not address are
4 similarly unavailing. Two are cross-sectional studies from China which fail to show statistically
5 significant associations between fluoride exposure and IQ,¹⁶ and one is an ecological analysis (Perrott
6 2018) of the Malin & Till (2015) study on ADHD which I addressed but placed little weight on. As I
7 explained in my report, there are many reasons why an ecological/cross-sectional study can fail to detect
8 an effect even when one is present. The failure of these three studies to find statistically significant
9 effects does nothing to contradict the robust literature that I rely upon, including the prospective birth
10 cohort studies that I placed the greatest weight on. Even Dr. Chang appears to recognize this, as she does
11 not include any of these three studies in her causal analysis, and correctly notes that the analysis by
12 Perrott (Perrott 2018) is a “relatively low quality” ecological study (p. 66).

14 103. In summary, despite asserting that my review failed to consider “numerous” papers, Dr.
15 Chang’s own review confirms that I addressed and considered the most relevant epidemiological studies
16 on cognitive outcomes. Dr. Chang’s literature search also confirms that the majority of studies that I did
17 not specifically address are consistent with and further support the association between fluoride and
18 cognitive impairment, in accordance with my conclusions.

20 **B. Dr. Chang’s Review Fails to Identify Any Systematic Biases that Explain Fluoride’s**
21 **Consistent Association with Neurodevelopmental Harm**

22 104. Dr. Chang’s systematic assessment of study quality provides a lengthy discussion of real or
23 perceived methodological limitations in the available studies. Importantly, however, Dr. Chang failed to
24 identify a likely explanation for how these limitations can explain the consistent adverse associations

25 office has contacted Dr. Spittle to confirm this statement (Personal email communication with Bruce
26 Spittle, August 13, 2019). According to Dr. Spittle, the abstract provided all important methodological
27 details.

16 He (2010); Kang (2011).

1 between fluoride and IQ across both cross-sectional and prospective studies. For example, Dr. Chang
2 referred to “high potential for selection bias” but did not consider how unlikely it is that dozens of
3 studies should all suffer from some particular exposure misclassification or selectivity that would all
4 cause bias *away* from the null, e.g., selection bias that would result in participation of intellectually
5 disabled children only in the high-fluoride group, or residual confounding resulting in bias only away
6 from the null in the many different study settings.

7
8 105. Dr. Chang claimed that “methodological uncertainties remain about the assessment of
9 fluoride exposure and neurodevelopmental outcomes; and the reported findings are plausibly explained
10 by confounding, bias, and chance” (p. 9). However, she did not provide any convincing evidence that
11 such issues could have resulted in erroneous conclusions, especially in the high-quality prospective
12 studies.

13
14 106. Throughout her analysis, Dr. Chang failed to grapple with the fact that random (i.e., non-
15 differential) error is unlikely to cause a bias away from the null, as is well-known in epidemiology, as I
16 have also discussed in past publications (Grandjean and Budtz-Jorgensen 2007, 2010). Dr. Chang thus
17 did not articulate a plausible basis for why the limitations she claimed to have identified can
18 *systematically* bias the results across the many study settings, including the North American birth
19 cohorts.

20
21 107. Dr. Chang described cross-sectional studies as if they are all equal and as if the exposure
22 parameter always represents a current and short-lasting exposure only. In so doing, Dr. Chang failed to
23 acknowledge in her causal analysis that exposure measures in many studies represent long-term
24 community conditions, in some studies also likely covering prenatal exposures, a critical detail.

25
26 108. Dr. Chang referred to exaggerated associations that can result from lack of blinding (p.
27 59), but failed to acknowledge that at least 11 of the studies reporting adverse neurocognitive effects
28

1 have clearly been blinded, including the recent birth cohort studies, where the exposure was determined
2 *after* the cognitive tests had been completed. Thus, while lack of blinding can create observation bias, it
3 cannot explain the inverse association between fluoride and IQ because similar associations have been
4 consistently found in studies known to be blinded. Despite producing a 56-page table to address “key
5 characteristics” of the studies, Dr. Chang failed to mention this methodological strength in her summary
6 of the studies (pp. 90-146).

7
8 109. Dr. Chang repeatedly highlighted the risk of publication bias, e.g., in the biomedical
9 journal *Fluoride*, which is not indexed by PubMed. However, she does not mention the bias *against*
10 publication, i.e., a bias that acts in the opposite direction. The examples that I mentioned in my report
11 illustrate that such bias exists.¹⁷ Further, Dr. Chang speculated that Chinese-language studies that did
12 not find adverse effects may not have been translated into English (p. 37). Instead of speculating about
13 this, Dr. Chang’s systematic review could have included a search of online databases of Chinese-
14 language research (e.g., CNKI) but, for unexplained reasons, did not do so.¹⁸

15
16 110. In summary, although Dr. Chang’s systematic assessment of study quality correctly
17 identified limitations in a number of studies, she failed to credibly explain how these limitations can
18 plausibly explain the significant inverse associations that have consistently been found across many
19 study settings and designs.¹⁹ Although I recognize the issues that Dr. Chang has raised and have fully
20

21 ¹⁷ The desire to use fluoride in caries prevention programs has sometimes made it difficult
22 for researchers, including myself, to present findings of potential toxic effects. In addition to my own
23 personal experiences, published case reports suggest that some studies reporting adverse results have
24 been suppressed, and, in at least one instance, a respected scientist at the Forsythe Dental Institute lost
25 her job after publishing evidence of neurotoxicity.

26 ¹⁸ A search of PubMed for “CNKI database” shows that many systematic reviews include
27 CNKI as one of the databases to retrieve studies, and the Institute of Medicine recommendations for
28 systematic review (which Chang relies on) calls for searching for foreign language studies when
appropriate (IOM 2011, p. 8). CNKI is publicly available online at:
<http://oversea.cnki.net/kns55/default.aspx>.

¹⁹ Unable to explain why so many studies have found significant associations between
fluoride and IQ, Dr. Chang claims that “most published scientific research findings are anticipated to be
false” (p. 38, citing Ioannidis (2005)). Although the original report by John Ioannidis (Ioannidis 2005)

considered them in my assessment, it remains extremely unlikely, if not impossible, that the overwhelming evidence of fluoride neurotoxicity is a mirage caused by bias, as Dr. Chang apparently believes. A far more likely and plausible explanation for the consistent findings in the epidemiological studies is that fluoride is a developmental neurotoxicant that reduces IQ and that this association is strong enough to be apparent also in studies with less-than-ideal designs.

C. Bradford Hill Aspects Support, Rather than Detract from, the Causal Nature of Fluoride's Association with Neurodevelopmental Harm

111. Dr. Chang used the Bradford Hill aspects to evaluate the causal relationship between fluoride and neurotoxicity. As I explained in my rebuttal report, her causal analysis is superficial and pays lip service only to Sir Austin's wise advice. An appropriate and systematic assessment of the Bradford Hill guidelines supports, rather than refutes, the causal relationship between elevated fluoride exposure and IQ loss. I will summarize here:

112. *Strength*: Dr. Chang dismissed the strength of the association between fluoride and IQ on the grounds that a loss of 3 to 5 IQ points is relatively small in comparison with normal, expected variation (p. 69). Under this arbitrarily high standard, other well-known neurotoxicants (e.g., lead, methylmercury, arsenic) would fail Dr. Chang's strength criterion. By failing to consider the strength of association of other well-known neurotoxicants, Dr. Chang subjectively analyzed the data on fluoride in a meaningless vacuum. Had Dr. Chang considered the strength of association for other neurotoxicants, she would have found that the effect size for fluoride actually is actually large, not small (i.e., it rivals the effects of lead), which *supports*, rather than detracts, from a causal relationship.

113. *Consistency*: One of the most compelling aspects about the epidemiological research on

did provide some stunning examples of how clinical medicine could be misled by single reports, it would be reckless and counterproductive if we were to ignore all published reports, as Dr. Chang seems to prefer. This nihilistic view was also not the intent of the author. In a more recent paper in the same journal, Dr. Ioannidis highlighted the need for balanced review of scientific evidence in the interest of inspiring responsible policy decisions (Ioannidis 2018).

1 fluoride is how consistent it has been in finding significant associations with IQ (Choi et al. 2012). Dr.
2 Chang obscured this by highlighting non-informative studies that made no attempt to measure or
3 investigate prenatal or early postnatal fluoride exposures (Barberio et al. 2017; Broadbent et al. 2015;
4 Morgan et al. 1998; Shannon et al. 1986; Spittle 1998) as being on the same level as, and contradicting,
5 the highly significant findings from the prospective ELEMENT (Bashash et al. 2017) and MIREC
6 (Green et al. 2019) prospective birth cohort studies (pp. 70-71). A particularly poor judgment by Dr.
7 Chang was to place the Spittle abstract on the same level as the ELEMENT and MIREC studies despite
8 the fact that Spittle's abstract does not describe *any* confounder adjustment. Dr. Chang cited the "mixed"
9 nature of the findings as a basis to conclude that the consistency factor has not been met, while failing to
10 acknowledge the inappropriate apples-to-oranges nature of comparing the prospective
11 ELEMENT/MIREC studies to much, much weaker studies.
12

13 114. In her assessment of consistency, Dr. Chang failed to mention the fact that every single
14 prospective birth cohort study with prenatal exposure measurements has found a significant adverse
15 effect of prenatal fluoride on neurodevelopment (Bashash et al. 2017; Bashash et al. 2018; Green et al.
16 2019; Valdez Jimenez et al. 2017). Dr. Chang also gave short shrift to the consistent association between
17 fluoride exposure and reduced IQ reported in the numerous cross-sectional studies (Choi et al. 2012;
18 Duan et al. 2018; Tang et al. 2008). This latter shortcoming may be a result of Dr. Chang's critical
19 misunderstanding of our meta-analysis (Choi et al. 2012), which I will now address.
20

21 115. Dr. Chang claimed that our meta-analysis found an average loss of 0.45 IQ points in the
22 high-fluoride areas and characterizes this as a 10-fold difference with the Tang meta-analysis (Tang et
23 al. 2008). This, however, is not what we reported (see paragraph 78). Because different intelligence
24 scales had been used in the studies considered, we expressed the outcome as a random-effect
25 standardized weighted mean difference estimate, as we clearly explained (Choi et al. 2012). In order to
26
27

1 translate this measure to a difference on the same IQ scale, the joint result must be multiplied by the
2 standard deviation of the IQ scale, i.e., 15. An SMD of -0.45 thus corresponds to a loss of 6.75 IQ
3 points. Contrary to Dr. Chang's mischaracterization, therefore, the results of our meta-analysis are
4 consistent with the Tang meta-analysis, a fact that we actually mention in our published paper (Choi et
5 al. 2012).


6 116. Dr. Chang's assessment of consistency also entirely ignored the findings from
7 occupational studies, as well as the neuropathology data from examinations of fetal brains in endemic
8 fluorosis areas. As I explained in my report, each of these types of studies is consistent with, and provide
9 support for, fluoride being a neurotoxic agent.
10

11 117. *Specificity*: As Kenneth Rothman (2012) and others (Neutra 2018) have emphasized, and
12 as Dr. Chang recognized, lack of specificity between an exposure and an outcome (e.g., asbestos and
13 mesothelioma) does not weigh against or in favor of a causal conclusion.

14 118. *Temporality*: Dr. Chang's assessment of temporality mirrored her assessment of
15 consistency in that she cited the two New Zealand studies as contradicting the findings from the
16 ELEMENT and MIREC cohorts. Once again, Dr. Chang fails to acknowledge the absence of prenatal or
17 early postnatal fluoride exposure assessments in the New Zealand studies, nor any of the other serious
18 shortcomings of these studies. Instead, Dr. Chang focused on non-differential measurement uncertainties
19 of the urine-fluoride data in the far superior ELEMENT and MIREC cohorts to cast doubt on the
20 findings of these studies. As already discussed in my report, however, the imprecision of the fluoride
21 exposure parameters would likely *bias the results toward the null*, not the reverse. The temporality
22 requirement is thus met with fluoride, as each of the prospective birth cohort studies has found a
23 significant association between early-life exposure to fluoride and the offspring's subsequent
24 performance on neurobehavioral testing. The exposure preceded the effect in these studies, which is
25
26
27
28

what the temporality factor is supposed to assess.

119. *Biological Gradient*: The ELEMENT and MIREC studies have reported monotonic dose-response relationships between elevated prenatal fluoride exposure and IQ deficits in the offspring (Bashash et al. 2017, Green et al. 2019), as well as ADHD behaviors (Bashash et al. 2018). Dr. Chang dismissed the biological gradient of these effects by showing scatterplots from the ELEMENT and MIREC cohorts without the trend lines. However, this approach proves little insight, other than illustrating the undisputed fact that there is substantial natural variation in IQ across the population and that an appropriate statistical analysis is needed to extract a reliable estimate of the average effect of the toxicant exposure. Similar scatterplots have been published showing the effects of lead and IQ, as can be seen in the figure to the right (Rothenberg & Rothenberg 2005, Figure 1). Lead would thus fail the biological gradient test that Dr. Chang has used for fluoride. Dr. Chang also argued that outliers may have distorted the effects seen in the ELEMENT and MIREC cohorts (p. 77-78), without acknowledging that statistical analyses on the impact of outliers have been conducted and that the results did not meaningfully change (Bashash et al. 2017).

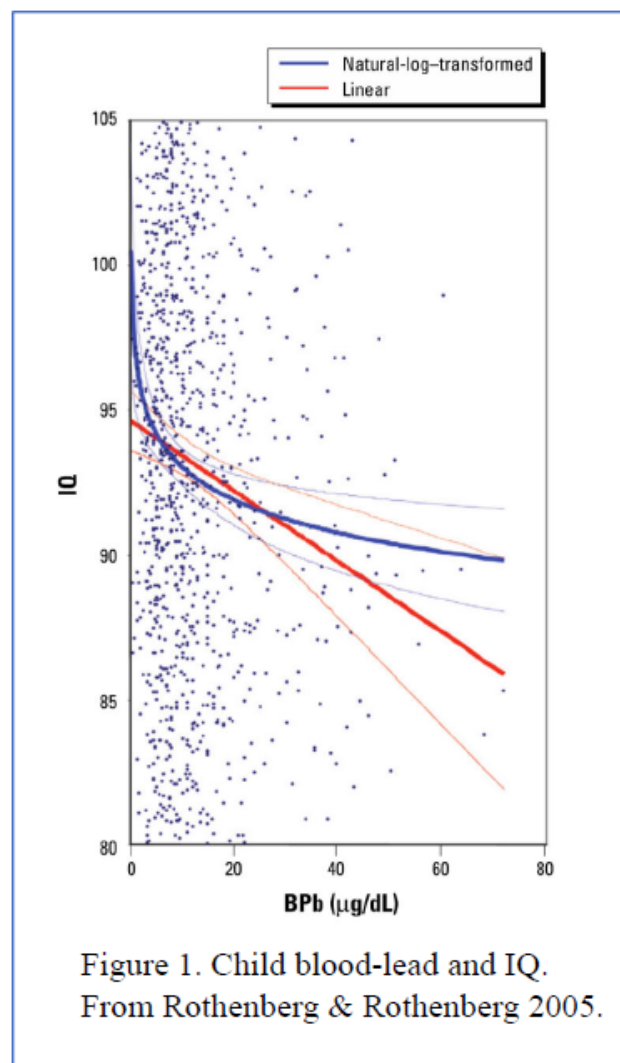

120. *Plausibility*: Dr. Chang limited her assessment of biologic plausibility to NTP's assessment of learning and memory (NTP 2016) in animal models, and to Dr. Tsuji's expert report. In so doing, Dr.

1 Chang completely ignored the large body of animal literature showing adverse neuroanatomical and
2 neurochemical effects from fluoride exposure, as already reviewed by the National Research Council
3 (NRC 2006) and by Dr. Thiessen in her report. The NRC concluded that the neuroanatomical and
4 neurochemical effects are sufficient to determine that fluoride interferes with brain function (NRC
5 2006). Dr. Chang ignored this information in favor of the NTP's more narrow assessment on
6 learning/memory, but even the NTP assessment found suggestive evidence that fluoride impairs learning
7 and memory. In contrast to Dr. Chang's assessment, EPA's own experts on developmental
8 neurotoxicity, including internationally recognized scientists such as William R. Mundy and Kevin M.
9 Crofton (Mundy et al. 2015), have identified fluoride as a chemical with substantial evidence of
10 developmental neurotoxicity.
11

12 121. *Coherence*: Dr. Chang dismissed the coherence of fluoridated water reducing IQ on the
13 grounds that IQ scores in US children steadily improved throughout the 20th century (the so-called
14 "Flynn Effect"). Dr. Chang even went so far as to suggest that fluoridation may be responsible for the
15 increased scores, although more plausible explanations are known. Under Dr. Chang's simplistic
16 framework, leaded gasoline could not have reduced IQ and may have increased it, as it was introduced
17 in the early part of the 20th century and IQ scores continued to increase during the entire duration of its
18 use. It is well accepted, however, that low-level lead exposure reduces IQ, and thus the Flynn Effect
19 argument—while perhaps superficially appealing—does *not* demonstrate "incoherence."
20

21 122. In her assessment of coherence, Dr. Chang failed to consider other relevant considerations,
22 including the association between neonatal fluoride exposure mediated by infant formula feeding and
23 reduced IQ (Till et al. 2020), as further discussed below. While the studies prior to the recent Canadian
24 analysis did not evaluate the potential role of neonatal fluoride exposure, formula feeding is well
25 established to increase a baby's fluoride exposure, even in areas without fluoridated water (Harriehausen
26
27
28

et al. 2019; Zohoori et al. 2019). Although other factors are of likely importance, the relationship between formula-feeding and reduced IQ is coherent with maternal fluoride exposure during pregnancy being associated with a lowered IQ in the child and supports a causative relationship between early-life exposure to fluoride and IQ deficits.

123. *Experiment:* Dr. Chang ignored the NRC’s observation (NRC 2006) that case reports of fluoride toxicity constitute “experimental studies” of neurologic symptomatology following fluoride exposure (NRC, p. 208). The case reports involve “one or more individuals who underwent withdrawal from their source of fluoride exposure and subsequent re-exposures under ‘blind’ conditions.” In most cases, the symptoms (which included lethargy, weakness, and impaired ability to concentrate) “disappeared with the elimination of exposure to fluoride and returned when exposure was reinstated.” Although experimental support is not an obligatory criterion (Neutra 2018), the existence of such support should not be missed in what is dubbed a systematic assessment.

124. *Analogy:* I agree with Dr. Chang that “analogies can be drawn to other naturally occurring elements, especially certain metals” like lead (p. 85). As discussed above, many of the exaggerated criteria that she uses to reject a causal relationship between fluoride exposure and IQ could be equally used to erroneously dismiss the causal relationship between low-level lead exposure and IQ.

125. In summary, after correcting for Dr. Chang’s errors and biases in judgment, the Bradford-Hill aspects support, rather than detract from, a causal relationship between fluoride in water and neurotoxicity. After analyzing and considering Dr. Chang’s systematic review, I have more, not less, confidence that developmental neurotoxicity is a serious risk of elevated fluoride exposure.

VIII. BENCHMARK DOSE (BMD) ANALYSIS

A. Selection of Source Data

126. Regulatory agencies are in overall agreement in using Benchmark Dose (BMD) analyses to

1 calculate non-cancer health-based limits for dietary intakes of contaminants, such as those found in
2 drinking water (EFSA 2009; EPA 2012).

3 127. As with the Faroe Islands cohort that the EPA relied upon in its risk assessment for
4 methylmercury, the ELEMENT and MIREC studies are high-quality birth cohorts suitable for dose-
5 response analysis (Bashash et al. 2017; Green et al. 2019). Further, as the data refer to the critical effect
6 in a highly vulnerable population, they constitute appropriate data to use for identifying a safe exposure
7 limit for fluoride. I worked, therefore, with my colleague, Dr. Budtz-Jorgensen, on BMD analyses of
8 these studies, which I describe below.
9

10 128. Our selection of the ELEMENT and MIREC studies for BMD analysis is consistent with
11 an analogous assessment conducted by both Dr. Chang and her colleague, Dr. Joyce Tsuji (Tsuji et al.
12 2015) for another neurotoxicant. In their paper, Drs. Chang and Tsuji sought to determine if the existing
13 RfD for arsenic is adequately protective of neurotoxicity. To answer this question, they conducted a
14 systematic review of the literature to see if there were any studies that would permit a dose-response
15 analysis for quantitative risk assessment. After reviewing the literature, they found a study that, in their
16 judgment, was suitable for the purpose: a study from Bangladesh by Hamadani et al. (2011).
17

18 129. The ELEMENT and MIREC studies are at least equally suitable for dose-response analysis
19 as the one study Dr. Chang and Dr. Tsuji found sufficiently reliable to use for their risk assessment of
20 arsenic exposure. As with the Hamadani study, the ELEMENT and MIREC studies have a (i)
21 prospective birth cohort design; (ii) large sample size; (iii) control for potential confounders;²⁰ (iv) urine
22 measurements²¹ of the toxicant of interest during pregnancy; (v) and extended follow-up (up to 5 years
23

24 ²⁰ Drs. Chang and Tsuji considered studies to have sufficiently controlled for potential
25 confounders if they controlled for SES or HOME Score and parental education/IQ (Tsuji et al. 2015, p.
26 93).

27 ²¹ As with the ELEMENT and MIREC studies, the Bangladesh study measured prenatal
28 exposure through several samples of maternal urine (adjusted for specific gravity) (Hamadani 2011).
The Bangladesh study collected urine twice during the pregnancy (at gestational weeks 8 and 30), which

after birth). In fact, the ELEMENT and MIREC studies have an important advantage: the average arsenic exposure in Bangladesh substantially exceeded exposures in the U.S.,²² which is not the case with the North American fluoride cohort studies.

130. My calculations of benchmark values for fluoride from the ELEMENT and MIREC cohorts are therefore in accordance with the criteria that Drs. Chang and Tsuji have previously used when generating benchmark calculations for arsenic (where adverse effects were seen in girls, but not boys, at 5 years of age).

B. Selection of Benchmark Response (BMR)

131. The benchmark dose (BMD) is defined as the dose that leads to a specific loss (or degree of abnormality) known as the benchmark response (BMR) in the outcome variable. The BMR must be defined before the analysis (EPA 2012), and general guidelines been developed for the selection of a BMR (EFSA 2009).

132. According to the EPA Clean Air Scientific Advisory Committee, a 1-to-2 IQ point reduction at the population level is “highly significant from a public health standpoint,” and should be prevented in up to 99.5% of the population (EPA 2008). Consistent with this, previous BMD analyses of human neurotoxicity have selected 1 IQ point as the BMR (Budtz-Jorgensen et al. 2000; Budtz-Jorgensen et al. 2013; EFSA 2010; Tsuji et al. 2015).

133. Economists have calculated the substantial losses in lifetime incomes from a decrease of 1 IQ point²³ (Gould 2009), as also practiced by economists at the EPA in regulatory impact analyses (EPA 2008).

134. Research on other neurotoxicants (Grandjean 2013) has shown that shifts to the left of IQ is a lower number of samples than the MIREC cohort, and roughly the same as the ELEMENT study.

²² The Bangladesh study addressed a population with mean urinary arsenic levels ranging from 35 to 80 ug/L, which is about 10-to-40 times the levels measured in the US population.

²³ In terms of 2006-dollars, the value of 1 IQ point was calculated to be about \$18,000 (Gould 2009; Spadaro and Rabl 2008).

distributions in a population (i.e., reductions in average IQ) can have substantial impacts, especially among those in the high and low ranges of the distribution (Bellinger 2007).

135. Consistent with prior analyses, including our own, we therefore selected 1 IQ point as the BMR (Budtz-Jorgensen et al. 2000; Budtz-Jorgensen et al. 2013).

C. Analyses of ELEMENT and MIREC Data

136. For our BMD analysis, we used the same formula that we used in our prior assessment of lead (Budtz-Jorgensen et al. 2013). The formula is as follows:

The BMD is defined by

$$f(0) - f(\text{BMD}) = \text{BMR} \rightarrow \text{BMD} = f^{-1}(-\text{BMR})$$

In a linear model, $(Y = \alpha + \beta d + \epsilon)$, from which we get $\text{BMD} = -\text{BMR}/\beta$.

Likewise, the BMDL is defined as a lower one-sided 95% confidence limit of the BMD. In the linear model,

$$\text{BMDL} = -\text{BMR}/\beta_{\text{lower}}$$

where β_{lower} is the one-sided lower 95% confidence limit for β . Information on the (linear) regression coefficients and their standard deviations, from which the confidence intervals can be calculated, is available from the published articles on the two major prospective cohort studies.

137. For the ELEMENT study (Bashash et al. 2017), a linear dose-response model could be used for the effect of urine-fluoride concentrations on both measures of childhood IQ (i.e., the General Cognitive Index (GCI) results at age 4 and IQ results at ages 6-12). In this model, the BMD and BMDL can be calculated based only on the regression coefficient and its precision. In Table 4 of the publication (Bashash et al. 2017), this information is available both for a crude model and for a model A with confounder adjustment. The table below shows the benchmark results for these two models for both the age-4 GCI and school-age IQ.

Table 2. Benchmark dose results (mg/L urine adjusted for creatinine) obtained from the ELEMENT study results (Bashash et al. 2017).

Model	GCI		IQ	
	BMD	BMDL	BMD	BMDL
Crude	0.133	0.085	0.211	0.121
Adjusted	0.159	0.099	0.200	0.130
Read from plot	0.159	0.102	-	-

138. As these calculations are based on assumptions of Gaussian distributions, we checked the validity by scanning the numbers from the plot in the published article. We tentatively used the *WebPlotDigitizer* software to read the plot shown in the published paper (see Figure 1, page 22) (Bashash et al. 2017), to obtain the individual adjusted GCI results for more accurate BMD calculations. Of the original 287 observations, the software provided 286 observations, probably due to two overlapping observations. Thus, missing a single point only, our calculations based on the scanned data should be considered fairly reliable.

139. Using the standard benchmark approach to epidemiological data and a linear dependency, we find that the BMD for GCI is approximately 0.16 mg/L, and that the BMDL is 0.10 mg/L (bottom line of Table 2). These results are in excellent agreement with the results calculated only from the regression data presented in Table 4 of Bashash et al. (2017).

140. To assess the robustness of the calculation, we included a logarithmic conversion of the exposure parameter. We also used a split linear dose-response curve as in one of our previous studies (Budtz-Jorgensen et al., 2013). These sensitivity analyses showed BMD results that deviated only marginally from the calculation using the default linear association. In conclusion, Table 2 shows

reliable BMD results that have been calculated in accordance with standard EPA procedures.

141. We also conducted a BMD analysis of the MIREC data. As with the ELEMENT study, we calculated the BMD and BMDL from the reported regression coefficients and standard deviations, with the assumption of a Gaussian distribution (Green 2019, Table 2). In addition to calculating the BMD and BMDL from the urine-fluoride data (U-F), we also calculated a BMD and BMDL from the maternal fluoride intake data. Our results are shown in the table below:

Table 3. Benchmark dose results (mg/L urine adjusted for specific gravity, or mg estimated daily intake) obtained from MIREC study results on IQ (Green et al. 2019).

Study	Exposure	Sex	BMD	BMDL
MIREC	Maternal U-F	Both sexes	0.51	0.21
	Maternal U-F	Boys	0.22	0.13
	Maternal U-F	Girls	(–)	0.58
	Maternal F intake	Both sexes	0.27	0.15

142. As shown in the above table, the prenatal BMD for girls is not defined when relying on urine-fluoride, but the BMDL is still meaningful and is, as expected, higher than the other estimates obtained. No sex difference was found when relying on estimated fluoride intake.

143. Overall, the results derived from the two studies are comparable. In the ELEMENT study, the BMDL for maternal urine among ~4-year olds is approximately **0.1 mg/L** (both sexes), while in the MIREC study, it is **0.13 mg/L** (boys) and **0.21 mg/L** (both sexes).²⁴ The respective BMDL for the 6-to-12-year olds from the ELEMENT study is **0.13 mg/L**, thus overall approximately 0.15 mg/L. Consistent with these maternal urinary excretion values, the BMDL for maternal fluoride *intake* in the MIREC

²⁴ Based on how the authors reported the data, our BMDL values from the ELEMENT cohort are creatinine-adjusted, while our BMDL values from the MIREC cohort are specific gravity-adjusted.

study is **0.15 mg/day** (both sexes).

IX. ASSESSMENT OF RISK

A. Comparing BMDLs with Current Exposures in Fluoridated Areas


144. As benchmark dose calculations constitute a routine approach applied by the EPA for establishing safe limits on chemical exposure, the above calculations that rely on overall associations between fluoride exposure and cognitive deficits provide a basis for assessing the risk of cognitive deficits from current fluoride exposure levels.

145. Typically, the EPA uses the BMDL to calculate a Reference Dose (RfD) by dividing by an uncertainty factor for the purpose of accounting for variations in human susceptibility. The default value that EPA uses for the uncertainty factor is 10. Here, if we round up the overall BMDL to **0.2 mg/L**, or about 0.2 mg/day, the RfD would likely be 0.02, which is very much below current exposure levels, especially in communities with fluoridation programs (Till et al. 2018). But, *even if no uncertainty factor is applied, and even if relying on the BMD rather than the BMDL* (both of which would be unusual), the RfD would still be well below current exposure levels in fluoridated areas (Till et al. 2018).


146. The serious risk that we are confronted with can be appreciated by visually comparing the BMDLs against documented exposure levels in fluoridated communities. The following Figure 2A, adapted from Green et al. (2019), compares an overall BMDL for maternal urine-fluoride (0.15 mg/L) with the maternal urine-fluoride concentrations reported in the study. As can be seen, the urine-fluoride levels far surpass the levels associated with IQ loss.

Figure 2A. Distribution of Maternal Urinary Fluoride

Adapted from Green et al 2019, Figure 2.

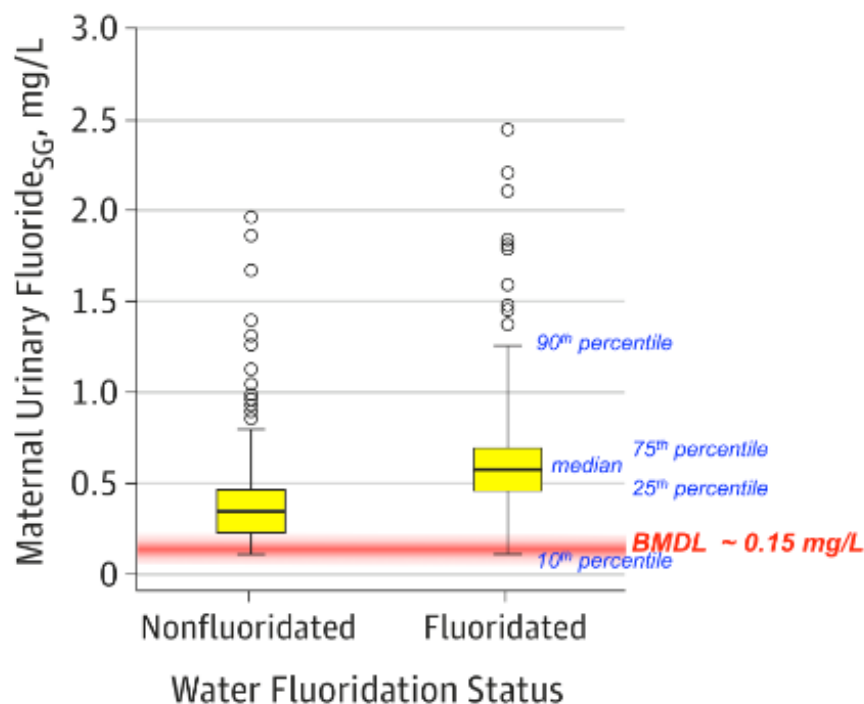A Maternal urine

147. The below Figure 2B compares the approximate BMDL for maternal fluoride *intake* from beverages (0.15 mg/day) against the reported fluoride intakes in Green et al (2019). As can be seen, the estimated fluoride intakes in fluoridated areas far surpass the fluoride intake level associated with a clear IQ loss.

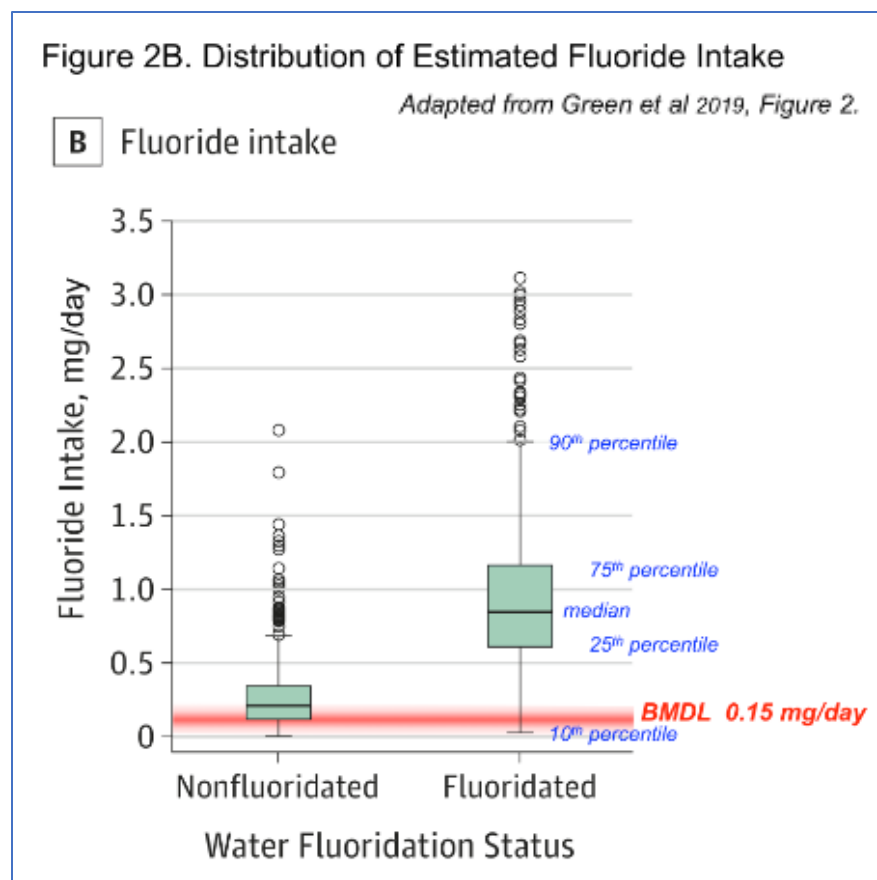

148. There are no contemporary large-scale studies of urine-fluoride concentrations in the United States, as the CDC has not yet reported urinary fluoride excretion levels as part of its ongoing National Health and Nutrition Examination Survey (NHANES) studies. One can reasonably infer, however, that urinary fluoride excretion levels in fluoridated areas of the U.S. are generally comparable to those in fluoridated areas of Canada. The reasonableness of this inference is supported by the following facts:

149. Canada and the U.S. add fluoride to water to reach the same target concentration (0.7 mg/L), although empirical data suggests Canadian cities only reach 0.6 mg/L which is slightly less than the U.S. (Till et al. 2018).

150. Fluoridated water is recognized as the largest source of fluoride exposure for adults, particularly when indirect sources are accounted for, such as beverages and foods prepared with the

1 water, including commercially prepared beverages such as soda and reconstituted juice (EPA 2010).

2 151. Urine-fluoride has been shown to be a good indicator of total daily fluoride intake, and has
3 a close, linear correlation with the fluoride content in water (Villa et al. 2000; McClure 1944; Smith et
4 al. 1950).

5 152. The largest study of urine-fluoride levels in the U.S. found that pooled urine samples from
6 healthy young males generally mirrored the fluoride concentration in the drinking water (McClure
7 1944). Based on U.S. data, therefore, a person drinking water with 0.7 mg/L fluoride would be expected
8 to have about 0.7 mg/L in their urine, which is similar to what was found in the MIREC cohort (Till et
9 al. 2018). Although these U.S. data were published prior to widespread fluoridation, the levels today
10 would, if anything, tend to be *higher* today, not lower because fluoride is now available from more
11 sources than was the case in the 1940s (e.g., including commercial beverages made with fluoridated
12 water, dental products, etc.).
13


14 153. To address the lack of contemporary US data on fluoride exposures in pregnant women,²⁵
15 the recent UCSF study measured the concentrations of fluoride in urine (and blood²⁶) of 48 pregnant
16 women living in fluoridated and non-fluoridated areas of California. As with the Canadian study, the
17 UCSF team had the urine tested by Dr. Angeles Martinez-Mier at the University of Indiana and adjusted
18 the fluoride measurements for specific gravity. The study found an average (specific gravity-adjusted)
19 urine-fluoride concentration of **0.69 mg/L** among pregnant women in areas with at least 0.7 mg/L in the
20 community water, which is clearly in the same range as the MIREC team found in Canada (Uyghurturk
21
22

23 ²⁵ As noted by the UCSF team, there is only one prior published study of urine-fluoride
24 levels among pregnant women in the US: this is the study by Shen & Taves (1974) that I discussed in
25 my expert report. This study found an average of 1.02 mg/L in maternal urine among a group of 16
26 pregnant women, but the authors did not report the concentrations of fluoride in water.

²⁶ The study found an average of 0.021 mg/L fluoride in the blood (=1.1 µmol/L) of the
27 women from fluoridated areas (~0.8 mg/L), which is higher than the predicted value (0.015 mg/L = 0.8
28 µmol/L). As discussed by the NRC, it has been historically estimated that adult populations will have 1
µmol/L in their blood for each 1 mg/L of fluoride in the water (NRC 2006).

2020, Table 2). While the small-scale nature of the study likely introduced some random scatter in the results of the UCSF study,²⁷ the study supports the general similarity in fluoride exposures in the Canadian and U.S. populations.

154. Finally, the relevance of the Canadian IQ data (Green et al., 2019) to the US can be appreciated by comparing the BMDL to the maternal urine-fluoride concentrations reported by the UCSF team (Uyghurturk 2020). As can be seen in the following Figure 3, maternal urine-fluoride concentrations found in pregnant women in the Californian cohort greatly exceed the BMDL for fluoride-associated IQ loss. This, ultimately, is the most important consideration.

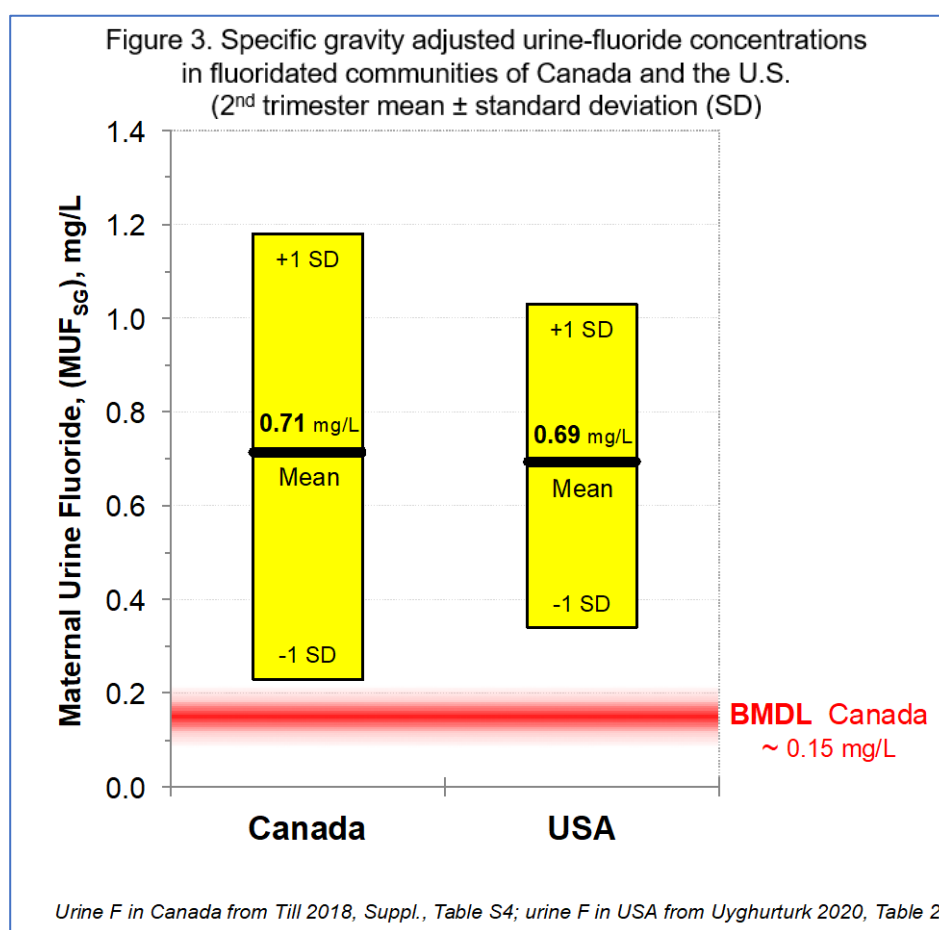

²⁷ The study found some high levels of urine-fluoride in the mid-range fluoride communities (0.3-0.5 mg/L), which slightly skewed the distribution (Uyghurturk 2020, Fig. 2). As the authors note, this may be the result, in part, of the fact that the women had their urine tested while visiting a clinic in San Francisco, which is fluoridated (Uyghurturk 2020, p. 6-7). In the areas with >0.3 mg/L in water, the average (specific-gravity adjusted) fluoride level was 0.74 mg/L (Uyghurturk 2020, Table 5).

B. Comparing Fluoride's Population-Level Effects with Other Causes of IQ Loss

155. In order to compare fluoridation's population-level effects with other neurotoxicant exposures, some approximate estimates of fluoride-associated IQ losses can be made. The calculations rely on several assumptions that are necessary in the absence of actual data and are therefore meant only to identify relative orders of magnitude. On the conservative side, I shall assume that all children are equally vulnerable and that the dose-dependent IQ losses observed in the recent prospective studies can be used to assess the impact on the population at large (i.e., that genetic and other predisposition can be ignored).

156. My analysis focuses on the average difference in maternal urine-fluoride levels between fluoridated and non-fluoridated areas. The Canadian study (Till et al. 2018) showed that this difference is approximately 0.4 mg/L. It bears emphasizing that this difference likely understates the true contribution of fluoridated water because part of the exposure in "non-fluoridated" areas comes from the "halo" effect. The halo effect refers to the fact that many commercial beverages and foods made in fluoridated areas are shipped to and consumed in non-fluoridated areas and that residents from non-fluoridated communities may work or spend time in fluoridation areas.²⁸

157. Given the BMD results, an average increase of 0.4 mg/L in maternal fluoride concentrations is above the threshold for developmental neurotoxicity, even if assuming a zero background exposure. Using the dose-dependent losses observed in the recent prospective studies (Bashash et al. 2017; Green et al. 2019), this elevated exposure will correspond to an IQ loss of approximately 2 IQ points.

158. Because about two-thirds of the U.S. population receives fluoridated drinking water, one can assume that a similar proportion of the 4 million annual U.S. births (i.e., more than 2.5 million

²⁸ This widespread dispersal of fluoridated water in commercial products helps to explain the relatively high urine-fluoride levels now seen in non-fluoridated communities versus the situation back in the 1940s (Till et al. 2018).

1 births) are affected by fluoridation-associated exposure increases. With the 2-point average IQ loss
2 associated with fluoridation, the 2.5 million births will lose a total estimated number of 5 million IQ
3 points annually.

4 159. This approximate estimate can be compared with calculations made by Professor David
5 Bellinger on IQ losses due to major pediatric diagnoses affecting 0-to-5-year-old children (Bellinger
6 2012). According to CDC data and Bellinger's calculations, the top pediatric etiologies for IQ loss are
7 preterm birth at 34 million IQ points lost and lead exposure representing 23 million IQ points lost. For
8 fluoridation, the estimate for children aged 0 to 5 years is approximately 25 million IQ points. Even if
9 this estimate is somewhat imprecise, and unevenly distributed, the order of magnitude is likely to be
10 correct and is very considerable.

12 160. Finally, even if we assume that a threshold exists at approximately 0.8 mg/L in maternal
13 urine (as suggested by mere inspection of the IQ plots in the ELEMENT study for the 6-to-12-year-old
14 cohort members), water fluoridation would still result in substantial IQ losses. As documented in the
15 MIREC study, the 75th percentile maternal urine-fluoride levels (adjusted for creatinine) are 1.04 mg/L
16 in the fluoridated areas versus 0.52 mg/L in the non-fluoridated areas (Till et al. 2018, Table S4). In
17 fluoridated areas, pregnant women above the 75th percentile are already at least 0.29 mg/L above the
18 hypothetical threshold, and thus 25% of the children would then experience an average IQ loss of at
19 least 1.5 points. This would amount to over 4.5 million lost IQ points among 0-to-5-year-olds. Even this
20 smaller amount of IQ losses exceeds the IQ losses attributed to methylmercury exposure in the U.S.
21 (Grandjean et al. 2012).

23 161. I have made these calculations only to illustrate the significance and impact of
24 neurotoxicity outcomes from fluoridation exposures, and I offer these crude estimates to emphasize my
25 concern that developmental neurotoxicity due to early-life exposure to fluoride is a serious public health
26

1 hazard with substantial societal impacts that must be controlled.

2
3 **X. CONCLUSIONS**

4 162. Recent research has shown that the most vulnerable life stage for many toxicants,
5 particularly those that adversely affect the brain, is during intrauterine and early postnatal development.
6 Fluoride fits into this paradigm, and efforts to control human fluoride exposures must therefore focus on
7 pregnant women and small children.

8 163. Research on fluoride-exposed workers and laboratory animals suggest that elevated
9 fluoride exposure is toxic to the brain and nerve cells. Epidemiological studies have identified links to
10 learning, memory, and intelligence deficits, though most of the past studies focused on populations with
11 fluoride exposures higher than those typically provided by U.S. water supplies.

12 164. Epidemiology studies of birth cohorts from the most recent years document that adverse
13 effects on brain development happen at elevated exposure levels that occur widely in North America, in
14 particular in communities with fluoridated drinking water. These new prospective studies are of very
15 high quality and show very similar results, thus leaving little doubt that developmental neurotoxicity is a
16 serious risk associated with elevated fluoride exposure. This evidence shows that community water
17 fluoridation is associated with IQ losses that are substantial and of economic and societal concern.

18 165. Applying methods for standards setting routinely used by the EPA (i.e., Benchmark Dose
19 analysis), the recent studies on IQ deficits in children allow the estimation of a recommended limit that
20 would protect against neurotoxicity. Such calculations show that current allowable limits for fluoride in
21 drinking water and the levels of fluoride added in community water fluoridation programs both greatly
22 exceed a science-based limit that would protect against developmental neurotoxicity.

23 166. The evidence on fluoride neurotoxicity in the general population is fairly recent and
24
25
26
27

1 unlikely to represent the full toxicological perspective, including adverse effects that may occur at
2 longer delays. As has been seen on numerous occasions, the evidence available today may well
3 underestimate the true extent of the fluoride toxicity. With a reasonable degree of scientific certainty, I
4 therefore consider the elevated levels of fluoride exposure in the U.S. population as a serious public
5 health concern.

6
7 I declare under penalty of perjury, under the laws of the United States, that the foregoing is true
8 and correct to the best of my knowledge and belief.
9

10 Executed on May 20, 2020, in Copenhagen, Denmark.

11 
12
13 PHILIPPE GRANDJEAN, MD, DMSc

REFERENCES

- Adinolfi M. 1985. The development of the human blood-csf-brain barrier. *Dev Med Child Neurol* 27:532-537.
- Allukian M, Jr., Carter-Pokras OD, Gooch BF, Horowitz AM, Iida H, Jacob M, et al. 2018. Science, politics, and communication: The case of community water fluoridation in the US. *Ann Epidemiol* 28:401-410.
- Andersen HR, Nielsen JB, Grandjean P. 2000. Toxicologic evidence of developmental neurotoxicity of environmental chemicals. *Toxicology* 144:121-127.
- Aoba T, Fejerskov O. 2002. Dental fluorosis: Chemistry and biology. *Crit Rev Oral Biol Med* 13:155-170.
- Aravind A, Dhanya RS, Narayan A, et al. 2016. Effect of fluoridated water on intelligence in 10-12-year-old school children. *J Int Soc Prev Community Dent* 6(Suppl 3):S237-S242.
- Asawa K, Pujara P, Thakkar JP, et al. 2014. Assessment of intelligence quotient among schoolchildren of fishermen community of Kutch, Gujarat, India. *Int Marit Health* 65(2):73-78.
- Baghurst PA, Robertson EF, McMichael AJ, Vimpani GV, Wigg NR, Roberts RR. 1987. The port pirie cohort study: Lead effects on pregnancy outcome and early childhood development. *Neurotoxicology* 8:395-401.
- Bai Z, Li Y, Fan Z, Li X, Li P. 2014. Investigation and analysis of the development of intelligence levels and growth of children in areas suffering fluorine and arsenic toxicity from pollution from burning coal. *Chinese Journal of Epidemiology* 33:160-163.
- Bal-Price A, Hogberg HT, Crofton KM, Daneshian M, FitzGerald RE, Fritsche E, et al. 2018. Recommendation on test readiness criteria for new approach methods in toxicology: Exemplified for developmental neurotoxicity. *ALTEX* 35:306-352.
- Barberio AM, Quinonez C, Hosein FS, McLaren L. 2017. Fluoride exposure and reported learning disability diagnosis among Canadian children: Implications for community water fluoridation. *Can J Public Health* 108:e229-e239.
- Bashash M, Thomas D, Hu H, Martinez-Mier EA, Sanchez BN, Basu N, et al. 2017. Prenatal fluoride exposure and cognitive outcomes in children at 4 and 6-12 years of age in Mexico. *Environ Health Perspect* 125:097017.
- Bashash M, Marchand M, Hu H, Till C, Martinez-Mier EA, Sanchez BN, et al. 2018. Prenatal fluoride exposure and attention deficit hyperactivity disorder. *Environ Int* 121:658-666.
- Bellinger DC. 2007. Interpretation of small effect sizes in occupational and environmental neurotoxicology: Individual versus population risk. *Neurotoxicology* 28:245-251.

1 Bellinger DC. 2012. A strategy for comparing the contributions of environmental chemicals and
2 other risk factors to neurodevelopment of children. *Environ Health Perspect* 120:501-507.xs

3 Bennett D, Bellinger DC, Birnbaum LS, Bradman A, Chen A, Cory-Slechta DA, et al. 2016.
4 Project tendr: Targeting environmental neuro-developmental risks the TENDR consensus
statement. *Environ Health Perspect* 124:A118-122.

5 Broadbent JM, Thomson WM, Ramrakha S, Moffitt TE, Zeng J, Foster Page LA, et al. 2015.
6 Community water fluoridation and intelligence: Prospective study in New Zealand. *Am J Public
Health* 105:72-76.

7 Broadbent JM, Thomson WM, Moffitt TE, Poulton R. 2016. Broadbent et al. Respond. *Am J
8 Public Health* 106:213-214.

9 Budtz-Jorgensen E, Grandjean P, Keiding N, White RF, Weihe P. 2000. Benchmark dose
10 calculations of methylmercury-associated neurobehavioural deficits. *Toxicol Lett* 112-113:193-
199.

11 Budtz-Jorgensen E, Bellinger D, Lanphear B, Grandjean P, International Pooled Lead Study
12 Investigators. 2013. An international pooled analysis for obtaining a benchmark dose for
13 environmental lead exposure in children. *Risk Anal* 33:450-461.

14 Budtz-Jørgensen E, Grandjean P. 2018. Application of benchmark analysis for mixed
15 contaminant exposures: Mutual adjustment of perfluoroalkylate substances associated with
immunotoxicity. *PloS One* 13(10):e0205388.

16 Calderón J, Blenda M, Marielena N, et al. 2000. Influence of fluoride exposure on reaction time
17 and visuospatial organization in children. Abstract. 2000 Annual Conference of the ISEE
18 (International Society for Environmental Epidemiology), Buffalo, New York. *Epidemiology*
11(4):S153.

19 Chang A, Shi Y, Sun H, Zhang L. 2017. Analysis on the effect of coal-burning fluorosis on the
20 physical development and intelligence development of newborns delivered by pregnant women
with coal-burning fluorosis. *Chinese Journal of Control of Endemic Diseases* 32:872-873.

21 Choi AL, Cordier S, Weihe P, Grandjean P. 2008. Negative confounding in the evaluation of
22 toxicity: The case of methylmercury in fish and seafood. *Crit Rev Toxicol* 38:877-893.

23 Choi AL, Sun G, Zhang Y, Grandjean P. 2012. Developmental fluoride neurotoxicity: A
24 systematic review and meta-analysis. *Environ Health Perspect* 120:1362-1368.

25 Choi AL, Zhang Y, Sun G, Bellinger DC, Wang K, Yang XJ, et al. 2015. Association of lifetime
26 exposure to fluoride and cognitive functions in chinese children: A pilot study. *Neurotoxicol
Teratol* 47:96-101.

1 Cui Y, Zhang B, Ma J, Wang Y, Zhao L, Hou C, et al. 2018. Dopamine receptor d2 gene
2 polymorphism, urine fluoride, and intelligence impairment of children in China: A school-based
3 cross-sectional study. *Ecotoxicol Environ Saf* 165:270-277.

4 Das K, Mondal NK. 2016. Dental fluorosis and urinary fluoride concentration as a reflection of
5 fluoride exposure and its impact on IQ level and BMI of children of Laxmisagar, Simlapal Block
6 of Bankura District, W.B., India. *Environ Monit Assessm* 188(4):218.

7 Dietrich KN, Krafft KM, Bornschein RL, Hammond PB, Berger O, Succop PA, et al. 1987.
8 Low-level fetal lead exposure effect on neurobehavioral development in early infancy. *Pediatrics*
9 80:721-730.

10 Ding Y, Gao Y, Sun H, Han H, Wang W, Ji X, et al. 2011. The relationships between low levels
11 of urine fluoride on children's intelligence, dental fluorosis in endemic fluorosis areas in
12 Hulunbuir, Inner Mongolia, China. *J Hazard Mater* 186:1942-1946.

13 Dobbing J. 1968. Vulnerable periods in developing brain. In: *Applied neurochemistry*,
14 (Davidson A, Dobbing J, eds). Philadelphia: Davis, 287-316.

15 Dong L, Yao P, Chen W, Li P, Shi X. 2018. Investigation of dental fluorosis and intelligence
16 levels of children in drinking water-related endemic fluorosis area of xi'an. *Chin J of Epidemiol*
17 37:45-48.

18 Dong Z, Wan C, Zhang X, Liu J. 1993. Determination of the contents of amino-acid and
19 monoamine neurotransmitters in fetal brains from a fluorosis-endemic area. *J Guiyang Med Coll*
20 18:241-245.

21 Du L, Wan C, Cao X, Liu J. 2008. The effect of fluorine on the developing human brain.
22 *Fluoride* 41:327-330.

23 Duan J, Zhao M, Wang L, Fang D, Wang Y, Wang W. 1995. A comparative analysis of the
24 results of multiple tests in patients with chronic industrial fluorosis. *Guizhou Medical Journal*
25 18:179-180.

26 Duan Q, Jiao J, Chen X, Wang X. 2018. Association between water fluoride and the level of
27 children's intelligence: A dose-response meta-analysis. *Public Health* 154:87-97.

28 Ekstrand J, Boreus LO, de Chateau P. 1981. No evidence of transfer of fluoride from plasma to
breast milk. *Br Med J (Clin Res Ed)* 283:761-762.

European Food Safety Authority. 2009. Guidance of the scientific committee on use of the
benchmark dose approach in risk assessment. *EFSA Journal* 1150:1-72.

European Food Safety Authority. 2010. EFSA panel on contaminants in the food chain
(CONTAM); Scientific opinion on lead in food. *EFSA Journal* 8:1570.

1 European Environment Agency. 2001. Late lessons from early warnings: The precautionary
principle 1896-2000. (Environmental issue report No 22). Copenhagen.

2 European Environment Agency. 2013. Late lessons from early warnings: Science, precaution,
3 innovation. (EEA Report No 1/2013).

4 Ferry JL. 1944. Request for animal experimentation to determine central nervous system effects.
Part Memorandum (Warren SL, ed). Rochester, NY.

6 Forestier F, Daffos F, Said R, Brunet CM, Guillaume PN. 1990. [the passage of fluoride across
the placenta. An intra-uterine study]. J Gynecol Obstet Biol Reprod (Paris) 19:171-175.

7 Gao Q, Liu YJ, Guan ZZ. 2008. Oxidative stress might be a mechanism connected with the
8 decreased alpha 7 nicotinic receptor influenced by high-concentration of fluoride in sh-sy5y
neuroblastoma cells. Toxicol In Vitro 22:837-843.

9 Ge Y, Chen L, Yin Z, Song X, Ruan T, Hua L, et al. 2018. Fluoride-induced alterations of
10 synapse-related proteins in the cerebral cortex of ICR offspring mouse brain. Chemosphere
201:874-883.

12 Ginsberg G, Hattis D, Sonawane B. 2004. Incorporating pharmacokinetic differences between
children and adults in assessing children's risks to environmental toxicants. Toxicol Appl
13 Pharmacol 198:164-183.

14 Gould E. 2009. Childhood lead poisoning: Conservative estimates of the social and economic
15 benefits of lead hazard control. Environ Health Perspect 117:1162-1167.

16 Grandjean P, Juel K, Jensen OM. 1985. Mortality and cancer morbidity after heavy occupational
17 fluoride exposure. Am J Epidemiol 121:57-64.

18 Grandjean P, Landrigan PJ. 2006. Developmental neurotoxicity of industrial chemicals. Lancet
368:2167-2178.

19 Grandjean P, Budtz-Jørgensen E. 2007. Total imprecision of exposure biomarkers: implications
20 for calculating exposure limits. Am J Industr Med 50(10):712-9.

21 Grandjean P, Bellinger D, Bergman A, Cordier S, Davey-Smith G, Eskenazi B, et al. 2008. The
22 faroes statement: Human health effects of developmental exposure to chemicals in our
environment. Basic Clin Pharmacol Toxicol 102:73-75.

23 Grandjean P, Budtz-Jørgensen E. 2010. An ignored risk factor in toxicology: The total
24 imprecision of exposure assessment. Pure Appl Chem 82(2):383-391.

25 Grandjean P. 2013. Only one chance. How environmental pollution impairs brain development –
26 and how to protect the brains of the next generation. New York:Oxford University Press.

Grandjean P. 2013a. Science for precautionary decision-making. In: Late lessons from early warnings, Vol. II, (Gee D, Grandjean, P., Hansen, S.F., van den Hove, S., MacGarvin, M., Martin, J., Nielsen, G., Quist, D., Stanners, D., ed). Copenhagen:European Environment Agency, 517-535.

Grandjean P, Landrigan PJ. 2014. Neurobehavioural effects of developmental toxicity. *Lancet Neurol* 13:330-338.

Grandjean P, Abdennebi-Najar L, Barouki R, Cranor CF, Etzel RA, Gee D, et al. 2019. Timescales of developmental toxicity impacting on research and needs for intervention. *Basic Clin Pharmacol Toxicol* 125 Suppl 3:70-80.

Green R, Lanphear B, Hornung R, Flora D, Martinez-Mier EA, Neufeld R, et al. 2019. Association between maternal fluoride exposure during pregnancy and IQ scores in offspring in Canada. *JAMA Pediatr* 173:(in press).

Grigg D. 2002. The worlds of tea and coffee: Patterns of consumption. *GeoJournal* 57:283-294.

Guo X, Wang R, Cheng C, Wei W, Tang L, Wang Q, et al. 1991. A preliminary exploration of IQ of 7-13 year old pupils in a fluorosis area with contamination from burning coal. *Chin J of Endemiol* 10:98-100. [Republished in English in *Fluoride* 2008, 2041(2002):2125-2128]

Hamadani JD, Tofail F, Nermell B, Gardner R, Shiraji S, Bottai M, Arifeen SE, Huda SN, Vahter M. 2011. Critical windows of exposure for arsenic-associated impairment of cognitive function in pre-school girls and boys: A population-based cohort study. *Int J Epidemiol* 40:1593-1604.

Harriehausen CX, Dosani FZ, Chiquet BT, Barratt MS, Quock RL. 2019. Fluoride intake of infants from formula. *J Clin Pediatr Dent* 43(1):34-41.

He H, Cheng Z, Liu W. 2008. Effects of fluorine on the human fetus. *Fluoride* 41:321-326.

He MZ, Zhang CN. 2010. Investigation of children's intelligence quotient and dental fluorosis in drinking water-type of endemic fluorosis area in Pucheng county Shaanxi province before and after drinking water change. *Chin J Endemiol* 29(5):547-548.

Hong F, Cao Y, Yang D, and Wang H. 2001. Research on the effects of fluoride on child intellectual development under different environmental conditions. *Chinese Primary Health Care* 15(3):56-7. Translated and published in *Fluoride*, 2008;41(2):156-160.

Iheozor-Ejiofor Z, Worthington HV, Walsh T, O'Malley L, Clarkson JE, Macey R, et al. 2015. Water fluoridation for the prevention of dental caries. *Cochrane Database Syst Rev*:CD010856.

Ioannidis JP. 2005. Why most published research findings are false. *PLoS Med* 2:e124.

Ioannidis JPA. 2018. All science should inform policy and regulation. *PLoS Med* 15:e1002576.

- 1 IOM (Institute of Medicine). 2011. Finding What Works in Health Care: Standards for
2 Systematic Reviews. Washington, DC: The National Academies Press.
- 3 Jin T, Wang Z, Wei Y, Wu Y, Han T, Zhang H. 2017. Investigation of intelligence levels of
4 children of 8 to 12 years of age in coal burning-related endemic fluorosis areas. *J Environ Health*
5 34:229-231.
- 6 Kang JQ, Cheng YB, Wu KG, et al. 2011. Effects of fluoride and arsenic in drinking water on
7 children's intelligence. *Chin J Sch Health* 32(6):679-681.
- 8 Khan SA, Singh RK, Navit S, et al. 2015. Relationship between dental fluorosis and intelligence
9 quotient of school going children in and around Lucknow district: A cross-sectional study. *J Clin*
10 *Diagn Res* 9(11):ZC10-15.
- 11 Kundu H, Basavaraj P, Singla A, et al. 2015. Effect of fluoride in drinking water on children's
12 intelligence in high and low fluoride areas of Delhi. *J Indian Assoc Public Health* 13(2):116-121.
- 13 Landrigan PJ, Whitworth RH, Baloh RW, Staehling NW, Barthel WF, Rosenblum BF. 1975.
14 Neuropsychological dysfunction in children with chronic low-level lead absorption. *Lancet*
15 1:708-712.
- 16 Li J, Yao L, Shao QL, Wu CY. 2008. Effects of high fluoride level on neonatal neurobehavioral
17 development. *Fluoride* 41:165-170.
- 18 Li X, Hou G, Yu B, Yuan C, Liu Y, Zhang L, et al. 2010. Investigation and analysis of children's
19 intelligence and dental fluorosis in high fluoride area (in Chinese). *J Med Pest Control* 26:230-
20 231.
- 21 Li M, Gao Y, Cui J, Li Y, Li B, Liu Y, Sun J, Liu X, Liu H, Zhao L, Sun D. 2016. Cognitive
22 impairment and risk factors in elderly people living in fluorosis areas in China. *Biol Trace Elem*
23 *Res* 172(1):53-60.
- 24 Lin F, Ai H, Zhao H, Lin J, Jhiang J, Maimaiti., et al. 1991. High fluoride and low iodine
25 environment and subclinical cretinism in xinjiang (in chinese). *endemic Dis Bull* 6:62-67.
- 26 Liu S, Lu Y, Sun Z, Wu L, Lu W, Wang X, Yan S. 2000. Report on the intellectual ability of
27 children living in high-fluoride water areas. *Chin J Control Endemic Dis* 15(4):231-2.
28 [Republished in English in *Fluoride* 2008;41(2)144-147.]
- Lu F, Zhang Y, Trivedi A, et al. 2019. Fluoride related changes in behavioral outcomes may
relate to increased serotonin. *Physiol Behav* 206:76-83.
- Malin AJ, Till C. 2015. Exposure to fluoridated water and attention deficit hyperactivity disorder
prevalence among children and adolescents in the united states: An ecological association.
Environ Health 14:17.

- 1 Malin AJ, Riddell J, McCague H, Till C. 2018. Fluoride exposure and thyroid function among
2 adults living in Canada: Effect modification by iodine status. *Environ Int* 121:667-674.
- 3 Manju R, Hegde AM, Parlees P, et al. 2017. Environmental arsenic contamination and its effect
4 on intelligence quotient of school children in a historic gold mining area Hutti, North Karnataka,
India: A pilot study. *J Neurosci Rural* 8(3):364-367.
- 5 McClure FJ, Kinser, C.A. 1944. Fluoride domestic waters and systemic effects. *Publ Health Rep*
6 59:1575-1591.
- 7 McPherson CA, Zhang G, Gilliam R, Brar SS, Wilson R, Brix A, et al. 2018. An evaluation of
8 neurotoxicity following fluoride exposure from gestational through adult ages in Long-Evans
Hooded rats. *Neurotox Res* 34:781-798.
- 9 Michaels D. 2008. *Doubt is their product: How industry's assault on science threatens your*
10 *health*. Oxford; New York: Oxford University Press.
- 11 Morgan L, Allred E, Tavares M, Bellinger D, Needleman H. 1998. Investigation of the possible
12 associations between fluorosis, fluoride exposure, and childhood behavior problems. *Pediatr*
Dent 20:244-252.
- 13 Mullenix P, Den Besten P, Schunior A, Kernan W. 1995. Neurotoxicity of sodium fluoride in
14 rats. *Neurotoxicol Teratol* 17:169-177.
- 15 Mullenix PJ. 2005. Fluoride poisoning: A puzzle with hidden pieces. *Int J Occup Environ Health*
16 11:404-414.
- 17 Mundy WR, Padilla S, Breier JM, Crofton KM, Gilber ME, Herr DW, Jensen KF, Radio NM,
18 Raffaele KC, Schumacher K, Shafer TJ, Cowden J. 2015. Expanding the test set: Chemicals with
potential to disrupt mammalian brain development. *Neurotoxicol Teratol* 52(Pt A):25-35.
- 19 Mustafa DE, Younis UM, Elhag SA. 2018. The relationship between the fluoride levels in
20 drinking water and the schooling performance of children in rural areas of Khartoum State,
Sudan. *Fluoride* 51(2):102-113.
- 21 Nagarajappa R, Pujara P, Sharda AJ, Asawa K, Tak M, Aapaliya P, Bhanushali N. 2013.
22 Comparative assessment of intelligence quotient among children living in high and low fluoride
23 areas of Kutch, India: a pilot study. *Iranian J Publ Hlth* 42(8):813-18.
- 24 National Research Council (NRC). 1993. *Pesticides in the diets of infants and children*.
Washington, D.C.: National Academy Press.
- 25 National Research Council (NRC). 2000. *Scientific frontiers in developmental toxicology and risk*
26 *assessment*. Washington, DC: National Academy Press.

1 National Research Council (NRC). 2006. Fluoride in drinking water: A scientific review of
EPA's standards. Washington, DC: The National Academies Press.

2 National Toxicology Program (NTP). 2016. Systematic literature review on the effects of
3 fluoride on learning and memory in animal studies. Research Triangle Park, NC: National
Institute of Environmental Health Sciences.

4 Needleman HL, Gunnoe C, Leviton A, Reed R, Peresie H, Maher C, et al. 1979. Deficits in
5 psychologic and classroom performance of children with elevated dentine lead levels. N Engl J
6 Med 300:689-695.

7 Neutra RR, Cranor, C. F., Gee, D. 2018. The use and misuse of Bradford Hill in U.S. tort law.
Jurimetrics 58:127-162.

8 Opydo-Symaczek J, Borysewicz-Lewicka M. 2005. Urinary fluoride levels for assessment of
9 fluoride exposure of pregnant women in Poznan, Poland. Fluoride 38:312-317.

10 Opydo-Szymaczek J, Borysewicz-Lewicka M. 2007. Transplacental passage of fluoride in
11 pregnant polish women assessed on the basis of fluoride concentrations in maternal and cord
blood plasma. Fluoride 40:46-50.

12 Organisation for Economic Cooperation and Development (OECD). 2007. OECD guideline for
13 the testing of chemicals: Developmental neurotoxicity study.

14 Pang H, Yu L, Lai X, Chen Q. 2018. Relation between intelligence and comt gene polymorphism
15 in children aged 8-12 in the endemic fluorosis area and non-endemic fluorosis area. Chinese J
Control Endemic Dis 33:151-152.

16 Peckham S, Lowery D, Spencer S. 2015. Are fluoride levels in drinking water associated with
17 hypothyroidism prevalence in England? A large observational study of GP practice data and
18 fluoride levels in drinking water. J Epidemiol Commun Health 69:619-624.

19 Perrott KW. 2018. Fluoridation and attention deficit hyperactivity disorder - a critique of Malin
and Till (2015). Brit Dent J 223(11):819-822.

20 Poureslami H, Horri A, Atash R. 2011. High fluoride exposure in drinking water: Effect on
21 children's IQ, one new report. Int J Pediatr Dent 21:47.

22 Qin LS, Huo SY, Chen RL, et al. 1990. Using the Raven's Standard Progressive Matrices to
23 determine the effects of the level of fluoride in drinking water on the intellectual ability of
24 schoolage children. Chinese J Control Endemic Dis 1990;5(4):203-4. [Republished in English in
Fluoride 2008;41(2):115-119].

25 Razdan P, Patthi B, Kumar JK, et al. 2017. Effect of fluoride concentration in drinking water on
26 intelligence quotient of 12-14-year-old children in Mathura District: A cross-sectional study. J
Int Soc Prev Community Dent 7(5):252-258.

- 1 Reuben A, Caspi A, Belsky DW, Broadbent J, Harrington H, Sugden K, et al. 2017. Association
2 of childhood blood lead levels with cognitive function and socioeconomic status at age 38 years
3 and with IQ change and socioeconomic mobility between childhood and adulthood. *JAMA*
317:1244-1251.
- 4 Rice D, Barone S, Jr. 2000. Critical periods of vulnerability for the developing nervous system:
5 Evidence from humans and animal models. *Environ Health Perspect* 108 Suppl 3:511-533.
- 6 Riddell JK, Malin AJ, Flora D, McCague H, Till C. 2019. Association of water fluoride and
7 urinary fluoride concentrations with attention deficit hyperactivity disorder in Canadian youth.
Environ Int 133(Pt B):105190.
- 8 Rocha-Amador D, Navarro ME, Carrizales L, et al. 2007. Decreased intelligence in children and
9 exposure to fluoride and arsenic in drinking water. *Cad Saude Publica* 23 Suppl 4:S579-587.
- 10 Rocha-Amador DO, Morales R, Navarro ME, et al. 2008. Effects of fluoride and arsenic on the
11 central nervous system. In: Bundschuh J, Armienta MA, Birkle P, et al., eds. *Natural Arsenic in*
Groundwaters of Latin America. Boca Raton, FL: CRC Press, 453-458.
- 12 Rocha-Amador D, Navarro M, Trejo-Acevedo A, et al. 2009. Use of the Rey-Osterrieth Complex
13 Figure Test for neurotoxicity evaluation of mixtures in children. *Neurotoxicology* 30(6):1149-
1154.
- 14 Rodier PM. 1995. Developing brain as a target of toxicity. *Environ Health Perspect* 103 Suppl
15 6:73-76.
- 16 Roholm K. 1937. Fluorine intoxication. A clinical-hygienic study, with a review of the literature
17 and some experimental investigations. *Fluorine intoxication. A clinical-hygienic study, with a*
review of the literature and some experimental investigations. London: H.K. Lewis.
- 18 Ron M, Singer L, Menczel J, Kidroni G. 1986. Fluoride concentration in amniotic fluid and fetal
19 cord and maternal plasma. *Eur J Obstet Gynecol Reprod Biol* 21:213-218.
- 20 Rothenberg SJ, Rothenberg JC. 2005. Testing the dose-response specification in epidemiology:
21 public health and policy consequences for lead. *Environ Health Perspect* 113(9):1190-5.
- 22 Rothman KJ, Greenland S, Lash TL. 2012. *Modern epidemiology*. 3rd ed. Philadelphia:
23 Lippincott-Raven.
- 24 Rovet JF. 2014. The role of thyroid hormones for brain development and cognitive function.
Endocr Dev 26:26-43
- 25 Salgarello M, Lunardi G, Inno A, Pasetto S, Severi F, Gorgoni G, et al. 2016. 18f-naf pet/ct
26 imaging of brain metastases. *Clin Nucl Med* 41:564-565.

- 1 Saxena S, Sahay A, Goel P. 2012. Effect of fluoride exposure on the intelligence of school
children in Madhya Pradesh, India. *J Neurosci Rural Pract* 3(2):144-149.
- 2 Seraj B, Shahrabi M, Falahzade M, Falahzade F, Akhondi N. 2006. Effect of high fluoride
3 concentration in drinking water on children's intelligence. *J Dent Med* 19:80-86.
- 4 Shannon FT, Fergusson DM, Horwood LJ. 1986. Exposure to fluoridated public water supplies
5 and child health and behaviour. *NZ Med J* 99:416-418.
- 6 Shao QL, Wang Y, Li L, Li J. 2003. Initial study of cognitive function impairment as caused by
chronic fluorosis. *Chinese Journal of Endemiology* 22:336-338.
- 7 Sharma JD, Sohu D, Jain P. 2009. Prevalence of neurological manifestations in a human
8 population exposed to fluoride in drinking water. *Fluoride* 42:127-132.
- 9 Shen YW, Taves DR. 1974. Fluoride concentrations in the human placenta and maternal and
10 cord blood. *Am J Obstetr Gynecol* 119:205-207.
- 11 Shivaprakash PK, Ohri K, Noorani H. 2011. Relation between dental fluorosis and intelligence
12 quotient in school children of Bagalkot district. *J Indian Soc Pedod Prev Dent* 29(2):117-120.
- 13 Singh VP, Chauhan DS, Tripathi S, et al. 2013. A correlation between serum vitamin,
14 acetylcholinesterase activity and IQ in children with excessive endemic fluoride exposure in
Rajasthan, India. *Int Res J Med Sci* 1(3):12-16.
- 15 Smith FA, Gardner DE, Hodge HC. 1950. Investigations on the metabolism of fluoride. II.
16 Fluoride content of blood and urine as a function of the fluorine in drinking water. *J Dent Res*
29(5):596-600.
- 17 Spadaro JV, Rabl A. 2008. Global health impacts and costs due to mercury emissions. *Risk Anal*
18 28:603-613.
- 19 Spittle B. 1994. Psychopharmacology of fluoride: A review. *Int Clin Psychopharmacol* 9:79-82.
- 20 Spittle B, Ferguson D, Bouwer C. 1998. Intelligence and fluoride exposure in New Zealand
21 children. *Fluoride* 31(3):S13.
- 22 Sudhir KM, Chandu GN, Prashant GM, et al. 2009. Effect of fluoride exposure on intelligence
23 quotient (IQ) among 13-15 year old school children of known endemic area of fluorosis,
Nalgonda District, Andhra Pradesh. *J Indian Assoc Publ Hlth Dent* 13:88-94.
- 24 Tang Q, Du J, Ma H, Jiang S, Zhou X. 2008. Fluoride and children's intelligence: A meta-
25 analysis. *Bio Trace Elem Res* 126:115-120.
- 26 Thomas D, Sanchez B, Peterson K, et al. 2018. Prenatal fluoride exposure and neurobehavior
27 among children 1-3 years of age in Mexico (abstract). *Fluoride* 51(4):385-386.

- 1 Till C, Green R, Grundy JG, Hornung R, Neufeld R, Martinez-Mier EA, et al. 2018. Community
2 water fluoridation and urinary fluoride concentrations in a national sample of pregnant women in
3 Canada. *Environ Health Perspect* 126:107001.
- 4 Till C, Green R, Flora D, Hornung R, Martinez-Mier EA, Blazer M, Farmus L, Ayotte P, Muckle
5 G, Lanphear B. 2020. Fluoride exposure from infant formula and child IQ in a Canadian birth
6 cohort. *Environ Int* 134:105315.
- 7 Trivedi MH, Verma RJ, Chinoy NJ, et al. 2007. Effect of high fluoride water on intelligence of
8 school children in India. *Fluoride* 40(3):178-183.
- 9 Tsuji JS, Garry MR, Perez V, Chang ET. 2015. Low-level arsenic exposure and developmental
10 neurotoxicity in children: A systematic review and risk assessment. *Toxicology* 337:91-107.
- 11 United States Environmental Protection Agency (U.S. EPA). 2001. Methylmercury (MeHg);
12 CASRB 22967-92-6. Integrated Risk Information System (IRIS).
- 13 United States Environmental Protection Agency (U.S. EPA). 2005. Regulatory Impact Analysis
14 of the Clean Air Mercury Rule. EPA-452/R-05-003
- 15 United States Environmental Protection Agency (U.S. EPA). 2008. Regulatory Impact Analysis
16 of the Proposed Revisions to the National Ambient Air Quality Standards for Lead.
- 17 United States Environmental Protection Agency (U.S. EPA). 2010. Fluoride: Dose-response
18 analysis for non-cancer effects. Washington, DC: Health and Ecological Criteria Division, Office
19 of Water, U.S. EPA.
- 20 United States Protection Agency (U.S. EPA). 2012. Benchmark dose technical guidance.
21 Washington, DC: Risk Assessment Forum, U.S. Environmental Protection Agency.
- 22 United States Environmental Protection Agency (U.S. EPA): Six-Year Review 3 - Health Effects
23 Assessment for Existing Chemical and Radionuclide National Primary Drinking Water
24 Regulations - Summary Report. Office of Science and Technology, Office of Water, U.S. EPA.
25 Washington, DC; 2016.
- 26 United States Environmental Protection Agency (U.S. EPA). 2017. Procedures for Chemical
27 Risk Evaluation Under the Amended Toxic Substances Control Act. 82 FR 33726.
- 28 Uyghurturk DA, Goin DE, Martinez-Mier EA, Woodruff TJ, DenBesten PK. 2020. Maternal and
fetal exposures to fluoride during mid-gestation among pregnant women in northern California.
Environ Health 19:38.
- Valdez Jimenez L, Lopez Guzman OD, Cervantes Flores M, Costilla-Salazar R, Calderon
Hernandez J, Alcaraz Contreras Y, et al. 2017. In utero exposure to fluoride and cognitive
development delay in infants. *Neurotoxicology* 59:65-70.

- Villa A, Anabalon M, Cabezas L. 2000. The fractional urinary fluoride excretion in young children under stable fluoride intake conditions. *Community Dent Oral Epidemiol* 28:344-355.
- Wang C, Gao Y, Wang W, Zhao L, Zhang W, Han H, et al. 2012. A national cross-sectional study on effects of fluoride-safe water supply on the prevalence of fluorosis in China. *BMJ Open* 2.
- Wang QJ, Gao MX, Zhang MF, et al. 2012. Study on the correlation between daily total fluoride intake and children's intelligence quotient. *J Southeast Univ (Med Sci Edi)* 31(6):743-746
- Wang S, Wang L, Hu P, Guo S, Law S. 2001. Effects of high iodine and high fluorine on children's intelligence and thyroid function (in chinese). *Chin J Endemiol* 20:288-290.
- Wang SX, Wang ZH, Cheng XT, Li J, Sang ZP, Zhang XD, et al. 2007. Arsenic and fluoride exposure in drinking water: Children's IQ and growth in Shanyin county, Shanxi province, China. *Environ Health Perspect* 115:643-647.
- Wang S, Zhang H, Fan W, Fang S, Kang P, Chen X, Yu M. 2008. The effects of endemic fluoride poisoning caused by coal burning on the physical development and intelligence of children. *Fluoride* 41(4):344-348. (Originally published in *J Appl Clin Ped* 2005;20(9):897-9.)
- Waugh DT, Godfrey M, Limeback H, Potter W. 2017. Black tea source, production, and consumption: Assessment of health risks of fluoride intake in New Zealand. *J Environ Public Health* 2017:5120504.
- Wei N, Li Y, Deng J, Xu S, Guan Z. 2014. The effects of comprehensive control measures on intelligence of school-age children in coal-burning-borne endemic fluorosis areas *Chin J Endemiol* 33:320-324.
- World Health Organization. 2006. *Fluoride in drinking-water*. London, UK: IWA Publishing.
- Xiang Q, Liang Y, Chen L, Wang C, Chen B, Chen X, et al. 2003. Effect of fluoride in drinking water on children's intelligence. *Fluoride* 36:84-94.
- Xiang Q, Liang Y, Zhou M, Zang H. 2003. Blood lead of children in Wamiao-Xinhuai intelligence study (letter to the editor). *Fluoride* 36:198-199.
- Xiang Q, Wang Y, Yang M, Zhang M, Xu Y. 2013. Level of fluoride and arsenic in household shallow well water in Wamiao and Xinhuai villages in Jiangsu Province, China. *Fluoride* 46:192-197.
- Xiang Q. 2015. Correspondence. *Fluoride* 48:78-89.
- Yazdi SM, Sharifian A, Dehghani-Beshne M, Momeni VR, Aminian O. 2011. Effects of fluoride on psychomotor performance and memory of aluminum potroom workers. *Fluoride* 44:158-162.

- 1 Yu Y, Yang W, Dong Z, Wan C, Zhang J, Liu J, et al. 2008. Neurotransmitter and receptor
2 changes in the brains of fetuses from areas of endemic fluorosis. *Fluoride* 41:134-138.
- 3 Yu X, Chen J, Li Y, et al. 2018. Threshold effects of moderately excessive fluoride exposure on
4 children's health: A potential association between dental fluorosis and loss of excellent
intelligence. *Environ Int* 118:116-124.
- 5 Zhao L, Liang G, Zhang D, Wu X. 1996. Effect of a high fluoride water supply on children's
6 intelligence. *Fluoride* 29:190-192.
- 7 Zhou G, Tang S, Yang L, Niu Q, Chen J, Xia T, et al. 2019. Effects of long-term fluoride
8 exposure on cognitive ability and the underlying mechanisms: Role of autophagy and its
association with apoptosis. *Toxicol Appl Pharmacol* 378:114608.
- 9 Zhu L, Petersen PE, Wang HY, Bian JY, Zhang BX. 2003. Oral health knowledge, attitudes and
10 behaviour of children and adolescents in China. *Int Dent J* 53:289-298.
- 11 Zohoori FV, Omid N, Sanderson RA, Valentine RA, Maguire A. 2019. Fluoride retention in
12 infants living in fluoridated and non-fluoridated areas: effects of weaning. *Brit J Nutr* 121:74-81.
- 13
- 14
- 15
- 16
- 17
- 18
- 19
- 20
- 21
- 22
- 23
- 24
- 25
- 26
- 27

**CURRICULUM VITAE OF
PHILIPPE GRANDJEAN, MD, DMSc**

PHILIPPE GRANDJEAN, M.D.

Office address

Institute of Public Health
University of Southern Denmark
Winsløwparken 17
DK-5000 Odense C, Denmark
Tel. (+45) 6550.3769
Fax (+45) 6591.1458
Email: pgrand@health.sdu.dk
<http://www.sdu.dk/staff/PGrandjean.aspx>

Harvard School of Public Health
Department of Environmental Health
665 Huntington Avenue
Building 1, room 1312
P.O. Box 15697
Boston, MA 02115
Tel: 617-384-8907
Fax: 617-384-8994
Email: Pgrand@hsph.harvard.edu
<http://www.hsph.harvard.edu/faculty/philippe-grandjean/>

Academic degrees

1974, M.D., University of Copenhagen
1975, Diploma in basic medical research, University of Copenhagen
1979, D.M.Sc. (dr.med.), University of Copenhagen

Chronology of employment

1974-1975	Postgraduate training fellowship, University of Copenhagen
1975-1978	Research fellow, Institute of Hygiene, Univ. Copenhagen
1978-1980	Senior research fellow, University of Copenhagen Visiting fellow, Department of Community Medicine, Mount Sinai School of Medicine, New York
1980-1982	Director, Department of Occupational Medicine, Danish National Institute of Occupational Health
1982-	Professor of Environmental Medicine, Odense University
1983-2017	Consultant in Toxicology, Danish Health Authority
1994-2002	Adjunct Professor of Public Health (Environmental Health) and Neurology, Boston University School of Medicine, Boston
2003-	Adjunct Professor of Environmental Health, Harvard T.H. Chan School Public Health, Boston

Awards and honors

Prize essay in medicine, University of Copenhagen (1972)
Fulbright senior research scholarship (1978)
Keynote speaker, Odense University anniversary (1983)
Gitlitz Memorial Lecture, Association of Clinical Scientists, USA
(1985)

Fellow, Collegium Ramazzini (1987)
Knight of the Dannebrog, awarded by the Queen of Denmark (1990)
The Dannin prize for medical research (1991)
Fellow, American Association for the Advancement of Science (1994)
Irish Congress Lecturer, Royal College of Physicians of Ireland and
Irish Society of Toxicology (1996)
Knight of the Dannebrog, First Degree, awarded by the Queen of Denmark
(2003)
'Mercury madness award' for excellence in science in the public
interest from eight US environmental organizations (2004)
Emeritus Fellow, International Union of Pure and Applied Chemistry,
IUPAC (2009)
Honorary Research Award, International Order of Odd Fellows (2010)
Science Communication Award, University of Southern Denmark (2012)
Bernardino Ramazzini Award (2015)
Basic & Clinical Pharmacology & Toxicology Nordic Award (2015)
Margrethegaarden honorary prize (2016)
John R. Goldsmith Award, International Society for Environmental
Epidemiology (2016)

Editorial boards

American Journal of Industrial Medicine (1987-2017)
Applied Organometal Chemistry (1985-1991)
Arbejdsmiljø (Occupational Environment, in Danish, 1983-1990)
Archives of Environmental Health (European Editor, 1986-1992)
Archives of Toxicology (1987-)
Biomarkers (1996-2001)
Central European Journal of Occupational and Environmental Medicine
(2015-)
Critical Reviews in Toxicology (1985-2012)
Danish Medical Bulletin (1994-2003)
Environmental Health (Editor-in-Chief, 2002-)
Environmental Health Perspectives (2003-)
Environmental Research (1981-1994 and 2014-2017, Associate Editor,
1995-2014)
Industrial Health (2000-2005)
International Journal of Hygiene and Environmental Health (2001-)
International Journal of Occupational and Environmental Health (1994-
2011)
International Journal of Occupational Medicine & Environ Health (1991-
Journal of Clean Technology, Environmental Toxicology, and
Occupational Medicine (1992-1998)
Journal of Environmental Medicine (1998-1999)
Naturens Verden (Natural Science, in Danish) (1987-1991)
Ugeskrift for Læger (Danish Medical Journal, in Danish) (1991-2007)

Scientific societies

American Association for the Advancement of Science (Fellow, 1994)
American Public Health Association
Collegium Ramazzini (Fellow, 1987; Member of the Council, 2005-2013)
Danish Medical Association

Danish Societies of Clinical Chemistry, Epidemiology, Occupational and Environmental Medicine, and Public Health
Faroese Society of Science and Letters
International Society for Environmental Epidemiology

Teaching experience

Professor of Environmental Medicine, Odense University (University of Southern Denmark) (1982-). Member of curriculum committee.

Coordinator, Global Health class.

Adjunct Professor of Public Health (Environmental Health) and Neurology, Boston University School of Medicine, Boston (1994-2002)

Adjunct Professor of Environmental Health, Harvard T.H.Chan School of Public Health, Boston (2003-)

Invited teacher, École des hautes études en santé publique (EHESP, French school of public health) (2009-)

International: Numerous teaching assignments, including guest lectures at universities and related tasks, e.g. as external examiner, National University of Singapore (1995). External evaluator of PhD theses from other universities, including University of Sydney and University of South Pacific (Fiji).

Research support as Principal Investigator since 2000

2000-2006 NIEHS

Mercury associated neurobehavioral deficit in children

2001-2003 Nordic Arctic Research Programme (NARP)

Changing patterns of biomagnified pollutants in the northern marine environment

2001-2004 Danish Medical Research Council

Exposure assessment for endocrine disruptors

2002-2004 Danish Medical Research Council

Environmental epidemiology research

2003-2004 European Commission

Assessment of Neurobehavioral Endpoints and Markers of Neurotoxicant Exposures (ANEMONE)

2003-2005 Danish Medical Research Council

Research in hormone related substances

2003-2006 NIEHS ES11687

Effects of perinatal disruptors in children

2003-2007 EPA STAR RD-83075801-0

Children's vulnerability to environmental immunotoxicant

2004-2011 NIEHS ES12199

Epidemiology of immunotoxicant exposure in children

2006-2011 NIEHS ES13692

Health effects of lifetime exposure to food contaminants

2006-2012 NIEHS ES14460

Three-generation human study of reproductive effects of marine food contaminants

2008-2012 Danish Council for Strategic Research

Environmental pollutant impact on antibody production against current and new childhood vaccines

2007-2013 NIEHS ES009797

Mercury associated neurobehavioral deficit in children

2011-2017 NIEHS ES012199

Epidemiology of immunotoxicant exposure in children

2012-2020 NIEHS ES021993 and NSF OCE-1321612

Immunotoxicity in Humans with Lifetime Exposure to Ocean Pollutants

2013-2019 NIEHS ES021477

Glucose Metabolism in Adults Prenatally Exposed to Diabetogenic Pollutants

2013-2018 NIEHS ES021372

Pollutant-related diabetes in the Nurses' Health Study II

2014-2020 NIEHS ES023376

Gut Microbiome in Adults with Early Life Exposures to Environmental Chemicals

Major Current Funding as Principal Investigator

2017-2020 NIEHS ES026596

Inflammation and metabolic abnormalities in pollutant-exposed children

2017-2022 NIEHS P42ES027706

Sources, Transport, Exposure and Effects of PFASs (STEEP)

2019-2024 ATSDR TS000313

Assessment of PFAS exposures and health effects in two Massachusetts communities with PFAS drinking water contamination

2019-2023 NIEHS ES030394

Vulnerability During Infancy to Immunotoxic Contaminant Exposures

Major committees, boards and elective offices

Danish:

Danish Medical Association: Member, Prevention Council (2011-2014)

Danish Medical Research Council: Consultant on environmental medicine (1985-1990); Member, Joint Research Council Committee on Environmental Research (1986-1991); Member of DMRC (1992-1998)

Danish Society of Community Medicine: Secretary (1977-1978)

Danish Society of Industrial Medicine: Board Member (1974-1983)

Ministry of Education: Member, Committee on Toxicology (1984-1986); Member, Committee on Environmental Education (1986-1987)

Ministry of the Environment: Member, Council on Environmental Chemicals (1983-1989); Member, Environmental Appeal Board (1986-2010); Member, Environmental Research Council (1990-1992); Member, Advisory Committee on Pesticide Research (1995-2004 and 2018-2020); Member, Advisory Committee on Arctic Research (1996-2004)

Ministry of Health: numerous committee appointments; Chair, Committee on Risk Perception (2000-2001)

Ministry of Labour: Consultant on Occupational Health, Council on Occupational Safety and Health (1983-1993); Member, Occupational Health Council Research Committee (on behalf of the Danish Medical Research Council) (1984-1990 and 1999-2003)

Ministry of Research: Chair, Committee on Research at the Faroe Islands (1995-1996); Member, Committee on Scientific Dishonesty (2004-2006); Chair, Program Committee on Non-Ionizing Radiation (2004-2009)

Odense University (from 2000 University of Southern Denmark), elected

offices: Chairman, Institute of Community Health (1982-1985; 1996-1999); Member of Executive Committee, Institute of Community Health (from 2000 Institute of Public Health) (1986-1995; 2000-2005); Member, Faculty Research Committee (1983-1985); Member, Curriculum Committee (1984-1986); Member, Faculty Council (1985-1993); Vice-Dean (1991-1993); Member, Scientific Integrity Committee (2003-2022)

United States and international:

Academy of Finland: member of panel evaluating the National Institute of Public Health (1995), site visit of center of excellence (2001)

Agency for Toxic Substances and Disease Registry: Workshop Rapporteur, Neurobehavioral Test Batteries for Use in Environmental Health Field Studies (1992); Member, Expert Panel of Mercury (1998)

Association of Schools of Public Health in the European Region: Treasurer (1975-1977)

BioMedCentral: Member, Editors Advisory Group (2011-2013)

Boston Environmental Hazards Center: Consultant (1994-1999)

Collegium Ramazzini: President, International Conference, The precautionary principle: Implications for research and prevention in environmental and occupational health (2002); Member, Executive Council (2005-2013)

Commission of the European Communities: National Expert, Working Party on Environmental and Lifestyle-Related Diseases (1988-1990); ad hoc Consultant for evaluation of research applications; ad hoc Scientific Advisor on Risk Assessment (2009-); Member, Scientific Committee on Emerging and Newly Identified Health Risks; - Working group on Dental Amalgam (Human Health)(2012-2013)

European Environment Agency: Member, Scientific Committee (2012-2020)

European Food Safety Authority: Member, Panel on Contaminants in the Food Chain responsible for 85 opinions (2003-2009); Member of Working Groups on mercury, polychlorinated biphenyls, cadmium, lead, and benchmark dose

Food Advisory Committee, U.S.FDA, Methylmercury: invited expert (2002)

INMA (Infancia y Medio Ambiente), Spain: Member, Project Steering Committee (2010-)

Institut de Recherche Santé, Environnement et Travail, France: Member, Board of Advisers (2015-)

International Agency for Research on Cancer: Member of Task Group, Monographs on the Evaluation of Carcinogenic Risks to Humans, Vol. 47 (1988), Vol. 49 (1989), as chairman, Vol. 58 (1993), and as Subgroup chair, Vol. 100C (2009)

International Commission on Occupational Health: Danish Delegation Secretary (1982-90); Member, Scientific Committee on the Toxicology of Metals (1987-); Member of the Board (1990-1996)

International Programme on Chemical Safety: Member of Task Group, Environmental Health Criteria, Vol. 36 (1984) and 72 (1986)

International Society for Environmental Epidemiology: Councillor (1991-1994)

International Union of Pure and Applied Chemistry: Member, Subcommittee on the Toxicology of Nickel (1979-1989); Titular

Member (1985-1991) and Chairman (1987-1991), Commission on Toxicology; Chairman, Subcommittee on Risk Assessment (1985-1989)
Instituto de Saude Ambiental, Lisboa, Portugal: Member, External Advisory Committee (2018-2020)
Karolinska Institute (Stockholm, Sweden): Member of international evaluation panel on environmental medicine (1993)
Ministry for Scientific Policy (Belgium): Consultant on national research program on health hazards (1990 and 1994)
National Institutes of Health (USA): Member of Special emphasis panels (2009-)
NATO Priority Area Panel on Environmental Security: Member (1996-1997)
Norwegian Research Council: ad hoc reviewer (2001-2008); Chairman of Environment and Health Review Group (2009-2010); member of steering committee (2011-2015)
Prenatal Programming and Toxicity (PPTOX) conferences: Organizer/Chair/Co-chair, Torshavn (2007), Miami (2009), Paris (2012), Boston (2014), Kita-Kyushu (2016), Torshavn (2018)
Society of Occupational and Environmental Health: Member, Governing Council (1990-1993)
Swedish Council for Work Life Research: Member, Priority Committee on Chemical Health Risks (1997-1998)
U.N.Environment Programme: Member, Global Mercury Assessment Working Group (2002)
U.S. Environmental Protection Agency: Member, SAB/SAP Endocrine Disruptor Screening Program Subcommittee (1998-1999); Member, Food Quality Protection Act (FQPA) Science Review Board (SRB)(1999-2003)
White House Office of Science and Technology Policy: Team leader and presenter, Workshop on Scientific Issues Relevant to Assessment of Health Effects from Exposure to Methylmercury (1998)
World Health Organization: Temporary Adviser or Consultant on several occasions, five times elected Rapporteur; Member, European Advisory Committee on Health Research (2011-2017)

Books

1. Grandjean P, ed. Standards setting. Copenhagen: Occupational Health Foundation, 1977, 210 pp.
2. Grandjean P, Nielsen T. Organiske blyforbindelser, forurening og toksikologi (Organolead compounds, pollution and toxicology, in Danish). Report No. SNV PM 879. Stockholm: Naturvårdsverket, 1977, 78 pp.
3. Grandjean P. Occupational health aspects of construction work. EURO Reports and Studies 86. Copenhagen: World Health Organization, Regional Office for Europe, 1983, 28 pp. (also published in German, French and Russian)
4. Grandjean P, ed. Biological effects of organolead compounds. Boca Raton, FL: CRC Press, 1984, 278 pp.
5. Grandjean P, Tarkowski S, eds. Toxic oil syndrome: mass food poisoning in Spain. Copenhagen: World Health Organization, Regional Office for Europe, 1984, 92 pp. (also published in Spanish)
6. Grandjean P. Miljø og forebyggelse. (Environment and prevention, student's guide in Danish). Copenhagen: F.a.d.L.'s Forlag, 1984, 109 pp.
7. Gilioli R, Grandjean P, Johnson B, Seppäläinen AM, Tarkowski S, eds. Neurobehavioural methods in occupational and environmental health. Environmental Health No. 3. Copenhagen: World Health Organization, Regional Office for Europe, 1985, 209 pp.
8. Grandjean P, ed. Neurobehavioural methods in occupational and environmental health. Environmental Health No. 6. Copenhagen: World Health Organization, Regional Office for Europe, 1985, 72 pp.
9. Grandjean P, ed. Miljømedicin (Environmental medicine, textbook in Danish). Copenhagen: F.a.d.L.'s Forlag, 1986, 257 pp.
10. Grandjean P, ed. Trace elements in human health and disease: extended abstracts. Environmental Health No. 20. Copenhagen: World Health Organization, Regional Office for Europe, 1987, 230 pp.
11. Grandjean P, ed. Trace elements in human health and disease: symposium report. Environmental Health No. 26. Copenhagen: World Health Organization, Regional Office for Europe, 1987, 134 pp.
12. Grandjean P, Kimbrough RD, Rantanen J, Tarkowski S, Yrjänheikki E. Assessment of health risks in infants associated with exposure to PCBs, PCDDs and PCDFs in breast milk. Environmental Health No. 29. Copenhagen: World Health Organization, Regional Office for Europe, 1988, 116 pp.
13. Grandjean P, ed. Miljømedicin, 2. udg. (Environmental medicine, 2nd ed., textbook in Danish). Copenhagen: F.a.d.L.'s Forlag, 1988, 311 pp.
14. Kimbrough RD, Mahaffey KR, Grandjean P, Sandø SH, Ruttstein DD. Clinical Effects of Environmental Chemicals: A Software Approach to Etiologic Diagnosis. New York: Hemisphere, 1989, 110 pp. and one floppy disk.
15. Grandjean P. Skin Penetration: Hazardous Chemicals at Work. (Published on behalf of the Commission of the European Communities.) London: Taylor and Francis, 1990, 187 pp.
16. Grandjean P, ed. Ecogenetics: Genetic Predisposition to Toxic

Effects of Chemicals. London: Chapman & Hall, 1991, 288 pp.

17. Grandjean P, ed. Miljø, sundhed og samfund (Environment, health and society, in Danish). Copenhagen: Nyt Nordisk Forlag, 1991, 453 pp.
18. Grandjean P, Brown SS, Reavey P, Young DS, Rej R (eds). Biomarkers of Chemical Exposure. Proceedings of the Arnold O. Beckman/IFCC European Conference on Environmental Toxicology. Clin Chem 1994; 40 (issue 7B).
19. Toppari J, Larsen JC, Christiansen P, Giwercman A, Grandjean P, Guillette LJ, Jr, Jégou B, Jensen TK, Jouannet P, Keiding N, Leffers H, McLachlan JA, Meyer O, Müller J, Rajper-DeMeyts E, Scheike T, Sumpter J, Skakkebaek N. Male reproductive health and environmental chemicals with estrogenic effects. Copenhagen: Danish Environmental Protection Agency, 1995, 166 pp.
20. Grandjean P, Brown SS, Reavey P, Young DS, Sampson E (eds). Biomarkers. Proceedings of the Second Arnold O. Beckman/IFCC European Conference on Environmental Toxicology. Clin Chem 1995; 41 (issue 12B).
21. Grandjean P. Farlig forurening (Dangerous pollution, in Danish). Copenhagen: Nyt Nordisk Forlag and National Board of Health, 1998, 174 pp.
22. Grandjean P ed. Human health effects of environmental mercury exposure (special issue). Environ Res 1998; 77 (67-177).
23. Grandjean P, Sofritti M, Minardi F, Brazier J (eds). The Precautionary Principle. Implications for research and prevention in environmental and occupational health. Eur J Oncol Library 2003; 2: 1-245. Also published in Int J Occup Med Environ Health 2004; 17: 3-201.
24. Grandjean P (ed). Prenatal programming and toxicity. Basic Clin Pharmacol Toxicol. 2008; 102(2): 71-273.
25. Gee D, Grandjean P, Hansen SF, van den Hove S, MacGarvin M, Martin J, Nielsen G, Quist D, Stanners D, eds. Late Lessons from Early Warnings, volume II (EEA Report No 1/2013). Copenhagen, European Environment Agency, 2013, 746 pp.
26. Grandjean P. Only one chance. How Environmental Pollution Impairs Brain Development – and How to Protect the Brains of the Next Generation. New York: Oxford University Press, 2013 (232 pp.).
27. Grandjean P, Hermann P. Kemi på hjernen – går ud over enhver forstand. København: Gyldendal, 2015 (334 sider).
28. Grandjean P. Cerveaux en danger (Brains in danger, in French). Translated by Odile Demange. Paris: Buchet Chastel, 2016 (336 pp.).
29. Kishi R, Grandjean P, eds. Health Impacts of Developmental Exposure to Environmental Chemicals. Singapore: Springer, 2020 (555 pp.)

Publications in international peer-reviewed journals

1. Grandjean P, Holma B. A history of lead retention in the Danish population. *Environ Biochem Physiol* 1973; 3: 268-73.
2. Grandjean P. Lead in Danes, historical and toxicological studies. *Environ Qual Saf* 1975; Suppl. Vol. 2: 6-75.
3. Grandjean P. Possible effect of lead on egg-shell thickness in kestrels 1874-1974. *Bull Environ Contam Toxicol* 1976; 16: 101-6.
4. Grandjean P. Regional distribution of lead in human brains. *Toxicol Lett* 1978; 2: 65-9.
5. Nielsen T, Jensen KA, Grandjean P. Organic lead in normal human brains. *Nature (Lond.)* 1978; 274: 602-3.
6. Grandjean P. Lead concentration in single hairs as a monitor of occupational lead exposure. *Int Arch Occup Environ Health* 1978; 42: 69-81.
7. Grandjean P, Lintrup J. Erythrocyte-Zn-protoporphyrin as an indicator of lead exposure. *Scand J Clin Lab Invest* 1978; 38: 669-75.
8. Grandjean P, Arnvig E, Beckmann J. Psychological dysfunctions of lead-exposed workers: Relation to biological parameters of exposure. *Scand J Work Environ Health* 1978; 4: 295-303.
9. Grandjean P. Widening perspectives of lead toxicity, a review of health effects of lead exposure in adults. *Environ Res* 1978; 17: 303-21. (Also published as a special report to the U.S. National Institute of Environmental Health Sciences)
10. Grandjean P. Occupational lead exposure in Denmark: Screening with the haematofluorometer. *Br J Ind Med* 1979; 36: 52-8.
11. Grandjean P, Nielsen OV, Shapiro IM. Lead retention in ancient Nubian and contemporary populations. *J Environ Path Toxicol* 1979; 2: 781-7.
12. Grandjean P, Nielsen T. Organolead compounds, environmental health aspects. *Residue Rev* 1979; 72: 97-148.
13. Arnvig E, Grandjean P, Beckmann J. Neuropsychological effect of heavy lead exposure determined with psychological tests. *Toxicol Lett* 1980; 5: 399-404.
14. Hertz MM, Bolwig TG, Grandjean P, Westergaard E. Lead poisoning and the blood-brain barrier. *Acta Neurol Scand* 1981; 63: 286-96.
15. Grandjean P, Selikoff IJ, Shen SK, Sundermann FW Jr. Nickel concentrations in plasma and urine of shipyard workers. *Am J Ind Med* 1981; 1: 181-9.
16. Olsen NB, Hollnagel H, Grandjean P. Indicators of lead exposure in an adult Danish suburban population. *Dan Med Bull* 1981; 28: 168-76.
17. Grandjean P, Olsen NB, Hollnagel H. Influence of smoking and alcohol consumption on blood lead levels. *Int Arch Occup Environ Health* 1981; 48: 391-7.
18. Grandjean P, Kon SH. Lead exposure of welders and bystanders in a ship repair yard. *Am J Ind Med* 1981; 2: 65-70.
19. Grandjean P, Lintrup J. Sources of variation in fluorometry of zinc-protoporphyrin in blood. *Scand J Work Environ Health* 1981; 7: 311-2.
20. Grandjean P, Olsen NB, Hollnagel H. Occupationally related lead exposure in the general population. *Scand J Work Environ Health* 1981;

7: 298-301.

21. Grandjean P. Occupational fluorosis through 50 years: clinical and epidemiological experiences. *Am J Ind Med* 1982; 3: 227-36.
22. Nielsen OV, Grandjean P, Bennike P. Chemical analyses of archaeological bone samples: Evidence for high lead exposure on the Faroe Islands. *J Dan Archaeol* 1982; 2: 145-8. (also published in Faroese: Blyggj i føroyingum, *Mondul* 1983; 9: 27-31)
23. Grandjean P. Storage depots in the body: Passive retention or time bomb? (Editorial) *Am J Ind Med* 1983; 4: 489-90.
24. Grandjean P, Wulf HC, Niebuhr E. Sister chromatid exchange in response to variations in occupational lead exposure. *Environ Res* 1983; 32: 199-204.
25. Grandjean P, Thomsen G. Reversibility of skeletal fluorosis. *Br J Ind Med* 1983; 40: 456-61.
26. Grandjean P. Lead poisoning: Hair analysis shows the calendar of events. *Hum Toxicol* 1984; 3: 223-8.
27. Grandjean P, Hansen ON, Lyngbye K. Analysis of lead in circum-pulpal dentin of deciduous teeth. *Ann Clin Lab Sci* 1984; 14:270-5.
28. Eskildsen J, Grandjean P. Lead exposure from lead pellets: Age-related accumulation in mute swans. *Toxicol Lett* 1984; 21: 225-9.
29. Grandjean P, Juel K, Jensen OM. Mortality and cancer morbidity after heavy occupational fluoride exposure. *Am J Epidemiol* 1985; 121: 57-64.
30. Lyngbye T, Hansen ON, Vangberg L, Grandjean P. Lead as a cause of SIDS. *N Engl J Med* 1985; 10: 954-5.
31. Grandjean P. Reference intervals for toxic metals: Problems and prospects. *Ann Clin Lab Sci* 1986; 16: 67-74.
32. Grandjean P, Bach E. Indirect exposures: The significance of bystanders at work and at home. *Am Ind Hyg Assoc J* 1986; 47: 819-24.
33. Grandjean P, Lyngbye T, Hansen ON. Lead concentration in deciduous teeth: Variation related to tooth type and analytical technique. *J Toxicol Environ Health* 1986; 19: 437-45.
34. Grandjean P. After Chernobyl (Editorial). *Arch Environ Health* 1986; 41: 277.
35. Andersen O, Grandjean P. Effects of inorganic and organic lead compounds on chromosomal length in human lymphocytes. *Appl Organomet Chem* 1987; 1: 15-19.
36. Grandjean P, Andersen O, Nielsen GD. Carcinogenicity of occupational nickel exposures: An evaluation of the epidemiological evidence. *Am J Ind Med* 1988; 13: 193-209.
37. Christoffersen J, Christoffersen MR, Larsen R, Rostrup E, Tingsgaard P, Andersen O, Grandjean P. Interaction of cadmium ions with calcium hydroxyapatite crystals: A possible mechanism contributing to the pathogenesis of cadmium-induced diseases. *Calcif Tissue Int* 1988; 42: 331-9.
38. Grandjean P, Berlin A, Gilbert M, Penning W. Preventing percutaneous absorption of industrial chemicals: The "skin" denotation. *Am J Ind Med* 1988; 14: 97-107.
39. Lyngbye T, Hansen ON, Grandjean P. Bias resulting from non-participation in childhood epidemiological studies: A study of low-level lead exposure. *Scand J Soc Med* 1988; 16: 209-15.

40. Grandjean P. Ancient skeletons as silent witnesses of lead exposures in the past. *CRC Crit Rev Toxicol* 1988; 19:11-21.
41. Madsen HHT, Skjødt T, Jørgensen PJ, Grandjean P. Blood lead levels in patients with lead shot retained in the appendix. *Acta Radiol* 1988; 29: 745-6.
42. Andersen O, Grandjean P. Effects of tetraethylthiuram disulfide on the toxicokinetics of cadmium in mice. *Pharmacol Toxicol* 1989; 64: 210-5.
43. Lyngbye T, Hansen ON, Grandjean P. Neurological deficits in children: Medical risk factors and lead exposure. *Neurotoxicol Teratol* 1989; 10: 531-7.
44. Grandjean P, Hollnagel H, Hedegaard L, Christensen JM, Larsen S. Blood lead-blood pressure relationships: Alcohol intake and hemoglobin as confounders. *Am J Epidemiol* 1989; 129: 732-9.
45. Hansen ON, Trillingsgaard A, Beese I, Lyngbye T, Grandjean P. A neuropsychological study of children with elevated dentine lead level: Assessment of the effect of lead in different socioeconomic groups. *Neurotoxicol Teratol* 1989; 11: 205-13.
46. Grandjean P, Jensen BM, Sandø SH, Jørgensen PJ, Antonsen S. Delayed blood regeneration in lead exposure: An effect on reserve capacity. *Am J Publ Health* 1989; 79: 1385-8.
47. Grandjean P. Bone analysis: Silent testimony of lead exposures in the past. *Medd Grønland Man Soc* 1989; 12: 156-60.
48. Grandjean P, Hørder M, Thomassen Y. Fluoride, aluminum and phosphate kinetics in cryolite workers. *J Occup Med* 1990;32:58-63.
49. Grandjean P, Kristensen K, Jørgensen PJ, Nielsen GD, Andersen O. Trace element status in alcoholism before and during disulfiram treatment. *Ann Clin Lab Sci* 1990; 20: 28-35.
50. Nielsen GD, Jepsen LV, Jørgensen PJ, Grandjean P, Brandrup F. Nickel-sensitive patients with vesicular hand eczema: Oral challenge with a diet naturally high in nickel. *Br J Dermatol* 1990; 122: 299-308.
51. Lyngbye T, Hansen ON, Trillingsgaard A, Beese I, Grandjean P. Learning disabilities in children: significance of low-level lead-exposure and confounding factors. *Acta Paed Scand* 1990; 79: 352-60.
52. Jensen BM, Sandø SH, Grandjean P, Wiggers P, Dalhøj J. Screening with zinc-protoporphyrin for iron deficiency in non-anemic female blood donors. *Clin Chem* 1990; 36: 846-8.
53. Lyngbye T, Grandjean P, Hansen ON, Jørgensen PJ. Validity and interpretation of blood lead levels: A study of Danish school children. *Scand J Clin Lab Invest* 1990; 50: 441-9.
54. Bonde I, Beck H-I, Jørgensen PJ, Grandjean P, Brandrup F. Nickel in intercellular fluid, comparison between nickel-allergic patients and controls. *Acta Derm Venereol (Stockh)* 1990; 70: 300-3.
55. Lyngbye T, Hansen ON, Grandjean P. Predictors of tooth-lead level with special reference to traffic. *Int Arch Occup Environ Health* 1990; 62: 417-22.
56. Grandjean P, Jørgensen PJ. Retention of lead and cadmium in prehistoric and modern human teeth. *Environ Res* 1990; 53: 6-15.
57. Lyngbye T, Hansen ON, Grandjean P. Lead concentration in deciduous teeth from Danish school children. *Dan Med Bull* 1991; 38: 89-93.

58. Grandjean P, Jacobsen IA, Jørgensen PJ. Chronic lead poisoning treated with DMSA. *Pharmacol Toxicol* 1991; 68: 266-9.
59. Grandjean P, Jørgensen PJ, Viskum S. Temporal and interindividual variation in erythrocyte zinc-protoporphyrin in lead-exposed workers. *Br J Ind Med* 1991; 48: 254-7.
60. Grandjean P, Sandoe SH, Kimbrough RD. Nonspecificity of clinical signs and symptoms caused by environmental chemicals. *Hum Exp Toxicol* 1991; 10: 167-73.
61. Grandjean P, Lyngbye T, Hansen ON. Lessons from a Danish study on neuropsychological impairment related to lead exposure. *Environ Health Perspec* 1991; 94: 111-5.
62. Grandjean P, Andersen O. Lung cancer in filling station attendants. *Am J Ind Med* 1991; 20: 763-8.
63. Grandjean P, Weihe P, Jørgensen PJ, Clarkson T, Cernichiari E, Viderø T. Impact of maternal seafood diet on fetal exposure to mercury, selenium, and lead. *Arch Environ Health* 1992; 47: 185-95.
64. Grandjean P, Nielsen GD, Jørgensen PJ, Hørder M. Reference intervals for trace elements in blood: Significance of risk factors. *Scand J Clin Lab Invest* 1992; 52: 321-337.
65. Grandjean P, Olsen JH, Jensen OM, Juel K. Cancer incidence and mortality in workers exposed to fluoride. *J Natl Cancer Inst* 1992; 84: 1903-9.
66. Grandjean P. Individual susceptibility to toxicity. *Toxicol Lett* 1992; 64/65: 43-51.
67. Grandjean P. International research on the relation between health and the environment (summary in French). *Santé Publique* 1992; 4: 103-8.
68. Grandjean P. Symposium synthesis, Application of neurobehavioral methods in environmental and occupational health. *Environ Res* 1993; 60: 57-61.
69. Grandjean P, Weihe P. Neurobehavioral effects of intrauterine mercury exposure: potential sources of bias. *Environ Res* 1993; 61: 176-83.
70. Damm D, Grandjean P, Lyngbye T, Trillingsgaard A, Hansen ON. Early lead exposure and neonatal jaundice: Relation to neurobehavioral performance at 15 years of age. *Neurotoxicol Teratol* 1993; 15: 173-81.
71. Grandjean P, Andersen D. Scientific dishonesty: a Danish proposal for evaluation and prevention. *J Exposure Anal Environ Epidemiol* 1993; 3, Suppl. 1: 265-70.
72. Grandjean P. International perspectives of lead exposure and lead toxicity. *Neurotoxicol* 1993; 24: 9-14.
73. Olsen S, Grandjean P, Weihe P, Viderø T. Seafood intake in pregnancy as a determinant of birth weight: Evidence for a dose-dependent relationship. *J Epidemiol Comm Health* 1993; 47: 436-40.
74. Grandjean P, Jørgensen PJ, Weihe P. Human milk as a source of methylmercury exposure in infants. *Environ Health Perspec* 1994; 102: 74-7.
75. Dalgård C, Grandjean P, Jørgensen PJ, Weihe P. Mercury in the umbilical cord: Implications for risk assessment for Minamata disease. *Environ Health Perspec* 1994; 102: 548-50.
76. Grandjean P, Weihe P, Nielsen JB. Methylmercury: Significance of

- intrauterine and postnatal exposures. Clin Chem 1994; 40: 1395-1400.
77. Grandjean P, Brown S, Reavey P, Young D. Biomarkers of chemical exposure: state of the art. Clin Chem 1994; 40: 1360-2.
 78. Nielsen JB, Andersen O, Grandjean P. Evaluation of mercury in hair, blood and muscle as biomarkers for methylmercury exposure in male and female mice. Arch Toxicol 1994; 68: 317-21.
 79. Johnson BL, Grandjean P, Amler R. Neurobehavioral testing and hazardous chemical sites. Neurotoxicol Teratol 1994; 16: 485-7.
 80. Grandjean P, Weihe P, White RF. Milestone development in infants exposed to methylmercury from human milk. Neurotoxicol 1995; 16: 27-33.
 81. Grandjean P. Individual susceptibility in occupational and environmental toxicology. Toxicol Lett 1995; 77: 105-8.
 82. Grandjean P. Biomarkers in epidemiology. Clin Chem 1995; 41: 1800-3.
 83. Grandjean P, Brown SS, Reavey P, Young DS. Biomarkers in environmental toxicology: State of the art. Clin Chem 1995; 41: 1902-4.
 84. Grandjean P, Weihe P, Needham LL, Burse VW, Patterson DG Jr, Sampson EJ, Jørgensen PJ, Vahter M. Effect of a seafood diet on mercury, selenium, arsenic, and PCBs and other organochlorines in human milk. Environ Res 1995; 71: 29-38.
 85. Grandjean P, Sorsa M. Ethical aspects of genetic predisposition to environmentally-related disease. Sci Total Environ 1996; 184: 37-43.
 86. Grandjean P, White RF, Weihe P. Neurobehavioral epidemiology: Application in risk assessment. Environ Health Perspec 1996; 104 (Suppl.4): 397-400.
 87. Dahl R, White RF, Weihe P, Sørensen N, Letz R, Hudnell K, Otto DA, Grandjean P. Feasibility and validity of three computer-assisted neurobehavioral tests in 7-Year old children. Neurotoxicol Teratol 1996; 18: 413-9.
 88. Toppari J, Larsen JC, Christiansen P, Giwercman A, Grandjean P, Guillelte LJ, Jr, Jégou B, Jensen TK, Jouannet P, Keiding N, Leffers H, McLachlan JA, Meyer O, Müller J, Rajper-DeMeyts E, Scheike T, Sharpe R, Sumpter J, Skakkebaek NE. Male reproductive health and environmental xenoestrogens. Environ Health Perspec 1996; 104 (Suppl.4): 741-803.
 89. Guldager B, Jørgensen PJ, Grandjean P. Metal excretion and magnesium retention in patients with intermittent claudication treated with intravenous disodium EDTA. Clin Chem 1996; 42: 1938-42.
 90. Lynge E, Andersen A, Nilsson R, Barlow L, Pukkala E, Nordlinder R, Boffetta P, Grandjean P, Heikkilä P, Hörte L-G, Jakobsson R, Lundberg I, Moen B, Partanen T, Riise T. Risk of cancer and exposure to gasoline vapors. Am J Epidemiol 1997; 145: 449-58.
 91. Grandjean P. Impartiality in research (editorial). Int J Occup Environ Hlth 1997; 3: 158-60.
 92. Andersen HR, Nielsen JB, Nielsen F, Grandjean P. Antioxidative enzyme activities in human erythrocytes. Clin Chem 1997; 43: 562-8.
 93. Nielsen F, Mikkelsen BB, Nielsen JB, Andersen HR, Grandjean P. Plasma-malondialdehyde as biomarker for oxidative stress: Reference interval and effects of lifestyle factors. Clin Chem 1997; 43: 1209-

14.

94. Grandjean P, Weihe P, White RF, Debes F, Araki S, Yokoyama K, Murata K, Sørensen N, Dahl R, Jørgensen PJ. Cognitive deficit in 7-year-old children with prenatal exposure to methylmercury. *Neurotoxicol Teratol* 1997; 19: 417-28.
95. Grandjean P, Guldager B, Larsen IB, Holmstrup P, Jørgensen PJ. Placebo response in environmental disease: Chelation therapy of patients with symptoms related to amalgam fillings. *J Occup Environ Med* 1997; 39: 707-14.
96. Andersen HR, Jeune B, Nybo H, Nielsen JB, Andersen-Ranberg K, Grandjean P. Low activity of superoxide dismutase and high activity of glutathione reductase in erythrocytes from centenarians. *Age and Ageing* 1998; 27: 643-8.
97. Nielsen JB, Grandjean P, Jørgensen PJ. Predictors of blood lead concentrations in the lead-free petrol era. *Scand J Work Environ Health* 1998; 24: 153-6. (Also published as Nielsen JB, Grandjean P, Jørgensen PJ. Danskernes bly i blodet efter overgang til blyfri benzin. *Ugeskr Læger* 1998; 160: 4768-71.)
98. Grandjean P, Weihe P, White RF, Debes F. Cognitive performance of children prenatally exposed to 'safe' levels of methylmercury. *Environ Res* 1998; 77: 165-72.
99. Akagi H, Grandjean P, Takizawa Y, Weihe P. Methylmercury dose estimation from umbilical cord concentrations in patients with Minamata disease. *Environ Res* 1998; 77: 98-103.
100. Høyer AP, Grandjean P, Jørgensen T, Brock JW, Hartvig HB. Organochlorine exposure and breast cancer. *Lancet* 1998; 352: 1816-20. (Also published in Danish, *Ugeskr Laeger* 2000; 162: 922-6.)
101. Nielsen GD, Søderberg U, Jørgensen PJ, Templeton DM, Rasmussen SN, Andersen KE, Grandjean P. Absorption and retention of nickel from drinking water in relation to food intake and nickel sensitivity. *Toxicol Appl Pharmacol* 1999; 154: 67-75.
102. Viskum S, Rabjerg L, Jørgensen PJ, Grandjean P. Improvement in semen quality associated with decreasing occupational lead exposure. *Am J Ind Med* 1999; 35: 257-63.
103. Andersen HR, Andersson A-M, Arnold SF, Autrup H, Barfoed M, Beresford NA, Bjerregaard P, Christiansen LB, Gissel B, Hummel R, Jørgensen EB, Korsgaard B, Le Guevel R, Leffers H, McLachlan J, Møller A, Nielsen JB, Olea N, Oles-Karasko A, Pakdel F, Pedersen KL, Perez P, Skakkebaek NE, Sonnenschein C, Soto AM, Sumpter JP, Thorpe SM, Grandjean P. Comparison of short-term estrogenicity tests for identification of hormone-disrupting chemicals. *Environ Health Perspect* 1999; 107 (Suppl. 1): 89-108.
104. Sørensen N, Murata K, Budtz-Jørgensen E, Weihe P, Grandjean P. Prenatal methylmercury exposure as a cardiovascular risk factor at seven years of age. *Epidemiology* 1999; 10: 370-5.
105. Jensen TK, Scheike T, Keiding N, Schaumburg I, Grandjean P. Fecundability in relation to body mass and menstrual cycle patterns. *Epidemiol* 1999; 10: 422-8.
106. Murata K, Weihe P, Renzoni A, Debes F, Vasconcelos R, Zino F, Araki S, Jørgensen PJ, White RF, Grandjean P. Delayed evoked potentials in Madeiran children exposed to methylmercury from seafood.

- Neurotoxicol Teratol 1999; 21: 343-8.
107. Murata K, Weihe P, Araki S, Budtz-Jørgensen E, Grandjean P. Evoked potentials in Faroese children prenatally exposed to methylmercury. Neurotoxicol Teratol 1999; 21: 471-2.
 108. Grandjean P, White RF, Nielsen A, Cleary D, de Oliveira Santos EC. Mercury neurotoxicity in Amazonian children downstream from gold mining. Environ Health Perspect 1999; 107: 587-91.
 109. Grandjean P, Budtz-Jørgensen E, White RF, Jørgensen PJ, Weihe P, Debes F, Keiding N. Methylmercury exposure biomarkers as indicators of neurotoxicity in children aged 7 years. Am J Epidemiol 1999; 150: 301-5.
 110. Biernat H, Ellias SA, Wermuth L, Cleary D, de Oliveira Santos EC, Jørgensen PJ, Feldman RG, Grandjean P. Tremor frequency patterns in mercury vapor exposure, compared with early Parkinson's disease and essential tremor. Neurotoxicology 1999; 20: 945-52.
 111. Grandjean P. Mercury Risks: Controversy or Just Uncertainty? Publ Health Rep 1999; 114: 512-5.
 112. Høyer AP, Jørgensen T, Brock JW, Grandjean P. Organochlorine exposure and breast cancer survival. J Clin Epidemiol 2000; 53: 323-30.
 113. Jensen TK, Scheike T, Keiding N, Schaumburg I, Grandjean P. Selection bias in determining the age dependence of waiting time to pregnancy. Am J Epidemiol 2000; 152: 565-72.
 114. Steuerwald U, Weihe P, Jørgensen PJ, Bjerre K, Brock J, Heinzow B, Budtz-Jørgensen E, Grandjean P. Maternal seafood diet, methylmercury exposure, and neonatal neurological function. J Pediatr 2000; 136: 599-605.
 115. Høyer AP, Jørgensen T, Grandjean P, Hartvig HB. Repeated measurements of organochlorine exposure and breast cancer risk (Denmark). Cancer Causes Contr 2000; 11: 177-84.
 116. Budtz-Jørgensen E, Grandjean P, Keiding N, White RF, Weihe P. Benchmark dose calculations of methylmercury-associated neurobehavioural deficits. Toxicol Lett 2000; 112-3: 193-9.
 117. Andersen HR, Nielsen JB, Grandjean P. Toxicologic evidence of developmental neurotoxicity of environmental chemicals. Toxicology 2000; 144: 121-7.
 118. Nielsen JB, Nielsen F, Jørgensen PJ, Grandjean P. Toxic metals and selenium in blood from pilot whale (*Globicephala melas*) and sperm whale (*Physeter catodon*). Marine Pollut Bull 2000; 40: 348-51.
 119. Nielsen GD, Nielsen JB, Andersen KE, Grandjean P. Effect of industrial detergents on the barrier function of human skin. Int J Occup Environ Health. 2000; 6: 138-42.
 120. Grandjean P, Bjerre KS, Weihe P, Steuerwald U. Birth weight in a fishing community: significance of essential fatty acids and marine food contaminants. Int J Epidemiol 2001; 30: 1272-8.
 121. Høyer AP, Jørgensen T, Rank F, Grandjean P. Organochlorine exposures influence on breast cancer risk and survival according to estrogen receptor status: a Danish cohort-nested case-control study. BMC Cancer 2001; 1: 8.
 122. Budtz-Jørgensen E, Keiding N, Grandjean P. Benchmark dose calculation from epidemiological data. Biometrics 2001; 57: 698-706.

123. Grandjean P, White RF, Sullivan K, Debes F, Murata K, Otto DA, Weihe P. Impact of contrast sensitivity performance on visually-presented neurobehavioral tests in mercury-exposed children. *Neurotoxicol Teratol* 2001; 23: 141-6.
124. Grandjean P, White RF. Neurobehavioral dysfunction as possible sentinel. *Hum Ecol Risk Assess* 2001; 7: 1079-89.
125. Grandjean P, Weihe P, Burse VW, Needham LL, Storr-Hansen E, Heinzow B, Debes F, Murata K, Simonsen H, Ellefsen P, Budtz-Jørgensen E, Keiding N, White RF. Neurobehavioral deficits associated with PCB in 7-year-old children prenatally exposed to seafood neurotoxins. *Neurotoxicol Teratol* 2001; 23: 305-17.
126. Murata K, Budtz-Jørgensen E, Grandjean P. Benchmark dose calculations for methylmercury-associated delays on evoked potential latencies in children. *Risk Anal* 2002; 22: 465-74.
127. Grandjean P, White RF, Weihe P, Jørgensen PJ. Neurotoxic risk caused by stable and variable exposure to methylmercury from seafood. *Ambul Pediatr* 2003; 3: 18-23.
128. Mol NM, Sørensen N, Weihe P, Andersson A-M, Jørgensen N, Skakkebæk NE, Keiding N, Grandjean P. Spermaturia and serum hormone concentrations at puberty age in boys prenatally exposed to polychlorinated biphenyls. *Eur J Endocrinol* 2002; 146: 357-63.
129. Weihe P, Hansen JC, Murata K, Debes F, Jørgensen PJ, Steuerwald U, White RF, Grandjean P. Neurobehavioral Performance of Inuit Children with Increased Prenatal Exposure to Methylmercury. *Int J Circumpolar Health* 2002; 61: 41-9.
130. Fångström B, Athanasiadou M, Grandjean P, Weihe P, Bergman Å. Hydroxylated PCB metabolites and PCBs in serum from pregnant Faroe Island women. *Environ Health Perspect* 2002; 110: 895-9.
131. Longnecker MP, Wolff MS, Gladen BC, Brock JW, Grandjean P, Jacobson JL, Korrick SA, Rogan WJ, Weisglas-Kuperus N, Hertz-Picciotto I, Ayotte P, Stewart P, Winneke G, Charles MJ, Jacobson SW, Dewailly E, Boersma ER, Altshul LM, Heinzow B, Pagano JJ, Jensen AA. Comparison of polychlorinated biphenyl (PCB) levels across studies of human neurodevelopment. *Environ Health Perspect* 2003; 111:65-70.
132. Budtz-Jørgensen E, Keiding N, Grandjean P, Weihe P, White RF. Statistical methods for the evaluation of health effects of prenatal mercury exposure. *Environmetrics* 2003; 14: 105-20.
133. Grandjean P, Budtz-Jørgensen E, Steuerwald U, Heinzow B, Needham LL, Jørgensen PJ, Weihe P. Attenuated growth of breast-fed children exposed to increased concentrations of methylmercury and polychlorinated biphenyls. *FASEB J* 2003; 17: 699-701.
134. Grandjean P, Weihe P. Arachidonic acid status during pregnancy is associated with polychlorinated biphenyl exposure. *Am J Clin Nutr* 2003; 77: 715-19.
135. Grandjean P. The Red Book, a red herring, and the red tape: A European perspective. *Hum Ecol Risk Assess* 2003; 9: 1291-5.
136. Budtz-Jørgensen E, Keiding N, Grandjean P, Weihe P, White RF. Consequences of exposure measurement error for confounder identification in environmental epidemiology. *Stat Med* 2003; 22: 3089-100.
137. Budtz-Jørgensen E, Keiding N, Grandjean P, Weihe P. Estimation of

- health effects of prenatal mercury exposure using structural equation models. *Environ Health* 2002; 1: 2.
138. Murata K, Weihe P, Budtz-Jørgensen E, Jørgensen PJ, Grandjean P. Delayed brainstem auditory evoked potential latencies in 14-year-old children exposed to methylmercury. *J Pediatr* 2004; 144: 177-83.
 139. Grandjean P, Murata K, Budtz-Jørgensen E, Weihe P. Cardiac autonomic activity in methylmercury neurotoxicity: 14-year follow-up of a Faroese birth cohort. *J Pediatr* 2004; 144: 169-76.
 140. Rasmussen TH, Nielsen F, Andersen HR, Nielsen JB, Weihe P, Grandjean P. Assessment of xenoestrogenic exposure by a biomarker approach: application of the E-screen bioassay to determine estrogenic response of serum extracts. *Environ Health* 2003; 2: 12.
 141. Grandjean P. Implications of the Precautionary Principle for public health practice and research. *Eur J Oncol* 2003; Suppl.2: 17-9. Also published in *Int J Occup Med Environ Health* 2004; 17: 5-7.
 142. Grandjean P, Budtz-Jørgensen E, Keiding N, Weihe P. Underestimation of risk due to exposure misclassification. *Eur J Oncol* 2003; Suppl. 2: 165-72. Also published in *Int J Occup Med Environ Health* 2004; 17: 131-6.
 143. Nielsen JB, Grandjean P. Criteria for skin notation in different countries. *Am J Industr Med* 2004; 45: 275-80.
 144. Jensen TK, Grandjean P, Budtz-Jørgensen E, White RF, Debes F, Weihe P. Effects of breastfeeding on neuropsychological development in a community with methylmercury exposure from seafood. *J Expo Anal Environ Epidemiol* 2005; 15: 423-30.
 145. Grandjean P. Implications of the precautionary principle for primary prevention and research. *Annu Rev Publ Health* 2004; 25: 199-223.
 146. Budtz-Jørgensen E, Grandjean P, Jørgensen PJ, Weihe P, Keiding N. Association between mercury concentrations in blood and hair in methylmercury-exposed subjects at different ages. *Environ Res* 2004; 95: 385-93.
 147. Weihe P, Grandjean P, Jørgensen PJ. Application of hair-mercury analysis to determine the impact of a seafood advisory. *Environ Res* 2005; 97: 200-7.
 148. Budtz-Jørgensen E, Keiding N, Grandjean P. Effects of exposure imprecision on estimation of the benchmark dose. *Risk Anal* 2004; 24: 1689-96.
 149. Grandjean P, Bailer JC, Gee D, Needleman HL, Ozonoff DM, Richter E, Soffritti M, Soskolne CL. Implications of the Precautionary Principle for research and policy-making. *Am J Ind Med* 2004; 45: 382-5.
 150. Grandjean P. Non-precautionary aspects of toxicology. *Toxicol Appl Pharmacol* 2005; 207: S652-7.
 151. Fängström B, Athanasiadou M, Athanassiadis I, Bignert A, Grandjean P, Weihe P, Bergman Å. Polybrominated diphenyl ethers and traditional organochlorine pollutants in fulmars (*Fulmarus glacialis*) from the Faroe Islands. *Chemosphere* 2005; 60: 836-43.
 152. Grandjean P, Budtz-Jørgensen E, Jørgensen PJ, Weihe P. Umbilical cord mercury concentration as biomarker of prenatal exposure to methylmercury. *Environ Health Perspect* 2005; 113: 905-8.

153. Barr DB, Weihe P, Davis MD, Needham LL, Grandjean P. Serum polychlorinated biphenyl and organochlorine insecticide concentrations in a Faroese birth cohort. *Chemosphere* 2006; 62: 1167-82.
154. Halling J, Petersen MS, Damkier P, Nielsen F, Grandjean P, Weihe P, Lundgren S, Lundblad MS, Brøsen K. Polymorphism of CYP2D6, CYP2C19, CYP2C9 and CYP2C8 in the Faroese population. *Eur J Clin Pharmacol* 2005; 61: 491-7.
155. Coccini T, Randine G, Castoldi AF, Grandjean P, Ostendorp G, Heinzow B, Manzo L. Effects of developmental co-exposure to methylmercury and 2,2',4,4',5,5'-hexachlorobiphenyl (PCB153) on cholinergic muscarinic receptors in rat brain. *Neurotoxicology* 2006; 27: 468-77.
156. Fängström B, Strid A, Grandjean P, Weihe P, Bergman Å. A retrospective study of PBDEs and PCBs in human milk from the Faroe Islands. *Environ Health* 2005; 4: 12.
157. Fängström B, Hovander L, Bignert A, Athanassiadis I, Linderholm L, Grandjean P, Weihe P, Bergman Å. Concentrations of PBDEs, PCBs, and OH-PCBs in serum from seven-year-old children and their mothers during pregnancy. *Environ Sci Technol* 2005; 39: 9457-63.
158. Baris YI, Grandjean P. Prospective study of mesothelioma mortality in Turkish villages with exposure to fibrous zeolites. *J Natl Cancer Inst* 2006; 98: 414-7.
159. Debes F, Budtz-Jørgensen E, Weihe P, White RF, Grandjean P. Impact of prenatal methylmercury toxicity on neurobehavioral function at age 14 years. *Neurotoxicol Teratol* 2006; 28: 363-75.
160. Grandjean P, Landrigan PJ. Developmental neurotoxicity of industrial chemicals. *Lancet* 2006; 368: 2167-78. (Also published as Grandjean P. [Effect of industrial chemicals on development of the nerve system--secondary publication]. *Ugeskrift for læger*. 2007;169(34):2782-4. PMID: 17878017
161. Grandjean P, Harari R, Barr DB, Debes F. Pesticide exposure and stunting as independent predictors of neurobehavioral deficits in Ecuadorian school children. *Pediatrics* 2006; 117: 546-56.
162. Dietz R, Riget F, Born EW, Sonne C, Grandjean P, Kirkegaard M, Olsen MT, Asmund G, Renzoni A, Baagøe H, Andreassen C. Trends in mercury in hair of Greenlandic Polar Bears (*Ursus maritimus*) during 1892-2001. *Environ Sci Technol* 2006; 40: 1120-5.
163. Heilmann C, Grandjean P, Weihe P, Nielsen F, Budtz-Jørgensen E. Reduced antibody responses to vaccinations in children exposed to polychlorinated biphenyls. *PLoS Med* 2006; 3: e311.
164. Budtz-Jørgensen E, Keiding N, Grandjean P, Weihe P. Confounder selection in environmental epidemiology: Assessment of health effects of prenatal mercury exposure. *Ann Epidemiol* 2007; 17: 27-35.
165. Petersen MS, Halling J, Damkier P, Nielsen F, Grandjean P, Weihe P, Brøsen K. Caffeine N3-demethylation (CYP1A2) in a population with an increased exposure to polychlorinated biphenyls. *Eur J Clin Pharmacol* 2006; 62: 1041-8.
166. Dakeishi M, Murata K, Grandjean P. Lessons from arsenic poisoning of infants due to contaminated dried milk: A review. *Environ Health* 2006; 5: 31.
167. Grandjean P, Budtz-Jørgensen E. Total imprecision of exposure

- biomarkers: Implications for calculating exposure limits. *Am J Industr Med* 2007; 50: 712-9.
168. Grandjean P. Methylmercury toxicity and functional programming. *Reproduct Toxicol* 2007; 23: 414-20.
169. Grandjean P, Murata K. Developmental arsenic neurotoxicity in retrospect (editorial). *Epidemiology* 2007; 18: 25-6.
170. Wermuth L, Bech S, Petersen MS, Joensen P, Weihe P, Grandjean P. High prevalence and incidence of Parkinson's disease in the Faroe Islands. *Acta Neurol Scand* 2008; 118: 126-31.
171. Murata K, Grandjean P, Dakeishi M. Neurophysiological evidence of methylmercury neurotoxicity. *Am J Industr Med* 2007; 50: 765-71.
172. Budtz-Jørgensen E, Grandjean P, Weihe P. Separation of risks and benefits of seafood intake. *Environ Health Perspect* 2007; 115: 323-7.
173. Andersen HR, Nielsen F, Nielsen JB, Kjaerstad MB, Baelum J, Grandjean P. Xeno-oestrogenic activity in serum as marker of occupational pesticide exposure. *Occup Environ Med* 2007; 64: 708-714.
174. Andersen HR, Schmidt IM, Grandjean P, Jensen TK, Budtz-Jørgensen E, Kjaerstad MB, Baelum J, Nielsen JB, Skakkebaek NE, Main KM. Impaired reproductive development in sons of women occupationally exposed to pesticides during pregnancy. *Environ Health Perspect* 2008; 116: 566-72.
175. Petersen MS, Halling J, Damkier P, Nielsen F, Grandjean P, Weihe P, Brøsen K. Polychlorinated biphenyl (PCB) induction of the CYP3A4 enzyme activity in Healthy Faroese adults. *Toxicol Appl Pharmacol* 2007; 224: 202-6.
176. Choi AL, Budtz-Jørgensen E, Jørgensen PJ, Steuerwald U, Debes F, Weihe P, Grandjean P. Selenium as a potential protective factor against mercury developmental neurotoxicity. *Environ Res* 2008; 107: 45-52.
177. Grandjean P. Seven deadly sins of environmental epidemiology and the virtues of precaution. *Epidemiology* 2008; 19: 158-62.
178. Grandjean P. Late insights into early origins of disease. *Basic Clin Pharmacol Toxicol* 2008; 102: 94-9.
179. Petersen MS, Weihe P, Choi A, Grandjean P. Increased prenatal exposure to methylmercury does not affect the risk of Parkinson's disease. *Neurotoxicology* 2008; 29: 591-5.
180. Petersen MS, Halling J, Bech S, Wermuth L, Weihe P, Nielsen F, Jørgensen PJ, Budtz-Jørgensen E, Grandjean P. Impact of dietary exposure to food contaminants on the risk of Parkinson's disease. *Neurotoxicology* 2008; 29: 584-90.
181. Halling J, Petersen MS, Broesen K, Weihe P, Grandjean P. Genetic predisposition to Parkinson's disease: CYP2D6 and HFE in the Faroe Islands. *Pharmacogenet Genomics* 2008; 18: 209-12.
182. Choi A, Cordier S, Weihe P, Grandjean P. Negative confounding in the evaluation of toxicity: The case of methylmercury in fish and seafood. *Crit Rev Toxicol* 2008; 38: 877-93.
183. Grandjean P, Ozonoff D. Environmental Health: the first five years. *Environ Health* 2007; 6: 27.
184. Grandjean P, Choi A. The delayed appearance of a mercurial warning. *Epidemiology* 2008; 19: 10-1.
185. Pouzaud F, Ibbou A, Blanchemanche S, Grandjean P, Krempf M,

- Philippe H-J, Verger P. Use of advanced cluster analysis to characterize seafood consumption patterns and methylmercury exposures among pregnant women. *J Exp Anal Environ Epidemiol* 2010; 20: 54-68.
186. Grandjean P, Bellinger D, Bergman Å, Cordier S, Davey-Smith G, Eskenazi B, Gee D, Gray K, Hanson M, van den Hazel P, Heindel JJ, Heinzow B, HertzPicciotto I, Hu H, Huang TTK, Kold Jensen T, Landrigan PJ, McMillen IC, Murata K, Ritz B, Schoeters G, Skakkebaek NE, Skerfving S, Weihe P. The Faroes statement: Human health effects of developmental exposure to chemicals in our environment. *Basic Clin Pharmacol Toxicol* 2008; 102: 73-5.
187. Choi AL, Grandjean P. Methylmercury exposure and health effects in humans. *Environ Chem* 2008; 5: 112-20.
188. Weihe P, Kato K, Calafat AM, Nielsen F, Wanigatunga AA, Needham LL, Grandjean P. Serum concentrations of polyfluoroalkyl compounds in Faroese whale meat consumers. *Environ Sci Technol* 2008; 42: 6291-5.
189. Grandjean P, Budtz-Jørgensen E, Barr DB, Needham LL, Weihe P, Heinzow B. Elimination half-lives of polychlorinated biphenyl congeners in children. *Environ Sci Technol* 2008; 42: 6991-6.
190. Coccini T, Manzo L, Debes F, Weihe P, Grandjean P. Application of lymphocyte muscarinic receptors and platelet monoamine oxidase-B as biomarkers of CNS function in a Faroese children cohort prenatally exposed to methylmercury and PCBs. *Biomarkers* 2009; 14: 67-76.
191. Budtz-Jørgensen E, Debes F, Weihe P, Grandjean P. Structural equation models for meta-analysis in environmental risk assessment. *Environmetrics* 2010; 21: 510-27.
192. Choi AL, Weihe P, Budtz-Jørgensen E, Jørgensen PJ, Salonen JT, Tuomainen T-P, Murata K, Nielsen HP, Petersen MS, Askham J, Grandjean P. Methylmercury exposure and adverse cardiovascular effects in Faroese whalingmen. *Environ Health Perspect* 2009; 117: 369-72.
193. Bjørling-Poulsen M, Andersen HR, Grandjean P. Potential developmental neurotoxicity of pesticides used in Europe. *Environ Health* 2008; 7: 50.
194. Chevrier C, Sullivan K, White RF, Comtois C, Cordier S, Grandjean P. Qualitative assessment of visuospatial errors in mercury-exposed Amazonian children. *Neurotoxicology* 2009; 30: 37-46.
195. Julvez J, Grandjean P. Neurodevelopmental toxicity risks due to occupational exposure to industrial chemicals during pregnancy. *Indust Health* 2009; 47: 459-68.
196. Grandjean P, Budtz-Jørgensen E. An ignored risk factor in toxicology: The total imprecision of exposure assessment. *Pure Appl Chem* 2010; 82: 383-91.
197. Kirkegaard M, Sonne C, Dietz R, Letcher RJ, Jensen AL, Hansen SS, Jenssen BM, Grandjean P. Alterations in thyroid hormone status in Greenland sledge dogs exposed to whale blubber contaminated with organohalogen compounds. *Environ Qual Saf* 2011; 74: 157-63.
198. Schlezinger JJ, Bernard PL, Haas A, Grandjean P, Weihe P, Sherr DH. Direct assessment of cumulative aryl hydrocarbon receptor agonist activity in sera from experimentally exposed mice and environmentally exposed humans. *Environ Health Perspect* 2010; 118: 693-8.
199. White RF, Palumbo CL, Yugelun-Todd DA, Heaton KJ, Weihe P, Debes F, Grandjean P. Functional MRI approach to developmental methylmercury

- and polychlorinated biphenyl neurotoxicity. *Neurotoxicology* 2011; 32: 975-80.
200. Lincoln RA, Vorhees DJ, Chesney EJ, Shine JP, Grandjean P, Senn DB. Fish consumption and mercury exposure among Louisiana recreational anglers. *Environ Health Perspect* 2011; 119: 245-51.
201. Yorifuji T, Tsuda T, Grandjean P. Unusual cancer excess after neonatal arsenic exposure from contaminated milk powder. *J Natl Cancer Inst* 2010; 102: 360-1.
202. Harari R, Julvez J, Murata K, Barr D, Bellinger DC, Debes F, Grandjean P. Neurobehavioral deficits and increased blood pressure in school-age children prenatally exposed to pesticides. *Environ Health Perspect* 2010; 118: 890-6.
203. Grandjean P, Satoh H, Murata K, Eto K. Adverse effects of methylmercury: Environmental health research implications. *Environ Health Perspect* 2010; 118: 1137-45.
204. Mahaffey KR, Sunderland EM, Chan HM, Choi AL, Grandjean P, Mariën K, Oken E, Sakamoto M, Schoeny R, Weihe P, Yan C-H, Yasutake A. Balancing the benefits of n-3 polyunsaturated fatty acids and the risks of methylmercury exposure from fish consumption. *Nutrit Rev* 2011; 69: 493-508.
205. Julvez J, Debes F, Weihe P, Choi A, Grandjean P. Sensitivity of continuous performance test (CPT) to mercury exposure at age 14 years. *Neurotoxicol Teratol* 2010; 32: 627-32.
206. Dalgård C, Petersen MS, Schmedes AV, Brandslund I, Weihe P, Grandjean P. High latitude and marine diet: Vitamin D status in elderly Faroese. *Br J Nutr* 2010; 104: 914-8.
207. Heilmann C, Budtz-Jørgensen E, Nielsen F, Heinzow B, Weihe P, Grandjean P. Serum concentrations of antibodies against vaccine toxoids in children exposed perinatally to immunotoxicants. *Environ Health Perspect* 2010; 118: 1434-8.
208. Grandjean P, Poulsen LK, Heilmann C, Steuerwald U, Weihe P. Allergy and sensitization during childhood associated with prenatal and lactational exposure to marine pollutants. *Environ Health Perspect* 2010; 118: 1429-33.
209. Grandjean P, Henriksen JE, Choi AL, Petersen MS, Dalgård C, Nielsen F, Weihe P. Marine food pollutants as a risk factor for hypoinsulinemia and type 2 diabetes. *Epidemiology* 2011; 22: 410-7.
210. Yorifuji T, Debes F, Weihe P, Grandjean P. Prenatal exposure to lead and cognitive deficit in 7- and 14-year-old children in the presence of concomitant exposure to similar molar concentration of methylmercury. *Neurotoxicol Teratol* 2011; 33: 205-11.
211. Grandjean P. Even low-dose lead exposure is hazardous. *The Lancet* 2010; 375: 855-6.
212. Spulber S, Rantamäki T, Nikkilä O, Castrén E, Weihe P, Grandjean P, Ceccatelli S. Effects of maternal smoking and exposure to methylmercury on Brain-Derived Neurotrophic Factor (BDNF) concentrations in cord serum. *Toxicol Sci* 2010; 117: 263-9.
213. Mozaffarian D, Shi P, Morris JS, Spiegelman D, Grandjean P, Siscovick, Willett WC, Rimm EB. Mercury exposure and risk of cardiovascular disease in two U.S. cohorts. *N Engl J Med* 2011; 364: 1116-25.

214. Ozonoff DM, Grandjean P. Milestones and impact factors (editorial). *Environ Health* 2010; 9: 35.
215. Needham LL, Grandjean P, Heinzow B, Jørgensen PJ, Nielsen F, Patterson DG Jr, Sjödin A, Turner WE, Weihe P. Partition of environmental chemicals between maternal and fetal blood and tissues. *Environ Sci Technol* 2011; 45: 1121-6.
216. Yorifuji T, Grandjean P, Tsuda T, Kashima S, Doi H. Cancer excess after arsenic exposure from contaminated milk powder. *Environ Health Prev Med* 2011; 16: 164-70.
217. Grandjean P, Herz K. Methylmercury and brain development: Imprecision and underestimation of developmental neurotoxicity in humans. *Mt Sinai J Med* 2011; 78: 107-18.
218. Pichery C, Bellanger M, Zmirou-Navier D, Glorennec P, Hartemann P, Grandjean P. Childhood lead exposure in France: benefit estimation and partial cost-benefit analysis of lead hazard control. *Environ Health* 2011; 10: 44.
219. Wohlfahrt-Veje C, Main KM, Schmidt IM, Boas M, Jensen TK, Grandjean P, Skakkebak NE, Andersen HR. Lower birth weight and increased body fat at school age in children prenatally exposed to modern pesticides: A prospective study. *Environ Health* 2011; 10: 79.
220. Wohlfahrt-Veje C, Andersen HR, Schmidt IM, Aksglaede L, Sørensen K, Juul A, Jensen TK, Grandjean P, Skakkebak NE, Main KM. Early Breast Development in Girls after Prenatal Exposure to Non-Persistent Pesticides. *Int J Androl* 2012; 35: 273-82.
221. Dalgård C, Petersen MS, Weihe P, Grandjean P. Vitamin D status in relation to type 2 diabetes development. *Diabetes Care* 2011; 34: 1284-8.
222. Julvez J, Debes F, Weihe P, Choi AL, Grandjean P. Thyroid dysfunction as a mediator of organochlorine neurotoxicity in preschool children. *Environ Health Perspect* 2011; 119:1429-35.
223. Audouze K, Grandjean P. Application of computational systems biology to explore environmental toxicity hazards. *Environ Health Perspect* 2011; 119: 1754-9.
224. Grandjean P, Andersen EW, Budtz-Jørgensen E, Nielsen F, Mølbak K, Weihe P, Heilmann C. Decreased serum vaccine antibody concentrations in children exposed to perfluorinated compounds. *JAMA* 2012; 307: 391-7.
225. Grandjean P, Eriksen ML, Ellegaard O, Wallin JA. The Matthew effect in environmental science publication: A bibliometric analysis of chemical substances in journal articles. *Environ Health* 2011; 10: 96.
226. Vestergaard S, Nielsen F, Andersson AM, Hjöllund NH, Grandjean P, Andersen HR, Jensen TK. Association between perfluorinated compounds and time to pregnancy in a prospective cohort of Danish couples attempting to conceive. *Human Reproduct* 2012; 27: 873-80.
227. Wohlfahrt-Veje C, Andersen HR, Jensen TK, Grandjean P, Skakkebaek NE, Main KM. Smaller genitals at school age in boys whose mothers were exposed to non-persistent pesticides in early pregnancy. *Int J Androl* 2012; 35: 265-72.
228. Grandjean P, Weihe P, Nielsen F, Heinzow B, Debes F, Budtz-Jørgensen E. Neurobehavioral deficits at age 7 years associated with

prenatal exposure to toxicants from maternal seafood diet.

Neurotoxicol Teratol 2012; 34: 466-72.

229. Grandjean P, Grønlund C, Kjær IM, Jensen TK, Sørensen N, Andersson AM, Juul A, Skakkebaek NE, Budtz-Jørgensen E, Weihe P. Reproductive hormone profile and pubertal development in 14-year-old boys prenatally exposed to polychlorinated biphenyls. Reprod Toxicol 2012; 34: 498-503.

230. Karagas MR, Choi AL, Oken E, Horvat M, Schoeny R, Kamai E, Grandjean P, Korrick S. Evidence on the human health effects of low level methylmercury exposure. Environ Health Perspect 2012; 120: 799-806.

231. Grandjean P, Ozonoff D. Portrait of the journal as a young adult. Environ Health. 2012; 11: 30.

232. Budtz-Jørgensen E, Bellinger D, Lanphear B, Grandjean P, International Pooled Lead Study Investigators. An international pooled analysis for obtaining a benchmark dose for environmental lead exposure in children. Risk Anal 2013; 33: 450-61.

233. Færch K, Højlund K, Vind BF, Vaag A, Dalgård C, Nielsen F, Grandjean P. Increased serum concentrations of persistent organic pollutants among prediabetic individuals: potential role of altered substrate oxidation patterns. J Clin Endocrinol Metab 2012; 97: E1705-13.

234. Yorifuji T, Murata K, Bjerve K, Choi AL, Weihe P, Grandjean P. Visual evoked potentials in children prenatally exposed to methylmercury. Neurotoxicology 2013; 37: 15-8.

235. Pichery C, Bellanger M, Zmirou-Navier D, Fréry N, Cordier S, Roue-LeGall A, Hartemann P, Grandjean P. Economic evaluation of health consequences of prenatal methylmercury exposure in France. Environ Health 2012; 11: 53.

236. Andersen HR, Wohlfahrt-Veje C, Dalgård C, Christiansen L, Main KM, Christine Nølleman C, Murata K, Jensen TK, Skakkebaek NE, Grandjean P. Paraoxonase 1 polymorphism and prenatal pesticide exposure associated with adverse cardiovascular risk profiles at school age. PLoS ONE 2012; 7(5): e36830.

237. Choi AL, Sun G, Zhang Y, Grandjean P. Developmental fluoride neurotoxicity: A systematic review and meta-analysis. Environ Health Perspect 2012; 120: 1362-8.

238. Mozaffarian D, Shi P, Morris JS, Grandjean P, Siscovick D, Spiegelman D, Willett W, Rimm E, Curhan G, Forman J. Mercury exposure and risk of hypertension in US men and women in two prospective cohorts. Hypertension 2012; 60: 645-52.

239. Wu H, Bertrand KA, Choi AL, Hu FB, Laden F, Grandjean P, Sun Q. Plasma levels of persistent organic pollutants and risk of type 2 diabetes: a prospective analysis in the Nurses' Health Study and meta-analysis. Environ Health Perspect 2013; 121: 153-61.

240. Barouki B, Gluckman PD, Grandjean P, Hanson M, Heindel JJ. Developmental origins of non-communicable diseases and dysfunctions: Implications for research and public health. Environmental Health 2012; 11: 42.

241. Julvez J, Davey-Smith G, Golding J, Ring S, St. Pourcain B, Gonzalez JR, Grandjean P. Prenatal methylmercury exposure and genetic

- predisposition to cognitive deficit at age 8 years. *Epidemiology* 2013; 24: 643-50.
242. Balbus JM, Barouki R, Birnbaum LS, Etzel RA, Gluckman PD, Grandjean P, Hancock C, Hanson MA, Heindel JJ, Hoffman K, Jensen GK, Keeling A, Neira M, Rabadán-Diehl C, Ralston J, Tang KC. Early-life prevention of non-communicable diseases (Comment). *Lancet* 2013; 381: 3-4.
243. Dietz R, Sonne C, Basu N, Braune B, O'Hara T, Letcher RJ, Scheuhammer T, Andersen M, Andreassen C, Andriashek D, Asmund G, Aubail A, Baagøe H, Born EW, Chan HM, Derocher AE, Grandjean P, Knott K, Kirkegaard M, Krey A, Lunn N, Messier F, Obbard M, Olsen MT, Ostertag S, Peacock E, Renzoni A, Rigét FF, Skaare JU, Stern G, Stirling I, Taylor M, Wiig O, Wilson S, Aars J. What are the toxicological effects of mercury in Arctic biota? *Sci Total Environ* 2013; 443: 775-790.
244. Bellanger M, Pichery C, Aerts D, Berglund M, Castaño A, Čejchanová M, Crettaz P, Davidson F, Esteban M, Fischer ME, Gurzau AE, Halzlova K, Katsonouri A, Knudsen LE, Kolossa-Gehring M, Koppen G, Ligocka D, Miklavčič A, Reis MF, Rudnai P, Tratnik JS, Weihe P, Budtz-Jørgensen E, Grandjean P. Economic benefits of methylmercury exposure control in Europe: Monetary value of neurotoxicity prevention. *Environ Health* 2013; 12: 3.
245. Halling J, Petersen MS, Jørgensen N, Jensen TK, Grandjean P, Weihe P. Semen quality and reproductive hormones in Faroese men – a cross-sectional population-based study of 481 men. *BMJ Open* 2013; 3: e001946.
246. Grandjean P, Budtz-Jørgensen E. Immunotoxicity of perfluorinated alkylates: Calculation of benchmark doses based on serum concentrations in children. *Environ Health* 2013; 12: 35.
247. Choi AL, Mogensen UB, Bjerve K, Weihe P, Grandjean P, Budtz-Jørgensen E. Negative confounding by essential fatty acids in methylmercury neurotoxicity associations. *Neurotoxicol Teratol* 2014; 42: 85-92.
248. Mozaffarian D, Shi P, Morris JS, Grandjean P, Siscovick DS, Spiegelman D, Hu FB. Methylmercury exposure and incident diabetes mellitus in US men and women in two prospective cohorts. *Diabetes Care* 2013; 36: 3578-84.
249. Audouze K, Brunak S, Grandjean P. Computational approach to chemical etiologies of diabetes. *Sci Comm* 2013; 3: 2712.
250. Fonseca MF, Hacon SS, Grandjean P, Choi AL, Bastos WR. Iron status as a covariate in methylmercury-associated neurotoxicity risk. *Chemosphere* 2014; 100: 89-96.
251. Grandjean P, Clapp R. Changing interpretation of human health risks from perfluorinated compounds. *Publ Health Rep* 2014; 129: 482-5.
252. Grandjean P, Landrigan PJ. Neurobehavioural effects of developmental toxicity. *Lancet Neurol* 2014; 13: 330-8.
253. Kim BM, Choi A, Ha EH, Pedersen L, Nielsen F, Weihe P, Hong YC, Budtz-Jørgensen E, Grandjean P. Effect of hemoglobin and selenium on partition of mercury between maternal and cord blood. *Environ Res* 2014; 132: 407-12.
254. Grandjean P, Ozonoff D. Transparency and translation of science in a modern world. *Environ Health* 2013; 12: 70.

255. Tang-Peronard JL, Heitmann BL, Andersen HR, Steuerwald U, Grandjean P, Weihe P, Jensen TK. Association between prenatal polychlorinated biphenyl exposure and obesity development at ages 5 and 7 y: a prospective cohort study of 656 children from the Faroe Islands. *Am J Clin Nutr* 2014; 99: 5-13
256. Timmermann CAG, Rossing LI, Grøntved A, Ried-Larsen M, Dalgård C, Andersen LB, Grandjean P, Nielsen F, Svendsen KD, Scheike T, Jensen TK. Adiposity and glycemic control in children exposed to perfluorinated compounds. *J Clin Endocrinol Metab* 2014; 99: E608-14.
257. Julvez J, Grandjean P. Genetic susceptibility to methylmercury developmental neurotoxicity matters. *Front Genet* 2013; 4: 278.
258. Vesterholm Jensen D, Christensen JH, Virtanen HE, Skakkebaek NE, Main KM, Toppari J, Veje CV, Andersson AM, Nielsen F, Grandjean P, Jensen TK. No association between exposure to perfluorinated compounds and congenital cryptorchidism: a nested case-control study among 215 boys from Denmark and Finland. *Reproduction* 2014; 147: 411-7.
259. Li M, Sherman LS, Blum JD, Grandjean P, Mikkelsen B, Weihe P, Sunderland EM, Shine JP. Assessing sources of human methylmercury exposure using stable mercury isotopes. *Environ Sci Technol* 2014; 48: 8800-6.
260. Grandjean P, Herz KT. Trace elements as paradigms of developmental neurotoxicants. *J Trace Elem Med Biol* 2015; 31: 130-4.
261. Grandjean P, Weihe P, Debes F, Choi AL, Budtz-Jørgensen E. Neurotoxicity from prenatal and postnatal exposure to methylmercury. *Neurotoxicol Teratol* 2014; 43: 39-44.
262. Grandjean P, Clapp R. Perfluorinated alkyl substances: emergence of insights into health risks. *New Solutions* 2015; 25: 147-63.
263. Osuna CE, Grandjean P, Weihe P, El-Fawal HAN. Autoantibodies associated with prenatal and childhood exposure to environmental chemicals in Faroese children. *Toxicol Sci* 2014; 142: 158-66.
264. Mogensen UB, Grandjean P, Heilmann C, Nielsen F, Weihe P, Budtz-Jørgensen E. Structural equation modeling of immunotoxicity associated with exposure to perfluorinated compounds. *Environ Health* 2015; 14: 47.
265. Andersen HR, Debes F, Wohlfahrt-Veje C, Murata K, Grandjean P. Occupational pesticide exposure in early pregnancy and neurobehavioral function in children at school age. *Neurotoxicol Teratol* 2015; 47: 1-9.
266. Kvist L, Giwercman A, Weihe P, Jensen TK, Grandjean P, Halling J, Petersen MS, Giwercman YL. Exposure to persistent organic pollutants and sperm sex chromosome ratio in men from the Faroe Islands. *Environ Int* 2014; 73: 359-64.
267. Jensen TK, Timmermann AG, Rossing LI, Ried-Larsen M, Grøntved A, Andersen LB, Dalgård C, Hansen OH, Scheike T, Nielsen F, Grandjean P. Polychlorinated biphenyl exposure and glucose metabolism in Danish children at age 9 years. *J Clin Endocrinol Metab* 2014; 99: E2643-51.
268. Choi AL, Zhang Y, Sun G, Bellinger D, Wang K, Yang XJ, Li JS, Zheng Q, Fu Y, Grandjean P. Association of cognitive deficits with prenatal exposure to fluoride in Chinese children: a pilot study. *Neurotoxicol Teratol* 2015; 47: 96-101.
269. Mørck TA, Nielsen F, Nielsen JKS, Siersma V, Grandjean P, Knudsen

- LE. PFAS concentrations in plasma samples from Danish school children and their mothers. *Chemosphere* 2015; 129: 203-9.
270. Kioumourtzoglou MA, Roberts AL, Nielsen F, Shelley Twooroger SS, Grandjean P, Weisskopf MG. Within-person reproducibility of red blood cell mercury over a 10- to 15-year period among women in the Nurses' Health Study II. *J Exp Sci Environ Epidemiol* 2016; 26: 219-23.
271. Wu H, Grandjean P, Hu FB, Sun Q. Consumption of white rice and brown rice and urinary inorganic arsenic concentration. *Epidemiology* 2015; 26: e65-7.
272. Jensen TK, Andersen LB, Kyhl HB, Nielsen F, Christensen HT, Grandjean P. Association between perfluorinated compounds and miscarriage in a case-control study of Danish pregnant women. *PLoS One* 2015; 10: e0123496.
273. Trasande L, Zoeller RT, Hass U, Kortenkamp A, Grandjean P, Myers JP, DiGangi J, Bellanger M, Hauser R, Legler J, Skakkebaek N, Heindel JJ. Estimating burden and disease costs of exposure to endocrine disrupting chemicals in the European Union. *J Clin Endocrinol Metab* 2015; 100: 1245-55.
274. Bellanger M, Demeneix B, Grandjean P, Zoeller RT, Trasande L. Neurobehavioral deficits, diseases and associated costs of exposure to endocrine disrupting chemicals in the European Union. *J Clin Endocrinol Metab* 2015; 100: 1256-66.
275. Tang-Péronard JL, Heitmann BL, Jensen TK, Vinggaard AM, Madsbad S, Steuerwald U, Grandjean P, Weihe P, Nielsen F, Andersen HR. Prenatal exposure to persistent organic pollutants is associated with increased insulin levels in 5-year-old girls. *Environ Res* 2015; 142: 407-13.
276. Timmermann CAG, Osuna CE, Steuerwald U, Weihe P, Poulsen LK, Grandjean P. Asthma and allergy in children with and without prior measles mumps, and rubella vaccination. *Pediatr Allergy Immunol* 2015; 26: 742-9.
277. Tøttenborg SS, Choi AL, Bjerre KS, Weihe P, Grandjean P. Effect of seafood mediated PCB on desaturase activity and PUFA profile in Faroese septuagenarians. *Environ Res* 2015; 140: 699-703.
278. Petersen MS, Halling J, Weihe P, Jensen TK, Grandjean P, Nielsen F, Jørgensen N. Spermatogenic capacity in fertile men with elevated exposure to polychlorinated biphenyls. *Environ Res* 2015; 138: 345-51.
279. Grandjean P. Toxicology research for precautionary decision-making and the role of Human & Experimental Toxicology. *Hum Exp Toxicol* 2015; 34: 1231-7.
280. Pearce NE, Blair A, Vineis P, Ahrens W, Andersen A, Anto JM, Armstrong BK, Baccarelli AA, Beland FA, Berrington A, Bertazzi PA, Birnbaum LS, Brownson RC, Bucher JR, Cantor KP, Cardis E, Cherrie JW, Christiani DC, Cocco P, Coggon D, Comba P, Demers PA, Dement JM, Douwes J, Eisen EA, Engel LS, Fenske RA, Fleming LE, Fletcher T, Fontham E, Forastiere F, Frentzel-Beyme R, Fritschi L, Gerin M, Goldberg M, Grandjean P, Grimsrud TK, Gustavsson P, Haines A, Hartge P, Hansen J, Hauptmann M, Heederik D, Hemminki K, Hemon D, Hertz-Picciotto I, Hoppin JA, Huff J, Jarvholm B, Kang D, Karagas MR, Kjaerheim K, Kjuus H, Kogevinas M, Kriebel D, Kristensen P, Kromhout H, Laden F, LeBailly P, LeMasters G, Lubin JH, Lynch CF, Lynge E, 't

- Mannetje A, McMichael AJ, McLaughlin JR, Marrett L, Martuzzi M, Merchant JA, Merler E, Merletti F, Miller A, Mirer FE, Monson R, Nordby KC, Olshan AF, Parent ME, Perera FP, Perry MJ, Pesatori AC, Pirastu R, Porta M, Pukkala E, Rice C, Richardson DB, Ritter L, Ritz B, Ronckers CM, Rushton L, Rusiecki JA, Rusyn I, Samet JM, Sandler DP, de Sanjose S, Schernhammer E, Seniori Costantini A, Seixas N, Shy C, Siemiatycki J, Silvermann DT, Simonato L, Smith AH, Smith MT, Spinelli JJ, Spitz MR, Stallones L, Stayner LT, Steenland K, Stenzel M, Stewart BW, Stewart PA, Symanski E, Terracini B, Tolbert PE, Vainio H, Vena J, Vermeulen R, Victora CG, Ward EM, Weinberg CR, Weisenburger D, Wesseling C, Weiderpass E, Zahm SH. IARC monographs: 40 years of evaluating carcinogenic hazards to humans. *Environ Health Perspect* 2015; 123: 507-14.
281. Zong G, Grandjean P, Wu H, Sun Q. Circulating persistent organic pollutants and body fat distribution, evidence from NHANES 1999-2004. *Obesity* 2015; 23: 1903-10.
282. Debes F, Weihe P, Grandjean P. Cognitive deficits at age 22 years associated with prenatal exposure to methylmercury. *Cortex* 2016; 74: 358-69.
283. Mogensen UB, Grandjean P, Nielsen F, Weihe P, Budtz-Jørgensen E. Breastfeeding as an exposure pathway for perfluorinated alkylates. *Environ Sci Technol* 2015; 49: 10466-73.
284. Kielsen K, Shamin Z, Ryder LP, Nielsen F, Grandjean P, Budtz-Jørgensen E, Heilmann C. Antibody response to booster vaccination with tetanus and diphtheria in adults exposed to perfluorinated alkylates. *J Immunotoxicol* 2016; 13: 270-3.
285. Grandjean P, Barouki R, Bellinger D, Casteleyn L, Chadwick LH, Cordier S, Etzel RA, Gray KA, Ha EH, Junien C, Karagas M, Kawamoto T, Lawrence BP, Perera F, Prins G, Puga A, Rosenfeld CS, Sherr D, Sly P, Suk W, Sun Q, Toppari J, van den Hazel P, Walker CL, Heindel JJ. Life-long implications of developmental exposure to environmental stressors: New perspectives. *Endocrinology* 2015; 156: 3408-15.
286. Heindel JJ, Balbus J, Birnbaum L, Brune-Drisse ML, Grandjean P, Gray K, Landrigan PJ, Sly PD, Suk W, Cory-Slechta D, Thompson C, Hanson M. Developmental origins of health and disease: integrating environmental influences. *Endocrinology* 2015; 156: 3416-21.
287. Egsmose EL, Bräuner EV, Frederiksen M, Mørck TA, Siersma VD, Hansen PW, Nielsen F, Grandjean P, Knudsen LE. Associations between plasma concentrations of PCB 28 and possible indoor exposure sources in Danish school children and mothers. *Environ Intern* 2016; 87: 13-9.
288. Perry MJ, Young HA, Grandjean P, Halling J, Petersen MS, Sheena EM, Parisa K, Weihe P. Sperm aneuploidy in men with elevated lifetime exposure to dichlorodiphenyldichloroethylene (DDE) and polychlorinated biphenyl (PCB) pollutants. *Environ Health Perspect* 2016; 124: 951-6.
289. Julvez J, Paus T, Bellinger D, Eskenazi B, Tiemeier H, Pearce N, Ritz B, White T, Ramchandani P, Gispert JD, Desrivieres S, Brouwer R, Boucher O, Alemany S, López-Vicente M, Suades-González E, Forns J, Grandjean P, Sunyer J. Environment and Brain Development: Challenges in the Global Context. *Neuroepidemiology* 2016; 46: 79-82.
290. Yorifuji T, Kato T, Ohta H, Bellinger DC, Matsuoka K, Grandjean P. Neurological and neuropsychological functions in adults with a

history of developmental arsenic poisoning from contaminated milk powder. *Neurotoxicol Teratol* 2016; 53: 75-80.

291. Sunderland EM, Driscoll CT Jr, Hammitt JK, Grandjean P, Evans JS, Blum JD, Chen CY, Evers DC, Jaffe DA, Mason RP, Goho S, Jacobs W. Benefits of regulating hazardous air pollutants from coal and oil-fired utilities in the United States. *Environ Sci Technol* 2016; 50:2117-20.

292. Grandjean P. Learning from Bernardino Ramazzini, a tribute to the Magister from Carpi and to the Fellows of the Collegium Ramazzini. *Eur J Oncol* 2016; 21: 51-60.

293. Vandenberg LN, Ågerstrand M, Beronius A, Beausoleil C, Bergman Å, Bero LA, Bornehag CG, Boyer CS, Cooper GS, Cotgreave I, Gee D, Grandjean P, Guyton KZ, Hass U, Heindel JJ, Jobling S, Kidd KA, Kortenkamp A, Macleod MR, Martin OV, Norinder U, Scherlinger M, Thayer KA, Toppari J, Whaley P, Woodruff TJ, Rudén C. A proposed framework for the systematic review and integrated assessment (SYRINA) of endocrine disrupting chemicals. *Environ Health* 2016; 15: 74.

294. Trasande L, Zoeller RT, Hass U, Kortenkamp A, Grandjean P, Myers JP, DiGangi J, Hunt PM, Rudel R, Sathyanarayana S, Bellanger M, Hauser R, Legler J, Skakkebaek NE, Heindel JJ. Burden of disease and costs of exposure to endocrine disrupting chemicals in the European Union: an updated analysis. *Andrology* 2016; 4: 565-72.

295. Dalgård C, Petersen MS, Steuerwald U, Weihe P, Grandjean P. Umbilical cord serum 25-hydroxyvitamin D concentrations and relation to birthweight, head circumference and infant length at age 14 days. *Paediatr Perinat Epidemiol* 2016; 30: 238-45.

296. Grandjean P. Paracelsus Revisited: The dose concept in a complex world. *Basic Clin Pharmacol Toxicol* 2016; 119: 126-32.

297. Tinggaard J, Wohlfahrt-Veje C, Husby S, Christiansen L, Skakkebaek NE, Jensen TK, Grandjean P, Main KM, Andersen HR. Prenatal pesticide exposure and PON1 genotype associated with adolescent body fat distribution evaluated by dual X-ray absorptiometry (DXA). *Andrology* 2016; 4: 735-44.

298. Zong G, Grandjean P, Wang X, Sun Q. Lactation history, serum concentrations of persistent organic pollutants, and maternal risk of diabetes. *Environ Res* 2016; 150: 282-8.

299. Birnbaum LS, Grandjean P. Alternatives to PFASs: Perspectives on the science (editorial). *Environ Health Perspect* 2015; 123: A104-5.

300. Hu XC, Andrews D, Lindstrom AB, Bruton TA, Schaidt LA, Grandjean P, Lohmann R, Carignan CC, Blum A, Balan SA, Higgins CP, Sunderland EM. Detection of poly- and perfluoroalkyl substances (PFASs) in U.S. drinking water linked to industrial sites, military fire training areas and wastewater treatment plants. *Environ Sci Technol Lett* 2016 3: 344-350.

301. Timmermann CAG, Budtz-Jørgensen E, Petersen MS, Weihe P, Steuerwald U, Nielsen F, Jensen TK, Grandjean P. Shorter duration of breastfeeding at elevated exposures to perfluoroalkyl substances. *Reproduct Toxicol* 2017; 68: 164-170.

302. Lind DV, Priskorn L, Lassen TH, Nielsen F, Kyhl HB, Kristensen DM, Christesen HT, Jørgensen JS, Grandjean P, Jensen TK. Prenatal exposure to perfluoroalkyl substances and anogenital distance at 3

- months of age as marker of endocrine disruption. *Reproduct Toxicol* 2017; 68: 200-206.
303. Oulhote Y, Shamim Z, Kielsen K, Weihe P, Grandjean P, Ryder LP, Heilmann C. Children's white blood cell counts in relation to developmental exposures to methylmercury and persistent organic pollutants. *Reproduct Toxicol* 2017; 68: 207-214.
304. Karlsen M, Grandjean P, Weihe P, Steuerwald U, Oulhote Y, Valvi D. Early-life exposures to persistent organic pollutants in relation to overweight in preschool children. *Reproduct Toxicol* 2017; 68: 145-153.
305. Dalsager L, Christensen N, Husby S, Kyhl H, Nielsen F, Høst A, Grandjean P, Jensen TK. Association between prenatal exposure to perfluorinated compounds and symptoms of infections at age 1-4years among 359 children in the Odense Child Cohort. *Environ Int* 2016; 96: 58-64.
306. Oulhote Y, Steuerwald U, Debes F, Weihe P, Grandjean P. Behavioral difficulties in 7-year old children in relation to developmental exposure to perfluorinated alkyl substances. *Environ Int* 2016; 97: 237-45.
307. Weihe P, Debes F, Halling J, Petersen MS, Muckle G, Odland JØ, Dudarev A, Ayotte P, Dewailly É, Grandjean P, Bonefeld-Jørgensen E. Health effects associated with measured levels of contaminants in the Arctic. *Int J Circumpolar Health* 2016; 75: 33805.
308. Grandjean P, Heilmann C, Weihe P, Nielsen F, Mogensen UB, Budtz-Jørgensen E. Serum Vaccine Antibody Concentrations in Adolescents Exposed to Perfluorinated Compounds. *Environ Health Perspect* 2017; 125: 077018.
309. Oulhote Y, Debes F, Vestergaard S, Weihe P, Grandjean P. Aerobic fitness and neurocognitive function scores in young Faroese adults and potential modification by prenatal methylmercury exposure. *Environ Health Perspect* 2017; 125: 677-683.
310. Kirk LE, Jørgensen JS, Nielsen F, Grandjean P. Role of hair-mercury analysis and dietary advice in lowering methylmercury exposure in pregnant women. *Scand J Publ Health* 2017; 45: 444-51.
311. Timmermann CAG, Budtz-Jørgensen E, Jensen TK, Osuna CE, Petersen MS, Steuerwald U, Nielsen F, Poulsen LK, Weihe P, Grandjean P. Association between perfluoroalkyl substance exposure and asthma and allergic disease in children as modified by MMR vaccination. *J Immunotoxicol* 2017; 14: 39-49.
312. Yorifuji T, Matsuoka K, Grandjean P. Height and blood chemistry in adults with a history of developmental arsenic poisoning from contaminated milk powder. *Environ Res* 2017; 155: 86-91.
313. Valvi D, Oulhote Y, Weihe P, Dalgård C, Bjerre KS, Steuerwald U, Grandjean P. Gestational diabetes and offspring birth size at elevated environmental pollutant exposures. *Environ Int* 2017; 107: 205-215.
314. Grandjean P, Heilmann C, Weihe P, Nielsen F, Mogensen UB, Timmermann A, Budtz-Jørgensen E. Estimated exposures to perfluorinated compounds in infancy predict attenuated vaccine antibody concentrations at age 5 years. *J Immunotoxicol* 2017; 14: 188-195.
315. Mie A, Andersen HR, Gunnarsson S, Kahl J, Kesse-Guyot E, Rembiałkowska E, Quagliro G, Grandjean P. Human health implications of

organic food and organic agriculture: a comprehensive review. *Environ Health* 2017; 16: 111.

316. Olesen TS, Bleses D, Andersen HR, Grandjean P, Frederiksen H, Trecca F, Bilenberg N, Kyhl HB, Dalsager L, Jensen IK, Andersson AM, Jensen TK. Prenatal phthalate exposure and language development in toddlers from the Odense Child Cohort. *Neurotoxicol Teratol* 2017; 65: 34-41

317. Grandjean P, Bellanger M. Calculation of the disease burden associated with environmental chemical exposures: application of toxicological information in health economic estimation. *Environ Health* 2017; 16: 123.

318. Timmermann CAG, Choi AL, Petersen MS, Nielsen F, Budtz-Jørgensen E, Weihe P, Grandjean P. Secondary Sex Ratio in Relation to Exposures to Polychlorinated Biphenyls, Dichlorodiphenyl Dichloroethylene, and Methylmercury. *Int J Circumpolar Health* 2017; 76: 1406234.

319. Sun Q, Zong G, Valvi D, Nielsen F, Coull B, Grandjean P. Plasma Concentrations of Perfluoroalkyl Substances and Risk of Type 2 Diabetes: A Prospective Investigation among US Women. *Environ Health Perspect* 2018; 126: 037001.

320. Liu G, Dhana K, Furtado JD, Rood J, Zong G, Liang L, Qi L, Bray GA, Smith SR, DeJonge L, Coull B, Grandjean P, Sun Q. Perfluoroalkyl Substances and Changes in Body Weight and Resting Metabolic Rate in Response to Weight-Loss Diets: A Prospective Study. *PLoS Medicine* 2018; 15: e1002502.

321. Zong G, Valvi D, Coull B, Göen T, Hu FB, Grandjean P, Sun Q. Persistent Organic Pollutants and Risk of Type 2 Diabetes: A Prospective Investigation Among Middle-aged Women in Nurses' Health Study II. *Environ Int* 2018; 114: 334-42.

322. Olesen TS, Bleses D, Andersen HR, Grandjean P, Frederiksen H, Trecca F Bilenberg N, Kyhl HB, Dalsager L, Jensen IK, Andersson AM, Jensen TK. Prenatal phthalate exposure and language development in toddlers from the Odense Child Cohort. *Neurotoxicol Teratol* 2018; 65: 34-41.

323. Barouki R, Melén E, Herceg Z, Beckers J, Chen J, Karagas M, Puga A, Xia Y, Chadwick L, Yan W, Audouze K, Slama R, Heindel J, Grandjean P, Kawamoto T, Nohara K. Epigenetics as a mechanism linking developmental exposures to long-term toxicity. *Environ Int* 2018; 114: 77-86.

324. Leung YK, Ouyang B, Niu L, Xie C, Ying J, Medvedovic M, Chen A, Weihe P, Grandjean P, Shuk-Mei Ho SM. Identification of sex-specific-methylation changes driven by specific chemicals in cord blood DNA in Faroe Islands birth cohort. *Epigenetics* 2018; 13: 290-300.

325. Dassuncao C, Hu XC, Nielsen F, Weihe P, Grandjean P, Sunderland EM. Shifting Global Exposures to Poly- and Perfluoroalkyl Substances (PFASs) Evident in Longitudinal Birth Cohorts from a Seafood Consuming Population. *Environ Sci Technol* 2018; 52: 3738-47.

326. Hu XC, Dassuncao C, Zhang X, Grandjean P, Weihe P, Webster GM, Nielsen F, Sunderland EM. Can profiles of poly- and Perfluoroalkyl substances (PFASs) in human serum provide information on major exposure sources? *Environ Health* 2018; 17: 11.

327. Audouze K, Taboureau O, Grandjean P. A systems biology approach to predictive developmental neurotoxicity of a larvicide used in the prevention of Zika virus transmission. *Toxicol Appl Pharmacol* 2018; 354: 56-63.
328. Fritsche E, Grandjean P, Crofton KM, Aschner M, Goldberg A, Heinonen T, Hessel EVS, Hogberg H, Hougaard Bennekou S, Lein PJ, Leist M, Mundy WR, Paparella M, Piersma AH, Sachana M, Schmuck G, Solecki R, Terron A, Monnet-Tschudi F, Wilks MF, Witters H, Zurich MG, Bal-Price A. Consensus statement on the need for innovation, transition and implementation of Developmental Neurotoxicity (DNT) testing for regulatory purposes. *Toxicol Appl Pharmacol* 2018; 354: 3-6.
329. Jensen RC, Timmermann CA, Glintborg D, Nielsen F, Andersen HR, Kyhl HB, Andersen M, Grandjean P, Jensen TK. Perfluoroalkyl Substances and Glycemic Status in Pregnant Danish Women: The Odense Child Cohort. *Environ Int* 2018; 116: 101-7.
330. Veyhe AS, Andreassen J, Halling J, Grandjean P, Skaalum Petersen M, Weihe P. Prevalence of type 2 diabetes and prediabetes in the faroe islands. *Diabetes Res Clin Pract* 2018; 140: 162-73.
331. Andersen HR, Tinggaard J, Grandjean P, Jensen TK, Dalgård C, Main KM. Prenatal pesticide exposure associated with glycated haemoglobin and markers of metabolic dysfunction in adolescents. *Environ Res* 2018; 166: 71-77.
332. Petersen MS, Halling J, Jørgensen N, Nielsen F, Grandjean P, Jensen TK, Weihe P. Reproductive function in a population of young faroese men with elevated exposure to polychlorinated biphenyls (PCBs) and perfluorinated alkylate substances (PFAS). *Int J Environ Res Public Health* 2018; 15(9): E1880.
333. Grandjean P. Delayed discovery, dissemination, and decisions on intervention in environmental health: a case study on immunotoxicity of perfluorinated alkylate substances. *Environ Health* 2018; 17: 62.
334. Yorifuji T, Takaoka S, Grandjean P. Accelerated functional losses in ageing congenital Minamata disease patients. *Neurotoxicol Teratol* 2018; 69: 49-53.
335. Budtz-Jørgensen E, Grandjean P. Application of benchmark analysis for mixed contaminant exposures: Mutual adjustment of perfluoroalkylate substances associated with immunotoxicity. *PLoS One* 2018; 13(10): e0205388.
336. Petersen MS, Debes F, Grandjean P, Weihe P. Gender differences in cognitive performance and health status in the Faroese Septuagenarians cohort. *Eur J Public Health* 2019; 29: 79-81.
337. Mie A, Rudén C, Grandjean P. Safety of safety evaluation of pesticides: developmental neurotoxicity of chlorpyrifos and chlorpyrifos-methyl. *Environ Health* 2018; 17: 77.
338. Grandjean P, Abdennebi-Najar L, Barouki R, Cranor CF, Etzel RA, Gee D, Heindel JJ, Hougaard KS, Hunt P, Nawrot TS, Prins GS, Ritz B, Soffritti M, Sunyer J, Weihe P. Time scales of developmental toxicity impacting on research and needs for intervention. *Basic Clin Pharmacol Toxicol* 2019 Aug;125 Suppl 3:70-80.
339. Jensen TK, Mustieles V, Bleses D, Frederiksen H, Trecca F, Schoeters G, Andersen HR, Grandjean P, Kyhl HB, Juul A, Bilenberg N,

- Andersson AM. Prenatal bisphenol A exposure is associated with language development but not with ADHD-related behavior in toddlers from the Odense Child Cohort. *Environ Res* 2019; 170: 398-405.
340. Ammitzbøll C, Börnsen L, Petersen ER, Oturai AB, Søndergaard HB, Grandjean P, Sellevjerg F. Perfluorinated substances, risk factors for multiple sclerosis and cellular immune activation. *J Neuroimmunol* 2019; 330: 90-95.
341. Hu XC, Tokranov AK, Liddie J, Zhang X, Grandjean P, Hart JE, Laden F, Sun Q, Yeung LWY, Sunderland EM. Tap Water Contributions to Plasma Concentrations of Poly- and Perfluoroalkyl Substances (PFAS) in a Nationwide Prospective Cohort of U.S. Women. *Environ Health Perspect* 2019; 127: 67006.
342. Dalsager L, Fage-Larsen B, Bilenberg N, Jensen TK, Nielsen F, Kyhl HB, Grandjean P, Andersen HR. Maternal urinary concentrations of pyrethroid and chlorpyrifos metabolites and attention deficit hyperactivity disorder (ADHD) symptoms in 2-4-year-old children from the Odense Child Cohort. *Environ Res* 2019; 176: 108533.
343. Eryasa B, Grandjean P, Nielsen F, Valvi D, Zmirou-Navier D, Sunderland E, Weihe P, Oulhote Y. Physico-chemical properties and gestational diabetes predict transplacental transfer and partitioning of perfluoroalkyl substances. *Environ Int* 2019; 130: 104874.

Other publications

1. Grandjean P. Bly i danskere, en historisk-toksikologisk undersøgelse (Lead in Danes, a historical and toxicological study; prize essay in Danish). Copenhagen: Institute of Hygiene, 1973.
2. Grandjean P, Fjerdingstad E, Nielsen OV. Lead concentrations in mummified Nubian brains. In: Proceedings of the International Conference on Heavy Metals in the Environment, Toronto, October 27-31, 1975. Toronto, 1978; 3: 171-179.
3. Grandjean P. Blyforgiftning i går og i dag (Lead poisoning yesterday and today, in Danish). Ugeskr Læger 1976; 138: 2587-8.
4. Grandjean P. Blyproblemer (Lead problems, Editorial in Danish). Ugeskr Læger 1976; 138: 2580.
5. Grandjean P. Den hygiejniske grænseværdi for bly (The threshold limit value for lead, in Danish). Ugeskr Læger 1976; 138: 3385.
6. Grandjean P, Fogh A, Petersen R. Zink-protoporfyrin koncentrationen i erythrocytter (ZPP) hos blyeksponerede mænd (Zinc-protoporphyrin concentration in the erythrocytes (ZPP) in men exposed to lead, in Danish). Ugeskr Læger 1979; 141: 219-21.
7. Grandjean P. Lead content of scalp hair as an indicator of occupational lead exposure. In: Deichmann WM, ed. Toxicology and Occupational Medicine. Amsterdam: Elsevier, 1979, p.311-8.
8. Grandjean P. Concerning anatomical sampling schemes and the weight basis of expression of trace element levels in human tissues (Letter-to-the-Editor). Toxicol Lett 1979; 3: 257-8.
9. Grandjean P, Fischbein A. Ferrogene legemer og asbest (Ferruginous bodies and asbestos, Letter-to-the Editor, in Danish). Ugeskr Læger 1979; 141: 1859.
10. Grandjean P. Health aspects of atmospheric lead pollution. In: Bly och Bilavgaser (Lead and car exhausts) Stockholm: Royal Academy of Sciences, 1979, p. 25-40.
11. Grandjean P. Widening perspectives of lead toxicity. Ph.D. dissertation, University of Copenhagen. Copenhagen: F.a.d.L.'s Forlag, 1979.
12. Grandjean P, Arnvig E, Beckmann J. Psychological dysfunctions in males occupationally exposed to inorganic lead. In: Proceedings of the International Conference on Management and control of Heavy Metals in the Environment, London, September 18-21, 1979. Edinburgh: CEP Consultants, 1979, p. 85-88.
13. Shapiro IM, Grandjean P, Nielsen OV. Lead levels in bones and teeth of children of ancient Nubia. In: Needleman HL, ed. Low Level Lead Exposure, The Clinical Implications of Current Research. New York: Raven, 1980, p. 35-41.
14. Grandjean P. Manganese. Iron. Selenium. Copper. Zinc. Aluminum. In: Last JM, ed. Maxcy-Rosenau Preventive Medicine and Public Health, 11th ed. New York: Appleton-Century-Crofts, 1980, p.677-81.
15. Grandjean P, Fischbein A. Lead. In: Last JM, ed. Maxcy-Rosenau Preventive Medicine and Public Health, 11th ed. New York: Appleton-Century-Crofts, 1980, p.648-55.
16. Advisory Committee on Mercury (Grandjean P, Executive Secretary). Mercury in the Hackensack Meadowlands. Report to Hon. Brendan Byrne,

Governor of New Jersey. New York: Mount Sinai School of Medicine, 1980.

17. Grandjean P. Bly i blodet og motionsløb (Lead in blood and jogging, Letter-to-the-Editor, in Danish). Ugeskr Læger 1980; 142: 1429.

18. Grandjean P, Sunderman FW Jr, Shen SK, Selikoff IJ. Measurement of nickel in plasma and urine of shipyard workers. In Brown SS, Sunderman FW Jr, eds. Nickel Toxicology. London: Academic Press, 1980, p. 107-9.

19. Grandjean P. Blood lead concentrations reconsidered. Nature (Lond.) 1981; 291: 188.

20. Grandjean P. Erhvervssygdomme hos familiemedlemmer (Occupational diseases in relatives, Letter-to-the-Editor, in Danish). Ugeskr Læger. 1981; 143: 1098.

21. Grandjean P. Indirekte eksponering i arbejdsanamnesen (Indirect or "bystander's" exposure in the occupational history, in Danish). Ugeskr Læger 1981; 143: 2464-5.

22. Grandjean P, Beckmann J. Symptoms and signs of lead neurotoxicity. In: Davies DS, Brown SS, eds. Chemical Indices and Mechanisms of Organ-directed Toxicity. Oxford: Pergamon, 1981, p. 253-6.

23. Grandjean P. Biologiske prøver. Arbejdstilsynets vejledning nr. 1. (Biological samples, Guidelines from the Labour Inspection Service, in Danish). Copenhagen: Arbejdstilsynet, 1981.

24. Fischbein A, Grandjean P. Asbest, fremtidige sundhedsmæssige aspekter. Rapport nr. 5 fra Arbejds miljøinstituttet. (Asbestos, future health aspects, report from the National Institute of Occupational Health, in Danish). Copenhagen: Arbejdstilsynet, 1981.

25. Mørup I-L, Grandjean P. Biologisk monitorering i arbejdsmiljøet (Biological monitoring in the workplace, in Danish) Ugeskr Læger 1982; 144: 661-2.

26. Monitoring and Epidemiology. Health Aspects of the Control of Chemicals, Interim Document 8 (Grandjean P, Principal Adviser). Copenhagen: World Health Organization, Regional Office for Europe, 1982.

27. Grandjean P. Blyforureningens effekt på mennesket (The effect of lead pollution on humans, in Danish). Ugeskr Læger 1982; 144: 1880-1.

28. Grandjean P, Andersen O. Toxicity of lead additives (Letter-to-the-Editor). Lancet 1982; 2: 333-4.

29. Grandjean P. Behavioral toxicity of heavy metals. In: Zbinden G, Cuomo V, Racagni G, Weiss B, eds. Application of Behavioral Pharmacology in Toxicology. New York: Raven, 1982, p. 331-9.

30. Grandjean P. Health significance of organolead compounds. In: Rutter M, Jones RR, eds. Lead versus Health. Chichester: Wiley, 1983, p. 179-89.

31. Grandjean P. Miljømedicinske perspektiver, illustreret med grundstoffet fluor (Perspectives in environmental medicine, illustrated by the element fluorine, in Danish). Ugeskr Læger 1983; 145: 1250-3.

32. Grandjean P. Forbudets pris (The price of the ban, Letter-to-the-Editor, in Danish). Ugeskr Læger 1983; 145: 1331.

33. Grandjean P. Health aspects of petrol lead additives. Working paper, Conference on Lead in Petrol organized by BEUC and EEB,

Brussels, 10-11 May, 1983, 11 pp.

34. Grandjean P, Holst E. Arbejdsmedicinsk screening med ZPP-metoden (Occupational health screening for lead exposure by the ZPP method, in Danish). Ugeskr Læger 1983; 145: 2960-3.

35. Grandjean P. Hvad ved vi om arbejdsbetingede metalforgiftninger? (What do we know about occupational metal intoxications? in Danish) Ugeskr Læger 1983; 145: 3026-9.

36. Bach E, Christensen JM, Grandjean P, Olsen E. Indirekte og direkte erhvervsbetinget blybelastning. Miljøprojekter 50. (Indirect and direct occupational lead exposure, project report to the Agency of Environmental Protection, in Danish). Copenhagen: Miljøstyrelsen, 1983, 76 pp.

37. Grandjean P. Zuviel nickel in der Umwelt? (Too much nickel in the environment? in German) Die Umschau 1983; 83: 494-5.

38. Grandjean P, Beckmann J, Ditlev G. Relation between subjective symptoms and psychometric test results. In: Gilioli R, ed. Neurobehavioral Methods in Occupational Health. Oxford: Pergamon, 1983, p. 301-8.

39. Grandjean P. Human exposure to nickel. In: Sunderman FW Jr et al., eds. Nickel in the Human Environment. IARC Scientific Publications No. 53. Lyon: International Agency for Research on Cancer, 1984, p. 469-85.

40. Grandjean P. Monitoring of environmental exposures to toxic metals. In: Brown SS, Savory J, eds. Clinical Chemistry and Chemical Toxicology of Metals. London: Academic, 1983, p. 99-112.

41. Grandjean P, Thomsen G, Selikoff IJ. Absence of pneumoconiosis in cryolite workers. In: Proceedings of the IVth International Pneumoconiosis Conference, Bochum, Federal Republic of Germany, 20-23 September 1983. Bochum, 1984, p. 741-5.

42. Grandjean P. Håranalyser (Hair analyses, in Danish). Ugeskr Læger 1984; 146: 2024-5.

43. Grandjean P. Organolead exposures and intoxications. In: Grandjean P, ed. Biological Effects of Organolead Compounds. Boca Raton, FL: CRC, 1984, p. 227-41.

44. Grandjean P, Andersen K. The immunological system as a target for toxic damage. Ugeskr Læger 1985; 147: 1278-9.

45. Grandjean P. Long-term significance of industrial fluoride exposure: A study of Danish cryolite workers. In: Susheela AK, ed. Fluoride Toxicity. New Delhi: International Society for Fluoride Research, 1985: 5-16.

46. Grandjean P. Kviksølvriscici på Grønland (Mercury risks on Greenland, in Danish). Ugeskr Læger 1985; 147: 2424-6.

47. Grandjean P, Tarkowski S. Preventive aspects of neurobehavioral research. Environmental Health Series 3. Copenhagen: World Health Organization, Regional Office for Europe, 1985, p. 1-3.

48. Grandjean P. Et sundt miljø (A healthy environment, in Danish). Bibl Læger 1985; 147: 266-75.

49. Grandjean P. Asbest, at varsel om forebyggelsens nødvendighed (Asbestos, a warning concerning the necessity of prevention, in Danish). Ugeskr Læger 1985; 147: 3024-6.

50. Hansen ON, Trillingsgaard A, Beese I, Lyngbye T, Grandjean P.

- Neuropsychological and behavioural assessment of children with low-level lead exposure. In: Lekkas TD, ed. Heavy Metals in the Environment. International conference, Athens, September 1985. Edinburgh: CEP Consultants, 1985, p. 51-3.
51. Grandjean P, Lansdown R. The measurement of lead. In: Lansdown R, Yule W, eds. The lead debate. London: Croom Helm 1986, p. 41-53.
52. Grandjean P. Diseases associated with metals. In: Last JM, ed. Maxcy-Rosenau Public Health and Preventive Medicine, 12th ed. New York: Appleton-Century-Crofts, 1986, p. 587-615.
53. Grandjean P. Critical and optimal levels of toxic metals. Acta Pharm Toxicol 1986; 59, Suppl. 7: 20-23.
54. Grandjean P, Rosdahl N. Miljømedicin i nordisk perspektiv (Environmental medicine in a Nordic perspective, in Danish). Ugeskr Læger 1986; 148: 104-5.
55. Grandjean P. Asbest-risici (Asbestos risks, Editorial in Danish). Ugeskr Læger 1986; 148: 3321-2.
56. Grandjean P. Forebyggelse som formål (Prevention as a purpose, in Danish). In: Grandjean P, ed. Miljømedicin. Copenhagen: F.a.d.L.'s Forlag, 1986, p.9-14. (p.11-6 in 2nd ed., 1988).
57. Grandjean P. Miljøfaktorer (Environmental factors, in Danish). In: Grandjean P, ed. Miljømedicin. Copenhagen: F.a.d.L.'s Forlag, 1986, p.21-6. (p.23-30 in 2nd ed., 1988).
58. Grandjean P. Smitsomme sygdomme (Infectious diseases, in Danish). In: Grandjean P, ed. Miljømedicin. Copenhagen: F.a.d.L.'s Forlag, 1986, p.39-46. (p.43-51 in 2nd ed., 1988).
59. Grandjean P. Fast affald (Solid waste, in Danish). In: Grandjean P, ed. Miljømedicin. Copenhagen: F.a.d.L.'s Forlag, 1986, p.73-5. (p.76-9 in 2nd ed., 1988).
60. Grandjean P. Skadedyr (Pests, in Danish). In: Grandjean P, ed. Miljømedicin. Copenhagen: F.a.d.L.'s Forlag, 1986, p. 76-9. (p.52-7 in 2nd ed., 1988).
61. Grandjean P. Tryk og acceleration (Pressure and acceleration, in Danish). In: Grandjean P, ed. Miljømedicin. Copenhagen: F.a.d.L.'s Forlag, 1986, p.122-6. (p.120-3 in 2nd ed., 1988).
62. Mølhav L, Grandjean P. Stråling (Radiation, in Danish). In: Grandjean P, ed. Miljømedicin. Copenhagen: F.a.d.L.'s Forlag, 1986, p.127-34. (p.124-31 in 2nd ed., 1988).
63. Holt P, Grandjean P. Sundhedsadfærd og sundhedspædagogik (Health behavior and health education, in Danish). In: Grandjean P, ed. Miljømedicin. Copenhagen: F.a.d.L.'s Forlag, 1986, p.201-8. (p.248-54 in 2nd ed., 1988).
64. Grandjean P. Tobak, alkohol og narkotika (Tobacco, alcohol and narcotics, in Danish). In: Grandjean P, ed. Miljømedicin. Copenhagen: F.a.d.L.'s Forlag, 1986, p.230-6. (p.282-289 in 2nd ed., 1988).
65. Grandjean P and the Department of Environmental Medicine, Odense University: Health effects document on nickel. Toronto: Ontario Ministry of Labour, 1986, 204 pp.
66. Grandjean P. Att vara före sin tid (To be ahead of time, in Swedish). In: Borgström C et al., eds. Buller och Avgaser (Noise and exhausts). Stockholm: Raben & Sjögren, 1987, p. 133-6.
67. Brask BH, Grandjean P, Jørgensen OS, Trillingsgaard A. A case of

- pervasive developmental disorder in a boy with extremely high lead levels in deciduous teeth. In: Trace Elements in Human Health and Disease. Environmental Health 20. Copenhagen: World Health Organization, Regional Office for Europe, 1987, p.106-9.
68. Jensen BM, Sandø SH, Jørgensen PJ, Antonsen S, Grandjean P. Effects on reserve capacity: Inhibition of blood regeneration by lead. In: Trace Elements in Human Health and Disease. Environmental Health 20. Copenhagen: World Health Organization, Regional Office for Europe, 1987, p.200-3.
69. Lyngbye T., Hansen ON, Grandjean P. The influence of environmental factors on physical growth in school age: A study of low-level lead exposure. In: Trace Elements in Human Health and Disease. Environmental Health 20. Copenhagen: World Health Organization, Regional Office for Europe, 1987, p.94-7.
70. Nielsen GD, Andersen O, Grandjean P. Effects of diethyldithiocarbamate on toxicokinetics of ⁵⁷Ni in mice. In: Trace Elements in Human Health and Disease. Environmental Health 20. Copenhagen: World Health Organization, Regional Office for Europe, 1987, p.78-81.
71. Jørgensen F, Grandjean P, Juel K. Metalforurening af levnedsmidler (Metal contamination of food items, in Danish). Ugeskr Læger 1987; 149: 3565-8.
72. Grandjean P, Rosdahl N. Forureningsstoffer i modermælk (Contaminants in mother's milk, in Danish). Ugeskr Læger 1987; 149: 1222-3.
73. Grandjean P (WHO Rapporteur). Report on discussion. In: Walton WH, ed. Man-Made Mineral Fibres in the Working Environment. Ann Occup Hyg 1987; 71: 601-2, 681-2, 803.
74. Grandjean P. Miljømedicinsk forskning (Research in environmental medicine, in Danish). In: Andersen D et al., eds. Lægevidenskabelig forskning. Copenhagen: F.a.d.L.'s Forlag, 1988, p. 363-79.
75. Kimbrough RD, Grandjean P. Risk assessment: Extrapolation to individual risk. In: Woolhead AD, Bender MA, Leonard RC, eds. Phenotypic Variation in Populations. New York: Plenum, 1988, p. 245-53.
76. Grandjean P, Kilburn KH. Weights and measures, SI units (Editorial). Arch Environ Health 1988; 43: 5-6.
77. Lyngbye T, Hansen O, Grandjean P, Trillingsgaard A, Beese I. Traffic as a source of lead exposure in childhood. Sci Total Environ 1988; 71: 461-7.
78. Dyck J, Grandjean P, Kraul I. Miljøgifte i og skalfortynding af æg af Havørn, der gjorde yngleforsøg i 1979 og 1980 (Environmental pollutants in and eggshell thinning of remnants of Danish White-tailed Eagle eggs, in Danish). Dansk Orn Foren Tidsskr 1988; 82: 53-5.
79. Andersen O, Grandjean P. Toksikokinetik (Toxicokinetics, in Danish). In: Grandjean P, ed. Miljømedicin, 2nd ed. Copenhagen: F.a.d.L.'s Forlag, 1988, p.149-56.
80. Andersen O, Grandjean P. Toksikodynamik (Toxicodynamics, in Danish). In: Grandjean P, ed. Miljømedicin, 2nd ed. Copenhagen: F.a.d.L.'s Forlag, 1988, p.157-64.
81. Nielsen GD, Grandjean P. Forebyggelse af kemiske eksponeringer

- (Prevention of chemical exposures, in Danish). In: Grandjean P, ed. *Miljømedicin*, 2nd ed. Copenhagen: F.a.d.L.'s Forlag, 1988, p.189-96.
82. Grandjean P. Bly, et varsel om forebyggelsens nødvendighed (Lead, a warning concerning the necessity of prevention, in Danish). *Ugeskr Læger* 1988; 150: 2299.
83. Grandjean P, Andersen O, Nielsen GD. Nickel. In: Alessio L, Berlin A, Boni M, Roi R, eds. *Biological Indicators for the Assessment of Human Exposure to Industrial Chemicals*, Vol 5 (EUR 11478 EN). Ispra: Commission of the European Communities, 1988, p.59-80.
84. Grandjean P. Forebyggelsens saglige grundlag (Scientific documentation for preventive needs, in Danish). *Ugeskr Læger* 1989; 151: 199-201.
85. Kimbrough RD, Grandjean P. Occupational exposure. In: Kimbrough RD, Jensen AA. *Halogenated biphenyls, terphenyls, naphthalenes, dibenzodioxins and related products*, 2nd ed. Amsterdam: Elsevier 1989, p.485-507.
86. Hansen ON, Trillingsgaard A, Beese I, Lyngbye T, Grandjean P. Neuropsychological profile of children in relation to dentine level and socioeconomic group. In: Smith M, Grant LD, Sors AI, eds. *Lead exposure and child development: An international assessment*. London: Kluwer, 1989, p. 240-50.
87. Grandjean P, Nielsen GD, Andersen O. Human nickel exposure and toxicokinetics. In: Menné T, Maibach H, eds. *Nickel and the Skin*. Boca Raton, FL: CRC, 1989, p. 9-34.
88. Grandjean P, Nielsen JB. Carbon monoxide. In: Alessio L, Berlin A, Boni M, Roi R, eds. *Biological Indicators for the Assessment of Human Exposure to Industrial Chemicals*, Vol 6 (EUR 12174). Ispra: Commission of the European Communities, 1989, p. 23-34.
89. Madsen H, Poulsen L, Grandjean P. Risici ved højt kobberindhold i drikkevandet. (High copper content in drinking water and the risks involved, in Danish). *Ugeskr Læger* 1990; 152: 1806-9.
90. Grandjean P. Synthesis. In: Johnson BL, ed. *Advances in Neurobehavioral Toxicology*. Chelsea, MI: Lewis, 1990, p. 457-62.
91. Grandjean P. Perspectives in environmental medicine. In: *Symposium on Environment and Health R & D in the European Communities and in USSR*. Paris: International Association of Medicine and Biology of the Environment 1990, p. 35-8.
92. Grandjean P. Effects on reserve capacity, significance for exposure limits. *Sci Total Environ* 1991; 101: 25-32.
93. Grandjean P. Constraints in biological monitoring. In: Aitio A, Aro A, Järvisalo J, Vainio H, eds. *Trace Elements in Health and Disease*. London: Royal Society of Chemistry, 1991, p. 65-73.
94. Wiggers P, Dalhøj J, Nielsen GD, Grandjean P, Hørder M. Jernmangel, jernberigelse og jerndepoter (Iron deficiency, iron storage and iron supplements, in Danish). *Ugeskr Læger* 1991; 153: 646-8.
95. Grandjean P. Blyforureningens omkostninger (Expenses caused by lead pollution, Editorial in Danish). *Ugeskr Læger* 1991; 153: 971-2.
96. Grandjean P. Significance for public health and research, Report of a WHO Meeting. In: Grandjean P, ed. *Ecogenetics: Genetic Predisposition to Toxic Effects of Chemicals*. London: Chapman & Hall,

1991, pp. 3-18.

97. Grandjean P. Ethical aspects of genetic predisposition to disease. In: Grandjean P, ed. *Ecogenetics: Genetic Predisposition to Toxic Effects of Chemicals*. London: Chapman & Hall, 1991, pp. 237-51.

98. Grandjean P, Andersen O. Dødelighed blandt tankpassere (Mortality among filling station attendants, in Danish). *Ugeskr Læger* 1991; 153: 1361-3.

99. Grandjean P. Behovet for forebyggelse (The need for prevention, in Danish). In: Grandjean P, ed. *Miljø, sundhed og samfund (Environment, health and society)*. Copenhagen: Nyt Nordisk Forlag, 1991, pp. 25-46.

100. Grandjean P. Forebyggelsens etik og virkemidler (The ethics and means of prevention, in Danish). In: Grandjean P, ed. *Miljø, sundhed og samfund (Environment, health and society)*. Copenhagen: Nyt Nordisk Forlag, 1991, pp. 47-61.

101. Grandjean P. Mikroorganismer og skadedyr (Microorganisms and pests, in Danish). In: Grandjean P, ed. *Miljø, sundhed og samfund (Environment, health and society)*. Copenhagen: Nyt Nordisk Forlag, 1991, pp. 116-41.

102. Grandjean P. Affald (Solid waste, in Danish). In: Grandjean P, ed. *Miljø, sundhed og samfund (Environment, health and society)*. Copenhagen: Nyt Nordisk Forlag, 1991, pp. 155-61.

103. Andersen O, Grandjean P. Toksikologisk vurdering (Toxicological evaluation, in Danish). In: Grandjean P, ed. *Miljø, sundhed og samfund (Environment, health and society)*. Copenhagen: Nyt Nordisk Forlag, 1991, pp. 208-27.

104. Grandjean P. Nydelsesmidler og narkotika (Stimulants and narcotics, in Danish). In: Grandjean P, ed. *Miljø, sundhed og samfund (Environment, health and society)*. Copenhagen: Nyt Nordisk Forlag, 1991, pp. 249-84.

105. Mølhav L, Grandjean P. Stråling og belysning (Radiation and illumination, in Danish). In: Grandjean P, ed. *Miljø, sundhed og samfund (Environment, health and society)*. Copenhagen: Nyt Nordisk Forlag, 1991, pp. 320-41.

106. Grandjean P. Tryk og acceleration (Pressure and acceleration, in Danish). In: Grandjean P, ed. *Miljø, sundhed og samfund (Environment, health and society)*. Copenhagen: Nyt Nordisk Forlag, 1991, pp. 348-55.

107. Grandjean P, Jacobsen IA, Jørgensen PJ, Lings S, Andersen O. Behandling af erhvervsbetinget kronisk blyforgiftning med DMSA (Treatment of chronic occupational lead poisoning with DMSA, in Danish). *Ugeskr Læger* 1991; 153: 2897-9.

108. Grandjean P. Health significance of metals. In: Last JM, Wallace RB, eds. *Maxcy-Rosenau-Last Public Health & Preventive Medicine*, 13th ed. Norwalk, CT: Appleton & Lange, 1991, p. 381-401.

109. Grandjean P. Miljømedicin (Environmental medicine, in Danish). In: Siboni K, ed. *Lægevidenskab ved Odense Universitet (Medical science at Odense University)*. Odense: Odense Universitetsforlag, 1991, pp. 169-77.

110. Grandjean P. Menneskelig sundhed (Human health, in Danish). In: Fenger J, Torp U, eds. *Drivhuseffekt og klimaændringer - hvad kan det betyde for Danmark? (The greenhouse effect and climate change - implications for Denmark?)*. Copenhagen: Ministry of the Environment,

1992, pp. 229-33.

111. Grandjean P, Kilburn KH. From research to preventive action (Editorial). Arch Environ Health 1992; 47: 166.

112. Nordberg G, Brune D, Gerhardsson L, Grandjean P, Vesterberg O, Wester PO. The ICOH and IUPAC international programme for establishing reference values of metals. Sci Total Environ 1992; 120: 17-21.

113. Schmidt A, Hansen LE, Jensen AA, Christiansen K, Lange M, Nielsen K, Sortkjær O, Rasmussen B, Andersen O, Grandjean P, Løkkegaard K. Integrated assessment of environmental and occupational impacts of new materials. Proc Conf Adv Composites, San Diego, 5-7 March, 1991. ACGIH, 1992, pp. 21-6.

114. Grandjean P. Dentine lead and intelligence prior to school entry: A statistical sensitivity analysis (letter to the editors). J Clin Epidemiol 1993; 46: 403-4.

115. Grandjean P. Occupational and environmental health - common goals. European Bulletin on Environment and Health 1993; 1(3): 3-5. (Also published in English and French in International Commission on Occupational Health, Quarterly Newsletter 1994: 13(2): 1-10)

116. Grandjean P, Cardoso B, Guimaraes G. Mercury poisoning (letter). Lancet 1993; 342: 991.

117. Duffus JH and the IUPAC Working Party (Brown SS, de Fernicola N, Grandjean P, Herber RF, Morris CR, Sokal JA). Glossary for chemists of terms used in toxicology (IUPAC Recommendations 1993). Pure Appl Chem 1993; 65: 2003-2122.

118. Grandjean P, Olsen JH, Jensen OM, Juel K. Excess cancer incidence among workers exposed to fluoride. Scand J Work Environ Health 1993; 19, Suppl 1: 108-9.

119. Grandjean P. Medical research: Alternative views (Letter-to-the-editor). Science 1993; 262: 1497.

120. Grandjean P. Epidemiology of environmental hazards. Publ Health Rev 1993; 21: 255-62.

121. Grandjean P. Kloroformeksponering: risikoberegning ude at svømme. (Chloroform exposure: risk evaluation on deep water, in Danish). Ugeskr Læger 1994; 156: 328.

122. Weihe P, Grandjean P. Sources and magnitude of mercury exposure in the Faroe Islands, overall design of the cohort study. Proceedings of the international symposium on assessment of environmental pollution and health effects of methylmercury, Kumamoto, 1994, pp. 112-26.

123. White RF, Debes F, Dahl R, Grandjean P. Development and field testing of a neuropsychological test battery to assess the effects of methylmercury exposure in the Faroe Islands. Ibid., pp. 127-40.

124. Araki S, Murata K, Yokoyama K, Okajima F, Grandjean P, Weihe P. Neuroelectrophysiological study of children in low-level methylmercury exposure in the Faroe Islands: Methodology and preliminary findings. Ibid., pp. 141-51.

125. Grandjean P, Weihe P. Neurobehavioral effects of intrauterine methylmercury exposure: Bias problems in epidemiological studies. Ibid., pp. 152-62.

126. Grandjean P. Environmental epidemiology and risk assessment (book review). Am J Epidemiol 1994; 11: 1126-7.

127. Grandjean P. Er elektromagnetiske felter farlige? (leder) (Are electromagnetic fields dangerous? editorial in Danish). Ugeskr Læger 1994; 156: 2552.
128. Grandjean P. Uncertainties in environmental health: Implications for research and policy-making. In: Mehlman MA, Upton A, eds. The identification and control of environmental and occupational diseases, A tribute to Professor Irving J. Selikoff (1915-1992). Adv Modern Environ Toxicol 1994; 23: 539-48.
129. Grandjean P. Fluorine. CEC Criteria Document for Occupational Exposure Limit Values. Luxembourg: Commission of the European Communities, 1994.
130. Grandjean P. Acetone. CEC Criteria Document for Occupational Exposure Limit Values. Luxembourg: Commission of the European Communities, 1995.
131. Grandjean P. Arbejdsmedicinsk censor, Singapore, 9.-17.3.1995 (External examiner in occupational medicine, Singapore, 9-17 March, 1995, in Danish). Ugeskr Læger 1995; 157: 3071-2.
132. Grandjean P. Applications of biological markers. In: Berthon G, ed. Handbook on Metal-Ligand Interactions in Biological Fluids, Vol. 1. New York: Marcel Dekker, 1995, pp. 604-11.
133. White RF, Grandjean PA, Weihe P. An overview of human studies on CNS effects of methylmercury. Proceedings of the National Forum on Mercury in Fish. (Publication EPA 823-R-95-002). Washington, DC: U.S.Environmental Protection Agency, 1995, pp. 109-112.
134. Evered D, Grandjean P, Hirt B, Koeman JH, Kromhout D, Pettersson U, Smith J, Thelle D. Evaluation of the National Public Health Institute of Finland. (Publications of the Academy of Finland 9/95) Helsinki: Painatuskeskus, 1995.
135. Laursen E, Grandjean P. Mangan, leversvigt og misfarvning af vasketøj (Manganese, liver failure, and discoloration of the laundry, in Danish). Ugeskr læger 1996; 158: 434-5.
136. Grandjean P. Gamle miljøproblemer og nye udfordringer (leder) (Old environmental problems and new challenges, editorial in Danish). Ugeskr læger 1996; 158: 1495.
137. Grandjean P. Kompensation til ofre for miljøforurening (kronik) (Compensation for victims of environmental pollution, guest editorial in Danish). Ugeskr Læger 1996; 158: 3198-3200.
138. Hugod C, Grandjean P. Kulmonoxidforurening (Carbon monoxide pollution, in Danish). Ugeskr Læger 1996; 158: 3629-30.
139. Grandjean P, Nielsen JB. Lægers og lægestuderendes opfattelse af miljørisici (Perception of risks among physicians and medical students, in Danish). Ugeskr Læger 1996; 158: 5291-5.
140. Weihe P, Grandjean P, Debes F, White R. Health implications for Faroe Islanders of heavy metals and PCBs from pilot whales. Sci Tot Environ 1996; 186: 141-8.
141. Nielsen GD, Andersen KE, Grandjean P. Detergenteres påvirkning af hudens funktion som barriere (Effects of detergents on the barrier function of the skin). København: Arbejdsmiljøfondet, 1997.
142. Grandjean P, Weihe P. Population studies in ethnic minorities. In: Eyfjörd J, Sorsa M, eds. Human biobanks - ethical and social issues. Copenhagen: Nordic Council of Ministers, 1997, pp. 111-6.

143. Grandjean P. Mercurial uncertainties in environmental health. *Ann N Y Acad Sci* 1997; 837: 239-45.
144. Weihe P, Grandjean P. Methylmercury risks (letter). *Science* 1998; 279: 639.
145. Netterstrøm B, Grandjean P. Occupational and environmental medicine in Denmark. *Int Arch Occup Environ Health* 1998; 71: 3-6.
146. Grandjean P. Biomarkers. In Stellman JM, ed. *Encyclopaedia of Occupational Health and Safety*, 4th ed. Geneva: ILO, 1998, pp. 33.39-42.
147. Grandjean P. John Travolta, internettet og en skandaløs boganmeldelse. *Ugeskr Læger* 1998; 160: 2403-4.
148. Grandjean P, Weihe P. A new era of mercury hazards (editorial). *Environ Res* 1998; 77: 67.
149. Nielsen U, Dahl R, White RF, Grandjean P. Anvendelse af computerbaseret neuropsykologisk testning af børn. *Ugeskr Læger* 1998; 160: 3557-61.
150. Grandjean P. Health significance of metal exposures. In: Wallace RB, ed. *Maxcy-Rosenau-Last Public Health & Preventive Medicine*, 14th ed. Stamford, CT: Appleton & Lange, 1998, p. 493-508.
151. Castleman B, Dement J, Giannasi F, Frank AL, Frumkin H, Gochfeld M, Goldstein BD, Grandjean P, LaDou J, Lemen RA, Levy BS, Maltoni C, McDiarmid M, Silbergeld EK, Teitelbaum DT, Thebaud-Mony A, Wegman DH. Salud Ocupacional. *Int J Occup Med Environ Health* 1998;11(2):195-7
152. Grandjean P. Forskning fører til fyring. *Ugeskr Læger* 1998; 160: 6084-5.
153. Grandjean P, White RF. Effects of methylmercury exposure on neurodevelopment (letter). *J Am Med Assoc* 1999; 281: 896.
154. Nielsen JB, Grandjean P. Mercury in hair - but from where? (Letter) *Lancet* 1999; 353: 502.
155. Grandjean P. Forebyggelsesforskning (Prevention research, in Danish). I: Almind G, Andersen D, Bock E, Havsteen B, Hørder M, Riis P, ed. *Sundhedsvidenskabelig forskning (Health research)*. København: F.a.d.L.'s Forlag, 1999, pp. 609-27.
156. Jørgensen N, Toppari J, Grandjean P, Skakkebak NE. Environment and male reproductive function. In: Wang C, ed. "Male Reproductive Function" (Endocrine updates series). Boston: Kluwer, 1999, pp. 321-37.
157. Grandjean P, Nielsen U. Forurening og fosterudvikling (leder). *Ugeskr Læger* 1999; 161: 3814.
158. Budtz-Jørgensen E, Keiding N, Grandjean P, White RF, Weihe P. Methylmercury Neurotoxicity Independent of PCB Exposure (letter). *Environ Health Perspect* 1999; 107: A236-7.
159. Nielsen JB, Grandjean P. Mercury. In: Lippman M, ed. *Environmental Toxicants: Human Exposures and Their Health Effects*, 2nd ed. New York: Wiley, 1999, pp. 563-75.
160. Malm O, Grandjean P, Santos EO. Methylmercury toxicity in riverine children downstream from gold mining in the Amazon Basin, Brazil. *Frontiers in Fetal Health* 1999; 1 (6): 12-3.
161. Grandjean P. Malersyndrom, masseforgiftninger og miljømedicin. *Ugeskr Læger* 2000; 162: 42-3.
162. Grandjean P. Læger og mediernes adfærd - Beluring eller

medieflip? Ugeskr Laeger. 2000; 161: 4888.

163. Høyer AP, Jørgensen T, Grandjean P. Breast cancer and dieldrin (letter). Lancet 2000; 356: 1852-3.

164. Fängström B, Athanasiadou M, Bergman Å, Grandjean P, Weihe P. Levels of PCBs and hydroxylated PCB metabolites in blood from pregnant Faroe Island women. Organohalogen Comp 2000; 48: 21-4.

165. Arnesen S, Nielsen JB, Jacobsen JA, Strand J, Grandjean P. Butyltin-forbindelser - en risiko for danskere? Miljø og Sundhed 2000; 15: 14-6.

166. Grandjean P. Dieldrin-associated breast cancer risk. Eur J Oncol 2001; 6: 273-5.

167. Özdemir Z, Grandjean P. Miljø og mesoteliom. Ugeskr læger 2001; 163: 2374.

168. De Guise S, Shaw SD, Barclay JS, Brock J, Brouwer A, Dewailly E, Fair PA, Fournier M, Grandjean P, Guillette LJ Jr, Hahn ME, Koopman-Esseboom C, Letcher RJ, Matz A, Norstrom RJ, Perkins CR, Lori Schwacke L, Skaare JU, Sowles J, St. Aubin DJ, Stegeman J, Whaley JE. Consensus Statement - Atlantic Coast Contaminants Workshop 2000. Environ Health Perspect 2001; 109: 1301-2.

169. Murata K, Weihe P, Araki S, Grandjean P. Delayed evoked potentials in children exposed to methylmercury from seafood: Madeira and Faroe Islands. In; Proceedings of US-Japan workshop on human health effects of low dose methylmercury exposure. Minamata: National Institute for Disease, 2001, pp. 90-106.

170. Grandjean P. Bloddonor og vCJD (Spørgsmål og svar). Ugeskr Laeger 2001; 163: 5389-90.

171. Fängström B, Athanassiadis I, Athanasiadou M, Grandjean P, Weihe P, Bergman Å. Hydroxylated PCB metabolites in non-hatched Faroe Island fulmar eggs. Organohalogen Comp 2001; 49: 112-5.

172. Grandjean P, White RF. Developmental effects of environmental neurotoxicants. In: Tamburlini G, von Ehrenstein O, Bertollini R, eds. Children's health and environment. Environmental issue report No. 29. Copenhagen: European Environment Agency, 2002, pp. 66-78.

173. Grandjean P, Jørgensen PJ, Weihe P. Validity of mercury exposure biomarkers. In: Wilson SH, Suk WA, Eds. Biomarkers of Environmentally Associated Disease. Boca Raton, FL, CRC Press/Lewis Publishers, 2002, pp. 235-47.

174. Grandjean P. Halve sandheder om halvledere (Semi-truths about semi conductors, in Danish). Ugeskr Læger 2002; 164: 3868-9.

175. Axelsson O, Castleman B, Epstein S, Franco G, Giannasi F, Grandjean P, et al. Implementation of WHO Guidelines on Disclosure of Interest by members of WHO Expert Panels. Int J Occup Environ Health. 2002; 8: 271-3.

176. Lanzirotti A, Jones KW, Clarkson TW, Grandjean P. Human health risks from methyl mercury in fish. Science Highlights - National Synchrotron Light Source Activity Report. Upton, NY: Brookhaven National Laboratory, 2002, pp. 97-9.

177. Weihe P, Debes F, White RF, Sørensen N, Budtz-Jørgensen E, Keiding N, Grandjean P. Miljøepidemiologisk forskning fører til sænkning af grænseværdien for kviksølv. Ugeskr Læger 2003; 165: 107-11.

178. Grandjean P. Når amningen sættes under anklage (debat). Ugeskr Læger 2003; 165: 2413-5.
179. Keiding N, Budtz-Jørgensen E, Grandjean P. Prenatal methylmercury exposure in the Seychelles (letter). Lancet 2003; 362: 664-5.
180. Grandjean P.
181. Budtz-Jørgensen E, Keiding N, Grandjean P. Application of structural equation models for evaluating epidemiological data and for calculation of the benchmark dose. Proceedings of the ISI International Conference on Environmental Statistics and Health at Santiago de Compostela, July 2003, pp. 183-94.
182. Grandjean P. Adverse health effects of PCBs: Interpreting the epidemiological evidence. Organohalogen Comp 2003 (published on CD). URL: www.chef-project.dk
183. Weihe P, Hoppe H-W, Grandjean P. Sustained high concentrations of PCBs in Faroese pregnant women despite dietary intervention. Organohalogen Comp 2003; 63: 389-92.
184. Heilmann C, Grandjean P, Weihe P. Decreased childhood vaccine response in children exposed to PCBs from maternal seafood diet. Organohalogen Comp 2003; 63: 397-400.
185. Barr DB, Weihe P, Needham LL, Davis MD, Roman W, Hurtz D III, Sclafani A, Thomas A, Preau J Jr, Grandjean P. PCBs and organochlorine pesticide concentrations in a Faroe Island 14-year old cohort: Measurement using new methodology and evaluation of correlations and patterns. Organohalogen Comp 2003; 63: 385-8.
186. Axelson O, Balbus JM, Cohen G, Davis D, Donnay A, Doolittle R, Duran BM, Egilman D, Epstein SS, Goldman L, Grandjean P, Hansen ES, Heltne P, Huff J, Infante P, Jacobson MF, Joshi TK, LaDou J, Landrigan PJ, Lee PR, Lockwood AH, MacGregor G, Melnick R, Messing K, Needleman H, Ozonoff D, Ravanese B, Richter ED, Sass J, Schubert D, Suzuki D, Teitelbaum D, Temple NJ, Terracini B, Thompson A, Tickner J, Tomatis L, Upton AC, Whyatt RM, Wigmore D, Wilson T, Wing SB, Sharpe VA. Re: Regulatory Toxicology and Pharmacology. Int J Occup Environ Health 2003; 9: 386-9.
187. Grandjean P, Cordier S, Kjellström T. Developmental neurotoxicity associated with dietary exposure to methylmercury from seafood and freshwater fish. In: Bellinger D, ed. Human developmental neurotoxicology. New York: Marcel Dekker, 2006, pp. 25-42.
188. Grandjean P. Impact of scientific uncertainty on risk assessment for methylmercury in seafood. In: Eto K, Hachiya N, Sakamoto M, eds. Proceedings of NIMD Forum 2003. Minamata: the Institute of Minamata Disease, 2004, pp. 1-13.
189. Grandjean P, Jensen AA. Breastfeeding and the weanling's dilemma (Correspondence). Am J Publ Health 2004; 94: 1075.
190. Grandjean P, Olsen JH. Extended follow-up of cancer in fluoride-exposed workers (Correspondence). J Natl Cancer Inst 2004; 96: 802-3.
191. Grandjean P, Cordier S, Kjellström T, Weihe P, Budtz-Jørgensen E. Health effects and risk assessments. In: Pirrone N, Mahaffey KR, ed. Dynamics of mercury pollution on regional and global scales: atmospheric processes and human exposures around the world. Norwell, MA: Springer, 2005, pp. 499-523.
192. Fängström B, Strid A, Athanassiadis I, Grandjean P, Weihe P,

- Bergman Å. A retrospective time trend study of PBDEs and PCBs in human milk from the Faroe Islands. *Organohalogen Comp* 2004; 66: 2829-33.
193. Grandjean P, Murata K, Budtz-Jørgensen E, Weihe P. The brainstem as a target of developmental methylmercury toxicity. *Materials and Geoenvironment* 2004; 51: 408-11.
194. Budtz-Jørgensen E, Grandjean P. Underestimation of human methylmercury toxicity due to exposure misclassification. *Materials and Geoenvironment* 2004; 51: 359-62.
195. Grandjean P, Jørgensen PJ. Measuring mercury concentration (letter). *Epidemiology* 2005; 16: 133.
196. Grandjean P, Harari R. Impacto de la Exposición a plaguicidas en el neurodesarrollo. In: Harari R, comp. Seguridad, salud y ambiente en la floricultura. Quito: IFA, 2004, pp. 151-8.
197. Grandjean P, Klein G. Epidemiology 150 years before Snow (letter). *Epidemiology* 2005; 16: 271-2.
198. Grandjean P. Contaminants in fish oil (letter). *Am J Clin Nutr* 2005; 82: 1354.
199. Kjellström T, Grandjean P. Epidemiological methods for assessing dose-response and dose-effect relationships (Chapter 8). In: Nordberg GF, Fowler B, Nordberg M, Friberg LT, eds. *Handbook on the toxicology of metals*, 3rd ed. Amsterdam: Elsevier, 2007, pp. 147-61.
200. Landrigan PJ, Kotelchuck D, Grandjean P. Principles for prevention of toxic effects from metals (Chapter 16). In: Nordberg GF, Fowler B, Nordberg M, Friberg LT, eds. *Handbook on the toxicology of metals*, 3rd ed. Amsterdam: Elsevier, 2007, pp. 319-35.
201. Weihe P, Grandjean P. Dietary Advisories and Public Information. In: Eto K, ed. *Recent Topics of Fetal Methylmercury Exposure and Its Effects* (Proceedings of NIMD Forum 2006). Minamata, 2006, pp. 2-11.
202. Grandjean P, Budtz-Jørgensen E, Jørgensen PJ, Weihe P. Imprecision of cord tissue mercury and other biomarkers of prenatal methylmercury exposure, and the implications for exposure limits. In: Eto K, ed. *Recent Topics of Fetal Methylmercury Exposure and Its Effects* (Proceedings of NIMD Forum 2006). Minamata, 2006, pp. 76-89.
203. Skaalum Petersen M, Weihe P, Grandjean P. Retrospective Assessment of Prenatal Exposure to Methylmercury from Whaling Records. In: Eto K, ed. *Recent Topics of Fetal Methylmercury Exposure and Its Effects* (Proceedings of NIMD Forum 2006). Minamata, 2006, pp. 110-5.
204. Grandjean P. Konklusioner til fals: Nye tilfælde af manipulation af forskning i 2005 (Conclusions for sale: New cases of manipulation of research in 2005, in Danish). *Ugeskr Læger* 2006; 168: 1253.
205. Grandjean P, Nielsen JB. Mercury. In: Lippman M, ed. *Environmental Toxicants: Human Exposures and Their Health Effects*, 3rd ed. New York: Wiley, 2009, pp. 811-22.
206. Landrigan P, Nordberg M, Lucchini R, Nordberg G, Grandjean P, Iregren A, Alessio L. The Declaration of Brescia on Prevention of the Neurotoxicity of Metals. *Med Lav* 2006; 97: 811-4. (Also published in *Am J Ind Med* 2007 50: 709-11).
207. Grandjean P. Industrikemikaliers påvirkning af nervesystemets udvikling. *Ugeskr Læger* 2007; 169: 2782-4.
208. Grandjean P, Keiding N. The precautionary principle. In: Melnick EL, Everett BS, eds. *Encyclopedia of Quantitative Risk Assessment and*

- Analysis. Chichester: Wiley, 2008, pp. 1290-3.
209. Budtz-Jørgensen E, Grandjean P. Mercury/methylmercury risk. In: Melnick EL, Everett BS, eds. Encyclopedia of Quantitative Risk Assessment and Analysis. Chichester: Wiley, 2008.
210. Grandjean P. Mercury. In: Heggenhougen HK, ed. Encyclopedia of Public Health. Oxford: Elsevier, 2008, Vol. 4, pp. 434-42.
211. Grandjean P. Health significance of metal exposures. In: Wallace RB, ed. Maxcy-Rosenau-Last Public Health & Preventive Medicine, 15th ed. New York, NY: McGraw-Hill 2007, pp. 603-17.
212. Grandjean P, Weihe P. Developmental origins of environmentally induced disease and dysfunction International conference on Foetal Programming and Developmental Toxicity, Tórshavn, Faroe Islands, 20-24 May, 2007. Basic Clin Pharmacol Toxicol 2008; 102: 71-2.
213. Grandjean P, Perez M. Developmental neurotoxicity: Implications of methylmercury research. International Journal of Environment and Health 2008; 2: 417-28.
214. Grandjean P. Methylmercury toxicity and functional programming (correspondence). Reproduct Toxicol 2008; 25: 134.
215. Grandjean P. Early vulnerability, lifelong impacts. San Francisco Medicine. 2008; 81: 17-8.
216. Grandjean P, Heindel JJ. In utero and early-life conditions and adult health and disease (letter). N Engl J Med 2008; 359: 1523.
217. Blair A, Saracci R, Vineis P, Cocco P, Forastiere F, Grandjean P, Kogevinas M, Kriebel D, McMichael A, Pearce N, Porta M, Samet J, Sandler DP, Costantini RS, Vainio H. Epidemiology, public health and the rhetoric of false positives. Environ Health Perspect 2009; 117: 1809-13.
218. Budtz-Jørgensen E, Keiding N, Grandjean P. Approaches to handling uncertainty when setting environmental exposure standards. In: Baveye P, Mysiak J, Laba M, eds. Uncertainties in environmental modelling and consequences for policy making. Dordrecht, The Netherlands: Springer, 2009, pp. 267-80.
219. Grandjean P, Choi AL, Weihe P, Murata K. Methylmercury neurotoxicology: From rare poisonings to silent pandemic. In Wang C, Slikker W Jr, eds: Developmental Neurotoxicological Research: Principles, Models, Techniques, Strategies and Mechanisms. New York: Wiley, 2010, pp 335-56.
220. Straif K, Benbrahim-Tallaa L, Baan R, Grosse Y, Secretan B, El Ghissassi F, Bouvard V, Guha N, Freeman C, Galichet L, Coglianò V; WHO International Agency for Research on Cancer Monograph Working Group. A review of human carcinogens--part C: metals, arsenic, dusts, and fibres. Lancet Oncol 2009; 10: 453-4.
221. Grandjean P, Yorifuji T. Mercury (Chapter 8). In: Bingham E, Cohrssen B, eds. Patty's Toxicology, 6th ed. New York: Wiley 2012, Vol. 1, pp 213-27.
222. Takaro TK, Davis D, Van Rensburg S, Jrojo Aguilar RS, ... Grandjean P et al. (108 authors). Scientists appeal to Quebec Premier Charest to stop exporting asbestos to the developing world. Int J Occup Environ Health 2010 16: 242-9.
223. Darney S, Fowler B, Grandjean P, Heindel J, Mattison D, Slikker W Jr. Prenatal programming and toxicity II (PPTOX II): role of

- environmental stressors in the developmental origins of disease. *Reprod Toxicol* 2011; 31: 271. Also published in *Journal of Developmental Origins of Health and Disease* 2011; 2: 2.
224. Choi A, Grandjean P. Human health significance of dietary exposures to methylmercury. In: Liu G, Cai Y, O'Driscoll N, eds. *Environmental Chemistry and Toxicology of Mercury*. Chichester: Wiley, 2012, pp. 545-67.
225. Grandjean P. Exposure to environmental chemicals as a risk factor for diabetes development. In: Bourguignon J-P, Jégou B, Kerdelhué B, Toppari J, Christen Y, Eds. *Multi-System Endocrine Disruption*. Berlin: Springer 2011, pp. 91-9.
226. Julvez J, Yorifuji T, Choi AL, Grandjean P. Epidemiological evidence on methylmercury neurotoxicity. In: Aschner M, Ceccatelli S, eds. *Methylmercury and Neurotoxicity*. Berlin: Springer, 2012, pp. 13-35.
227. Grandjean P. Strengths and limitations of HBM – Imprecision matters. *Int J Hyg Environ Health* 2012; 215: 94.
228. Grandjean P. Larry Needham and the partition ratio. *Chemosphere* 2011; 85: 142.
229. Weihe P, Grandjean P. Cohort studies of Faroese children concerning potential adverse health effects after the mothers' exposure to marine contaminants during pregnancy. *Acta Vet Scand* 2012; 54(Suppl 1): S7.
230. Fox DA, Grandjean P, de Groot D, Paule M. Developmental origins of adult diseases and neurotoxicity: Epidemiological and experimental studies. *Neurotoxicology* 2012; 33: 810-6.
231. London L, Beseler C, Bouchard Mf, Bellinger DC, Colosio C, Grandjean P, Harari R, Kootbodian T, Kromhout H, Little F, Meijster T, Moretto A, Rohlman DS, Stallones L. Neurobehavioural and neurodevelopmental effects of pesticide exposures. *Neurotoxicology* 2012; 33: 887-96.
232. Bal-Price AK, Coecke S, Costa L, Crofton KM, Fritsche E, Goldberg A, Grandjean P, Lein PJ, Li A, Lucchini R, Mundy WR, Padilla S, Persico A, Seiler AEM, Kreysa J. Conference Report: Advancing the Science of Developmental Neurotoxicity (DNT) Testing for Better Safety Evaluation. *Altex* 2012; 29: 202-15.
233. Grandjean P, Heilmann C. Perfluorinated compounds and immunotoxicity in children – Reply (Letter). *JAMA* 2012; 307: 1910-1.
234. Schug TT, Barouki R, Gluckman P, Grandjean P, Hanson M, Heindel JJ. PPTOX III: Environmental Stressors in the Developmental Origins of Disease: Evidence and Mechanisms. *Toxicol Sci* 2013; 131: 343-50.
235. Andersen HR, Wohlfahrt-Veje C, Debes F, Nielsen F, Jensen TK, Grandjean P, Main KM. Langtidseffekter af prænatal pesticideksponering (Long-term effects of prenatal pesticide exposure, in Danish). Copenhagen: Miljøstyrelsen (Danish Environmental Protection Agency), 2012.
236. Grandjean P. Blyforgiftning i forebyggelse og forskning (Leder) [Lead poisoning in prevention and research (Editorial)]. *Ugeskr Laeger* 2012; 174: 2693.
237. Grandjean P, Pichery C, Bellanger M, Budtz-Jørgensen E. Calculation of mercury's effects on neurodevelopment (letter). *Environ*

Health Perspect 2012; 120: a452.

238. Grandjean P, Keiding N. (2013) Precautionary Principle. In: El-Shaarawi AH, Piegorisch W(eds), Encyclopedia of Environmetrics. Chichester, UK: John Wiley, 2013. DOI: 10.1002/9780470057339.vnn011.
239. Grandjean P. Science for precautionary decision-making. In: Gee D, Grandjean P, Hansen SF, van den Hove S, MacGarvin M, Martin J, Nielsen G, Quist D, Stanners D. Late Lessons from Early Warnings, volume II (EEA Report No 1/2013). Copenhagen, European Environment Agency, 2013, pp. 517-35.
240. Grandjean P. Opinion: Toxicants and the Brain. The Scientist 2013 (June 17): 36043.
241. Choi AL, Grandjean P, Sun G, Zhang Y. Developmental fluoride neurotoxicity: Choi et al. respond (Letter). Environ Health Perspect 2013; 121: A70.
242. Grandjean P. Opinion: Problems with Hidden COI. The Scientist 2013 (October 28): 37934.
243. Grandjean P, Budtz-Jørgensen E. Epidemiological approaches to metal toxicology (Chapter 13). In: Nordberg GF, Fowler B, Nordberg M, Friberg LT, eds. Handbook on the toxicology of metals, Volume 1, 4th ed. Amsterdam: Elsevier, 2014, pp. 265-79.
244. Landrigan PJ, Lucchini R, Kotelchuck D, Grandjean P. Principles for prevention of toxic effects from metals (Chapter 24). In: Nordberg GF, Fowler B, Nordberg M, eds. Handbook on the toxicology of metals, 4th ed. Amsterdam: Elsevier, 2014, pp. 507-28.
245. Grandjean P. Developmental origins of diseases: challenge for risk assessment of chemicals (EUROTOX abstract). Toxicol Lett 2013; 221 Suppl: S15.
246. Grandjean P. Mercury (Chapter 29). In: Landrigan PJ, Etzel RA, eds. Children's Environmental Health. New York: Oxford University Press, 2014, pp. 273-80.
247. Heilmann C, Jensen L, Weihe P, Nielsen F, Knudsen LE, Budtz-Jørgensen E, Mølbak K, Grandjean P. Persistente fluorforbindelser reducerer immunfunktionen (Persistent perfluorinated compounds cause immunotoxic effects, in Danish). Ugeskr Laeg 2015; 177: 660-3.
248. Grandjean P. Chemical brain drain: insidious and pervasive. In: Breyer, H, ed. Giftfreies Europa. Brussels, 2014, pp. 133-40.
249. Grandjean P. Mercury (article 02853). In: Caplan M, ed. Reference Module in Biomedical Sciences. Elsevier, 2015.
250. Grandjean P, Landrigan PJ. Neurodevelopmental toxicity: still more questions than answers - Authors' response. Lancet Neurol 2014; 13: 648-9.
251. Grandjean P. Prenatal prevention (letter). Science 2014; 345: 1462.
252. Grandjean P, Choi AL. Community water fluoridation and intelligence (letter). Am J Public Health 2015; 105: e3.
253. Kim BM, Choi AL, Ha EH, Pedersen L, Nielsen F, Weihe P, Hong YC, Budtz-Jørgensen E, Grandjean P. Corrigendum to 'Effect of hemoglobin adjustment on the precision of mercury concentrations in maternal and cord blood' [Environ. Res. 132 (2014) 407-412]. Environ Res. 2016; 147: 630.
254. Choi AL, Zhang Y, Sun G, Bellinger DC, Wang K, Yang XJ, Li JS,

- Zheng Q, Fu Y, Grandjean P. Comment on "Severe dental fluorosis and cognitive deficits". *Neurotoxicol Teratol* 2015; 50: 32.
255. Oulhote Y, Grandjean P. Association between child poverty and academic achievement (letter). *JAMA Pediatr* 2016; 170: 179-80.
256. Kielsen K, Shamim Z, Ryder LP, Grandjean P, Heilmann C. Vaccination efficacy and environmental pollution. In: Esser C (ed.). *Environmental Influences on the Immune System*. Vienna: Springer, 2016, pp. 181-203.
257. Trasande L, Attina T, Skakkebaek NE, Juul A, Porta M, Soto AM, Vandenberg L, Sathyanarayana S, Fletcher T, Demeneix B, Bergman A, Cohn BA, Bellanger M, Gore AC, Legler J, Bourguignon JP, Slama R, Toppari J, Blumberg B, Myers JP, Zoeller RT, Kortenkamp A, DiGangi J, Grandjean P, Russ Hauser R, Rudel R. Endocrine disruptors: Refereed science to guide action on EDCs (Correspondence). *Nature* 2016; 536: 30.
258. Mie A, Guyot EK, Kahl J, Rembiałkowska E, Andersen HR, Grandjean P, Gunnarsson S. Health implications of organic food and organic agriculture. Science and Technology Options Assessment Panel, Directorate-General for Parliamentary Research Services (DG EPRS) of the European Parliament, 2016.
259. Grandjean P, Kishi R, Kogevinas M; International Society for Environmental Epidemiology (ISEE). Prevention of developmental neurotoxicity. *Epidemiology* 2017; 28: 157-158.
260. Oulhote Y, Bind MA, Coull B, Patel CJ, Grandjean P. Combining ensemble learning techniques and G-computation to investigate chemical mixtures in environmental epidemiology studies. *bioRxiv* 2017 doi.org/10.1101/147413.
261. Budtz-Jørgensen E, Grandjean P. Application of benchmark analysis for mixed contaminant exposures: Mutual adjustment of two perfluoroalkylate substances associated with immunotoxicity. *bioRxiv* 2017 doi.org/10.1101/198564.
262. Grandjean P. Health Status of Workers Exposed to Perfluorinated Alkylate Substances. *J Occup Environ Med* 2018; 60(10): e562.
263. Grandjean P, Lederman SA, Silbergeld EK. Fish Consumption During Pregnancy. *JAMA Pediatr*. 2019 Jan 14. doi: 10.1001/jamapediatrics.2018.4920.
264. Grandjean P, Prins GS, Weihe P. Development Priority (editorial). *Basic Clin Pharmacol Toxicol* 2019;125 Suppl 3:3-4.
265. Mie A, Rudén C, Grandjean P. Response to Juberg et al. *Environ Health*. 2019; 18(1): 29.

C. ANDREW WATERS, ESQ., CA Bar No. 147259
MICHAEL CONNETT, ESQ., CA Bar No. 300314
WATERS, KRAUS & PAUL
222 N. Pacific Coast Hwy, Suite 1900
El Segundo, CA 90245
310-414-8146 Telephone
310-414-8156 Facsimile

Attorneys for Plaintiffs

UNITED STATES DISTRICT COURT
FOR THE NORTHERN DISTRICT OF CALIFORNIA
AT SAN FRANCISCO

FOOD & WATER WATCH, et al.,

Plaintiffs,

vs.

U.S. ENVIRONMENTAL PROTECTION
AGENCY, et al.

Defendants.

Civ. No. 17-CV-02162-EMC

**DECLARATION OF
HOWARD HU, MD, MPH, ScD**

TABLE OF CONTENTS

I. SUMMARY OF QUALIFICATIONS1

II. SUMMARY OF OPINIONS3

III. BASIS FOR OPINIONS.....3

 A. The Methodological Strengths of the ELEMENT Studies3

 B. Prenatal Fluoride Exposure Is Associated with Substantial and
Significant Adverse Effects on IQ and ADHD-Behaviors in the
ELEMENT Cohort.....7

 C. The Limitations of Our Studies Do Not Provide Plausible
Alternative Explanations for the Results12

 D. Implications of Our Findings to the General Population in Water-
Fluoridated Areas.....15

IV. REFERENCES18

1 I, Howard Hu, MD, MPH, ScD, declare that:

2 1. I am a physician-scientist trained in internal medicine, occupational/environmental
3 medicine, epidemiology and general public health who has held leadership positions in science and
4 academia for over 2 decades.

5 2. I am also the Principal Investigator of ongoing research that is examining the impact of
6 early-life exposures to fluoride on neurobehavioral development in the offspring participating in the
7 Early Life Exposures in Mexico to Environmental Toxicants (ELEMENT) project.

8
9 **I. SUMMARY OF QUALIFICATIONS**

10 3. A complete summary of my qualifications and publications can be found in my
11 Curriculum Vitae, which has been marked as Plaintiffs' Exhibit 5 and attached herein.

12 4. As relevant to my testimony here, I am an epidemiologist with decades of research
13 experience investigating the impact of environmental toxicants on human health. In 1990, I received a
14 Doctor of Science degree in Epidemiology from the Harvard School of Public Health, and since that
15 time have taught epidemiology at Harvard, University of Michigan, and University of Toronto, where I
16 served as Dean of the School of Public Health.

17 5. I hold editorial positions on leading environmental and occupational health journals,
18 including the *American Journal of Industrial Medicine*, *Current Environmental Health Reports* and
19 *Environmental Health Perspectives*, and serve as a peer reviewer for the *American Journal of*
20 *Epidemiology*, *Epidemiology*, *Journal of the American Medical Association*, *Lancet*, *New England*
21 *Journal of Medicine*, and *Pediatrics*, amongst others.

22 6. My own epidemiological research has resulted in hundreds of peer-reviewed publications
23 in leading scientific journals. For the past 29 years, this research has been continuously funded by the
24 National Institutes of Health (NIH) through a number of competitive R01 grants.

1 7. The Environmental Protection Agency (EPA) has funded several of my epidemiological
2 studies, including a \$7.8 million research grant to study the effects of metals mixtures on children's
3 health. I have also served as an expert advisor to the EPA, including as a member of EPA's Science
4 Advisory Board on Relative Risk Reduction Strategies and as an expert reviewer of EPA's recent draft
5 report on the concentration-response functions between lead exposure and cardiovascular disease.

6 8. In 1993, I co-founded the ELEMENT research project, a pregnancy and birth cohort that
7 has been funded by both the EPA and NIH. Since its inception, ELEMENT has evolved into a highly
8 successful, award-winning project involving collaborators at the University of Michigan, Harvard, and
9 other academic institutions in the U.S., Canada, and Mexico.

10 9. Through the ELEMENT cohort, we have studied how prenatal exposure to environmental
11 toxicants—including lead, mercury, and fluoride—affect children's health, including their
12 neurodevelopment. Thus far, the ELEMENT cohort has generated over 80 high-impact publications and
13 provided evidence contributing towards environmental health policies around the world, including the
14 EPA's national air standard for lead and the CDC's "Guidelines for the Identification and Management
15 of Lead Exposure in Pregnant and Lactating Women."

16 10. In 2012, following the National Research Council's (NRC) call for more research to
17 investigate the neurobehavioral risks of fluoride exposure, the team I lead successfully competed for a
18 peer-reviewed NIH RO1 grant to study the neurodevelopmental effects of pre- and post-natal fluoride
19 exposures. This research was funded with an understanding that it would provide a major contribution to
20 fluoride risk assessment and policy decision-making on the neurotoxicity concerns identified by the
21 NRC.

22 11. To date, my team has published five peer-reviewed studies on fluoride, including two
23 prospective studies on fluoride and neurodevelopment that were published in the world's two most
24
25
26
27
28

1 prominent environmental health journals: *Environmental Health Perspectives* and *Environment*
2 *International* (Bashash 2017, Bashash 2018, Cantoral 2019, Liu 2019, Thomas 2016). As with our own
3 research, the journal *Environmental Health Perspectives* is funded by the NIH.

4 **II. SUMMARY OF OPINIONS**

5 12. The ELEMENT prospective cohort studies of fluoride's neurodevelopmental effects are
6 methodologically rigorous studies that provide scientifically reliable and robust results.

7 13. The results of the ELEMENT prospective cohort studies are consistent with and support
8 the conclusion that fluoride is a developmental neurotoxicant at levels of exposure seen in the general
9 population in water-fluoridated communities.

10 **III. BASIS FOR OPINIONS**

11 **A. The Methodological Strengths of the ELEMENT Studies**

12 14. ***Prospective Birth Cohort Study Design:*** One of the key strengths of our ELEMENT
13 research is that it has utilized a prospective birth cohort design. Prospective studies (aka longitudinal
14 cohort studies designed at the outset to enable research on the topics of interest and that follow a defined
15 group of individuals) are recognized by epidemiologists as the ideal study design for investigating the
16 impact of environmental toxicants on human health, in part, because the measurement of exposure
17 precedes the development of disease/dysfunction. This is important because it permits greater
18 confidence in the causal relationship of an association since the requirement of temporality is satisfied
19 i.e., the exposure precedes the effect, which, in turn, is one of the components of the Bradford Hill
20 criteria. Where there is suspicion that a chemical may exert a toxic effect *in utero*, a birth cohort study
21 design is critical because it allows an assessment of exposure during the prenatal period.

22 15. ***Effective Control for Other Factors that Influence IQ:*** Our ELEMENT studies have
23 considered and controlled for a large number of factors known to affect neurodevelopment, which
24

1 increases the rigor of the results. First, we excluded women from the study who had characteristics
2 known to affect neurodevelopment, including gestational diabetes, renal disease, hypertension,
3 circulatory diseases, use of illicit drugs, and alcohol consumption. Second, our analyses of fluoride and
4 neurodevelopment controlled for a large number of potential confounders, including maternal age,
5 maternal education, maternal IQ, birth weight, gestational age at time of delivery, sex of child, birth
6 order, maternal smoking, and marital status. Third, we performed sensitivity analyses which controlled
7 for the quality of the child's home environment (i.e., HOME),¹ as well as prenatal lead and mercury
8 exposures.

9
10 16. **Blinded Assessments:** Our studies employed a "blinded" study design where neither the
11 examiners nor the subjects were aware of the subject's fluoride exposure status at the time of the
12 neurodevelopmental exams. A blinded study design is superior to a non-blinded study because it helps
13 protect against bias, including unconscious bias, in the assessment.

14 17. **Individual Biomarkers of Both Prenatal and Postnatal Exposure:** As cohort studies, our
15 investigations have collected and utilized individual measurements of fluoride exposure, covariates, and
16 the outcomes of interest. Cohort studies with individual measurements of exposure, covariates and
17 outcomes are considered much more robust than studies with group-level metrics (otherwise known as
18 "ecological studies") because the accuracy and precision of individual-level measures are far superior to
19 the estimates of these parameters that are associated with ecological studies. In our studies, we measured
20 prenatal fluoride exposure by testing archived samples of the mother's urine that were collected during
21 pregnancy. Urine fluoride is a well-accepted biomarker of total fluoride exposure. As the EPA has
22
23

24
25 ¹ The HOME Score is a rating that is performed by a research observer who gains permission to
26 enter the home and observe the interactions between the offspring and other family members, as well as
27 other characteristics of the home environment. It is intended to try to capture the ability of the home to
enrich a child's educational development and skill development. It is often highly correlated with socio-
economic status, but it also has some independent value of its own in determining a child's
neurodevelopmental trajectory.

1 recognized, “archives of biological samples from birth cohort studies . . . provide critical information on
2 the prenatal and childhood determinants of adult disease” (EPA-NIEHS 2017, p. 9). The archived urine
3 samples in our studies were tested under the oversight and direction of Dr. Angeles Martinez-Mier, a
4 leading authority on the measurement of fluoride in urine and plasma.

5 18. As I acknowledge and discuss further below, there are some limitations with our urine-
6 based exposure estimates. These limitations, however, do not provide a plausible explanation for the
7 results we have observed as they create *non-differential* imprecision in the exposure variable (in this
8 case, the non-differential exposure misclassification is sometimes referred to as “random” or “classical”
9 measurement error associated with exposure). It is a basic epidemiologic axiom that non-differential
10 errors, such as non-differential exposure misclassification, bias the results towards the null (i.e., no
11 association exists), rather than create spurious associations where none otherwise exist. I discuss this
12 further below.
13

14 19. ***Large Cohort Sizes:*** Our studies have involved a sufficiently large number of mother-
15 offspring pairs to permit statistical analyses that are stable and robust. In our 2017 study (“Bashash
16 2017”), we investigated fluoride’s relationship with intelligence among 299 mother-offspring pairs. This
17 included 287 mother-offspring pairs for the analysis of intelligence at age 4, and 211 mother-offspring
18 pairs for an analysis of intelligence at ages 6-12. In our 2018 study (“Bashash 2018”), we investigated
19 the relationship between fluoride and symptoms of Attention-Deficit Hyperactivity Disorder (ADHD)
20 among a total of 213 mother-offspring pairs, with the ADHD assessment conducted between the ages of
21 6 and 12.
22

23 20. ***Reliable Neurocognitive Tests:*** Our 2017 study on intelligence used validated,
24 standardized neurocognitive tests that were administered by a team of psychologists. For the 4-year old
25 children, we used the McCarthy Scales of Children’s Abilities (MSCA), and focused on the General
26
27

Cognitive Index (GCI) score. For the 6-12 year old children, we used the Spanish version of the Wechsler Abbreviated Scale of Intelligence (WASI)² to assess Full-Scale IQ. All raw scores were standardized for age and sex. The examining psychologists were trained and supervised by an experienced developmental psychologist, and independent testing confirmed a very high correlation (0.99) in the scoring, thus confirming a high degree of inter-examiner reliability.

21. ***Reliable Neurobehavioral Tests:*** Behaviors associated with ADHD were assessed using the Spanish version of the Conners' Rating Scales-Revised (CRS-R)³ and Conners' Continuous Performance Test (CPT-II, 2nd Edition).⁴ All measures of ADHD-behaviors were standardized for age- and sex. Higher T-scores (mean of 50, SD of 10) indicate poorer performance. All psychometric tests were applied under the supervision of an experienced psychologist.

22. ***Appropriate Statistical Analyses that Did Not Assume Linearity:*** We used the same standard statistical analyses for our fluoride studies as we have used for our other ELEMENT studies. These included regression analyses that appropriately adjusted for potential confounders, as well as Generalized Additive Models (GAM) that visualized adjusted associations between fluoride and neurodevelopment for purposes of assessing the linearity of the relationship. We did *not* assume

² The WASI shows strong criterion validity with the full-length Wechsler Intelligence Scale for Children (WISC-III; ages 6-16 yrs), and the Wechsler Adult Intelligence Scale (WAIS; ages 16+ yrs). The correlation coefficient between the Full Scale IQ of the WASI and WISC-III is 0.81 (Wechsler, 1991), and 0.92 between the WASI and the WAIS-III (Wechsler, 1999), indicating a high covariance between the abbreviated and full-length measures of intellectual ability. The WASI is also correlated with another abbreviated IQ test, the Kaufman Brief Intelligence Test ($r = 0.89$), providing evidence for convergent validity (Hays et al., 2002). Finally, the WASI demonstrates excellent internal consistency (reliability=0.976) (based on data from Tables 5.1 and 5.8 of the WASI manual).

³ The CRS-R contains three ADHD scales that correspond with the Diagnostic and Statistical Manual of Mental Disorders – 4th edition (DSM-IV) criteria for ADHD: 1) DSM-IV Inattention Index, 2) DSM-IV Hyperactive-Impulsive Index, and 3) DSM-IV Total Index (inattentive and hyperactive-impulsive behaviors combined). It also examines seven types of behavior problems that were derived through factor analysis, including: Oppositional, Anxious-Shy, Cognitive Problem/Inattention, Hyperactivity, Perfectionism, Psychosomatic, and Social Problems. For our study, we examined the three DSM-IV ADHD scales as our primary outcomes because these scales are intended to screen for ADHD, and are commonly used to study the association between diverse environmental contaminants and ADHD- behavior problems.

⁴ The CPT-II is a computer-administered signal detection paradigm. Using the CPT-II, we measured errors of omission and commission, and hit reaction time (response latency).

linearity in the dose-response relationship. Additionally, we took appropriate steps to eliminate the influence of outliers and influential points.

B. Prenatal Fluoride Exposure Is Associated with Substantial and Significant Adverse Effects on IQ and ADHD-Behaviors in the ELEMENT Cohort

23. In the ELEMENT cohort, we found that prenatal fluoride exposure has a linear, dose-response relationship with reduced IQ among both 4-year old and 6-12 year old children (Bashash 2017).⁵ In our main model that adjusted for potential confounders, we found that each 0.5 mg/L increase in maternal urinary fluoride (which approximates the interquartile range, i.e., the difference between the 25th v. 75th percentile) was significantly associated with a loss of 3.15 GCI points among the 4-year-olds, and a loss of 2.5 IQ points among the 6-to-12 year olds. These are substantial reductions in intelligence that rival the effect sizes associated with lead exposure. As one measure of practical impact developed and published in 2009 by an expert from the Economics Policy Institute, each IQ point lost due to lead exposure was estimated to represent a loss of \$17,815 in present discounted value of lifetime earnings (in 2006 USD) (Gould 2009).

24. Visual assessment of the adjusted associations between fluoride and intelligence confirmed the monotonic, mostly linear nature of the relationships (see Figures A and B). Notably, there was no evidence of a threshold among the 4-year olds, although there was some suggestion of a threshold at approximately 0.8 mg/L among the 6-12 year olds.

⁵ We have subsequently reported an analysis, in abstract form, of neurocognitive outcomes at ages 1 to 3, as measured through the Mental Development Index (Thomas 2018). These results are consistent with the age 4 and age 6-12 analyses in that they show significant adverse associations with maternal urinary fluoride. I do not rely on these results here, however, since they have not yet been published in full

Figure A: Visual Association Between Maternal Urinary Fluoride and Intelligence at Age 4


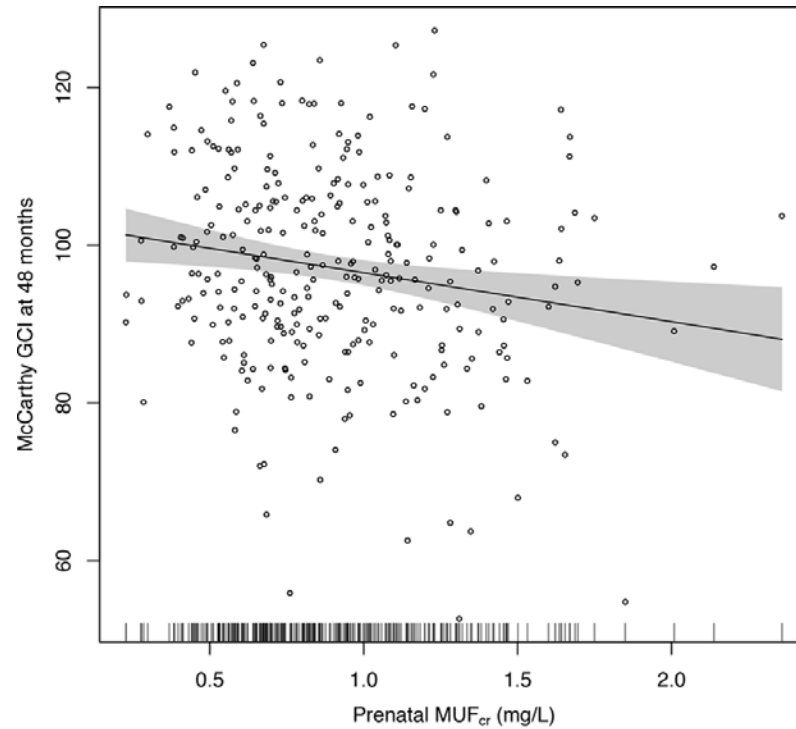



Figure B: Visual Association Between Maternal Urinary Fluoride and Intelligence at Ages 6-12

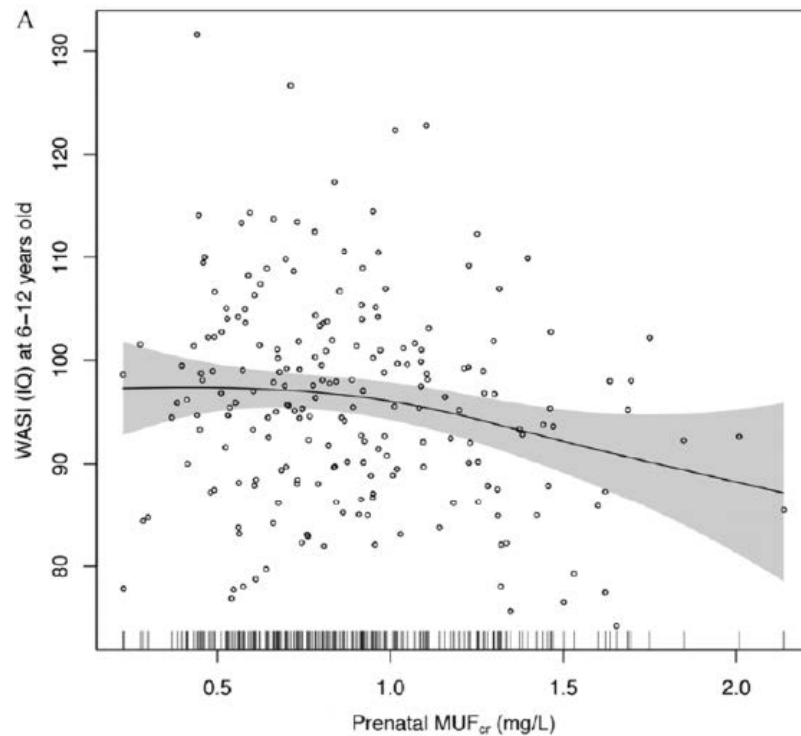

1 25. In contrast with prenatal exposures, we did not find statistically significant associations
2 between IQ and childhood urinary fluoride levels at ages 6 to 12, although there was some suggestion of
3 an adverse effect. This suggests that the timing of fluoride exposure is an important determinant of
4 fluoride's neurodevelopmental effects, and is consistent with exposures occurring prenatally being more
5 detrimental than those occurring during school-aged years. This is plausible given fluoride's passage
6 through the placental barrier, and the known enhanced vulnerability of the developing brain to
7 neurotoxins during the *in utero* period.

8
9 26. In addition to IQ, we have also found a significant association between prenatal fluoride
10 exposure and some attention deficit hyperactivity disorder (ADHD)-like behaviors on the CRS-R test,
11 including cognitive problems and inattention (Bashash 2018). As with our IQ analyses, the associations
12 were linear, although—as we have found for lead (Huang 2016)—there was some indication in some of
13 the analyses of a ceiling effect at higher doses (i.e., the dose-response curve for cognitive problems and
14 inattention began to flatten above 1 mg/L).

15 27. The effect sizes between prenatal fluoride and ADHD behaviors in our cohort were
16 substantial. For those effects which reached statistical significance, increases of 0.5 mg/L in maternal
17 urinary fluoride were associated with 2.4 to 2.8-point higher scores (higher scores reflect indicate poorer
18 performance). Whereas IQ is standardized to a mean of 100, the ADHD behavior scales are standardized
19 to a scale of 50. The effect sizes that we found for prenatal fluoride are similar to what we have found
20 for childhood blood lead levels (Huang 2016).
21
22
23
24
25
26
27

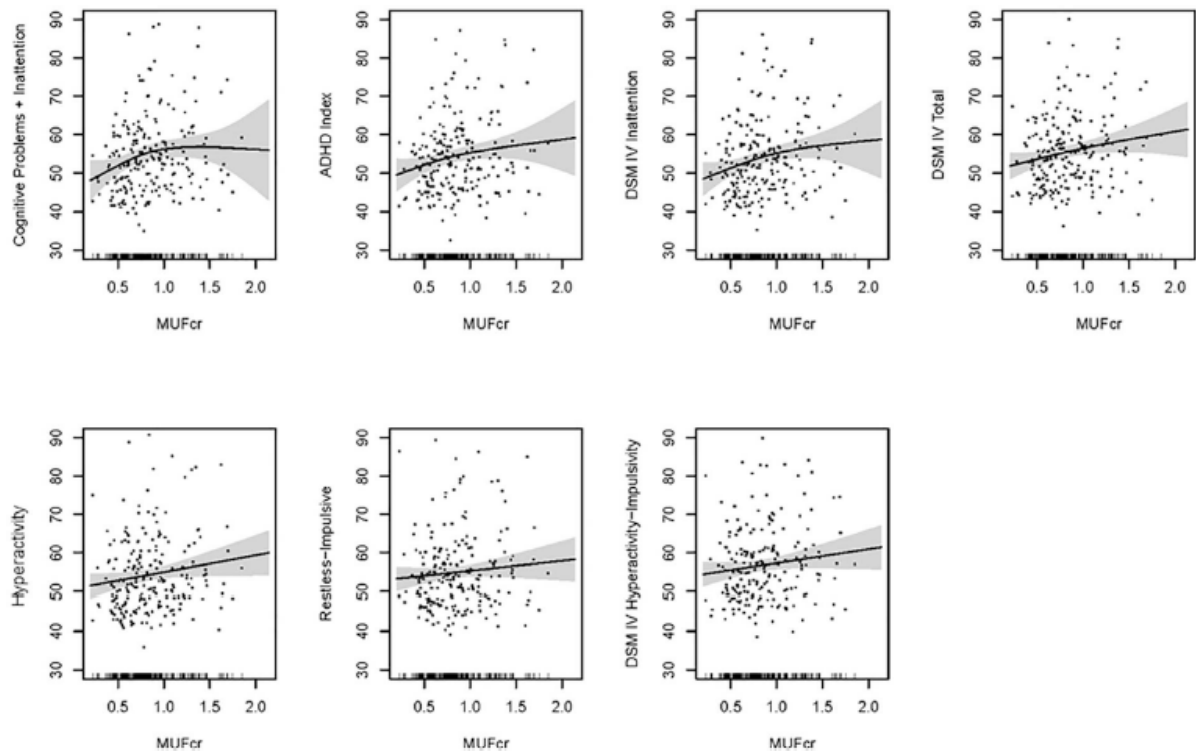Figure C: Association Between Maternal Urinary Fluoride & ADHD Behaviors

28. We did not find statistically significant associations between fluoride and ADHD-behaviors on the CPT-II test. Other studies of environmental chemicals have reported similar discrepancies between the two tests, suggesting that they are assessing different constructs. The stronger association that we found between fluoride and ADHD behaviors on the CRS-R scale may be explained by the CRS-R's focus on constructs that rely on attention (e.g., new learning, ability to hold information and complete tasks, organizational skills, etc).

29. The relationship we observed between fluoride and inattention is consistent with some animal research that has reported a relationship between prenatal fluoride exposure and hypoactive behavioral patterns (Mullenix 1995), as well as prior epidemiological research associating fluoride with impaired working memory (Choi 2015). Working memory is linked with the ability to control attention and it is common for youth with ADHD to have weaknesses in working memory (Kasper 2012).

Fluoride's effect on working memory may relate to an effect on the dopamine system, which fluoride has been found to alter in animal studies (Pal & Sarkar 2014). Dopamine is an important modulatory neurotransmitter in planning and initiation of motor responses, activation, switching, reaction to novelty and processing of reward (Fararone 2015).

30. Some have suggested that the “scatter” in the above scatterplots is a basis to doubt the relation between fluoride and the neurodevelopmental outcomes. Such scatter, however, is typical in epidemiological studies of neurotoxicants, as can be seen in the following figure from our study on lead and neurocognitive effects which the EPA relied upon as evidence of low-level lead neurotoxicity when the Agency set the national air standard for lead (Tellez-Rojos 2006, Fig 1, reproduced as Figure D below). We also found similar scatter in our analysis of blood lead and ADHD behaviors, as measured by CRS-R (Huang 2016, Fig. 1, reproduced as Figure E below). The scatter relates to the fact that there are multiple factors that impact on intelligence and behavior; however, unless they are confounders (which we controlled for), they do not preclude the ability to focus on the specific effect of fluoride.

Figure D: Association Between Childhood Blood Lead Levels and Mental Development Index


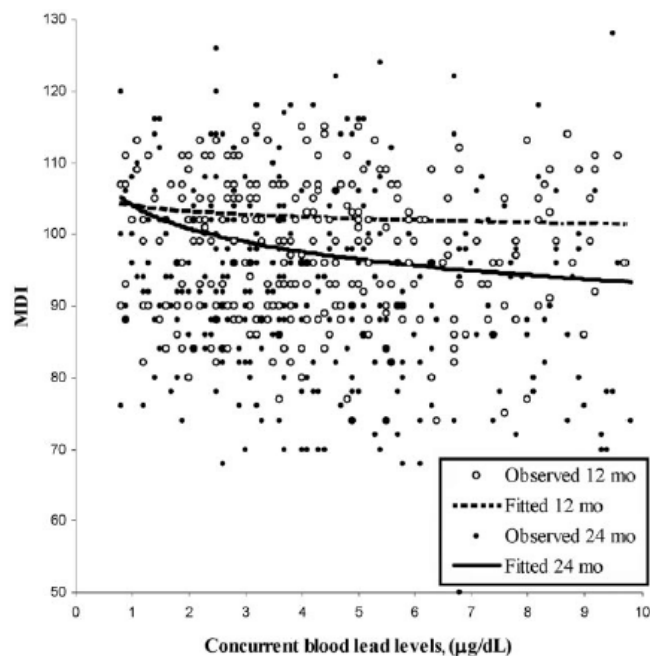


Figure E: Association Between Childhood Blood Lead Levels and ADHD Behaviors

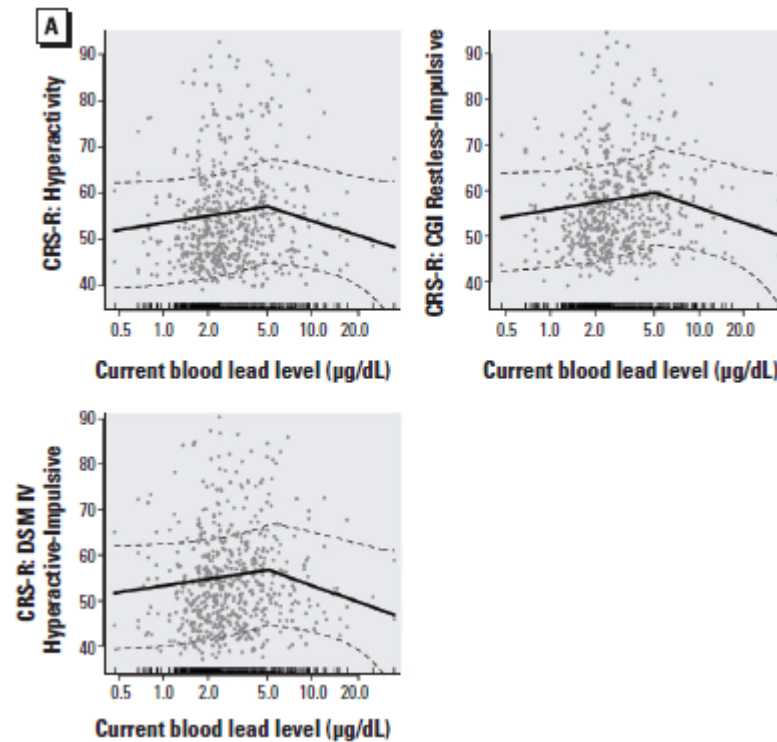

C. The Limitations of Our Studies Do Not Provide Plausible Alternative Explanations for the Results

31. Every epidemiological study, including our studies on fluoride and neurodevelopment, has its limitations. Some of these limitations could theoretically be avoided through the use of human experiments where the toxicant is delivered to the study participants in a controlled and randomized manner. Human experimentation on neurotoxicants, however, is strictly prohibited for obvious ethical reasons. We are thus left with “observational” studies to investigate the impact of environmental toxicants on human health, with prospective cohort studies being the study design best suited for this purpose.

32. As is often the case with epidemiological studies of environmental toxicants, there are limitations in the exposure measurements that we have used in the ELEMENT studies. Our use of spot samples to collect the urine introduces some imprecision into the exposure measurement because urinary

1 fluoride concentrations can fluctuate somewhat throughout the day. This imprecision would have been
2 reduced through the use of 24-hour urine collection samples, and, to a lesser extent, fasting first-morning
3 voids, which are both considered more rigorous measures of fluoride exposure. We compensated for this
4 limitation by using “timed” samples (i.e., second void in the morning) and adjusting for urinary
5 creatinine. Urinary fluoride concentrations fluctuate during the day in large part because fluctuations in
6 an individual’s hydration during the day result in fluctuations in urinary dilution (and therefore, urinary
7 concentrations). Adjusting for urinary creatinine is particularly important because the resulting measure
8 adjusts for urinary dilution. As a result, measures of fluoride in spot urine samples adjusted for
9 creatinine have been found to have excellent agreement with 24-hour samples (Zohouri 2006). Timed
10 spot samples also have an important advantage over 24-hour samples in that they are less imposing on
11 study participants. This is an important consideration when designing cohort studies because the
12 imposition of difficult tasks like collecting 24-hour urines serve to reduce participation, which, in turn,
13 reduces the study’s sample size and statistical power.⁶
14

15 33. Another limitation in our exposure measurements is that, for most of the mothers, we did
16 not have urine samples for every trimester. In our age 4 IQ analysis, 49%, 42%, and 9% of the mother-
17 offspring pairs had urine samples for one, two, and all three trimesters, respectively. In the age 6-12
18 analysis, the respective percentages were 56%, 39%, and 5%; while in the ADHD study, the respective
19 numbers were 57%, 36.4%, and 6.5%. It is common for prospective cohort studies to only have one or
20 two exposure measurements during the prenatal period, but this does not introduce undue imprecision in
21 the exposure estimate, as exposures to a toxicant have limited variation during pregnancy.
22

23 34. Importantly, the imprecision in our exposure measurements does not explain the large
24 and significant associations we observed between maternal urinary fluoride and neurodevelopmental
25

26 ⁶ To put it in simple terms, less people will volunteer to participate in a study if it requires them to
27 collect all of their urine throughout the entire day, including while they are in public spaces, such as
28 their work environment and restaurants, etc.

1 effects. Imprecision in exposure measurements (of the classical or random type, as noted above) is a
2 type of non-differential error that introduces scatter into the analysis which has a generally expected
3 effect of biasing the results towards the null hypothesis. To put it another way, imprecisions in exposure
4 measurements make it *harder*, not easier, to detect an association between an exposure and outcome,
5 much like background noise makes it harder to hear a sound or signal of interest. Imprecision in the
6 exposure measurement is thus anticipated to *obscure* an association, rather than create spurious
7 associations where none otherwise exist. Because of this, improvement in the measurement of a
8 particular exposure tends to reveal and strengthen associations associated with that exposure, not
9 eliminate them.
10

11 35. Another limitation with our studies is, as with most observational studies, we could not
12 rule out the potential for uncontrolled confounding from factors that we did not measure. For example,
13 we did not have data on arsenic which is a neurotoxicant that has been associated with fluoride in certain
14 rural drinking water supplies. While it is always preferable to have more data than less, it is unlikely that
15 arsenic is a meaningful confounder in our cohort. To be a confounder, a covariate must be associated
16 with *both* the outcome *and* exposure. In our cohort, the main source of fluoride is from *salt*, not water.⁷
17 Accordingly, even if arsenic is correlated with fluoride in rural water supplies in Mexico, this
18 association is unlikely to be materially associated with fluoride exposures in our cohort.
19

20 36. Finally, an additional limitation in our studies is that we did not have information on the
21 iodine status of our cohort. Iodine has been theorized to be a potential effect-modifier for fluoride's
22 nervous system effects, i.e., deficiencies of iodine may magnify fluoride's effects, and vice versa (NRC
23 2006). However, failure to control for an effect modifier is unlikely to produce an association between
24 exposure and outcome that does not otherwise exist. Moreover, in Mexico, salt is required by law to be
25

26 ⁷ The water in Mexico City has low levels of fluoride (i.e., 0.16 mg/L) and thus does not present a
27 meaningful exposure in our cohort (Cantoral et al. 2019).

1 iodized. Fluoride levels in our cohort are thus likely correlated with *increased* iodine. To the extent that
2 iodine modifies the effect of fluoride in our population, it is more likely to be in the direction of
3 *reducing* toxicity rather than magnifying it.

4 **D. Implications of Our Findings to the General Population in Water-Fluoridated**
5 **Areas**

6 37. In 2016, we published the largest characterization to date of urinary and plasma fluoride
7 levels throughout pregnancy (Thomas, et al. 2016). At the time we published this study, there had yet to
8 be a population-based study of fluoride exposures among pregnant women in North America, although
9 there were two small-scale studies available from Israel and Poland. The lack of data from North
10 America prevented us, at that time, from comparing the urinary fluoride levels in our cohort with
11 populations from Canada or the United States.

12 38. Urine and plasma fluoride are metrics of the total absorbed dose of fluoride, sometimes
13 referred to as the “internalized” or “bioavailable” dose. These internalized doses do not currently permit
14 one to directly estimate the amount of fluoride that is ingested (i.e., the “external” exposure), nor do they
15 permit the determination of source apportionment of the fluoride exposures. Internalized doses,
16 however, are more relevant than external intake in predicting toxic effects, since they reflect the
17 concentration of toxics that are being delivered to target organs in the body.

18 39. Our 2016 study presented the urinary and plasma fluoride levels from 825 and 330
19 pregnant women from our cohort, respectively. The urine samples were collected and measured using
20 the procedures discussed above for our neurodevelopmental papers (i.e., early morning 2nd voids that
21 were adjusted for creatinine), and both the urine and plasma samples were tested under the direction of
22 Dr. Angeles Martinez-Mier from Indiana University, a world leader in the measurement of fluoride in
23 biological samples.

24 40. The average creatinine-adjusted urinary fluoride level across all three trimesters in the
25
26
27
28

1 ELEMENT cohort was 0.91 mg/L, with a standard deviation of 0.4 mg/L.⁸ The average plasma fluoride
2 level across all three trimesters was 0.0221 mg/L, with a standard deviation of 0.0164 mg/L.⁹

3 41. By the time we published our 2018 study on ADHD behaviors, general population data
4 had become available on maternal urinary fluoride levels in pregnancy (Till 2018). As we noted in our
5 2018 study, the maternal fluoride levels in the Canadian study are similar to the levels in our cohort
6 (Bashash 2018). The mean (creatinine-adjusted) maternal urinary fluoride level among pregnant women
7 living in the water-fluoridated areas of Canada was 0.87 mg/L, with a standard deviation of 0.50 mg/L,
8 which is clearly in the same range as our cohort (i.e., mean = 0.91 mg/L, SD = 0.4 mg/L). The urine
9 samples in the Canadian study were tested by Dr. Martinez-Mier using the same creatinine-adjustment
10 method, which increases the comparability of the data.
11

12 42. The similarity in maternal urinary fluoride levels between pregnant women in the
13 ELEMENT cohort and water-fluoridated areas of the Canadian cohort is consistent with the fact that
14 both populations are receiving so-called “optimal” levels of fluoride through fluoridation programs (i.e.,
15 salt fluoridation in Mexico, and water fluoridation in Canada). Since salt fluoridation programs are
16 designed to replicate the doses provided by fluoridated water, it is a reasonable, first-order expectation
17 that populations living in salt-fluoridated and water-fluoridated areas will receive similar doses of
18 fluoride.
19

20 43. The maternal urinary fluoride data from the ELEMENT cohort and water-fluoridated
21 areas of Canada support the conclusions that the two populations have essentially the same *internalized*
22 doses of fluoride. The internalized doses in water-fluoridated areas are thus in the range that we have
23

24 ⁸ The 75th and 90th percentile values were 1.09 mg/L and 1.37 mg/L, respectively.

25 ⁹ We tested for and found no correlation between creatinine-adjusted urinary fluoride and
26 sociodemographic variables, including maternal age, maternal education, child sex, smoking status, birth
27 order, and cohort. Although we found a trend towards increasing urinary fluoride levels through the first
28 22-23 weeks of pregnancy, and a reduction thereafter, these trends were not statistically significant
(Thomas 2016).

1 found to be associated with substantial and significant neurodevelopmental harms in the ELEMENT
2 cohort.

3 44. Although direct comparisons of *external* fluoride intake cannot yet be made, such
4 information is not necessary to generalize the neurodevelopmental results from the ELEMENT cohort to
5 water-fluoridated areas.

6 45. There is no identified reason to believe that the neurodevelopmental effects of fluoride
7 will differ by the source of exposure, be it fluoridated salt or fluoridated water; once inside the body the
8 source of fluoride is immaterial.

9 46. For the reasons stated, it is my opinion to a reasonable degree of scientific certainty that
10 the results of the ELEMENT studies support the conclusion that fluoride is a developmental
11 neurotoxicant at levels of internalized exposure seen in water-fluoridated communities.
12

13
14 I declare under penalty of perjury, under the laws of the United States, that the foregoing
15 is true and correct to the best of my knowledge and belief.
16

17 Executed on May 20, 2020, in Seattle Washington.

18
19 

20 HOWARD HU, MD, MPH, ScD
21
22
23
24
25
26
27
28

IV. REFERENCES

- Bashash M, Thomas D, Hu H, Martinez-Mier EA, Sanchez BN, Basu N, Peterson KE, Ettinger AS, Wright R, Zhang Z et al: Prenatal Fluoride Exposure and Cognitive Outcomes in Children at 4 and 6-12 Years of Age in Mexico. *Environ Health Perspect* 2017, 125(9):097017.
- Bashash M, Marchand M, Hu H, Till C, Martinez-Mier EA, Sanchez BN, Basu N, Peterson KE, Green R, Schnaas L et al: Prenatal fluoride exposure and attention deficit hyperactivity disorder (ADHD) symptoms in children at 6-12years of age in Mexico City. *Environ Int* 2018, 121(Pt 1):658-666.
- Cantoral A, Luna-Villa LC, Mantilla-Rodriguez AA, Mercado A, Lippert F, Liu Y, Peterson KE, Hu H, Téllez-Rojo MM, Martinez-Mier EA. Fluoride Content in Foods and Beverages From Mexico City Markets and Supermarkets. *Food and Nutrition Bulletin*. 2019 Jul 25:0379572119858486.
- Choi AL, Sun G, Zhang Y, Grandjean P. Developmental fluoride neurotoxicity: a systematic review and meta-analysis. *Environ Health Perspect* 2012, 120(10):1362-1368.
- Environmental Protection Agency / National Institute of Environmental Health Sciences [EPA-NIEHS]. 2017. NIEHS/EPA Children's Environmental Health and Disease Prevention Research Centers: Impact Report. EPA/600/R-17/407.
- Faraone, S.V., Asherson, P., Banaschewski, T., Biederman, J., Buitelaar, J.K., Ramos- Quiroga, J.A., et al.. Attention-deficit/hyperactivity disorder. *Nat. Rev. Dis. Prim.* 2015; 1, 15020.
- Gould E. Childhood lead poisoning: conservative estimates of the social and economic benefits of lead hazard control. *Environ Health Perspect*. 2009 Jul;117(7):1162-7.
- Hays JR, Reas DL, Shaw JB. Concurrent validity of the Wechsler abbreviated scale of intelligence and the Kaufman brief intelligence test among psychiatric inpatients. *Psychol Rep*. 2002 Apr;90(2):355-9.
- Huang S, Hu H, Sánchez BN, Peterson KE, Ettinger AS, Lamadrid-Figueroa H, et al. Childhood blood lead levels and symptoms of attention deficit hyperactivity disorder (ADHD): a cross-sectional study of Mexican children. *Environ Health Perspect* 2016, 124(6):868–874.
- Kasper, L.J., Alderson, R.M., Hudec, K.L. Moderators of working memory deficits in children with attention-deficit/hyperactivity disorder (ADHD): a meta-analytic review. *Clin. Psychol. Rev.* 2012; 32, 605–617.
- Liu Y, Téllez-Rojo M, Hu H, et al. Fluoride exposure and pubertal development in children living in Mexico City. *Environ Health* 2019;18(1):26.
- Mullenix PJ, Denbesten PK, Schunior A, Kernan WJ. Neurotoxicity of sodium fluoride in rats. *Neurotoxicol Teratol* 1995, 17(2):169–177.
- NRC. 2006. Fluoride in Drinking Water: A Scientific Review of EPA's standards. National Academies Press, Washington, D.C.

- 1 Pal, S., Sarkar, C., Protective effect of resveratrol on fluoride induced alteration in protein and nucleic
2 acid metabolism, DNA damage and biogenic amines in rat brain. *Environ. Toxicol. Pharmacol.* 2014,
3 38, 684–699.
- 4 Téllez-Rojo MM, Bellinger DC, Arroyo-Quiroz C, Lamadrid-Figueroa H, Mercado-Garcia M, Schnaas-
5 Arrieta L, Wright RO, Hernández-Avila M, Hu H. Longitudinal associations between blood lead
6 concentrations lower than 10 microg/dL and neurobehavioral development in environmentally exposed
7 children in Mexico City. *Pediatrics* 2006;118(2):e323-e330.
- 8 Thomas DB, Basu N, Martinez-Mier EA, Sanchez BN, Zhang Z, Liu Y, Parajuli RP, Peterson K,
9 Mercado-Garcia A, Bashash M et al: Urinary and plasma fluoride levels in pregnant women from
10 Mexico City. *Environ Res* 2016, 150:489-495.
- 11 Thomas D, Sanchez B, Peterson K, Basu N, Martinez-Mier EA, Mercado-Garcia A, Hernandez-Avia M,
12 Till C, Bashash M, Hu H, Tellez-Rojo M. Prenatal fluoride exposure and neurobehavior among children
13 1-3 years of age in Mexico. *British Medical Journal* 2018; 75(Suppl 1):A10.
- 14 Till C, Green R, Grundy JG, Hornung R, Neufeld R, Martinez-Mier EA, Ayotte P, Muckle G, Lanphear
15 B: Community Water Fluoridation and Urinary Fluoride Concentrations in a National Sample of
16 Pregnant Women in Canada. *Environ Health Perspect* 2018, 126(10):107001.
- 17 Wechsler, D. (1991). Wechsler intelligence scale for children, 3rd ed. (WISC-III). San Antonio, TX:
18 Psychological Corporation.
- 19 Wechsler, D. (1999). Wechsler abbreviated scale of intelligence (WASI) manual. San Antonio, TX:
20 Psychological Corporation.
- 21 Zohouri F, Swinbank C, Maguire A, Moynihan P. 2006. Is the fluoride/creatinine ratio of a spot urine
22 sample indicative of 24-h urinary fluoride? *Community Dent Oral Epidemiol* 34(2):130–138,
23
24
25
26
27

**CURRICULUM VITAE OF
HOWARD HU, MD, MPH, ScD**

CURRICULUM VITAE

Date Prepared: May, 2019

NAME: Howard Hu

PRIMARY AFFILIATION: School of Public Health, University of Washington

SECONDARY AFFILIATION: School of Public Health, University of Michigan

CONTACT: Howard Hu, M.D, M.P.H., Sc.D.

Email: hhu5@uw.eduLINKS: https://deohs.washington.edu/faculty/hu_howard
<https://www.linkedin.com/in/howard-hu-059703a/?trk=public-profile-join-page>

TABLE OF CONTENTS

SUBJECT	PAGE
EDUCATION	2
POSTDOCTORAL TRAINING	2
CERTIFICATION AND LICENSURE	2
ACADEMIC APPOINTMENTS	2
ADMINISTRATIVE APPOINTMENTS	3
CLINICAL APPOINTMENTS	4
OTHER ACADEMIC POSITION/VISITING APPOINTMENTS	4
MAJOR RESEARCH INTERESTS	5
GRANTS	5
HONORS AND AWARDS	9
MEMBERSHIPS	10
EDITORIAL POSITIONS AND BOARDS	10
PEER REVIEW SERVICE	11
TEACHING	11
COMMITTEE, ORGANIZATIONAL, VOLUNTEER SERVICE	17
OTHER PUBLIC SERVICE	22
CONSULTING POSITIONS	22
VISITING PROFESSORSHIPS	23
SEMINARS AND EXTRAMURAL INVITED PRESENTATIONS	23
BIBLIOGRAPHY	31

EDUCATION:

9/1973-6/1976	Biology	B.Sc.	Brown University
9/1977-6/1982	Medicine	M.D.	Albert Einstein College of Medicine
9/1979-6/1980 (degree in 6/1982*)		M.P.H. (Occ Hlth)	Harvard School of Public Health
9/1985-6/1986	Epidemiology	M.S.	Harvard School of Public Health
7/1986-6/1990	Epidemiology	Sc.D.	Harvard School of Public Health

* Awarding of the Harvard M.P.H. to medical students is delayed until the M.D. degree is conferred

POSTDOCTORAL TRAINING:

Research Fellowships

7/1987-6/1988 Occupational Health Research Fellow, Dept. of Environmental Health
Harvard School of Public Health

Internship and Residencies

7/1982-6/1983	Intern in Medicine	Boston City Hospital
7/1983-6/1984	Junior Assistant Resident, Internal Medicine	Boston City Hospital
7/1984-6/1985	Senior Assistant Resident, Internal Medicine	Boston City Hospital
7/1985-6/1987	Resident, Occupational Medicine	Harvard School of Public Health

CERTIFICATION AND LICENSURE:

1984	Massachusetts Medical License Registration
1985	American Board of Internal Medicine, Diplomate
1987	American Board of Preventive Medicine, Diplomate (Occupational Medicine)
2006	Michigan Medical License Registration
2013	College of Physicians & Surgeons of Ontario
2018	Washington State Medical License Registration

ACADEMIC APPOINTMENTS:

9/1988-6/1992	Instructor in Medicine Department of Medicine, Harvard Medical School
9/1988-6/2006	Associate Physician (Clinical and Research), Channing Laboratory, Department of Medicine, Brigham & Women's Hospital
9/1990-6/1994	Assistant Professor of Occupational Medicine Department of Environmental Health, Harvard School of Public Health

CV: Howard Hu, M.D., M.P.H., Sc.D.

7/1992-6/1997 Assistant Professor of Medicine
Department of Medicine, Harvard Medical School

7/1994-6/2002 Associate Professor of Occupational Medicine
Department of Environmental Health, Harvard School of Public Health

7/1997-8/2006 Associate Professor of Medicine
Department of Medicine, Harvard Medical School

7/2002-8/2006 Professor of Occupational and Environmental Medicine (tenured)
Department of Environmental Health, Harvard School of Public Health

9/2006-6/2012 Chair and Professor of Environmental Health Sciences (tenured), Department of
Environmental Health Sciences, University of Michigan School of Public Health

9/2006-8/2009 Adjunct Professor of Occupational and Environmental Medicine
Department of Environmental Health, Harvard School of Public Health

9/2006-6/2012 Research Associate Physician, Channing Laboratory, Department of
Medicine, Brigham & Women's Hospital

5/2007-2012 Professor of Epidemiology, University of Michigan School of Public Health

5/2007-2012 Professor of Internal Medicine, University of Michigan Medical School

1/2009-2012 NSF International Endowed Department Chair, University of Michigan School of
Public Health, Department of Environmental Health Sciences

7/2012-2018 Professor of Environmental Health, Epidemiology and Global Health (tenured)
Dalla Lana School of Public Health, University of Toronto, Toronto, Ontario,
Canada (on sabbatical/administrative leave, 2017-2018)

7/2012-2018 Professor, School of Medicine, University of Toronto, Toronto, Ontario, Canada

7/2012- Adjunct Professor, Department of Environmental Health Sciences, University of
Michigan School of Public Health

7/2012-2013 Director, Dalla Lana School of Public Health, University of Toronto, Toronto,
Ontario, Canada

7/2013-6/2017 Founding Dean, Dalla Lana School of Public Health, a Faculty of the University
of Toronto, Toronto, Ontario, Canada

7/2017- Affiliate Professor (started as Visiting Scholar until December, 2017),
Department of Occupational and Environmental Health Sciences, University of
Washington School of Public Health, Seattle, WA

ADMINISTRATIVE APPOINTMENTS:

7/1991-6/2006 (Founding) Director, Metals Epidemiology Research Group, Channing Laboratory,
Department of Medicine, Brigham and Women's Hospital, Harvard Medical School, and
Department of Environmental Health, Harvard School of Public Health

7/1992-6/1995 Director, Commission to Investigate the Health and Environmental Effects of Nuclear
Weapons Production, International Physicians for the Prevention of Nuclear War

7/1996-6/2006 Director, Residency Program in Occupational and Environmental Medicine, Harvard
School of Public Health

7/1996-8/2006 Director, Occupational and Environmental Medicine Core, National Institute for
Occupational Safety and Health Educational Resource Center at the Harvard School of

CV: Howard Hu, M.D., M.P.H., Sc.D.

Public Health

- 7/1998-6/2004 (Founding) Medical Editor, Environmental Health Perspectives (official journal of NIEHS)
- 7/2000-8/2006 Associate Director, the Harvard NIEHS Environmental Sciences Center, Harvard School of Public Health
- 7/2004-6/2009 (Founding) Principal Investigator and Director, Harvard Center for Children's Environmental Health and Disease Prevention Research (co-PI and co-Director after 9/1/08)
- 9/2006-6/2012 Chair, Department of Environmental Health Sciences, University of Michigan School of Public Health
- 9/2006-2012 Director, Occupational Epidemiology Core, NIOSH Education and Research Center, University of Michigan
- 9/2006-2012 Co-Director, Michigan-Harvard/Harvard-Michigan Metals Epidemiology Research Group
- 7/2009-2011 Director, NIA T32 Training Grant in Aging and Public Health, University of Michigan School of Public Health
- 1/2010-2012 Chair, Faculty Steering Committee on Global Health, University of Michigan School of Public Health
- 4/2011-2012 (Founding PI) and Director, University of Michigan NIEHS P30 Core Center.
- 7/2012-2013 Director, Dalla Lana School of Public Health, University of Toronto, Toronto, Ontario, Canada
- 7/2013-6/2017 Founding Dean, Dalla Lana School of Public Health, a Faculty of the University of Toronto, Toronto, Ontario, Canada

CLINICAL APPOINTMENTS:

- 7/1985-6/1987 Attending Physician, Emergency Department, Whidden Memorial Hospital
- 7/1985-6/1988 Assistant Visiting Physician, Department of Medicine, Boston City Hospital
- 1/1985-6/2006 Consultant in Occupational and Environmental Medicine, Center for Occupational and Environmental Medicine, Northeast Specialty Hospital (formerly known as the Olympus Specialty Hospital, the Massachusetts Respiratory Hospital, and Norfolk County Hospital).
- 3/1987-9/1987 Attending Physician, Occupational Health Program, University Hospital/Boston University Medical Center
- 7/1988-9/2006 Associate Physician, Brigham and Women's Hospital
- 7/1990-6/1995 Occupational/Environmental Medicine Consultant, Brigham and Women's Hospital Employee Health Services
- 7/2007-2012 Associate Physician, Division of General Medicine, Department of Medicine, University of Michigan Health System
- 1/2019-present Staff Physician, RotaClinic-Lake City, Seattle, WA

OTHER ACADEMIC POSITIONS and MAJOR VISITING APPOINTMENTS:

CV: Howard Hu, M.D., M.P.H., Sc.D.

7/1987-6/1990 Visiting Physician, South Cove Health Center, Boston (Chinatown)
 7/1996-8/2006 Associate, Center for Health and the Global Environment, Harvard Medical School
 2/1997 Alice Hamilton Visiting Professor, Division of Occupational and Environmental
 Medicine, Department of Medicine, University of California at San Francisco
 11/2000- Visiting Scientist, Sri Ramachandra Medical College and Research Institute
 7/2010- Senior Consultant, Tianjin Centers for Disease Control and Prevention, Tianjin,
 China
 10/2012- Visiting Professor, Shanghai Key Laboratory of Children's Environmental Health,
 Xinhua Hospital, Shanghai Jiao-Tung University, China
 7/2013-6/2016 Visiting Professor, Shanghai Jiao Tong School of Medicine, China
 5/2015- Affiliate Scientist to the Li Ka Shing Knowledge Institute, St. Michael's Hospital,
 Toronto, Canada

MAJOR RESEARCH INTERESTS:

1. Environmental and molecular epidemiologic research related to heavy metals, potential endocrine disruptors, other neurotoxicants, carcinogens, etc.
2. Gene-environment interactions; epigenetic dysregulation
3. Fetal/early life exposures and long-term effects
4. Aging-environment interactions
5. Environmental health, health inequities and health disparities, human rights
6. Health and the global environment
7. "Big Data" for population health
8. Environmental sensitivities/Multiple chemical sensitivities

GRANTS (as PI, Co-PI, or primary mentor only):

Past Funding:

1980 (summer) Montefiore Hospital, Bronx NY, PI; \$2,000 (approx)
 A study of rural and occupational health in Tulua, Colombia, South America
 1982 (summer) Albert Einstein College of Medicine, PI; \$3,000 (approx)
 A study of occupational/environmental health in Shanghai, China
 7/1987-6/1989 NIEHS Center Grant ES00002 Pilot Project, PI; \$12,000
 The Long-term Renal and Neurologic Effects of Childhood Plumbism
 7/1989-6/1990 NIEHS subcontract 7083-1, PI; \$50,000 (approx)
 The Use of X-Ray Fluorescence to Measure Lead Burden and Childhood Lead
 Exposure
 7/1990-6/1992 Agency for Toxic Substances and Disease Registry, PI; \$150,000 (approx)
 "Clinical Environmental/ Occupational Medicine Research Fellowship Award",
 7/1990-6/1991 NIEHS Center Grant ES00002 Pilot Project, PI; \$12,000
 The Metabolic Effects of Pregnancy and Lactation on Lead Burden

CV: Howard Hu, M.D., M.P.H., Sc.D.

7/1990-6/1991 Harvard School of Public Health Basic, PI
Research Support Grant; \$10,000
K-X-Ray Fluorescence Measured Lead Burden

10/1991-11/1991 NIOSH Special Grants, PI; \$50,000 (approx)
The Carpenters Lead Project

4/1991-3/1996 NIEHS/R01, PI; \$2,200,000 (approx)
The Epidemiology of Lead, Diet and Blood Pressure

7/1991-6/1996 NIEHS/R01 supplement, PI; \$240,000 (approx)
The Epidemiology of Lead, Diet and Blood
Pressure--Research Supplement for Minority Investigator

7/1992-6/1995 NIEHS/R01 (Office of Research on Women), PI; \$200,000 (approx)
Lead and Hypertension in Women

7/1993-6/1996 NIEHS/subcontract, PI; \$150,000 (approx)
Exposure to Neurotoxins as Risk Factors for Amyotrophic Lateral Sclerosis

7/1995-6/1998 State of Washington, Department of Labor, PI; \$350,000 (approx)
SPECT Imaging of the Brain in Patients with Multiple Chemical Sensitivity
Syndrome and Controls

7/1996-6/1997 NIEHS Center Grant ES00002 Pilot Project, PI; \$15,000
Electrocardiographic abnormalities in association with low-level lead exposure
among middle-aged to elderly men: the Normative Aging Study

4/1995-3/2000 NIEHS Project PI (Program Project PI: Richard Monson); \$1,800,000 (approx)
Lead Exposure, Accumulation in Bone, and Reproductive Toxicity Among Men and
Women In Mexico

4/1995-3/2000 NIEHS Project PI (Program Project PI: Richard Monson); \$1,900,000 (approx)
Lead Exposure, Accumulation in Bone, and Cognitive Toxicity Among Elderly Men
and Women

6/1997-5/2002 NIEHS/R01 ES05257 PI; \$2,312,274
Lead Biomarkers, Aging, and Chronic Disease

7/1997-6/1999 NIEHS Center Grant ES00002 Pilot Project, PI; \$10,000
The effect of genetic polymorphisms of metallothionein-IIA on mRNA levels in
middle-aged to elderly men: the Normative Aging Study

7/1998-6/2003 NIEHS/R01 PI (with no-cost extension; 5R01ES007821); \$2,291,833
Lead Dose Biomarkers, Reproduction, and Infant Outcomes

7/1999-6/2000 NIEHS Center Grant ES00002 Pilot Project, co-PI; \$14,000
Magnetic Resonance Spectroscopy in the Evaluation of Lead Neurotoxicity: the
Normative Aging Study

7/2000-6/2001 MAVERIC (Massachusetts Area Veterans Epidemiology Resource and Institute
Center) Pilot Project PI (with Dr. Robert Wright, co-PI); \$10,000
The Use of Magnetic Resonance Spectroscopy in Lead Poisoning

7/2000-6/2001 NIOSH Center Grant Pilot Project, PI (with Dr. Robert Wright, co-PI); \$12,000
Interaction between ApoE Genotype and Lead Exposure in the Development of
Cognitive Impairment

7/2002-6/2004 The Rasmussen Foundation/Health Care Without Harm; \$50,000

CV: Howard Hu, M.D., M.P.H., Sc.D.

CV: Howard Hu

7

- Medical Use of Phthalate Containing Products in the Neonatal Intensive Care Unit and Biomarkers of Neonatal Phthalate Metabolites
- 7/2002-6/2003 NIEHS Center Grant Pilot Project, PI; \$8,000
Vitamin D Receptor Gene and Bone Lead in Reproduction
- 3/2004-2/2005 The Critelli Family Foundation; \$10,000
Review of Environmental Cadmium Exposure and Toxicity
- 4/2000-3/2007 NIEHS Project Leader (Program Project PI: Richard Monson; 5P01ES05947); \$2,472,677; Controlled Trial in Pregnancy of Dietary Supplements for the Suppression of Bone Resorption and Mobilization of Lead into Plasma (no cost extension)
- 4/2000-3/2007 NIEHS Project co-Leader (Program Project PI: Richard Monson; 5P01ES05947); \$1,210,000 (approx); A Community-Based Study of Lead Exposure Pathways, Biomarkers of Dose, Health Effects, and Phytoremediation Strategies at the Tar Creek Superfund Site (no cost extension)
- 4/2002-9/2007 NIEHS/R01 PI (5R01ES010798); \$3,011,295
Gene-Metal Interactions and Parkinson's Disease
- 10/2003-9/2007 NCMHI/P20 Project Leader (MD000501-01; Hughes Harris, PI); \$828,781 (Project)
"FAMU and Harvard Center for Health and Health Care Disparities"
- 8/2003-7/2008 NIEHS/R01 PI (2R01ES05257-11A2); \$3,357,424 (became co-PI in 2007 after move to University of Michigan)
Lead-Gene Interactions and Cognition
- 6/2004-3/2009 NIEHS/P01 PI (5 P01ES012874-01); \$6,662,670 (became co-PI in 2006 after move to University of Michigan)
Metals Mixtures and Children's Health (Center for Children's Environmental Health and Disease Prevention Research)
- 7/2002-12/2009 NIH/R03 PI (1R03TW005914; no cost ext through 2008); \$192,000 (approx)
Lead, Genes, and Cognition in Children in Chennai, India
- 9/2006-7/2011 NIEHS/R01 PI (R01ES0007821); \$3,116,831
Fetal Origins of Neurobehavior: Lead and Cholesterol Metabolism Interactions
- 7/2006-6/2011 NIEHS/R01 co-PI (R01ES013744; PI Wright), \$3,200,000
Stress, Lead, Iron Deficiency and Neurodevelopment
- 7/2006-6/2011 NIEHS/R01 co-PI (R01ES014930; PI Wright), \$2,800,000
Metal Mixtures and Neurodevelopment
- 2/2008-2/2010 Michigan Institute for Clinical and Health Research (MICHR; home of the UM CTSA; UL1RR024986) Pilot Project PI; \$26,000 (no cost extension)
Epigenetics of Early Life Events and Environmental Toxicants
- 4/2009-4/2010 Michigan Alzheimer's Disease Research Center Pilot Project PI, \$25,000
Environment, Epigenetics and Alzheimer's Disease (no cost extension)
- 12/2009-12/2010 University of Michigan Center for Global Health Pilot Project PI, \$25,000
Climate Variability and Impacts on Mortality and Morbidity in Chennai, India: A Pilot Project Stemming from the 2009 U.S.-India Workshop on Climate Change and Public Health, Goa India (no cost extension)

CV: Howard Hu, M.D., M.P.H., Sc.D.

CV: Howard Hu

8

9/2009-9/2010 Michigan Institute for Clinical and Health Research (MICHHR; home of the UM CTSA; UL1RR024986) Pilot Project PI; \$26,000 (no cost extension)
Epigenetics and Epigenomics in the Etiology of Alzheimer Disease

7/2008-6/2011 NIA/T32 PI (T32AG027708); \$450,000
Interdisciplinary Training Program in Aging and Public Health

4/2010-3/2015 NIEHS P42 Superfund Co-Inv, Project 2, Co-investigator (P42ES017198; PI: Alshawabkeh, Project 2 Leader: Meeker) Puerto Rico Testsite For Exploring Contaminant Threats, \$12,000,000

4/1/2011-6/2015 NIEHS Core Environmental Health Sciences Center, Founding PI and Director (until 2012; now consultant; P30 ES017885), \$ 4,620,100;
“Lifestage Exposures and Adult Disease”

4/2010-3/2014 NIEHS/EPA P20 Co-PI and Clin Health Specialist (P20 ES018171; PI Peterson) Formative Children’s Environmental Health and Disease Prevention Center, \$1,959,960; “Perinatal Exposures, Epigenetics, Child Obesity & Sexual Maturation”

7/1/2013-6/30/2014 CIHR, Canadian Institute for Health Services and Policy Research; Planning Grants-Priority Announcement:Partnerships for Health System Improvement; PI, \$24,992
“The Surviving Opioid Overdose with Naloxone (SOON) Project and Roundtable”

07/1/11-06/30/16 NIEHS K01 ES019909 (co-mentor; PI: Somers)
“Immune dysfunction associated with early life heavy metal exposure”

4/1/12-3/30/17 NIEHS R01ES013744 (consultant; PI: Wright; Mt Sinai School of Medicine)
“Stress-Lead Interactions and Child Development”

7/1/2012-7/1/2017 European Commission (EC), Funded under FP7-Health, Project 304925, co-Investigator; PI, epidemiologic studies, \$6,000,000 E
“A novel micronutrient-based strategy to prevent hearing impairments: test and road to market for age-related hearing loss and preservation of residual hearing”

Current Funding

6/1/2012-7/1/2019 1R01ES021446-01, PI, \$4,140,000 (parent + supplement awards);
“Prenatal and Childhood Exposure to Fluoride and Neurodevelopment”

5/15/2015-5/15/2019 Health Canada; PI, \$200,000 (Phase 1); \$1,400,000 (proposed Phase 2)
“A Community-based First Nation Study of Cancer and the Environment in Northern Ontario”

4/1/13-3/31/23NIEHS/EPA P01ES022844 (co-inv; PI: Peterson at the University of Michigan)
“Lifecourse Exposures & Diet: Epigenetics, Maturation & Metabolic Syndrome.”

7/1/16-6/30/21 CIHR (co-PI; Director; PI: Jeffrey Brook at the Dalla Lana School of Public Health) \$4,700,000 CDN
“CANadian Urban Environmental (CANUE) Health Research Consortium”

9/1/16-8/31/21 NIH 5R01ES026033-02, (consultant; PI: Arora at Mt. Sinai School of Medicine) \$648,000 “Novel Biomarker to Identify Critical Windows of Susceptibility to Metal Mixture”

CV: Howard Hu, M.D., M.P.H., Sc.D.

CV: Howard Hu

9

Applications Under Review

Wellcome Trust, co-investigator (PI: P Landrigan)

“Quantifying the Cognitive and Economic Benefits of Reducing Air Pollution to Achieve Climate Change Mitigation”

Competitive Renewal Application In Progress

R01ES021446-01, PI, \$4,140,000

A Prospective Study of Early Life Exposure to Fluoride, Thyroid Function, and Neurobehavioral Outcomes

Amended Application In Progress

R01ES007821-11, PI, \$4,800,000;

Early Life Toxicants and Cardiovascular Outcomes” (priority score 27 by CASE Study section; 25th percentile)New Application in Progress

Wellcome Trust, xxx, multiple-PI

Addressing Two Critical Gaps in Understanding the Impacts of Lead Exposure on the Global Burden of Disease: (a) Impacts on Cardiovascular Disease; (b) Exposures and Sources in Low and Middle-Income Countries

HONORS AND AWARDS:

1978-1982 National Health Service Corps Scholarship

1985-1988 National Research Service Award

1990-1992 Agency for Toxic Substances and Disease Registry Clinical Environmental Medicine Award

1994 Will Solimene Award of Excellence, American Medical Writers Association, for: Chivian E, McCally M, Hu H, Haines H, eds. *Critical Condition: Human Health and the Environment*. Cambridge: The MIT Press, 1993.

1997 Alice Hamilton Lecturer, University of California at San Francisco

1998 First Prize for Best Infant Nutrition Research, Instituto Danone, Mexico (for González-Cossío T, Peterson KE, Sanín L, Fishbein SE, Palazuelos E, Aro A, Hernández-Avila M, Hu H. “Decrease in birth weight in relation to maternal bone lead burden.” Published in *Pediatrics*)

1999 National Institute for Environmental Health Sciences “Progress and Achievement of the

CV: Howard Hu, M.D., M.P.H., Sc.D.

CV: Howard Hu

10

- Year Award", 1998-1999
- 1999 True Memorial Lecturer, Maine Medical Center, Portland ME.
- 2000-2001 Faculty Sabbatical Award, Harvard School of Public Health
- 2000-2001 Senior Fulbright Scholar in India
- 2001 Hoopes Prize, Faculty Mentorship (for Senior Thesis of Charles Lin, "More than Black and White: Lead Poisoning as an Environmental Justice Issue in Boston")
- 2003 Best Paper in Preventive Medicine by a Medical Student (for Senior Thesis of Vanitha Janakiraman; Janakiraman V, Hu H, Mercado-Garcia A, Hernandez-Avila M. A randomized crossover trial of nocturnal calcium supplements to suppress bone resorption during pregnancy. *Am J Prev Med* 2003;24:260-4.). American College of Preventive Medicine, Ulrich and Ruth Frank Foundation for International Health.
- 2004 Das Travel Grant Award, The South Asia Initiative, Harvard University (for Travel in India)
- 2005 Adolph G. Kammer Merit in Authorship Award, the American College of Occupational and Environmental Medicine (for Rhodes D, Spiro A, Aro A, Hu H "Relationship of Bone and Blood Lead Levels to Psychiatric Symptoms: The Normative Aging Study", Published in the *Journal of Occupational and Environmental Medicine*)
- 2006 Teacher of the Year Award, Occupational/Environmental Medicine Residents, Harvard School of Public Health
- 2006 Harriett Hardy Award, the New England College of Occupational and Environmental Medicine
- 2009 Linus Pauling Award for Lifetime Achievements, American College for the Advancement of Medicine
- 2011 Award for Excellence, American Public Health Association
- 2015 John R. Goldsmith Award for Outstanding Contributions to Environmental Epidemiology, International Society for Environmental Epidemiology
- 2016 Election to Fellowship, Canadian Academy of Health Sciences

MEMBERSHIPS IN PROFESSIONAL SOCIETIES

Memberships

- 1981- American Public Health Association (APHA)
- 1982-2006 Massachusetts Coalition for Occupational Safety and Health
- 1983-1989 American College of Physicians
- 1985- Physicians for Social Responsibility
- 1987- Physicians for Human Rights
- 1990- International Society for Environmental Epidemiology (ISEE)
- 1990-2000 American Association for the Advancement of Science
- 1990-2006 Association of Occupational and Environmental Clinics (AOEC)
- 1991- International Physicians for the Prevention of Nuclear War (IPPNW)

CV: Howard Hu, M.D., M.P.H., Sc.D.

CV: Howard Hu

11

1994-1996 Society for Occupational and Environmental Health (SOEH)
2000-2012 American College of Occupational and Environmental Medicine (ACOEM)
2009-2012 Society of Toxicology
2012- Canadian Public Health Association (CPHA)

Committee Assignments

1981-1982 Program Committee, Occupational Safety and Health Section, APHA
1987-1988 Program Committee, Asian-American Caucus, APHA
1992-1998 Membership Committee, ISEE
1995-1998 Quality Assurance Committee, AOEC
1997-1998 Program Committee, 1998 Superfund Basic Research Program, Annual National Meeting
2001-2006 Program Committee, New England College of Occupational and Environmental Medicine
Annual Meetings

EDITORIAL POSITIONS AND BOARDS:

1977-1982 Einstein Community Health Newsletter
1988-1992 Bookreview Co-Editor, Section on Occupational Safety and Health, Am Public Health
Assoc.
1993- Journal of Health and Human Rights
1998- Environmental Health Perspectives (Founding Medical Editor, 1998-2004; Associated
Editor, 2004-)
2004- American Journal of Industrial Medicine
2007-2009 Faculty of 1000 Medicine
2017- Current Environmental Health Reports
2017- Faculty of 1000 Medicine

PEER REVIEW SERVICE

American Journal of Epidemiology
American Journal of Industrial Medicine
Archives of Environmental and Occupational Health
Biomed Central
Circulation
Environmental Health
Environmental Health Perspectives
Environment International
Environmental Research
Epidemiology

CV: Howard Hu, M.D., M.P.H., Sc.D.

CV: Howard Hu

12

Indian Journal of Medical Research
 Journal of Health and Human Rights
 Kidney International
 Lancet
 New England Journal of Medicine
 Pediatrics
 PLOS One
 Science of the Total Environment

TEACHING:

1. LOCAL CONTRIBUTIONS (at the Harvard School of Public Health, 1985-2006)

1985-	“Toxicology of the Kidney and Urinary Tract” Guest Lecturer for TOX204a,b
1988-	“Occupational Health” Guest Lecturer for EH201a,b
1989-1992	“Lead Toxicology” Guest Lecturer for TOX204a,b
1990-	<u>Grand Rounds in Occupational/Environmental Medicine</u> Director
1990-2000	<u>Introduction to Occupational and Environmental Medicine (EH232c,d)</u> Course director, lecturer
1990-	“The Epidemiology of Lead Exposure, Dose, and Toxicity” Guest Lecturer for EPE215c,d and EPE215t
1990-	“Solvent toxicity” Fundamentals of Industrial Hygiene, Continuing Education Department
1992	"Current Research on Lead", Metals Epidemiology Research Group Seminar Presenter
1992	"Lead Poisoning Without a Known Source in a Hyperthyroid Patient" Case discussant, Grand Rounds in Occupational and Environmental Medicine
1992-	“Biological Markers of Lead Dose” Guest Lecturer, EHE280c,d
1994-	“Screening for Lead Toxicity” Guest lecturer, EPI227d
1994-	“Lead Exposure and Biological Monitoring” Guest Lecturer, ID263b
1994-	“Case Study: Lead” Guest Lecturer and Case Discussant, EH202d
1996-	<u>Introduction to Environmental Health (EH201b)</u>

CV: Howard Hu, M.D., M.P.H., Sc.D.

CV: Howard Hu

13

- Course director and lecturer
 1997- Human Health and Global Environment Change (EH278a,b)
 Course Co-developer, Co-director, and lecturer

Hospital courses and Invited Teaching Presentations (Harvard-affiliated Hospitals)

- 1990 Guest Lecturer on Occupational Medicine
 Residency Program, Department of Medicine, Brigham and Women's Hospital
- 1994 Speaker, Grand Rounds; "Is Lead a Ticking Time Bomb?"
 Department of Obstetrics and Gynecology, Brigham and Women's Hospital
- 1994 Speaker, Grand Rounds; "Is Lead a Ticking Time Bomb?"
 Department of Medicine, Brockton V.A. Hospital
- 1994 Speaker, Symposium on Preventive Medicine and Clinical Epidemiology,; "Is Lead a Ticking Time Bomb"; Brigham and Women's Hospital
- 1995 Discussant, "Multiple Chemical Sensitivity", Occupational/Environmental Medicine
 Grand Rounds, Occupational Health Program, Harvard School of Public Health
- 1996 Guest lecturer, "Lead Toxicity as a Paradigm for a Regional and Global Health Hazard", Environmental Health Student Group, Holmes Society, Harvard Medical School
- 1997 Speaker, "Mobilization of maternal bone lead as a hazard to the fetus", Grand Rounds, Dept. of Neonatology, Beth Israel Hospital, Boston, MA
- 2000 Guest lecturer, "Update on Lead Toxicity Research", Program in Pediatric Toxicology, Children's Hospital
- 2000 Discussant, "Adult Lead Toxicity", Weekly Case Round, Department of Medicine, Brigham and Women's Hospital, Boston.
- 2000 Lecturer, "Update on Lead Toxicity, Hypertension, and Chronic Renal Failure", Renal Rounds, Division of Nephrology, Department of Medicine, Brigham and Women's Hospital, Boston.
- 2002 Lecturer, "Maternal Bone Lead as a Threat to Fetal Development", Program in Neonatology, Beth Israel-Deaconness Hospital, Boston, MA

Doctoral student committees

Chair and member:

- | | |
|-----------------------|---|
| Dr. Rokho Kim | Dr.P.H. Occupational Health and Epidemiology, '96 |
| Dr. Yawen Cheng | Sc.D. Epidemiology, '98 |
| Dr. Sharon Tsaih | Sc.D. Epidemiology, '99 |
| Dr. Hung Yi Chuang | Sc.D. Occupational Health, '99 |
| Dr. Adrienne Ettinger | Sc.D. Environmental Health, '03 |
| Dr. Florence Wang | Sc.D. Environmental Health, '05 |
| Dr. Sung K. Park | Sc.D. Environmental Health, '05 |
| Dr. Pradeep Rajan, | Sc.D. Occupational Health, '06 |

Member/Advisor:

CV: Howard Hu, M.D., M.P.H., Sc.D.

CV: Howard Hu

14

Dr. How Ran Guo	Sc.D. Occupational Health, '94
Dr. Joshua Cohen	Sc.D. Health Policy and Management, '94
Dr. Jane Hoppin	Sc.D. Environmental Health, '95
Dr. Salma Elreedy	Sc.D. Environmental Health, '97
Dr. Mary Jean Brown	Sc.D. Maternal and Child Health, '00
Dr. Brisa Sanchez	Sc.D. Biostatistics, '06
Dr. Ami Zota	Sc.D. Environmental Health, '07
Dr. Ananya Roy	Sc.D. Environmental Health, '08
Dr. Elissa Wilker	Sc.D. Environmental Health, '09

Post-doctoral fellow mentor:

Dr. Marinelle Payton (Channing Lab), Dr. Susan Korrick (Channing Lab), Dr. Rokho Kim (Channing Lab), Dr. Viji Potula (HSPH Research Fellow), Dr. Barbara Nowak (Visiting Scientist from Silesian University School of Medicine, Poland), Dr. Robert Wright (Channing Lab), Dr. Ming Tsuang Wu (HSPH Research Fellow), Dr. Yawen Cheng (Channing Lab), Dr. Geeta Mathur (neonatology fellow at the Brigham and Women's Hospital), Dr. Sri Hari Bojja (HSPH Research Fellow), Dr. Hae-Kwan Cheong (Visiting Scientist from Dongguk University School of Medicine, S. Korea), Dr. Sahar Elmarsafawy (HSPH Research Fellow), Dr. Jing Lu (Visiting Scientist from the Chinese Academy of Preventive Medicine), Dr. Dieter Affeln (Occ/Env Med Fellow), Dr. Ahmed Gomaa (Occ/Env Med Fellow), Dr. Chris Leffler (Occ/Env Med Fellow), Dr. Ronald Dykeman (Occ/Env Med Fellow), Dr. Uma Dhanabalan (Occ/Env Med Fellow), Dr. Hsien-Wen Hsu (Occ/Env Med Fellow), Dr. Betty Ann Cohen (Occ/Env Med Fellow), Dr. Arvin Chin (Occ/Env Med Fellow), Dr. Daniel Rhodes (Occ/Env Med Fellow), Dr. Richard Wittman (Occ/Env Med Fellow), Dr. Sun-Dong Lee (Visiting Scientist from Sangji University, Korea), Dr. Ronald Green (Occ/Env Med Fellow), Dr. Erma Lawson (Environmental Health Fellow), Dr. Marc Weisskopf (Environmental Health Fellow), Dr. Bridget Bagert (Occ/Env Med Fellow), Dr. John Jarrell (Visiting Scientist from University of Calgary), Dr. Jennifer Weuve (Environmental Health Fellow), Dr. Karen Chou (Visiting Scientist from Michigan State), Dr. Nitin Jain (Channing Laboratory Fellow), Dr. Adrienne Ettinger (Children's Center Scientist), Dr. Sam Myers (Fellow in Alternative and Complementary Medicine), Dr. Marcelo Targino (Occ/Env Med Fellow), Dr. Manish Arora (Post-doctoral fellow from University of Sydney), Dr. Huiling Nie (Post-doctoral fellow from McMaster University).

Other faculty mentorship:

Elizabeth Rubinstein (HMS Summer research), Alicia Marier (HMS Summer research), Vanitha Janakiraman (HMS Summer research), Young-Sook Lim (Harvard College Summer research), Charles Lin (Harvard College Senior thesis research), Ed Hsieh (Harvard College Summer research), Naveen Thomas (Emory University Medical School Senior thesis research), Shreekrishna Akilesh (Harvard Dental School summer research), Christine Pace (HMS Summer research)

Advisory and supervisory responsibilities

1985-1987 Attending Physician, outpatient general medicine clinic, Boston City Hospital; weekly precepting for housestaff and medical students

CV: Howard Hu, M.D., M.P.H., Sc.D.

CV: Howard Hu

15

- 1990-2006 Preceptor, Residency in Occupational and Environmental Medicine, Harvard School of Public Health at the Mass Respiratory Hospital
- 1990-2006 Advisor to general M.P.H. students, Harvard School of Public Health.

2. LOCAL CONTRIBUTIONS (at the University of Michigan, 2006-2012)

- 2006- Principles of Environmental Health (EHS-500)
Course director and lecturer
- 2006- Environmental Epidemiology (EHS-608)
Guest lecturer on birth cohorts and environmental epidemiology
- 2006- Occupational and Environmental Disease (EHS-501)
Guest lecturer on metals exposure and health effects; Course Director (2009-)
- 2007- Metals Exposure, Biomarkers and Toxicity: A Multi-disciplinary Environmental Epidemiology Approach (EHS-698 reading course)
Course director and lecturer
- 2008-2009, Topics in Environmental Health Sciences (EHS-688)
2010-2011 Course director and lecturer
- 2009 Occupational and Environmental Disease (EHS-501)
Course director and lecturer
- 2009- On-line (Long-distance Foundations in Public Health Certificate Program): Principles of Environmental Health (EHS-500-801)
Course director and lecturer
- 2009 Introduction to Public Health (HMP-200)
Guest lecturer on environmental health
- 2009- Seminars in Aging and Public Health (EPID 813)
Course director and lecturer
- 2011 Seminar on Public Health in China (HMP-xxx)
Guest lecturer on "Environmental Health in China"

Post-doctoral fellow mentor:

Dr. Sung Kyun Park (Environmental Health Sciences Fellow, now Research Assistant Professor), Dr. Brisa Sanchez (Biostatistics Research Assistant Professor, now Assistant Professor), Dr. Richard Pilsner (Robert Wood Johnson Health & Society Fellow), Dr. Aimin Zhang (Environmental Health Sciences Fellow, Toxicology Training Grant), Dr. Ananya Roy (Environmental Health Sciences Fellow), Dr. David Cantonwine (Reproductive Sciences Fellow).

Doctoral Student Advisor (principal)

- | | |
|------------------|---|
| David Cantonwine | Ph.D. Environmental Health Sciences (2009) |
| Myriam Afeiche | Ph.D. Environmental Health Sciences (co-mentor with Karen Peterson; 2010) |
| Yoon-Hyeong Choi | Ph.D. Environmental Health Sciences (co-mentor with Sung Kyun Park; 2011) |

CV: Howard Hu, M.D., M.P.H., Sc.D.

CV: Howard Hu

16

Katie F. Bush	Ph.D. Environmental Health Sciences (co-mentor with Marie O'Neill; 2011)
Kelly Bakulski	Ph.D. Environmental Health Sciences (2012)
Gamola Fortenberry	Ph.D. Environmental Health Sciences (co-mentor with John Meeker; 2013)
Siyang Huang	Ph.D. Environmental Health Sciences (2013)
Deena Thomas	Ph.D. Environmental Health Sciences (2014)
Rebecca Tutino	Ph.D. Environmental Health Sciences (2015)
Zishaan Farooqui	Ph.D. MD-PhD Medical Scientist Training Program (2015)

Masters Student Thesis Advisor

Bradley Lampe (OEE), Troy Meissner (OEE), Pheba Alexander (OEE), Brian Davis (OEE & HBHE), Aaron Leftwich (OJOC program), Suengwon Lee (Nutrition), Allen Zhong (OEE), Graham Newman (OEE), Jacqueline Barkoski (OEE)

Undergraduate Thesis Advisor

Lauren Schwartz (Neuroscience, LSA)

3. LOCAL CONTRIBUTIONS (at the University of Toronto, 2012-present)

2012	Determinants of Community Health (Faculty of Medicine) Guest lecturer on ‘The Future of Medicine & Public Health in a Crowded, Diverse, Aging, Stratified, Urbanized, Polluted, Hot, Thirsty, Hungry, Debt-Ridden World’.
2012-	CHL5004H Introduction to Public Health Guest lecturer on “The Future of Public Health (and Your Role !) in a Hot, Flat, Crowded...and Diverse, Aging, Stratified, Urbanized, Polluted, Thirsty, Hungry, Debt-Ridden World”. “What is Public Health?”, “Climate Change and Health”
2012-	CHL 5912F Industrial Toxicology. Guest lecturer on the “Toxicology of Metals”.
2013-2014	Department of Family & Community Medicine “Building Blocks” (short course for International post-graduate primary care trainees); Guest lecturer on “Public Health & Primary Care”
2013-	CHL5701H Doctoral Seminar, Collaborative Doctoral Program in Global Health Guest lecturer on “The Challenges of Environmental Health in a Rapidly-Changing World, from the Molecular to the Global”.
2014	JCR1000 “Interdisciplinary Approach to Global Challenges” Guest lecturer on “Global Environmental Health”
2014-	PHS100H1 “Grand Opportunities in Global Health”; Guest lecturer on “Urban Environments”
2015	Public Health & Preventive Medicine Residency Rounds “Physicians, Climate, and other Global Environmental Changes: Our Role”
2016	<u>CHL5004H Introduction to Public Health, Course Co-Director (with Professor Erica</u>

CV: Howard Hu, M.D., M.P.H., Sc.D.

CV: Howard Hu

17

- 2016 DiRuggiero)
CHL 7001H F6 Environmental-Molecular Epidemiology, Course Co-Moderator (with Professor Morteza Bashash)
- 2016 CHL5701H Doctoral Seminar, Collaborative Doctoral Program in Global Health, Course Co-Director (with Professors Erica DiRuggiero and Abdallah Daar)
- 2016 Joint Seminar, “The Impact on Intelligence, Behaviour, and Society of Lead Exposure: A Case Study of a Global Pollutant and On-going Research”; Collaborative Program in Neurosciences and Collaborative Global Health Doctoral Program, University of Toronto
- 2016 CHL5420H “Global Health Research Methods”
 Guest lecturer on “The Early Life Exposures in Mexico to Environmental Toxicants Project (ELEMENT): A Global Health Collaboration Case Study”

Masters student research advisor
 Maelle Marchand

Doctoral student advisor
 Adele Carty

Doctoral student thesis committee member
 Laura Bogaert

Doctoral student thesis examination committee member
 Claudie CY Wong (doctoral student in epidemiology, Jockey School of Public Health and Primary Care, Chinese University of Hong Kong)
 Zilong Zhang (doctoral student in epidemiology, Jockey School of Public Health and Primary Care, Chinese University of Hong Kong)

Post-doctoral fellow mentor:
 Siying Huang, Ph.D.; Morteza Bashash, Ph.D.; Roman Pabayo, Sc.D. (Harvard School of Public Health); Tripler Pell, M.D., M.P.H.

4. LOCAL CONTRIBUTIONS (at the University of Washington, 2017-present)

Doctoral student thesis research mentor
 Megan Suter

Doctoral student special projects advisor
 Rachel Shaffer
 Joey Frostad
 Rebecca De Buen

5. NIH K-grant mentorship:

CV: Howard Hu, M.D., M.P.H., Sc.D.

CV: Howard Hu

18

Robert Wright, M.D., M.P.H. (K-23 ES000381, “*Neurochemical and Genetic Markers of Lead Toxicity*”), 2000-2005; Dr. Wright is now Prof of Pediatrics, Mt. Sinai School of Medicine
 Marc Weisskopf, Ph.D. (K-01 ES012653, “*New Biomarkers of Neurotoxicity*”), 2004-2009; Dr. Weisskopf is now Associate Prof of Occup Health, Harvard Sch Public Health
 Sung Kyun Park, Sc.D. (K-01 ES016587; “*Environment, Novel Aging Outcomes, and Genetics*”), 2009-2014; Dr. Park is now Assistant Prof, Department of Epidemiology, University of Michigan Sch Public Health
 Emily Somers, Ph.D. (K-01 ES019909; “*Immune Dysfunction Associated with Early Life Heavy Metals Exposure*”), 2011-2016; Dr. Somers is now Associate Prof, Division of Rheumatology, Department of Internal Medicine, University of Michigan Medical School

COMMITTEE, ORGANIZATIONAL, AND VOLUNTEER SERVICE

National/International

1978-1982 Taskforce on Occupational and Environmental Health, Co-coordinator, Am Med Stu Assoc
 1989 Ad Hoc Study Committee, National Institute for Environmental Health Sciences Council
 1989-2006 Association of Occupational and Environmental Medicine Clinics (AOEC)-- (through the Northeast Specialty Hospital Center for Occupational and Environmental Medicine)
 1989-1990 Member, Relative Risk Reduction Strategies Committee, Science Advisory Board, U.S. Environmental Protection Agency
 1989-1992 Member, Board of Directors, Physicians for Human Rights, Boston, MA
 1991 National Institutes of Health, General Clinical Research Center Program, Site Visit Team
 1992- Member, National Advisory Committee, Physicians for Human Rights, Boston, MA
 1992 Special Study Section member (R3/S1/B3), National Institutes of Health
 1994 Ad Hoc Reviewer, National Institutes of Health, General Dental Research Center Program
 1994- Advisory Board, Institute for Energy and Environmental Research
 1994-1996 Associate, Project on Global Environmental Change and Health, Physicians for Social Responsibility
 1995 Ad Hoc Reviewer, National Institutes of Health, Diagnostic Radiology Study Section
 1996- Membor, Editorial Board, Health and Human Rights—an International Journal
 1995-1998 Advisory Committee, Consortium for Environmental Education in Medicine, Cambridge, MA.
 1996-1997 Reviewer, Agency for Toxic Substances and Disease Registry
 1997-1998 Program Committee, Annual Mtg, NIEHS Superfund Basic Research Group Centers
 1998-2013 (Founding) Medical Editor (1998-2004); Associated Medical Editor (2004-), Environmental Health Perspectives (official journal of NIEHS)
 2001 Ad Hoc Reviewer, National Institutes of Health, R-13 applications

CV: Howard Hu, M.D., M.P.H., Sc.D.

CV: Howard Hu

19

- 2002-2006 External Advisory Committee, Program Project on Lead and Osteoporosis, University of Rochester
- 2003-2005 Member, Ad-Hoc Expert Panel to Form Medical Management Guidelines for Lead-Exposed Adults, (supported by NIOSH and AOEC)
- 2003-2009 Member, Working Group on Lead and Pregnancy, Advisory Committee on Childhood Lead Poisoning Prevention, U.S. Centers for Disease Control and Prevention
- 2004 Ad Hoc Reviewer, National Institutes of Health, K-23 applications
- 2004 Ad Hoc Reviewer, Draft of "Immunization Safety Review: Vaccines and Autism" Immunization Safety Review Committee, Institute of Medicine, National Academies of Science
- 2004 Finalist (one of 8), Search for Director, National Institute for Environmental Health Sciences, U.S. National Institutes of Health
- 2005 Member, Strategic Planning Conference, National Institute for Environmental Health Sciences, Research Triangle Park, NC
- 2006 Ad Hoc Reviewer, Draft of "Preterm Birth: Causes, Consequence, and Prevention" Committee on Understanding Premature Birth and Assuring Health Outcomes, Institute of Medicine, National Academies of Science
- 2006 Member, External Advisory Committee, NIEHS Center, University of Rochester
- 2007 Member, Ad Hoc Study Section, Special Emphasis Panel/Scientific Review Group 2007/05 ZES1 JAB-C (DI) (NIEHS Discover Centers)
- 2007-2010 Member, Board on Population Health and Public Health Practice, Institute of Medicine, National Academies, Washington DC.
- 2007 Member, Ad Hoc Review Panel, Centers of Excellence Program, Swedish Council for Working Life and Social Research.
- 2007-2008 Member, Search Committee for Director of Extramural Research, NIEHS
- 2007 Special Consultant, Ad Hoc Study Section, Special Emphasis Panel/Scientific Review Group 2008/01 ZAR1 CHW-G (NIAMS Arthritis Centers)
- 2008 Report Reviewer, Draft National Research Council Report, "The National Children's Study Research Plan: A Review", National Academies
- 2008 Report Reviewer, Draft National Research Council Report, "Gulf War and Health: Updated Literature Review of Depleted Uranium", Institute of Medicine, National Academies
- 2008-2009 Data Safety Monitoring Board, "d-Penicillamine Chelation in lead-poisoned Children—A Phase II/III Trial" (R01FD003361; PI: Michael Shannon)
- 2008 Subcommittee to review Draft Report on Bisphenol A, Science Board, Food and Drug Administration
- 2008 Planning Committee, International Symposium on the Environmental and Health Consequences of Metal Mining and Smelting
- 2008-2009 Co-Chair, Planning Committee, "Climate Change Impacts on Public Health in India", Workshop that took place in Goa, India in Aug-Sept 2009 co-sponsored by UM Center for Global Health, the US Centers for Disease Control and Prevention and the Indian Council for Medical Research

CV: Howard Hu, M.D., M.P.H., Sc.D.

CV: Howard Hu

20

- 2008 Finalist (one of 2), Search for Director, National Institute for Environmental Health Sciences, U.S. National Institutes of Health
- 2009-2012 Member, Board on Environmental Studies and Toxicology, National Research Council
- 2009 Reviewer, NIH Challenge Grants, Special Emphasis Panel/Scientific Review Group 2009/10 ZRG1 GGG-F
- 2009-2010 External Member, Academic Program Review Site Visit Committee, Department of Environmental and Occupational Health Sciences, University of Washington School of Public Health
- 2010-2012 Member, External Advisory Committee, University of Rochester NIEHS P30 Core Center
- 2010 Member, Ad-hoc review committee, National Health Research Institutes of Taiwan, Special Emphasis Panel—NHRI-Kaoshiung Medical College Program Project on “: “Gene Environment Interaction in the Genesis of Asthma and Allergic Diseases”
- 2010-2012 Member, Advisory Board, Institute of Public Health, Florida Agricultural & Mechanical University, Tallahassee, FL
- 2011 Reviewer, NIEHS Career Development Awards, Special Emphasis Panel/Scientific Review Group 2011/05 ZES1 LKB-J (K9)
- 2011-2016 Member, NIEHS National Advisory Environmental Health Sciences Council
- 2012 Member, Editorial Board, Journal of Alzheimer’s Disease
- 2015 Member and External Reviewer, School of Population and Public Health Review Committee, University of British Columbia, Vancouver, B.C.
- 2016- Chair, Board of Directors, Canadian Urban Environmental Health Research Consortium, (National Consortium based out of the Dalla Lana School of Public Health)
- 2017- Member, Energy Research Committee, Health Effects Institute, Boston, MA
- 2017-2018 Executive Co-Chair, Workshop on the Global Burden of Disease-Pollution and Health Initiative, March 1-2, 2018, Institute for Health Metrics and Evaluation, Seattle, WA
- 2017- Executive Co-Leader, Global Burden of Disease-Pollution and Health Initiative
- 2019- Member, Research Advisory Committee, Centre of Environmental Health, The Public Health Foundation of India and the Tata Institute of Social Sciences, New Delhi, India
- 2019- Reviewer, draft report on trace metals levels in pregnancy women, Agency for Toxic Substances and Disease Registry, Centers for Disease Control and Prevention, Atlanta

Regional

- 1988-1990 Health Facilities Appeals Board, Member, Dept. Public Health, Comm. Of Mass.
- 1988-2006 Advisory Board, Massachusetts Department of Public Health, Sentinel Event Notification System for Occupational Risks (SENSOR) Project
- 1989-1995 Advisory Board, Massachusetts Division of Occupational Hygiene, Lead Registry Project
- 1990-1992 Board of Directors, Member, Health Care for All, Boston, Massachusetts
- 1993-1995 Faculty Council, Member, Harvard School of Public Health
- 1995-2006 Faculty Advisory Committee, Public Health Practice Program, Harvard School of Public Health

CV: Howard Hu, M.D., M.P.H., Sc.D.

CV: Howard Hu

21

1996-2006 Advisory Board, Boston VA Environmental Hazards Center, Boston

1997-2001 Faculty Steering Committee, Center for Children's Health, Harvard School of Public Health

1996-2006 Senior Epidemiology Consultant, Massachusetts Veterans Epidemiology Research and Information Center, Boston.

1996-2006 Associate, Center for Health and the Global Environment, Harvard Medical School

1997-2002 Faculty Advisory Committee on Continuing Professional Education, Harvard School of Public Health

1998-2006 Faculty Steering Committee, Masters of Public Health program, Harvard School of Public Health

2001-2003 Board of Directors, New England College of Occupational and Environmental Medicine

2001-2006 Associate Director, Harvard NIEHS Environmental Sciences Center, Harvard School of Public Health

2001-2006 Senior Advisory Council Member, Lowell Center for Sustainable Production, University of Massachusetts, Lowell, MA

2003-2006 Member, Human Subjects Committee, Harvard School of Public Health

2003-2006 Advisory Committee, Occupational Health Services Research Program, Harvard School of Public Health

2006 Study Section Review Committee, Pilot Project Program, Graham Environmental Sustainability Institute, School of Natural Resources and Environment, University of Michigan

2006-2007 Chair, Planning Committee, Health Sector, May 8-10, 2007 National Summit on Coping with Climate Change, University of Michigan

2007-2009 Member, Advisory Committee, SPH Practice Committee, University of Michigan School of Public Health

2007-2012 Member, Residency Advisory Committee, General Preventive Medicine Residency, University of Michigan School of Public Health

2008-2009 Member, Steering Committee, NIA T32 Training Grant on Aging Research (PI: Mary Haan), University of Michigan School of Public Health

2008-2013 Member, Advisory Committee, Outstanding New Environmental Scientist Awardee (Marie O'Neill), NIEHS

2008-2009 Member, Search Committee for Director of the Risk Science Center, University of Michigan School of Public Health

2009 Co-Chair, Planning Committee, Workshop on Predicting and Preventing Climate Change Impacts on Public Health, Goa, India (Collaboration with the UM Center for Global Health, the US Centers for Disease Control and Prevention, and the Indian Council for Medical Research)

2009-2011 Director and PI, NIA T32 Training Grant on Aging Research, University of Michigan School of Public Health

2009-2010 Member, Planning Committee, University Research Corridor (U of M, Michigan State, Wayne State) symposium on environmental health sciences in January 2010

CV: Howard Hu, M.D., M.P.H., Sc.D.

CV: Howard Hu

22

2009-2012 Faculty Associate, Center for Global Health, University of Michigan
 2009-2012 Member, Internal Advisory Board, Cancer Epidemiology Education in Special Populations Program, University of Michigan School of Public Health
 2009-2011 Chair, Steering Committee on Global Health, University of Michigan School of Public Health
 2010-2012 Member, Executive Committee, Graham Environmental Sustainability Institute, University Of Michigan
 2010-2012 Member, Committee on Diversity, University of Michigan School of Public Health
 2012-2017 Chair, Executive Committee, Dalla Lana School of Public Health, University of Toronto
 2012-2017 Chair, Tenure Committee, Dalla Lana School of Public Health, University of Toronto
 2012-2017 Chair, Decanal Promotions Committee, Dalla Lana School of Public Health, University of Toronto
 2012-2017 Chair, Executive Advisory Committee, Institute for Global Health Equity & Innovation, Dalla Lana School of Public Health, University of Toronto
 2013-2015 Interim Director, Institute for Global Health Equity & Innovation, Dalla Lana School of Public Health, University of Toronto
 2013-2014 Co-Chair, Research Committee, Dalla Lana School of Public Health, University of Toronto
 2014-2017 Chair, Executive Advisory Committee, Institute for Health Policy Management and Evaluation, University of Toronto
 2014 Chair, Ad-hoc Committee to create an Institute for Indigenous Health (based on a \$10 million endowment gift made to DLSPH), Dalla Lana School of Public Health, University of Toronto; Chair, Executive Advisory Committee beginning 2015
 2015-2017 Chair, Executive Advisory Committee, Joint Centre for Bioethics, University of Toronto
 2015- Chair (2015-2017); Member (2017-present), Taskforce on Environmental Health, Ministry of Health and Longterm Care, Province of Ontario
 2016-2017 Chair, Executive Advisory Committee, Centre for Critical Qualitative Health Research, University of Toronto
 2017-2018 Executive Co-Chair, Workshop on the Global Burden of Disease-Pollution and Health Initiative (a collaboration between the Global Alliance on Health and Pollution and the Institute for Health Metrics), Seattle, WA

Hospital

1982-1985 Occupational Safety and Health Committee, Member, Boston City Hospital, Boston
 1983-1984 House Officers Association, Treasurer, Boston City Hospital
 1984-1985 House Officers Association, Co-President, Boston City Hospital

OTHER PUBLIC SERVICE

1987 Member, Fact-finding tour on "The Health Effects of Massive Exposure to Tear Gas",

CV: Howard Hu, M.D., M.P.H., Sc.D.

CV: Howard Hu

23

- Seoul, South Korea, July 11-18 (Sponsored by Physicians for Human Rights, American College of Physicians)
- 1988 Member, Fact-finding tour on "Chemical Weapons and the Iraqi Kurdish refugees", Turkey Oct 6-16 (Sponsored by Physician for Human Rights and the MacArthur Foundation)
- 1990 Leader, Fact-finding tour on "Health and Human Rights in Burma (Myanmar)", Thailand-Burma Dec. 26-Jan 6 (Sponsored by Physician for Human Rights and the MacArthur Foundation)
- 2009 Consultant and senior advisor, Fact-finding tour on "Mining and Potential Exposures and Health Effects in Guatemala", August 2009 (Sponsored by Physicians for Human Rights)

CONSULTING POSITIONS

- 1987-1989 Consultant, "In-Vivo Total Body Lead Analysis by X-Ray Fluorescence", NIH/SBIR Grant 2R44ES03918-02
- 1988-1989 Consultant, "Boston Area Health Coalition Demonstration Project", DHHS/MP000003-A1
- 1993-1995 Consultant, Employee Health Services, Brigham and Women's Hospital
- 1994 Consultant, Public Welfare Foundation, Washington, DC (review of Environmental Programs)
- 1997-2006 Consultant, Pediatric Environmental Health Center, Children's Hospital, Boston, MA
- 2000 Consultant, Doris Duke Foundation, New York, NY (review of potential Environment and Medicine programs)
- 2009-2010 Consultant and Member, Academic Program Review Site Visit Committee, Department of Environmental and Occupational Health Sciences, University of Washington School of Public Health, Seattle, WA
- 2011 Consultant, JPB Foundation, New York, NY (review of Environmental Health programs)
- 2014- Advisor, Hearing Health Sciences, Ann Arbor MI and Amsterdam, Netherlands

VISITING PROFESSORSHIPS

- 1997 Alice Hamilton Visiting Professor, University of California at San Francisco
- 2000-2001 Visiting Professor, Sri Ramachandra Medical College & Research Institute, Chennai, India
- 2004 Visiting Professor, Department of Environmental Medicine, University of Rochester
- 2013 Visiting Professor, Shanghai Key Laboratory, Shanghai Jiao-Tung University

SEMINARS AND EXTRAMURAL INVITED PRESENTATIONS (last 15 years, since 2003; prior presentations upon request)

CV: Howard Hu, M.D., M.P.H., Sc.D.

CV: Howard Hu

24

- 2003 Guest lecturer, "Lead as a trans-generational toxin", Seminar series, Department of OB/GYN, Brigham and Women's Hospital
- 2003 Plenary speaker, "Clinical opportunities in environmental health", Annual Leadership Retreat, National Institute for Environmental Health Sciences, Greensboro, NC.
- 2003 Discussant, "Uncontrolled Hypertension in a Painter", Grand Rounds in Occupational/Environmental Medicine, Harvard School of Public Health
- 2003 Discussant, "A 53-Year Old Teacher with Chemical Sensitivities", Grand Rounds in Occupational/Environmental Medicine, Harvard School of Public Health
- 2003 Lecturer, "Pestilence and Progress: The Future of Public Health through the Lens of Blood", Center for Blood Research Symposium, Museum of Science, Boston, MA.
- 2003 Speaker, "Bones, Genes, Plasma, and Lead: New Frontiers in Understanding the Toxicity of an Old Hazard", Distinguished Lecture Series. National Center for Environmental Health/Agency for Toxic Substances and Disease Registry, Centers for Disease Control and Prevention, Atlanta GA.
- 2003 Plenary speaker, "Biomarkers, Genes, Interactions and Lead: New Insights from Research on an Old Hazard", Superfund Basic Research Program Annual Meeting, Dartmouth University, Hanover, NH.
- 2003 Special Lecturer, "Lead Exposure and Chronic Disease: Recent Research on Susceptible Sub-populations", Florida Agricultural and Mechanical University, Tallahassee, FL.
- 2004 Speaker, "New Frontiers in Understanding the Toxicity of Lead", Department of Environmental Medicine, University of Rochester, Rochester, NY.
- 2004 Presenter, "Lead Exposure During Pregnancy: Mobilization of Maternal Bone Lead Stores and Their Threat to the Fetus", Semi-annual meeting of the Childhood Lead Poisoning Prevention Branch, Centers for Disease Control and Prevention, Baltimore, MD
- 2004 Presenter, "Environmental Medicine", Annual meeting of the Editorial Board, *Environmental Health Perspectives*, Baltimore MD
- 2004 Plenary speaker, "Metals, Genes, and Neurodegeneration: the Approach of the Metals Epidemiology Research Group at the Harvard School of Public Health", National Institute for Environmental Health Sciences Conference on Neurodegeneration.
- 2004 Discussant, "Suspected Lead Toxicity" Grand Rounds in Occupational/Environmental Medicine, Harvard School of Public Health
- 2004 Discussant, "Mercury Exposure in a Metal Worker", Grand Rounds in Occupational/Environmental Medicine, Harvard School of Public Health
- 2004 Presenter, "Effects of Our Environment on Intellect, Behavior, Life and Death," Leadership Council meeting, Harvard School of Public Health
- 2004 Guest Speaker, "Biomarkers, Genes, Interactions and Lead: New Insights from Research on an Old Hazard", Department of Environmental Health, University of Michigan School of Public Health
- 2004 Guest Speaker, "Medicine, Public Health, and the Great American Melting Pot: A Second-Generation Chinese-American Reflects on His Personal Odyssey", Sponsored by the Asian Student Association, Harvard School of Public Health
- 2004 Speaker, "Aging, the Environment and Genetics: Recent Insights from

CV: Howard Hu, M.D., M.P.H., Sc.D.

CV: Howard Hu

25

- Epidemiologic Studies of Environmental Lead Exposure”, Annual Leadership Retreat, National Institute for Environmental Health Sciences, Pinehurst, NC.
- 2004 Plenary Speaker, “Guidelines for the Management of Lead-Exposed Adults: Recommendations by a National Expert Panel Based on Recent Research”, New England College of Occupational and Environmental Medicine Annual Meeting
- 2005 Lecturer, “Biomarkers, Genes, Interactions and Lead: New Insights from Research on an Old Hazard”, Sri Ramachandra Medical College and Research Institute, Chennai, Tamil Nadu, India
- 2005 Lecturer, “Your Child's IQ, Behavior and Neuropathology: Genes or Environment?”, the Harvard Club of Boston, Boston, MA
- 2005 Guest Speaker, “Metals, Neurodevelopment, and Neurodegeneration: The Work of the Metals Epidemiology Research Group at HSPH”, Neurostatistics Working Group, Harvard School of Public Health, Boston, MA.
- 2005 Plenary Speaker, “Aging, the Environment and Genetics: Recent Insights from Epidemiologic Cohort Studies of Environmental Lead Exposure”, NIEHS Symposium on Aging and the Environment, Duke University, Durham, NC.
- 2005 Plenary Speaker, “SPECT Imaging and Chemical Intolerance”, NIEHS/NIAA symposium on “Chemical Intolerance and Addiction: a Shared Etiology?”, Research Triangle Park, NC
- 2005 Workshop Presenter, “Social and Environmental Threats: the Unnecessary Epidemics”, Harvard School of Public Health Leadership Council Annual Conference, Boston, MA
- 2005 Keynote Speaker, “Our Food, Our Water, Our Homes: Toxic Metals”, The Boston Foundation, Boston, MA.
- 2006 Invited Speaker (invited by David Schwartz, NIEHS Director), “Goal IV: Improve and Expand Community-Linked Research”, Roundtable on Environmental Health Sciences, Research, and Medicine; Institute of Medicine, National Academy of Sciences, Wash DC.
- 2006 Speaker, “The Future of Environmental Health Sciences at the University of Michigan”, Dean’s Advisory Board, University of Michigan School of Public Health, Ann Arbor, MI
- 2006 Keynote Speaker and Harriett Hardy Annual Lecturer, “The ‘E’ in Occupational/ Environmental Medicine: the Present and the Future”, New England College of Occupational Medicine Annual Meeting, New Bedford, MA
- 2007 Speaker, “The Future of Environmental Health Sciences at the University of Michigan”, Meetings of the UMSPH Alumni Council and the EHS Emeritus Faculty, Ann Arbor, MI
- 2007 Moderator and Speaker, “The Normative Aging Study: Health Effects of Lead”, Symposium on the Health Effects of Lead, 2007 Annual Meeting of the International Society for Environmental Epidemiology, Mexico City, Sept 8, 2007
- 2007 Guest Lecture, “Uncovering the Impact of the Environment on Disease: Big Opportunities for Physician-Scientists”, Medical Scientist Training Program, University of Michigan Medical School
- 2007 Guest Lecture, “Industrialization, Pollution and Public Health in India: Can India Survive Modernization?”, Osher Institute, Ann Arbor, MI
- 2007 Plenary Speaker, “Environmental Equity: Local and Global Challenges and the Balance Between Research and Advocacy”, Michigan’s Premier Public Health Conference,

CV: Howard Hu, M.D., M.P.H., Sc.D.

CV: Howard Hu

26

- October 16, 2007, Dearborn, MI
- 2007 Board Member Lecture, "Metals, Genes, Health and Human Rights: from the Molecular to the Global", Fall Meeting of the Board of Population Health and Public Health Practice, Institute of Medicine, National Academies of Science, Washington DC, Dec 13, 2007.
- 2008 Speaker, "MDs as Leaders for Change in Environmentalism", 2008 Annual Regional Political Leadership Institute, American Medical Student Association, University of Michigan Medical School, February 16, 2008
- 2008 Speaker, Grand Rounds, "The Impact of Environmental Pollutants on Disease: New Insights and Implications for Research and Medical Practice" Department of Medicine, University of Michigan Health System.
- 2008 Guest Lecture, "Emerging Insights into the Pervasive Influence of Environment Toxicants on Reproductive Outcomes and Offspring Development: Lead as a Case Study", Reproductive Sciences Program, University of Michigan
- 2008 Panelist, "Environmental Health in China", Public Health Grand Rounds, Division of Health Practice, University of Michigan School of Public Health
- 2008 Keynote Speaker, "Human Health and the Role of Water", Symposium on Water, Health & The Environment, Graham Environmental Sustainability Institute, University of Michigan
- 2008 Guest Speaker, "Lead Exposure and Toxicity: New Insights Using Molecular Epidemiology" Wadsworth Laboratories and SUNY-Albany
- 2008 Speaker: "Impact of Climate Change on Human Health: Vulnerability" 5th AKKA World Kannada Conference, Chicago IL
- 2008 Speaker, "The 'E' in Occupational/Environmental Medicine: the Present and the Future", Michigan Occupational/Environmental Medicine Annual Meeting, Mackinac Island, MI
- 2008 Speaker, "Impact of Climate Change on Human Health", University of Michigan Chapter of the American Medical Student Association, Ann Arbor, MI
- 2008 Speaker, "Early Life Origins of Adult Chronic Disease: Environmental Health and Toxicology at a Crossroads" Michigan Chapter of the Society for Toxicology, Ann Arbor, MI
- 2009 Speaker, "Evidence for Lead as an Environmental Stressor of Alzheimer's Disease and the Role of Epigenetics", Symposium Panel, Annual Meeting of the Society for Toxicology, Baltimore, MD
- 2009 Keynote Speaker, "Lead, Late-Life and Early Life Effects, and the Emerging Field of Environmental Epigenetics: Looking Ahead", Annual Meeting of the American College for the Advancement of Medicine, San Diego, CA
- 2009 Speaker, "Lead Toxicity and Mechanistically-Oriented Molecular Epidemiology: Targeting the Epigenetics of Alzheimer's Disease", Seminar Series, Institute for Environmental Health Sciences, Wayne State University, Detroit, MI
- 2009 Speaker, "Climate Change Impacts on Health in the Developing World", Research Discussion Series, University of Michigan Center for Global Health
- 2009 Speaker, "Autism, Aggressive Behavior, Anxiety, and Alzheimer's: are Environmental Toxicants Playing a Major Etiologic Role?", Department of Psychology, University of Michigan
- 2009 Speaker, "Early Life Exposures and Endocrine Disruption: Evidence from Molecular

CV: Howard Hu, M.D., M.P.H., Sc.D.

CV: Howard Hu

27

- Epidemiology”, Pediatric Endocrine Seminar, University of Michigan Medical School
- 2009 Distinguished Speaker, “Lead Toxicity: Twenty Years of Research On The Poison That Keeps on Poisoning” 10th Anniversary of the Department of Microbiology and Environmental Toxicology, University of California at Santa Cruz
- 2010 Speaker, “The Centers for Disease Control and Prevention & the Environmental Protection Agency: Potential Funding Opportunities for Regional Collaboration in Michigan”, University Research Corridor Symposium on Environmental Health, Detroit, MI.
- 2010 Speaker, “The Future of Public Health”, University of Washington School of Public Health
- 2010 Speaker, “The Environment Meets the Epigenome: Is This Where Autoimmunity Begins?” Symposium on Autoimmunity and Epigenetics, University of Michigan
- 2010 Keynote Speaker, “A New Twist to an Old Story: The Evidence for Early Life Lead Exposure as a Risk Factor for Alzheimer's Disease through Epigenetic Programming”, NIEHS Environmental Health Sciences Center and Toxicology Training Program Retreat, University of Rochester, NY
- 2010 Speaker, “Lead Toxicity: Twenty Years of Research on The Poison That Keeps on Poisoning” and “Environmental Health Sciences at the University of Michigan”, Tianjin Centers for Disease Control, Tianjin, China
- 2010 Speaker, “Pediatric Lead Toxicity”, Xinhua Hospital and the Shanghai Jiao-Tung Medical University Department of Pediatrics, Shanghai, China
- 2010 Speaker, “Environmental Health Sciences at the University of Michigan”, Fudan University, Shanghai, China
- 2010 Speaker, “Alzheimer’s Disease, Epigenetics and the Environment”, Symposium Update, Alzheimer’s Disease Association, Ann Arbor, MI
- 2010 Speaker, “Environmental Justice, Progress (and the Lack Thereof) and the Role of Research”, Roundtable on Environmental Health Sciences, Research and Medicine, Institute of Medicine, National Academies, Washington DC.
- 2010 Speaker, “White Coats, Population Science and Poison Gas: A Life Spent at the Intersection of Academic Medicine, Global Health & Human Rights”, Robert Wood Johnson Clinical Fellows Program, University of Michigan Medical School, Ann Arbor, MI
- 2011 Speaker, “The Three Most Difficult Challenges to Molecular Epidemiologic Research on Gene-Environment Interactions: Lead Toxicity as a Case Study.” Department of Human Genetics, University of Michigan Medical School, Ann Arbor, MI
- 2011 Speaker, “The Integration of Data on Environmental Carcinogens with Population and Genetic Resources”, “Opportunities & Challenges for Translational Research on Cancer Prevention”, Translational Cancer Prevention & Biomarkers Workshop, Mazamdur-Shaw Cancer Center, Bangalore, India.
- 2011 Speaker, “Success in the Academy”, Faculty Panel, Students of Color of Rackham, Rackham Graduate School, University of Michigan
- 2011 Speaker, “White Coats, Population Science and Poison Gas: Fact-Finding Missions by Health Professionals for Human Rights”, Sujal Parikh Memorial Symposium, University of Michigan Medical School.
- 2011 Speaker, “The Analysis of Biomarker Data to Ascertain the Contribution of Environmental

CV: Howard Hu, M.D., M.P.H., Sc.D.

CV: Howard Hu

28

- Exposures to the Etiology of Disease: Lead Exposure and Toxicity as a Case Study”, Department of Computational Medicine and Bioinformatics, University of Michigan Medical School.
- 2012 Speaker, “Research and Analysis Linking Upstream and Downstream Disparities Work”, Webinar hosted by the Health & Environmental Funders Network, Bethesda, MD, with 52 Foundations related Health.
- 2012 Keynote Speaker, “The Future of Public Health & Medicine in a Crowded, Diverse, Stratified, Hot, Urbanized, Polluted, Thirsty, Hungry and Debt-Ridden World”. E.J. Van Liere Memorial Convocation and Health Sciences Center Research Day, West Virginia University, Morgantown, West Virginia
- 2012 Plenary Speaker, “Transgenerational Impacts of Pollutants on Offspring: Recent Insights and Case Studies”, Connaught Global Challenge International Symposium, University of Toronto.
- 2012 Speaker, “Environmental Impacts on Aging (+ an update on the Dalla Lana School of Public Health)”, Community Medicine Rounds, University of Toronto
- 2012 Speaker, “The Environment & Public Health in a Research-Intensive University: Opportunities for Scholarship in a Crowded, Diverse, Stratified, Hot, Urbanized, Polluted, Thirsty, Hungry and Debt-Ridden World”, School for the Environment, University of Toronto
- 2012 Speaker, “Big Public Health Challenges (& Opportunities) in a Crowded, Diverse, Aging, Stratified, Urbanized, Polluted, Hot, Thirsty, Hungry, Debt-Ridden World”, External Advisory Meeting, Public Health Ontario, Toronto
- 2012 Speaker, “Canadian Public Health Schools (in a Crowded, Diverse, Aging, Stratified, Urbanized, Polluted, Hot, Thirsty, Hungry, Debt-Ridden World): The View from Toronto, External Advisory Board Meeting, Institute for Population and Public Health, Canadian Institutes for Health Research, Toronto
- 2012 Speaker, “Sustainable Development and Health: The Global Mining Industry”, Canadian Society for International Health Annual Meeting, Ottawa
- 2012 Speaker, “Big Public Health Challenges (& Opportunities) in a Crowded, Diverse, Aging, Stratified, Urbanized, Polluted, Hot, Thirsty, Hungry, Debt-Ridden World”, Xinhua Hospital/Shanghai Jiao-Tung University, Shanghai, China.
- 2012 Speaker, “The Impact of Population-Wide Lead Exposure and Gene-Lead Interactions on Chronic Disease”, Genetic Grand Rounds, Sick Kids Hospital, Toronto.
- 2012 Speaker, “Looking behind the curtain: Lead Toxicity as a Case Study of Methodologic Challenges in Gene-Environment Interactions Research”, Strategic Training in Advanced Genetic Epidemiology (STAGE), Dalla Lana School of Public Health, University of Toronto.
- 2012 Keynote speaker: “Public Health—the Next Frontier in Health Professions Education”. Council of Health Sciences annual retreat, University of Toronto.
- 2013 Speaker, “White Coats, Population Science and Poison Gas: Lessons from a Life Spent at the Intersection of Academic Medicine, Global Health & Human Rights”, Joint Center for Bioethics, University of Toronto
- 2013 Speaker, “Gauging environmental impact on the development of chronic inflammation”,

CV: Howard Hu, M.D., M.P.H., Sc.D.

CV: Howard Hu

29

- Connaught Global Challenge Workshop, University of Toronto.
- 2013 Speaker, “The Future of Public Health & Medicine in a Crowded, Diverse, Aging, Stratified, Urbanized, Polluted, Hot, Thirsty, Hungry, Debt-Ridden World”, Grand Rounds, Department of Medicine, University of Toronto.
- 2013 Speaker, “Metals, Mega-trends, and Me: Reflections on Research and the Vision for the Dalla Lana SPH”, Occupational and Environmental Medicine Grand Rounds, St. Michael’s Hospital, Toronto, ON.
- 2013 Speaker, “Air pollution and Cardiovascular Disease: Health Impacts, Mechanisms, and Research Opportunities”, University of Toronto & FMUSP-InCor Symposium on Cardiology, Sao Paulo, Brazil.
- 2013 Speaker: “Lead Exposure’s Impact on Health and Policy: A History of Neglect and Missed Opportunities”, Public Health Policy Rounds, CIHR Strategic Training Program in Public Health Policy, University of Toronto.
- 2013 Speaker: “Lead Toxicity: The Long Tail of Health Impacts (and On-going Research Opportunities!) From an Historical Environmental Air Pollutant”, Southern Ontario Centre for Air Pollution and Aerosol Research, University of Toronto.
- 2013 Speaker: “Water and Sanitation”, Water, Sanitation and Hygiene (WASH) Canada, Toronto, Ontario, Canada
- 2014 Speaker: “Conflict and Public Health”, Ontario Medical Association, Toronto, Canada
- 2014 Panelist: “Judging Evidence: Finding a Place for Variation in an Evidence-Based World”, Health Quality Ontario, Toronto, Canada
- 2014 Speaker: “The Grand Convergence: Creating Health in a Globalized World”, Special meeting of the Canadian Chamber of Commerce in Shanghai
- 2014 Speaker: “The Grand Convergence: Creating Health in a Globalized World”, Jockey School of Public Health and Primary Care, Chinese University of Hong Kong, Hong Kong, China
- 2015 Speaker: “The Grand Convergence: Creating Health in a Globalized World”, School of Public Health and the ASEAN Institute, Mahidol University, Bangkok, Thailand
- 2015 Speaker: “Gene-environment Interactions and the Role of Big Data in Environmental Health” Seminar series, School of the Environment, University of Toronto, Toronto, Canada
- 2015 Speaker: “Global Health Security”, Ill with Illness—Economic, Social & Security Barriers to the Provision of Global Health, Munk School of Global Affairs, University of Toronto, Toronto, Canada
- 2015 Speaker: “The Dalla Lana School of Public Health: Big Ideas and Initiatives for Creating Health in a Globalized World”, Speaker Series, University of Toronto Alumni of Toronto.
- 2015 Speaker: “Unique Scientific Opportunities for the Precision Medicine Initiative National Research Cohort: Exposomics, Data Linkage, and Global Collaborations”. Working group on President Obama’s Precision Medicine Initiative (Chaired by Francis Collins, Director, NIH)
- 2015 Speaker: “What is the Role of Schools of Public Health in the 21st Century?” 50th Anniversary Celebration of the Department of Epidemiology, Biostatistics and Occupational Health, McGill University, Montreal, Quebec.
- 2015 Welcoming Address: “Global Public Health and Mental Health”, Going Global for Mental Health conference, Centre for Addictions and Mental Health/Department of Psychiatry/Dalla

CV: Howard Hu, M.D., M.P.H., Sc.D.

CV: Howard Hu

30

- Lana School of Public Health, Toronto, ON
- 2015 John Goldsmith Memorial Lecture: “Big Data, Environmental (and Social) Epidemiology, Power and Politics”, Opening Plenary Session, International Society for Environmental Epidemiology Annual Meeting, Sao Paulo, Brazil
 - 2015 Inaugural Speaker: “The Future of Public Health and Medicine in a Crowded and Complex World”, Global Health Leadership Series, PSG Medical School & the Shanti Ashram Foundation, Coimbatore, Tamil Nadu, India
 - 2016 Speaker “The Future of Public Health & Medicine in a Crowded, Diverse, Aging, Stratified, Urbanized, Polluted, Hot, Thirsty, Hungry, Debt-Ridden World”, Indian Institutes of Public Health—Hyderabad, Hyderabad, India
 - 2016 Speaker: “Integration of Public Health & Health Care: The Unmet Agenda for a Truly Sustainable Health System”, Board of Directors Retreat, Toronto East General Hospital, Toronto
 - 2016 Plenary speaker: “Health Promotion, Prevention and Health Protection: Innovative Initiatives”, 6th Asia-Pacific Conference on Public Health | 1st ASEAN Health Promotion Conference Bangkok, August
 - 2016 Speaker: “Big Data, Environmental (and Social) Epidemiology, Power and Politics”, Mount Sinai School of Medicine, New York, NY
 - 2016 Plenary Speaker: “The Impact of Environmental Toxicants on Health: Recent Epidemiologic Approaches & Advances”, International College of Integrative Medicine Annual Meeting, Toronto, ON
 - 2016 Plenary Speaker: “Big Data and Implications for Environmental Health”, 15th Anniversary Conference, Jockey Club School of Public Health & Primary Care, Chinese University of Hong Kong, Hong Kong
 - 2016 Plenary Speaker: “Innovations in Assessing Lead Poisoning and Child Health: Policy & Clinical Implications”, Chinese University of Hong Kong-Fudan-Oxford International Symposium on Health Impacts of Environmental Exposures”, Hong Kong
 - 2016 Speaker: “Addressing a Changing Environment (and Impacts on Health, AKA Can India Survive Modernization?)”, Indian Institutes of Technology Alumni, Canada, International Conference 2016, Toronto.
 - 2016 Plenary Speaker, “Hidradenitis Suppurativa: Research Directions from a Population Health Perspective”, Symposium on Hidradenitis Suppurativa Advances, Toronto.
 - 2016 Plenary Speaker, “Children’s Environmental Health”, The 2016 Annual National Conference on Children’s Healthcare, Shanghai, China
 - 2016 Special Guest Speaker, “Big Data, Environmental (and Social) Epidemiology, Power and Politics”, Shanghai Municipal Center for Disease Control, Shanghai, China
 - 2016 Lecturer, “Lead and Human Health: Recent Research and Associated Lessons for Science & Policy”, Fudan University School of Public Health, Shanghai, China
 - 2017 Lecturer, “The Impact of Environmental Toxicants on Health: Recent Epidemiologic Approaches & Advances”, Saw Swee Hock School of Public Health, National University of Singapore, Singapore
 - 2017 Lecturer, “The Future of Academic Public Health”, Saw Swee Hock School of Public Health,

CV: Howard Hu, M.D., M.P.H., Sc.D.

CV: Howard Hu

31

- National University of Singapore, Singapore
- 2017 Lecturer, “Recent Advances in Understanding, Preventing, and Reversing the Impact of Environmental Factors on Health”, Society of Chinese Bioscientists in America, Li Ka Shing Knowledge Institute, St. Michael’s Hospital, Toronto, ON
- 2017 Lecturer, “Environmental Epidemiology in the Era of Exposomics, Lifecourse Epidemiology, Big Data and Big Science”, Department of Environmental Health, Harvard School of Public Health, Boston, MA
- 2017 Speaker, “The Role of a Re-emergent Canadian School of Public Health in a Hot, Hungry, Polluted, Aging, Polarized World Prone to Pandemics, Chronic Disease, and Unsustainable Health Systems”, Royal Canadian Institute for Science, Toronto, ON
- 2017 Speaker, “The Early Life Exposures in Mexico to Environmental Toxicants (ELEMENT) Birth Cohort Study: Current Research on Fluoride and Neurodevelopment”, Seminar Series in Environmental Epidemiology, University of Washington School of Public Health, Seattle, WA
- 2017 Plenary Speaker: “New realities arising from the extractive industries and agri-business: the Pollution and health perspective,” Hong Kong Summit of Global Health Leaders. University of Hong Kong, Hong Kong
- 2018 Plenary Speaker: “The GBD-Pollution and Health Initiative: Challenges & Opportunities”, Workshop on the Global Burden of Disease-Pollution and Health Initiative, Institute for Health Metrics, University of Washington, Seattle, WA
- 2018 Guest Lecturer: “Partnerships, Local Responsiveness, National and Global Impacts”, University of Iowa College of Public Health, Iowa City, IA
- 2018 Plenary Speaker: “Current Research on Fluoride and Neurodevelopment: The Early Life Exposures in Mexico to Environmental Toxicants (ELEMENT) Birth Cohort Study”, Annual meeting of the International Academy of Oral Medicine and Toxicology, Denver, CO
- 2018 Speaker, “Recent Epidemiologic Research on Lead Toxicity: New Surprises regarding an Old Global Pollutant”, Department of Environmental and Occupational Health Sciences Seminar Series, University of Washington School of Public Health, Seattle, WA
- 2018 Speaker: “The Early Life Exposures in Mexico to Environmental Toxicants (ELEMENT) Birth Cohort Study: Current Research on Fluoride and Neurodevelopment”, Symposium on Fluoride research, Annual meeting of the International Society for Environmental Epidemiology/International Society for Exposure Science, Ottawa, ON
- 2018 Panelist, “The Fluoridation Decision: Considering the Evidence for Benefits, Possible Risks as well as Ethical World Views”, Annual meeting of the International Society for Environmental Epidemiology/International Society for Exposure Science, Ottawa, ON
- 2018 Speaker: “Grand Opportunities”, The UC-Irvine School of Population Health and the Samueli College of Health Sciences, Irvine, CA
- 2018 Speaker, “The Global Burden of Disease-Pollution and Health Initiative”, Office of the Director and the Global Environmental Health Program, U.S. National Institute for Environmental Health Sciences, Research Triangle Park, NC
- 2019 Speaker, “Evaluating, treating and managing disabilities of patients with chemical intolerance”, Symposium on Chemical Intolerance—A Way Forward, Marilyn Brachman

CV: Howard Hu, M.D., M.P.H., Sc.D.

CV: Howard Hu

32

Hoffman Foundation and the Hoffman Program on Chemicals and Health at the Harvard T.H. Chan School of Public Health, Dallas, TX

2019 Guest Lecturer: “The Global Burden of Disease-Pollution and Health Initiative”, Center for Population Health Sciences, Stanford University, Palo Alto, CA

INVENTIONS/PATENTS: n/a

BIBLIOGRAPHY: (H-index, as of April, 2019, Google Scholar: 83)

Peer-reviewed journals

1. Hu H, Markowitz SB. A case-study of industrial bladder cancer. *Einstein Quarterly Review of Biology and Medicine* 1982;1:29-35.
2. Hu H. Benzene and myelofibrosis. *Annals of Internal Medicine* 1987;106:171-172
3. Hu H, Milder FL, Burger DE. X-Ray Fluorescence: Issues surrounding the application of a new tool for measuring burden of lead. *Environmental Research* 1989;49:295-317.
4. Hu H, Fine J, Epstein P, Kelsey K, Reynolds P, Walker B. Tear Gas: Harrassing agent or toxic chemical weapon? *JAMA* 1989;262:660-663.
5. Hu H, Cook-Deegan R, Shukri A. The use of chemical weapons: Conducting an investigation using survey epidemiology. *JAMA* 1989;262:640-643.
6. Hu H, Tosteson T, Aufderheide AC, Wittmers L, Burger DE, Milder FL, Schidlovsky G, Jones KW. Distribution of lead in human bone: I. Atomic absorption measurements. *Basic Life Sci* 1990;55:267-274.
7. Burger DE, Milder FL, Morsillo PR, Adams BB, Hu H. Automated bone lead analysis by k-x-ray fluorescence for the clinical environment. *Basic Life Sci* 1990;55:287-292.
8. Schidlovsky G, Jones KW, Burger DE, Milder FL, Hu H. Distribution of lead in human bone: II. Proton microprobe measurements. *Basic Life Sci* 1990;55:275-280.
9. Jones KW, Schidlovsky G, Burger DE, Milder FL, Hu H. Distribution of lead in human bone: III. Synchrotron x-ray microscope measurements. *Basic Life Sci* 1990;55:281-286.
10. Hu H, Milder FL, Burger DE. X-ray fluorescence measurements of lead burden in subjects with low-level community lead exposure. *Arch Environ Health* 1990;45:335-341.

CV: Howard Hu, M.D., M.P.H., Sc.D.

CV: Howard Hu

33

11. Hu H, Win KU, W, Arnison ND. Burma: Health and human rights. *Lancet* 1991;337:1335.
12. Hu H. A 50-year follow-up of childhood plumbism: hypertension, renal function, and hemoglobin levels among survivors. *Am J Dis Child* 1991;145:681-687.
13. Hu H. Knowledge of diagnosis and reproductive history among survivors of childhood plumbism. *Am J Publ Health* 1991;81:1070-1072.
14. Hu H, Milder FL, Burger DE. The use of K-X-Ray Fluorescence for measuring lead burden in epidemiological studies: high and low lead burdens and measurement uncertainty. *Environ Health Perspect* 1991;94:107-110.
15. Hu H, Pepper L, Goldman R. Effect of repeated occupational exposure to lead, cessation of exposure, and chelation on levels of lead in bone. *Am J Ind Med* 1991;20:723-735.
16. Hu H. Toxic weapons, epidemiology, and human rights. *Polit Politics and Life Sci* 1992;February:3-4.
17. Hu H, Sparrow D, Weiss S. Association of serum albumin with blood pressure in the Normative Aging Study. *Am J Epidemiol* 1992;136:1465-1473.
18. Hu H, Christiani D. Reactive airways dysfunction after exposure to tear gas. *Lancet* 1992;339:1535.
19. Hu H. Physicians, IPPNW, and the Environment. *PSR Quarterly* 1993;3:79-87.
20. White RF, Diamond R, Proctor S, Morey C, Hu H. Residual cognitive deficits 50 years after lead poisoning during childhood. *Br J Industr Med* 1993;50:613-622.
21. Hu H, Beckett L, Kelsey K, Christiani D. The left-sided predominance of asbestos-related pleural disease. *Am Rev Resp Dis* 1993;148:981-984.
22. Payton M, Hu H, Sparrow D, Young JB, Landsberg L, Weiss ST. Relation between blood lead and urinary biogenic amines in community-exposed men. *Am J Epidemiol* 1993;138:815-825.
23. Hu H, Kotha S. Ethics and epidemiology: International Guidelines. *Polit Life Sci* 1993;February:29-30.
24. Goldman RH, White R, Kales SN, Hu H. Lead poisoning from mobilization of bone stores during thyrotoxicosis. *Am J Industr Med* 1994;25:417-424.

CV: Howard Hu, M.D., M.P.H., Sc.D.

CV: Howard Hu

34

25. Bellinger D, Hu H, Titlebaum L, Needleman HL. Attentional correlates of dentin and bone lead levels in adolescents. *Arch Environ Health* 1994;49:98-105.
26. Watanabe H, Hu H, Rotnitzky A. Correlates of bone and blood lead levels in carpenters. *Am J Industr Med* 1994;26:255-264.
27. Hu, H. Decision-making in human health impact assessments: a clinician's perspective. *Environ Impact Assess Rev* 1994;14:439-450.
28. Hu H, Watanabe H, Payton M, Korrick S, Rotnitzky A. The relationship between bone lead and hemoglobin. *JAMA* 1994;272:1512-1517.
29. Payton M, Hu H, Sparrow D, Weiss ST. Low-level lead exposure and renal function in the Normative Aging Study. *Am J Epidemiol* 1994;140:821-829.
30. Aro ACA, Todd AC, Amarasiriwardena C, Hu H. Improvements in the calibration of ¹⁰⁹Cd K x-ray fluorescence systems for measuring bone lead *in vivo*. *Phys Med Biol* 1994;39:2263-2271.
31. Guo H-R, Chiang H-S, Hu H, Lipsitz SR, Monson RR. Arsenic in drinking water and urinary cancers: a preliminary report. *Environ Geochem Health* 1994;s16:119-128.
32. Hoppin JA, Aro ACA, Williams PL, Hu H, Ryan PB. Validation of K-xrf bone lead measurements in young adults. *Environ Health Perspect* 1995;103:78-83.
33. Smith CM, Wang X, Hu H, Kelsey KT. A polymorphism in the δ -Aminolevulinic acid dehydratase gene may modify the pharmacokinetics and toxicity of lead. *Environ Health Perspect* 1995;103:248-253.
34. Hu H, Aro A, Rotnitzky A. Bone lead measured by X-ray fluorescence: Epidemiological methods. *Environ Health Perspect* 1995;103(Suppl 1):105-110.
35. Kim R, Aro A, Rotnitzky A, Amarasiriwardena C, Hu H. K x-ray fluorescence measurements of bone lead concentration: the analysis of low-level data. *Phys Med Biol* 1995;40:1475-1485.
36. Kim R, Hu H, Rotnitzky A, Bellinger D, Needleman H. A longitudinal study of chronic lead exposure and physical growth in Boston children. *Environ Health Perspect* 1995;103:952-957.
37. Hu H, Kotha S, Brennan T. The role of nutrition in mitigating environmental insults: policy and ethical issues. *Environ Health Perspect* 1995;103(Suppl 6):185-190.
38. Smith CM, Hu H, Wang X, Kelsey K. Delta-aminolevulinic acid dehydratase genotype is not associated with hematocrit or hemoglobin levels among construction trade workers exposed to low

CV: Howard Hu, M.D., M.P.H., Sc.D.

CV: Howard Hu

35

levels of lead. *Medicine Lavoro* 1995;86:229-235.

39. Makhijani A, Hu H, Yih K. Nuclear wastelands: Nuclear weapons production worldwide and its environmental and health effects. *Med Global Surv* 1995;2:26-34.
40. Potula V, Hu H. Occupational and lifestyle determinants of blood lead levels among men in Madras, India. *Int J Occup Environ Health* 1996;2:1-4.
41. Hu H, Hashimoto D, Besser M. Levels of lead in blood and bone of women giving birth in a Boston hospital. *Arch Environ Health* 1996;51:52-58.
42. Hu H, Aro A, Payton M, Korrick S, Sparrow D, Weiss ST, Rotnitzky A. The relationship of bone and blood lead to hypertension: The Normative Aging Study. *JAMA* 1996;275:1171-1176.
43. Kim R, Rotnitzky A, Sparrow D, Weiss ST, Wager C, Hu H. A longitudinal study of low-level lead exposure and impairment of renal function: The Normative Aging Study. *JAMA* 1996;275:1177-1181.
44. Proctor SP, Rotnitzky A, Sparrow D, Weiss ST, Hu H. The relationship of blood lead and dietary calcium to blood pressure in the Normative Aging Study. *International Journal of Epidemiology* 1996;25:528-536.
45. Kim R, Hu H, Rotnitzky A, Bellinger D, Needleman H. Longitudinal relationship between dentin lead levels in childhood and bone lead levels in young adulthood. *Arch Environ Health* 1996;51:375-382.
46. Hu H, Payton M, Korrick S, Aro A, Sparrow D, Weiss ST, Rotnitzky A. Determinants of bone and blood lead levels among community-exposed middle-aged to elderly men: the Normative Aging Study. *Am J Epidemiol* 1996;144:749-759.
47. Hernandez-Avila M, Gonzalez-Cossio T, Palazuelos E, Romieu I, Aro A, Fishbein E, Peterson K, Hu H. Dietary and environmental determinants of blood and bone lead levels in lactating postpartum women living in Mexico City. *Environ Health Perspect* 1996;104:1076-1082.
48. Potula V, Hu H. Relationship of hemoglobin to occupational exposure to motor vehicle exhaust. *Tox Industr Health* 1996;12:629-637.
49. Kim R, Hu H, Sparrow D, Weiss S. The relationship between low-level lead exposure and uric acid concentration in the serum: the Normative Aging Study. *Korean J Occup Med* 1996;8:490-498.
50. Guo H-R, Chiang H-S, Hu H, Lipsitz SR, Monson RR. Arsenic in drinking water and incidence of urinary cancers. *Epidemiology* 1997;8:545-550.

CV: Howard Hu, M.D., M.P.H., Sc.D.

CV: Howard Hu

36

51. Kim R, Landrigan C, Mossman P, Sparrow D, Hu H. Age and secular trends in bone lead levels in middle-aged and elderly men: three-year longitudinal follow-up in the Normative Aging Study. *Am J Epidemiol* 1997;146:586-591.
52. Hoppin JA, Aro A, Hu H, Ryan PB. In vivo bone lead measurement in suburban teenagers. *Pediatrics* 1997;100:365-370.
53. González-Cossío T, Peterson KE, Sanín L, Fishbein SE, Palazuelos E, Aro A, Hernández-Avila M, Hu H. Decrease in birth weight in relation to maternal bone lead burden. *Pediatrics* 1997;100:856-862.
54. Hu H, Rabinowitz M, Smith D. Bone lead as a biological marker in epidemiologic studies of chronic toxicity: Conceptual paradigms. *Environ Health Persp* 1998;106:1-8.
55. Payton M, Riggs KM, Spiro A, Weiss ST, Hu H. Relations of bone and blood lead to cognitive function: The VA Normative Aging Study. *Neurotox Teratol* 1998;20:19-27.
56. Amarasiriwardena C, Lupoli N, Potula V, Korrick S, Hu H. Determination of total arsenic concentration in human urine by inductively coupled plasma mass spectrometry: a comparison of the accuracy of three analytical methods. *Analyst* 1998;123:441-445.
57. Gassert TH, Hu H, Kelsey KT, Christiani DC. Long-term health and employment outcomes of occupational asthma and their determinants. *J Occup Environ Med* 1998;40:481-491.
58. Hu H. Grand rounds in environmental and occupational medicine. *Environ Health Persp* 1998;106:A262.
59. Cheng Y, Willett W, Schwartz J, Sparrow D, Weiss ST, Hu H. The relation of nutrition to bone lead levels in middle-aged to elderly men: The Normative Aging Study. *Am J Epidemiol* 1998;147:1162-1174.
60. Wright RO, Hu H, Maher TJ, Amarasiriwardena C, Chaiyakul P, Woolf AD, Shannon MW. Effect of iron deficiency anemia on lead distribution after intravenous dosing in rats. *Tox Industr Health* 1998;14:547-551.
61. Cheng Y, Schwartz J, Vokonas P, Weiss ST, Aro A, Hu H. Electrocardiographic conduction disturbances in association with low level lead exposure: the Normative Aging Study. *Am J Cardiol* 1998;82:594-599.
62. González-Cossío T, Sanín LH, Hernández-Avila M, Rivera J, Hu H. Longitud y peso al nacer: El papel de la nutrición materna. [Length and weight at birth: The role of maternal nutritional status.]

CV: Howard Hu, M.D., M.P.H., Sc.D.

CV: Howard Hu

37

Salud Pública Mex [Public Health in Mexico] 40:119-126, 1998.

63. Hernandez-Avila M, Smith D, Meneses F, Sanin LH, Hu H. The influence of bone and blood lead on plasma lead levels in environmentally exposed adults. *Environ Health Perspect* 1998;106:473-477.
64. Hu H. Bone lead as a new biologic marker of lead dose: Recent findings and implications for public health. *Environ Health Perspect* 1998;106(Suppl 4):961-967.
65. Farias P, Hu H, Rubenstein E, Meneses-Gonzalez F, Fishbein E, Palazuelos E, Aro A, Hernandez-Avila M. Determinants of bone and blood lead levels among teenagers living in urban areas with high lead exposure. *Environ Health Perspect* 1998;106:733-737.
66. Kales SN, Aldrich JM, Polyhronopoulos GN, Artzeronian D, Gassert T, Hu H, Kelsey K, Sweet C, Christiani DC. Fitness for duty evaluations in hazardous material firefighters. *J Occup Environ Med* 1998;40:925-931.
67. Guo HR, Lipsitz S, Hu H, Monson R. Using ecological data to estimate a regression model for individual data: the association between arsenic in drinking water and incidence of skin cancer. *Environ Res* 1998;79:82-93.
68. Amarasiriwardena CJ, Lupoli N, Potula V, Korrick S, Hu H. Determination of the total arsenic concentration in human urine by inductively coupled plasma mass spectrometry: a comparison of the accuracy of three analytical methods. *Analyst*. 1998;123:441-5.
69. Korrick SA, Hunter DJ, Rotnitzky A, Hu H, Speizer FE. Lead and hypertension in a sample of middle-aged women. *Am J Public Health* 1999;89:330-335.
70. Wright RO, Shannon MW, Wright RJ, Hu H. Association between iron deficiency and Low-level lead poisoning in an urban primary care clinic. *Am J Public Health* 1999;89:1049-1053.
71. Potula V, Serrano J, Sparrow D, Hu H. Relationship of lead in drinking water to bone lead levels twenty years later in Boston men: the Normative Aging Study. *J Occup Environ Med* 1999;41:349-355.
72. Elreedy S, Krieger N, Ryan PB, Sparrow D, Weiss ST, Hu H. Individual and census measures of socioeconomic position as determinants of bone lead concentrations among community-exposed men: the Normative Aging Study. *Am J Epidemiol* 1999;150:129-141.
73. Aguilar-Madrid G, Piacitelli G, Juarez-Perez CA, Vazquez-Grameix JH, Hu H, Hernandez-Avila M. Chronic occupational exposure to inorganic lead at a printing press in Mexico City. *Salud Publica* 1999;41:42-54.

CV: Howard Hu, M.D., M.P.H., Sc.D.

CV: Howard Hu

38

74. Moy E, Hu H, Christiani DC. A retired shipyard worker with rapidly progressive pulmonary interstitial fibrosis. *Environ Health Perspect* 1999;107:321-327.
75. Chuang HY, Lee, M-L T, Chao KY, Wang JD, Hu H. The relationship of personal hygiene habits to blood lead levels in a longitudinal study of battery workers in Taiwan: 1991-1997. *Am J Industr Med* 1999;35:595-603.
76. Tsaih SW, Schwartz J, Lee ML, Amarasiriwardena C, Aro A, Sparrow D, Hu H. The interrelationships of lead in bone and blood to lead in urine among middle-aged to elderly men: the Normative Aging Study. *Environ Health Persp* 1999;107:391-396.
77. Hu H, Stern A, Rotnitzky A, Schlesinger L, Proctor S, Wolfe J. Development of a brief questionnaire for screening for multiple chemical sensitivity syndrome. *Tox Industr Health* 1999;15:582-588.
78. Kales SN, Aldrich JM, Polyhronopoulos GN, Leitao EO, Artzerounian D, Gassert G, Hu H, Kelsey KT, Sweet C, Christiani DC. Correlates of fitness for duty in hazardous materials firefighters. *Am J Industr Med* 1999;36:618-629.
79. Guang L, Wang X, Hu H, Xu X. A comparative study on the lead levels in capillary and venous blood. *J Environ Health (China)* 1999;16:103-105.
80. Aro A, Amarasiriwardena C, Lee M-L, Kim R, Hu H. Validation of K x-ray fluorescence bone lead measurements by inductively coupled plasma mass spectrometry in cadaver legs. *Med Phys* 2000;27:119-123.
81. Hoppin JA, Aro A, Hu H, Ryan PB. Measurement variability associated with KXRF bone lead measurement in young adults. *Environ Health Persp* 2000;108:239-242.
82. Hernandez-Avila H, Villalpando CG, Palazuelos E, Hu H, Villalpando ME, Martinez R. Determinants of blood lead levels across the menopause transition. *Arch Environ Health* 2000;55:355-360.
83. Shadick NA, Kim R, Weiss S, Liang MH, Sparrow D, Hu H. Effect of low level lead exposure on hyperuricemia and gout among middle aged and elderly men: the normative aging study. *J Rheumatol*. 2000 Jul;27(7):1708-12. PubMed PMID: 10914856.
84. Counter SA, Buchanan LH, Ortega F, Amarasiriwardena C, Rifai N, Hu H. Environmental lead contamination and pediatric lead intoxication in an Ecuadoran village. *Int J Occup Environ Health* 2000;6:169-176.

CV: Howard Hu, M.D., M.P.H., Sc.D.

CV: Howard Hu

39

85. Brown MJ, Hu H, González-Cossío T, Peterson KE, Sanín LH, Kageyama, ML, Palazuelos E, Aro A, Schnaas L, Hernández-Avila M. Determinants of bone and blood lead concentrations in the early postpartum period. *Occup Environ Med* 57:535-541, 2000.
86. Chuang HY, Schwartz J, Tsai S-Y, Lee M-L T, Wang J-D, Hu H. Vibration perception thresholds in workers with long-term lead exposure. *Occup Environ Med* 2000;57:588-594.
87. Wu M-T, Demple B, Bennett RAO, Christiani DC, Fan R, Hu H. Individual variability in the zinc inducibility of metallothionein-IIA mRNA in human lymphocytes. *Toxicol Environ Health* 2000; 61A:553-567.
88. Vig EK, Hu H. Lead toxicity in older adults. *J Am Geriatrics Soc.* 2000;48:1501-1506.
89. Cheng Y, Schwartz J, Sparrow D, Aro A, Weiss ST, Hu H. A prospective study of bone lead level and hypertension: the Normative Aging Study. *Am J Epidemiol* 2001;153:164-171.
90. Hu H. Poorly-controlled hypertension in a painter with chronic lead toxicity. *Environ Health Perspec* 2001;109:95-99.
91. Brown MJ, Gardner J, Sargent JD, Swartz K, Hu H, Timeri R. Prevention effectiveness of housing policies to reduce lead exposure: risk factors associated with recurrent pediatric lead poisoning in addresses with lead poisoned children in the past. *Am J Public Health* 2001;91:621-624.
92. Chuang HY, Hu H, Schwartz J, Palazuelos E, Aro A, Amarasingwardena C, Hernandez-Avila M. The inter-relationships between lead levels in maternal venous blood, maternal bone, and umbilical cord blood: implications for plasma lead. *Environ Health Perspec* 2001;109:527-532.
93. Potula V, Hegarty-Steck M, Hu H. A pilot study of blood lead levels in relation to paint and dust lead levels: the Lead-Safe Cambridge Program. *Am J Public Health* 2001;91:1973-1975.
94. Sanín LH, González-Cossío T, Romieu I, Peterson KE, Ruíz S, Palazuelos E, Hernández-Avila M, Hu H. Effect of maternal lead burden on infant weight and weight gain at one-month of age among breastfed infants. *Pediatrics* 107:1016-1023, 2001.
95. Hu H, Aro A, Sparrow D, Kelsey K. The relationship of bone and blood lead levels to polymorphisms of amino-levulinic acid dehydratase among middle-aged to elderly men: the Normative Aging Study. *Environ Health Perspec* 2001;109:827-832.
96. Tsaih SW, Korrick S, Lee M-L T, Schwartz J, Amarasingwardena C, Aro A, Sparrow D, Hu H. The influence of bone resorption on the mobilization of lead from bone among middle-aged to elderly men: the Normative Aging Study. *Environ Health Perspec* 2001;109:995-999.

CV: Howard Hu, M.D., M.P.H., Sc.D.

CV: Howard Hu

40

97. Hu H. Progress in research on lead toxicity research: Peeling the onion. *Biomedicine* 2001;21(2&3): 1-17.
98. Guo H-R, Yu H-S, Hu H, Lipsitz SR, Monson RR. Arsenic in drinking water and skin cancers: cell-type specificity. *Cancer Causes and Controls* 2001;12:909-16.
99. Téllez-Rojo MM, Hernández-Avila M, González-Cossío T, Romieu I, Aro A, Palazuelos E, Schwartz J, Hu H. Impact of breastfeeding on the mobilization of lead from bone. *Am J Epidemiol* 2002;155:420-428.
100. Dykeman R, Aguilar-Madrid G, Smith T, Juarez-Perez A, Piacitelli G, Hu H, Hernandez-Avila M. Lead exposure in Mexican radiator repair workers. *Am J Industrial Med* 2002;41:179-187.
101. Smith D, Hernandez-Avila M, Tellez-Rojo MM, Mercado A, Hu H. The relationship between lead in plasma and whole blood in women. *Environ Health Persp* 2002;110:263-268.
102. Hernandez-Avila M, Peterson KE, Gonzalez-Cossio T, Sanin LH, Aro A, Schnaas L, Hu H. Effect of maternal bone lead on length and head circumference of newborns and 1-month-old infants. *Arch Environ Health* 2002;57:482-8.
103. Wolfe J, Erickson DJ, Proctor SP, Hu H. Risk factors for the development of multisymptom illness in U.S. veterans of the Gulf War: the Ft. Devens Cohort study. *J Occup Environ Med* 2002;44:271-281.
104. Gomaa A, Hu H, Bellinger D, Schwartz J, Tsaih S-W, González-Cossío T, Schnaas L, Peterson K, Aro A, Hernández-Avila M. Maternal bone lead as an independent risk factor for fetal neurotoxicity: A prospective study. 2002;*Pediatrics* 110:110-118.
105. Kamel F, Umbach DM, Munsat TL, Shefner JM, Hu H, Sandler DP. Lead exposure and amyotrophic lateral sclerosis (ALS). *Epidemiology* 2002;13:311-319.
106. Elmarsafawy SF, Tsaih SW, Korrick S, Dickey JH, Sparrow D, Hu H. Occupational determinants of bone and blood lead levels in middle aged and elderly men from the general community: the Normative Aging Study. *Am J Industrial Med* 2002;42:38-49.
107. Korrick SA, Schwartz J, Tsaih SW, Hunter DJ, Aro A, Rosner B, Speizer FE, Hu H. Correlates of bone and blood lead levels among middle-aged and elderly women. *Am J Epidemiol*. 2002 Aug 15;156(4):335-43. PubMed PMID: 12181103.
108. Wittman R, Hu H. Cadmium exposure and nephropathy in a 28-year old female metals worker. *Env Health Persp* 2002;110:1261-6.

CV: Howard Hu, M.D., M.P.H., Sc.D.

CV: Howard Hu

41

109. Hu H, Hernandez-Avila M. Lead, bones, and pregnancy: the poison within? *Am J Epidemiol* (Commentary) 2002;156:1088-91.
110. Oliveira S, Aro A, Sparrow D, Hu H. Seasonality as a modifier of the relationship between bone lead levels and blood lead levels: the Normative Aging Study. *Arch Env Health* 2002;57:466-72.
111. Wright RO, Tsaih S-W, Schwartz J, Wright R, Hu H. Association between iron deficiency and blood lead level in a longitudinal analysis of children followed in an urban primary care clinic. *J Peds* 2003;142:9-14.
112. Wu MT, Kelsey K, Schwartz J, Sparrow D, Weiss S, Hu H. A δ -aminolevulinic acid dehydratase (ALAD) polymorphism may modify the relationship of low-level lead exposure to uricemia and renal function: the Normative Aging Study. *Env Health Persp* 2003;111:335-41.
113. Hernandez-Avila M, Gonzalez-Cossio T, Hernandez-Avila JE, Romier I, Peterson KE, Aro A, Palazuelos E, Kageyama Escobar ML, Hu H. Dietary calcium supplements to lower blood lead levels in lactating women: a randomized placebo-controlled trial. *Epidemiology* 2003;14:206-12.
114. Hu H, Brown MJ. Effectiveness of environmental health policies: a new frontier for epidemiologists. (Commentary). *Epidemiology* 2003;14:257-258.
115. Janakiraman V, Hu H, Mercado-Garcia A, Hernandez-Avila M. A randomized crossover trial of nocturnal calcium supplements to suppress bone resorption during pregnancy. *Am J Prev Med* 2003;24:260-4.
116. Latorre FG, Hernandez-Avila M, Orozco JT, Medina AA, Aro A, Palazuelos E, Hu H. The relationship of blood and bone lead to menopause and bone mineral density among middle-aged women in Mexico City. *Environ Health Persp* 2003;111:631-6.
117. Wright RO, Tsaih SW, Schwartz J, Spiro A 3rd, McDonald K, Weiss ST, Hu H. Lead exposure biomarkers and mini-mental status exam scores in older men. *Epidemiology*. 2003 Nov;14(6):713-8. PubMed PMID: 14569188.
118. Kamel F, Umbach DM, Lehman TA, Park LP, Munsat TL, Shefner JM, Sandler DP, Hu H, Taylor JA. Amyotrophic lateral sclerosis, lead, and genetic susceptibility: polymorphisms in the delta-aminolevulinic acid dehydratase and vitamin D receptor genes. *Environ Health Perspect*. 2003;111:1335-9.
119. Rhodes D, Spiro A 3rd, Aro A, Hu H. Relationship of bone and blood lead levels to psychiatric symptoms: the normative aging study. *J Occup Environ Med*. 2003 Nov;45(11):1144-51. PubMed PMID: 14610395.

CV: Howard Hu, M.D., M.P.H., Sc.D.

CV: Howard Hu

42

120. Wright RO, Hu H, Silverman EK, Tsaih SW, Schwartz J, Bellinger D, Weiss ST, Palazuelos E, Hernandez-Avila M. Apolipoprotein E genotype predicts 24-month infant Bayley Scale score *Pediatric Research* 2003; 54(6):819-25.
121. Guerra-Tamayo JL, Hernandez-Cadena L, Tellez-Rojo MM, Mercado-Garcia Adel S, Solano-Gonzalez M, Hernandez-Avila M, Hu H. Time to pregnancy and lead exposure. *Salud Publica Mex.* 2003;45 Suppl 2:S189-95.
122. Guo H-R, Wang N-S, Hu H, Monson RR. Cell-type specificity of lung cancer associated with arsenic ingestion. *Cancer Epidemiology, Biomarkers, and Prevention* 2004 Apr;13(4):638-43.
123. Weisskopf MG, Hu H, Mulkern RV, White R, Aro A, Oliveira S, Wright RO. Cognitive deficits and magnetic resonance spectroscopy in adult monozygotic twins with lead poisoning. *Environ Health Perspect* 2004; 112:620-625.
124. Wright RO, Silverman EK, Schwartz J, Tsaih ST, Senter J, Sparrow D, Weiss ST, Aro A, Hu H. Association between hemochromatosis genotype and lead exposure among elderly men: the Normative Aging Study. *Environ Health Perspect* 2004;112:746-750.
125. Juarez-Perez CA, Aguilar-Madrid G, Smith DR, Lacasana-Navarro M, Tellez-Rojo MM, Piacittelle G, Hu H, Hernandez-Avila M. Predictors of plasma lead levels in printing press workers. *Am J Industr Med* 2004;46:245-52.
126. Ettinger AS, Tellez-Rojo MM, Amarasiriwardena C, Gonzalez-Cossio T, Peterson KE, Aro A, Hu H, Hernandez-Avila M. Levels of lead in breast milk and their relation to maternal blood and bone lead levels at one-month postpartum. *Environ Health Perspec* 2004;112:926-931.
127. Lin C, Tsaih S, Kim R, Sparrow D, Hu H. Bone and blood lead levels and their determinants amongst minority subjects living in the Boston area. *Environ Health Perspec* 2004;112:1147-1151.
128. Tellez-Rojo MM, Hernandez-Avila M, Lamadrid-Figueroa H, Smith D, Hernandez-Cadena L, Mercado A, Aro A, Schwartz J, Hu H. Impact of bone lead on plasma lead levels during pregnancy. *Am J Epidem* 2004;160:668-78.
129. Ettinger AS, Tellez-Rojo MM, Amarasiriwardena C, Gonzalez-Cossio T, Peterson KE, Aro A, Hu H, Hernandez-Avila M. Effect of breast milk lead on infant blood lead levels at 1 month of age. *Environ Health Perspec* 2004;112:1381-185.
130. Tsaih SW, Korrick S, Schwartz J, Amarasiriwardena C, Aro A, Sparrow D, Hu H. Lead, diabetes, hypertension, and renal function: the normative aging study. *Environ Health Perspect.*

CV: Howard Hu, M.D., M.P.H., Sc.D.

CV: Howard Hu

43

2004 Aug;112(11):1178-82. PubMed PMID: 15289163; PubMed Central PMCID: PMC1247478.

131. Weisskopf MG, Wright RO, Schwartz J, Spiro III A, Sparrow D, Aro A, Hu H. Cumulative lead exposure and prospective change in cognition among elderly men: the VA Normative Aging Study. *Am J Epidemiol* 2004;160:1184-1193.
132. Schaumburg DA, Mendes F, Balaram M, Dana MR, Sparrow D, Hu H. Accumulated lead exposure and risk of age-related cataract extraction in men: the Normative Aging Study. *JAMA* 2004;292:2750-2754.
133. Terry P, Umbach DM, Munsat TL, Shefner JM, Hu H, Sandler DP, Kamel F. VEGF promoter haplotype and amyotrophic lateral sclerosis (ALS). *J Neurogenetics* 2004;18:1-6.
134. Thurston SW, Williams PL, Hauser R, Hu H, Spiegelman D. A comparison of regression calibration approaches for main study/internal validation study designs. *J Stat Plan Inference* 2005;131:175-190.
135. Farias P, Echavarria M, Hernandez-Avila M, Villanueva C, Amarasiriwardena C, Hernandez L, Aro A, Hu H. Bone, blood and semen lead in environmentally exposed Mexican men. *Int J Environ Health Res* 2005;15:21-31.
136. Bellinger D, Hu H, Kartigeyan V, Thomas N, Rajan P, Sankar S, Ramaswamy P, Balakrishnan K. A pilot study of blood lead levels and neurobehavioral function in children living in Chennai, India. *Int J Occ Environ Health* 2005;11:138-143.
137. Jarrell J, Chan S, Hauser R, Hu H. Longitudinal Assessment of PCBs and Pesticides in Pregnant Women from Western Canada. *Environ Health* 2005;4:10 (1-8).
138. Hu H, Balakrishnan K. The Environment and Health: an Emerging Area of Research in India. *Indian J Med Res.* 2005;121:711-715.
139. Sanchez BN, Budtz-Jorgensen E, Ryan LM, Hu H. Structural equation models. A review with applications to environmental epidemiology. *J Am Stat Assoc* 2005;100:1443-1455.
140. Green R, Hauser R, Calafat AM, Weuve J, Schettler T, Ringer S, Huttner K, Hu H. Use of di(2-ethylhexyl) phthalate-containing medical products and urinary levels of mono(2-ethylhexyl) phthalate in neonatal intensive care unit infants. *Environ Health Perspect.* 2005;113:1222-5.
141. Oken E, Wright RO, Kleinman KP, Bellinger D, Amarasiriwardena C, Hu H, Gillman MW. Fish as brain food: maternal fish consumption, hair mercury, and infant cognition in a US cohort. *Environ Health Perspec* 2005;113:1376-80.

CV: Howard Hu, M.D., M.P.H., Sc.D.

CV: Howard Hu

44

142. Kamel F, Umbach DM, Hu H, Munsat TL, Shefner JM, Taylor JA, Sandler DP. Lead exposure as a risk factor for Amyotrophic Lateral Sclerosis (ALS). *Neurodegen Dis* 2005;2:195-201.
143. Ettinger AS, Téllez-Rojo MM, Amarasiriwardena C, Schwartz J, Peterson KE, Aro A, Hu H, Hernández-Avila M. Influence of maternal bone lead burden, breastfeeding practices, and calcium intake on levels of lead in breast milk over the course of lactation. *Am J Epidemiol* 2005;163:48-56.
144. Schwartz BS, Rischitelli G, Hu H. The Future of Environmental Medicine in *Environmental Health Perspectives*: Where Should We Be Headed? *Environ Health Persp* 2005;113:A574-6.
145. Lamadrid-Figueroa H, Téllez-Rojo MM, Hernández-Cadena L, Mercado-García A, Smith D, Solano-González M, Hernández-Avila M, Hu H. Biological markers of fetal lead exposure at each stage of pregnancy. *J Toxicol Environ Health A*. 2006 Oct;69(19):1781-96. PubMed PMID: 16905508.
146. Jain NB, Hu H. Childhood correlates of blood lead levels in Mumbai and Delhi. *Environ Health Persp* 2006;114:466-70.
147. Jarrell J, Weisskopf M, Weuve J, Tellez-Rojo MM, Hu H, Hernandez-Avila M. Maternal lead exposure and the sex ratio of offspring. *Human Reproduction* 2006;21:1901-6.
148. Tellez-Rojo MM, Bellinger DC, Lamadrid-Figueroa H, Schaas-Arrieta L, Arroyo-Quiroz C, Mercado-Garcia A, Wright RO, Hernandez-Avila M, Hu H. Longitudinal associations between blood lead concentration <10 µg/dL and neurobehavioral development in environmentally-exposed children in Mexico City. *Pediatrics* 2006 Aug;118:e323-30. .
149. Elmarsafawy SF, Jain N, Schwartz J, Sparrow D, Aro A, Hu H. Dietary calcium as a potential modifier of the relationship of lead burden to blood pressure: the Normative Aging Study. *Epidemiology* 2006;17:531-537.
150. Weuve J, Sanchez BN, Calafat AM, Schettler T, Green R, Hu H, Hauser R. Exposure to phthalates in neonatal intensive care unit infants. *Environ Health Perspec* 2006; 114:1424–1431.
151. Weuve, J; Kelsey KT; Schwartz J, Bellinger D, Rajan P, Spiro A, Sparrow D, Aro A, Hu H. Delta-aminolevulinic acid dehydratase (ALAD) polymorphism and the relation between low-level lead exposure and cognitive function in older men: the Normative Aging Study. *Occup Environ Med* 2006;63:746-53.
152. Hu H, Téllez-Rojo MM, Bellinger D, Smith D, Ettinger AS, Lamadrid-Figueroa H, Schwartz J, Schnaas L, Mercado-García A, Hernández-Avila M. Fetal lead exposure at each stage of pregnancy as a

CV: Howard Hu, M.D., M.P.H., Sc.D.

CV: Howard Hu

45

predictor of infant mental development. *Environ Health Perspec* 2006;114:1730-1735.

153. Park SK, Schwartz J, Weisskopf M, Wright RO, Coull B, Sparrow D, Vokonas P, Nie H, Hu H. Low-level lead exposure, metabolic syndrome and heart rate variability: the VA Normative Aging Study. *Environ Health Perspec* 2006;114:1718-1724

154. Schwartz BS, Parker C, Glass TA, Hu H. Global Environmental Change: What Should Clinicians and the Environmental Health Community Do? *Environ Health Perspec* 2006;114:1807-1812.

155. Park SK, O'Neill MS, Wright RO, Hu H, Vokonas PS, Sparrow D, Suh, H, Schwartz, J. HFE Genotype, Particulate Air Pollution, and Heart Rate Variability: A Gene-Environment Interaction. *Circulation* 2006;114:2798-2805.

156. Hu H, Wright RO, Shine J. The challenge posed to children's health by mixtures of toxic waste: the Tar Creek Superfund Site as a case-study. *Ped Clin North America* 2007;54:155-175. PMID: 17306689

157. Schwartz BS, Hu H. Adult Lead Exposure: Time for Change – Introduction to the Mini-monograph. *Environ Health Perspec* 2007;115:451-454.. PMID: 17431498

158. Hu H, Shih R, Rothenberg S, Schwartz BS. The Epidemiology of Lead Toxicity in Adults: Measuring Dose and Consideration of Other Methodological Issues. *Environ Health Perspec* 2007;115:455-462. PMID: 17431499

159. Shih R, Hu H, Weisskopf MG, Schwartz BS. Cumulative Lead Dose and Cognitive Function in Adults: a Review of Studies that Measured Both Blood Lead and Bone Lead. *Environ Health Perspec* 2007;115:483-492. PMID: 17431502

160. Kosnett MJ, Wedeen RP, Rothenberg SJ, Hipkins KL, Materna BL, Schwartz BS, Hu H, Woolf A. Recommendations for medical management of adult lead exposure. *Environ Health Perspec* 2007;115:463-471. PMID: 17431500

161. Weisskopf MG, Proctor SP, Wright RO, Schwartz J, Spiro A 3rd, Sparrow D, Nie H, Hu H. Cumulative lead exposure and cognitive performance among elderly men. *Epidemiology*. 2007;18:59-66. PMID: 17130688

162. Ettinger AS, Hu H, Hernandez-Avila M. Dietary calcium supplementation to lower blood lead levels in pregnancy and lactation. *J Nutr Biochem* 2007;18:172-178. PMID: 17296490

163. Zhou H, Chen J, Rissanen TH, Korrick SA, Hu H, Salonen JT, Longnecker MP. Outcome-dependent sampling: an efficient sampling and inference procedure for studies with a continuous

CV: Howard Hu, M.D., M.P.H., Sc.D.

CV: Howard Hu

46

outcome. *Epidemiology*. 2007;18:461-468. PMID: 17568219

164. Weisskopf MG, Hu H, Sparrow D, Lenkinski R, Wright RO. ^1H magnetic resonance spectroscopic evidence of glial effects of cumulative lead exposure in the adult human hippocampus. *Environ Health Perspec* 2007;115(4):519-23. PMID: 17450218

165. Jain NB, Potula V, Schwartz J, Vokonas PS, Sparrow D, Wright RO, Nie H, Hu H. Lead levels and ischemic heart disease in a prospective study of middle-aged and elderly men: the Normative Aging Study. *Environ Health Perspec* 2007;115:871-875. PMID: 17589593

166. Grandjean P, Bellinger D, Bergman A, Cordier S, Davey-Smith G, Eskenazi B, Gee D, Gray K, Hanson M, van den Hazel P, Heindel JJ, Heinzow B, Hertz-Picciotto I, Hu H, Huang TT, Jensen TK, Landrigan PJ, McMillen IC, Murata K, Ritz B, Schoeters G, Skakkebaek NE, Skerfving S, Weihe P. The faroes statement: human health effects of developmental exposure to chemicals in our environment. *Basic Clin Pharmacol Toxicol*. 2008 Feb;102(2):73-5. PubMed PMID: 18226057.

167. Peters JL, Kubzansky L, McNeely E, Schwartz J, Wright RO, Spiro A, Sparrow D, Nie H, Hu H. Stress as a potential modifier of the impact of lead exposure on blood pressure: the Normative Aging Study. *Environ Health Perspec* 2007 Aug;115(8):1154-9. PMID: 17687441.

168. Wang FT, Hu H, Schwartz J, Weuve J, Spiro A, Sparrow D, Silverman EK, Weiss ST, Wright RO. Modifying effects of hemochromatosis polymorphisms on the association between lead burden and cognitive decline. *Environ Health Perspec* 2007 Aug;115(8):1210-5. PMID: 17687449.

169. Rajan P, Kelsey KT, Schwartz JD, Bellinger DC, Sparrow D, Spiro A, Smith RJ, Nie H, Hu H, Wright RO. Prospective Study of Lead and Psychiatric Symptoms and the Modifying Influence of the Delta-Aminolevulinic Acid Dehydratase (ALAD) Polymorphism: the Normative Aging Study. *Am J Epidemiol* 2007 Dec 15;166(12):1400-8. Epub 2007 Sep 6. PMID: 17823382

170. Perlstein T, Weuve J, Schwartz J, Sparrow D, Wright R, Litonjua A, Nie H, Hu H. Bone and blood lead levels in relation to pulse pressure in community-exposed men: the Normative Aging Study. *Environ Health Perspec* 2007 Dec;115(12):1696-700. PMID: 18087585.

171. Lamadrid-Figueroa H, Téllez-Rojo MM, Hernández-Ávila M, Solano-González M, Smith D, Hu H, Wright RO. Association between the plasma fraction of circulating lead and history of abortion in Mexican pregnant women *Biomed Central Pregnancy and Childbirth* 2007 Sep 27;7:22. PMID: 17900368

2008 and after (must comply with NIH Public Access Policy, applied to any paper accepted for publication in a journal on or after April 7, 2008; must supply PubMed Central ID number, PMCID for any article resulting from research sponsored by NIH; see: <http://publicaccess.nih.gov/index.htm>)

CV: Howard Hu, M.D., M.P.H., Sc.D.

CV: Howard Hu

47

* journal that automatically submits *All NIH-Funded Final Published Articles* to PubMed Central, as of 8/27/08 (http://publicaccess.nih.gov/submit_process_journals.htm)

172. Surkan PJ, Schnaas L, Wright RJ, Tellez-Rojo MM, LaMadrid H, Hu H, Hernandez-Avila M, Bellinger DC, Schwartz J, Perroni E, Wright RO. Coopersmith self-esteem, lead and neurodevelopment. *Neurotoxicology* 2008;Mar;29(2):278-85. PMID: 18261800; PMCID: PMC2495770

173. Arora M, Ettinger AS, Peterson KE, Schwartz J, Hu H, Hernandez-Avila M, Wright RO. Maternal dietary intake of saturated and polyunsaturated fatty acids modifies the relationship between lead levels in bone and breast milk. *J Nutrition* 2008 Jan;138(1):73-9. PMID: 18156407; PMCID: PMC2628754.

174. Park SK, O'Neill MS, Vokonas PS, Sparrow D, Wright RO, Coull B, Nie H, Hu H, Schwartz J. Air pollution and heart rate variability: effect modification by chronic lead exposure. *Epidemiology*. 2008 Jan;19(1):111-20. PMID: 18091001; PMCID: PMC2671065.

175. Navas-Acien A, Schwartz BS, Rothenberg SJ, Hu H, Silbergeld EK, Guallar E. Bone lead levels and blood pressure endpoints – a meta-analysis. *Epidemiology* 2008 May;19(3):496-504. PMID: 18414090; PMCID: pending

176. Nie H, Hu H, Chettle D. Application and Methodology of *in vivo* K X-ray Fluorescence of Pb in Bone. *X Ray Spectrometry* 2008;37:69-75. PMID: n/a; PMCID: pending

177. Oken E, Radesky JS, Wright RO, Bellinger DC, Amarasiriwardena CJ, Kleinman KP, Hu H, Gillman MW. Maternal fish intake during pregnancy, blood mercury, and child cognition at age 3 years in a US cohort. *Amer J Epid* 2008 May 15;167(10):1171-81. PMID: 18353804; PMCID: pending

178. Rajan P, Kelsey KT, Schwartz JD, Bellinger DC, Weuve J, Spiro A, Sparrow D, Smith TJ, Nie H, Hu H, Wright RO. Interaction of the delta-aminolevulinic acid dehydratase (ALAD) polymorphism and lead exposure on cognitive function: the Normative Aging Study. *J Occup Environ Med* 2008; 50(9):1053-61. PMID: 18784554; PMCID: pending

179. Park SK, O'Neill MS, Vokonas PS, Sparrow D, Spiro A, Tucker K, Suh H, Hu H, Schwartz J. Traffic-related particles are associated with elevated homocysteine: the VA Normative Aging Study. **Am J Resp Crit Care Med* 2008 Aug 1;178(3):283-9. PMID: 18467508; PMCID: PMC2542426.

180. Kamel F, Umbach DM, Stallone L, Richards M, Hu H, Sandler DP. Association of Lead Exposure with Survival in Amyotrophic Lateral Sclerosis (ALS). **Environ Health Perspec* 2008; 2008 Jul;116(7):943-7. PMID: 18629318; PMCID: PMC2453164.

181. Hopkins M, Ettinger AS, Hernandez-Avila M, Schwartz J, Tellez-Rojo MM, Bellinger D, Hu H, Wright RO. Variants in iron metabolism genes predict blood and bone lead levels among postpartum

CV: Howard Hu, M.D., M.P.H., Sc.D.

CV: Howard Hu

48

women and their children. *Environ Health Perspec 2008 Sep;116(9):1261-6.PMID: 18795173. PMCID: PMC2535632.

182. Lampe BJ, Park SK, Robins T, Mukherjee B, Litonjua AA, Amarasiriwardena C, Weisskopf M, Sparrow D, Hu H. Association between 24-Hour Urinary Cadmium and Pulmonary Function Among Community-Exposed Men: The VA Normative Aging Study. *Environ Health Perspec 2008 Sep;116(9):1226-30.PMID: 18795167. PMCID: PMC2535626.
183. Rahman S, Hu H, McNeely E, Rahman SMM, Krieger N, Waterman P, Peters J, Harris C, Harris CH, Prothrow-Stith D, Gibbs B, Brown PC, Johnson G, Burgess A, Gragg RD. Social and environmental risk factors for hypertension in minorities. Fl Publ Health Rev 2008;5:64-72. PMID: 19966946; PMCID: PMC2788965
184. Zota AR, Ettinger AS, Bouchard M, Amarasiriwardena CJ, Schwartz J, Hu H, Wright RO. Association of maternal blood manganese levels with infant birth weight. Epidemiology 2009;20(3):367-73. PMID: 19289966. PMCID: pending.
185. Park SK, Hu H, Wright RO, Schwartz J, Cheng Y, Sparrow D, Vokonas PS, Weisskopf M. Iron Metabolism Genes, Low-Level Lead Exposure and QT Interval. *Environ Health Perspec 2009 Jan;117(1):80-5. PMID: 19165391; PMCID: PMC2627870.
185. Ettinger AS, Lamadrid-Figueroa H, Téllez-Rojo MM, Mercado-García A, Peterson K, Schwartz J, Hu H, Hernández-Avila M. Effect of Calcium Supplementation on Blood Lead Levels in Pregnancy: A Randomized Control Trial. *Environ Health Perspec 2009 Jan;117(1):26-31. Epub 2008 Sep 2.PMID: 19165383; PMCID: PMC2627861.
186. Eamranond PP, Hu H. Environmental and occupational exposures in immigrant health. Environ Health Insights (in press; available at <http://www.la-press.com>). PMIC: pending; PMCID: pending.
187. Park SK, Tucker KL, O'Neill MS, Sparrow D, Vokonas PS, Hu H, Schwartz J. Fruit, vegetable, and fish consumption and heart rate variability: the Veterans Administration Normative Aging Study. Am J Clin Nutr. 2009 Mar;89(3):778-86. PMID: 19158214; PMCID: PMC2714396.
188. Weuve J, Korrick SA, Weisskopf MA, Ryan L, Schwartz J, Nie H, Grodstein F, Hu H. Cumulative exposure to lead in relation to cognitive function in older women, *Environ Health Perspec 2009 Apr;117(4):574-80. Epub 2008 Dec 11. PMID: 19440496. PMCID: PMC2679601
189. Calafat AM, Weuve J, Ye X, Jia T, Hu H, Ringer S, Hauser R. Exposure to Bisphenol A and other Phenols in Neonatal Intensive Care Unit Infants. *Environ Health Perspec 2009 Apr;117(4):639-44. Epub 2008 Dec 10.PMID: 19440505. PMCID: PMC2679610.

CV: Howard Hu, M.D., M.P.H., Sc.D.

CV: Howard Hu

49

190. Avendano-Badillo D, Hernandez-vaila M, Koplan K, Hernandez-Cadena L, Rueda-Hernandez G, Solano-Gonzalez M, Ibarra LG, Hu H, Tellez-Rojo MM. High dietary calcium intake decreases bone mobilization during pregnancy in human. *Salud Publica* 2009;51 Suppl 1:S100-7. PMID: 19287883; PMCID: pending.
191. Kordas K, Ettinger S, Lamadrid-Figueroa H, Tellez-Rojo M, Hernandez-Avila M, Hu H, Wright RO. MTHFR C677T, A1298C, and G1793A genotypes, and the relationship between maternal folate intake, tibia lead and infant size at birth. *Br J Nutr.* 2009 Sep;102(6):907-14. Epub 2009 Apr 2. PMID: 19338708; PMCID: pending.
192. Pilsner JR, Hu H, Ettinger A, Sanchez BN, Wright RO, Cantonwine D, Lazarus A, Lamadrid-Figueroa H, Mercado-Garcia A, Tellez-Rojo MM, Hernandez-Avila M. Influence of Prenatal Lead Exposure on Genomic DNA Methylation of Umbilical Cord Blood. **Environ Health Perspect Environ Health Perspect.* 2009 Sep;117(9):1466-71. Epub 2009 Mar 25. PMID: 19750115. PMCID: PMC2737027.
193. Nie H, Sanchez BN, Wilker E, Weisskopf M, Schwartz J, Sparrow D, Hu H. Bone lead and endogenous exposure in an environmentally exposed elderly population: the Normative Aging Study. *J Occup Environ Med* 2009 Jul;51(7):848-57. PMID: 1952882. PMCID: pending.
194. Ettinger AE, Zota AR, Amarasiwardena CJ, Hopkins MR, Schwartz J, Hu H, Wright RO. Maternal Arsenic Exposure and Impaired Glucose Tolerance during Pregnancy. **Environ Health Perspect* 2009 Jul;117(7):1059-64. Epub 2009 Mar 11. PMID: 19654913. PMCID: PMC2717130.
195. Weisskopf MG, Jain N, Nie H, Sparrow D, Vokonas P, Schwartz J, Hu H. A prospective study of bone lead concentration and death from all causes, cardiovascular diseases, and cancer in the VA Normative Aging Study. *Circulation* 2009;120:1056-64. PMID: 19738141. PMCID: PMC2760410
196. Arora M, Weuve J, Weisskopf MG, Sparrow D, Nie H, Garcia RI, Hu H. Cumulative Lead Exposure and Tooth Loss in Men: The Normative Aging Study. **Environ Health Perspec* 2009 Oct;117(10):1531-4. Epub 2009 Jun 15. PMID: 20019902; PMCID: PMC2790506
197. Meeker JD, Hu H, Cantonwine DE, LaMadrid-Figueroa H, Calafat AM, Ettinger A, Hernandez-Avila M, Loch-Caruso R, Tellez-Rojo M. Pilot study of urinary phthalate metabolites in relation to preterm birth in Mexico City. **Environ Health Perspec* 2009 Oct;117(10):1587-92. Epub 2009 Jun 16. PMID: 20019910. PMCID: PMC2790514
198. Roy A, Bellinger D, Hu H, Schwartz J, Ettinger AS, Wright R, Bouchard M, Palaniappan K, Balakrishnan K. Lead exposure and behavior among young children in Chennai, India. **Environ Health Perspec* 2009 Oct;117(10):1607-11. Epub 2009 Jun 26. PMID: 20019913;

CV: Howard Hu, M.D., M.P.H., Sc.D.

CV: Howard Hu

50

PMCID: PMC2790517

199. Roy A, Hu H, Bellinger DC, Wright RO, Schwartz J, Mukherjee B, Pallaniappan K, Balakrishnan K. Predictors of blood lead among 3-7 year old children in Chennai, India. *Internat J Occup and Environ Health* 2009 Oct-Dec;15(4):351-9. PMID: 19886345. PMCID: pending.
200. Park SK, Mukherjee B, Xia X, Sparrow D, Weisskopf MG, Nie H, Hu H. Bone Lead Level Prediction Models and Their Application to Examining the Relationship of Lead Exposure and Hypertension in the Third National Health and Nutrition Examination Survey (NHANES-III) *J Occup and Environ Medicine* 2009 Dec;51(12):1422-36. PMID: 19952788. PMCID: pending.
201. Meeker JD, Hu H, Cantonwine DE, Lamadrid-Figueroa H, Calafat AM, Ettinger AS, Hernandez-Avila M, Loch-Caruso R, Téllez-Rojo MM. Urinary phthalate metabolites in relation to preterm birth in Mexico city. *Environ Health Perspect.* 2009 Oct;117(10):1587-92. Epub 2009 Jun 16. PubMed PMID: 20019910; PubMed Central PMCID: PMC2790514.
202. Leiba A, Hu H, Zheng A, Kales SN. A safe strategy to decrease fetal lead exposure in a woman with chronic intoxication. *J Matern Fetal Neonatal Med.* 2010 Aug;23(8):932-4. PubMed PMID: 20459344.
203. Peters JL, Weisskopf MG, Spiro A 3rd, Schwartz J, Sparrow D, Nie H, Hu H, Wright RO, Wright RJ. Interaction of stress, lead burden, and age on cognition in older men: the VA Normative Aging Study. *Environ Health Perspect.* 2010 Apr;118(4):505-10. Epub 2009 Nov 6. PubMed PMID: 20064786; PubMed Central PMCID: PMC2854727.
204. Claus Henn B, Ettinger AS, Schwartz J, Téllez-Rojo MM, Lamadrid-Figueroa H, Hernández-Avila M, Schnaas L, Amarasiriwardena C, Bellinger DC, Hu H, Wright RO. Early postnatal blood manganese levels and children's neurodevelopment. *Epidemiology.* 2010 Jul;21(4):433-9. PubMed PMID: 20549838.
205. Wright RO, Schwartz J, Wright RJ, Bollati V, Tarantini L, Park SK, Hu H, Sparrow D, Vokonas P, Baccarelli A. Biomarkers of lead exposure and DNA methylation within retrotransposons. *Environ Health Perspect.* 2010 Jun;118(6):790-5. Epub 2010 Jan 11. PubMed PMID: 20064768; PubMed Central PMCID: PMC2898855.
206. Zhang A, Park SK, Wright RO, Weisskopf MG, Mukherjee B, Nie H, Sparrow D, Hu H. HFE H63D polymorphism as a modifier of the effect of cumulative lead exposure on pulse pressure: the Normative Aging Study. *Environ Health Perspect.* 2010 Sep;118(9):1261-6. Epub 2010 May 14. PubMed PMID: 20478760; PubMed Central PMCID: PMC2944087.
207. Roy A, Hu H, Bellinger DC, Mukherjee B, Modali R, Nasaruddin K, Schwartz J, Wright RO,

CV: Howard Hu, M.D., M.P.H., Sc.D.

CV: Howard Hu

51

- Ettinger AS, Palaniapan K, Balakrishnan K. Hemoglobin, Lead Exposure, and Intelligence Quotient: Effect Modification by the DRD2 Taq IA Polymorphism. *Environ Health Perspect.* 2011 Jan;119(1):144-9. PubMed PMID: 21205584.
208. Cantonwine D, Meeker JD, Hu H, Sanchez BN, Lamadrid-Figueroa H, Mercado-Garcia A, Fortenberry GZ, Calafat AM, Tellez-Rojo MM. Bisphenol A exposure in Mexico City and risk of prematurity: a pilot nested case control study. *Environ Health.* 2010 Oct 18;9(1):62. [Epub ahead of print] PubMed PMID: 20955576.
 209. Cantonwine D, Hu H, Téllez-Rojo MM, Sánchez BN, Lamadrid-Figueroa H, Ettinger AS, Mercado-García A, Hernández-Avila M, Wright RO. HFE gene variants modify the association between maternal lead burden and infant birthweight: a prospective birth cohort study in Mexico City, Mexico. *Environ Health.* 2010 Jul 26;9:43. PubMed PMID: 20659343; PubMed Central PMCID: PMC2916893.
 210. Pilsner JR, Hu H, Wright RO, Kordas K, Ettinger AS, Sánchez BN, Cantonwine D, Lazarus AL, Cantoral A, Schnaas L, Téllez-Rojo MM, Hernández-Avila M. Maternal MTHFR genotype and haplotype predict deficits in early cognitive development in a lead-exposed birth cohort in Mexico City. *Am J Clin Nutr.* 2010 Jul;92(1):226-34. Epub 2010 May 26. PubMed PMID: 20504979; PubMed Central PMCID: PMC2884326.
 211. Weisskopf MG, Weuve J, Nie H, Saint-Hilaire M-H, Sudarsky L, Simon DK, Hersh B, Schwartz J, Wright RO, Hu H. Association of Cumulative Lead Exposure with Parkinson's Disease. **Environ Health Perspec* 2010; 118:1609–1613, PMID: 20807691; PMCID: PMC2974701
 212. Basu N, Abare M, Buchanan S, Cryderman D, Nam D-H, Sirkin S, Schmitt S, Hu H. A combined ecological and epidemiologic investigation of metals exposure amongst indigenous peoples near the Marlin Mine in Western Guatemala. *Sci Total Environ* 2010 Dec 1;409(1):70-7. Epub 2010 Oct 16. PubMed PMID: 20952048.
 213. Lee MS, Park SK, Hu H, Lee S. Cadmium exposure and cardiovascular disease in the 2005 Korea National Health and Nutrition Examination Survey. *Environ Res.* 2011 Jan;111(1):171-6. Epub 2010 Nov 5. PubMed PMID: 21055738.
 214. Cantonwine D, Hu H, Sanchez BN, Lamadrid-Figueroa H, Smith D, Ettinger AS, Mercado-Garcia A, Hernandez-Avila M, Wright RO, Tellez-Rojo MM. Critical Windows of Fetal Lead Exposure: Adverse Impacts on Length of Gestation and Risk of Premature Delivery. *J Occup Environ Med.* 2010 Nov;52(11):1106-11. PubMed PMID: 21063188; PubMed Central PMCID: PMC3003442.
 215. Lamadrid-Figueroa H, Téllez-Rojo MM, Angeles G, Hernández-Ávila M, Hu H. Bias correction by use of errors-in-variables regression models in studies with K-X-ray fluorescence

CV: Howard Hu, M.D., M.P.H., Sc.D.

CV: Howard Hu

52

- bone lead measurements. *Environ Res.* 2011 Jan;111(1):17-20. Epub 2010 Nov 18. PubMed PMID: 21092947; PubMed Central PMCID: PMC3026095.
216. Pan CH, Shih TS, Chen CJ, Hsu JH, Wang SC, Huang CP, Kuo CT, Wu KY, Hu H, Chan CC. Reduction of cooking oil fume exposure following an engineering intervention in Chinese restaurants. *Occup Environ Med.* 2011 Jan;68(1):10-5. Epub 2010 Sep 30. PubMed PMID: 20884797.
 217. Sánchez BN, Hu H, Litman HJ, Téllez-Rojo MM. Statistical Methods to Study Timing of Vulnerability with Sparsely Sampled Data on Environmental Toxicants. **Environ Health Perspec Environ Health Perspect.* 2011 Mar;119(3):409-15. PubMed PMID: 21362588.
 218. Park SK, Elmarsafawy S, Mukherjee B, Spiro A 3rd, Vokonas PS, Nie H, Weisskopf MG, Schwartz J, Hu H. Cumulative lead exposure and age-related hearing loss: the VA Normative Aging Study. *Hear Res.* 2010 Oct 1;269(1-2):48-55. Epub 2010 Jul 16. PubMed PMID: 20638461; PubMed Central PMCID: PMC2934752.
 219. Lee SD, Shin HT, Park HM, Ko SG, Kook YB, Ryu JY, Kim H, Hu H, Park SK. Metal concentrations of Chinese herbal medicine products in the United States. *Oriental Pharm Exp Med* 2010; 10(4):294-303.
 220. Weuve J, Glymour MM, Hu H, Sparrow D, Spiro A 3rd, Vokonas PS, Litonjua AA. Forced expiratory volume in 1 second and cognitive aging in men. *J Am Geriatr Soc.* 2011 Jul;59(7):1283-92. doi: 10.1111/j.1532-5415.2011.03487.x. Epub 2011 Jun 30. PubMed PMID: 21718272.
 221. Bush KF, Luber G, Kotha SR, Dhaliwal RS, Kapil V, Pascual M, Brown DG, Frumkin H, Dhiman RC, Hess J, Wilson ML, Balakrishnan K, Eisenberg J, Kaur T, Rood R, Batterman S, Joseph A, Gronlund CJ, Agrawal A, Hu H. Impacts of climate change on public health in India: future research directions. **Environ Health Perspect.* 2011 Jun;119(6):765-70. Epub 2011 Jan 27. PubMed PMID: 21273162; PubMed Central PMCID: PMC3114809.
 222. Kordas K, Ettinger AS, Bellinger DC, Schnaas L, Téllez Rojo MM, Hernández-Avila M, Hu H, Wright RO. A Dopamine Receptor (DRD2) but Not Dopamine Transporter (DAT1) Gene Polymorphism is Associated with Neurocognitive Development of Mexican Preschool Children with Lead Exposure. *J Pediatr.* 2011 Oct;159(4):638-43. Epub 2011 May 17. PubMed PMID: 21592505; PubMed Central PMCID: PMC3158955.
 223. Eum KD, Nie LH, Schwartz J, Vokonas PS, Sparrow D, Hu H, Weisskopf MG. Prospective cohort study of lead exposure and electrocardiographic conduction disturbances in the Department of Veterans Affairs Normative Aging Study. **Environ Health Perspect.* 2011 Jul;119(7):940-4. Epub 2011 Mar 16. PubMed PMID: 21414889.

CV: Howard Hu, M.D., M.P.H., Sc.D.

CV: Howard Hu

53

224. Wilker E, Korrick S, Nie LH, Sparrow D, Vokonas P, Coull B, Wright RO, Schwartz J, Hu H. Longitudinal Changes in Bone Lead Levels: The VA Normative Aging Study. *J Occup Environ Med.* 2011 Aug;53(8):850-855. PubMed PMID: 21788910; PubMed Central PMCID: PMC3159960.
225. Palaniappan K, Roy A, Balakrishnan K, Gopalakrishnan L, Mukherjee B, Hu H, Bellinger DC. Lead exposure and visual-motor abilities in children from Chennai, India. *Neurotoxicology.* 2011 Aug;32(4):465-70. Epub 2011 Apr 8. PubMed PMID: 21510976; PubMed Central PMCID: PMC3115626.
226. Choi YH, Hu H, Tak S, Mukherjee B, Park SK. Occupational noise exposure assessment using O*NET and its application to a study of hearing loss in the US general population. *Occup Environ Med.* 2012 Mar;69(3):176-83. doi: 10.1136/oem.2011.064758. Epub 2011 Jul 1. PubMed PMID: 21725070; PubMed Central PMCID: PMC3277688..
227. Afeiche M, Peterson KE, Sánchez BN, Cantonwine D, Lamadrid-Figueroa H, Schnaas L, Ettinger AS, Hernández-Avila M, Hu H, Téllez-Rojo MM. Prenatal lead exposure and weight of 0- to 5-year-old children in Mexico city. *Environ Health Perspect.* 2011 Oct;119(10):1436-41. Epub 2011 Jun 29. PubMed PMID: 21715242; PubMed Central PMCID: PMC3230436.
228. Claus Henn B, Schnaas L, Ettinger AS, Schwartz J, Lamadrid-Figueroa H, Hernández-Avila M, Amarasiriwardena C, Hu H, Bellinger DC, Wright RO, Téllez-Rojo MM. Associations of Early Childhood Manganese and Lead Co-exposure with Neurodevelopment. *Environ Health Perspect.* 2012 Jan;120(1):126-31. doi: 10.1289/ehp.1003300. Epub 2011 Sep 1. PubMed PMID: 21885384; PubMed Central PMCID: PMC3261931.
229. Peters JL, Kubzansky LD, Ikeda A, Spiro A 3rd, Wright RO, Weisskopf MG, Kim D, Sparrow D, Nie LH, Hu H, Schwartz J. Childhood and adult socioeconomic position, cumulative lead levels, and pessimism in later life: the VA Normative Aging Study. *Am J Epidemiol.* 2011 Dec 15;174(12):1345-53. Epub 2011 Nov 9. PubMed PMID:22071587; PubMed Central PMCID: PMC3276297.
230. Hicken M, Gragg R, Hu H. How cumulative risks warrant a shift in our approach to racial health disparities: the case of lead, stress, and hypertension. *Health Aff (Millwood).* 2011 Oct;30(10):1895-901. PubMed PMID: 21976332.
231. Zhang A, Hu H, Sánchez BN, Ettinger AS, Park SK, Cantonwine D, Schnaas L, Wright RO, Lamadrid-Figueroa H, Tellez-Rojo MM. Association between Prenatal Lead Exposure and Blood Pressure in Female Offspring. *Environ Health Perspect.* 2012 Mar;120(3):445-50. doi: 10.1289/ehp.1103736. Epub 2011 Sep 21. PubMed PMID: 21947582; PubMed Central PMCID: PMC3295346.

CV: Howard Hu, M.D., M.P.H., Sc.D.

CV: Howard Hu

54

232. Bakulski KM, Rozek LS, Dolinoy DC, Paulson HL, Hu H. Alzheimer's disease and environmental exposure to lead: the epidemiologic evidence and potential role of epigenetics. *Curr Alzheimer Res.* 2012 Jun;9(5):563-73. PubMed PMID: 22272628.
233. Mordukhovich I, Wright RO, Hu H, Amarasiriwardena C, Baccarelli A, Litonjua A, Sparrow D, Vokonas P, Schwartz J. Associations of Toenail Arsenic, Cadmium, Mercury, Manganese and Lead with Blood Pressure in the Normative Aging Study. *Environ Health Perspect.* 2012 Jan;120(1):98-104. doi: 10.1289/ehp.1002805. Epub 2011 Aug 30. PubMed PMID: 21878420; PubMed Central PMCID: PMC3261928.
234. Afeiche M, Peterson KE, Sánchez BN, Schnaas L, Cantonwine D, Ettinger AS, Solano-González M, Hernández-Avila M, Hu H, Téllez-Rojo MM. Windows of lead exposure sensitivity, attained height, and body mass index at 48 months. *J Pediatr.* 2012 Jun;160(6):1044-9. Epub 2012 Jan 28. PubMed PMID: 22284921; PubMed Central PMCID: PMC3360798.
235. Peters JL, Kubzansky LD, Ikeda A, Fang SC, Sparrow D, Weisskopf MG, Wright RO, Vokonas P, Hu H, Schwartz J. Lead Concentrations in Relation to Multiple Biomarkers of Cardiovascular Disease: the Normative Aging Study. *Environ Health Perspect.* Mar;120(3):361-6. doi: 10.1289/ehp.1103467. Epub 2011 Dec 5. PubMed PMID: 22142875; PubMed Central PMCID: PMC3295335.
236. Bakulski KM, Dolinoy DC, Sartor MA, Paulson HL, Konen JR, Lieberman AP, Albin RL, Hu H, Rozek LS. Genome-wide DNA methylation differences between late-onset Alzheimer's disease and cognitively normal controls in human frontal cortex. *J Alzheimers Dis.* 2012;29(3):571-88. PubMed PMID: 22451312.
237. Claus Henn B, Kim J, Wessling-Resnick M, Tellez-Rojo MM, Jayawardene I, Ettinger AS, Hernandez-Avila M, Schwartz J, Christiani DC, Hu H, Wright RO. Associations of iron metabolism genes with blood manganese levels: a population-based study with validation data from animal models. *Environ Health.* 2011 Nov 10;10(1):97-107. [Epub ahead of print] PubMed PMID: 22074419.
238. Fortenberry GZ, Hu H, Turyk M, Barr DB, Meeker JD. Association between urinary 3, 5, 6-trichloro-2-pyridinol, a metabolite of chlorpyrifos and chlorpyrifos-methyl, and serum T4 and TSH in NHANES 1999–2002, *Science of The Total Environment*, 2012; 424:351-355. doi: 10.1016/j.scitotenv.2012.02.039. Epub 2012 Mar 17. PubMed PMID: 22425279; PubMed Central PMCID: PMC3327766.
239. Eum KD, Korrick SA, Weuve J, Okereke O, Kubzansky LD, Hu H, Weisskopf MG. Relation of cumulative low-level lead exposure to depressive and phobic anxiety symptom scores in middle-age and elderly women. *Environ Health Perspect.* 2012 Jun;120(6):817-23. doi:

CV: Howard Hu, M.D., M.P.H., Sc.D.

CV: Howard Hu

55

- 10.1289/ehp.1104395. Epub 2012 Feb 29. PubMed PMID: 22538241; PubMed Central PMCID: PMC3385437.
240. Hicken MT, Gee GC, Morenoff J, Connell CM, Snow RC, Hu H. A novel look at racial health disparities: the interaction between social disadvantage and environmental health. *Am J Public Health*. 2012 Dec;102(12):2344-51. doi: 10.2105/AJPH.2012.300774. Epub 2012 Oct 18. PubMed PMID: 23078461.
 241. Choi YH, Hu H, Mukherjee B, Miller J, Park SK. Environmental cadmium and lead exposures and hearing loss in U.S. adults: the National Health and Nutrition Examination Survey, 1999 to 2004. *Environ Health Perspect*. 2012 Nov;120(11):1544-50. doi: 10.1289/ehp.1104863. Epub 2012 Jul 31. PubMed PMID: 22851306; PubMed Central PMCID: PMC3556613.
 242. Braun JM, Hoffman E, Schwartz J, Sanchez B, Schnaas L, Mercado-Garcia A, Solano-Gonzalez M, Bellinger DC, Lanphear BP, Hu H, Tellez-Rojo MM, Wright RO, Hernandez-Avila M. Assessing windows of susceptibility to lead-induced cognitive deficits in Mexican children. *Neurotoxicology*. 2012 Oct;33(5):1040-7. doi: 10.1016/j.neuro.2012.04.022. Epub 2012 May 10. PubMed PMID: 22579785.
 243. Weuve J, Press DZ, Grodstein F, Wright RO, Hu H, Weisskopf MG. Cumulative exposure to lead and cognition in persons with Parkinson's disease. *Mov Disord*. 2013 Feb;28(2):176-82. doi: 10.1002/mds.25247. Epub 2012 Nov 9. PubMed PMID: 23143985; PubMed Central PMCID: PMC3581753.
 245. Hicken MT, Gee GC, Connell C, Snow RC, Morenoff J, Hu H. Black-white blood pressure disparities: depressive symptoms and differential vulnerability to blood lead. *Environ Health Perspect*. 2013 Feb;121(2):205-9. doi: 10.1289/ehp.1104517. Epub 2012 Oct 25. PubMed PMID: 23127977; PubMed Central PMCID: PMC3569674.
 246. Xu J, Shen LX, Yan CH, Hu H, Yang F, Wang L, Kotha SR, Zhang LN, Liao XP, Zhang J, Ouyang FX, Zhang JS, Shen XM. Personal characteristics related to the risk of adolescent internet addiction: a survey in Shanghai, China. *BMC Public Health*. 2012 Dec 22;12:1106. doi: 10.1186/1471-2458-12-1106. PubMed PMID: 23259906; PubMed Central PMCID: PMC3563549.
 247. Lim SS, Vos T, Flaxman AD, Danaei G, Shibuya K, Adair-Rohani H, Amann M, Anderson HR, Andrews KG, Aryee M, Atkinson C, Bacchus LJ, Bahalim AN, Balakrishnan K, Balmes J, Barker-Collo S, Baxter A, Bell ML, Blore JD, Blyth F, Bonner C, Borges G, Bourne R, Boussinesq M, Brauer M, Brooks P, Bruce NG, Brunekreef B, Bryan-Hancock C, Bucello C, Buchbinder R, Bull F, Burnett RT, Byers TE, Calabria B, Carapetis J, Carnahan E, Chafe Z, Charlson F, Chen H, Chen JS, Cheng AT, Child JC, Cohen A, Colson KE, Cowie BC, Darby S, Darling S, Davis A, Degenhardt L, Dentener F, Des Jarlais DC, Devries K, Dherani M, Ding EL,

CV: Howard Hu, M.D., M.P.H., Sc.D.

- Dorsey ER, Driscoll T, Edmond K, Ali SE, Engell RE, Erwin PJ, Fahimi S, Falder G, Farzadfar F, Ferrari A, Finucane MM, Flaxman S, Fowkes FG, Freedman G, Freeman MK, Gakidou E, Ghosh S, Giovannucci E, Gmel G, Graham K, Grainger R, Grant B, Gunnell D, Gutierrez HR, Hall W, Hoek HW, Hogan A, Hosgood HD 3rd, Hoy D, Hu H, Hubbell BJ, Hutchings SJ, Ibeanusi SE, Jacklyn GL, Jasrasaria R, Jonas JB, Kan H, Kanis JA, Kassebaum N, Kawakami N, Khang YH, Khatibzadeh S, Khoo JP, Kok C, Laden F, Lalloo R, Lan Q, Lathlean T, Leasher JL, Leigh J, Li Y, Lin JK, Lipshultz SE, London S, Lozano R, Lu Y, Mak J, Malekzadeh R, Mallinger L, Marcenes W, March L, Marks R, Martin R, McGale P, McGrath J, Mehta S, Mensah GA, Merriman TR, Micha R, Michaud C, Mishra V, Hanafiah KM, Mokdad AA, Morawska L, Mozaffarian D, Murphy T, Naghavi M, Neal B, Nelson PK, Nolla JM, Norman R, Olives C, Omer SB, Orchard J, Osborne R, Ostro B, Page A, Pandey KD, Parry CD, Passmore E, Patra J, Pearce N, Pelizzari PM, Petzold M, Phillips MR, Pope D, Pope CA 3rd, Powles J, Rao M, Razavi H, Rehfuess EA, Rehm JT, Ritz B, Rivara FP, Roberts T, Robinson C, Rodriguez-Portales JA, Romieu I, Room R, Rosenfeld LC, Roy A, Rushton L, Salomon JA, Sampson U, Sanchez-Riera L, Sanman E, Sapkota A, Seedat S, Shi P, Shield K, Shivakoti R, Singh GM, Sleet DA, Smith E, Smith KR, Stapelberg NJ, Steenland K, Stöckl H, Stovner LJ, Straif K, Straney L, Thurston GD, Tran JH, Van Dingenen R, van Donkelaar A, Veerman JL, Vijayakumar L, Weintraub R, Weissman MM, White RA, Whiteford H, Wiersma ST, Wilkinson JD, Williams HC, Williams W, Wilson N, Woolf AD, Yip P, Zielinski JM, Lopez AD, Murray CJ, Ezzati M. A comparative risk assessment of burden of disease and injury attributable to 67 risk factors and risk factor clusters in 21 regions, 1990-2010: a systematic analysis for the Global Burden of Disease Study 2010. *Lancet*. 2012 Dec 15;380(9859):2224-60. doi: 10.1016/S0140-6736(12)61766-8. PubMed PMID: 23245609.
248. Grashow R, Spiro A, Taylor KM, Newton K, Shrairman R, Landau A, Sparrow D, Hu H, Weisskopf M. Cumulative lead exposure in community-dwelling adults and fine motor function: comparing standard and novel tasks in the VA normative aging study. *Neurotoxicology*. 2013 Mar;35:154-61. doi: 10.1016/j.neuro.2013.01.005. Epub 2013 Jan 28. PubMed PMID: 23370289; PubMed Central PMCID: PMC3602137.
249. Amarasiriwardena CJ, Jayawardene I, Lupoli N, Barnes RM, Hernandez-Avila M, Hu H, Ettinger AS. Comparison of digestion procedures and methods for quantification of trace lead in breast milk by isotope dilution inductively coupled plasma mass spectrometry. *Anal Methods*. 2013;5(7):1676-1681. PubMed PMID: 24808927; PubMed Central PMCID: PMC4010228.
250. Grashow R, Miller MW, McKinney A, Nie LH, Sparrow D, Hu H, Weisskopf MG. Lead exposure and fear-potentiated startle in the VA Normative Aging Study: a pilot study of a novel physiological approach to investigating neurotoxicant effects. *Neurotoxicol Teratol*. 2013 Jul-Aug;38:21-8. doi: 10.1016/j.ntt.2013.04.003. Epub 2013 Apr 17. PubMed PMID: 23603705; PubMed Central PMCID: PMC3774537.
251. Roy A, Ettinger AS, Hu H, Bellinger D, Schwartz J, Modali R, Wright RO, Palaniappan K,

CV: Howard Hu

57

- Balakrishnan K. Effect modification by transferrin C2 polymorphism on lead exposure, hemoglobin levels, and IQ. *Neurotoxicology*. 2013 Sep;38:17-22. doi: 10.1016/j.neuro.2013.05.005. Epub 2013 May 31. PubMed PMID: 23732512; PubMed Central PMCID: PMC3770761.
252. Bellinger DC, Burger J, Cade TJ, Cory-Slechta DA, Finkelstein M, Hu H, Kosnett M, Landrigan PJ, Lanphear B, Pokras MA, Redig PT, Rideout BA, Silbergeld E, Wright R, Smith DR. Health risks from lead-based ammunition in the environment. *Environ Health Perspect*. 2013 Jun;121(6):A178-9. doi: 10.1289/ehp.1306945. PubMed PMID: 23732085; PubMed Central PMCID: PMC3672933.
 253. Téllez-Rojo MM, Cantoral A, Cantonwine DE, Schnaas L, Peterson K, Hu H, Meeker JD. Prenatal urinary phthalate metabolites levels and neurodevelopment in children at two and three years of age. *Sci Total Environ*. 2013 Sep 1;461-462:386-90. doi: 10.1016/j.scitotenv.2013.05.021. Epub 2013 Jun 5. PubMed PMID: 23747553; PubMed Central PMCID: PMC3735862.
 254. Fortenberry GZ, Meeker JD, Sánchez BN, Barr DB, Panuwet P, Bellinger D, Schnaas L, Solano-González M, Ettinger AS, Hernandez-Avila M, Hu H, Tellez-Rojo MM. Urinary 3,5,6-trichloro-2-pyridinol (TCPY) in pregnant women from Mexico City: distribution, temporal variability, and relationship with child attention and hyperactivity. *Int J Hyg Environ Health*. 2014 Mar;217(2-3):405-12. doi: 10.1016/j.ijheh.2013.07.018. Epub 2013 Aug 13. PubMed PMID: 24001412; PubMed Central PMCID: PMC3946926.
 255. Eum KD, Wang FT, Schwartz J, Hersh CP, Kelsey K, Wright RO, Spiro A, Sparrow D, Hu H, Weisskopf MG. Modifying roles of glutathione S-transferase polymorphisms on the association between cumulative lead exposure and cognitive function. *Neurotoxicology*. 2013 Dec;39:65-71. doi: 10.1016/j.neuro.2013.08.002. Epub 2013 Aug 16. PubMed PMID: 23958642; PubMed Central PMCID: PMC3844089.
 256. Choi YH, Miller JM, Tucker KL, Hu H, Park SK. Antioxidant vitamins and magnesium and the risk of hearing loss in the US general population. *Am J Clin Nutr*. 2014 Jan;99(1):148-55. doi: 10.3945/ajcn.113.068437. Epub 2013 Nov 6. PubMed PMID: 24196403.
 257. Power MC, Korrick S, Tchetgen Tchetgen EJ, Nie LH, Grodstein F, Hu H, Weuve J, Schwartz J, Weisskopf MG. Lead exposure and rate of change in cognitive function in older women. *Environ Res*. 2014 Feb;129:69-75. doi: 10.1016/j.envres.2013.12.010. Epub 2014 Jan 29. PubMed PMID: 24529005; PubMed Central PMCID: PMC3951744.
 258. Ettinger AS, Roy A, Amarasiriwardena CJ, Smith D, Lupoli N, Mercado Garcia A, Lamadrid-Figueroa H, Tellez-Rojo MM, Hu H, Hernandez-Avila M. Maternal blood, plasma, and breast milk lead: Lactational transfer and contribution to infant exposure. *Environ Health Perspec* 2014

CV: Howard Hu, M.D., M.P.H., Sc.D.

CV: Howard Hu

58

- Jan;122(1):87-92. doi: 10.1289/ehp.1307187. Epub 2013 Oct 30. PubMed PMID: 24184948; PubMed Central PMCID: PMC3888576.
259. Chatwood S, Bytautas J, Darychuk A, Bjerregaard P, Brown A, Cole D, Hu H, Jong M, King M, Kvernmo S, Veillard J. Approaching a collaborative research agenda for health systems performance in circumpolar regions. *Int J Circumpolar Health*. 2013 Aug 14;72. doi: 10.3402/ijch.v72i0.21474. eCollection 2013. PubMed PMID: 23961514; PubMed Central PMCID: PMC3745603.
 260. Bush KF, O'Neill MS, Li S, Mukherjee B, Hu H, Ghosh S, Balakrishnan K. Associations between extreme precipitation and gastrointestinal-related hospital admissions in Chennai, India. *Environ Health Perspect*. 2014 Mar;122(3):249-54. doi: 10.1289/ehp.1306807. Epub 2013 Dec 16. PubMed PMID: 24345350; PubMed Central PMCID: PMC3948034.
 261. Xu J, Shen LX, Yan CH, Hu H, Yang F, Wang L, Kotha SR, Ouyang F, Zhang LN, Liao XP, Zhang J, Zhang JS, Shen XM. Parent-adolescent interaction and risk of adolescent internet addiction: a population-based study in Shanghai. *BMC Psychiatry*. 2014 Apr 15;14:112. doi: 10.1186/1471-244X-14-112. PubMed PMID: 24731648; PubMed Central PMCID: PMC3999889.
 262. Fortenberry GZ, Meeker JD, Sánchez BN, Bellinger D, Peterson K, Schnaas L, Solano-González M, Ettinger AS, Hernandez-Avila M, Hu H, Maria Tellez-Rojo M. Paraoxonase I polymorphisms and attention/hyperactivity in school-age children from Mexico City, Mexico. *Environ Res*. 2014 Jul;132:342-9. doi: 10.1016/j.envres.2014.04.010. Epub 2014 May 14. PubMed PMID: 24834831.
 263. Arora M, Austin C, Sarrafpour B, Hernández-Ávila M, Hu H, Wright RO, Tellez-Rojo MM. Determining prenatal, early childhood and cumulative long-term lead exposure using micro-spatial deciduous dentine levels. *PLoS One*. 2014 May 19;9(5):e97805. doi: 10.1371/journal.pone.0097805. eCollection 2014. PubMed PMID: 24841926; PubMed Central PMCID: PMC4026445.
 264. Braun JM, Wright RJ, Just AC, Power MC, Tamayo Y Ortiz M, Schnaas L, Hu H, Wright RO, Tellez-Rojo MM. Relationships between lead biomarkers and diurnal salivary cortisol indices in pregnant women from Mexico City: a cross-sectional study. *Environ Health*. 2014 Jun 10;13(1):50. doi: 10.1186/1476-069X-13-50. PubMed PMID: 24916609; PubMed Central PMCID: PMC4068833.
 265. Bakulski KM, Park SK, Weisskopf MG, Tucker KL, Sparrow D, Spiro A, Vokonas PS, Nie LH, Hu H, Weuve J. Lead Exposure, B Vitamins, and Plasma Homocysteine in Men 55 Years of Age and Older: The VA Normative Aging Study. *Environ Health Perspect*. 2014 Oct;122(10):1066-74. doi: 10.1289/ehp.1306931. Epub 2014 Jun 4. PubMed PMID: 24905780; PubMed Central

CV: Howard Hu, M.D., M.P.H., Sc.D.

CV: Howard Hu

59

PMCID: PMC4181916.

266. Ji JS, Schwartz J, Sparrow D, Hu H, Weisskopf MG. Occupational determinants of cumulative lead exposure: analysis of bone lead among men in the VA normative aging study. *J Occup Environ Med*. 2014 Apr;56(4):435-40. doi: 10.1097/JOM.000000000000127. PubMed PMID: 24709766; PubMed Central PMCID: PMC3982188.
267. Basu N, Tutino R, Zhang Z, Cantonwine DE, Goodrich JM, Somers EC, Rodriguez L, Schnaas L, Solano M, Mercado A, Peterson K, Sánchez BN, Hernández-Avila M, Hu H, Maria Téllez-Rojo M. Mercury levels in pregnant women, children, and seafood from Mexico City. *Environ Res*. 2014 Sep 25;135C:63-69. doi: 10.1016/j.envres.2014.08.029. [Epub ahead of print] PubMed PMID: 25262076.
268. Eum KD, Seals RM, Taylor KM, Grespin M, Umbach DM, Hu H, Sandler DP, Kamel F, Weisskopf MG. Modification of the association between lead exposure and amyotrophic lateral sclerosis by iron and oxidative stress related gene polymorphisms. *Amyotroph Lateral Scler Frontotemporal Degener*. 2014 Oct 8:1-8. [Epub ahead of print] PubMed PMID: 25293352.
269. Karwowski MP, Just AC, Bellinger DC, Jim R, Hatley EL, Ettinger AS, Hu H, Wright RO. Maternal iron metabolism gene variants modify umbilical cord blood lead levels by gene-environment interaction: a birth cohort study. *Environ Health*. 2014 Oct 6;13:77. doi: 10.1186/1476-069X-13-77. PubMed PMID: 25287020.
270. Eum K-D, Weisskopf MG, Nie LH, Hu H, Korrick SA. Cumulative Lead Exposure and Age at Menopause in the Nurses' Health Study Cohort. *Environmental Health Perspectives*. 2014;122(3):229-234. doi:10.1289/ehp.1206399.
271. Goodrich JM, Sánchez BN, Dolinoy DC, Zhang Z, Hernández-Ávila M, Hu H, Peterson KE, Téllez-Rojo MM. Quality control and statistical modeling for environmental epigenetics: A study on in utero lead exposure and DNA methylation at birth. *Epigenetics*. 2015 Jan 2;10(1):19-30. doi: 10.4161/15592294.2014.989077. Epub 2015 Jan 27. PubMed PMID: 25580720.
272. Ji JS, Power MC, Sparrow D, Spiro III A, Hu H, Louis ED, Weisskopf MG. Lead Exposure and Tremor among Older Men: The VAnormative Aging Study. *Environ Health Perspectives* 2015 May;123(5):445-50. doi: 10.1289/ehp.1408535. Epub 2015 Jan 23. PubMed PMID: 25633720; PubMed Central PMCID: PMC4421770.
273. Ettinger AS, Lamadrid-Figueroa H, Mercado-Garcia A, Kordas K, Wood RJ, Peterson KE, Hu H, Hernandez-Avila M, Tellez-Rojo MM. Effect of Calcium Supplementation on Bone Resorption in Pregnancy and the Early Postpartum: A Randomized Controlled Trial in Mexican Women. *Nutrition Journal Nutr J*. 2014 Dec 16;13(1):116. doi: 10.1186/1475-2891-13-116. PubMed PMID: 25511814; PubMed Central PMCID: PMC4289552.

CV: Howard Hu, M.D., M.P.H., Sc.D.

CV: Howard Hu

60

274. Jhun MA, Hu H, Schwartz J, Weisskopf MG, Nie LH, Sparrow D, Vokonas PS, Park SK. Effect modification by Vitamin D receptor genetic polymorphisms in the association between cumulative lead exposure and pulse pressure: a longitudinal study. *Environ Health* 2015 Jan 13;14:5. doi: 10.1186/1476-069X-14-5. PubMed PMID: 25582168; PubMed Central PMCID: PMC4417283.
275. Cantoral A, Tellez-Rojo MM, Ettinger AS, Hu H, Hernandez-Avila M, Peterson K. Early introduction and cumulative consumption of sugar-sweetened beverages during the pre-school period and risk of obesity at 8–14 years of age. *Pediatr Obesity* 2015 Apr 17. doi: 10.1111/ijpo.12023. [Epub ahead of print] PubMed PMID: 25891908.
276. Orkin AM, Bingham K, Klaiman M, Leece P, Buick JE, et al. (2015) An Agenda for Naloxone Distribution Research and Practice: Meeting Report of the Surviving Opioid Overdose with Naloxone (SOON) International Working Group. *J Addict Res Ther* 6:212. doi:10.4172/2155-6105.1000212
277. Xu J, Hu H, Wright R, Sánchez BN, Schnaas L, Bellinger DC, Park SK, Martínez S, Hernández-Avila M, Téllez-Rojo MM, Wright RO. Prenatal Lead Exposure Modifies the Impact of Maternal Self-Esteem on Children's Inattention Behavior. *J Pediatr*. 2015 Aug;167(2):435-41. doi: 10.1016/j.jpeds.2015.04.057. Epub 2015 Jun 3. PubMed PMID: 26047683.
278. Kotha SR, Jadad AR, Hu H. Creating a Pandemic of Health: Opportunities and Lessons for a University Initiative at the Intersection of Health, Equity, and Innovation. *Harvard Publ Hlth Review* 2015;5:1-8. (available at <http://harvardpublichealthreview.org/wp-content/uploads/2015/04/HPHRv5-Kotha-Jadad-Hu-Creating-a-Pandemic.pdf>).
279. Weisskopf MG, Sparrow D, Hu H, Power MC. Biased Exposure-Health Effect Estimates from Selection in Cohort Studies: Are Environmental Studies at Particular Risk? *Environ Health Perspect*. 2015 Nov;123(11):1113-22. doi: 10.1289/ehp.1408888. Epub 2015 May 8. PubMed PMID: 25956004; PubMed Central PMCID: PMC4629739.
280. Grashow R, Kim J, Sparrow D, Hu H, Wessling-Resnick M, Weisskopf MG. Cumulative lead exposure is associated with reduced olfactory function in elderly men: the Normative Aging Study. *Neurotoxicology* 2015 Jul;49:158-64. doi: 10.1016/j.neuro.2015.06.006. Epub 2015 Jun 26. PubMed PMID: 26121922; PubMed Central PMCID: PMC4523435.
281. Kim WB, Sibbald RG, Hu H, Bashash M, Anooshirvani N, Coutts P, Alavi A. Clinical Features and Patient Outcomes of Hidradenitis Suppurativa: A Cross-Sectional Retrospective Study. *J Cutan Med Surg*. 2016 Jan;20(1):52-7. doi: 10.1177/1203475415602840. Epub 2015 Aug 28. PubMed PMID: 26318545.

CV: Howard Hu, M.D., M.P.H., Sc.D.

CV: Howard Hu

61

282. Global Burden of Disease Study 2013 Collaborators, Vos T, Barber RM, Bell B...Hu H...Zunt JR, Salomon JA, Murray CJ. Global, regional, and national incidence, prevalence, and years lived with disability for 301 acute and chronic diseases and injuries in 188 countries, 1990-2013: a systematic analysis for the Global Burden of Disease Study 2013. *Lancet*. 2015 Aug 22;386(9995):743-800. doi: 10.1016/S0140-6736(15)60692-4. Epub 2015 Jun 7. Review. PubMed PMID: 26063472; PubMed Central PMCID: PMC4561509.
283. GBD 2013 Risk Factors Collaborators, Forouzanfar MH, Alexander L, Anderson HR...Hu H...Lopez AD, Vos T, Murray CJ. Global, regional, and national comparative risk assessment of 79 behavioural, environmental and occupational, and metabolic risks or clusters of risks in 188 countries, 1990-2013: a systematic analysis for the Global Burden of Disease Study 2013. *Lancet*. 2015 Dec 5;386(10010):2287-323. doi: 10.1016/S0140-6736(15)00128-2. Epub 2015 Sep 11. PubMed PMID: 26364544; PubMed Central PMCID: PMC4685753.
284. Huang S, Hu H, Sánchez BN, Peterson KE, Ettinger AS, Lamadrid-Figueroa H, Schnaas L, Mercado-García A, Wright RO, Basu N, Cantonwine DE, Hernández-Avila M, Téllez-Rojo MM. Childhood Blood Lead Levels and Symptoms of Attention Deficit Hyperactivity Disorder (ADHD): A Cross-Sectional Study of Mexican Children. *Environ Health Perspect*. 2016 Jun;124(6):868-74. doi: 10.1289/ehp.1510067. PubMed PMID: 26645203; PubMed Central PMCID: PMC4892926.
285. Taylor KM, Saint-Hilaire MH, Sudarsky L, Simon DK, Hersh B, Sparrow D, Hu H, Weisskopf MG. Head injury at early ages is associated with risk of Parkinson's disease. *Parkinsonism Relat Disord*. 2016 Feb;23:57-61. doi: 10.1016/j.parkreldis.2015.12.005. PubMed PMID: 26725141; PubMed Central PMCID: PMC4787263.
286. Cantoral A, Téllez-Rojo MM, Levy TS, Hernández-Ávila M, Schnaas L, Hu H, Peterson KE, Ettinger AS. Differential association of lead on length by zinc status in two-year old Mexican children. *Environ Health*. 2015 Dec 30;14:95. doi: 10.1186/s12940-015-0086-8. PubMed PMID: 26715556; PubMed Central PMCID: PMC4696318.
287. Watkins DJ, Fortenberry GZ, Sánchez BN, Barr DB, Panuwet P, Schnaas L, Osorio-Valencia E, Solano-González M, Ettinger AS, Hernández-Ávila M, Hu H, Téllez-Rojo MM, Meeker JD. Urinary 3-phenoxybenzoic acid (3-PBA) levels among pregnant women in Mexico City: Distribution and relationships with child neurodevelopment. *Environ Res*. 2016 May;147:307-13. doi: 10.1016/j.envres.2016.02.025. PubMed PMID: 26922411; PubMed Central PMCID: PMC4821665.
288. Specht AJ, Lin Y, Weisskopf M, Yan C, Hu H, Xu J, Nie LH. XRF-measured bone lead (Pb) as a biomarker for Pb exposure and toxicity among children diagnosed with Pb poisoning. *Biomarkers*. 2016 Jun;21(4):347-52. doi: 10.3109/1354750X.2016.1139183. Epub 2016 Feb 9. PubMed PMID: 26856822.

CV: Howard Hu, M.D., M.P.H., Sc.D.

CV: Howard Hu

62

289. Tamayo Y Ortiz M, Téllez-Rojo MM, Hu H, Hernández-Ávila M, Wright R, Amarasiriwardena C, Lupoli N, Mercado-García A, Pantic I, Lamadrid-Figueroa H. Lead in candy consumed and blood lead levels of children living in Mexico City. *Environ Res.* 2016 May;147:497-502. doi: 10.1016/j.envres.2016.03.007. Epub 2016 Mar 11. PubMed PMID: 26974363.
290. Thomas DB, Basu N, Martinez-Mier EA, Sánchez BN, Zhang Z, Liu Y, Parajuli RP, Peterson K, Mercado-Garcia A, Bashash M, Hernández-Avila M, Hu H, Téllez-Rojo MM. Urinary and plasma fluoride levels in pregnant women from Mexico City. *Environ Res.* 2016 Oct;150:489-95. doi: 10.1016/j.envres.2016.06.046. PubMed PMID: 27423051.
291. Ding N, Wang X, Weisskopf MG, Sparrow D, Schwartz J, Hu H, Park SK. Lead-Related Genetic Loci, Cumulative Lead Exposure and Incident Coronary Heart Disease: The Normative Aging Study. *PLoS One.* 2016 Sep 1;11(9):e0161472. doi: 10.1371/journal.pone.0161472. PubMed PMID: 27584680; PubMed Central PMCID: PMC5008632.
292. Goodrich JM, Dolinoy DC, Sanchez BN, Zhang Z, Meeker JD, Mercado-Garcia A, Solano-Gonzalez M, Hu H, Tellez-Rojo MM, Peterson KE. Adolescent epigenetic profiles and environmental exposures from early life through peri-adolescence. *Environmental Epigenetics*, 2016; 2(3)1–11, doi: 10.1093/eep/dvw018
293. Xu J, Yan CH, Hu H, Wu MQ, Shen XM. Prenatal Maternal Occupational Exposure and Postnatal Child Exposure to Elemental Mercury. *Pediatr Emerg Care.* 2016 Mar;32(3):175-9. doi: 10.1097/PEC.0000000000000305. PubMed PMID: 25415760.
294. Prada D, Colicino E, Power MC, Weisskopf MG, Zhong J, Hou L, Spiro A 3rd, Vokonas P, Brenan K, Herrera LA, Schwartz J, Wright RO, Hu H, Baccarelli AA. APOE ε4 allele modifies the association of lead exposure with age-related cognitive decline in older individuals. *Environ Res.* 2016 Nov;151:101-105. doi: 10.1016/j.envres.2016.07.034. Epub 2016 Jul 27. Erratum in: *Environ Res.* 2017 Nov 25;:. PubMed PMID: 27474937; PubMed Central PMCID: PMC5071136.
295. Farooqui Z, Bakulski KM, Power MC, Weisskopf MG, Sparrow D, Spiro A 3rd, Vokonas PS, Nie LH, Hu H, Park SK. Associations of cumulative Pb exposure and longitudinal changes in Mini-Mental Status Exam scores, global cognition and domains of cognition: The VA Normative Aging Study. *Environ Res.* 2017 Jan;152:102-108. doi: 10.1016/j.envres.2016.10.007. PubMed PMID: 27770710; PubMed Central PMCID: PMC5135609.
296. Somers EC, Monrad SU, Warren JS, Solano M, Schnaas L, Hernandez-Avila M, Tellez-Rojo M, Hu H. Antinuclear antibody prevalence in a general pediatric cohort from Mexico City: discordance between immunofluorescence and multiplex assays. *Clin Epidemiol.* 2016 Dec 20;9:1-8. doi: 10.2147/CLEP.S121632. eCollection 2017. PubMed PMID: 28053555; PubMed

CV: Howard Hu, M.D., M.P.H., Sc.D.

CV: Howard Hu

63

Central PMCID: PMC5192054.

297. Bashash M, Connors JM, Gascoyne RD, Meissner B, Schuetz JM, Leach S, Slack GW, Berry R, Hu H, Sehn LH, Brooks-Wilson AR, Spinelli JJ. Genetic polymorphism at BCL2 as a predictor for rituximab, cyclophosphamide, doxorubicin, vincristine and prednisone efficacy in patients with diffuse large B-cell lymphoma. *Haematologica*. 2017 May;102(5):e199-e202. doi: 10.3324/haematol.2016.159087. Epub 2017 Feb 2. PubMed PMID: 28154089; PubMed Central PMCID: PMC5477624.
298. Hu H, Galea S, Rosella L, Henry D. Big Data and Population Health: Focusing on the Health Impacts of the Social, Physical, and Economic Environment. *Epidemiology*. 2017 Nov;28(6):759-762. doi: 10.1097/EDE.0000000000000711. PubMed PMID: 28682850.
299. Wang X, Ding N, Tucker KL, Weisskopf MG, Sparrow D, Hu H, Park SK. A Western Diet Pattern Is Associated with Higher Concentrations of Blood and Bone Lead among Middle-Aged and Elderly Men. *J Nutr*. 2017 Jul;147(7):1374-1383. doi: 10.3945/jn.117.249060. Epub 2017 Jun 7. PubMed PMID: 28592514; PubMed Central PMCID: PMC5483966.
300. Bashash M, Thomas D, Hu H, Martinez-Mier EA, Sanchez BN, Basu N, Peterson KE, Ettinger AS, Wright R, Zhang Z, Liu Y, Schnaas L, Mercado-Garcia A, Téllez-Rojo MM, Hernández-Avila M. Prenatal Fluoride Exposure and Cognitive Outcomes in Children at 4 and 6-12 Years of Age in Mexico. *Environ Health Perspect*. 2017 Sep 19;125(9). doi: 10.1289/EHP655. PubMed PMID: 28937959.
301. Ge E, Fan M, Qiu H, Hu H, Tian L, Wang X, Xu G, Wei X. Ambient sulfur dioxide levels associated with reduced risk of initial outpatient visits for tuberculosis: A population based time series analysis. *Environ Pollut*. 2017 Sep;228:408-415. doi: 10.1016/j.envpol.2017.05.051. Epub 2017 May 26. PubMed PMID: 28554030.
302. Tse LA, Lee PMY, Ho WM, Lam AT, Lee MK, Ng SSM, He Y, Leung KS, Hartle JC, Hu H, Kan H, Wang F, Ng CF. Bisphenol A and other environmental risk factors for prostate cancer in Hong Kong. *Environ Int*. 2017 Oct;107:1-7. doi: 10.1016/j.envint.2017.06.012. Epub 2017 Jun 20. PubMed PMID: 28644961.
303. Liu SH, Bobb JF, Lee KH, Gennings C, Claus Henn B, Bellinger D, Austin C, Schnaas L, Tellez-Rojo MM, Hu H, Wright RO, Arora M, Coull BA. Lagged kernel machine regression for identifying time windows of susceptibility to exposures of complex mixtures. *Biostatistics*. 2018 Jul 1;19(3):325-341. doi: 10.1093/biostatistics/kxx036. PubMed PMID: 28968676; PubMed Central PMCID: PMC5991212.
304. Mehdizadeh A, Alavi A, Alhusayen R, Bauer B, Bechara FG, Bourcier M, Brassard A, Djamei V, Dutz J, George R, Ghias M, Gooderham M, Hamzavi I, Hoffman LK, Hou A, Hu H, Kimball

CV: Howard Hu, M.D., M.P.H., Sc.D.

CV: Howard Hu

64

- AB, Kirchhof M, Kryzskaya D, Liy Wong MDC, Lowes MA, Lynde CW, McLellen C, Prens E, Prens L, Rogalska T, Sibbald RG, Sisic M, Tan MG, Wong DD. Proceeding report of the Symposium on Hidradenitis Suppurativa Advances (SHSA). *Exp Dermatol*. 2018 Jan;27(1):104-112. doi: 10.1111/exd.13445. Epub 2017 Nov 15. PubMed PMID: 28898476.
305. Claus Henn B, Austin C, Coull BA, Schnaas L, Gennings C, Horton MK, Hernández-Ávila M, Hu H, Téllez-Rojo MM, Wright RO, Arora M. Uncovering neurodevelopmental windows of susceptibility to manganese exposure using dentine microspatial analyses. *Environ Res*. 2018 Feb;161:588-598. doi: 10.1016/j.envres.2017.12.003. PubMed PMID: 29247915; PubMed Central PMCID: PMC5965684.
 306. Mehdizadeh A, Rosella L, Alavi A, Sibbald G, Farzanfar D, Hazrati A, Vernich L, Laporte A, Hu H, Bashash M. A Canadian Population-Based Cohort to the Study Cost and Burden of Surgically Resected Hidradenitis Suppurativa. *J Cutan Med Surg*. 2018 May/Jun;22(3):312-317. doi: 10.1177/1203475418763536. Epub 2018 Mar 11. PubMed PMID: 29528753.
 307. Jansen EC, Zhou L, Song P, Sánchez BN, Mercado A, Hu H, Solano M, Peterson KE, Tellez-Rojo MM. Prenatal lead exposure in relation to age at menarche: results from a longitudinal study in Mexico City. *J Dev Orig Health Dis*. 2018 Apr 30;1-6. doi: 10.1017/S2040174418000223. [Epub ahead of print] PubMed PMID: 29706142.
 308. Brook JR, Setton EM, Seed E, Shooshtari M, Doiron D; CANUE – The Canadian Urban Environmental Health Research Consortium. The Canadian Urban Environmental Health Research Consortium - a protocol for building a national environmental exposure data platform for integrated analyses of urban form and health. *BMC Public Health*. 2018 Jan 8;18(1):114. doi: 10.1186/s12889-017-5001-5. PubMed PMID: 29310629; PubMed Central PMCID: PMC5759244.
 309. Hu H, Baines C. Recent Insights and Opportunities for Three Under-recognized Conditions: Myalgic Encephalomyelitis/ Chronic Fatigue Syndrome, Fibromyalgia and Environmental Sensitivities/ Multiple Chemical Sensitivity. *Can Fam Physician*. 2018 Jun;64(6):413-415. PubMed PMID: 29898928; PubMed Central PMCID: PMC5999262.
 310. Landrigan PJ, Fuller R, Hu H, Caravanos J, Cropper ML, Hanrahan D, Sandilya K, Chiles TC, Kumar P, Suk WA. Pollution and Global Health – An Agenda for Prevention. *Environ Health Perspect*. 2018 Aug 6;126(8):084501. doi: 10.1289/EHP3141. eCollection 2018 Aug. PubMed PMID: 30118434; PubMed Central PMCID: PMC6108842.
 311. Hu H, Landrigan PJ, Fuller R, Lim SS, Murray CJL. New Initiative aims at expanding Global Burden of Disease estimates for pollution and climate. *Lancet Planet Health*. 2018 Oct;2(10):e415-e416. doi: 10.1016/S2542-5196(18)30189-X. PubMed PMID: 30318094.

CV: Howard Hu, M.D., M.P.H., Sc.D.

CV: Howard Hu

65

312. Wang W, Moroi S, Bakulski K, Mukherjee B, Weisskopf MG, Schaumberg D, Sparrow D, Vokonas PS, Hu H, Park SK. Bone Lead Levels and Risk of Incident Primary Open-Angle Glaucoma: The VA Normative Aging Study. *Environ Health Perspect.* 2018 Aug 8;126(8):087002. doi: 10.1289/EHP3442. eCollection 2018 Aug. PubMed PMID: 30102601; PubMed Central PMCID: PMC6108844.
313. Xu J, Hu H, Wright R, Schnaas L, Bellinger DC, Park SK, Wright RO, Téllez-Rojo MM. Prenatal lead exposure modifies the association of maternal self-esteem with child adaptive ability. *Int J Hyg Environ Health.* 2019 Jan;222(1):68-75. doi: 10.1016/j.ijheh.2018.08.005. Epub 2018 Aug 23. PubMed PMID: 30146178.
314. Horton MK, Hsu L, Claus Henn B, Margolis A, Austin C, Svensson K, Schnaas L, Gennings C, Hu H, Wright R, Rojo MMT, Arora M. Dentine biomarkers of prenatal and early childhood exposure to manganese, zinc and lead and childhood behavior. *Environ Int.* 2018 Dec;121(Pt 1):148-158. doi: 10.1016/j.envint.2018.08.045. Epub 2018 Sep 8. PubMed PMID: 30205321.
315. Zhang Z, Braun TM, Peterson KE, Hu H, Téllez-Rojo MM, Sánchez BN. Extending Tests of Random Effects to Assess for Measurement Invariance in Factor Models. *Stat Biosci.* 2018 Dec;10(3):634-650. doi: 10.1007/s12561-018-9222-7. Epub 2018 Sep 29. PubMed PMID: 30805035; PubMed Central PMCID: PMC6385881.
316. Bashash M, Marchand M, Hu H, Till C, Martinez-Mier EA, Sanchez BN, Basu N, Peterson KE, Green R, Schnaas L, Mercado-García A, Hernández-Avila M, Téllez-Rojo MM. Prenatal fluoride exposure and attention deficit hyperactivity disorder (ADHD) symptoms in children at 6-12 years of age in Mexico City. *Environ Int.* 2018 Dec;121(Pt 1):658-666. doi: 10.1016/j.envint.2018.09.017. Epub 2018 Oct 10. PubMed PMID: 30316181.
317. GBD 2017 Risk Factor Collaborators. Global, regional, and national comparative risk assessment of 84 behavioural, environmental and occupational, and metabolic risks or clusters of risks for 195 countries and territories, 1990-2017: a systematic analysis for the Global Burden of Disease Study 2017. *Lancet.* 2018 Nov 10;392(10159):1923-1994. doi: 10.1016/S0140-6736(18)32225-6. Epub 2018 Nov 8. PubMed PMID: 30496105; PubMed Central PMCID: PMC6227755.
318. Zheutlin AR, Hu H, Weisskopf MG, Sparrow D, Vokonas PS, Park SK. Low-Level Cumulative Lead and Resistant Hypertension: A Prospective Study of Men Participating in the Veterans Affairs Normative Aging Study. *J Am Heart Assoc.* 2018 Nov 6;7(21):e010014. doi: 0.1161/JAHA.118.010014. PubMed PMID: 30608198.
319. Green R, Till C, Al-Hakeem H, Cribbie R, Téllez-Rojo MM, Osorio E, Hu H, Schnaas L. Assessment of neuropsychological performance in Mexico City youth using the Cambridge Neuropsychological Test Automated Battery (CANTAB). *J Clin Exp Neuropsychol.* 2018 Oct 18:1-11. doi: 10.1080/13803395.2018.1529229. [Epub ahead of print] PubMed PMID:

CV: Howard Hu, M.D., M.P.H., Sc.D.

CV: Howard Hu

66

30336715.

320. Pantic I, Tamayo-Ortiz M, Rosa-Parra A, Bautista-Arredondo L, Wright RO, Peterson KE, Schnaas L, Rothenberg SJ, Hu H, Téllez-Rojo MM. Children's Blood Lead Concentrations from 1988 to 2015 in Mexico City: The Contribution of Lead in Air and Traditional Lead-Glazed Ceramics. *Int J Environ Res Public Health*. 2018 Sep 30;15(10). pii: E2153. doi: 10.3390/ijerph15102153. PubMed PMID: 30274368; PubMed Central PMCID: PMC6210390.
321. Ding N, Wang X, Tucker KL, Weisskopf MG, Sparrow D, Hu H, Park SK. Dietary patterns, bone lead and incident coronary heart disease among middle-aged to elderly men. *Environ Res*. 2018 Sep 27;168:222-229. doi: 10.1016/j.envres.2018.09.035. [Epub ahead of print] PubMed PMID: 30317107.
322. Prada D, Colicino E, Power MC, Weisskopf MG, Zhong J, Hou L, Spiro A 3rd, Vokonas P, Brennan K, Herrera LA, Schwartz J, Wright R, Hu H, Baccarelli AA. Corrigendum to "APOE ϵ 4 allele modifies the association of lead exposure with age-related cognitive decline in older individuals" [*Environ. Res.* 151 (2016) 101-105]. *Environ Res*. 2018 Aug;165:504. doi: 10.1016/j.envres.2017.11.022. Epub 2017 Nov 26. PubMed PMID: 29183624. *(correct citation [first in this CV] for earlier publication that was missing co-authors)*.
323. Wu Y, Jansen EC, Peterson KE, Foxman B, Goodrich JM, Hu H, Solano-González M, Cantoral A, Téllez-Rojo MM, Martinez-Mier EA. The associations between lead exposure at multiple sensitive life periods and dental caries risks in permanent teeth. *Sci Total Environ*. 2019 Mar 1;654:1048-1055. doi:10.1016/j.scitotenv.2018.11.190. Epub 2018 Nov 14. PubMed PMID: 30841379; PubMed Central PMCID: PMC6407640.
324. Lin Y, Huang L, Xu J, Specht AJ, Yan C, Geng H, Shen X, Nie LH, Hu H. Blood lead, bone lead and child attention-deficit-hyperactivity-disorder-like behavior. *Sci Total Environ*. 2019 Apr 1;659:161-167. doi: 10.1016/j.scitotenv.2018.12.219. Epub 2018 Dec 15. PubMed PMID: 30597466.
325. Liu Y, Téllez-Rojo M, Hu H, Sánchez BN, Martinez-Mier EA, Basu N, Mercado-García A, Solano-González M, Peterson KE. Fluoride exposure and pubertal development in children living in Mexico City. *Environ Health*. 2019 Mar 29;18(1):26. doi: 10.1186/s12940-019-0465-7. PubMed PMID: 30922319; PubMed Central PMCID: PMC6439980.
326. Cantoral A, Luna-Villa L, Mantilla-Rodriguez AA, Mercado A, Lippert F, Liu Y, Peterson KE, Hu H, Téllez-Rojo MM, Martinez-Mier EA. Fluoride content in foods and beverages from Mexico City markets & supermarkets. *Food Nutr Bull* (in press).

CV: Howard Hu, M.D., M.P.H., Sc.D.

CV: Howard Hu

67

Other Peer-reviewed Publication

1. Hu H . Investigating allegations using survey epidemiology. Proceedings of the International Conference on Combatting the Use of Chemical and Biological Weapons. Geneva May 24-27, 1989. International Commission of Health Professionals: Geneva.
2. Kim R, Hu H. New biomarkers of lead dose and toxicity. Proceedings of the Pacific Basin Conference on Hazardous Waste, Edmonton, Alberta, May 7-12, 1995. East-West Center: Honolulu.
3. Hu H, Kim R, Payton M, Korrick S, Sparrow D, Weiss ST. The relationship of bone and blood lead to hypertension: further analyses of the normative aging study data. Proceedings of the 1996 Pacific Basin Conference on Hazardous Waste, Nov 4-8, 1996. East-West Center: Honolulu.
4. Hu H, Kim R, Fleischaker G, Aro A. K-X-ray fluorescence: measuring bone lead as a biomarker of cumulative lead dose. Proceeding of "Biomarkers, the Genome, and the Individual: Workplace and Medical Implications of a Rapidly Evolving Technology". May, 1997, Charleston, SC.
5. Hu H, Johnson K, Heldman R, Jones K, Komaroff AL, Schacterle R, Barsky A, Becker A, Holman L. A comparison of single photon emission computed tomography in normal controls, in subjects with multiple chemical sensitivity syndrome and in subjects with chronic fatigue syndrome. Department of Labor and Industries, State of Washington. 1999 (peer-reviewed technical report).
6. Wright R, Mulkern R, White R, Aro A, Hu H. Magnetic resonance spectroscopy in the neurologic assessment of adult lead poisoning. Proceeding of the Silver Anniversary International Conference on Heavy Metals in the Environment. August, 2000, Ann Arbor, MI.
7. Tsaih S-W, Korrick S, Schwartz J, Amarasiriwardena C, Aro A, Sparrow D, Hu H. Influence of dietary ascorbic acid intake on lead mobilized from bone among middle-aged and elderly men: the Normative Aging Study. Proceeding of the Silver Anniversary International Conference on Heavy Metals in the Environment. August, 2000, Ann Arbor, MI.
8. Hu H, O'Neill M, Ebi K, Kotha R, Patz J, Keeler J, Erdmann C, Xi C, Ebi K. Coping with Climate Change: Public Health Sector Synthesis. Proceedings of the National Summit on Coping with Climate Change, University of Michigan, Ann Arbor, 8-10 May 2007

Non-peer reviewed publications

CV: Howard Hu, M.D., M.P.H., Sc.D.

CV: Howard Hu

68

1. Hu H. Occupational health: on the job training for medical students. *The New Physician*, May 1979;24-25.
2. Hu H, Shaffer N. Trade unionism for doctors. (Letter to the Editor). *N Engl J Med* 1985;323:926.
3. Kern D, Christiani DC, Kelsey KT, Hu H, Frumkin H, Kreiss K, Rose C, Newman LS, Jarvis J, Garabrant D. Asbestos related diseases. (Letter to the Editor). *N Engl J Med* 1991;324:195-196.
3. Hu H. Physicians, IPPNW, and the Environment. *PSR Quarterly* 1993;3:141-142 (reply to letter).
4. Hoppin JA, Ryan PB, Hu H, Aro ACA. Bone lead levels and delinquent behavior (letter to the editor). *J Am Med Assoc* 1996;275:1727.
5. Hu H, Aro A, Payton M, Korrick S, Weiss S, Sparrow D. Lead and hypertension (reply to Letters to the Editor). *J Am Med Assoc* 1996;276:1038.
6. Hu H. Inorganic lead exposure: Metabolism and intoxication. (book review). *Am J Epi* 1997;145:382-383.
7. Hu H. The exportation of hazardous industries, products, and wastes: globally-distributed chemicals and associated toxins. *Our Planet. United Nations Environmental Program North America (Suppl)* 1997;8:3-4.
8. Sumner D, Hu H, Woodward A. Health risks of ionizing radiation. *Science for Democratic Action* 2000;8:1-4.
9. Schwartz BS, Stewart W, Hu H. Critique of Goodman et al.: Lead and neurobehavioral test scores in adults. *OEM Online - Occupational and Environmental Medicine*, May 8, 2002 (<http://oem.bmjournals.com/cgi/eletters/59/4/217>).
10. Mitchell CS, Moline J, Avery AN, Baker D, Blessman JE, Carson AI, Cosby O, Darcey D, Ducatman A, Emmett EA, Forst L, Gerr F, Gochfeld M, Guidotti TL, Harber P, Hu H, Hegmann KT, Kipen HM, Levin J, McGrail MP, Meyer JD, Mueller KL, Prince S, Rubin R, Schwerha JJ, Sprince NL, Taiwo O, Upfal M. In response to the 2002, vol. 22, no. 4 article entitled "The rise and fall of occupational medicine in the United States". *Am J Prev Med*. 2002;23:307-9.
11. Ettinger AS, Hu H. Lead and its impact on children—the Environmental Health dimension. *Contact* 2005;179:13-15.

CV: Howard Hu, M.D., M.P.H., Sc.D.

CV: Howard Hu

69

12. Hu H, Tellez-Rojo M, LaMadrid-Figueroa H, Mercado-Garcia A, Hernandez-Avila M, Bellinger D, Smith D, Ettinger AS, Schnaas L. Response to Letter to the Editor by Ronchetti. *Environ Health Perspect* 2007;115:A186-187.
13. Weisskopf MG, Weuve J, Jarrell J, Hu H, Tellez-Rojo MM, Hernandez-Avila M. Reply to Letter to the Editor by Jongbloet. *Hum Reprod*. 2007 Oct;22(10):2792-3. Epub 2007 Jun 28.
14. Aguilar Madrid G, Beaudry M, Bell W, Bowes D, Brophy J, Burdorf A, Carlsten C, Castleman B, Chaturvedi S, Conti ME, Corra L, Corrêa Filho HR, Cranor CF, Cullen E, Dalvie A, Dickson RC, Digon A, Egilman D, Eisner Falvo C, Fischer E, Frank AL, Frank E, Gee D, Giannasi F, Goldstein BD, Greenberg M, Guidotti TL, Harris WA, Hindry M, Houlson A, Hu H, Huff J, Infante PF, Thambyappa J, Juarez Perez CA, Jeebhay MF, Joshi TK, Keith M, Keyserlingk JR, Khatler K, King D, Kodeih N, Kristensen J, Kulsomboon V, Landrigan PJ, Lee CW, Leigh J, Lemen RA, Lippman A, London L, Matzopoulos R, McCulloch J, McDiarmid MA, Mehrdad R, Mirabelli D, Moshhammer H, Notebaert É, Nycz Z, Oberta AF, O'Connor J, O'Neill R, Orris P, Ozonoff D, Paek D, Rickard C, Rodriguez EJ, Sass J, Sentes KE, Simpson IM, Soffritti M, Soskolne CL, Sparling SP, Spiegel J, Takahashi K, Takaro TK, Terracini B, Thébaud-Mony A, Trosic I, Turcotte F, Vakil C, Van Der Walt A, Waterman YR, Watterson A, Wegman DH, Welch LS, Weiss SH, Winston R, Yassi A. Statement in response to asbestos industry efforts to prevent a ban on asbestos in Pakistan: chrysotile asbestos use is not safe and must be banned. *Arch Environ Occup Health*. 2013;68(4):243-9. doi: 10.1080/19338244.2013.780807. PubMed PMID: 23697697.
15. Prada D, Colicino E, Power MC, Weisskopf MG, Zhong J, Hou L, Spiro A 3rd, Vokonas P, Brennan K, Herrera LA, Schwartz J, Wright R, Hu H, Baccarelli AA. Corrigendum to "APOE ε4 allele modifies the association of lead exposure with age-related cognitive decline in older individuals" [*Environ. Res.* 151 (2016) 101-105]. *Environ Res*. 2017 Nov 25. pii: S0013-9351(17)31700-0. doi:10.1016/j.envres.2017.11.022. [Epub ahead of print] PubMed PMID: 29183624.

Book Chapters (peer-reviewed)

1. Hu H. Renal and urinary tract disorder. In: Levy B, Wegman D, eds., *Occupational Health: Recognizing and Preventing Work-Related Disease*, Boston: Little, Brown, 1983
2. Hu H. Other physical hazards. In: Levy B, Wegman D, eds., *Occupational Health: Recognizing and Preventing Work-Related Disease*, Boston: Little, Brown, 1983
3. Frumkin H, Hu H. Training and career opportunities, Appendix In: Levy B, Wegman D, eds., *Occupational Health: Recognizing and Preventing Work-Related Disease*, Boston: Little, Brown, 1983

CV: Howard Hu, M.D., M.P.H., Sc.D.

CV: Howard Hu

70

4. Hu H. Other physical hazards. In: Levy B, Wegman D, eds. *Occupational Health: Recognizing and Preventing Work-Related Disease*. 2nd edition. Boston: Little, Brown, 1988:263-279.
5. Frumkin H, Hu H, Travers P. Training and career opportunities, Appendix In: Levy B, Wegman D, eds., *Occupational Health: Recognizing and Preventing Work-Related Disease*, Boston: Little, Brown, 1988.
6. Hu H. The effects of ultraviolet radiation. In: Upton R, Positano R, eds. *Med Clin N Amer: Environmental Medicine*. March 1990;74:509-514.
7. Hu H. Non-ionizing radiation. In: Levy B, Weeks J, eds., *Control of Occupational Diseases; Center for Disease Control*. Washington, D.C.: American Public Health Association:1991:508-515.
8. Hu H. Toxicodynamics of riot control agents (lacrimators). In: Somani SM, ed. *Chemical Warfare Agents*. New York: Academic Press, 1992;271-288.
9. Hu H, Besser M. Other physical hazards. In: Paul M, ed. *Occupational and Environmental Reproductive Hazards: A Guide for Clinicians*. Philadelphia: Williams & Wilkins, 1992:218-232.
10. Hu H. Ultraviolet radiation. *The Encyclopedia of the Environment*. Boston: Houghton Mifflin Co. 1993:750.
11. Hu H, Kim N. Drinking water pollution and human health. In: Chivian E, McCally M, Hu H, Haines H, eds. *Human Health and the Environment--A Doctor's Report*. Cambridge: The MIT Press, 1993:31-48.
12. Bowen E, Hu H. Food Contamination Due to Environmental Pollution. In: Chivian E, McCally M, Hu H, Haines H, eds. *Human Health and the Environment--A Doctor's Report*. Cambridge: The MIT Press 1993:49-69.
13. Kales S, Hu H. Other physical hazards. In: Levy B, Wegman D, eds. *Occupational Health: Recognizing and Preventing Work-Related Disease*. 3rd edition. Boston: Little, Brown, 1994:337-354.
14. Hu H, Speizer F. Physicians and Environmental/Occupational Hazards. In: Isselbacher KJ, Braunwald E, Wilson JD, Martin JB, Fauci AS, Kasper D, eds. *Harrison's Principles of Internal Medicine*, (13th edition). New York: McGraw-Hill, Inc., 1994:2439-2441.
15. Frumkin H, Hu H, Travers PH. Training and Career Opportunities. In: Levy B, Wegman D, eds. *Occupational Health: Recognizing and Preventing Work-Related Disease*. Boston: Little, Brown,

CV: Howard Hu, M.D., M.P.H., Sc.D.

CV: Howard Hu

71

Co. 1994:16-24.

16. Hu H. Health Effects from Lead Exposure: A Review. In: Hernandez-Avila M, Palazuelos Rendon E, ed. *Lead Pollution in Mexico: Prevention and Control*. Cuernavaca: National Institute of Public Health. 1995.
17. Hu H, Kim R, Fleischaker G, Aro A. Measuring bone lead as a biomarker of cumulative lead dose using K X-ray fluorescence. In: *Biomarkers: Medical and Workplace Applications*. ML Mendelsohn, LC Mohr, JP Peeters, Ed. Washington DC: Joseph Henry Press. 1998. pp. 71-86.
18. Hu H, Speizer F. Influence of Environmental and Occupational Hazards on Disease. In: Fauci AS, Braunwald E, Isselbacher KJ, Wilson JD, Martin JB, Kasper D, Hauser SL, Longo DL, eds. *Harrison's Principles of Internal Medicine*, (14th edition). New York: McGraw-Hill 1998:18-21.
19. Hu H, Speizer F. Specific Environmental and Occupational Hazards. In: Fauci AS, Braunwald E, Isselbacher KJ, Wilson JD, Martin JB, Kasper D, Hauser SL, Longo DL, eds. *Harrison's Principles of Internal Medicine*, (14th edition). New York: McGraw-Hill 1998:2521-2523.
20. Hu H. Heavy Metals. In: Fauci AS, Braunwald E, Isselbacher KJ, Wilson JD, Martin JB, Kasper D, Hauser SL, Longo DL, eds. *Harrison's Principles of Internal Medicine*, (14th edition). New York: McGraw-Hill 1998:2564-2569.
21. Leffler C, Hu H. Other physical hazards. In: Levy B, Wegman D, eds. *Occupational Health: Recognizing and Preventing Work-Related Disease and Injury*. 4th edition. Philadelphia: Lippincott Williams & Wilkins. 2000.
22. Hu H. Exposure to Metals. In: LaDou J, ed. *Occupational Medicine. Primary Care: Clinics in Office Practice*. 2000 Dec;27(4):983-96.
23. Hu H, Speizer F. Influence of Environmental and Occupational Hazards on Disease. In: Braunwald E, Fauci AS, Kasper DL, Hauser SL, Longo DL, Jameson JL, eds. *Harrison's Principles of Internal Medicine*, (15th edition). New York: McGraw-Hill 2001.
24. Hu H, Speizer F. Specific Environmental and Occupational Hazards. In: Braunwald E, Fauci AS, Kasper DL, Hauser SL, Longo DL, Jameson JL, eds. *Harrison's Principles of Internal Medicine*, (15th edition). New York: McGraw-Hill 2001.
25. Hu H. Heavy Metals. In: Braunwald E, Fauci AS, Kasper DL, Hauser SL, Longo DL, Jameson JL, eds. *Harrison's Principles of Internal Medicine*, (15th edition). New York: McGraw-Hill 2001.
26. Goldman RH, Hu H. Overview of Adult Lead Poisoning. *UpToDate in Medicine*. Primary Care

CV: Howard Hu, M.D., M.P.H., Sc.D.

CV: Howard Hu

72

Section. (CD-ROM/Internet publication). Begun in 2000, updated annually.

27. Hu H. Human Health and Toxic Metals. Chapter in: *Life Support: the Environment and Human Health*. M McCally, Editor. MIT Press, 2002.
28. Chivian E, Epstein PR, Ford TE, Goodenough DA, Hu H. Bringing global issues to medical training. (Letter to Editor). *Lancet* 2002;359:714.
29. Hu H, Woolf A. Introduction: Environmental Medicine as an emerging discipline. In: *Grand Rounds in Environmental Medicine*. Hu, H (Editor). Research Triangle Park: National Institute for Environmental Health Sciences. 2003.
30. Hu H, Speizer F. Influence of Environmental and Occupational Hazards on Disease. In: Kasper DL, Braunwald E, Fauci AS, Hauser SL, Longo DL, Jameson JL, eds. *Harrison's Principles of Internal Medicine*, (16th edition). New York: McGraw-Hill 2005.
31. Hu H. Heavy Metals. In: Kasper DL, Braunwald E, Fauci AS, Hauser SL, Longo DL, Jameson JL, eds. *Harrison's Principles of Internal Medicine*, (16th edition). New York: McGraw-Hill 2005.
32. Perry M, Hu H. Workplace Safety and Health. In *Environmental Health: From Local to Global*. Frumkin H, Editor. Jossey-Bass. 2005.
33. Fischbein A, Hu H. Occupational and environmental exposure to lead. In *Environmental and Occupational Medicine, Fourth Edition*, edited by William N. Rom. Lippincott-Raven Publishers, Philadelphia 2006.
34. Weisskopf MG, Wright RO, Hu H. Early life environmental exposure and neurologic outcomes in adults. In: DB Bellinger, Ed. *Human Developmental Neurotoxicology*. The Taylor and Francis Publishing Group 2006.
35. Hu H. Heavy Metals. In: Kasper DL, Braunwald E, Fauci AS, Hauser SL, Longo DL, Jameson JL, eds. *Harrison's Principles of Internal Medicine*, (17th edition). New York: McGraw-Hill 2008.
36. Perry M, Hu H. Workplace Safety and Health. In *Environmental Health: From Local to Global*. Frumkin H, Editor. Jossey-Bass. 2nd Edition, 2009
37. Hu H. Heavy Metals. In: Kasper DL, Braunwald E, Fauci AS, Hauser SL, Longo DL, Jameson JL, eds. *Harrison's Principles of Internal Medicine*, (18th edition). New York: McGraw-Hill 2011.

CV: Howard Hu, M.D., M.P.H., Sc.D.

CV: Howard Hu

73

38. Hu H. Heavy Metals. In: Kasper DL, Braunwald E, Fauci AS, Hauser SL, Longo DL, Jameson JL, eds. *Harrison's Principles of Internal Medicine*, (19th edition). New York: McGraw-Hill 2014.
39. Bush KF, Balakrishnan K, Hu H. Global Climate Change: Case Study of India. In *Climate Change and Health*. London: Oxford University Press. (in press)
40. (Hu H et al.). Epilogue: 'Global Health, Governance and Education'. In *Global Population Health and Well-Being in the 21st Century: Toward New Paradigms, Policy and Practice*. George Lueddeke, Editor. Springer, 2015.
41. Anderson G, Buckle R, Favrin G, Friend S, Geschwind D, Hu H, Oliver S, Peterson R, Rossor M, St. George-Hyslop P, Zhang B. Big Data Approaches to Dementia: Opportunities and Challenges. In *Dementia Research and Care: Can Big Data Help?* G Anderson, J Oderkirk, Ed. OECD Publishing, Paris. 2015. <http://dx.doi.org/10.1787/9789264228429-en>
42. Hu H. Heavy Metal Poisoning. In: Jameson JL, Fauci AS, Kasper DL, Hauser SL, Longo DL, Loscalzo J, eds. *Harrison's Principles of Internal Medicine*, (20th edition). New York: McGraw-Hill 2018.
43. Hu H. Childhood Lead Toxicity. In: Levy, B, ed. *Social Injustice and Public Health*, (3rd edition). Oxford University Press (in progress).
44. Bakulski K, Hu H, Park SK. Lead, Cadmium, and Alzheimer's Disease. In: *The Neuroscience of Dementia: Genetics, Neurology, Behavior and Diet*. VR Preedy, CR Martin, Ed. Elsevier (in progress).

Books, Monographs, Reports

1. Frumkin H, Hu H, eds. *Occupational and Environmental Health: A Resource Guide for Health Science Students* (National Institute of Occupational Safety and Health), March 1980; Publication # 90-118.
2. Physicians for Human Rights. *The Use of Tear Gas in the Republic of Korea: A Report by Health Professionals*. Somerville: Physicians for Human Rights. July 27, 1987. Available at: https://s3.amazonaws.com/PHR_Reports/korea-1987-use-of-tear-gas-in-republic-of-korea.pdf
3. Hu H, Cook-Deegan R, Shukri A. *Winds of Death: Iraq's Use of Poison Gas Against its Kurdish Population*. Somerville, Massachusetts: Physicians for Human Rights, February 1989. Available at: https://s3.amazonaws.com/PHR_Reports/winds-of-death-iraq-kurds-1989.pdf

CV: Howard Hu, M.D., M.P.H., Sc.D.

CV: Howard Hu

74

4. Korman P, Hu H, Planatamura D. *Lead Abatement Manual: A Union Training Course for Workers and Supervisors*. Commonwealth of Massachusetts, Department of Industrial Accidents, 1991.
5. Hu H, Win UK, Arnison A. *Health and Human Rights in Burma (Myanmar): 1988 to the present*. Somerville, Massachusetts: Physicians for Human Rights, 1991.
6. Hu H, Makhijani A, Yih K. *Plutonium: Deadly Gold of the Nuclear Age*. The International Commission for the Investigation of the Health and Environmental Effects of Nuclear Weapons Production. Cambridge: the International Physicians for the Prevention of Nuclear Weapons, 1992.
7. Chivian E, McCally M, Hu H, Haines H, eds. *Critical Condition: Human Health and the Environment*. Cambridge: The MIT Press, 1993.
8. Makhijani A, Hu H, Yih K. *Nuclear Wastelands. A Global Guide to Nuclear Weapons Production and Its Health and Environmental Effects*. The International Commission for the Investigation of the Health and Environmental Effects of Nuclear Weapons Production. Cambridge: The MIT Press, 1995.
9. Hu, H. (Editor). *Grand Rounds in Environmental Medicine*. Research Triangle Park: National Institute for Environmental Health Sciences. 2003.
10. Basu N, Hu H. *Toxic Metals and Indigenous Peoples Near the Marlin Mine in Western Guatemala: Potential Exposures and Impacts on Health*. A report for Physicians for Human Rights. March, 2010 (<http://physiciansforhumanrights.org/library/report-2010-05-18.html>).
11. Centers for Disease Control and Prevention (CDC). Work Group on Lead and Pregnancy. Ettinger AS and Wengrowitz AG, Editors. *Guidelines for the Identification and Management of Lead Exposure in Pregnant and Lactating Women*. Atlanta: Centers for Disease Control. November, 2010.
12. Taskforce on Environmental Health (Hu: Taskforce Chair). *Time for Leadership: Recognizing and Improving Care for those with ME/CFS, FM and ES/MCS*. Interim Report. Ministry of Health and Longterm Care, Province of Ontario. July, 2017

Abstracts of Work (Upon request)

CV: Howard Hu, M.D., M.P.H., Sc.D.

C. ANDREW WATERS, ESQ., CA Bar No. 147259
MICHAEL CONNETT, ESQ., CA Bar No. 300314
WATERS, KRAUS & PAUL
222 N. Pacific Coast Hwy, Suite 1900
El Segundo, CA 90245
310-414-8146 Telephone
310-414-8156 Facsimile

Attorneys for Plaintiffs

UNITED STATES DISTRICT COURT
FOR THE NORTHERN DISTRICT OF CALIFORNIA
AT SAN FRANCISCO

FOOD & WATER WATCH, et al.,

Plaintiffs,

vs.

U.S. ENVIRONMENTAL PROTECTION
AGENCY, et al.

Defendants.

Civ. No. 17-CV-02162-EMC

**DECLARATION OF
BRUCE LANPHEAR, MD, MPH**

DECLARATION OF BRUCE LANPHEAR, MD, MPH

TABLE OF CONTENTS

I. SUMMARY OF QUALIFICATIONS1

II. SUMMARY OF OPINIONS3

III. BASIS FOR OPINIONS.....4

 A. The Growing Problem with Brain-Based Disorders4

 B. The MIREC Cohort Is a Comprehensively Characterized Birth Cohort5

 C. Urinary Fluoride Study (Till 2018).....6

 1. Methodological Strengths6

 2. Fluoridated Water Has a Large and Significant Effect on Urinary Fluoride.....7

 3. Pregnant Women in Water-Fluoridated Areas of the MIREC Cohort Have Similar Urinary Fluoride Levels as the ELEMENT Cohort.....8

 D. Prenatal Fluoride/IQ Study (Green 2019).....8

 1. Methodological Strengths8

 2. Prenatal Fluoride Exposure Is Associated with Large and Significant Reductions in IQ in the MIREC Cohort.....11

 3. Convergent Findings of ELEMENT and MIREC Cohorts.....13

 E. Infant Fluoride/IQ Study (Till 2020)13

 1. Methodological Strengths14

 2. Fluoride Exposure During Infancy Is Associated with Significant Reductions in Non-Verbal IQ in the MIREC Cohort15

 F. The Limitations of Our Studies Do Not Provide a Likely Explanation for the Results.....16

IV. CONCLUSION.....18

REFERENCES19

I, Bruce Lanphear, MD, MPH, declare that:

1. I am a Clinical Investigator at the BC Children's Hospital Research Institute, BC Children's Hospital, and Professor in the Faculty of Health Sciences at Simon Fraser University in Vancouver, British Columbia.

2. I am also the Co-Principal Investigator of an ongoing study to examine the impact of early-life fluoride exposures on intellectual abilities in a cohort of mothers and offspring from Canada known as the MIREC Study. Our study of fluoride and IQ in the MIREC cohort was funded by a grant from the U.S. National Institutes of Health (NIH).

I. SUMMARY OF QUALIFICATIONS

3. A complete summary of my qualifications and publications can be found in my Curriculum Vitae, which has been marked as Plaintiffs' Exhibit 6 and attached herein.

4. I have studied the impact of toxic chemicals, including lead and pesticides, on children's brain development for over 20 years. My research has been almost exclusively funded by federal agencies, including the Environmental Protection Agency (EPA), Centers for Disease Control and Prevention, the Department of Housing and Urban Development, Health Canada, National Institute of Allergy and Infectious Diseases, National Institute for Child Health and Human Development, National Institute of Environmental Health Sciences, National Institute of Neurologic Diseases, and the National Heart, Lung and Blood Institute.

5. My research has been published in leading medical and scientific journals, including *Journal of the American Medical Association*, *New England Journal of Medicine*, and *Pediatrics*, and has been extensively relied upon by environmental and public health agencies, including the EPA. My pooled analysis of blood lead and IQ (Lanphear 2005) was cited by the EPA as the critical study upon which the Agency based the current national air standard for lead.

1 6. I have served on the editorial boards of seven academic journals, including *Public Health*
2 *Reports* (the official journal of the U.S. Surgeon General), *PLoS Medicine* (a peer-reviewed medical
3 journal published by the Public Library of Science), and *Environmental Health Perspectives* (a journal
4 funded by the National Institutes of Environmental Health Sciences).

5 7. I have served on numerous scientific committees on environmental health issues impacting
6 children, including multiple scientific advisory boards for the EPA and the Executive Council on
7 Environmental Health for the American Academy of Pediatrics. My work with the EPA has included
8 invited expert advisory roles on EPA's (i) Science and Research Work Group of the Children's Health
9 Protection Advisory Committee (1998-2001); (ii) Workshop on Assessing Environmental Exposures to
10 Children (2000-2002); (iii) Clean Air Scientific Advisory Committee (2006-2008); (iv) Science Advisory
11 Board for Evaluating Dust Lead Standards (2010-2012); and (v) Science Advisory Board for Evaluating
12 Hazards of Partial Water Line Replacement (2011-2012).

13
14 8. My research has earned various awards and honors, including the Research Integrity Award
15 from the International Society for Environmental Epidemiology in 2012, the Public Policy and Advocacy
16 Award from the Academic Pediatric Association in 2013, and the Research Award from the Academic
17 Pediatric Association in 2015.

18
19 9. I have been involved with the MIREC Study for over 10 years. I was a Co-Principal
20 Investigator for the neurobehavioral assessments conducted when the children were 3 to 4 years old and I
21 oversaw the neurodevelopmental assessments in Vancouver. I have been a coauthor of twelve publications
22 from the MIREC Study, including three publications on fluoride described below.

23
24 10. In light of the consistent association between elevated fluoride and IQ reported in cross-
25 sectional studies (Choi, et al. 2012), we received a grant from the NIH to study the association between
26 prenatal and early-life measures of fluoride and IQ in children in the MIREC cohort. To date, we have
27

published three peer-reviewed studies, including the most extensive assessment of fluoride exposure during pregnancy ever conducted and prospective studies on early life fluoride exposure on IQ. These studies have been published in *Environmental Health Perspectives*, *JAMA Pediatrics*, and *Environment International* (Till 2018, Green 2019, Till 2020). Our study on prenatal fluoride and IQ was the highest scoring study in *JAMA Pediatrics* in 2019 (Christakis 2020).

11. I agreed to participate as a non-retained expert in this case because I believe it is a public duty to present the results of studies that suggest substantial risk to public health. I have asked *not* to be compensated for this work.

II. SUMMARY OF OPINIONS

12. Our study of prenatal fluoride and IQ in the MIREC cohort (Green 2019) further enhances the quality of data related to the neurotoxicity of fluoride. As with the ELEMENT cohort, we employed a prospective cohort design, had extensive control for potential confounders, and had multiple measures of fluoride exposure during pregnancy, including three types of urinary fluoride measurements for each trimester of pregnancy.

13. The maternal urinary fluoride levels in the MIREC cohort were significantly associated with lower intellectual abilities in 3-4-year-old children. These associations remain large and significant when controlling for relevant covariates.

14. Converging results from the MIREC and ELEMENT cohorts indicate that exposure to “optimal” levels of fluoride during fetal development is associated with diminished intelligence in childhood.

15. In the MIREC cohort, exposure to fluoridated water in infancy, particularly among formula-fed infants, was also associated with diminished intelligence (Till 2020). This association remains significant after controlling for fetal fluoride exposure and other relevant covariates, suggesting that

1 susceptibility to fluoride's adverse neurological effects may extend into infancy.

2 **III. BASIS FOR OPINIONS**

3 **A. The Growing Problem with Brain-Based Disorders**

4 16. As I have discussed elsewhere, the causes of death and disability in children have shifted
5 over the past century (Lanphear 2015). Concerted public health efforts to control tuberculosis, cholera,
6 typhoid, and other infectious agents in the early twentieth century led to a dramatic reduction in child
7 mortality, followed by a rise in life expectancy. By the end of the twentieth century, the 'new morbidities
8 of childhood' had emerged: attention deficit hyperactivity disorder (ADHD), autism, asthma, obesity, and
9 preterm birth. Learning disabilities and neurodevelopmental disorders are now two of the most prevalent
10 morbidities in children. About 7.6% of US children are estimated to have a learning disability, and 13%
11 are estimated to have a neurodevelopmental disorder, including anxiety, autism, conduct disorder,
12 depression, or ADHD (Lanphear 2015). These data indicate that we are in the midst of an epidemic of
13 brain-based disorders.
14

15 17. Neurotoxicants can have a lifelong impact on brain function. Children who have higher
16 blood lead concentrations, for example, may never meet the same peak cognitive ability in adulthood as
17 that in less exposed children. At the other end of the age spectrum, cognitive decline is accelerated in
18 adults who have higher bone lead concentrations and some evidence has shown that lead exposure is a
19 risk factor for the development of late-onset Alzheimer's disease. Few birth cohorts have been studied
20 into adulthood; however, it would be surprising if the effects of other neurotoxicants observed in school-
21 aged children do not persist into adulthood (Lanphear 2015). The cumulative impact of exposures to
22 various toxins that only modestly impact intellectual abilities can be substantial (Lanphear 2015).
23

24 18. The high reported prevalence of learning disabilities and neurodevelopmental disorders has
25 fueled research to better understand the role of environmental chemicals, including the use of prospective
26
27

cohort studies that collect individualized biomarkers of exposure to environmental toxins. Biologic markers, or biomarkers, of exposure, which can enhance our ability to quantify an individual's internal dose of a contaminant, are revolutionizing the study of environmental toxins in the same way genetic tests are revolutionizing the study of heritability (Lanphear 2015).

B. The MIREC Cohort Is a Comprehensively Characterized Birth Cohort

19. The MIREC¹ cohort in Canada was developed to obtain biomonitoring data for pregnant women and their infants to examine potential adverse health effects of early-life exposure to environmental chemicals.

20. The MIREC cohort is a geographically diverse and comprehensively characterized birth cohort. Women were recruited during the first trimester of pregnancy from 10 cities across Canada, including cities that add fluoride to water for caries prevention purposes (e.g., Toronto), and cities that do not (e.g., Vancouver). Women were followed through delivery and their offspring have undergone periodic neurodevelopmental tests, including IQ testing.

21. We administered questionnaires during pregnancy and early childhood to collect information on demographics, occupation, lifestyle, medical history, environmental exposures and diet. Dietary questions included whether the mother drank tap water during pregnancy, how many glasses of water and other beverages she consumed, and duration of breastfeeding.

22. Information on the pregnancy and the infant was abstracted from medical charts. Maternal urine was collected at multiple points throughout pregnancy, as was blood, urine, hair, breast milk, cord blood and infant meconium. These samples have been archived in a biobank.

23. Study staff from each participating study site completed a 3-day training session that was

¹ MIREC stands for Maternal-Infant Research on Environmental Chemicals. It is an interdisciplinary collaboration between Health Canada scientists and clinical and academic researchers, and was funded by Health Canada, the Ontario Ministry of the Environment, and a grant from the Canadian Institutes of Health Research.

led by a PhD-level psychologist and focused on specialized training of the neurodevelopmental tests. The training emphasized the importance of providing an ideal and standardized environment in the home by ensuring that the test area was well-lit, quiet, and free from distractions and interruptions.

C. Urinary Fluoride Study (Till 2018)

24. In 2018, we published the most comprehensive study of urinary fluoride during pregnancy that has ever been conducted (Till 2018). Our study included 1,566 pregnant women from the MIREC cohort who had urine samples for each trimester of pregnancy. It was the first study of its kind in water-fluoridated areas of North America. A similar study has recently been published of a smaller pregnancy cohort in California (Uyghurturk 2020), but our study remains the largest and most thorough.

1. Methodological Strengths

25. Our study of urinary fluoride was conducted in accordance with sound and objective science practices. Important strengths of the study include: (1) a large study size, with over 1,500 women and over 5,000 urine samples; (2) collection of urine samples from each trimester for each mother; (3) empirical data on the actual measured water fluoride levels for each mother's water treatment plant boundary (WTP) during the course of the pregnancy; (4) control for other factors that have potential to influence urinary fluoride excretion, including tea consumption, alcohol use, pre-pregnancy BMI, maternal age, maternal education, annual household income, and race; (5) control for fluctuations that can occur in urine fluoride during the day by adjusting for dilution using two methods (specific gravity and creatinine) and controlling for time of void and time since last void; and (6) measurement of fluoride in urine using the same scientist (Dr. Martinez-Mier), method (microdiffusion), and laboratory (University of Indiana) as the ELEMENT cohort, thereby enhancing the comparability of the data.

26. Dr. Martinez-Mier's lab at the University of Indiana is considered a gold-standard lab for the testing of fluoride in urine and blood. EPA appears to recognize Dr. Martinez-Mier's expertise as she

was approached by EPA to serve as an expert in this case.

2. Fluoridated Water Has a Large and Significant Effect on Urinary Fluoride

27. In our study, fluoride in water had the strongest correlation with urine fluoride of all the factors that we measured, thus confirming that fluoridated water remains a major source of fluoride intake (Till, 2018).

28. The average urinary fluoride level among pregnant women in fluoridated areas is almost two times higher than the average levels in nonfluoridated areas (Till 2018).

29. The average creatinine-adjusted² maternal urinary fluoride level in the fluoridated areas is 0.87 mg/L, versus 0.46 mg/L in the non-fluoridated areas.³

30. Our data suggests that, for every 0.5 mg/L increase in water fluoride level, urinary fluoride levels will increase by 74-82%.

31. Our findings are consistent with prior studies showing that, among adults, fluoride levels in urine are closely correlated with the concentration of fluoride in water.

32. As part of our study, we attached a table showing the full distribution of urinary fluoride levels, including the 75th and 95th percentile exposures for each trimester (Till et al. 2018, Table S4). At the second trimester, 95th percentile values in the fluoridated areas were 2 mg/L (adjusted for creatinine), and 1.63 mg/L (adjusted for specific gravity).

² Creatinine-adjustment of spot urine samples adjusts for dilution and has been found to have good agreement with 24-hour fluoride values (WHO 2014, Zohouri 2006). We used the same method for creatinine adjustment as Bashash (2017). We also adjusted for dilution by correcting for specific gravity. Our adjustments for creatinine and specific gravity produced results that were highly correlated ($r = 0.91$) and interchangeable in our analyses of the factors that increase urinary fluoride.

³ The average specific gravity-adjusted concentration in the fluoridated areas was 0.71 mg/L (SD 0.38 mg/L), with a range of 0.10 to 3.12 mg/L.

3. Pregnant Women in Water-Fluoridated Areas of the MIREC Cohort Have Similar Urinary Fluoride Levels as the ELEMENT Cohort

33. One of the key findings from our 2018 study is that pregnant women who live in water-fluoridated areas of Canada have urinary fluoride levels that are essentially the same as the urinary fluoride levels documented in the ELEMENT cohort.

34. The similarity in maternal urinary fluoride levels between the MIREC and ELEMENT cohorts can be appreciated when comparing the respective mean values (0.87 vs. 0.91 mg/L), standard deviations (0.50 vs. 0.40 mg/L), and ranges (0.14-3.80 vs. 0.02-3.67 mg/L) of the study participants in the water fluoridated areas of the MIREC cohort vs. the ELEMENT cohort.

35. The similarity in maternal urinary fluoride levels between the MIREC and ELEMENT cohorts is of scientific and public health relevance given the findings of Bashash (2017) showing an inverse association between maternal urinary fluoride and offspring IQ.

D. Prenatal Fluoride/IQ Study (Green 2019)

36. In 2019, we published our findings on the relationship between prenatal fluoride exposure and IQ in the MIREC cohort. The study, which was published in *JAMA Pediatrics*, provides reliable and unbiased results and was conducted in accordance with sound and objective science practices.

1. Methodological Strengths

37. ***Prospective Birth Cohort Study Design:*** A key strength with our study is that we used a prospective cohort study design, also known as a longitudinal study. Prospective studies are the best available method for investigating the impact of environmental chemicals and, as noted earlier, have helped to revolutionize our understanding of how chemicals impact childhood health.

38. ***Extensive Control for Potential Confounders:*** The MIREC cohort is one of the most comprehensively characterized birth cohorts, with abundant individualized data on factors that may influence neurodevelopment. We took full advantage of this data. We excluded study participants if there

was a known fetal abnormality, if they had any medical complications (i.e., cancer, renal disease, cardiovascular disease), or if there was known maternal alcohol or drug abuse during pregnancy. For analyses using water fluoride, we excluded women if they did not drink tap water during their pregnancy. For those not excluded, we controlled for the following factors: maternal education; maternal age; quality of the child's home environment (HOME); child sex; mother's race; city of residence; secondhand smoke; maternal blood or urinary concentrations of other neurotoxicants, such as lead, arsenic, mercury, manganese, and PFOA. Additionally, we controlled for the diurnal fluctuations that may occur in urinary fluoride levels by including time of day that the urine sample was collected and time since last void.

39. ***Individualized Measures of Fluoride Exposure:*** Another important strength of our study is that we had multiple individualized measures of prenatal fluoride exposure, including: (1) urinary fluoride samples averaged across each trimester of pregnancy and corrected for urinary dilution; (2) measured water fluoride levels from within each participant's water treatment plant boundary during the course of their pregnancy;⁴ and (3) questionnaire data about how much water each woman drank from tap water and water-based beverages.

40. ***Large, Multi-Center Cohort:*** Our study included 512 mother-offspring pairs which is a robust sample size for statistical analyses. Further, the mother-offspring pairs came from 6 cities across Canada, some of which fluoridate their water (average F = 0.59 mg/L), and some of which do not (average F = 0.13 mg/L).⁵ Our study thus permitted us to examine the impact of fluoride exposures on IQ in communities with water fluoridation, thus addressing what some have perceived to be a limitation of prior

⁴ Water treatment plants measured fluoride levels daily if fluoride was added to municipal drinking water and weekly or monthly if fluoride was not added to water. We matched participants' postal codes with water treatment plant zones, allowing an estimation of water fluoride concentration for each woman by averaging water fluoride concentrations (in milligrams per liter) during the duration of pregnancy.

⁵ Pregnant women in the fluoridated areas tended to have higher incomes and more education, which may help explain the lack of difference in average *unadjusted* IQs between fluoridated and non-fluoridated areas (Green 2019, Table 1).

studies of fluoride neurotoxicity.

41. ***Reliable and Objective IQ Test:*** We assessed children's intellectual abilities with the Wechsler Preschool and Primary Scale of Intelligence, Third Edition (WPPSI-III). This is a validated IQ test with excellent internal reliability ($r = 0.96$), and good test-retest reliability ($r = 0.86$). We used Full Scale IQ (FSIQ), which is a measure of global intellectual functioning, as the primary outcome. The FSIQ score is comprised of two composite scores: Verbal IQ (VIQ)—representing verbal reasoning and comprehension—and Performance IQ (PIQ)—representing nonverbal reasoning, spatial processing, and visual-motor skills.

42. ***Blinded Assessments:*** As with the ELEMENT cohort, our study was “blinded,” meaning the examiners were not aware of the mother's fluoride exposure status at the time of the examination. This eliminates the potential for examiner bias.


43. ***Statistical Analyses that Did Not Assume Linearity:*** We conducted sound, objective, and rigorous statistical analyses that: (i) controlled for the impact of the large number of measured covariates; (ii) examined the data for collinearity, outliers, and influential points; and (iii) scrutinized the shape of the relationship between fluoride and IQ. With respect to linearity and possible threshold effects, we conducted sensitivity analyses that used quadratic and natural log effect models as well as ran spline analyses that examined the relationship below 0.5 mg/L, 0.8 mg/L, and 1.0 mg/L in urine (and below 0.4 mg/day and 0.8 mg/day in fluoride intake). We did *not* assume that statistical associations between fluoride and IQ were linear and without threshold.

44. Short of intentionally dosing pregnant mothers with fluoride, we maximized the power of environmental epidemiology to investigate whether prenatal fluoride exposure is associated with neurocognitive deficits in a prospective, observational cohort study.


2. Prenatal Fluoride Exposure Is Associated with Large and Significant Reductions in IQ in the MIREC Cohort

45. All three measures of prenatal fluoride exposure—(i) maternal urinary fluoride, (ii) maternal fluoride intake from beverages, and (iii) water fluoride concentration during pregnancy—were associated with large, statistically significant decreases in IQ among the 3 to 4-year old children in the MIREC cohort.

46. After controlling for covariates, a 1-mg/L increase in maternal urinary fluoride⁶ was associated with a **4.49 lower IQ** score (in boys); a 1-mg higher daily intake of fluoride from beverages was associated with a **3.66 lower IQ** score (in boys and girls); and a 1 mg/L higher water fluoride concentration was associated with a **5.29 lower IQ** score (in boys and girls). These fluoride-associated reductions in IQ that we found showed a linear, dose-response relationship with no apparent indication of a threshold (see figures below).

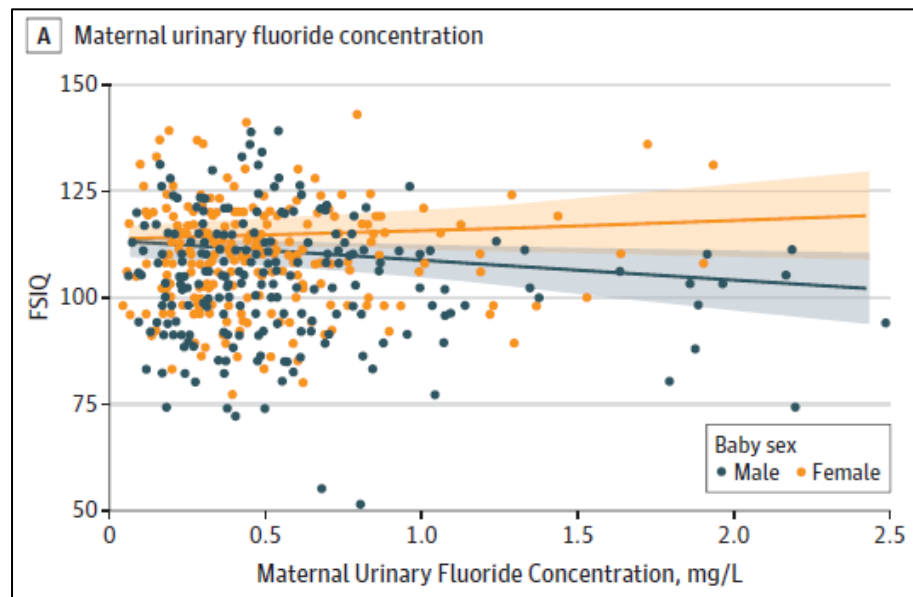

⁶ We used specific gravity (SG) as the primary adjustment method for this study. The average SG-adjusted concentration among women from the fluoridated areas was 0.69 mg/L (SD = 0.42), which is consistent with the concentration in fluoridated areas from the larger cohort (0.71 mg/L, SD = 0.38) (Till 2018). Sensitivity analyses using the creatinine-adjusted urinary fluoride values did not change the results between fluoride and IQ (Green 2019, eTable 2).

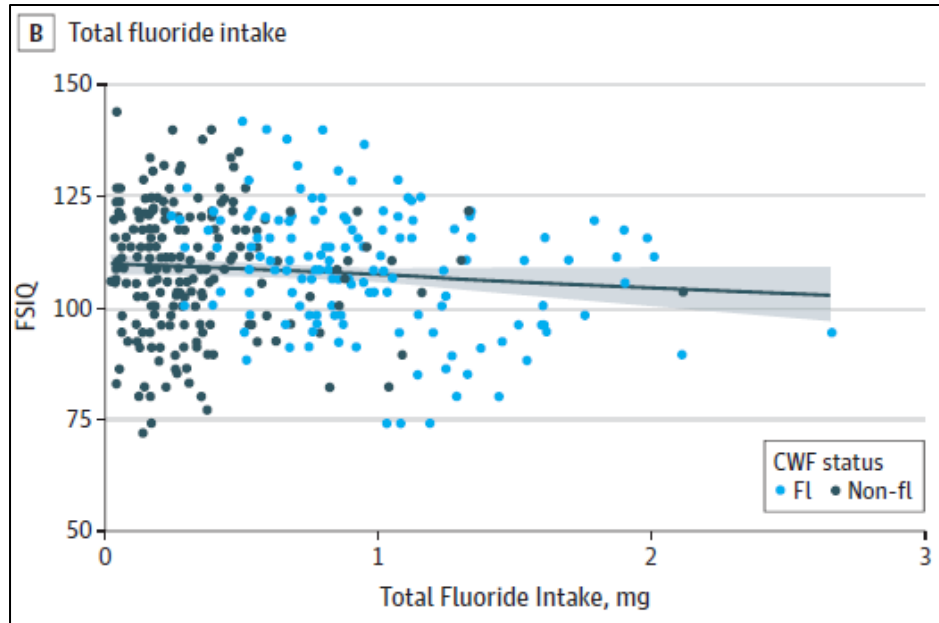

47. The effect sizes that we found are large and rival the impact of a population blood lead concentration of 5 $\mu\text{g}/\text{dL}$.⁷ Fourteen percent of the women had urinary fluoride concentrations exceeding 1.0 mg/L, and thus the impact for some children may exceed the ranges identified above.

48. Although maternal urinary fluoride was associated with significant reduction in full-scale IQ in boys, it was not associated with diminished full-scale IQ in girls. As is often the case, the reason for this discrepancy is not currently known. It is known, however, that boys have a higher prevalence of neurodevelopmental disorders such as ADHD, learning disabilities, and intellectual disabilities than girls. It is also known that boys and girls may respond differently to some neurotoxicants. In our studies of the MIREC cohort, for example, we found that low levels of blood lead correlate with a loss of IQ in boys, but not girls (Desrochers-Couture 2018).

49. The possibility that boys are more sensitive to prenatal fluoride exposure than girls is

⁷ My pooled analysis of blood lead and IQ found that an increase in childhood blood lead from <1 to 10 $\mu\text{g}/\text{dL}$ was associated with a 6.9 IQ point decrement (Lanphear 2015, p. 814). General population exposures to lead today are now on the low-to-mid range of this spectrum, with relatively few children having blood lead levels as high as 10 $\mu\text{g}/\text{dL}$.

supported by at least one animal study, in which males had greater deficits from prenatal exposure and females had greater deficits from postnatal exposure (Mullenix et al 1995). While we did not find sex-specific differences with our other two exposure measures (water F concentration and water F intake), these other measures may better correlate with chronic or postnatal exposure and thereby reflect distinct risks.

3. Convergent Findings of ELEMENT and MIREC Cohorts.

50. The significant associations we observed between prenatal fluoride and IQ in the MIREC cohort are consistent with the findings from the ELEMENT cohort (Bashash, 2017).

51. In the ELEMENT study, an increase of 1 mg/L in creatinine-adjusted maternal urine was associated with a loss of 6.3 IQ points among 4-year olds, as measured by General Cognitive Index (GCI) of the McCarthy Scales of Children's Abilities. In our analysis, an increase of 1 mg/L in creatinine-adjusted maternal urine was associated with a loss of 4.96 IQ points among 3- to 4-year old boys, as measured by the WPPSI-III test (Green 2019, eTable 2). These effect sizes are generally consistent with each other.

52. The consistency of results in both population cohorts adds further confidence that the association is real, particularly when viewed in the context of other studies that have reported inverse associations between fluoride and IQ in many different locations in other countries, as well as general knowledge about the vulnerability of the developing brain.

E. Infant Fluoride/IQ Study (Till 2020)

53. We recently completed and published a study that examined whether fluoride exposures during infancy have an influence on IQ at 3-4 years (Till 2020).

54. Concerns have been raised about the use of fluoridated water in baby formula due to the high intake of water by bodyweight during infancy. These high intakes have been associated with

significant increases in dental fluorosis, including in the permanent teeth.

55. In our study, we obtained information about fluoride intake of infants through questionnaires that the mothers completed when the children were 30 to 48 months of age.⁸ The questionnaire included the question, “How old was your baby when you ceased breastfeeding exclusively?” Women who breastfed exclusively for six months or longer were included in the breastfeeding (BF) group; those who reported introducing formula within the first six months (never breastfed or partial breastfeeding) were included in the formula-feeding (FF) group.

56. As a separate measure of infant fluoride exposure, we estimated fluoride intake by obtaining the measured water fluoride levels within the water treatment plant boundary during infancy. We took the average of these levels, multiplied by the amount of time that the infant was not exclusively breast-fed during the first year,⁹ and divided it by the estimated average water intake among Canadian formula-fed infants (0.8 L). We excluded any mother-offspring pair if the mother reported not drinking tap water.

1. Methodological Strengths

57. Our study of infants shares many of the same methodological strengths as our prenatal study, including: (i) prospective cohort design; (2) extensive control for potential confounders (discussed below); (3) blinded assessment; (4) relatively large cohort (398 mother-offspring pairs) from both fluoridated and non-fluoridated areas; (5) the same validated and standardized IQ test that we used for the prenatal study (i.e., Wechsler Primary and Preschool Scale of Intelligence-III); and (6) rigorous statistical

⁸ The answers to these questions correlated well with the contemporaneous infant feeding practices that were reported among 11% of the cohort. Among women with breastfeeding questionnaire data and infant feeding observation data, the median difference for when breast-feeding ceased was 0 months, with two-thirds being within 1.5 months of each other.

⁹ The mean duration of exclusive breastfeeding was 4.98 months; 13.6% of women reported never breastfeeding, 8% reported discontinuing breastfeeding after the first three months, and 50.2% reported continuing to breastfeed at six months or longer. Average water fluoride concentration did not significantly differ between the BF (mean=0.32 mg/L) and FF groups (mean=0.29 mg/L; p=.18).

analyses that tested for sex-specific effects and scrutinized the impact of outliers and influential points.

58. We adjusted for potential confounding by selecting covariates *a priori* that have been associated with fluoride, breastfeeding, and children's intellectual abilities. Final covariates¹⁰ included child's sex and age at testing, maternal education, maternal race, second-hand smoke in the home, and quality of the child's home environment (measured at time of testing using the Home Observation for Measurement of the Environment (HOME)). We also controlled for fetal fluoride exposure, using the previously measured maternal urinary fluoride concentrations averaged across each trimester of pregnancy.

2. Fluoride Exposure During Infancy Is Associated with Significant Reductions in Non-Verbal IQ in the MIREC Cohort

59. We found that fluoride exposure during infancy is associated with significant reductions in non-verbal IQ in the MIREC cohort.

60. For each 0.5 mg/L increase in water fluoride concentration, we found a decrease of 4.4 Full-Scale IQ (FSIQ) points among preschool children who were formula-fed in the first six months of life; 0.5 mg/L is the approximate difference in mean water fluoride level between fluoridated (0.59 mg/L) and non-fluoridated (0.13 mg/L) regions. In contrast, we did not find a significant association between water fluoride concentration and FSIQ among children who were exclusively breastfed in the first 6 months.

61. The association between water fluoride concentration and FSIQ must be interpreted with caution, however, because the association became nonsignificant when two outliers were removed.

62. We observed an even stronger association between water fluoride and PIQ (non-verbal intelligence). A 0.5 mg/L increase in water fluoride level predicted a decrement in non-verbal IQ in both

¹⁰ For each analysis, a covariate was retained in the final model if its p-value was <0.20 or its inclusion changed the regression coefficient of water fluoride concentration or fluoride intake from formula by more than 10%.

1 the formula-fed (**9.3-points**) and the breastfed groups (**6.2-points**). Adjusting for fetal exposure or
2 removing two extreme scores did not appreciably alter these results.

3 63. We observed converging results using fluoride intake from formula feeding, which is a
4 continuous, time-weighted exposure estimate. For each 0.5 mg/day of fluoride intake, we found an **8.8-**
5 **point** decrement in non-verbal IQ; adjusting for fetal exposure attenuated the association only slightly
6 (**7.6-point** decrement).

7 64. The time-weighted fluoride intake estimate may reflect a more refined measure of exposure
8 in infancy because it captures differences in both water fluoride level and the proportion of time each child
9 was given formula over the first year of life. Yet, our binary classification of whether a child was
10 exclusively breastfed for the first 6 months may distinguish infants who are exposed to higher amounts of
11 fluoride during the early infancy period when the brain undergoes significant development because breast
12 milk contains minutes amounts of fluoride.

13 65. Taken together, these findings suggest that using “optimally” fluoridated water (0.7 mg/L)
14 to reconstitute infant formula may diminish the development of intellectual abilities in young children,
15 particularly non-verbal abilities. The findings also suggest that both prenatal and early childhood fluoride
16 exposure affect the development of non-verbal intelligence to a greater extent than verbal intelligence.
17 Prior studies examining prenatal exposure to fluoride and IQ showed a similar pattern.
18

19
20 **F. The Limitations of Our Studies Do Not Provide a Likely Explanation for the**
21 **Results**

22 66. As with all epidemiological studies, our fluoride studies have limitations. These
23 limitations, however, are unlikely to explain the large and significant associations that we have found
24 between early-life exposures and IQ.

25 67. Most of the limitations in our studies involve fluoride measurement. These limitations
26
27

1 include: (1) use of spot urine samples instead of 24-hour samples;¹¹ (2) lack of water fluoride
2 measurements from the participant's home; (3) reliance on questionnaire data as to water consumption
3 and breast-feeding; (4) lack of information on the fluoride content of the infant formula concentrate and
4 other sources of fluoride exposure; and (5) use of non-validated methods¹² for estimating total beverage-
5 based intake of fluoride by mothers and water fluoride intake by infants.

6 68. The limitations in our exposure estimates are non-differential, meaning they apply equally
7 to study participants with low fluoride exposure and high fluoride exposure. Non-differential errors in
8 exposure measurement will generally bias the results towards the null (i.e., attenuate, rather than inflate,
9 an association between exposure and outcome). Because of this, the limitations in our exposure estimates
10 do not provide a likely explanation for the significant IQ decrements we observed with fluoride exposures.
11 If anything, these limitations likely attenuated the relationship.
12

13 69. Another limitation of our studies is that the MIREC cohort tends to be more affluent, more
14 educated, and less ethnically diverse than the general population. Our results may thus not be
15 representative of how fluoride may affect IQ in more disadvantaged populations. On the other hand,
16 affluent populations tend to have less confounders (e.g., less exposure to other stressors and toxicants that
17 can negatively affect neurodevelopment) (Lanphear 2015). We thus worry less about the role of
18 confounders in the MIREC cohort than we would in other cohorts.
19

20 70. Finally, despite our comprehensive array of covariates included, our studies could not
21 address the possibility of unmeasured residual confounding. This is a limitation in all observational
22

23 ¹¹ A 24-hour sample of urine is considered the optimal dosimeter for measuring chronic fluoride
24 exposure (WHO 2014). While we did not have 24-hour samples available to test, we partially controlled
25 for this by adjusting samples by creatinine. Creatine-adjusted urine fluoride measurements have been
26 found to have a strong correlation with 24-hour samples (Villa 2010; Zohouri 2006).

27 ¹² These methods were not validated in the sense that they have not yet been replicated by other
28 authors in other studies. Our method for assessing fluoride intake from beverages did show internal
validity, however, by predicting maternal urinary fluoride levels. This can be seen in the highly significant
correlations that we found ($p < 0.0001$) between maternal urinary fluoride and number of glasses of water
consumed per day and black tea consumption (see Till 2018).

1 studies, and thus inherent to the field. One of the potential confounders for which we lacked data was
2 maternal IQ. We did, however, control for maternal education which is highly correlated with maternal
3 IQ. Moreover, a greater proportion of women living in fluoridated communities (76%) had a university-
4 level degree compared with women living in nonfluoridated communities (66%), and thus it seems
5 unlikely that controlling for maternal IQ would affect our results, particularly since there is no reason to
6 believe that maternal IQ would be correlated with maternal urinary fluoride.

7
8 71. I understand that the EPA has suggested that the location of our study in Canada somehow
9 reduces the relevance of our findings to populations in the US. I disagree. From a biologic standpoint,
10 there is no credible basis to believe that people in the U.S. will respond differently to fluoride than people
11 in Canada. Nor am I aware of any credible reason to conclude, let alone suspect, that people in water-
12 fluoridated areas of the U.S. are exposed to materially less fluoride than people in water-fluoridated cities
13 of Canada.

14 IV. CONCLUSION

15 72. The collective evidence from prospective cohort studies supports the conclusion that
16 fluoride exposure during early brain development diminishes the intellectual abilities in young children,
17 including at the purportedly “optimal” levels of exposure for caries prevention.
18

19
20 I declare under penalty of perjury, under the laws of the United States, that the foregoing is true
21 and correct to the best of my knowledge and belief.

22 Executed on May 20, 2020, in Vancouver, British Columbia, Canada.
23

24
25 

26 BRUCE LANPHEAR, MD, MPH
27

REFERENCES

- Bashash M, Marchand M, Hu H, Till C, Martinez-Mier EA, Sanchezd BN, Basue N, Peterson KE, Green R, Schnaas L, et al. 2018. Prenatal fluoride exposure and attention deficit hyperactivity disorder (ADHD) symptoms in children at 6-12 years of age in Mexico City. *Environ Int.* 121:658–666.
- Choi AL, Sun G, Zhang Y, Grandjean P. 2012. Developmental Fluoride Neurotoxicity: A Systematic Review and Meta-Analysis. *Environ Health Perspect.* 120:1362–1368.
- Christakis DA. 2020. JAMA pediatrics - The year in review, 2019. *JAMA Pediatr.*:E1–E2. doi:10.1001/jamapediatrics.2020.0412.
- Desrochers-Couture M, Oulhote Y, Arbuckle TE, Fraser WD, Séguin JR, Ouellet E, Forget-Dubois N, Ayotte P, Boivin M, Lanphear BP, et al. 2018. Prenatal, concurrent, and sex-specific associations between blood lead concentrations and IQ in preschool Canadian children. *Environ Int.* 121:1235–1242. doi:10.1016/j.envint.2018.10.043.
- Green R, Lanphear B, Hornung R, Flora D, Martinez-Mier EA, Neufeld R, Ayotte P, Muckle G, Till C. 2019. Association between Maternal Fluoride Exposure during Pregnancy and IQ Scores in Offspring in Canada. *JAMA Pediatr.* 173:940–948. doi:10.1001/jamapediatrics.2019.1729.
- Lanphear BP. 2015. The Impact of Toxins on the Developing Brain. *Annu Rev Public Health.* 36:211–230. doi:10.1146/annurev-publhealth-031912-114413.
- Lanphear BP, Hornung R, Khoury J, Yolton K, Baghurst P, Bellinger DC, Canfield RL, Dietrich KN, Bornschein R, Greene T, et al. 2005. Low-level environmental lead exposure and children's intellectual function: An international pooled analysis. *Environ Health Perspect.* 113:894–899. doi:10.1289/ehp.7688.
- Mullenix PJ, Den Besten PK, Schunior A, and Kernan WJ. 1995. Neurotoxicity of Sodium Fluoride in Rats. *Neurotoxicol Teratol.* 17:169–177. doi:10.1016/0892-0362(94)00070-T.
- Thomas DB, Basu N, Martinez-Mier EA, Sánchez BN, Zhang Z, Liu Y, Parajuli R, Peterson K, Mercado-Garcia A, Bashash M, et al. 2016. Urinary and plasma fluoride levels in pregnant women from Mexico City. *Environ Res.* 150:489–495. doi:10.1016/j.envres.2016.06.046.
- Thomas D, Sanchez B, Peterson K, Basu N, Angeles Martinez-Mier E, Mercado-Garcia A, Hernandez-Avila M, Till C, Bashash M, Hu H, et al. 2018. Prenatal fluoride exposure and neurobehavior among children 1–3 years of age in Mexico. *Occup Environ Med.* 75:A10. doi:10.1136/oemed-2018-iseeabstracts.23.
- Till C, Green R, Flora D, Hornung R, Martinez-Mier EA, Blazer M, Farmus L, Ayotte P, Muckle G, Lanphear B. 2020. Fluoride exposure from infant formula and child IQ in a Canadian birth cohort. *Environ Int.* 134:4–11. doi:10.1016/j.envint.2019.105315.
- Till C, Green R, Grundy JG, Hornung R, Neufeld R, Martinez-Mier EA, Ayotte P, Muckle G, Lanphear B. 2018. Community water fluoridation and urinary fluoride concentrations in a national sample of

1 pregnant women in Canada. Environ Health Perspect. 126:1–13. doi:10.1289/EHP3546.

2 Uyghurturk DA, Goin DE, Martinez-Mier EA, Woodruff TJ, Denbesten PK. 2020. Maternal and fetal
3 exposures to fluoride during mid-gestation among pregnant women in northern California. Environ Heal
4 A Glob Access Sci Source. 19:1–9. doi:10.1186/s12940-020-00581-2.

5 Villa A, Anabalon M, Zohouri V, Maguire A, Franco AM, Rugg-Gunn A. 2010. Relationships between
6 fluoride intake, urinary fluoride excretion and fluoride retention in children and adults: An analysis of
7 available data. Caries Res. 44:60–68. doi:10.1159/000279325.

8 World Health Organization [WHO]. 2014. Basic methods for assessment of renal fluoride excretion in
9 community prevention programmes for oral health.

10 Zohouri F V., Swinbank CM, Maguire A, Moynihan PJ. 2006. Is the fluoride/creatinine ratio of a spot
11 urine sample indicative of 24-h urinary fluoride? Community Dent Oral Epidemiol. 34:130–138.
12 doi:10.1111/j.1600-0528.2006.00269.x.

**CURRICULUM VITAE OF
BRUCE LANPHEAR, MD, MPH**

CURRICULUM VITAE

Bruce Perrin Lanphear, MD, MPH

Office Address

Blusson Hall
8888 University Drive
Burnaby, BC V5A 1S6
Canada
e-mail: blanchephear@sfu.ca

Marital status: Married to Nancy Ebbesmeyer Lanphear, M.D., a developmental pediatrician

Citizenship: United States of America and Canada (dual citizenship)

Specialty: Board Certified in General Preventive Medicine & Public Health

Employment

1984-1986	Paramedic, Jackson County Jail, Kansas City, Missouri
1988-1989	Physician, International Travel Clinic, University of Cincinnati, Cincinnati, Ohio
1988-1989	Staff Physician, Sexually Transmitted Disease Clinic, Cincinnati Public Health Department, Cincinnati, Ohio
1989-1992	Assistant Professor of Environmental Health, Associate Director, Medical Center Health Services, University of Cincinnati
1992-1997	Senior Instructor, Departments of Pediatrics and of Community & Preventive Medicine, University of Rochester School of Medicine.
1992-1994	National Research Scholar Award in General Pediatric Research, University of Rochester School of Medicine and Dentistry.
1992-1997	Assistant Professor, Department of Pediatrics and of Community & Preventive Medicine, University of Rochester School of Medicine.
1997-2002	Associate Professor, Department of Pediatrics, Children's Hospital Medical Center and the University of Cincinnati, Cincinnati, Ohio.
1997-2008	Director, General Pediatric Research Fellowship Training Program, Children's Hospital Medical Center and the University of Cincinnati.
1997-2008	Director, Children's Environmental Health Center, Children's Hospital Medical Center and the University of Cincinnati.
1997-2006	Associate Professor (Adjunct), Departments of Pediatrics and of Environmental Medicine, University of Rochester School of Medicine & Dentistry, Rochester, NY.
1998-2003	Associate Director for Research, Division of General & Community Pediatrics, Children's Hospital Medical Center.
2001-2002	Associate Professor (tenured), Department of Pediatrics, University of Cincinnati, Cincinnati, Ohio.
2001-2004	Associate Professor (Adjunct), Department of Environmental Health Sciences, University of Michigan School of Public Health, Ann Arbor, Michigan.
2002-2008	Sloan Professor of Children's Environmental Health, Departments of Pediatrics and Environmental Health, University of Cincinnati, Cincinnati Children's Hospital Medical Center, Cincinnati, Ohio.

2008-2012 Adjunct Professor of Pediatrics, Department of Pediatrics, Cincinnati Children's Hospital Medical Center and the University of Cincinnati.
 2008- Professor of Children's Environmental Health, Faculty of Health Sciences, Simon Fraser University
 2008- Clinician Scientist, Child & Family Research Institute, BC Children's Hospital, University of British Columbia

Education

1980-1985 Bachelor of Arts in Biology
 1980-1986 University of Missouri at Kansas City, Medical Degree (1986)
 1986-1987 Internship, University of Arkansas for Medical Sciences, Little Rock, Arkansas
 1987-1988 Tulane School of Public Health & Tropical Medicine
 Masters in Public Health & Tropical Medicine
 1987-1989 General Preventive Medicine and Public Health Residency
 Tulane School of Public Health & Tropical Medicine
 1992-1995 Postdoctoral Fellowship in General Academic Pediatric Research
 University of Rochester School of Medicine, Rochester, NY

Awards and Honors

2011 Sterling Prize in Controversy, Simon Fraser University
 2012 Research Integrity Award, International Society for Environmental Epidemiology
 2013 Public Policy and Advocacy Award, Academic Pediatric Association
 2015 Research Award, Academic Pediatric Association
 2015 Confederation of Union Faculty Associations of British Columbia (CUFA-BC) Academic of the Year Award
 2018 Lumina Award from the Women for Healthy Environmental Health, Pittsburgh, PA

Teaching Experience

1992-1997 Course Instructor, "Public Health & the Environment", Department of Community & Preventive Medicine, The University of Rochester School of Medicine and Dentistry. A required course for MPH students taught annually.
 1997-2008 Founding Director, NIH-funded, General Academic and Community Pediatric Research Fellowship Training Program, Cincinnati Children's Hospital Medical Center. This interdisciplinary, research training program, which included pediatricians, psychologists and epidemiologists, was the first training program in Children's Environmental Health.
 1998-2008 Course Co-Instructor, "Children's Health & the Environment", Department of Environmental Health, The University of Cincinnati School of Medicine. A course taught every other year to MPH, PhD and postdoctoral trainees in medical subspecialties.
 2008- Course Instructor, "Children's Health and the Environment". A 2-week intensive course taught annually to 4th year undergraduate students at Simon Fraser University.
 2011- Course Instructor, "Plagues, Pollutants and Poverty: The Origins and Evolution of Public Health". An undergraduate course at Simon Fraser University.

Committee and Community Involvement

1993-1997	Lead Poisoning Prevention Task Force, Monroe County Health Department.
1994-1997	Investigational Review Board, Rochester General Hospital
1995-	Scientific Consultant, National Center for Healthy Housing, Columbia, Maryland.
1996-1997	Member, New York State Task Force on Environmental Neurotoxins, University of Rochester School of Medicine
1996-2001	Member, National Institute for Environmental Health Sciences Grant Review Committee for Community-Based Interventions (FG)
1996-1998	Chairman, U.S. Department of Housing and Urban Development Committee on Lead-Contaminated House Dust
1998	Member, Review Group for National Research Service Awards, Health Resources and Services Administration
1998-2000	Member, Cincinnati Board of Health, Cincinnati, Ohio.
1998-2001	Member, Science and Research Work Group, Office of Children's Health Protection Advisory Committee, U.S. EPA
1998-2000	Member, Cincinnati Lead Poisoning Prevention Advisory Task Force, Cincinnati, Ohio.
1999	Member, K23 Grant Review Committee, National Institute for Environmental Health Sciences, August 1999
1999	Member, Expert Panel on Soil Pica Behavior, Agency for Toxic Substance Disease Registry, June 7 th -8 th , Atlanta, Georgia
2000	Member, Panel on Health Disparities: Linking Biological and Behavioral Mechanisms with Social and Physical Environments, National Institute for Environmental Health Sciences, July 14-15 th
2000-2002	Member, Workshop on Assessing Environmental Exposures to Children, U.S. Environmental Protection Agency, July 26-27 th
2000-2004	Member, Children's Environmental Health Project, AAP's Child Health Research Center, Rochester, NY.
2001	Senate Testimony, "Ensuring that Children with Dangerous Levels of Lead in their Blood Receive Care as Early as Possible". Subcommittee on Housing and Transportation of the Committee on Banking, Housing and Urban Affairs, 107 th U.S. Congress, November 13 th , 2001.
2001	Reviewer, National Research Council, National Academy of Science Update of the 1999 Arsenic in Drinking Water Report
2001-2003	Member, Expert Panel on Children's Health and the Environment, North American Commission for Environmental Cooperation
2002-	Member, Scientific Advisory Board, Scientist Communication Network.
2003	Member, "Herculaneum Health Study Workshop" Agency for Toxic Substance Diseases Registry, May 22 nd to 23 rd , 2003
2003-2004	Panel Member, "Lead Poisoning in Pregnant Women", Mt. Sinai for Children's Health and the Environment, New York, NY
2003	Member, "Invitational Workshop on a proposed American Family Study" National Human Genome Research Institute, December 1 st to 3 rd , 2003.

2004-2006 Member, Committee on “Ethical Consideration for Research on Housing-Related Health-Hazards involving Children”, National Research Council and the Institute of Medicine, The National Academies

2004 Congressional Testimony, “Tapped Out? Lead in the District of Columbia and the Providing of Safe Drinking Water”, Subcommittee on Environment and Hazardous Materials of the Committee on Energy and Commerce, U.S. House of Representatives, 108th Congress, July 22nd, 2004

2005 Reviewer, “Superfund and Mining Megsites – Lessons from the Couer d’ Alene River Basin”, National Research Council, The National Academies.

2005 Ad Hoc Member, NIEHS Board of Scientific Counselors Review of the Epidemiology Branch, April 3rd to April 5th, 2005

2005 Senate Briefing, “The Connection of Environmental Chemicals and Learning Disabilities”, U.S. Senate, May 10th, 2005

2006 Invited Participant, NIEHS Strategic Planning Forum, National Institute for Environmental Health Sciences, Chapel Hill, North Carolina, October 17-18th, 2006.

2006-2008 Member, U.S. EPA’s Clean Air Scientific Advisory Committee Lead Review Panel.

2006-2008 Member, National Children’s Study Steering Committee, NICHD

2006 Invited Participant, “How Does Housing Affect Health Outcomes of Children?”, MacArthur Foundation, Chicago, Illinois, June 21st-22nd, 2006.

2006- 2010 Member, External Scientific Advisory Committee, Richmond Center for Excellence in Tobacco Research, American Academy of Pediatrics.

2007 Testimony, Vermont State Legislature, “The Lingering Legacy of Lead Toxicity”, Montpelier, Vermont, February 1st, 2007

2007 Testimony, Connecticut State Legislature, “The Legacy of Lead Toxicity”, Hartford, Connecticut, March 14th, 2007. (PG)

2007 Invited Testimony, United States Senate Hearing, “Lead and Children’s Health”. Committee on Environmental and Public Works, October 18th, 2007

2007-2008 Member, Committee on “Committee on Contaminated Drinking Water at Camp Lejeune”, National Research Council, The National Academies.

2008 Member, Expert Panel on Health and the Environment, Statistics Canada, Ottawa,

2008- Member, Alliance for the Global Elimination of Lead Paint, Intergovernmental Forum on Chemical Safety (IFCS), World Health Organization

2008-2009 Reviewer, Toxicological Review and Recommended Toxicological Reference Values for Environmental Lead Exposure in Canada, Health Canada

2009-2013 Scientific Advisor, Canada Lead Study funded by Health Canada (Patrick Levallois, Principal Investigator).

2009-2014 Board Member, Barro Sin Plomo

2009-2010 Member, Health and Environment Experts Advisory Group of the Canadian Longitudinal Study on Aging, Canadian Institutes of Health Research

2010-2012 Member, US Environmental Protection Agency Science Advisory Board for Evaluating Dust Lead Standards

2010-2013 Advisor, Canada Environmental Health Law and Canadian Partnership for Children’s Health and Environment Retrofit Project

2010-2012 Member, Physicians Advisory Panel, Canada Health Measures Survey

2010 Invited Testimony, United States Senate Hearing, “Research on Environmental Health Factors with Autism and Neurodevelopmental Disorders”, August 3rd, 2010

2010 Member, Joint FAO/WHO Expert Panel for Toxicological and Health Review of Bisphenol A

2010-2015 Board Member, Global Community Monitoring, Oakland, California

2010- Chairman, Scientific Advisory Committee for Dartmouth University’s Program in Children’s Health and the Environment

2011-2016	Member, American Academy of Pediatrics Executive Council on Environmental Health
2011-2012	Member, US Environmental Protection Agency Science Advisory Board for Evaluating Hazards of Partial Water Line Replacement
2011	Invited Testimony, Special Committee on Cosmetic Pesticides, Legislative Assembly, Province of British Columbia, October 7 th , 2011
2011-2012	Member, Panel on Health Effects of Low-level Lead, Office of Health Effects, National Toxicology Program of the National Institutes of Environmental Health Sciences,
2012-	Member, Expert Advisory Committee, Canada Health Measures Survey
2012-	Member, Environmental Defence Fund Science Advisory Committee on Toxics
2015	Reviewer, Review of Clinical Guidance for the Care of Health Conditions Identified by the Camp Lejeune Legislation, Institute of Medicine, The National Academies
2016-	Member, The Lancet Commission on Pollution, Health & Development
2016-	Member, Targeting Environmental Neuro-Developmental Risks (TENDR)
2016	Member, Steering Committee, The National Lead Summit, United States
2017	Rockefeller Foundation Academic Writing Retreat, Bellagio, Italy
2017-	Member, Advisory Committee for the Flint (MI) Cohort Study
2017-	Pure Earth Leadership Council
2018-	Member Project TENDR Advisory Board
2018-	Member, Mercury Disability Board Committee, Health Canada

Editorial Boards

2000-2015	Assistant Editor, <i>Environmental Research</i>
2000-2008	Deputy Editor, <i>Public Health Reports</i>
2004	Associate Editor, <i>Pediatrics</i> supplement on Children's Environmental Health
2004-2017	Editorial Board Member, <i>PLoS Medicine</i>
2005-2014	Editorial Board Member, <i>Breastfeeding Medicine</i>
2007-	Editorial Board Member, <i>Environmental Health</i>
2008-2012	Editorial Review Board Member, <i>Environmental Health Perspectives</i>
2012-2015	Associate Editor, <i>Environmental Health Perspectives</i>
2016-	Advisor, <i>Environmental Health Perspectives</i> News Section

Societies and Organizations

1989-2008	American Public Health Association
1996-2015	Academic Pediatric Association
1997-2012	American Association for the Advancement of Science
2000-2008	Society for Pediatric Research
2001-2008	American Pediatric Society
2001-2016	Specialty Fellow, American Academy of Pediatrics
2006-	Fellow, Collegium Ramazzini
2006-	Member, International Society for Environmental Epidemiology
2008-	Founding Member, International Society for Children's Health & the Environment
2011-2017	Secretary and Treasurer, International Society for Children's Health & the Environment
2012-	Member, International Society for Exposure Science
2017-2018	Vice-President, International Society for Children's Health & the Environment
2019-2020	President, International Society for Children's Health & the Environment

Video and Website Production – www.littlethingsmatter.ca

1. Canadian Environmental Health Atlas: A Portal to Discover the Promise of Environmental Health.
2. Shifting the Curve: The Impact of Toxins on ADHD in U.S. Children (video)
3. Little Things Matter: The Impact of Toxins on the Developing Brain (video)
4. Little Things Matter: The Impact of Toxins on Preterm Birth (video)
5. Prevention Paradox: Why We are Failing to Prevent Disease (video)
6. Little Things Matter: The Deadly Impact of Airborne Particles (video)
7. Cause or Cure: A Plea for Prevention (video)
8. Crime of the Century: The Failure to Prevent the Lead Pandemic (video)

Original Research

1. Lanphear BP. Deaths in Custody. American Journal Forensic Medicine & Pathology 1987;8:299-301.
2. Lanphear BP, Snider DE. Myths of Tuberculosis. J Occ Med 1991;33:501-504.
3. Linnemann CC Jr, Cannon C, DeRonde M, Lanphear BP. Effect of educational programs, rigid sharps containers, and universal precautions on reported needle-stick injuries in healthcare workers. Infection Control Hospital Epidemiology 1991;12:214-20.
4. Lanphear BP, Buncher CR. Latent period for malignant mesothelioma of occupational origin. Journal Occupational Med 1992;34:718-721.
5. Lanphear BP, Linnemann CC Jr, Cannon CG, DeRonde MM. Decline of clinical hepatitis B in workers at a general hospital. Clinical Infectious Disease 1993;11:10-14.
6. Lanphear BP, Linnemann CC Jr, Cannon C, DeRonde MM, Pender L, Kerly L. Hepatitis C virus infection in health care workers. Infection Control Hospital Epidemiology 1994;15:745-750.
7. Lanphear BP, Emond M, Jacobs DE, Weitzman M, Winter NL, Tanner M, Yakir B, Eberly S. A side-by-side comparison of dust collection methods for sampling lead-contaminated house-dust. Environmental Research 1995;68:114-123.
8. Lanphear BP, Winter NL, Apetz L, Eberly S, Weitzman M. A randomized trial of the effect of dust control on children's blood lead levels. Pediatrics 1996;98:35-40.
9. Christy C, Pulcino M, Lanphear BP, McConnochie K. Screening for tuberculosis infection in urban children. Arch Pediatrics Adolescent Med 1996;150:722-726.
10. Lanphear BP, Weitzman M, Eberly S. Racial differences in environmental exposures to lead. American Journal of Public Health 1996;86:1460-1463.
11. Lanphear BP, Weitzman M, Winter NL, Tanner M, Yakir B, Eberly S, Emond M, Matte TD. Lead-contaminated house dust and urban children's blood lead levels. American Journal of Public Health 1996;86:1416-1421.

12. Lanphear BP, Byrd RS, Auinger P, Hall CB. Increasing prevalence of recurrent otitis media among children in the United States. *Pediatrics* 1997.
<http://www.pediatrics.org/cgi/contents/full99/3/e1>.
13. Emond MJ, Lanphear BP, Watts A, Eberly S for the Rochester Lead-in-Dust Study Group. Measurement error and its impact on the estimated relationship between dust lead and children's blood lead. *Environmental Research* 1997;72:82-92.
14. Lanphear BP, le Cessie S, Atkinson WL, Watelet L. Association of live births and the resurgence of measles. *International Journal Epidemiology* 1997;26:204-211.
15. Rust SW, Burgoon DA, Lanphear BP, Eberly S. Log-additive versus log-linear analysis of lead-contaminated house dust and children's blood lead levels: Implications for residential dust-lead standard. *Environmental Research* 1997;72:173-184.
16. Lanphear BP, Roghmann KJ. Pathways of lead exposure in urban children. *Environmental Research* 1997;74:67-73.
17. Lanphear BP, Byrd RS, Auinger P, Schaffer S. Community characteristics associated with elevated blood lead levels in children. *Pediatrics* 1998;101:264-271.
18. Lanphear BP, Rust SW, Burgoon DA, Eberly S, Galke W. Environmental exposures to lead and urban children's blood lead levels. *Environmental Research* 1998;76:120-130.
19. Lanphear BP. The paradox of lead poisoning prevention. *Science* 1998;281:1617-1618.
20. Lanphear BP, Hall CB, Black J, Auinger P. Risk factors for the early acquisition of HHV-6 and HHV-7 infection in children. *Pediatric Infectious Disease Journal* 1998;17:792-795.
21. Lanphear BP, Matte TD, Rogers J, Clickner R, Dietz B, Bornschein RL, Succop P, Mahaffey KR, Dixon S, Galke W, Rabinowitz M, Farfel M, Rohde C, Schwartz J, Ashley P and Jacobs DE. The contribution of lead-contaminated house dust and residential soil to children's blood lead levels: A pooled analysis of 12 epidemiologic studies. *Environmental Research* 1998;79:51-68.
22. Marron R, Lanphear BP, Kouides R, Dudman L, Manchester R, Christy C. Efficacy of informational letters on Hepatitis B immunization rates in university students. *J Am College Health* 1998;47:123-127.
23. Howard CR, Howard FM, Lanphear BP, deBlieck EA, Eberly S, Lawrence RA. Effect of early pacifier use on breastfeeding duration. *Pediatrics* 1999;103.
<http://www.pediatrics.org/cgi/contents/full103/3/e33>.
24. Lanphear BP, Howard CR, Eberly S, Auinger P, Kolassa J, Weitzman M, Alexander K, Schaffer S. Primary prevention of childhood lead exposure: A randomized trial of dust control. *Pediatrics* 1999;103:772-777.

25. Moss ME, Lanphear BP, Auinger P. Association of dental caries and blood lead levels among the U.S. population. *JAMA* 1999;281:2294-2298.
26. Howard CR, de Blieck EA, ten Hoopen C, Howard F, Lanphear BP, Lawrence RA. Physiologic stability of newborns during cup and bottle-feeding. *Pediatrics* 1999;104:1204-1207.
27. Steiner JF, Curtis P, Lanphear BP, Vu KO, Reid A. Federally-funded fellowship training in primary care research: perspectives of program directors. *Academic Medicine* 2000;75:74-80.
28. Stone KE, Lanphear BP, Pomerantz WJ, Khoury J. Injuries and deaths in children due to window-falls. *Journal of Urban Health* 2000;77:26-33.
29. Mansour M, Lanphear BP, DeWitt TG. Barriers to asthma care among underserved, urban children. *Pediatrics* 2000;106:512-519.
30. Lanphear BP, Eberly S, Howard CR. Long-term effect of dust control on children's blood lead levels. *Pediatrics* 2000 <http://www.pediatrics.org/cgi/contents/full106/4/e48>.
31. Lanphear BP, Dietrich KN, Auinger P, Cox C. Cognitive deficits associated with blood lead levels <10 µg/dl in U.S. children and adolescents. *Public Health Reports* 2000;115:521-529.
32. Lanphear BP, Aligne C, Auinger P, Byrd R, Weitzman M. Residential exposures associated with asthma in U.S. children. *Pediatrics* 2001;107:505-511.
33. Lanphear BP, Kahn RS, Berger O, Auinger P, Bortnick S, Naahas R. Contribution of residential exposures to asthma in US children and adolescents. *Pediatrics* 2001. <http://www.pediatrics.org/cgi/content/full/107/6/e98>.
34. Phelan KJ, Kalkwarf H, Khoury J, Lanphear BP. Trends and patterns of playground injuries in U.S. children and adolescents. *Ambulatory Pediatrics* 2001;1:227-233.
35. Mansour M, Lanphear BP, Hornung R, Khoury J, Bernstein DI, Menrath W, Decolongon J. A side-by-side comparison of sampling methods for settled indoor allergens. *Environ Res* 2001;87:37-46.
36. Haynes E, Lanphear BP, Tohn E, Farr N, Rhoads GG. The effect of dust control on children's blood lead concentrations: A systematic review. *Env Health Perspect* 2002;110:103-107.
37. Lanphear BP, Hornung R, Ho M, Howard CR, Eberly S, Knauf K. Environmental lead exposure during early childhood. *Journal of Pediatrics* 2002;140:40-47.
38. Steiner JF, Lanphear BP, Curtis P, Vu KO. The training and career paths of fellows in the National Research Service Award (NRSA) program for research in primary medical care. *Acad Med* 2002;77:712-718.
39. Steiner JF, Lanphear BP, Curtis P, Vu KO. Indicators of early research productivity among primary care fellows. *J Gen Intern Med* 2002;17:845-851.

40. Kalkwarf HJ, Khoury JC, Lanphear BP. Milk intake in childhood and adolescence, adult bone density and osteoporotic fractures in U.S. women. *Am J Clin Nut* 2003;77:257-265.
41. Howard CR, Howard FM, Lanphear BP, Eberly S, deBlieck EA, Oakes D, Lawrence RA. A randomized trial of pacifier use and bottle-feeding and their effect on breastfeeding. *Pediatrics* 2003;111:511-518.
42. Curtis P, Dickinson P, Steiner J, Lanphear BP, Vu K. Building capacity for research in family medicine: Is the blueprint faulty? *Family Medicine* 2003;35:124-130.
43. Lanphear BP, Succop P, Roda S, Henningsen G. The effect of soil abatement on blood lead levels in children living near a former smelting and milling operation. *Public Health Reports* 2003;118:83-90.
44. Canfield RL, Henderson CR, Cory-Slechta DA, Cox C, Jusko TA, Lanphear BP. Intellectual impairment in children with blood lead concentrations below 10 micrograms per deciliter. *N Engl J Med* 2003;348:1517-1526.
45. Kahn RS, Khoury JC, Nichols WC, Lanphear BP. Role of dopamine transporter genotype and maternal prenatal smoking in childhood hyperactivity-impulsivity, inattentive and oppositional behaviors. *Journal of Pediatrics* 2003;143: 104-110.
46. Auinger P, Kalkwarf HJ, Mansour M, Lanphear BP. Trends in otitis media in US children. *Pediatrics* 2003;112:514-520.
47. Haynes E, Kalkwarf H, Hornung R, Wenstrup R, Dietrich K, Lanphear B. Vitamin D Fok1 polymorphism and blood lead levels in children. *Environ Health Persp* 2003;111:1665-1669.
48. Steiner JF, Curtis P, Lanphear BP, Vu KO, Main DS. Assessing the role of influential mentors in the research development of primary care fellows. *Academic Medicine* 2004;79:865-872.
49. Yolton K, Auinger P, Dietrich KN, Lanphear BP, Hornung R. Exposure to environmental tobacco smoke and cognitive abilities among US children and adolescents. *Environ Health Persp* 2005;113:98-103.
50. Phelan KJ, Khoury J, Kalkwarf H, Lanphear BP. Residential injuries in US children and adolescents. *Public Health Reports* 2005;120:63-70.
51. Wilson SE, Kahn RS, Khoury J, Lanphear BP. Racial differences in exposure to environmental tobacco smoke among children. *Environ Health Perspect* 2005;113:362-367.
52. Lanphear BP, Hornung R, Ho M. Screening housing to prevent lead toxicity in children. *Pub Health Rep* 2005;120:305-310.
53. Rosner D, Markowitz G, Lanphear BP. J. Lockhart Gibson and the discovery of the impact of lead pigments on children's health: A review of a century of knowledge. *Pub Health Rep* 2005;120:296-300.

54. Lanphear BP, Hornung R, Khoury J, Yolton K, Baghurst P, Bellinger DC, Canfield RL, Dietrich KN, Bornschein R, Greene T, Rothenberg SJ, Needleman HL, Schnaas L, Wasserman G, Graziano J. Low-level environmental lead exposure and children's intellectual function: An international pooled analysis. *Environ Health Perspect* 2005;113:894-899.
55. Nagaraja J, Menkedick J, Phelan KJ, Ashley PJ, Zhang J, Lanphear BP. Deaths from residential injuries in US children and adolescents, 1985 to 1997. *Pediatrics* 2005;116:454-61.
56. Eskenazi B, Gladstone EA, Berkowitz GS, Drew CH, Faustman EM, Holland NT, Lanphear BP, Meisel SJ, Perera FP, Rauh VA, Sweeney A, Whyatt RM, Yolton K. Methodologic and logistic issues in conducting longitudinal birth cohort studies: Lessons learned from the Centers for Children's Environmental Health and Disease Prevention Research. *Environ Health Persp* 2005;113:1419-1429.
57. Eggleston PA, Diette G, Lipsett M, Lewis T, Tager I, McConnell R, Chrischilles E, Lanphear BP, Miller R, Krishnan J. Lessons learned for the study of childhood asthma from the Centers for Children's Environmental Health and Disease Prevention Research. *Environ Health Persp* 2005;113:1430-1436.
58. Spanier AJ, Hornung R, Lierl M, Lanphear BP. Environmental exposures and exhaled nitric oxide in children with asthma. *J Pediatrics* 2006;149:220-226.
59. Yuan W, Holland S, Cecil K, Dietrich K, Wessel SD, Altaye M, Hornung R, Ris M, Egelhoff J, Lanphear B. The impact of early childhood lead exposure on brain organization: A functional magnetic resonance imaging study of language function. *Pediatrics* 2006;118:971-977.
60. Howard CR, Lanphear N, Lanphear BP, Eberly S, Lawrence RA. Parental responses to infant crying and colic: the effect on breastfeeding duration. *Breastfeeding Med* 2006;1:146-155.
61. Brinkman W, Geraghty S, Lanphear B, Khoury J, Gonzalez-Del-Rey J, DeWitt T, Britto M. Evaluation of resident communication skills and professionalism: A matter of perspective? *Pediatrics* 2006;118:1371-1379.
62. Braun JM, Kahn RS, Froehlich T, Auinger P, Lanphear BP. Exposures to environmental toxicants and attention deficit hyperactivity disorder in U.S. children. *Environ Health Perspect* 2006;114:1904-1909.
63. Brinkman WB, Geraghty SR, Lanphear BP, Khoury JC, Gonzalez-Del-Rey JA, DeWitt TG, Britto MT. Effect of multisource feedback on resident communication skills and professionalism: a randomized controlled trial. *Arch Pediatr Adolesc Med* 2007;161:44-49.
64. Wilson SE, Kahn RS, Khoury J, Lanphear BP. The role of air nicotine in explaining racial differences in cotinine among tobacco-exposed children. *Chest* 2007;131:856-862.

65. Froehlich T, Lanphear BP, Dietrich KN, Cory-Slechta D, Wang N, Kahn RS. Interactive effects of a DRD4 polymorphism, lead, and sex on executive functions in children. *Biol Psychiatry* 2007;62:243-249.
66. Froehlich TE, Lanphear BP, Epstein JN, Barbaresi WJ, Katusic SK, Kahn RS. Prevalence, recognition and treatment of attention-deficit/hyperactivity disorder in a national sample of US children. *Arch Pediatr Adolesc Med* 2007;161:857-864.
67. Landrigan PJ, Woolf AD, Gitterman B, Lanphear B, Forman J, Karr C, Moshier EL, Godbold J, Crain E. The Ambulatory Pediatric Association Fellowship in Pediatric Environmental Health: A five-year assessment. *EHP* 2007;115:1383-1387.
68. Jusko TA, Henderson CR, Lanphear BP, Cory-Slechta DA, Parsons PJ, Canfield RL. Blood lead concentrations < 10 µg/dL and child intelligence at 6 years of age. *Environ Health Perspect* 2008;116:243-248.
69. Cecil KM, Brubaker CJ, Adler CM, Dietrich KN, Altaye M, Egelhoff JC, Wessel S, Elangovan I, Hornung R, Jarvis K, Lanphear BP. Decreased brain volume in adults with childhood lead exposure. *PLoS Med* 2008;5:e112.
70. Wright JP, Dietrich KN, Ris MD, Hornung RW, Wessel SD, Lanphear BP, Ho M, Rae MN. Association of prenatal and childhood blood lead concentrations with criminal arrests in early adulthood. *PLoS Med* 2008;5:e101.
71. Spanier AJ, Hornung RW, Kahn RS, Lierl MB, Lanphear BP. Seasonal variation and environmental predictors of exhaled nitric oxide in children with asthma. *Pediatr Pulmonol* 2008;43:576-583.
72. Braun JM, Froehlich TE, Daniels JL, Dietrich KN, Hornung R, Auinger P, Lanphear BP. Association of environmental toxicants and conduct disorder in U.S. children: NHANES 2001-2004. *Environ Health Perspect* 2008;116:956-962.
73. Yolton K, Khoury J, Hornung R, Dietrich KN, Succop P, Lanphear BP. Environmental tobacco smoke exposure and child behaviors. *J Dev Behav Pediatr* 2008;29:456-463.
74. Yeoh B, Woolfenden S, Wheeler D, Alperstein G, Lanphear B. Household interventions for prevention of domestic lead exposure in children. *Cochrane Database Syst Rev*. 2008;2:CD006047.
75. Geraghty SR, Khoury JC, Morrow AL, Lanphear BP. Reporting individual test results of environmental chemicals in breastmilk: potential for premature weaning. *Breastfeed Med*. 2008;3:207-213.

76. Spanier AJ, Kahn RS, Hornung RW, Wang N, Sun G, Lierl MB, Lanphear BP. Environmental exposures, nitric oxide synthase genes, and exhaled nitric oxide in asthmatic children. *Pediatr Pulmonol.* 2009;44:812-819.
77. Hornung RW, Lanphear BP, Dietrich KN. Age of greatest susceptibility to childhood lead exposure: A new statistical approach. *Environ Health Persp* 2009;117:1309-1312.
78. Phelan KJ, Khoury J, Xu Y, Lanphear BP. Validation of a HOME Injury Survey. *Injury Prevention* 2009;15:300-306.
79. Braun J, Yolton K, Dietrich K, Hornung R, Ye X, Calafat AM, Lanphear BP. Prenatal Bisphenol A exposure and early childhood behavior. *Environ Health Persp* 2009;117:1945-1952.
80. Yolton K, Khoury J, Xu Y, Succop P, Lanphear B, Bernert JT, Lester B. Low-level prenatal exposure to nicotine and infant neurobehavior. *Neurotoxicol Teratol.* 2009;31:356-363.
81. Froehlich T, Lanphear BP, Auinger P, Hornung R, Epstein JN, Braun J, Kahn RS. The association of tobacco and lead exposure with attention-deficit/hyperactivity disorder in a national sample of US children. *Pediatrics* 2009;124:e1054-1063.
82. Brubaker CJ, Schmithorst VJ, Haynes EN, Dietrich KN, Egelhoff JC, Lindquist DM, Lanphear BP, Cecil KM. Altered myelination and axonal integrity in adults with childhood lead exposure: A diffusion tensor imaging study. *Neurotoxicology* 2009;30:867-875.
83. Yolton K, Xu Y, Khoury J, Succop P, Lanphear B, Beebe DW, Owens J. Associations between secondhand smoke exposure and sleep patterns in children. *Pediatrics.* 2010;125:e261-268.
84. Brubaker CJ, Dietrich KN, Lanphear BP, Cecil KM. The influence of age of lead exposure on adult gray matter volume. *Neurotoxicology* 2010;31:259-266.
85. Braun JM, Daniels JL, Poole C, Olshan AF, Hornung R, Bernert JT, Xia Y, Bearer C, Barr DB, Lanphear BP. Prenatal environmental tobacco smoke exposure and early childhood body mass index. *Paediatr Perinat Epidemiol* 2010;24:524-534.
86. Kalkbrenner AE, Hornung RW, Bernert JT, Hammond SK, Braun JM, Lanphear BP. Determinants of serum cotinine and hair cotinine as biomarkers of childhood secondhand smoke exposure. *J Expo Sci Environ Epidemiol* 2010;20:615-624.
87. Wilson SE, Baker ER, Leonard AC, Eckman M, Lanphear BP. Understanding preferences for disclosure of individual biomarker results among participants in a longitudinal birth cohort. *J Med Ethics* 2010;doi:10.1136/jme.2010.036517.
88. Braun JM, Daniels JL, Poole C, Olshan AF, Hornung R, Bernert JT, Xia Y, Bearer C, Barr DB, Lanphear BP. A prospective cohort study of biomarkers of prenatal tobacco smoke exposure: The correlation between serum and meconium and their association with infant birth weight. *Environmental Health* 2010;9:53 (doi: 10.1186/1476-069X-9-53).

89. Braun JM, Kalkbrenner AE, Calafat AM, Bernert JT, Ye X, Barr DB, Sathyanarayana S, Lanphear BP. Variability and predictors of urinary Bisphenol A concentrations during pregnancy. *Environ Health Perspect* 2011;119:131-137.
90. Wilson SE, Talaska G, Kahn RS, Schumann B, Khoury J, Leonard AC, Lanphear BP. White blood cell DNA adducts in a cohort of asthmatic children exposed to environmental tobacco smoke. *Int Arch Occup Environ Health* 2011;84:19-27.
91. Lanphear BP, Hornung RW, Khoury J, Yolton K, Lierl M, Kalkbrenner AE. Effects of HEPA air cleaners on unscheduled asthma visits and asthma symptoms in children exposed to second hand tobacco smoke. *Pediatrics* 2011;127:93-101.
92. Phelan KJ, Khoury J, Xu Y, Liddy S, Hornung R, Lanphear BP. A randomized, controlled trial of home injury hazard reduction: The HOME Study. *Arch Pediatrics Adolesc Medicine* 2011;165:339-345.
93. Cecil KM, Dietrich KN, Altaye M, Egelhoff JC, Lindquist DM, Brubaker CJ, Lanphear BP. Proton magnetic resonance spectroscopy in adults with childhood lead exposure. *Environ Health Perspect* 2011;119:403-408.
94. Spanier AJ, Kahn RS, Xu Y, Hornung R, Lanphear BP. A comparison of biomarkers and parent report of tobacco exposure to predict wheeze. *J Pediatrics* 2011;159:776-782.
95. Braun J, Kalkbrenner A, Calafat A, Yolton K, Xiaoyun Y, Dietrich KN, Lanphear BP. Impact of early life bisphenol A exposure on behavior and executive function in children. *Pediatrics* 2011;128:873-882.
96. Sathyanarayana S, Braun JM, Yolton K, Liddy S, Lanphear BP. Case Report: High prenatal Bisphenol A exposure and infant behavior. *Environ Health Perspect* 2011;119:1170-1175.
97. Spanier AJ, Kahn RS, Hornung R, Lierl M, Lanphear BP. Associations of fraction of exhaled nitric oxide with beta agonist use in children with asthma. *Pediatr Allergy Immunol Pulmonol*. 2011 Mar;24(1):45-50.
98. Byars KC, Yolton K, Rausch J, Lanphear BP, Beebe DW. Prevalence, patterns and persistence of sleep problems in the first 3 years of life. *Pediatrics* 2012;129:276-284.
99. Yeoh B, Woolfenden S, Wheeler D, Alperstein G, Lanphear B. Household interventions for prevention of domestic lead exposure in children. *Cochrane Database Syst Rev*. 2012;2:CD006047.
100. Ciesielski T, Weuve J, Bellinger DC, Schwartz J, Lanphear B, Wright RO. Cadmium exposure and neurodevelopmental outcomes in U.S. children. *Environ Health Persp* 2012;120:758-763.
101. Beebe DW, Rausch J, Byars K, Lanphear B, Yolton K. Persistent snoring in preschool children: predictors and behavioral and developmental correlates. *Pediatrics* 2012;130:382-389.

102. Spanier AJ, Kahn RS, Kunselman AR, Hornung R, Xu Y, Calafat A, Lanphear BP. Prenatal exposure to Bisphenol A and childhood wheeze from birth to 3 years of age. *Environ Health Perspect* 2012;120:916-920. <http://dxdoi.org/10.1289/ehp.1104175>. (Recipient of the Michael Shannon Young Investigator Award, Denver, Colorado, April 30th, 2011.)
103. Rauch S, Braun J, Barr DB, Calafat A, Montesanto A, Yolton K, Khoury J, Lanphear BP. Associations of prenatal exposure to organophosphate pesticides with gestational age and birth weight *Env Health Perspect* 2012;120:1055-1060. <http://dx.doi.org/10.1289/ehp.1104615>.
104. Hayward I, Malcoe LH, Cleathero LA, Janssen PA, Lanphear BP, Hayes MV, Mattman A, Pampalon R, Venners SA. Investigating maternal risk factors as potential targets of intervention to reduce socioeconomic inequality in small for gestational age: a population-based study. *BMC Public Health*. 2012;13;12:333.
105. Braun JM, Hoffman E, Schwartz J, Sanchez B, Schnaas L, Mercado-Garcia A, Solano-Gonzalez M, Bellinger DC, Lanphear BP, Hu H, Tellez-Rojo MM, Wright RO, Hernandez-Avila M. Assessing windows of susceptibility to lead-induced cognitive deficits in Mexican children. *Neurotoxicology*. 2012;33:1040-1047.
106. Budtz-Jorgenson E, Bellinger D, Lanphear BP, Grandjean P on behalf of the International Pooled Lead Study Investigators. An international pooled analysis for obtaining a benchmark dose for environmental lead exposure in children. *Risk Analysis* 2013;33:450-461.
107. Oulhote Y, Le Tertre A, Etchevers A, Le Bot B, Lucas J-P, Mandin C, Le Strat Y, Lanphear B, Gleorennec P. Implications of different residential lead standards on children's blood lead levels in France: Predictions based on a national cross-sectional survey. *Int J Hygiene Health*. 2013;216:743-750.
108. Sathyanarayana S, Alcedo G, Saelens BE, Zhou C, Dills RL, Lanphear B. Unexpected results in a randomized dietary trial to reduce phthalate and bisphenol A exposures. *J Exp Science Environ Epidemiol* 2013. doi.10.1038/jes.2013.9
109. Spanier A, Wilson S, Ho M, Hornung R, Lanphear BP. The contribution of housing renovation to children's blood lead levels: a cohort study. *Environmental Health* 2013;12:72.
110. Arbuckle TE, Fraser WD, Fisher M, Davis K, Liang CL, Lupien N, Bastien S, Velez MP, von Dadelszen P, Hemmings DG, Wang J, Helewa M, Taback S, Sermer M, Foster W, Ross G, Fredette P, Smith G, Walker M, Shear R, Dodds L, Ettinger AS, Weber JP, D'Amour M, Legrand M, Kumarathasan P, Vincent R, Luo ZC, Platt RW, Mitchell G, Hidiroglou N, Cockell K, Villeneuve M, Rawn DF, Dabeka R, Cao XL, Becalski A, Ratnayake N, Bondy G, Jin X, Wang Z, Tittlemier S, Julien P, Avard D, Weiler H, Leblanc A, Muckle G, Boivin M, Dionne G, Ayotte P, Lanphear B, Séguin JR, Saint-Amour D, Dewailly E, Monnier P, Koren G, Ouellet E.

Cohort profile: the maternal-infant research on environmental chemicals research platform. *Paediatr Perinat Epidemiol.* 2013 Jul;27(4):415-25. doi: 10.1111/ppe.12061.

111. Braun JM, Kalkbrenner A, Just AC, Yolton K, Sjodin A, Hauser R, Webster GM, Chen A, Lanphear BP. Gestational exposure to endocrine disrupting chemicals and reciprocal social, repetitive and stereotypic behaviors in 4 and 5 year old children. *Environ Health Perspect* 2014;122:513-520. (CEHN Article of the Month August, 2014.)
112. Phelan KJ, Morrongiello B, Khoury J, Xu Y, Liddy S, Lanphear BP. Maternal supervision of children during their first 3 years of life: the influence of maternal depression and child gender. *J Pediatr Psychol* 2014;39:349-357.
113. Chen A, Yolton K, Rauch S, Webster GM, Hornung R, Sjodin A, Dietrich KN, Lanphear BP. Cognitive deficits and behavior problems in children with prenatal PBDE Exposure. *Environ Health Perspect* 2014;122:856-862. (CEHN Article of the Month, September, 2014.)
114. Kato K, Wong L-Y, Chen A, Dunbar C, Webster G, Lanphear B, Calafat A. Changes in serum concentrations of maternal poly- and perfluoroalkyl substances over the course of pregnancy and predictors of exposure in a multiethnic cohort of Cincinnati, Ohio pregnant women during 2003–2006. *Environmental Science & Technology* 2014;48:9600-9608.
115. Watkins DJ, Eliot M, Sathyanarayana S, Calafat AM, Yolton K, Lanphear BP, Braun JM. Variability and Predictors of Urinary Concentrations of Phthalate Metabolites during Early Childhood. *Environ Sci Technol.* 2014;48:9600-9608.
116. Braun JM, Lanphear BP, Calafat AM, Deria S, Khoury J, Howe CJ, Venners SA. Early-life Bisphenol A exposure and child body mass index: A prospective cohort study. *Environ Health Perspect* 2014;122:1239-1245.
117. Prasodjo A, Pfeiffer CM, Fazili Z, Xu Y, Liddy S, Yolton K, Savitz DA, Lanphear BP, Braun JM. Serum cotinine and whole blood folate concentrations in pregnancy. *Ann Epidemiol.* 2014;24:498-503.e1. doi: 10.1016/j.annepidem.2014.04.004.
118. Spanier AJ, Kahn RS, Kunselman AR, Schaefer EW, Hornung RW, Xu Y, Calafat AM, Lanphear BP. Bisphenol A exposure and the development of wheeze and lung function in children through age 5 years. *JAMA Pediatrics* 2014;168:1131-1137.
119. Evens A, Hryhorczuk D, Lanphear BP, Rankin KM, Lewis DA, Forst L, Rosenberg D. The impact of low-level lead toxicity on school performance among children in the Chicago Public Schools: a population-based retrospective cohort study. *Environ Health* 2015;14:21 DOI 10.1186/s12940-015-0008-9.
120. Romano ME, Webster GM, Vuong AM, Zoeller RT, Chen A, Hoofnagle AN, Calafat AM, Karagas MR, Kimberly Yolton K, Lanphear BP, Braun JM. Gestational urinary bisphenol A and

maternal and newborn thyroid hormone concentrations: the HOME Study. *Environmental Research* 2015;138:453-460.

121. Barnard H, Rao R, Xu Y, Froehlich T, Epstein J, Lanphear BP, Yolton K. Association of the Conners' Kiddie J Continuous Performance Test (K-CPT) and Parent-Report Measures of Behaviors and Executive Functioning. *Atten Disord*. 2015 pii:1087054715578271. PMID: 25846228
122. Vuong AM, Webster GM, Romano ME, Braun JM, Zoeller RT, Hoofnagle AN, Sjödin A, Yolton K, Lanphear BP, Chen. Maternal polybrominated diphenyl ether (PBDE) exposure and thyroid hormones in maternal and cord sera: the HOME Study, Cincinnati, USA. *Environ Health* 2015;123:1079-1085. PMID: 25893858.
123. Werner EF, Braun JM, Yolton K, Khoury JC, Lanphear BP. The association between maternal urinary phthalate concentrations and blood pressure in pregnancy: the HOME Study. *Environ Health* 2015;14:75 doi:10.1186/s12940-015-0062-3.
124. Melissa Wagner-Schuman, Jason Richardson, Peggy Auinger, Joseph Braun, Bruce Lanphear, Jeffrey N. Epstein, Kimberly Yolton and Tanya E Froehlich. Association of Pyrethroid Pesticide Exposure with Attention-Deficit/Hyperactivity Disorder in a Nationally Representative Sample of U.S. Children. *Environmental Health* 2015;28:14:44 DOI 10.1186/s12940-015-0030-y.
125. Buckley JP, Engel SM, Braun JM, Whyatt RM, Daniels JL, Mendez MA, Richardson DB, Xu Calafat AM, Lanphear BP, Wolff MS, Herring AH, Rundle AG. Prenatal phthalate exposures and body mass index among 4 to 7 year old children: A pooled analysis. *Epidemiology* 2016;27:449-58. doi: 10.1097/EDE.0000000000000436.
126. Engel SM, Bradman A, Wolff MS, Rauh VA, Harley KG, Yang JH, Hoepner L, Barr DB, Yolton K, Vedar MG, Xu Y, Hornung RW, Wetmur JG, Chen J, Holland N, Perera FP, Whyatt RM, Lanphear BP, Eskenazi B. Prenatal organophosphorous pesticide exposure and child neurodevelopment at 24 months: an analysis of four birth cohorts. *EHP* 2016;124:822-830.
127. Braun JM, Chen A, Romano ME, Calafat AM, Webster GM, Yolton K, Lanphear BP. Prenatal perfluoroalkyl substance exposure and child adiposity at 8 years of age: The HOME Study. *Obesity* 2016;24:231-237.
128. Webster GM, Rauch SA, Ste Marie N, Mattman A, Lanphear BP, Venners SA. Cross-sectional associations of serum perfluoroalkyl acids and thyroid hormones in U.S. adults: variation according to TPOAb and Iodine status. *Environ Health Persp* 2016;124:935-942. doi: 10.1289/ehp.1409589.

129. Braun JM, Kalloo G, Chen A, Dietrich KN, Liddy-Hicks S, Morgan S, Xu Y, Yolton K, Lanphear BP. Cohort Profile: The Health Outcomes and Measures of the Environment (HOME) Study. *Int J Epidemiol* 2017;46:24 doi: 10.1093/ije/dyw006.
130. Taylor MP, Forbes MK, Opekin B, Parr N, Lanphear BP. The relationship between atmospheric lead pollution and aggressive crime: An ecologic study. *Environ Health* 2016;15:23. doi: 10.1186/s12940-016-0122-3.
131. Harley KG, Engel SM, Vedar MG, Eskenazi B, Whyatt RM, Lanphear BP, Bradman A, Rauh VA, Yolton K, Hornung RW, Wetmur JG, Chen J, Holland NT, Barr DB, Perera FP, Wolff MS. Prenatal exposure to organophosphorous pesticides and fetal growth: pooled results from four longitudinal birth cohort studies. *Env Health Perspect* 2016;124:1084-1092.
132. Vuong AM, Yolton K, Webster GM, Sjodin A, Calafat AM, Braun JM, Dietrich KN, Lanphear BP, Chen A. Prenatal polybrominated diphenyl ether and perfluoroalkyl substance exposures and executive function in school-age children. *Env Res* 2016;147:556-564.
133. Stacy SL, Eliot M, Calafat AM, Chen A, Lanphear BP, Hauser R, Papandonatos GD, Sathyanarayana S, Ye X, Yolton K, Braun JM. Patterns, variability and predictors of urinary Bisphenol A concentrations during childhood. *Environ Sci Tech* 2016;50:5981-5990.
134. Romano ME, Xu Y, Calafat AM, Yolton K, Chen A, Webster GM, Eliot MN, Howard CR, Lanphear BP, Braun JM. Maternal serum perfluoroalkyl substances during pregnancy and duration of breastfeeding. *Env Res* 2016;149:239-246.
135. Shoaff JR, Romano ME, Yolton K, Lanphear BP, Calafat AM, Braun JM. Prenatal phthalate exposure and infant size at birth and gestational duration. *Env Res* 2016;150:52-58.
136. Tewar S, Auinger P, Braun JM, Lanphear B, Yolton K, Epstein JN, Froehlich TE. Association of bisphenol A exposure and attention-deficit/hyperactivity disorder in a national sample of U.S. children. *Environ Res* 2016;150:112-118.
137. Vuong AM, Braun JM, Sjodin A, Webster GM, Yolton K, Lanphear BP, Chen A. Prenatal polybrominated diphenyl ether exposure and body mass index in children up to 8 years of age. *Environ Health Perspect* 2016;124:1891-1897.
138. Donauer S, Altaye M, Xu Y, Sucharew H, Succop P, Calafat AM, Khoury JC, Lanphear B, Yolton K. An observational study to evaluate associations between low-level gestational exposure to organophosphate pesticides and cognition during early childhood. *Am J Epidemiol* 2016;184:410-418.
139. Percy Z, Xu Y, Sucharew H, Khoury JC, Calafat AM, Braun JM, Lanphear BP, Chen A, Yolton K. Gestational exposure to phthalates and gender-related play behaviors in 8-year old children: an observational study. *Environ Health* 2016;15:doi: 10.1186/s12940-016-0171-7.

140. Blackowicz MJ, Hryhorczuk DO, Rankin KM, Lewis DA, Haider D, Lanphear BP, Evens A. The impact of low-level lead toxicity on school performance among Hispanic subgroups in the Chicago Public Schools. *Int J Environ Res Public Health* 2016 doi: 10.3390/ijerph13080774.
141. Ernhardt J, Xu Y, Khoury J, Yolton, Lanphear B, Phelan K. Cognitive and motor abilities of young children and risk of injuries in the home. *Inj Prev* 2016 doi: 10.1136/injuryprev-2016-042031.
142. Zhang H, Yolton K, Webster GM, Sjodin A, Calafat AM, Dietrich KN, Xu Y, Xie C, Braun JM, Lanphear BP, Chen A. Prenatal PBDE and PCB exposures and reading, cognition and externalizing behaviours in children. *Environ Health Perspect* 2017;125:746-752.
143. Braun JM, Bellinger DC, Hauser R, Wright RO, Chen A, Calafat AM, Yolton K, Lanphear BP. Prenatal phthalate, triclosan and bisphenol A exposures and child visual-spatial abilities. *Neurotoxicology* 2017;58:75-83.
144. Vuong AM, Braun JM, Yolton K, Xie C, Webster GM, Sjodin A, Dietrich KN, Lanphear BP, Chen A. Prenatal and postnatal polybrominated diphenyl ether exposure and visual spatial abilities in children. *Env Res* 2017;153:83-92.
145. Etzel TM, Calafat AM, Ye X, Chen A, Lanphear BP, Savitz DA, Yolton K, Braun JM. Urinary triclosan concentrations during pregnancy and birth outcomes. *Environ Res* 2017;156:505-511.
146. Pell T, Eliot M, Chen A, Lanphear BP, Yolton K, Sathyanarayana S, Braun JM. Parental concern about environmental chemical exposures and children's urinary concentrations of phthalates and phenols. *J Pediatr* 2017;186:138-144.e3.
147. Millenson ME, Braun JM, Calafat AM, Barr DB, Huang YT, Chen A, Lanphear BP, Yolton K. Urinary organophosphate insecticide metabolite concentrations during pregnancy and children's interpersonal, communication, repetitive, and stereotypic behaviors at 8 years of age: The HOME Study. *Environ Res* 2017;157:9-16.
148. Stacy SL, Eliot M, Etzel T, Papandonatos GD, Calafat AM, Chen A, Hauser R, Lanphear BP, Sathyanarayana S, Ye X, Yolton K, Braun JM. Patterns, variability and predictors of urinary triclosan concentrations during pregnancy and childhood. *Environ Sci Technol* 2017 (in press).
149. Stacy SL, Papandonatos GD, Calafat AM, Chen A, Yolton K, Lanphear BP, Braun JM. Early life bisphenol A exposure and neurobehavior at 8 years: identifying windows of heightened vulnerability. *Environ Int* 2017;107:258-265.
150. Lam J, Lanphear BP, Bellinger D, Axelrad DA, McPartland J, Sutton P, Davidson L, Daniels N, Sen S, Woodruff TJ. Developmental PBDE exposure and IQ/ADHD in childhood: A systematic review and meta-analysis. *Environ Health Persp* 2017;125:086001. doi: 1289/EHP1632.

151. Braun JM, Yolton K, Stacy SL, Erar B, Papandonatas GD, Bellinger DC, Lanphear BP, Chen A. Prenatal environmental chemical exposures and longitudinal patterns of child neurobehavior. *Neurotoxicology* 2017;62:192-199.
152. Rosen-Carole CB, Auinger P, Howard CR, Brownell EA, Lanphear BP. Low-level prenatal toxin exposure and breastfeeding duration. A prospective cohort study. *Matern Child Health J.* 2017;doi: 10.1016/j.neuro.2017.07.027.
153. Vuong AM, Yolton K, Xie C, Webster GM, Sjodin A, Braun JM, Dietrich KN, Lanphear BP, Chen A. Childhood polybrominated diphenyl ether (PBDE) exposure and neurobehavior in children at 8 years. *Env Res* 2017;158:8677-684.
154. Braun JM, Muckle G, Arbuckle T, Bouchard MF, Fraser WD, Ouellet E, Seguin JR, Oulhote Y, Webster GM, Lanphear BP. Associations of prenatal urinary bisphenol A concentrations with child behaviors and cognitive abilities. *Environ Health Perspect* 2017;125(6):067008. doi: 10.1289/EHP984.
155. Kingsley SL, Kelsey KY, Butler R, Chen A, Eliot MN, Romano ME, Houseman A, Koestler DC, Lanphear BP, Yolton K, Braun JM. Maternal serum PFOA concentration and DNA methylation in cord blood: A pilot study. *Environ Res* 2017;158:174-178.
156. Poropat AE, Laidlaw MAS, Lanphear B, Ball A, Mielke HW. Blood lead and preeclampsia: A meta-analysis and review of implications. *Environ Res* 2017;160:12-19.
157. Shoaff J, Papandonatos GD, Calafat AM, Xe X, Chen A, Lanphear BP, Yolton K, Braun JM. Early-life phthalate exposure and adiposity at 8 Years of Age. *Environ Health Persp* 2017;125:097008. doi: 10.1289/EHP1022.
158. Vuong AM, Yolton K, Poston KL, Xie C, Webster GM, Sjodin A, Braun JM, Dietrich KN, Lanphear BP, Chen A. Prenatal and postnatal polybrominated diphenyl ether (PBDE) exposure and measures of inattention and impulsivity in children. *Neurotoxicol Teratol* 2017;64:20-28.
159. Zhang H, Yolton K, Webster GM, Ye X, Xie C, Calafat AM, Dietrich KN, Braun JM, Lanphear BP, Chen A. Prenatal and childhood perfluoroalkyl substance exposures and children's reading skills at ages 5 and 8 years. *Environ Int* 2017;111:224-231. doi: 10.1016/j.envint.2017.11.031. PMID: 29241079
160. Woods MM, Lanphear BP, Braun JM, McCandless LC. Gestational exposure to endocrine disrupting chemicals in relation to infant birth weight: A Bayesian analysis of the HOME Study. *Environ Health* 2017;16:115. doi: 10.1186/s12940-017-0332-3.

161. Vuong AM, Yolton K, Dietrich KN, Braun JM, Lanphear BP, Chen A. Exposure to polybrominated diphenyl ethers (PBDEs) and child behavior: Current findings and future directions. *Horm Behav* 2017 doi: 10.1016/j.yhbeh.2017.11.008.
162. Landrigan PJ, Fuller R, Acosta NJR, Adeyi O, Arnold R, Basu NN, Baldé AB, Bertollini R, Bose-O'Reilly S, Boufford JI, Breyse PN, Chiles T, Mahidol C, Coll-Seck AM, Cropper ML, Fobil J, Fuster V, Greenstone M, Haines A, Hanrahan D, Hunter D, Khare M, Krupnick A, Lanphear B, Lohani B, Martin K, Mathiasen KV, McTeer MA, Murray CJL, Ndahimananjara JD, Perera F, Potočnik J, Preker AS, Ramesh J, Rockström J, Salinas C, Samson LD, Sandilya K, Sly PD, Smith KR, Steiner A, Stewart RB, Suk WA, van Schayck OCP, Yadama GN, Yumkella K, Zhong M. The Lancet Commission on Pollution and Health. *Lancet* 2017 pii: S0140-6736(17)32345-0. doi: 10.1016/S0140-6736(17)32345-0. PMID: 29056410.
163. Lanphear BP, Rauch S, Auinger P, Allen R, Hornung RW. Low-level lead exposure and mortality in US adults: a population-based cohort study. *Lancet Public Health* 2018; [https://doi.org/10.1016/S2468-2667\(18\)30025-2](https://doi.org/10.1016/S2468-2667(18)30025-2)
164. Kalloo G, Calafat AM, Chen A, Yolton K, Lanphear BP, Braun JM. Early life triclosan exposure and child adiposity at 8 years of age: a prospective cohort study. *Environ Health* 2018;17:24. doi: 10.1186/s12940-018-0366-1.
165. Braun JM, Chen A, Hoofnagle A, Papandonatos GD, Jackson-Browne M, Hauser R, Romano ME, Karagas MR, Yolton, Zoeller TR, Lanphear BP. Associations of early-life urinary triclosan concentrations with maternal, neonatal, and child thyroid hormone levels. *Horm Behav* 2018;101:77-84.
166. Taylor MP, Forbes MK, Opekin B, Parr, N, Lanphear BP. Further analysis of the relationship between atmospheric lead emissions and aggressive crime: An ecological study. *Environ Health* 2018;17:10. Doi: 10.1186/s12940-018-0354-5.
167. Etzel T, Muckle G, Arbuckle TE, Fraser WD, Ouellet E, Seguin JR, Lanphear B, Braun JM. Prenatal urinary triclosan concentrations and child neurobehavior. *Env Int* 2018;114:152-159. doi: 10.1016/j.envint.2018.02.032.
168. Romano ME, Eliot MN, Zoeller RT, Hoofnagle AN, Calafat AM, Karagas MR, Yolton K, Chen A, Lanphear BP, Braun JM. Maternal urinary phthalate metabolites during pregnancy and thyroid hormone concentrations in maternal and cord sera: The HOME Study. *Int J Hyg Environ Health* 2018;221:623-631. doi: 10.1016/j.ijheh.2018.03.010.
169. Jackson-Brown MS, Papandonatos GD, Chen A, Calafat AM, Yolton K, Lanphear BP, Braun JM. Identifying vulnerable periods of neurotoxicity to triclosan exposure in children. *Environ Health Perspect* 2018;126:057001. doi: 10.1289/EHP2777.

170. Kingsley SL, Eliot MN, Kelsey KT, Calafat AM, Ehrlich S, Lanphear BP, Chen A, Braun JM. Variability and predictors of serum perfluoralkyl substance concentrations during pregnancy and early childhood. *Environ Res* 2018;165:247-257. PMID: 29734025
171. Barn P, Gombojav E, Ochir C, Laagan B, Beejin B, Naidan G, Boldbaatar B, Galsuren J, Byambaa T, Janes C, Janssen PA, Lanphear BP, Takaro TK, Venners SA, Webster GM, Yuchi W, Palmer CD, Parsons PJ, Roh YM, Allen RW. The effect of portable HEPA filter air cleaners on indoor PM2.5 concentrations and second-hand tobacco smoke exposure among pregnant women in Ulaanbaatar, Mongolia: The UGGAR randomized controlled trial. *Sci Total Environ* 2018;615:1379-1389.
172. Braun JM, Kalkwarf HJ, Papandonatos GD, Chen A, Lanphear BP. Patterns of early life body mass index and childhood overweight and obesity status at 8 years of age. *BMC Pediatrics* 2018;11:161. doi: 10.1186/s12887-018-1124-9.
173. Vuong AM, Braun JM, Webster GM, Zoeller TR, Hoofnagel AN, Sjodin A, Yolton K, Lanphear BP, Chen A. Polybrominated diphenyl ether (PBDE) exposures and thyroid hormones in children at 3 years. *Environ Int* 2018;117:339-347.
174. Li N, Yolton K, Lanphear BP, Chen A, Kalkwarf HJ, Braun JM. Impact of early-life weight status on cognitive abilities in children. *Obesity* 2018;26:1088-1095.
175. Oulhote Y, Tremblay E, Arbuckle TE, Fraser WD, Lemelin JP, Seguin JR, Ouellet E, Forget-Dubois N, Ayotte P, Boivin M, Dionne G, Lanphear BP, Muckle G. Prenatal exposure to polybrominated diphenyl ethers and predisposition to frustration at 7 months. *Env Int* 2018;119:79-88.
176. Vuong AM, Yolton K, Wang Z, Xie C, Webster GM, Ye X, Calafat AM, Braun JM, Dietrich KN, Lanphear BP, Chen A. Childhood perfluororalkyl substance exposure and executive function in children at 8 years. *Env Int* 2018;119:212-219.
177. Vuong AM, Braun JM, Yolton K, Wang Z, Xie C, Webster GM, Ye X, Calafat AM, Dietrich KN, Lanphear BP, Chen A. Prenatal and childhood exposure to perfluoroalkyl substances and measures of attention, impulse control and visual spatial abilities. *Env Int* 2018;119:413-420.
178. Braun JM, Hornung R, Chen A, Dietrich KN, Jacobs DE, Jones R, Khoury JC, Liddy-Hicks S, Morgan S, Baez Vanderbeek S, Xu Yingying, Yolton K, Lanphear BP. Effect of residential lead-hazard interventions on childhood blood lead concentrations and neurobehavioral outcomes. *JAMA Pediatrics* 2018;doi:10.1001/jamapediatrics.2018.3282.
179. Kalloo G, Wellenius GA, McCandless L, Clafat AM, Sjodin A, Karagas M, Chen A, Yolton K, Lanphear BP, Braun JM. Profiles and predictors of environmental chemical mixture exposure

among pregnant women: The Health Outcomes and Measures of the Environment Study. *Environ Sci Technol* 2018;52:10104-10113.

180. Barn P, Gombojav E, Ochir C, Boldbaatar B, Laagan B, Beejin B, Naidan G, Galsuren J, Legtseg B, Byambaa T, Hutcheon JA, Janes C, Janssen PA, Lanphear BP, McCandless L, Takaro TK, Venners SA, Webster GM, Allen RW. The effect of portable HEPA filter air cleaner use during pregnancy on fetal growth: The UGAAR randomized controlled trial pregnant. *Environ Int* 2018;121:981-989.
181. Buck CO, Eliot MN, Kelsey KT, Calafat AM, Chen A, Ehrlich S, Lanphear BP, Braun JM. Prenatal exposure to perfluoralkyl substances and adipocytokines: the HOME Study. *Pediatr Res* 2018;doi: 10.1038/s41390-018-0170-1.
182. Shoaff J, Papandonatos GD, Calafat AM, Chen A, Lanphear BP, Ehrlich S, Kelsey KT, Braun JM. Prenatal exposure to perfluoralkyl substances: infant birth weight and early life growth. *Environ Epidemiol* 2018;doi:10.1097/EE9.000000000000010.
183. Sears CG, Braun JM, Ryan PH, Xu Y, Werner EF, Lanphear BP, Wellenius GA. The association of traffic-related air and noise pollution with maternal blood pressure and hypertensive disorders of pregnancy in the HOME Study cohort. *Env Int* 2018;121:574-581.
184. Li N, Arbuckle TE, Muckle G, Lanphear BP, Boivin M, Chen A, Dodds L, Fraser WD, Ouellet E, Seguin JR, Velez MP, Yolton K, Braun JM. Associations of cord blood leptin and adiponectin with children's cognitive abilities. *Psychoneuroendocrinology* 2019;99:257-264.
185. Till C, Green R, Grundy JG, Hornung R, Neufeld R, Martinez-Mier A, Ayotte P, Muckle G, Lanphear B. Community water fluoridation and urinary fluoride concentrations in a national sample of pregnant women in Canada. *Environmental Health Perspectives* 2018;126:107001.
186. Desrochers-Couture M, Oulhote Y, Arbuckle TE, Fraser WD, Seguin JR, Ouellet E, Forget-Dubois N, Ayotte P, Boivin M, Lanphear BP, Muckle G. *Environ Int* 2018;121:1235-1242.
187. Goetz AR, Beebe DW, Peugh JL, Mara CA, Lanphear BP, Braun JM, Yolton K, Stark LJ. *Sleep* 2018;doi:1093/sleep/zsy214.
188. Pagalan L, Bickford C, Weikum W, Lanphear BP, Brauer M, Lanphear N, Hanley GE, Oberlander TF, Winters M. Association of prenatal exposure to air pollution with autism spectrum disorder. *JAMA Pediatrics* 2018;doi:10.1001/jamapediatrics.2018.3101.
189. Yuchi W, Gombojav E, Boldbaatar B, Galsuren J, Enkhmaa S, Beejin B, Naidan G, Ochir C, Legtseg B, Byambaa T, Henderson SB, Janes CR, Lanphear BP, McCandless L, Takaro TK, Venners SA, Webster GM, Allen RW. Evaluation of random forest regression and multiple linear regression for predicting indoor fine particulate matter concentrations in a highly polluted city. *Environ Pollut* 2018;16:746-753.

190. Liang H, Vuong AM, Xie C, Webster GM, Sjodin A, Yuan W, Miao M, Braun JM, Dietrich KN, Yolton K, Lanphear BP, Chen A. Childhood polybrominated diphenyl ether (PBDE) serum concentrations and reading ability at ages 5 and 8 years: The HOME Study. *Environ Int* 2018;doi:10.1016/j.envint.2018.11.026.
191. Vuong AM, Braun JM, Wang Z, Yolton K, Xie C, Sjodin A, Webster GM, Lanphear BP, Chen A. Exposure to polybrominated diphenyl ethers (PBDEs) during childhood and adiposity measures at age 8 years. *Environ Int* 2019;123:148-155.
192. Patel NB, McCandless LC, Chen A, Yolton K, Braun J, Jones RL, Dietrich KN, Lanphear BP. Very-low-level prenatal mercury exposure and behaviors in children: The HOME Study. *Environ Health* 2019;18:4 doi: 10.1186/s12940-018-0443-5.
193. Landrigan PJ, Braun JM, Crain EF, Forman J, Galvez M, Gitterman BA, Halevi G, Karr C, Mall JK, Paulson JA, Woolf AD, Lanphear BP, Wright RO. *Acad Pediatr* 2019 doi: 10.1016/j.acap.2019.01.001
194. Jackson-Browne MS, Papandonatos GD, Chen A, Yolton K, Lanphear BP, Braun JM. Early-life triclosan exposure and parent-reported behavior problems in 8-year-old children. *Environ Int* 2019. doi: 10.1016/j.envint.201901.021
195. Vuong AM, Yolton K, Xie C, Dietrich KN, Braun JM, Webster GM, Calafat AM, Lanphear BP, Chen A. Prenatal and childhood exposure to poly- and perfluoroalkyl substances (PFAS) and cognitive development in children at 8 years. *Environ Res* 2019;172:242-248.
196. Bernardo BA, Lanphear BP, Venners SA, Arbuckle TE, Braun JM, Muckle G, Fraser WD, McCandless LC. Assessing the relation between plasma PCB concentrations and elevated autistic behaviours using Bayesian predictive odds ratios. *Int J Environ Res Public Health* 2019;16:pii: E457. Doi: 10.3390/ijerph16030457.
197. Braun JM, Li N, Arbuckle TE, Dodds L, Massarelli I, Fraser WD, Lanphear BP, Muckle G. Association between gestational urinary bisphenol A concentrations and adiposity in young children: The MIREC Study. *Environ Res* 2019;172:454-461.
198. Li N, Papandonatos GD, Calafat AM, Yolton K, Lanphear BP, Chen A, Braun JM. Identifying periods of susceptibility to the impact of phthalates on children's cognitive abilities. *Environ Res* 2019;172:604-614.

Editorials and Commentaries

1. Lanphear BP, Gergen PJ. Measuring asthma trends in US children (invited commentary). *Am J Epidemiol* 2003;158:105-107.

2. Lanphear BP. Origins and evolution of children's environmental health. Essays on the future of environmental health research: A tribute to Dr. Kenneth Olden. *Environ Health Perspect* 2005;24-32.
3. Lanphear BP, Vorhees CV, Bellinger DC. Protecting children from environmental toxins. *PLoS Med*. 2005;2(3):e61.
4. Lanphear BP. Lead Poisoning Prevention – Too Little, Too Late. *JAMA* 2005;293:2274-2276.
5. Wigle DT, Lanphear BP. Human health risks from low-level environmental exposures: No apparent safety thresholds. *PLoS Med* 2005;2(12)e350.
6. Lanphear BP, Paulson J, Beirne S. Trials and tribulations of protecting children from environmental hazards. *Environ Health Perspect* 2006;114:1609-1612.
7. Swanson, JM, Kinsbourne M, Nigg J, Lanphear B, Stefanatos GA, Volkow G, Taylor E, Casey BJ, Castellanos FX, Wadhwa PD. Etiologic subtypes of attention-deficit/hyperactivity disorder: brain imaging, molecular genetic and environmental factors and the dopamine hypothesis. *Neuropsychol Rev* 2007;17:39–59.
8. Lanphear, BP. The conquest of lead poisoning: A Pyrrhic victory. *Environ Health Perspect* 2007;115:A484-A485.
9. Lanphear BP, Hornung RW, Khoury J, Dietrich KN, Cory-Slechta DA, Canfield RL. The conundrum of unmeasured confounding: Comment on “Can some of the detrimental neurodevelopmental effects attributed to lead be due to pesticides? by Brian Gulson.” *Sci Total Environ* 2008;396:196-200.
10. Taylor MP, Schniering CA, Lanphear BP, Jones AL. Lessons learned on lead poisoning prevention: One-hundred years on from Turner's declaration. *J Paediatr Child Health* 2011;47:849-856.
11. Bellinger DC, Goldman LR, Lanphear BP, Eskenazi B, Jacobs DE, Miller M. The launch of the International Society for Children's Health and the Environment (ISCHE). *Environ Health Perspectives* 2011;119:a420-a421.
12. Rauch S, Lanphear BP. Prevention of Disabilities: Elevating the Role of Environment. *Future of Children*. 2012;22:193-217.
13. Taylor MP, Winder C, Lanphear BP. Eliminating childhood lead toxicity in Australia: A call to lower the intervention level. *Med J Aust* 2012;197:493.
14. Lanphear BP. ADHD: A preventable epidemic? *Archives of Pediatrics and Adolescent Medicine* 2012;166:1182-1184. doi: 10.001/archpediatrics.2012.1900
15. Bellinger DC, Burger J, Cade TJ, Cory-Slechta DA, Finkelstein M, Hu H, Kosnett M, Landrigan PJ, Lanphear B, Pokras MA, Redig PT, Rideout BA, Silbergeld E, Wright R, Smith DR. Health

- risks from lead-based ammunition in the environment. *Environ Health Perspect*. 2013 Jun;121(6):A178-9. doi: 10.1289/ehp.1306945. No abstract available.
16. Hornung R, Lanphear BP. The supralinear dose-response for environmental toxicants: a statistical artifact? *Clinical Toxicology* 2014;52:88-90.
 17. Taylor MP, Winder C, Lanphear BP. Australia's leading public health body delays action on the revision of the public health goal for blood lead exposures. *Environ Int*. 2014 Sep;70:113-7. doi: 10.1016/j.envint.2014.04.023.
 18. Allen RW, Barn P, Lanphear B. Randomized controlled trials in environmental health research: unethical or underutilized? *PLoS Med* 2015;12:e1001775. doi:10.1371/journal.pmed.1001775.
 19. Lanphear BP. The impact of toxins on the developing brain. *Annual Review in Public Health* 2015;36:211-230.
 20. Bakan J, Lanphear BP, Sargent JD. Medical journals and free speech. *Pediatrics* 2015;135:403-405.
 21. Calafat AM, Longnecker MP, Koch HM, Swan SH, Hauser R, Goldman LR, Lanphear BP, Rudel RA, Engel SM, Teitelbaum SL, Whyatt RM, Wolff MS. Optimal exposure biomarkers for nonpersistent chemicals in environmental epidemiology. *Environ Health Perspect* 2015;123:A-166-A168.
 22. Myers JP, Antoniou MN, Blumberg B, Carroll L, Colborn T, Everett LG, Hansen M, Landrigan PJ, Lanphear BP, Mesnage R, Vandenberg LN, Vom Saal FS, Welshons WV, Benbrook CM. Concerns over use of glyphosate-based herbicides and risks associated with exposures: a consensus statement. *Environ Health* 2016;15(1):19. doi: 10.1186/s12940-016-0117-0.
 23. Crighton E, Abelsohn A, Blake J, Enders J, Kilroy K, Lanphear B, Marshall L, Phipps E, Smith G. Beyond alcohol and tobacco smoke: Are we doing enough to reduce fetal toxicant exposure? *J Obstet Gynaecol Can* 2016;38:56-59.
 24. Bennett D, Bellinger DC, Birnbaum LS, Bradman A, Chen A, Cory-Slechta DA, Engel SM, Fallin MD, Halladay A, Hauser R, Hertz-Picciotto I, Kwiatkowski CF, Lanphear BP, Marquez E, Marty M, McPartland J, Newschaffer CJ, Payne-Sturges D, Patisaul HB, Perera FP, Ritz B, Sass J, Schantz SL, Webster TF, Whyatt RM, Woodruff TJ, Zoeller RT, Anderko L, Campbell C, Conry JA, DeNicola N, Gould RM, Hirtz D, Huffling K, Landrigan PJ, Lavin A, Miller M, Mitchell MA, Rubin L, Schettler T, Tran HL, Acosta A, Brody C, Miller E, Miller P, Swanson M, Witherspoon NO. 2016. Project TENDR: Targeting Environmental Neuro-Developmental Risks. The TENDR Consensus Statement. *Environ Health Perspect* 2016;124:A118–A122; <http://dx.doi.org/10.1289/EHP358>.

25. Hirtz D, Campbell C, Lanphear B. Targeting environmental neurodevelopmental risks to protect children. *Pediatrics* 2017 139;pii:e20162245.
26. Vandenberg LN, Blumberg B, Antoniou MN, Benbrook CM, Carroll L, Colborn T, Everett LG, Hansen M, Landrigan PJ, Lanphear BP, Mesnage R, Vom Saal FS, Welshons WV, Myers JP. Is it time to reassess current safety standards for glyphosate-based herbicides? *J Epidemiol Community Health* 2017;71:613-618.
27. Bellinger DC, Chen A, Lanphear BP. Establishing and achieving national goals for preventing lead toxicity and exposure in children. *JAMA Pediatrics* 2017;171:616-618.
28. Lanphear BP. Still treating lead poisoning after all these years. *Pediatrics* 2017;140(2):e20171400.
29. Lanphear BP. Low-level toxicity of chemicals: No acceptable levels? *PLoS Biology* 2017;15:e2003066. <https://doi.org/10.1371/journal.pbio.2003066>
30. Hanna-Attisha M, Lanphear BP, Landrigan P. Lead poisoning in the 21st Century: The silent epidemic continues. *Am J Public Health* 2018;108:1430.
31. Hertz-Picciotto I, Sass JB, Engel S, Bennett DH, Bradman A, Eskenazi B, Lanphear BP, Whyatt R. Organophosphate pesticide exposure during pregnancy and child neurodevelopment: Recommendations for essential policy reforms. *PLoS Med* 2018;15:e1002671.
32. Basu N, Lanphear BP. The challenge of pollution and health in Canada. *Can J Public Health* 2019;110:159-164.

Chapters and Reviews

1. Lanphear BP. Hepatitis B immunoprophylaxis: Development of a cost-effective program in the hospital setting. *Infect Control Hospital Epidemiol* 1990;11:47-50.
2. Lanphear BP. Trends and patterns in the transmission of bloodborne pathogens to health care workers. *Epidemiologic Reviews* 1994;16:437-450.
3. Kapil V, Lanphear BP. Tuberculosis - surveillance, prevention, and control. *Occupational Environmental Medicine Report* 1994;8:35-38.
4. Myers G, Davidson P, Weitzman M, Lanphear B. Contribution of heavy metals to developmental disabilities in children. *Mental Retard Dev Dis* 1997;3:239-245.
5. Lanphear BP. Transmission and control of blood-borne viral hepatitis in health care workers, in *Occupational Medicine: State of the Art Reviews*. McDiarmid MA, Kessler E, (eds), Hanley & Belfus, Inc. Philadelphia, PA, 1997;12:717-730.

6. Lanphear BP. Indoor Pollutants and Toxins, in *Ambulatory Pediatrics*, Green, Haggerty and Weitzman (eds.) 5th edition, 1999, W.B. Saunders Company, Philadelphia, PA.
7. Lanphear BP, Dietrich KN, Berger O. Prevention of lead toxicity in US children. *Ambulatory Pediatrics* 2003;3:27-36.
8. Sandel M, Phelan KJ, Wright R, Hynes HP, Lanphear BP. The effects of housing interventions on child health. *Pediatr Ann* 2004;33:474-481.
9. Breysse P, Farr N, Galke W, Morley R, Lanphear BP, Bergofsky L. The relationship between housing and health: children at risk. *Environ Health Persp* 2004;112:1583-1588.
10. Lanphear BP, Wright RO, Dietrich KN. Environmental toxins. *Pediatrics in Review* 2005;26:191-197.
11. Lanphear BP, Bearer CF. Biomarkers in paediatric research and clinical practice. *Arch Dis Child*. 2005;90:594-600.
12. Lanphear BP. Lead. In *Children's Health and the Environment*. Philip Landrigan and Ruth Etzel (eds). Oxford University Press. 2013.
13. Foreman J, Silverstein J, Committee on Nutrition; Council on Environmental Health; American Academy of Pediatrics. Organic foods: health and environmental advantages and disadvantages. *Pediatrics* 2012;130:e1406-1415.doi:10.152/peds.2012-2579.
14. Iodine deficiency, pollutant chemicals, and the thyroid: new information on an old problem. Council on Environmental Health, Rogan WJ, Paulson JA, Baum C, Brock-Utne AC, Brumberg HL, Campbell CC, Lanphear BP, Lowry JA, Osterhoudt KC, Sandel MT, Spanier A, Trasande L. *Pediatrics*. 2014;133:1163-6. doi: 10.1542/peds.2014-0900.
15. Rosenthal FS, Lanphear BP, Gottesfeld P, Krzyzanowski M and others. ISEE Call for action for global control of lead exposure to eliminate lead poisoning. *Epidemiology* 2015;26:774-777.
16. Ahdoot S, Paulson JA, Baum C, Bole A, Brumberg HL, Campbell CC, Lanphear BP, Lowry JA, Pacheco SE, Spanier AJ, Trasande L. Global climate change and children's health. *Pediatrics* 2015;136:5:992-997.
17. Ahdoot S, Pacheco SE for The Council on Environmental Health. Global climate change and children's health – Technical Report. *Pediatrics* 2015;136:5:992-997.
18. Paulson JA, Zaoutis TE, for the Council on Environmental Health and the Committee on Infectious Disease. Nontherapeutic use of antimicrobial agents in animal agriculture: implications for pediatrics. *Pediatrics* 2015;136:6:e1670-e1677.
19. Lanphear BP for the American Academy of Pediatrics Council on Environmental Health. Prevention of Lead Toxicity. *Pediatrics* 2016;138(1):e20161493.

20. England LJ, Aagaard K, Bloch M, Conway K, Cosgrove K, Grana R, Gould TJ, Hatsukami D, Jensen F, Kandel D, Lanphear B, Leslie F, Pauly JR, Neiderhiser J, Rubinstein M, Slotkin TA, Spindel E, Stroud L, Wakschlag L. Developmental toxicity of nicotine: A transdisciplinary synthesis and implications for emerging tobacco products. *Neurosci Biobehav Res* 2017;72:176-189.
21. Matsui EC, Abramson SL, Sandel MT and AAP Council on Environmental Health. *Pediatrics* 2016;138:pil: e20162589.

Blogs

1. Trasande L, Lanphear BP. Preventing A Thousand Flints: Getting Reform of Chemical Regulation Right. *Health Affairs Blog*. May 23, 2016.
<http://healthaffairs.org/blog/2016/05/23/preventing-a-thousand-flints-getting-reform-of-chemical-regulation-right/>

Letters

1. Menkhaus NA, Lanphear BP, Linnemann CC. Airborne transmission of varicella-zoster virus in hospitals. *Lancet* 1990;2:1315. May 23, 2016.
2. Lanphear BP. The resurgence of measles and herd immunity. *JAMA* 1992;268:789.
3. Lanphear BP, Linnemann CC, Cannon C. A high false positive rate of tuberculosis associated with Aplisol. *J Infect Dis* 1994;169:703-704.
4. Lanphear BP. Potential consequences of using Aplisol tuberculin tests in prior epidemic investigations. *Infection Control Hospital Epidemiology* 1995;16:255.
5. Canfield R, Henderson C, Lanphear BP. Intellectual impairment and blood lead levels. *N Engl J Med*. 2003;349:500-502.
6. Juskow T, Canfield RC, Henderson C, Lanphear BP. Comments on "Recent development in low level lead exposure and children's intellectual abilities". *Environ Health Perspect* 2005;113:A16.
7. Lanphear BP, Hornung R, Khoury J, Yolton K, Dietrich KN. Lead and IQ in Children. *Environ Health Persp* 2006;114:A86-A87.
8. Hornung R, Lanphear B, Dietrich K. Response to: "What is the meaning of non-linear dose-response relationships between blood lead concentration and IQ?" *Neurotoxicology*. 2006;27:635.

9. Braun J, Lanphear BP. Comments on "Lead neurotoxicity in children: is prenatal exposure more important than postnatal exposure?" *Acta Paediatr.* 2007;96:473; author reply 474-475.
10. Braun J, Kahn RS, Froehlich T, Auinger P, Lanphear BP. Comments on "Exposures to environmental toxicants and attention deficit hyperactivity disorder in U.S. children." *Environ Health Perspect.* 2007;115:A399.
11. Geraghty SR, Morrow AL, Lanphear B. The heart of the matter on breastmilk and environmental chemicals: essential points for healthcare providers and new parents. *Breastfeed Med.* 2009;4:125-126.
12. Joshi TK, Bailar JC 3rd, Craner J, Davis D, Ehrlich R, Franco G, Frank AL, Huff J, LaDou J, Lanphear B, London L, Melnick RL, O'Neill R, Osaro E, Rosenman KD, Sass J, Smith AH, Soskolne CL, Stephens C, Stuckey R, Takaro TK, Teiteibaum D, Watterson A, Yassi A. Physician expelled from Indian Association of Occupational Health after critique. *Int J Occup Environ Health.* 2009 Oct-Dec;15(4):419-420.
13. Calafat AM, Koch HM, Swan SH, Hauser R, Goldman LR, Lanphear BP, Longnecker MP, Rudel RA, Teitelbaum SL, Whyatt RM, Wolff MS. Misuse of blood serum to assess exposure to bisphenol A and phthalates. *Breast Cancer Res.* 2013;15:403.
14. Soskolne CL, Al-Delaimy WK, Burns K, Finch MR, Gaudino JA, Jr, Lanphear B, Oremus M, Phillips L, Ruff K, Weiss SH, Wing S. Competing interests in epidemiology. *BMJ* 2015;350.PMID: 25569167.
15. Taylor MP, Forbes MK, Opekin B, Parr N, Lanphear BP. Further analysis of the relationship between atmospheric lead emissions and aggressive crime: an ecological study. *Environ Health* 2018;17:doi: 10.1186/s12940-018-0354-5.
16. Lanphear BP, Hornung RW, Auinger P, Allen R. Environmental exposure to lead: old myths never die. *Lancet Public Health* 2018;e363 doi: 10.1016/S2468-2667(18)30128-2.

Presentations

1. "Biologic Hazards to Health Care Personnel in the Workplace". University of Cincinnati, Cincinnati, Ohio, September 26, 1990.
2. "Common Misconceptions about Tuberculosis". American Lung Association, St. Elizabeth's Hospital, Belleville, IL, March 19, 1991.
3. "Prevention and Control of Infectious Disease in Health Care Workers". Miami Valley Hospital, Dayton, OH, September 5, 1991.

4. "Transmission of Hepatitis B Virus Infection in Health Care Workers". Ohio University, Athens, Ohio, March 21, 1992.
5. "Universal Immunization Against Hepatitis B Virus". Grand Rounds, Dayton Children's Hospital, May 1992, Dayton, Ohio.
6. "Correlation of Blood Lead Levels and Dust Lead Levels Using Three Dust Collection Methods. Environmental Protection Agency, Research Triangle, N.C., January 20, 1994.
7. "Relation of Lead-Contaminated House Dust and Blood Lead Levels in Urban Children" Environmental Protection Agency, Washington, D.C., February, 1994.
8. "Lead-Contaminated House Dust and Blood Lead Concentrations in Children", Society for Pediatric Research, Seattle, Washington May 5, 1994.
9. "EPA Health-Based Standards for Soil and Dust". Alliance to End Childhood Lead Poisoning, Washington, D.C., May 17, 1994.
10. "Epidemiology of Tuberculosis in Health Care Settings". University of Cincinnati, Cincinnati, OH, August 19, 1994.
11. "A Side-by-Side Comparison of Sampling Methods for Lead-Contaminated House Dust". American Public Health Association, Washington, D.C., November 1, 1994.
12. "Trends in Childhood Exposure to Lead: Implications for Prevention". University of Rochester, Pediatric Grand Rounds, February 15, 1995.
13. "Childhood Exposure to Lead". Visiting Professor, Nazareth College, Rochester, New York, March 24, 1995.
14. "Transmission and Control of Infections in Health Care Workers". (Moderator & Speaker) American College of Occupational Environmental Medicine, Las Vegas, Nevada, May 4, 1995.
15. "Lead Exposure Prevention Research at the University of Rochester". New England Lead Conference, Kennebunkport, Maine, August 3, 1995.
16. "Prevention of Childhood Lead Exposure". 1st Annual Midwest Conference on Childhood Lead Poisoning Prevention, Kansas City, MO, September 10-11, 1995.
17. "Childhood Lead Exposure: Implications for Occupational Health". National Institute for Occupational Safety and Health, Cincinnati, OH, May 10, 1996.
18. "Community Characteristics and Children's Blood Lead Concentrations". American Public Health Association, New York City, NY, November 19, 1996.
19. "Evolution of a Disease: The Science of Childhood Lead Exposure Prevention." American Public Health Association, New York City, NY, November 18, 1996.
20. "Childhood Lead Exposure: A Local and National Perspective." Occupational Medicine Grand Rounds, University of Rochester, January 2, 1997.

21. "Prevention of Childhood Lead Exposure: The U.S. Experience". (Keynote) University of the West Indies and Pan American Health Organization, Kingston, Jamaica, January 23, 1997
22. "Lead-Contaminated House Dust and Children's Blood Lead Levels". (Keynote Presentation) Look Out for Lead Conference, Madison, WI, May 22, 1997.
23. "Primary Prevention of Childhood Lead Exposure: A Randomized Trial of Dust Control". American Public Health Association, Indianapolis, November 13, 1997.
24. "Evolution of a Disease: Prevention of Childhood Lead Exposure." Pediatric Grand Rounds, Medical University of South Carolina, Charleston, SC, March 20, 1998.
25. "The Science of Childhood Lead Exposure Prevention." Tulane/Xavier Center for Bioenvironmental Research, New Orleans, May 4-5th, 1998.
26. "Lead Hazard Control Research" Conference on Linking Health, Housing & Environment, Centers for Disease Control, Department of Housing and Urban Development, National Institutes of Health, Phoenix, Arizona, June 21-24, 1998.
27. "A Randomized Trial of Dust Control to Prevent Childhood Lead Exposure." Presenter and Co-chairman, Section on Heavy Metals, 1st International Conference on Children's Environmental Health, Amsterdam, The Netherlands, August 11-13th, 1998.
28. "Prevention of Childhood Lead Exposure: A Critique of the EPA's Proposed Residential Lead Standard". Office of Children's Health Protection, U.S. Environmental Protection Agency, Washington, D.C., November 5, 1998.
29. "Science and Policy of Lead Poisoning Prevention in the United States". Nicholas School of the Environment, Duke University, Durham, North Carolina, February 22, 1999.
30. "Behaviors in Early Childhood and Exposure to Environmental Toxins". (invited) Pediatric Environmental Health Conference, San Francisco, CA May 4, 1999.
31. "Patterns of Lead Exposure in Early Childhood". International Conference on Lead Exposure, Reproductive Toxicity and Carcinogenicity, Gargnano, Italy, May 7, 1999.
32. "Adverse Effects of Blood Lead Concentrations <10 µg/dL" (Invited), 17th International Conference Neurotoxicology Conference, Little Rock, Arkansas, October 17-20, 1999.
33. "Emerging Research and Implications for Prevention of Childhood Lead Exposure" (Invited), 2nd Annual Syracuse Lead Conference, Syracuse, New York October 27th, 1999.
34. "Prevention of Lead Poisoning in Children" Sierra Club, Omaha, NE, November 16th, 1999.
35. "Children's Environmental Health: A Focus on Residential Hazards" Department of Pediatrics, University of Nebraska Hospital, November 17th, 1999.
36. "Effectiveness of Lead Hazard Controls", New England Lead Conference, New Hampshire, Tufts University School of Medicine, April 25, 2000.

37. "Subclinical Lead Toxicity in U.S. Children and Adolescents", Pediatric Academic Societies, Boston, MA, May 15, 2000.
38. "Contribution of Residential Exposures to Asthma in U.S. Children and Adolescents", Pediatric Academic Societies, Boston, MA, May 16, 2000.
39. "The Effect of Soil Abatement on Blood Lead Concentration in Children living near a former Smelter and Milling Operation" (invited). Coeur d'Alene, Idaho, May 24, 2000.
40. "The Paradox of Lead Poisoning Prevention" (invited). National Institute of Justice, Washington, D.C., July 18th, 2000.
41. "Evolution of a Disease: Prevention of Childhood Lead Exposure." Pediatric Grand Rounds, Children's Hospital Medical Center, Cincinnati, Ohio, August 22, 2000.
42. "Children's Environmental Health: A Focus on Residential Hazards" Pediatric Grand Rounds, Department of Pediatrics, University of Rochester School of Medicine, Rochester, NY, September 20th, 2000.
43. "Prevention of Lead Poisoning in Childhood" 7th Annual Childhood New York State Lead Poisoning Prevention Conference, Purchase College, NY, September 29, 2000.
44. "Excavating the Enigmas of Childhood Lead Exposure". Department of Environmental and Occupational Medicine, Harvard University School of Public Health, Boston, MA, October 16th, 2000.
45. "Contribution of Residential Exposures to Asthma". Eliminating Childhood Lead Poisoning: Our Challenge for the Decade, Centers for Disease Control and the U.S. Department of Housing & Urban Development, December 11th, 2000.
46. "Setting Research Priorities for the Decade". (Moderator & Speaker) Eliminating Childhood Lead Poisoning: Our Challenge for the Decade, Centers for Disease Control and the U.S. Department of Housing & Urban Development, December 13th, 2000.
47. "Evolution of a Disease: Prevention of Childhood Lead Exposure." (Keynote Presentation) Look Out for Lead Conference, Madison, WI, April 12, 2001.
48. "Environmental Lead Exposure and Children's Intelligence at Blood Lead Concentrations below 10 µg/dl." APA Presidential Plenary Session, Pediatric Academic Society Meeting, Baltimore, MD, April 30, 2001.
49. "Elimination of Childhood Lead Exposure: Obstacles & Opportunities" (Plenary). National Housing Conference and Exposition, New Orleans, LA, May 16th, 2001.
50. "Prevention of Childhood Lead Exposure: A Public Health Perspective" (Keynote Presentation). Philadelphia Health Department, Philadelphia, PA, May 23rd, 2001.

51. "Evolution of a Disease: Prevention of Childhood Lead Exposure." (Keynote Presentation), Charles Drew University, Los Angeles, California, October 22nd, 2001.
52. "Primary Prevention of Childhood Lead Exposure" (Keynote Presentation), Midwest Regional Lead Conference, Pittsburgh PA, October 29th, 2001.
53. "Prevention of Childhood Lead Exposure: Shifting to Primary Prevention" (Keynote Presentation), Indiana Department of Health, Lead-Safe Conference, November 7th, 2001.
54. "A Strategy for Primary Prevention of Childhood Lead Exposure" A testimony to Housing and Transportation Subcommittee, U.S. Senate, Washington, D.C., November 13, 2001.
55. "Ethical issues of Environmental Research involving Children" (moderator and speaker). Panelists were Jeffrey Kahn, Ph.D., and Leonard Glantz, J.D., Raleigh-Durham, North Carolina, NIEHS Conference of Children's Environmental Health Centers, January 23, 2001.
56. "Evolution of a Disease: Science and Prevention of Childhood Lead Exposure." Grand Rounds, Omaha Children's Hospital, Omaha, Nebraska, March 1, 2002.
57. "Racial Disparities in Children due to Environmental Hazards" Ohio Commission on Minority Health, Columbus, Ohio March 27, 2002.
58. "Prevention of Childhood Lead Exposure in a Former Mining Community" Tar Creek, Oklahoma, April 4, 2002.
59. "Evolution of a Disease: Science and Prevention of Childhood Lead Exposure." Grand Rounds, Hasbro Children's Hospital, Brown University, Providence Rhode Island, May 17, 2002.
60. "Evolution of a Disease: Science and Prevention of Childhood Lead Exposure." Grand Rounds, Dayton Children's Hospital, Wright University, Dayton, Ohio May 22, 2002.
61. "Evolution of a Disease: Science and Prevention of Childhood Lead Exposure." International Lead Congress, Washington, DC, June 3rd, 2002.
62. "Residential Hazards: A Neglected Health Problem" Agency for Toxic Substances Disease Registry, Centers for Disease Control and Prevention, Atlanta, Georgia, August 19th, 2002.
63. "Control of Residential Exposures to Environmental Neurotoxins" National Center for Healthy Homes (Moderator and Speaker), Annapolis, VA, November 7th, 2003.
64. "The Promises and Potential Pitfalls of Primary Lead Poisoning Prevention" Purchase College, 9th Annual Childhood New York State Lead Poisoning Prevention Conference, Purchase College, New York,, October 4th, 2002.
65. "Evolution of a Disease: the Science and Prevention of Childhood Lead Exposure." Pediatric Grand Rounds, Syracuse, NY, October 9th, 2002.
66. "Evolution of a Disease: the Science and Prevention of Childhood Lead Exposure." University of Texas at El Paso, El Paso, Texas January 29th, 2003.

67. "Childhood Lead Poisoning" Introduction to Children's Environmental Health, Seattle, Washington, Pediatric Academic Society, May 3rd, 2003.
68. "The Legacy of Lead: Childhood Lead Poisoning in the 21st Century". Chicago Lead Summit, Chicago, Illinois, May 28th, 2003.
69. "The Legacy of Lead: Childhood Lead Poisoning in the 21st Century". Case Western Reserve University, Cleveland, Ohio, June 3rd, 2003.
70. "Housing and Children's Health", Sprawl: The impact on vulnerable populations, University of Cincinnati College of Medicine, Cincinnati, Ohio, July 8th, 2003.
71. "Trials and Tribulations of Protecting Children from Environmental Toxins". Duke University, Nicholas School of the Environment, Durham, NC, November 6th, 2003.
72. "Adverse Effects of Fetal and Childhood Exposures to Prevalent Toxins" Midwest Critical Regional Neonatology Conference, Covington, KY, November 14th, 2003.
73. "Control of Residential Hazards in Children" American Public Health Association, San Francisco, CA, November 18th, 2003.
74. "Low-Level Exposure to Environmental Lead Exposure and Children's Intellectual Function: An International Pooled Analysis". 21st International Neurotoxicology Conference, Honolulu, Hawaii, February 11th, 2004.
75. "Trials and Tribulations of Protecting Children from Environmental Hazards" Workshop on Ethical Issues on Children's Environmental Health, Children's Environmental Health Network, Washington, D.C. March 5, 2004.
76. "Low-Level Exposure to Environmental Lead Exposure and Children's Intellectual Function: An International Pooled Analysis", Pediatric Academic Societies Annual Meeting. Pediatric Research 2004;55:163A.
77. "The Impact of the Environment on Children's Health" Bob Smith Endowed Lecture, Department of Pediatrics, First Gulf Coast Children's Environmental Health Symposium, Baylor University, Houston, Texas.
78. "The Search for Environmental Causes of Learning Disabilities, Learning Disabilities Initiative, Baltimore, MD, May 18th, 2004.
79. "Residential Hazards in Children: A Neglected Public Health Problem", Pediatric Grand Rounds, Boston Medical Center, Department of Pediatrics, Boston University Medical Center, Boston, MA, May 20th, 2004.
80. "Residential Hazards in Children" "Healthier Homes, Stronger Families: Public Policy Approaches to Healthy Housing", National Center for Healthy Housing, Washington, D.C., June 2nd, 2004.

81. "Fetal and Early Childhood Exposures to Prevalent Toxins" Pediatric Grand Rounds, Ste. Justine Children's Hospital, University of Montréal, Montreal, Canada, June 16th, 2004.
82. "Childhood Exposure to Lead-Contaminated Soil: A Problem of the Past or a Problem from the Past?" National Academy of Science Committee on Superfund Site Assessment and Remediation in Coeur d'Alene River Basin", June 17th, 2004, Coeur d'Alene, Idaho.
83. "The Legacy of Lead" (Keynote Speaker). Chicago Lead Summit, Region V EPA Headquarters, September 15th, 2004.
84. "A Tale of Two Toxins: Children's Exposure to Tobacco and Lead" (with Michael Weitzman), The American Academy of Pediatrics, San Francisco, CA, October 10th, 2004.
85. "A Legacy of Childhood Lead Poisoning" University of Washington, Seattle, Washington, October 30, 2004.
86. "Protecting Children from Environmental Toxins", Pediatric Grand Rounds, Seattle Children's Hospital, Seattle Washington, March 10th, 2005.
87. "The Science and Politics of Childhood Lead Poisoning", Northwest Pediatric Environmental Health Conference, University of Washington, Seattle, Washington, March 11th, 2005.
88. "The Effects of Low-level Exposure to Environmental Toxins during Fetal Development and Early Childhood", Children's' Hospital of Fudan University, Shanghai International Pediatric Forum, Shanghai, China, June 16th to 18th, 2005.
89. "The Role of Biomarkers in Revealing Genetic and Environmental Influences of Disease and Disability" Psychiatry Grand Rounds, University of Cincinnati, February 8th, 2006.
90. "Trials and Tribulations of Protecting Children from Environmental Hazards: Ethical Issues", Johns Hopkins University of Medicine, March 17th, 2006.
91. "Key Elements of a Primary Prevention Strategy for Lead Poisoning", Albany Law School, Union University, Albany, New York, March 16th, 2006.
92. "Low-Level Lead Toxicity: The Ongoing Search for a Threshold", Case Western Reserve University, City Club of Cleveland, Cleveland, OH March 4th, 2006.
93. Integrating Genetic and Environmental Influences in Pediatric Research" (Moderator and Speaker), Pediatric Academic Societies, San Francisco, CA, April 30th 2006.

94. "Ethical Issues in Housing Health Hazard Research Involving Children" (Topic Symposia) Pediatric Academic Societies, San Francisco, CA, May 2nd 2006.
95. "Low-Level Lead Toxicity: The Ongoing Search for a Threshold", International Workshop on Neurotoxic metals: from Research to Prevention, University of Brescia, Italy, June 17th, 2006.
96. "Efficacy of HEPA-CPZ Air Cleaners on Unscheduled Asthma Visits and Asthma Symptoms", International Society for Environmental Epidemiology, Paris France, September 6th, 2006.
97. "Protecting Children from Environmental Toxins", Region VIII Children's Environmental Health Summit, Vail, Colorado September 20th, 2006.
98. "Integrating Genetic and Environmental Biomarkers in Pediatric Epidemiology", Visiting Professor, Simon Fraser University and University of British Columbia, Vancouver, British Columbia, October 19th-20th, 2006.
99. "The Legacy of Lead", Indiana Lead Conference, Indianapolis, Indiana, October 24, 2006.
100. "Ethical dilemmas in Children's Environmental Health", Seminar Series in Ethics of Toxicology, University of Champagne-Urbana, Champagne, Illinois, November 19th, 2006.
101. "Low-Level Lead Toxicity: Implications for Prevention", WHO Informal Workshop on Lead, University of Munich, Germany, November 30th, 2006.
102. "Low-Level Lead Toxicity: The Ongoing Search for a Threshold", National Environmental Public Health Conference, National Centers for Disease Control, Atlanta, Georgia, December 4th, 2006.
103. "The Epidemiologic Conquest of Childhood Lead Toxicity: A Pyrrhic Victory". NIEHS Workshop on Children's Environmental Health Research: Past, Present and Future. January 22nd, 2007.
104. "Linking Low-level Exposures to Environmental Toxicants with ADHD". Duke Integrated Toxicology and Environmental Health Program Symposium on Developmental Neurobehavioral Disabilities and Toxic Exposures, March 23, 2007, Durham, North Carolina.
105. "Using Biomarkers to Link Environmental Influences with Disease and Disability", The Channing Laboratory, Harvard University, Boston, Massachusetts, April 4th, 2007.
106. "The Lingering Legacy of Lead Toxicity". Grand Rounds, Department of Pediatrics, St. Louis Children's Hospital, St. Louis University, St. Louis, Missouri, April 11th, 2007.
107. "Protecting Children from Environmental Toxicants", United States Council of Catholic Bishops, Washington, D.C., April 30th, 2007.
108. "Efficacy of HEPA-CPZ Air Cleaners on Unscheduled Asthma Visits and Asthma Symptoms", Pediatric Academic Societies, APA Presidential Platform Plenary Session, Toronto, Canada, May 7th, 2007.

109. "The Lingering Legacy of Lead Toxicity" Grand Rounds, Department of Pediatrics, Omaha Children's Hospital, University of Nebraska, Omaha, Nebraska, April 11th, 2007.
110. "Linking Low-level Neurotoxicant Exposures of the Developing Brain to Learning and Behavioral Problems." International Conference on Developmental Programming and Effects of Environmental Toxicants in Human Health and Disease, Faroe Islands, May 20th, 2007.
111. "Protecting Children from Environmental Toxicants: The Neglected Legacy of Rachel Carson", National Policy Consultation Series on Children's Health and Environment, Moncton, New Brunswick, Canada, May 31, 2007.
112. "Low-Level Toxicity of Environmental Toxicants: Much Ado about Nothing?" Occupational and Environmental Health Seminar Series, Health Canada, Ottawa, Canada, June 6th, 2007.
113. "Linking Low-Level Lead Exposure with Child and Adolescent Psychopathology", 13th Annual International Society for Research in Child and Adolescent Psychopathology, London, England, June 19th, 2007.
114. "The Legacy of Lead Toxicity". Pediatric Grand Rounds, New York Presbyterian Hospital-Weill Cornell Medical Center, September 18th, 2007.
115. "Protecting Children from Environmental Toxicants: The Neglected Legacy of Rachel Carson". Pediatric Grand Rounds, Children's Hospital at Dartmouth, Dartmouth Medical School, September 19th, 2007.
116. "The Legacy of Lead Toxicity: Effects of Childhood Lead Exposure in Children, Adolescents and Adults". Mid-America Conference, Philadelphia, Pennsylvania, October 4th, 2007.
117. "Low-Level Toxicity of Environmental Toxicants: Much Ado about Nothing?" International Society for Exposure Analysis (invited plenary session), Raleigh-Durham, North Carolina, October 17th, 2007.
118. The Global Elimination of Lead Toxicity: A Focus on Housing." National Institute of Public Health, Rennes, France, October 22nd, 2007.
119. Linkage of Environmental Lead Exposure with Psychopathology in Children and Adolescents" Ramazzini Collegium, Carpi, Italy, October 25th, 2007.
120. "Linking Exposures to Environmental Toxicants with Child and Adolescent Psychopathology", Symposium on Environmental Toxicity and the Brain, University of Toronto, Toronto, Canada, December 7th, 2007.
121. "Linking Exposures to Environmental Toxicants with Child and Adolescent Psychopathology." Pediatric Grand Rounds, Rochester General Hospital and Strong Memorial Hospital, Rochester, New York, April 1&2, 2008.

122. "Rochester's Role in the Ongoing Elimination of Childhood Lead Toxicity." Beaven Lecture, Rochester Academy of Medicine, Rochester, New York, April 1, 2008.
123. "The Lingering Legacy of Lead Toxicity: Lansing Legacy." Michigan's Conference for Lead Safe & Healthy Homes, East Lansing, MI, April 22, 2008.
124. First Annual Controversies in Pediatric Environmental Health, "Should the Centers for Disease Control Lower the Blood Lead Level of Concern". A debate by Bruce Lanphear and George G. Rhoads (James Sargent, Moderator). Pediatric Academic Societies Meeting, Honolulu, Hawaii, May 2nd, 2008.
125. "Linking Exposure to Environmental Toxicants with Psychopathology in Children and Youth". Visiting Professor, Alberta Child and Youth Network, Calgary Children's Hospital, Calgary, Alberta. May 13th-15th, 2008.
126. "Lead Toxicity and the Teenage Brain", Youth Exploring Science Program, St. Louis Science Center, St. Louis, Missouri, June 30th, 2008.
127. "The Legacy of Childhood Lead Toxicity". Health Canada, Ottawa, Canada, October 6th, 2008.
128. "Protecting Children from Environmental Toxicants: The Neglected Legacy of Rachel Carson". The 2008 Rachel Carson Legacy Conference: Green Chemistry – Solutions for a Healthy Economy, Duquesne University, Pittsburgh, Pennsylvania, September 20th, 2008.
129. "Trials and Tribulations of Protecting Children from Environmental Hazards", Ethics in Toxicology Seminar Series, University of Champagne-Urbana, Champagne, Illinois, September 22nd, 2008.
130. "Industry's Influence on the Prevention of Childhood Lead Poisoning." In: Symposia on Insulating Environmental Health Research from Conflicting Interests. International Society for Environmental Epidemiology Annual Meeting, Pasadena, California, October 14th, 2008.
131. "The Lingering Legacy of Lead Toxicity: Implications for Research and Policy on Other Environmental Toxicants". (Keynote Presentation) BC Environmental and Occupational Health Research Network, Vancouver, BC, November 7th, 2008.
132. "Effects of Environmental Toxicants on Children's Development". DB-PREP Course, American Academy of Pediatrics, Atlanta, Georgia, December 5th, 2008.
133. "Linking Low-level Environmental Toxicants with New Morbidities of Childhood". BC Children's Grand Rounds, British Columbia, Vancouver, February 6th, 2009.
134. "Using Biomarkers to Link Exposures with Disease and Disability in Children". Workshop on Physical and Chemical Exposures in Canadian Cohort Studies, Canadian Institute of Health Research and Health Canada, February 8th-9th, 2009.

135. "How Dangerous Is Lead In Drinking Water?" An interview on "Around The Water Cooler" with Werner Troesken and Bruce Lanphear. February 18th, 2009.
136. "Linking Environmental Toxicants with ADHD in Children" (invited), Learning Disabilities Association Annual Meeting, February 25th, Salt Lake City, Utah.
137. "The Lingering Legacy of Lead Toxicity", Norfolk Children's Hospital, April 30th, 2009, Norfolk Virginia.
138. Second Annual Controversies in Pediatric Environmental Health Debate, "Should Pediatricians Advise Parents to Feed their Children Organic Foods?" A debate by Joel Forman and Janet Silverstein (Bruce Lanphear, Moderator and Organizer). Pediatric Academic Societies Meeting, Baltimore, MD, May 4th, 2009.
139. "A Pattern of Pathology: The Population Impact of Environmental Toxicants on Health". Workshop on Endocrine Disruptors, Endocrine Society, Washington, DC, June 9th, 2009.
140. "The Quandary of Environmental Contaminants in Human Milk", 25th Anniversary of US Surgeon General's Report on Breastfeeding, Washington, DC, June 13th, 2009.
141. "Linking Exposures to Environmental Toxicants with Learning Problems and Psychopathology in Children." Northwest Conference on Children's Health and Environment, Tukwila, Washington, October 1st, 2009.
142. "The Second Coming of the Sanitarians", Pediatric Grand Rounds, University of California at Davis Children's Hospital, Sacramento, California, October 9th, 2009.
143. "The Second Coming of the Sanitarians", National Institute of Public Health, Rennes, France, November 4th, 2009.
144. "Linking Exposure to Environmental Toxicants with ADHD in Children." Symposium on ADHD. Riyadh, Saudi Arabia, November 7th, 2009.
145. "The Interplay of Genetic and Environmental Influences in Common Conditions of Children." Macquarie University, Department of Geology, Sydney, Australia, November 18th, 2009.
146. "The Lingering Legacy of Lead Toxicity: A Call for the Global Elimination of Lead Exposure." Pacific Basin Consortium Symposium on Environment and Health, Perth, Australia, November 13th, 2009.
147. "The Second Coming of the Sanitarians", SFU President's Lecture, Simon Fraser University, Burnaby, BC, March 4th, 2010.
148. Third Annual Controversies in Pediatric Environmental Health Debate, "Should the American Academy of Pediatrics Sponsor a Ratings Board to Provide Evidence-based Ratings for Media?" A debate by James Sargent and Donald Shifrin (Bruce Lanphear, Moderator and Organizer). Pediatric Academic Societies Meeting, Vancouver, BC, May 2nd, 2010.

149. "Efficacy of Reducing Lead Hazards in Housing on Lead-Contaminated House Dust, Blood Lead Concentration and Intellectual Abilities in Children." Pediatric Academic Societies Meeting, Vancouver, BC May 1st, 2010.
150. "Protecting Children from Environmental Toxicants: The Neglected Legacy of Rachel Carson." Pediatric Grand Rounds, Cornell Weill Medical College, New York, New York. May 25th, 2010.
151. "Excavating the Enigmas of Childhood Lead Toxicity", Guest Lecturer, "Introduction to Toxicology, Harvard School of Public Health, Boston, Massachusetts, October 27th, 2010.
152. "The Conquest of Lead Poisoning: A Pyrrhic Victory", Lead Action Collaborative, New England Carpenters Center, Boston, Massachusetts, October 28th, 2010.
153. "Protecting Children from Environmental Toxicants: The Neglected Legacy of Rachel Carson." Academy of Breastfeeding Medicine, San Francisco, California, October 29th, 2010.
154. "Bisphenol A and Behavior Problems in Children". Eastern Perinatal Conference, Kingston, Ontario, November 10th, 2010.
155. "Low-Level Toxicity of Environmental Toxicants: Much Ado about Nothing?" UBC Statistics Department Seminar, November 18th, 2010.
156. "Protecting Children from Environmental Toxicants." Children's Hospital of Quebec, University of Laval, Quebec City, Quebec, December 17th, 2010.
157. "Low-level Toxicity: Implications for Research and Policy", Joint Talks by C. Arden Pope and Bruce Lanphear, SFU, UBC and UW Annual Occupational and Environmental Health Conference, Semiahmoo, WA January 7th, 2011.
158. "Crime of the Century: Lead Toxicity in the 20th Century", Panel Presentation and Discussion, UC Davis, Sacramento, California April 7th, 2011.
159. Fourth Annual Controversies in Pediatric Environmental Health Debate, "Should Parent Slather their Children with Sunscreen?" A debate with Russell Chesney, MD and Sophie Balk, MD, (Bruce Lanphear, Moderator and Organizer). Pediatric Academic Societies Meeting, Denver, Colorado, May 1st, 2011.
160. "The Conquest of Lead Toxicity: A Pyrrhic Victory", Canadian Water Network, Ecole Polytechnique de Montreal, Montreal, Canada, June 9th, 2011.
161. "The Contribution of Environmental Influences on Chronic Disease, Canadian Partnership for Health and Environment, Toronto, Canada, June 16th, 2011.
162. "The Second Coming of the Sanitarians", Environmental and Occupational Health Seminar, University of Washington School of Public Health, Seattle, WA, May 12th, 2011.
163. "Crime of the Century: The Failure to Prevent the Lead Pandemic". Sterling Prize in Controversy, Wosk Centre, Simon Fraser University, Vancouver, BC, October 19th, 2011.

164. "Measuring Exposure: The Benefits and Limits of Biomarkers". Canadian Institute for Human Development, Child and Youth Research, Montreal, Canada, December 6th, 2011.
165. "Rachel Carson: Clarity of Vision". SFU, UBC and UW Annual Occupational and Environmental Health Conference, Semiahmoo, WA, January 6th, 2012.
166. "The Truth About Toxins: What Parents and Health Professionals Should Know". Environmental Influences on Neurodevelopment: Translating the Emerging Science into Public Health Policy". UCLA School of Public Health, Los Angeles, California, January 12th, 2012.
167. "Protecting Children from Environmental Toxicants: The Neglected Legacy of Rachel Carson". Mattel Children's Hospital, Los Angeles, California, January 13th, 2012.
168. "Why Should We Share Data?", Data Sharing Strategies for Environmental Health Workshop, National Institute of Environmental Health Sciences, Research Triangle Park, North Carolina, February 6th and 7th, 2012.
169. "The Science and Prevention of Lead Toxicity" (Keynote Presentation), Forum on Lead Toxicity: A Little is Still Too Much", Macquarie University, Sydney, Australia, June 5th, 2012
170. "Canada Environmental Health Atlas Knowledge Translation Workshop", Canadian Public Health Association, Edmonton, Alberta, June 13th, 2012.
171. "First Annual Controversies in Pediatric Environmental Health Debate: Should organophosphate pesticides be reduced or banned?" A debate with Brenda Eskenazi and Bruce Lanphear (Rob McConnell, Moderator). International Society for Environmental Epidemiology, Columbia, SC, August 28th, 2012.
172. "Supralinear Dose-Response Relationship of Environmental Toxicants: Research and Policy Implications." Moderator and Speaker, with Arden Pope, Roel Vermeulen and Bruce Lanphear. International Society for Environmental Epidemiology, Columbia, SC, August 29th, 2012.
173. Tanya Froehlich and Bruce Lanphear, "ADHD and Environmental Toxicants: Time for Prevention?", Society for Development and Behavioral Pediatrics, Phoenix, AZ, September 9th, 2012.
174. "The Epidemic of Childhood Disabilities: A Failure to Regulate". Workshop on Children's Rights and Corporate Responsibility, Green College, University of British Columbia, Vancouver, BC, October 19th, 2012.
175. "Low-level Toxicity: Much Ado About Nothing?", Department of Preventive Medicine Seminar, University of Southern , California, Los Angeles, California, October 23rd, 2012.
176. "Reflections on Silent Spring". (Invited Keynote). International Society for Exposure Sciences, Seattle, Washington, October 28th, 2012.

177. "Randomized Controlled Trials in Children's Environmental Health: Underutilized or Unethical?" The University of Washington Northwest Pediatric Environmental Health Specialty Unit and Center for Child Environmental Health, Seattle, Washington, February 26th, 2013.
178. "Crime of the Century: Our Failure to Prevent the Lead Pandemic". Dali Lana School of Public Health and of School Environment, University of Toronto, Toronto, Ontario, March 26th, 2013.
179. "The Ongoing Search for a Threshold". International Conference of Toxicology, Seoul, Korea, July 1, 2013.
180. "Blood Lead Concentrations and Cardiovascular Mortality in the United States: The NHANES Mortality Follow-up Cohort Study". International Society for Environmental Epidemiology, Basel, Switzerland, August 2, 2013.
181. "The Conquest of Lead Poisoning: A Pyrrhic Victory". Corporations and Global Health Governance. Simon Fraser University, Burnaby, British Columbia. September 17th, 2013.
182. "Striking at the Root: Changing the Narrative on the Causes of Disease". Corporations and Global Health Governance. Simon Fraser University, Burnaby, British Columbia. September 17th, 2013.
183. "Crime of the Century: The Failure to Prevent the Lead Pandemic". Pacific Basin Consortium, East-West Center, Honolulu, Hawaii. September 26, 2013.
184. "Low-level Toxicity: Policy Implications for the 21st Century". Symposium on Policy Implications of Environmental Exposures in the 21st Century. Pacific Basin Consortium, East-West Center, Honolulu, Hawaii. September 27, 2013.
185. "Excavating the Enigmas of Childhood Lead Toxicity". Network for Soil Contamination Research (INSCR), Delhi University, New Delhi, India. October 22nd, 2013.
186. "The Lingering Legacy of Lead Toxicity: A Call for the Global Elimination of Lead Exposure", World Health Organization, New Delhi, India. October 24th, 2013. "The Environmental Health Atlas: A Portal to Discover the Promises of Environmental Health." National Institute of Environmental Health Sciences, Raleigh-Durham, NC, November 10th, 2013.
187. "Protecting Children from Environmental Toxins". Japan Dioxin and Endocrine Disruptors Preventive Action, Tokyo, Japan, November 24th, 2013.
188. "ADHD: A Preventable Epidemic?" Alberta Children's Hospital, Calgary, Alberta, December 16th, 2013.
189. "Little Things Matter: The Impact of Toxins on the Developing Brain". Early Years Conference, Vancouver, British Columbia, January 30th, 2014.
190. "Little Things Matter: The Impact of Toxins on the Developing Brain". Dalhousie University, Halifax, Nova Scotia, March 6th, 2014.

191. "Low-level Toxicity of Environmental Toxins: Much Ado About Nothing?". Dalhousie University, Halifax, Nova Scotia, March 6th, 2014.
192. "The Canadian Environmental Health Atlas: A Portal to Discover the Promises of Environmental Health." School of Occupational and Environmental Health, University of British Columbia, March 28th, 2014.
193. "Little Things Matter: The Impact of Toxins on the Developing Brain". British Columbia Healthy Child Alliance, Vancouver, British Columbia, April 2nd, 2014.
194. "Sixth Annual Controversies in Pediatric Environmental Health Debate, E-Cigarettes: A weapon in the war against tobacco or a threat to tobacco control. (Moderator). Featuring Greg Connelly and James Sargent. Pediatric Academic Societies, Vancouver, May 4th, 2014.
195. "Striking at the Root Causes of Chronic Disease in Children" (Moderator). James Sargent, Joel Bakan and David Kessler, May 5th, 2014.
196. "Little Things Matter: The Impact of Toxins on the Developing Brain" (Keynote). OHKA Healthy Homes Alliance, Omaha, Nebraska, May 15th, 2014.
197. "Excavating environmental risk factors for autism: Suspects and strategies". A workshop on examining a multi-systems approach to autism and the environment: challenges and opportunities for research". Toronto, Ontario, June 23rd-24th, 2014.
198. "Lead Poisoning: Tackling a Global Problem" (Co-Moderator and Speaker). International Society for Environmental Epidemiology, Seattle, Washington, August 25th, 2014.
199. "Interventions to Reduce Exposures to Environmental Hazards in Pregnant Women and Children", (Moderator and Speaker). International Society for Environmental Epidemiology, Seattle, Washington, August 25th, 2014.
200. 3rd Annual ISCHE-Sponsored Debate: Should there be any restrictions on universities or academicians receiving payment from industry or other sources? (Moderator). International Society for Environmental Epidemiology, Seattle, Washington, August 25th, 2014.
201. "Crime of the Century: Our Failure to Prevent the Lead Pandemic", Tulane University School of Public Health and Tropical Medicine, New Orleans, Louisiana, September 5th, 2014.
202. "Environment Matters", Children's Environmental Health Panel. Society for Environmental Journalists, New Orleans, Louisiana, September 6th, 2014.
203. "Insidious Influence of Industry on Science: How Corporations Undermine Science", 5th Annual C. Everett Koop Distinguished Lecture, "Corporate Threats to Children's Health", with Joel Bakan and James Sargent, Dartmouth University, New Hampshire, October 6th, 2014.
204. "Crime of the Century: Our Failure to Prevent the Lead Pandemic", John Rosen Memorial Lecture, Montefiore Medical Center, New York, New York, October 8th, 2014.

205. "Little Things Matter: The Impact of Toxins on the Developing Brain" (Keynote). Prenatal Environmental Health Education (PEHE) Conference, University of Ottawa. Ottawa, Ontario, November 21st, 2014.
206. "Little Things Matter: The Impact of Toxins on the Developing Brain" (Keynote). ISEE Asian Regional Meeting, Shanghai, China, November 30th, 2014.
207. "Crime of the Century: Our Failure to Prevent the Lead Pandemic", John Rosen Memorial Lecture, ISEE Asian Regional Meeting, Shanghai, China, November 31st, 2014.
208. "Data Visualization", with Joe Braun and Allan Just, Pediatric Environmental Health Scholars Retreat, Reston, VA, December 6th, 2014.
209. "Victories in Public Health: Progress or Adaptation?" SFU, UBC and UW Annual Occupational and Environmental Health Conference, Semiahmoo, WA January 8th, 2015.
210. "Food in the Industrial Era: Is Backward the Way Forward?" Children's Environmental Health Network, Austin, Texas, February 4th, 2015.
211. "Excavating the enigmas of childhood lead toxicity". Broken Hill City Council and Lead Reference Group, Broken Hill, New South Wales, Australia, March 3rd, 2015.
212. "Prevention Paradox: Why a Little Lead is Too Much". Unequal Exposure Symposium, Climate Change Research Center, University of New South Wales, March 5th, 2015, Sydney, Australia.
213. "Crime of the Century: Our Failure to Prevent the Lead Pandemic". 10th Annual Break the Cycle Conference, Emory University, Atlanta, Georgia. April 23rd, 2015.
214. "The Staggering Cost of Lead Toxicity and the Unbelievable Benefit of Preventing It". 10th Annual Break the Cycle Conference, Emory University, Atlanta, Georgia. April 24th, 2015.
215. Seventh Annual Controversies in Pediatric Environmental Health Debate, "GMOs: A Hazard or Harvest of Health?" A debate with Joel Forman, MD and Daniel Goldstein, MD, (Bruce Lanphear, Moderator and Organizer). Pediatric Academic Societies Meeting, San Diego, California, April 27th, 2015.
216. "Impact of Dwellings on Child Health", Canadian Green Building Council Conference, Vancouver Convention Center, Vancouver, BC, April 28. 2015.
217. "Impact of Tobacco on the Developing Brain", Developmental Effects of Nicotine and Implications for Emerging Tobacco Products, Rockville, Maryland, May 5th, 2015.
218. "Impact of Toxins on the Developing Brain" India Tour (Bengaluru, Trivandrum, Kolkata, and Chandigarh) Sponsored by PAN-India, September 4th-11th, 2015.
219. "Impact of Dwellings on Child Health", Green School Summit, Calgary, Alberta, September 25th. 2015.

220. "Prevention Paradox: Why a Little Lead is Too Much", A debate with George Rhoads, Montefiore Medical Center, Tarrytown, October 2nd, 2015.
221. "Crime of the Century: Our Failure to Prevent the Lead Pandemic" (Keynote Presentation), University of Cincinnati Department of Environmental Health 50th Anniversary Gala, Cincinnati, Ohio, October 9th, 2015.
222. "Impact of Toxins on the Developing Brain" (Keynote Presentation) Children's Environmental Health Centers Annual Meeting, Washington, DC, October 31, 2015.
223. "The Impact of Toxins on the Developing Brain: Our Failure to Prevent Brain-based Disorders in Children", National Core for Neuroethics, UBC November 12th, 2015.
224. "Impact of Dwellings on Child Health", Canada Green Building Council, Toronto, ON Green, December 1st, 2015.
225. "The Tortuous Road to Prevention: Are We There Yet", Air Quality and Impacts on Health: Beyond the Heart and the Lungs, The Lung Association of BC, February 28th, 2016.
226. "Lead's Long Shadow: What the Story of Flint, Michigan Means for All of Us", with Bruce Lanphear, Mona Hanna-Attisha and Marc Edwards. Collaborative on Health and the Environment Webinar, March 8th, 2016.
227. "Little Things Matter: The Impact of Toxins on the Developing Brain", Collaborative on Health and Environmental Alaska Working Group Webinar, March 9th, 2016.
228. "Victories in Public Health: Progress or Adaptation?", Symposium Against Indifference, Ashland University, Ashland, Ohio, April 5th, 2016.
229. "Little Things Matter: The Impact of Toxins on the Developing Brain" (Keynote), Children's Environmental Health: New Findings from California Research, Sacramento, California, April 7th, 2016.
230. "Crime of the Century: Our Failure to Prevent the Lead Pandemic", Distinguished Visiting Professor in Health Law, Loyola University, Chicago, Illinois April 21st, 2016.
231. "The Population Impact of Toxins on Intellectual Abilities: Implications for Policy and Prevention", in Symposia on Environmental Toxins and the Brain: Growing Evidence of Risk, Pediatric Academic Societies, Baltimore, MD, May 2nd, 2016.
232. "Data Visualization and Video Production for Public Consumption", in Symposia on Innovative Tools to Enhance Knowledge Translation of Environmental Health: Data Visualization, Videos and Message Mapping, (co-Moderated by Mark Miller and Bruce Lanphear), Pediatric Academic Societies, Baltimore, MD, April 30th, 2016.
233. "Crime of the Century: Our Failure to Prevent the Lead Epidemic", Michigan State University, Flint, MI, May 7th, 2016.

234. "Crime of the Century: Our Failure to Prevent the Lead Epidemic", Johns Hopkins University School of Public Health, Baltimore, MD, May 7th, 2016.
235. "Little Things Matter: The Impact of Toxins on the Developing Brain", Baltimore, MD, International Medical Federation Autism Research (IMFAR), May 8th, 2016.
236. "Public Health Matters: Videos on Toxic Chemicals, Air Pollutants and the Prevention Paradox", Mongolian National University of Medical Sciences, June 23, 2016.
237. "Little Things Matter: The Impact of Toxins on the Developing Brain", USC Annenberg Center for Health Journalism, July 18th, 2016.
238. "Preventing Lead Toxicity", California Environmental Protection Agency, Occupational Environmental Health Hazard Assessment, September 23rd, 2016.
239. "Unleashing the Power of Prevention: Creating Video to Re-Imagine our Approach to Disease," World Issues Forum, Fairhaven College, University of Western Washington, (with Bob Lanphear), November 2, 2016.
240. "Little Things Matter: The Impact of Toxic Chemicals on the Developing Brain", Pediatric Grand Rounds, Maimonides Hospital, November 15th, 2016.
241. "Little Things Matter: The Impact of Toxic Chemicals on the Child Health" (Keynote), Hudson Valley Perinatal Conference, November 16th, 2016.
242. "Little Things Matter: The Impact of Toxins on the Developing Brain", IPEN, San Francisco, CA, November 18th, 2016.
243. "Unleashing the Power of Prevention: Creating Video to Re-Imagine our Approach to Disease", SFU, UBC and UW Annual Occupational and Environmental Health Conference Semiahmoo, WA, January 5th, 2017.
244. "Unleashing the Power of Prevention: Creating Video to Re-Imagine our Approach to Disease", University of New Brunswick, January 25th, 2017.
245. "Little Things Matter: The Impact of Toxic Chemicals on the Developing Brain", New Brunswick Children's Environmental Health Collaborative, January 26th, 2017.
246. "Unleashing the Power of Prevention: Creating Video to Re-Imagine our Approach to Disease", Rockefeller Center, Bellagio, Italy, February 22nd, 2017.
247. "Little Things Matter: The Impact of Toxic Chemicals on the Developing Brain", The Science in Society Speaker Series, Okanagan College, Vernon, BC, April 6th, 2017.
248. "Little Things Matter: The Impact of Toxic Chemicals on the Developing Brain" (invited plenary), Vancouver, British Columbia, Canadian Pediatric Society, June 3rd, 2017.
249. "Unleashing the Power of Prevention: Creating Video to Re-Imagine our Approach to Disease", Macquarie University, Sydney, Australia, September 29th, 2017.

250. "Unleashing the Power of Prevention: Creating Video to Re-Imagine our Approach to Disease", Brown University, Providence, Rhode Island, October 13th, 2017.
251. Cause or Cure: Does the Relentless Pursuit of a Cure Endanger our Health? University of Alaska, Alaska Tribal Health Consortium, Anchorage, Alaska, November 2nd, 2017.
252. "Little Things Matter: The Impact of Toxic Chemicals on the Developing Brain" (Keynote), All Alaska Pediatric Conference, Anchorage, Alaska, November 3rd, 2017.
253. "Little Things Matter: The Impact of Toxic Chemicals on the Developing Brain", CINBIOSE 30th Anniversary, University of Quebec at Montreal, Montreal, November 9th, -10th, 2017.
254. "The Legacy of Lead Poisoning: Moving towards Prevention". East Chicago Community Meeting, Illinois, November 26th, 2017.
255. "Cause or Cure", NIEHS Environmental Health Seminar, University of Southern California, Los Angeles, California, December 1st, 2017.
256. "Little Things Matter: The Impact of Lead on Brain Development" (Keynote Presentation), Workshop on Lead-Free Schools, Pew Trust, Washington, DC, December 6th-7th, 2017.
257. "Low-level Toxicity of Chemicals: No Acceptable Threshold?" Risk Modeling, Mitigation and Modeling in Health Sciences, Centre de Recherches Mathematiques, Montreal, QC, December 11th, 2017.
258. "Little Things Matter: The Impact of Toxic Chemicals on the Developing Brain", Department of Psychology and Neuroscience, York University, Toronto, ON, December 13th, 2017.
259. "The impact of Pollutants on Human Health: No Safe Levels?", Center for Energy and Environmental Contaminants, Macquarie University, Sydney, Australia, February 13th, 2018.
260. "Cause or Cure: Does the Relentless Pursuit of a Cure Endanger our Children's Health?", Department of Pediatrics, University of Wisconsin at Madison School of Medicine, Madison, Wisconsin, March 1st, 2018.
261. "Little Things Matter: The Impact of Toxic Chemicals on the Developing Brain", Wisconsin Environmental Health Network, Madison, Wisconsin, March 2nd, 2018.
262. "Little Things Matter: The Impact of Toxic Chemicals on the Developing Brain", Biennial Atlantic Symposium on Learning Disabilities Association, Fredericton, NB.
263. "Crime of the Century: The Failure to Prevent the Lead Pandemic" (Keynote). 11th UK and Ireland Environmental and Occupational Epidemiology, John Snow Lecture Hall, London School of Hygiene and Tropical Medicine, April 27th, 2018.
264. "The Impact of Pollutants on Human Health: No Safe Levels?" From Toxicology to Planetary Health, London School of Hygiene and Tropical Medicine, April 27th, 2018.

265. Topic Symposium: “Toxic Chemicals and the Rise of Chronic Disease in Childhood: A Preventable Epidemic?” (chair and speaker), Pediatric Academic Societies, May 7th, 2018.
266. “Prevention Paradox; Why a Little Lead is Too Much”, Ontario Water Advisory, Toronto, CA, May 7th, 2018.
267. “How the Secrets of Body Care and Cleaning Products Impact your Health”, Panel with Bruce Lanphear, Muhannad Malas and Janie McConnell, Centre for Free Expression, Ryerson University, Toronto, ON, May 7th, 2018.
268. “Prevention Paradox; Why a Little Lead is Too Much” (Keynote), Pittsburgh, PA, Get the Lead Out Conference, May 9th, 2018.
269. “Low-level Lead Exposure and Mortality”, Global Health Forum, Miami, FL, May 23rd, 2018.
270. “Unleashing the Power of Prevention: Targeting Toxic Chemicals and Pollutants”, Canadian Public Health Association, Montreal, QC, May 28th, 2018.
271. “The Impact of Pollutants on Human Health: No Safe Levels?” Chemicals Management Plan Stakeholder Advisory Council, Health Canada, May 30th, 2018.
272. “Little Things Matter: The Impact of Toxic Chemicals on the Developing Brain”, Pediatric Grand Rounds, University of California – Davis, Sacramento, CA, June 8th, 2018.
273. “Why a Little Lead is Too Much”, Health Canada, Ottawa, ON, August 29th, 2018.
274. “Unleashing the Power of Prevention: Mobilizing Science to Prevent Disease”, ISEE-ISES Workshop, Ottawa, ON, August 30th, 2018.
275. “The Lingering Legacy of Lead: Why a Little Lead is Too Much”, LA Lead Summit: A Strategy for Prevention, University of Southern California, September 14th, Los Angeles, CA.
276. “Little Things Matter: The Impact of Toxic Chemicals on the Developing Brain”, Children’s Hospital of Orange County, Orange County, CA, September 19th, 2018.
277. “The Lingering Legacy of Lead: Why a Little Lead is Too Much”, Hurley Medical Center, Flint, Michigan, October 3rd, 2018.
278. “Lead and The Mysterious Decline in Coronary Heart Disease”, National Institute of Occupational Safety and Health, Cincinnati, OH, October 11, 2018.
279. “Little Things Matter: The Impact of Toxic Chemicals on the Developing Brain”, Grand Rounds, Oregon State Health University, Portland, OR, October 23, 2018.
280. “The Impact of Pollutants on Human Health: No Safe Levels?” Oregon Environmental Council, Portland, OR, October 23, 2018.
281. “Little Things Matter: The Impact of Toxic Chemicals and Organic Food on Children’s Health”, HIPP Scientific Symposium on Organic Food, Kranzberg, Germany, October 30, 2018.

282. “The Mysterious Decline in Coronary Heart Disease”, Harvard University Lead Summit, Cambridge, MA, November 15th, 2018.
283. “The Impact of Pollutants on Human Health: No Safe Levels?” Department of Epidemiology, UMass, Amherst, MA, November 16th, 2018.
284. “Little Things Matter: The Impact of Toxic Chemicals on Human Health”, School of Public Health, Oregon State University, Corvallis, Oregon, April 12th, 2019.
285. Why A Little Lead is Too Much: An Intimate History”, “The Impact of Pollutants on Human Health: No Safe Levels?”, Graduate Course in Environmental Health, School of Public Health, University of California, Berkeley, April 17th, 2019.
286. “The Impact of Pollutants on Human Health: No Safe Levels?”, Department of Environmental Health, School of Public Health, University of California, Berkeley, April 17th, 2019.

Grants

Active Grant Awards

1. Consultant (Joseph Braun, PI). Early Life Perfluoroalkyl Substance Exposure and Obesity: Mechanisms and Phenotyping. 02/01/2016-01/31/2021. National Institutes of Health, \$523,725 (5% effort). The purpose of this award is to study the impact of exposure to perfluoroalkyl chemicals on the development of child obesity, adverse cardiometabolic markers and gene regulation. (2.5% effort)
2. Co-Applicant (Linda Booij, Maryse Bouchard PI). In utero exposure to Bisphenol-A and the developing brain in humans: A longitudinal study of epigenetic mechanisms. 03/01-2016 – 03/31/2019. Canadian Institutes of Health Research (CIHR), \$344,025. (2.5% effort).
3. Principal Investigator (Multiple PI Award with Christine Till). “Impact of early life fluoride exposure on cognitive and behavioural outcomes in children”. NIEHS, 09/30/16 – 05/01/19, \$296,683 (10% effort).
4. Consultant (Aimin Chen, Principal Investigator). Developmental neurotoxicity of organophosphate and novel brominated flame retardants in children. National Institute for Environmental Health Sciences. 1RO1ES028277. 09/30/2017-06/30/22 (10% effort).
5. Mentor (Cynthia Curl, Principal Investigator). Measurement of Agricultural and Dietary Glyphosate Exposure among Pregnant Women. National Institutes of Environmental Health Sciences. 1KO1ES028745-01A1. 09/01/2018-08/31/2022 (5% effort).

Past Grant Awards

1. Principal Investigator, "Dust-Lead and Blood Lead Levels among Urban Children". The National Center for Lead-Safe Housing, \$561,619, 06/15/93 to 08/31/94. Department of Housing and Urban Development Contract MDLPT0001-93. (25% effort).
2. Principal Investigator, "Determinants of Lead Exposure among Children in Monroe County, NY", NIEHS Pilot Grant, University of Rochester School of Medicine and Dentistry, Department of Environmental Medicine. \$7,600, 06/15/93 to 12/31/95. (0% effort)
3. Principal Investigator, "The Effectiveness of Dust Control in Reducing Children's Blood Lead Levels" U.S. Department of Housing and Urban Development, \$128,394, 04/01/94 to 05/30/95. (25% effort).
4. Principal Investigator, "Primary Prevention of Exposure to Lead". Centers for Disease Control and Prevention, \$832,228, 09/30/94 to 10/01/98. (25% effort)
5. Principal Investigator, "Lead-Contaminated House Dust and Children's Blood Lead Levels". National Center for Lead-Safe Housing, \$43,260, 10/01/96 to 03/30/96. (25% effort).
6. Co-investigator (Christy, PI), "Tuberculosis Screening in Children". New York Department of Health, \$15,000, 01/01/95 to 12/31/96. (0% effort)
7. Co-investigator (Weitzman, PI), "Fellowship Training in General Pediatrics" (Grant # D28PE50008). Bureau of Health Professions, HRSA, U.S. Public Health Service, \$1,752,816, 06/01/96 to 05/30/97. (10% effort).
8. Principal Investigator, "Neurobehavioral Effects of Low-Level Childhood Lead Exposure". University of Rochester School of Medicine & Dentistry, \$8,560, 06/01/96 to 05/30/97. (0% effort)
9. Principal Investigator, "Neurobehavioral Effects of low-level Lead Exposure in Children". NIEHS Pilot Grant, University of Rochester Department of Environmental Medicine, \$20,035, 09/01/97 to 08/30/97. (0% effort).
10. Co-investigator (Howard, PI), "Effect on Breastfeeding of Pacifiers and Bottle Feeding". Bureau of Maternal and Child Health, \$420,333, 10/01/96 to 09/30/00. (2.5% effort)
11. Co-investigator (Canfield, PI) "Lead and Children's Cognitive Functioning", Research Grants Program, Cornell University. \$17,000, 10/01/96 to 09/31/97 (0% effort).

12. Principal Investigator, "Neurobehavioral Effects of Low-Level Lead Exposure in Children" (RO1-ES 08338). National Institute of Environmental Health Sciences, 12/01/96 to 11/31/01, \$1,946,848. (25% effort).
13. Co-investigator, (Aligne, PI). "Reduction in Passive Smoking among Children with Asthma: A Randomized Trial of HEPA Air Filtration." 10/01/96 to 09/31/97, \$6,000. KIDD Grant, Rochester General Hospital (0% effort).
14. Co-investigator, (DeWitt, PI). "Faculty Development in General Pediatrics". Bureau of Health Professions, Health, Department of Health and Human Services 07/01/97 to 06/30/00, \$338,000. (15% effort).
15. Principal Investigator, "A Side-by-Side Comparison of Allergen Sampling Methods", U.S. Department of Housing and Urban Development, 01/02/98 to 12/31/98, \$163,065. (15% effort).
16. Principal Investigator, "National Research Service Award - Fellowship Training in General Pediatrics and Adolescent Medicine" (1T32PE10027), Health Resources and Services Administration, DHHS. 07/01/98 to 06/30/03. \$634,408. (0% effort).
17. Co-investigator, (Steiner, PI) "Survey of Directors and Graduates of NRSA Fellowship Training Programs", Health Resources and Services Administration, Department of Health and Human Services. 06/01/98 to 06/30/99.
18. Principal Investigator, "Effect of Soil Remediation on Children's Blood Lead Levels in Midvale, Utah". U.S. Environmental Protection Agency, 08/01/98 to 07/30/99. \$62,550. (15% effort).
19. Co-investigator, (Phelan, PI) Trends and Patterns in Playground Injuries among U.S. Children." Ambulatory Pediatric Association, 05/05/99 to 05/04/00. \$9,000 (0% effort).
20. Principal Investigator, "Risk Assessment for Residential Lead Hazards". U.S. Department of Housing and Urban Development, 09/01/99 to 08/30/00. \$102,435. (25% effort).
21. Principal Investigator, "Residential Exposures associated with Asthma in U.S. Children and Adolescents" U.S. Department of Housing and Urban Development, 07/16/99 to 03/15/00. \$30,400. (20% effort).
22. Principal Investigator, "Effectiveness of Lead Hazard Control Interventions – A Systematic Review" National Center for Lead-Safe Housing, 10/01/99 to 06/01/00. \$22,500 (10% effort).
23. Principal Investigator, "Racial Disparity in Blood Lead Levels due to Genetic Variation in Calcium Absorption". NIEHS Pilot Grant, Center for Environmental Genetics, University of Cincinnati, 04/01/00 to 03/31/01. \$28,130 (0% effort).
24. Principal Investigator, "International Pooled Analysis of Prospective, Lead-Exposed Cohorts". National Institute of Environmental Health Sciences, National Institutes of Health, 08/15/00 to 09/14/01, \$16,000. (2.5% effort).

25. Principal Investigator, "A Randomized Trial to Reduce ETS in Children with Asthma" (RO1-HL/ES65731). National Heart, Lung and Blood Institute, National Institutes of Health, 09/29/00 to 09/28/04, \$1,546,848. (25% effort).
26. Co-investigator, (Geraghty, PI) "Breastfeeding Practices of Mothers of Multiples". Ambulatory Pediatric Association, 05/01/01 to 04/30/02. \$5,000 (0% effort).
27. Principal Investigator (Subcontract), "A Longitudinal Study of Lead Exposure and Dental Caries". National Institute of Dental and Craniofacial Research, National Institutes of Health, 08/01/01 to 07/30/04. \$300,000 (10% effort).
28. Co-investigator (Phelan, PI), "Fatal and Non-Fatal Residential Injuries in U.S. Children and Adolescents" U.S. Department of Housing and Urban Development, 03/01/01 to 11/31/01. \$40,700. (5% effort).
29. Principal Investigator, "Prevalent Neurotoxicants in Children" (PO1-ES11261). National Institute for Environmental Health Sciences and U.S. Environmental Protection Agency, 09/01/01 to 09/31/06, \$5,000,000. (30% effort).
30. Principal Investigator, "International Pooled Analysis of Lead-Exposed Cohorts". Centers for Disease Control (RO1/CCR 521049). Centers for Disease Control, 09/15/01 to 09/14/02, \$28,473. (3% effort).
31. Principal Investigator, supplement to "Prevalent Neurotoxicants in Children" (PO1-ES11261). NIEHS, 09/01/02 to 09/31/07, \$1,800,000. (10% effort).
32. Co-Investigator, "ADHD Phenotype Network: Animal Model to Clinical Trial". National Institute of Neurologic Diseases, 09/15/02 to 06/30/05 (15% effort).
33. Principal Investigator, "Linkage of ADHD and Lead Exposure", Springfield, Ohio Department of Health, 02/01/03 to 06/01/04, \$25,000. (0% effort).
34. Co-investigator (Yolton, PI) "Explorations of ETS Exposure on Child Behavior and Sleep" NIEHS, 04/01/04 to 03/30/06, \$300,000. (5% effort).
35. Co-investigator (Haynes, PI) "MRI as a Biomarker of Manganese Exposure". NIEHS, 09/01/04 to 08/30/06, \$300,000. (5% effort).
36. Co-investigator (National Center for Healthy Housing, PI) "Development of a Standardized Housing Assessment for Asthma", U.S. Department of Housing and Urban Development, 11/01/05 to 10/31/07, \$50,000. (5% effort).
37. Co-Investigator (Hershey, PI) "Epithelial Genes in Allergic Inflammation" National Institutes of Allergy and Infectious Diseases", 07/01/06 to 06/30/07, \$4,787,541. (3% effort).

38. Co-Investigator and Mentor (Wilson, PI), "Racial Difference in DNA Adducts in Tobacco-Exposed Children". Dean's Scholar Award, University of Cincinnati, 02/22/06 to 01/21/09, \$150,000 (5% effort).
39. Principal Investigator, "National Research Service Award - Fellowship Training in Primary Care Research," (1T32PE10027), Health Resources and Services Administration, DHHS. 07/01/98 to 06/30/08. \$1,600,000. (0% effort).
40. Co-Investigator and Mentor (Kahn, PI). "Childhood Asthma in an Era of Genomics: Will the Generalist's Role be Recast?" Robert Wood Johnson Generalist Physician Faculty Scholars Program" 06/01/04 to 05/30/08, \$300,000.
41. Co-Investigator and Mentor (Spanier, PI), "Exhaled Nitric Oxide to Manage Childhood Asthma". National Heart, Lung and Blood Institute, 07/01/06 to 06/31/08, \$200,000 (10% effort).
42. Co-investigator (Sub-Contract PI), BYPL Vanguard Center (Specker, Principal Investigator), "National Children's Study", National Institute for Child Health and Development, 11/01/05 to 10/31/10, \$500,000. (20% effort). [Relinquished with relocation to SFU].
43. Associate Director and Co-Investigator, (Ho, PI). "Center for Environmental Genetics," NIEHS, 04/01/08 to 3/31/13, \$1,000,000 (10% effort). [Relinquished with relocation to SFU.]
44. Co-Investigator (Yolton, PI). "Tobacco Smoke and Early Human Behavior". Clinical Innovator Award, Flight Attendant Medical Research Institute", 07/01/07 to 06/30/10, \$300,000. (3% effort).
45. Co-Investigator (Spanier, PI). "Low Level Prenatal Tobacco Exposure and Infant Wheeze." Young Clinical Scientist Award, Flight Attendant Medical Research Institute, 07/01/07 to 06/30/12, \$300,000. (5% effort).
46. Co-Investigator and Mentor (Spanier, PI). K23, "Prenatal Low Level Tobacco & Phthalate Exposure and Childhood Respiratory Health". National Institute for Environmental Health Sciences, 12/1/07 to 11/30/12, \$623,679 (0% funded effort).
47. Co-investigator (Yolton, PI). "Neurobehavioral effects of insecticide exposure in pregnancy and early childhood." NIEHS, 09/01/09 to 08/31/12.
48. Principal Investigator (Bruce Lanphear, PI), "A Community-Based Trial to Prevent Lead Poisoning and Injuries," National Institute for Environmental Health Sciences, 04/01/07 to 03/30/13, \$2,000,000. (25% effort).
49. Co-Investigator (Kim N. Dietrich, PI). "Early Lead Exposure, ADHD & Persistent Criminality: Role of Genes & Environment," National Institute for Environmental Health Sciences, 04/01/07 to 3/31/2013, \$1,250,000. (2.5% funded effort).

50. Co-Investigator and Sub-Contract PI (Brenda Eskenazi, PI). This supplemental award was to conduct a pooled analysis of prenatal organophosphate pesticide exposures with birth outcomes and neurodevelopment in children using 4 US birth cohorts. NIEHS, 09/01/2009 to 08/31/2013, \$96,000 (0% effort).
51. Mentor and Supervisor (Glenys Webster, PI). Michael Smith Foundation for Health Research Postdoctoral Training Award, 03/01/12 to 02/28/15, \$134,500 (5% effort).
52. Co-Principal Investigator (Tye Arbuckle, PI). Maternal-Infant Research on Environmental Chemicals: Effects on Child Development (MIREC-CD). 06/26/11 to /5/25/14, Health Canada Chemical Management Program, \$283,000 (10% effort).
53. Co-Investigator (Patti Dods and Amanda Wheeler, co-PIs). Phthalate Exposure and the development of asthma in the CHILD Study. 06/01/11 to 05/30/14, Health Canada Chemical Management Program, \$204,000 (5% effort). Consultant (Stephanie Engel, PI). A pooled investigation of prenatal phthalate exposure and childhood obesity. 11/01/2012 – 10/31/15, NIEHS. \$275,000. (5% effort).
54. Co-Investigator (Ryan Allen, PI). A randomized air filter intervention study of air pollution and fetal growth in a highly polluted community. 06/08/2012 – 05/30/15, CIHR \$348,000 (10% effort).
55. Co-Investigator (William Fraser and Tye Arbuckle, co-PIs). MIREC-CD Biomonitoring Study in Vancouver. 09/01/2013 – 08/30/2014. Health Canada, \$120,138 (10% effort).
56. Principal Investigator. Knowledge translation tools for capacity building for an online Canadian Environmental Health Atlas. 03/01/12 – 02/28/13, Canadian Institutes of Health Research, \$98,974 (10% effort).
57. Principal Investigator (with Lawrence McCandless). Prenatal exposure to environmental contaminants and fetal growth: How to account for multiplicity when testing multiple statistical hypotheses?. 07/01/2015-06/30/2016. Canadian Institutes of Health Research (CIHR), \$12,000 (5% effort).
58. Principal Investigator, Canadian Environmental Health Atlas Knowledge Translation to produce videos and interactive tools. 06/01/2015-07/30/2016. Canadian Internet Registration Authority, \$50,000 (10% effort).
59. Co-Investigator (Kieran Phelan, PI). “Injury Prevention in a Home Visitation Population”. NICHD, 09/28/10 to 07/31/16, \$2,000,000 (total direct costs over 5 years) (10% effort).
60. Co-applicant (Timothy F. Oberlander, PI). Developmental origins of autism: A population level linked data study of prenatal antidepressant medication exposure. 09/01/2013 – 09/31/2016, Canadian Institutes of Health Research (CIHR), \$285,768.

61. Principal Investigator (Multiple PI Award with Aimin Chen and Kimberly Yoltan).
“Longitudinal study of exposures to PBDEs and PFCs and child behavior”. NIEHS,
04/30/11 – 05/01/17, \$2,150,000 (total direct costs over 5 years) (20% effort).
62. Principal Applicants (McCandless and Lanphear). Biostatistical methods for estimating the
cumulative impact of environmental contaminant exposures on preterm birth. Canadian
Institute for Human Development, Child and Youth Health. 12/06/16-12/05/18, \$200,000
(10% effort).
63. Co-investigator (Ryan Allen, PI). Randomized Interventions to Evaluate the Effects of Air
Pollution Exposure on Children's Health and Development. 03/01/2015 – 03/31/2019,
Canadian Institutes of Health Research (CIHR), \$720,535. (10% effort)
64. Co-investigator (Joseph Braun, PI). Endocrine Disrupting Chemicals, Thyroid Hormones
and Child Neurobehavior. 06/01/2015-03/31/2019. National Institutes of Health, \$471,241
(5% effort). The purpose of this study is test if and when early life exposures to phthalates,
triclosan, or bisphenol A adversely impacts children’s cognition and behavior.
- 65.

Ethics Training for Research

CITI (Collaborative Institutional Training Initiative) (Reference# 7159023). Academic and Regional
Health Centers Curriculum Course, completed on December 16th, 2011.

CITI (Collaborative Institutional Training Initiative) (Reference# 7160515), Canada GCP Curriculum
Course, completed on December 16th, 2011.

CITI (Collaborative Institutional Training Initiative) (Reference# 8316270), Human Subjects Core
Curriculum, completed on August 17th, 2012.

CITI (Collaborative Institutional Training Initiative) (Reference# 13561457), Academic and Regional
Health Centers Core Curriculum, completed on September 1st, 2014.

CITI (Collaborative Institutional Training Initiative) (Reference# 16954900), Human Subjects Research
Core Curriculum, completed on October 31st, 2015.

Expert Declaration
of
Kathleen M. Thiessen, Ph.D.

May 20, 2020

Food & Water Watch et al. v. Environmental Protection Agency
No. 17-cv—02162

Oak Ridge Center for Risk Analysis, Inc.
102 Donner Drive
Oak Ridge, TN 37830



TABLE OF CONTENTS

I.	SUMMARY OF QUALIFICATIONS	3
II.	SUMMARY OF OPINIONS	4
III.	SUMMARY OF METHODOLOGY	5
	A. Risk Assessment	5
	B. Materials Relied Upon	7
	C. Literature Search for Animal Neurotoxicity Data	8
	D. Systematic Review.....	9
IV.	HISTORIC CONTEXT: 1930s to 2006.....	9
V.	HAZARD CHARACTERIZATION	11
	A. The “Sufficient Evidence” Standard.....	11
	1 Sufficient Evidence from Human Data.....	12
	2 Sufficient Evidence from Animal Data.....	12
	3 Data that EPA Has Found Sufficient for Hazard Determination.....	14
	B. Human Studies on Fluoride Neurotoxicity	17
	C. Animal Studies on Fluoride Neurotoxicity	19
	1 Studies Indexed by the National Library of Medicine (PubMed).....	19
	2 NTP Systematic Review (2015).....	22
	3 NTP Systematic Review (2016).....	23
	4 Assessment of NTP’s Review.....	24
	5 Developmental Studies Published Since NTP Review.....	25
	6 McPherson (2018) and Other “No Effect” Studies.....	25
	D. Other Considerations	27
	1 Dose Response	27
	2 Neuroendocrine Effects	28
	3 Toxicokinetics.....	30
	4 Mode of Action	31
	5 <i>In Vitro</i> Studies	32
	6 Validity of the Database.....	32
	7 Data Gaps.....	35
	E. Conclusion: Neurotoxicity Is a Hazard of Fluoride Exposure.....	35
VI.	QUANTITATIVE DOSE RESPONSE	36
	A. Basis for Using Animal Data	37
	B. Selecting Points of Departure (PODs)	39
	C. Conversion of POD Concentrations (mg/L) to Doses (mg/kg/day).....	44
	D. Selecting the Uncertainty Factors	45
	1 <i>Intraspecies</i> Variability (UF _H).....	46
	2 <i>Interspecies</i> Variability (UF _A)	47
	3 LOAEL to NOAEL	51
	4 Composite Uncertainty Factor	51
	E. RfD Calculations from Animal Data	52
VII.	EXPOSURE ASSESSMENT	53

VIII.	RISK CHARACTERIZATION	56
A.	Characterization of Highly Exposed and/or Highly Susceptible Populations	56
1	Pregnant Women (Fetus)	57
2	Bottle-Fed Infants	59
3	Elderly	66
4	Renal Impairment.....	68
5	Other Predisposing Factors	68
B.	Margin of Exposure	70
1	Introduction to the MOE Approach and Similarity to the RfD Approach.....	70
2	MOE Analysis.....	71
C.	Assumptions and Key Sources of Uncertainty	77
IX.	RISK DETERMINATION	82
A.	Effects of Fluoridation Chemicals Under the Condition of Use.....	83
B.	Number of People Exposed to Fluoridation Chemicals.....	84
C.	Exposure of Susceptible Subpopulations to Fluoridation Chemicals	85
D.	The Severity of the Hazard (Cognitive Deficits/IQ Loss)	85
E.	Uncertainties	86
	REFERENCES	88
	APPENDIX A. Recent animal studies of fluoride neurotoxicity (Tables A-1 and A-2).....	112
	APPENDIX B. Resume of Kathleen M. Thiessen, Ph.D.	125

I, Kathleen Thiessen Ph.D., declare that:

1. I am a risk assessment scientist at Oak Ridge Center for Risk Analysis in Oak Ridge, Tennessee. For more than 30 years, I have been involved in the evaluation of exposures, doses, and risks to human health from trace levels of contaminants in the environment, including fluoride, and in the use of uncertainty analysis for environmental and health risk assessment.

2. I was asked to apply risk assessment frameworks used by the Environmental Protection Agency (EPA) to the current scientific literature on fluoride neurotoxicity to determine whether neurotoxicity is a hazard of fluoride exposure, and whether this hazard is a risk at the levels of fluoride added to drinking water for fluoridation (0.7 mg/L).

I. SUMMARY OF QUALIFICATIONS

3. A complete summary of my qualifications and publications can be found in my Curriculum Vitae, which has been marked as Plaintiffs' Exhibit 7 and attached herein.

4. In the course of my work as a risk assessment scientist, I have done work for the U.S. Environmental Protection Agency (EPA), the U.S. Department of Energy, the Centers for Disease Control and Prevention, the U.S. Nuclear Regulatory Commission, the National Cancer Institute, and the National Institute for Occupational Safety and Health, as well as a number of other government and private clients.

5. I have authored several reports for the EPA on the health effects of specific environmental contaminants, including Health Issue Assessments of fluorides (hydrogen fluoride and related compounds) and mercuric chloride.

6. More recently, I served on two subcommittees of the National Research Council, one which was asked by EPA to review the toxicologic literature on fluoride (which resulted in the 2006 publication *Fluoride in Drinking Water: A Scientific Review of EPA's Standards*), and one

dealing with guidance levels for air contaminants in submarines. For the latter review, published in 2009, the NRC asked me to write much of the chapter on hydrogen fluoride.

7. Recently, I led the Working Group on Assessment of Exposures and Countermeasures in Urban Environments for the International Atomic Energy Agency's (IAEA) program on Development, Testing and Harmonization of Models and Data for Radiological Impact Assessment. I was also involved in the preparation of an IAEA guidance document on implementation of remediation strategies following accidental releases of radioactivity.

8. Throughout my career, I have authored or contributed to a number of open literature publications in peer-reviewed journals such as *Environmental Science and Technology*, *Environmental Pollution*, *Atmospheric Environment*, *Journal of Environmental Radioactivity*, and the *International Journal of Occupational and Environmental Health*. I have also served as a peer reviewer for journals such as *American Journal of Preventive Medicine*, *Environment International*, *Environmental Pollution*, *Risk Analysis*, *Science of the Total Environment*, *Environmental Health Perspectives*, and *Journal of Environmental Radioactivity*, among others.

II. SUMMARY OF OPINIONS

9. Under EPA's *Guidelines for Neurotoxicity Risk Assessment*, there is sufficient evidence to conclude that neurotoxicity is a hazard of fluoride exposure.

10. The animal data on fluoride neurotoxicity are consistent with the epidemiological data in showing a risk of cognitive deficits at doses of fluoride ingested from fluoridated water.

11. Fluoridation chemicals present an "unreasonable risk" of neurotoxic effects, including IQ loss, if assessed under the same risk characterization and risk determination framework that EPA uses in its evaluations of other chemicals under TSCA.

III. SUMMARY OF METHODOLOGY

A. Risk Assessment

12. EPA has stated it “will follow” its *Guidelines on Neurotoxicity Risk Assessment* (hereafter, *Guidelines*) when “evaluating data on potential neurotoxicity associated with exposure to environmental toxicants.”¹ I conducted a risk assessment in accordance with these *Guidelines*, including a Hazard Characterization, Quantitative Dose Response Analysis, Exposure Assessment, and Risk Characterization.

13. Hazard Characterization: Pursuant to the *Guidelines*, I conducted a Hazard Characterization, in which I considered: (1) the animal studies on neuroanatomical, neurochemical, and behavioral effects, including effects on learning and memory; (2) human case reports, including clinician observations of occupationally exposed workers; (3) human epidemiology studies of fluoride and cognitive deficits, including all prospective cohort studies; (4) the literature on fluoride’s neuroendocrine effects; (5) animal and human research on possible modes of action (direct and indirect) by which fluoride affects the brain; (6) dose-response data on fluoride and neurotoxic outcomes in animal and epidemiological studies; (7) the toxicokinetics of fluoride, including data on placental transfer and uptake into the brain; and (8) *in vitro* studies investigating fluoride’s effects on brain cells, including several that used low concentrations.

14. Quantitative Dose Response Analysis: Since the literature demonstrates with high confidence that neurotoxicity is a hazard of fluoride exposure, I turned to the second step of an EPA neurotoxicity risk assessment: Quantitative Dose Response. In a quantitative dose-response analysis, a “Point of Departure” (POD) is identified from the available animal and human data in order to derive a dose that will be without appreciable risk (i.e., a Reference Dose, or RfD). For

¹ EPA (1998a), p. 1.

my analysis, I focused on the animal data, as I understood that Dr. Grandjean had already calculated a POD (i.e., BMDL) from the human birth cohort data.

15. To increase confidence in the risk characterization (a later step in the analysis, discussed below), I did not identify just one POD from the animal data. Instead, I identified the full range of PODs that can be justified, including the *least protective*. After converting these PODs into Human Equivalent Doses (HED), I applied different combinations of uncertainty factors (from non-conservative to conservative) to derive the *full range of reference doses that can be justified from the animal literature*.

16. Exposure Assessment: Consistent with the *Guidelines*, I conducted an Exposure Assessment that focused solely on the condition of use at issue in this case: fluoridation of drinking water. For my initial assessment, I relied primarily, but not solely, on the National Research Council's estimates of fluoride intake from water from the 2006 report. In response to criticisms that NRC's data may no longer be representative of contemporary exposures, I considered EPA's 2019 assessment of water intake data, in which the Agency identified the most scientifically sound and up-to-date data to use for risk assessment. I compared these updated values from EPA with the values I initially used to see if they have any material effect on my risk estimates (they did not).

17. Risk Characterization: Consistent with the *Guidelines*, I integrated the information on hazards and exposures in a risk characterization by, among other things, conducting a "Margin of Exposure" analysis for each of the PODs identified through the Quantitative Dose Response analysis.

18. Risk Determination: For the risk determination, I considered the risk-related factors that EPA has identified as relevant for risk determinations under TSCA. At the time of my initial report, EPA had not yet issued any draft risk evaluations under Section 6 of TSCA, so I relied for

guidance on risk evaluations that EPA had completed under Section 5. In response to criticism on this point, I reviewed the draft risk evaluations that EPA has subsequently issued under Section 6 to assess whether the factors EPA considers under Section 6 affect my initial determination (they do not).

B. Materials Relied Upon

19. For my risk assessment, I have relied upon my background, training and expertise in risk assessment, as well as my existing familiarity with the scientific literature on fluoride, which I first developed through extensive literature reviews for both the EPA and NRC. I also considered the following materials:

20. EPA documents, including (i) the *Guidelines* and other guidance documents that EPA has issued on risk assessment; (ii) risk assessments that EPA has conducted pursuant to the *Guidelines*;² (iii) risk evaluations that EPA has conducted under TSCA; and (iv) EPA's water intake data.

21. The NRC's review of the toxicologic literature on fluoride (NRC 2006), which I co-authored.

22. Animal studies on fluoride neurotoxicity that have been published since the NRC's 2006 review, which I obtained through a search of the National Library of Medicine's online database PubMed, as described further below.

23. The NTP's systematic review of studies addressing fluoride's impact on learning and memory in animals (NTP 2015, NTP 2016).

24. All prospective cohort studies on fluoride and neurodevelopment in humans

²I obtained the complete list of risk assessments that EPA has conducted pursuant to the *Guidelines* via an interrogatory response produced by EPA, which was provided to me by counsel.

(Bashash et al. 2017; Bashash 2018; Broadbent et al. 2015; Green et al. 2019; Shannon et al. 1986; Till et al. 2020; and Valdez-Jiminez et al. 2017).

25. Meta-analyses of the cross-sectional studies on fluoride and IQ (Choi 2012, Duan 2018).

26. The deposition of Dr. Kristina Thayer, the Director of EPA's Integrated Risk Information System (IRIS) and principal author of the NTP's 2015 and 2016 systematic reviews.

27. The deposition of Casey Hannan, the Acting Director of the Oral Health Division of the Centers for Disease Control and Prevention.

28. The deposition of Dr. Tala Henry, the Deputy Director of EPA's Office of Pollution Prevention and Toxics.

29. Studies provided by counsel—much of which I was already familiar with—which I understand were also provided to EPA's experts as well, including Dr. Tsuji.

C. Literature Search for Animal Neurotoxicity Data

30. For the animal literature, I conducted a search of the National Library of Medicine's online database PubMed to identify studies published since the NRC's 2006 review. The search terms used were: "fluoride and brain," "fluoride and learning," and "fluoride and memory."

31. The titles of all studies published since 2006 were reviewed to identify potentially relevant primary studies, and, among potentially relevant studies, abstracts were reviewed to verify relevance. Reviews, studies in Chinese for which translations were not available, and *in vitro* studies were excluded. Full-text copies of all relevant studies were obtained. In total, the search identified 110 papers. Papers that appeared to be reporting effects from the same underlying rodent experiment were treated as one study, leaving 105 distinct studies.

32. The 105 studies I identified are not an exhaustive list of the studies published since

2006, as they do not include studies that were not indexed in PubMed (e.g., studies published in the journal *Fluoride* or in certain Chinese-language journals such as the *Chinese Journal of Endemiology*). In addition, the search terms probably did not identify all relevant studies available on PubMed.

Nevertheless, the studies obtained through this pre-defined search protocol should be a reasonably representative sample of the recent literature.

D. Systematic Review

33. I did not conduct a formal systematic review, but a risk assessment under the *Guidelines* has been considered the effective equivalent of a systematic review.

IV. HISTORIC CONTEXT: 1930s to 2006

34. The early epidemiological studies in the U.S. that claimed to establish the safety of waterborne fluoride (fluoride concentrations ranging from 1 to 8 mg/L in drinking water) did not address the potential for fluoride to cause neurological effects, including IQ loss.³ The primary focus of these early studies was, instead, on skeletal health.

35. Although largely overlooked, some of the early studies of occupationally exposed workers,⁴ as well as some of the early studies of fluoride-exposed animals,⁵ reported central nervous system effects from fluoride exposure. In a 1953 study of monkeys, Wadhwani and Ramasway reported that monkeys with chronic fluorosis “did not conduct themselves with intelligence and agility of mind normally associated with them. There was a significant lack of co-ordination in their behaviour.”⁶ These early observations, some of which remained unpublished,

³ Call et al. (1965); Leone et al. (1954; 1955a; 1955b); McCauley and McClure (1954); McClure (1944); Schlesinger et al. (1956a; 1956b); Stevenson and Watson (1957).

⁴ Roholm (1937); Popov et al. (1974); Duan et al. (1995); Guo et al. (2001); Yazdi et al. (2011).

⁵ Wadhwani and Ramasway (1953); Lu et al. (1961); Rice and Lu (1963); Sadilova et al. (1968).

⁶ Wadhwani and Ramasway (1953).

were largely ignored at the time.

36. The first known study of fluoride and intelligence in humans was published in 1989 by Ren and colleagues in China.⁷ A flurry of similar studies were published in China in the 1990s.⁸ Most of these studies were published in Chinese, and they remained largely unknown outside of China until English translations started to become available after the NRC's report in 2006.

37. In 2006, the NRC concluded that "fluorides have the ability to interfere with the functions of the brain and the body by direct and indirect means."⁹ The NRC reached this conclusion based on the histological, biochemical, and molecular findings from animal studies published in the 1990s and early 2000s.¹⁰ The NRC also reviewed two studies that examined the impact of fluoride on learning and memory in animals, but the data were not yet sufficient to draw conclusions on cognitive effects.¹¹

38. As part of its report, the NRC also reviewed the 4 studies on fluoride and intelligence that were then available in English.¹² Various methodological limitations were identified with these studies, but the NRC concluded that the consistency of the results (i.e., reduced intelligence among children exposed to elevated fluoride) warranted further epidemiological research into the potential of fluoride to lower IQ.

39. The NRC also reviewed the toxicologic literature on fluoride's effects on the endocrine system, including the thyroid gland. The NRC concluded that fluoride is an endocrine-disrupting chemical which can alter thyroid function at estimated average intakes as low as 0.01 to

⁷ Ren et al. (1989).

⁸ Qin et al. (1990); Chen et al. (1991); Guo et al. (1991); Lin et al. (1991); Sun et al. (1991); An et al. (1992); Li et al. (1994); Xu et al. (1994); Yang et al. (1994); Duan et al. (1995); Li et al. (1995); Wang et al. (1996); Yao et al. (1996; 1997); Zhao et al. (1996).

⁹ NRC (2006), p. 222.

¹⁰ NRC (2006), pp. 221-222.

¹¹ NRC (2006), pp. 215-216, 221.

¹² Li et al. (1995); Zhao et al. (1996); Lu et al. (2000); Xiang et al. (2003a; 2003b).

0.03 mg/kg/day in individuals with iodine deficiency.¹³ The NRC recognized the potential relevance of fluoride's endocrine effects to neurotoxicity, noting that depressed thyroid function during pregnancy can lower the IQ of the offspring.¹⁴

40. The NRC's findings on the neurotoxic potential of fluoride have been accepted as an accurate summary of the hazard by the EPA and other federal agencies, including the CDC.

41. My risk assessment builds upon NRC's hazard determinations by considering the large volume of additional research that has been published since the NRC findings were released.

V. HAZARD CHARACTERIZATION

A. The "Sufficient Evidence" Standard

42. The focus of the Hazard Characterization is whether, at some level of exposure, the chemical has a credible potential to cause neurotoxic effects (i.e., whether neurotoxicity is a *hazard* of the chemical). The question of whether this hazard is a *risk* at environmentally relevant exposures is a separate question that is addressed in the Risk Characterization phase (as discussed below).

43. Under the *Guidelines*, hazard assessment is a qualitative determination in which the risk assessor must determine whether "sufficient evidence" of a neurotoxicity hazard exists.¹⁵ A "sufficient evidence" finding "can be based on either human or animal data."¹⁶ EPA has a preference for using human data if suitable data exist;¹⁷ in practice, however, animal data are almost always used.¹⁸

¹³ NRC (2006), pp. 262-263, 266.

¹⁴ NRC (2006), p. 263.

¹⁵ EPA (1998a), pp. 11, 53, 55-56.

¹⁶ EPA (1998a), p. 11.

¹⁷ EPA (2018a), p. 2-1.

¹⁸ EPA (1998a), p. 20.

1. Sufficient Evidence from Human Data

44. For human data, “sufficient evidence” of a neurotoxic hazard exists if epidemiologic studies show that “some neurotoxic effect is *associated* with exposure.”¹⁹ EPA contrasted this requirement of an “association” with what the Agency recognized to be the “more stringent requirement” of “causality.”²⁰ Under the *Guidelines*, there is no requirement to prove causality; evidence of an association is enough.

45. In assessing whether epidemiological studies demonstrate an association with neurotoxicity, EPA has stated that prospective cohort studies “should weigh heavily” in the assessment.²¹ The *Guidelines* recognize that prospective studies are “invaluable for determining the time course for development of dysfunction” and permit “direct estimate of risks attributed to a particular exposure.”²² The only drawback of prospective studies that the *Guidelines* identify are that they “can be very time-consuming and costly.”²³

2. Sufficient Evidence from Animal Data

46. For animal data, “sufficient evidence” of a neurotoxic hazard exists if experimental studies demonstrate a potential neurotoxic hazard in humans.²⁴ The “minimum evidence” necessary to demonstrate a potential hazard is “a single appropriate, well-executed study in a single experimental animal species.” If no individual study is sufficient to establish a hazard, “the total

¹⁹ EPA (1998a), p. 53.

²⁰ EPA (1998a), pp. 53.

²¹ EPA (1998a), pp. 18.

²² EPA (1998a), pp. 17.

²³ EPA (1998a), pp. 17.

²⁴ EPA (1998a), p. 53.

available data may support such a conclusion” including data on toxicokinetics²⁵ and mechanisms of action.²⁶

47. Neurotoxic endpoints in animal studies fall into several categories, including neuroanatomical, neurochemical, and behavioral.²⁷

48. Neuroanatomical endpoints include changes to the brain, including damage to brain cells, that are detectable under a microscope (i.e., “histological”).²⁸ The *Guidelines* consider neuroanatomical changes to be “of concern,” and EPA has established reference doses for chemicals based on neuroanatomical effects.

49. Neurochemical effects include biochemical changes, such as alterations in neurotransmitter function and effects on enzymes. The *Guidelines* state that neurochemical changes “may be regarded as adverse because of their known or presumed relation to neurophysiological and/or neurobehavioral consequences.”²⁹

50. Behavioral changes include alterations to motor activity, changes in sensory abilities or motor coordination, and impairments in learning, memory, and attention.³⁰ EPA has repeatedly based reference doses on behavioral alterations documented in animals, including learning and memory impairments.

51. In considering the relevance of the animal data to humans, the *Guidelines* provide four default assumptions. First, EPA assumes that “an agent that produces detectable adverse

²⁵ The *Guidelines* use the term pharmacokinetics. Both pharmacokinetics and toxicokinetics refer to the uptake, distribution, and retention of chemicals, with the former term being more frequently used in the context of pharmaceuticals, and the latter term more frequently used in the context of toxicants.

²⁶ EPA (1998a), p. 56.

²⁷ EPA (1998a), pp. 20-21.

²⁸ EPA (1998a), p. 21.

²⁹ EPA (1998a), p. 55.

³⁰ EPA (1998a), p. 21.

neurotoxic effects in experimental animal studies will pose a potential hazard to humans.”³¹ Second, EPA assumes that neuroanatomical, neurochemical, and behavioral changes “are of concern.”³² Third, EPA assumes that “the neurotoxic effects seen in animal studies may not always be the same as those produced in humans” due to “species-specific differences in maturation of the nervous system, differences in timing of exposure, metabolism, or mechanisms of action.”³³ Fourth, EPA assumes that “humans are as sensitive as the most sensitive animal species tested.”³⁴ These four assumptions are “plausibly conservative,” meaning that “they are protective of public health and are also well founded in scientific knowledge about the effects of concern.”³⁵

3. Data that EPA Has Found Sufficient for Hazard Determination

52. EPA has conducted 10 risk assessments pursuant to the *Guidelines*. In 9 of these risk assessments, EPA found sufficient evidence to make a hazard determination and established Reference Doses (RfDs) or Reference Concentrations (RfCs)³⁶ to protect against the hazard.³⁷ In each of these 9 assessments, EPA based its hazard determination on animal data. For 6 of these 9 assessments, the chemicals had *no* human data on neurotoxicity (Table 1). For the 3 chemicals with some human data, no prospective cohort studies were available.

53. The principal studies³⁸ which EPA has used to establish RfDs have not been

³¹ EPA (1998a), p. 6.

³² EPA (1998a), p. 6.

³³ EPA (1998a), p. 7.

³⁴ EPA (1998a), p. 7.

³⁵ EPA (1998a), p. 7.

³⁶ Reference Doses refer to oral exposures, while Reference Concentrations refer to inhalational exposure. Eight of the 9 neurotoxicity risk assessments established RfDs, while 1 set an RfC. For purposes of simplicity, I will refer to Reference Doses for the remainder of this declaration when discussing these assessments.

³⁷ These 9 risk assessments were performed for BDE-47 (EPA 2008a), BDE-99 (EPA 2008b), BDE-153 (EPA 2008c), BDE-209 (EPA 2008d), Chlorine Dioxide and Chlorite (EPA 2000b), 2-Hexanone (EPA 2009b), Methanol (EPA 2013a), RDX (EPA 2018a), and Trimethylbenzenes (EPA 2016).

³⁸ A principal study is the study that contributes most significantly to the assessment of risk and is generally the basis for the Point of Departure from which a reference value is derived.

“perfect” studies. In fact, in most of the neurotoxicity risk assessments, EPA has identified a number of methodological limitations with the studies. Some of the principal studies did not conform to EPA’s testing guidelines for animal studies; some used relatively small numbers of animals (e.g., 10 per group); and the principal studies that investigated effects from prenatal exposures did not always control for “litter effects,” a methodological deficiency that can skew the effect size in developmental studies. In light of these limitations, EPA had “low confidence” for the studies it relied upon for several of its risk assessments (see Table 1). This did not stop EPA from establishing RfDs for these chemicals.

54. In several of EPA’s neurotoxicity risk assessments, EPA established an RfD despite a relatively small number of animal studies. In the RDX risk assessment, for example, EPA identified 16 animal studies, only two of which had been published. EPA characterized these studies as showing “consistent evidence” of neurotoxicity because 11 of the 16 studies reported neurological effects³⁹ and the effects were generally dose-related (although inconsistencies existed across the studies in terms of the doses that produced effects).⁴⁰ EPA has thus recognized that “consistency” of the evidence is not synonymous with unanimity.

³⁹ EPA (2018a), p. 1-23.

⁴⁰ EPA (2018a), pp. 1-12, 1-18.

Table 1. Chemicals with oral RfDs based on neurological endpoints, assessed according to EPA's Guidelines for Neurotoxicity Risk Assessment.^a

Name of Chemical	Human Neurotoxicity Data? ^b	Principal Study	Confidence in Principal Study	Known Mode of Action?	Effect	Reference
BDE-47	No	Animal	Not given ^c	Inadequate data	Changes in spontaneous motor activity and habituation	EPA (2008a)
BDE-99	No	Animal	Not given ^d	Inadequate data	Neurobehavioral developmental effects; changes in motor activity	EPA (2008b)
BDE-153	No	Animal	Not given ^e	Inadequate data	Spontaneous behavior, learning and memory	EPA (2008c)
BDE-209	No	Animal	Low	Inadequate data	Changes in spontaneous behavior and habituation	EPA (2008d)
Chlorine Dioxide and Chlorite	No	Animal	Medium	No	Neurodevelopmental delay; lowered auditory startle amplitude	EPA (2000b)
2-Hexanone	No	Animal	Medium	Yes	Axonal swelling in peripheral nerves	EPA (2009b)
RDX	One cross-sectional study, 16 case reports	Animal	High	Yes	Convulsions	EPA (2018a)
Trimethylbenzenes	Occupational studies of solvent mixtures, controlled experiments with healthy adults	Animal	Low to Medium	Tentative, based on structurally similar compounds	Decreased pain sensitivity	EPA (2016)

^a EPA (1998a); Federal Register (1998). In addition, an inhalation RfC was derived for methanol based on animal data (EPA 2013a); the confidence in the RfC was considered medium to high.

^b Human studies of neurotoxicity endpoints.

^c Confidence in the principal study was not stated, but the "overall confidence in the RfD assessment of BDE-47 is low" (EPA 2008a, p. 48).

^d Confidence in the principal study was not stated, but the "overall confidence in the RfD [for BDE-99] is low" (EPA 2008b, p. 67).

^e Confidence in the principal study was not stated, but the "overall confidence in the RfD assessment for BDE-153 is low" (EPA 2008c, p. 37).

55. EPA has taken a similar approach to animal data in some of its draft risk evaluations under Section 6 of TSCA. In its NMP risk evaluation, for example, EPA based its risk calculations for chronic exposures in humans on animal data linking NMP to reduced fertility, despite the fact that there were only six animal studies available, three of which found no effect.⁴¹ These contradictory findings were considered a source of uncertainty, but did not stop EPA from using these animal data to assess risk in humans. In fact, EPA made findings of unreasonable risk in humans exposed to lower doses of NMP based on this small body of contradictory data.

B. Human Studies on the Neurotoxicity of Fluoride

56. As noted earlier, the *Guidelines* state that prospective cohort studies “should weigh heavily in the risk assessment process.”⁴² The *Guidelines* also identify other types of human studies that can inform the assessment, including case reports and cross-sectional studies.⁴³

57. In contrast to 9 chemicals for which EPA has established reference doses under the *Guidelines*, there are abundant human data on fluoride neurotoxicity, including 4 high-quality prospective cohort studies with individualized measurements of exposure during the prenatal period.⁴⁴

58. I understand that Dr. Hu and Dr. Lanphear will be addressing the ELEMENT and MIREC birth cohort studies, and I understand that Dr. Philippe Grandjean will be addressing the other epidemiological studies, so I will forego repeating the details here.

⁴¹ EPA (2019d), pp. 173-174.

⁴² EPA (1998a), p. 17.

⁴³ EPA (1998a), pp. 15-16.

⁴⁴ Bashash et al. (2017; 2018); Green et al. (2019); Valdez-Jiménez et al. (2017).

59. As I described in my expert report, the human data on fluoride *strongly* support a hazard determination. Most importantly, each of the 4 prospective studies with measurements of *prenatal* exposure has found large and significant adverse associations with neurodevelopment, including IQ loss and inattention. An additional prospective study has found an association between IQ deficits and fluoride exposure during *infancy*.⁴⁵ These studies—which have consistently detected a significant association between early-life fluoride exposure and cognitive deficits using the most reliable study design identified by the *Guidelines*—are by themselves enough to constitute “sufficient evidence” of a hazard.

60. The consistency of the inverse association between fluoride and IQ in cross-sectional studies also adds important weight to the hazard assessment. Although cross-sectional studies are limited in their capacity to establish causal relationships, this limitation is lessened where the study examines stable populations and stable water fluoride levels.⁴⁶ In any event, the focus of the *Guidelines* is on assessing whether there is a reliable *association* with neurotoxicity, not on definitively proving causality.⁴⁷ As several meta-analyses have demonstrated, the cross-sectional studies show large and significant inverse *associations* between fluoride and IQ, with an average loss of about 7 IQ points.⁴⁸

61. Finally, the case reports of neurological symptoms following fluoride exposure (e.g., general malaise, fatigue, headaches, and difficulties with concentration and memory) add

⁴⁵ Till et al. (2020).

⁴⁶ Under these conditions, measurement of current water fluoride levels may be a reasonable, albeit imperfect, proxy for exposure from the prenatal period onward, and thus the temporality requirement for a causal inference is partially met. A number of the cross-sectional studies on fluoride and IQ have, in fact, expressly limited the study population to children who lived in the same area since birth, which increases the basis for inferring causation. Chen et al. (1991); Choi et al. (2015); Ding et al. (2011); Karimzade et al. (2014a; 2014b); Khan et al. (2015); Lu et al. (2000); Nagarajappa et al. (2013); Rocha Amador et al. (2007); Seraj et al. (2012); Sudhir et al. (2009); Wang et al. (2007); Yao et al. (1996; 1997); Zhang et al. (2015b).

⁴⁷ EPA (1998a), p. 53.

⁴⁸ Choi et al. 2012; Duan et al. 2018.

additional support to the hazard determination. While case reports are generally not sufficient, by themselves, to establish a hazard, the *Guidelines* consider them “useful when corroborating epidemiological data are available.”⁴⁹ Further, as the NRC noted, several of the case reports on fluoride can be characterized as “experimental studies,” since they involved “individuals who underwent withdrawal from their source of fluoride exposure and subsequent re-exposures under ‘blind’ conditions. In most cases, the symptoms disappeared with the elimination of exposure to fluoride and returned when exposure was reinstated.”⁵⁰ There is credible evidence, therefore, that for some sensitive individuals, fluoride exposure may cause overt neurological symptoms, although the NRC called for more research to better understand the issue.

C. Animal Studies on Fluoride Neurotoxicity

62. The animal research on fluoride neurotoxicity was sufficient to permit the NRC to conclude, in 2006, that fluoride interferes with the functions of the brain.⁵¹ The NRC based this finding on the neuroanatomical and neurochemical changes produced by fluoride in laboratory animals. These changes include: reduced protein and phospholipid content; inhibition of acetylcholinesterase; interference with neurotransmitters; increased production of free radicals in the brain (i.e., oxidative stress); neuronal deformations; increased uptake of aluminum; and enhancement of reactive microglia.⁵²

63. Many animal studies have been published since the NRC review which add further support to the hazard determination, as I will now discuss.

1. Studies Indexed by the National Library of Medicine (PubMed)

64. In my search of PubMed, I identified 105 studies that have been published since

⁴⁹ EPA (1998a), p. 15.

⁵⁰ NRC (2006), pp. 208-209.

⁵¹ NRC (2006), p. 222.

⁵² NRC (2006), pp. 221-222.

2006. Of these studies, all but 4 reported associations between fluoride exposure and neurotoxic outcomes.⁵³

65. Table A-1 in Appendix A to this declaration provides data from the 88 animal studies which investigated neuroanatomical and neurochemical endpoints (i.e., “structural” effects), while Table A-2 provides data from the 36 animal studies which investigated learning and memory endpoints (i.e., “functional” effects).⁵⁴ Twenty-nine studies investigated both types of effects and are in both lists.⁵⁵

66. As can be seen in Table A-1, rodent studies published since the NRC review have continued to document structural (e.g., neuroanatomical and neurochemical) changes in the brains of fluoride-treated rodents. These changes include oxidative stress, neuronal degeneration, mitochondrial disturbances, reductions in nicotinic receptors, impaired synaptic plasticity, and neuroinflammation.

67. Among the studies that have investigated both structural and functional effects of fluoride, the former have sometimes (but not always) occurred at lower exposures, suggesting that fluoride can cause cellular and biochemical changes in the brain prior to the manifestation of outwardly demonstrable deficits.⁵⁶ Put another way, deficits in learning and memory likely represent a relatively advanced stage of fluoride neurotoxicity. Nevertheless, both structural and

⁵³ Negative results were reported by Whitford et al. (2009), Pulangan et al. (2018), McPherson et al. (2018), and Jia et al. (2019, which I discuss later).

⁵⁴ For purposes of simplicity, I have used the term “structural” to refer to both neuroanatomical and neurochemical effects. While neurochemical effects are technically “functional” in nature, I use the word “functional” to refer solely to outward manifestations of neurotoxicity (i.e., learning/memory deficits). In this declaration, therefore, “structural” changes refer to all changes observed *in the brain*, while functional effects refer to all changes in *outward behavior* (e.g., learning and memory test performance, etc).

⁵⁵ To facilitate comparisons across these studies, Tables A-1 and A-2 exclude 2 studies of non-rodents as well as four studies in which the fluoride exposure was part of a mixture involving other potentially neurotoxic chemicals, one study involving exposure by a route other than ordinary ingestion, and two behavioral studies with endpoints that did not specifically involve learning and memory.

⁵⁶ See, for example, Agustina et al. (2018); Ma et al. (2015); Niu et al. (2018a); Sun et al. (2018); Wang et al. (2018a); Zhang et al. (2019); Zhao et al. (2019).

functional harms have repeatedly been observed in rodents at water fluoride concentrations between 5 mg/L and 23 mg/L.⁵⁷ As with the RDX literature,⁵⁸ there are some inconsistencies across the studies in the reported doses that can cause certain types of harm; these differences likely result, at least in part, from differences in study design, including differences in timing of exposure, duration of exposure, and strain and sex of animal.

68. Most of the animal studies to date have used subchronic exposure scenarios, which would tend to understate the effect from lifetime exposure. EPA's testing guidelines define a chronic exposure study in rodents as one that lasts at least 12 months.⁵⁹ None of the recent learning studies has lasted 12 months, and only 1 of the recent structural studies has lasted 12 months or more.⁶⁰ Among the studies that have tested animals at multiple points in time, the effects have tended to worsen with time, with some effects not appearing at all until 3 to 6 months of chronic exposure.⁶¹ Since most of the studies on fluoride neurotoxicity have lasted no longer than 3 months, the studies are likely not detecting the full spectrum of fluoride's effects.

69. I understand that EPA is asserting that systemic toxicity, as reflected by reduced body weight, may explain fluoride's observed effect on learning/memory in animals. The *Guidelines* provide that, "If several neurological signs are affected, but only at the high dose and in conjunction with other overt signs of toxicity, including systemic toxicity, *large decreases in body weight*, decreases in body temperature, or debilitation, there is less persuasive evidence of a direct neurotoxic effect."⁶² The *Guidelines* further provide that "At doses causing moderate

⁵⁷ These concentrations of fluoride *ion* correspond to a concentration of approximately 10 to 50 mg/L of *sodium* fluoride, as there are 2.2 parts sodium for each 1 part fluoride.

⁵⁸ EPA (2018a).

⁵⁹ EPA (1998b), p. 1.

⁶⁰ Teng et al. (2018).

⁶¹ For example, Güner et al. (2016); Liu et al. (2011); Yang et al. (2018a); Zhang et al. (2015a).

⁶² EPA (1998a), p. 38.

maternal toxicity (i.e., 20% or more reduction in weight gain during gestation and lactation), interpretation of developmental effects may be confounded.”⁶³ The fact that there is some effect on body weight, therefore, does not, by itself, negate a direct neurotoxic effect; the effect on body weight must be relatively large (i.e., >20%). While some of the animal studies on fluoride do show some body weight reductions, many do *not*—particularly at the lowest doses causing the effects. Systemic toxicity is thus an unlikely explanation of the neurotoxic effects reported.

2. NTP Systematic Review for Australian Government (2015)

70. In 2015, the National Toxicology Program (NTP) completed a systematic review of the animal literature on fluoride neurotoxicity and submitted a report to the Australian government.⁶⁴ The NTP limited its review to studies that have measured learning, memory, and other behavioral effects.⁶⁵ In total, the NTP identified 44 studies of learning and memory, 14 of which were excluded due to risk of bias from lack of randomization, lack of blinding at outcome assessment, or other design deficiencies.⁶⁶ From the remaining 30 studies, NTP concluded that there was “a moderate level-of-evidence for a pattern of findings suggestive of an effect on learning and memory in rats treated during development or adulthood.”⁶⁷ Moderate level of evidence is the second highest level of evidence under NTP’s 5-grade classification criteria.⁶⁸

⁶³ EPA (1998a), p. 46.

⁶⁴ NTP (2015a).

⁶⁵ NTP (2015a), pp. 1, 28.

⁶⁶ In addition to PubMed, NTP searched several additional databases. NTP (2015a), p. 1.

⁶⁷ NTP (2015a), p. 1.

⁶⁸ NTP (2015a), p. 11. Under NTP’s Hazard Identification Scheme, a chemical that has a moderate level of evidence of neurotoxicity in animals and a moderate level of evidence of neurotoxicity in humans is a “presumed” neurotoxicant (NTP 2015b, p. 67, Figure 8).

3. NTP Systematic Review (2016)

71. In 2016, the NTP published an updated version of its systematic review.⁶⁹ In the updated review, NTP identified an additional four studies on learning and memory, two of which were excluded for bias, resulting in a total of 32 studies for its analysis.⁷⁰ NTP maintained its conclusion that the animal evidence is “suggestive” that fluoride impairs learning and memory, but downgraded its confidence in the developmental studies to “low.”⁷¹ NTP had less confidence in the developmental studies due to their general failure to control for litter effects, as well as the relatively few developmental studies that used fluoride concentrations lower than 25 mg/L in drinking water.⁷²

72. The NTP identified several common methodological limitations with the learning and memory studies, including failure to rule out fluoride-induced motor effects as the cause of the apparent cognitive deficits; failure to control for “litter effects” in the developmental studies; lack of blinding; and lack of reported information on the study conditions, including the purity of the fluoride added to the water and the concentrations of fluoride in the rodent chow.

73. In contrast to NTP’s 2015 report, the 2016 report considered the absence of animal studies using 0.7 mg/L (the current recommended fluoride concentration for human drinking water⁷³) to be an important limitation in the research in terms of its relevance to human exposure levels.⁷⁴

⁶⁹ NTP (2016).

⁷⁰ NTP (2016), p. vi.

⁷¹ NTP (2016), p. vii.

⁷² NTP (2016), p. 57.

⁷³ USDHHS (2015).

⁷⁴ NTP (2016), pp. 55, 58.

4. Assessment of NTP's Review

74. The suggestion by NTP that rodent studies should use fluoride concentrations of 0.7 mg/L in order to be relevant to human exposures is at odds with EPA's approach to risk assessment.⁷⁵ As I discuss later, humans are considered much more sensitive to toxicants than are rats and mice, and the EPA has developed procedures to account for this increased sensitivity. The net effect of EPA's procedures is that what might initially seem to be a "high" dose in animal studies may be very relevant to assessing risk in humans at lower doses.

75. By limiting its review to studies investigating learning and memory, the NTP did not consider the much larger number of studies that have investigated neuroanatomical and neurochemical effects, endpoints that are more sensitive and also potentially less susceptible to bias associated with outcome assessment.

76. The NTP correctly identified a number of methodological limitations in the learning/memory studies. The lack of blinding in some studies, for example, does create some uncertainty because lack of blinding can bias results in the direction of the anticipated effect.⁷⁶ Some of the limitations, however, would not be expected to skew the results in a consistent direction across laboratories (e.g., lack of information on the purity of the fluoride compounds). Similarly, litter effects can produce false negatives as well as false positives, and can both inflate and deflate the true effect size.⁷⁷ The impact of these limitations on the reported results is thus unclear, particularly when considering that the studies also have limitations that will make it harder

⁷⁵ The principal author of the NTP study, Kristina Thayer, testified at her deposition that she is no longer comfortable with the assumption of a 1-to-1 equivalence between fluoride exposures in animals and humans; Thayer testified that she would approach the issue differently today, with greater attention to interspecies differences in toxicokinetics and toxicodynamics. (Thayer Deposition at 151:9-152:3, 302:21-303:23). These issues are discussed further below.

⁷⁶ Holman et al. (2015).

⁷⁷ Zorrilla (1997), p. 144; Lazic and Essioux (2013), p. 3.

to detect effects, including the absence of chronic studies and the absence of studies investigating neonatal exposures that are comparable to formula-feeding exposures in human infants, as discussed further below.

77. Although the NTP expressed concern about the difficulty of distinguishing fluoride's effects on learning/memory from its effects on the motor/sensory system, each of these effects is neurotoxic and a matter of concern.

5. Developmental Studies Published Since the NTP Review

78. Subsequent to the NTP's review, 11 additional developmental studies have reported learning and memory outcomes.⁷⁸ Ten of these studies found deficits in the fluoride-treated groups. Notably, the Bartos et al. studies, which controlled for litter effects, found impairments in learning and memory at a fluoride concentration of just 5 mg/L. I will discuss these studies further in the Quantitative Dose Response section below.

6. McPherson (2018) and Other "No Effect" Studies

79. McPherson et al. (2018) is the one developmental study published since the NTP review that did not find clear adverse effects on learning and memory, although it did find a significant increase in pain sensitivity (a neurotoxic effect).

80. There are several features of the McPherson study that may help to explain the absence of a clear effect on learning and memory. First, unlike the overwhelming majority of previous studies on fluoride neurotoxicity, the McPherson study used Long Evans Hooded rats, which some have suggested may have lower sensitivity to fluoride than other strains.⁷⁹ To date,

⁷⁸ Bartos et al. (2018; 2019); Chen et al. (2018a); Cui et al. (2017); Ge et al. (2018); McPherson et al. (2018); Sun et al. (2018); Wang et al. (2018a); Zhao et al. (2019); Zhu et al. (2017); Zhou et al. (2019).

⁷⁹ Elliott (1967).

three studies⁸⁰ have examined the effect of fluoride on learning in Long Evans rats, and all three have failed to find an effect.⁸¹

81. Second, in contrast to most of the other developmental studies, McPherson et al. did not start the exposure until the 6th day of gestation.⁸² As pregnancy in rats lasts approximately 21 days, any effects due to exposures early in, or preceding, the pregnancy may not have been detected by McPherson's study design.

82. Third, the offspring in the McPherson study had virtually no fluoride exposure during the neonatal period because the rat pups were breastfed during the pre-weaning period. This is important because the fluoride content of breast milk in rats (as with other mammals, including humans) is negligible, even when the mother is consuming large quantities of fluoride.⁸³ The rats in the McPherson study thus missed a potentially key period of vulnerability (early infancy)—an important limitation given the widespread use of infant formula among human neonates.⁸⁴

83. In addition to the McPherson study, three other studies (with weaker study designs) reported no neurotoxic effects from fluoride exposure.⁸⁵ These three studies include Whitford et al. and Pulungan et al. which started with adult animals, and an unusual study by Jia et al. which started at gestational day 9. All or part of the gestational period was thus missed in each of these studies.

⁸⁰ Elliott (1967); Varner et al. (1994); McPherson et al. (2018).

⁸¹ The plausibility of strain-specific differences between Long Evans and other rats is supported by other research which has found that Long Evans Hooded rats have different sensitivities to teratogenic substances in utero than Sprague-Dawley rats (Kang et al. 1986).

⁸² McPherson et al. (2018).

⁸³ Fluoride concentrations in mammalian milk are very low in comparison to the mother's fluoride intake, even when the mother's fluoride intake is quite high (NRC 2006, pp. 33, 36; Drinkard et al. 1985).

⁸⁴ This limitation is not unique to the McPherson study, as all other developmental studies on fluoride have failed to supplement the pup's exposure during the breastfeeding stage.

⁸⁵ Whitford et al. (2009); Pulungan et al. (2018); Jia et al. (2019).

84. According to the *Guidelines*, “To judge that an agent is unlikely to pose a hazard for neurotoxicity, the minimum evidence would include data from a host of endpoints that revealed no neurotoxic effects.”⁸⁶ This evidence does not exist for fluoride. To the contrary, almost all studies, including McPherson et al. (2018), have reported adverse effects on at least one of the endpoints measured.

D. Other Considerations

1. Dose Response

85. The *Guidelines* recognize that “determining a hazard often depends on whether a dose-response relationship is present,”⁸⁷ and thus “dose-response evaluation is a critical part of the qualitative characterization of a chemical’s potential to produce neurotoxicity.”⁸⁸ Because “human studies covering a range of exposures are rarely available,” the *Guidelines* state that the dose-response evaluation will typically be limited to animal data.⁸⁹

86. In contrast to the chemicals that EPA has evaluated under the *Guidelines*, there is abundant dose-response data for fluoride from *human* studies. Most importantly, the ELEMENT and MIREC birth cohort studies have found linear dose-response relationships between maternal urinary fluoride and IQ in the offspring.⁹⁰ The linearity of the dose-response relationships in these studies was not simply assumed—it was scrutinized through several methods, which I understand Drs. Hu and Lanphear will be explaining as part of their testimony.

87. Dose-response trends have also been observed in cross-sectional studies as a function of childhood urine and serum fluoride levels, although these are inherently less certain.⁹¹

⁸⁶ EPA (1998a), pp. 55-56.

⁸⁷ EPA (1998a), p. 2.

⁸⁸ EPA (1998a), p. 50.

⁸⁹ EPA (1998a), p. 50.

⁹⁰ Bashash et al. (2017; 2018); Green et al. (2019).

⁹¹ Cui et al. (2018); Ding et al. (2011); Xiang et al. (2011); Zhang et al. (2015b).

An important limitation with dose-response data from cross-sectional studies is that the exposures are tested after the effect (reduction in IQ) has occurred. The data, however, are not without value, as current exposures can be reflective of developmental exposures in areas with stable populations and stable water fluoride concentrations. In the Zhang study, for example, most of the children had been living in the same household and drinking from the same wells since birth.⁹²

88. In addition to dose-response data from human studies, there is also considerable dose-response data from animal studies. A prerequisite for dose-response analysis in animal studies is that there be multiple treatment groups with different exposures to the test substance. Many of the animal studies on fluoride have used multiple treatment doses, and thereby permit evaluation of dose response. Of the studies published since the NRC review (summarized in Table A-1), 1 used four treatment doses, 17 used three treatment doses, and 16 used two treatment doses (in addition to the control groups). Of these 34 studies, 30 show visually apparent dose-response trends for at least one of the effects being investigated.

2. Neuroendocrine Effects

89. EPA's *Guidelines* recognize the relevance of a chemical's ability to alter the function of the thyroid gland.⁹³ According to the *Guidelines*, "the development of the nervous system is intimately associated with the presence of circulating hormones such as thyroid hormone."⁹⁴ A thyroid disturbance during a specific developmental period may cause a "nervous system deficit, which could include cognitive dysfunction, altered neurological development, or visual deficits, [depending] on the severity of the thyroid disturbance and the specific developmental period when exposure to the chemical occurred."⁹⁵ Elsewhere, EPA has recognized

⁹² Zhang et al. (2015b), p. 4.

⁹³ EPA (1998a), p. 50.

⁹⁴ EPA (1998a), p. 50.

⁹⁵ EPA (1998a), p. 50.

that “thyroid hormones are essential for normal brain development in humans and that hypothyroidism during fetal and early neonatal life may have profound adverse effects on the developing brain.”⁹⁶

90. Thyroid toxicity may be a significant mechanism by which fluoride affects neurodevelopment. In 2006, the NRC had enough information to conclude that fluoride is an “endocrine disrupter” which may lower thyroid function.⁹⁷ Sodium fluoride was once prescribed as a therapeutic agent for *lowering* thyroid activity in cases of *hyperthyroidism*.⁹⁸ The NRC reported that fluoride can lower thyroid function at estimated average intakes of 0.05-0.13 mg/kg/day in humans with adequate iodine intake, and at estimated average intakes as low as 0.01 to 0.03 mg/kg/day in individuals with iodine deficiency.⁹⁹ Put differently, fluoride affects thyroid function at lower doses in people with iodine deficiency than in those with optimal intake of iodine.

91. Epidemiological research published subsequent to the NRC’s report is consistent with and further supports NRC’s findings. In 2018, Malin et al. reported a relationship between urinary fluoride and elevated TSH (thyroid stimulating hormone) among iodine-deficient adults in Canada, but not in the general population as a whole (excluding those with known thyroid disease and excluding pregnant individuals).¹⁰⁰ Elevated TSH is indicative of a decrease in thyroid function. Ten percent of women of child-bearing age in the US are iodine deficient.¹⁰¹

⁹⁶ EPA (2008a), p. 40, citing Morreale de Escobar et al. (2000) and Haddow et al (1999). See also EPA (2008b), p. 54, citing Morreale de Escobar et al. (2000). EPA’s Science Advisory Board in 2013 found that “the most sensitive life stages are the fetus, neonates and infants because these are the stages when thyroid-dependent brain development occurs” (EPA 2013b, cover letter, p. 2).

⁹⁷ NRC (2006), pp. 262-263.

⁹⁸ Galletti and Joyet (1958). Consistent with this thyroid use (i.e., lowering thyroid function), fluoride exposure has been associated with hypothyroidism in animal and human studies (Hillman et al. 1979; Peckham et al. 2015; Yang et al. 2019).

⁹⁹ NRC (2006), pp. 262-263.

¹⁰⁰ Malin et al. (2018). Barberio et al. (2017) found no association between fluoride exposure and thyroid status, but the iodine-deficient part of the population was not specifically addressed.

¹⁰¹ CDC (2008), Chapter 4a, pp. 91-100; see also Pearce (2015); Caldwell et al. (2011).

92. In 2015, a nationwide study from England reported a significant association between water fluoridation and increased prevalence of hypothyroidism.¹⁰²

3. Toxicokinetics

93. Under the *Guidelines*, consideration should be given to the toxicokinetics of the chemical with “particular importance” given to the chemical’s capacity to get through the blood-brain barrier.¹⁰³ The permeability of the blood brain barrier is particularly important when a chemical, such as fluoride, is able to make it through the placenta. Studies in humans have repeatedly demonstrated that fluoride crosses the placenta and reaches the fetus,¹⁰⁴ and thus it is generally accepted that “fluoride readily crosses the placenta.”¹⁰⁵ In general, measured concentrations of fluoride in umbilical cord blood and in blood of neonates are similar to concentrations in maternal blood.¹⁰⁶ In short, the fluoride that a mother ingests will cause exposure to the fetus.

94. Fluoride is also known to cross the blood-brain barrier,¹⁰⁷ and passage of fluoride into the brain can be expected to be higher during the fetal and neonatal life stages when the blood brain barrier is not yet fully developed.¹⁰⁸ As the EPA has recognized, “Because the blood-brain barrier limits the passage of substances from blood to brain, in its absence, toxic agents can freely enter the developing brain.”¹⁰⁹ Consistent with EPA’s observation, the recent rat study by

¹⁰² Peckham et al. (2015).

¹⁰³ EPA (1998a), p. 47.

¹⁰⁴ See for example, Feltman and Kosel (1961); Gedalia et al. (1964); Blayney and Hill (1964); Armstrong et al. (1970); Hanhijärvi et al. (1974); Forsman (1974); Shen and Taves (1974); Ron et al. (1986); Malhotra et al. (1993); Gupta et al. (1993); Brambilla et al. (1994); Shimonovitz et al. (1995).

¹⁰⁵ NRC (2006), p. 193.

¹⁰⁶ Feltman and Kosel (1961); Gedalia et al. (1964); Hudson et al. (1967); Armstrong et al. (1970); Hanhijärvi et al. (1974); Ron et al. (1986); Malhotra et al. (1993); Gupta et al. (1993); Shimonovitz et al. (1995).

¹⁰⁷ Geeraerts et al. (1986); Mullenix et al. (1995); Zhang et al. (2013c); Niu et al. (2015b).

¹⁰⁸ EPA (2009b), p. 58.

¹⁰⁹ EPA (2009b), p. 58.

McPherson et al. found sharply elevated concentrations of fluoride in the brain following prenatal exposure.¹¹⁰

4. Mode of Action

95. EPA's *Guidelines* recognize that hazard identification is strengthened by, but not dependent upon, an identifiable mechanism by which the chemical can exert neurotoxic effects.¹¹¹ For most of the chemicals for which EPA has established RfDs pursuant to the *Guidelines*, the mode of action has not been known (see Table 1). As noted recently by the NAS, "solid conclusions about causality can be drawn without mechanistic information, for example, when there is strong and consistent evidence from animal or epidemiology studies."¹¹² The NAS added that "mechanistic frameworks today could probably be completed for only a few chemicals."¹¹³

96. Several plausible mechanisms—both indirect and direct—have been identified that could help explain the neurotoxicity of fluoride.

97. *Indirect Mechanisms:* Depression of thyroid function is likely a principal indirect mechanism and could account for some of the neurotoxic effects reported in the literature. A thyroid mechanism is particularly plausible as a cause of IQ loss among offspring born to women with suboptimal iodine intakes.

98. *Direct Mechanisms* A recent study by Zhao et al. provides *in vitro*, *in vivo*, and epidemiological data that, together, suggest that disturbances in hippocampal mitochondrial dynamics (marked by fission inhibition and fusion promotion) play an important role in fluoride-induced cognitive loss.¹¹⁴ The hippocampus is an important region in the brain for learning and

¹¹⁰ McPherson et al. (2018).

¹¹¹ EPA (1998a), pp. 10, 53.

¹¹² NAS (2018), p. 9.

¹¹³ NAS (2018), p. 9.

¹¹⁴ Zhao et al. 2019.

memory, and many of the studies investigating the neuroanatomical and neurochemical effects of fluoride exposure have identified adverse effects in this region (see Table A-1). Other potential modes of action have also been identified, including signaling disruption, oxidative stress, and selective reductions in nicotinic receptors.¹¹⁵

5. In Vitro Studies

99. EPA's *Guidelines* also call for consideration of *in vitro* data. While positive *in vitro* data are not sufficient, by themselves, to demonstrate a neurotoxic hazard in humans, the existence of such data helps enhance the reliability of *in vivo* data.¹¹⁶

100. Fluoride's ability to damage brain cells has been documented in *in vitro* experiments. While most of the *in vitro* studies have used high concentrations that are unlikely to be present in the human brain, several studies have examined environmentally realistic fluoride concentrations. Gao et al. found increased lipid peroxidation and reduced $\alpha 7$ nicotinic acetylcholine receptors in brain cells at fluoride concentrations (i.e., 9.5 parts per billion) that are commonly found in the blood of people living in fluoridated areas.¹¹⁷ Increases in markers of neuroinflammation have also been found at low concentrations.¹¹⁸ Under the *Guidelines*, these data do not demonstrate a hazard in humans, but they do enhance the reliability of the animal studies, as similar effects have been reported in fluoride-treated rodents.¹¹⁹

6. Validity of the Database

101. Under the *Guidelines*, the validity of the database should be evaluated by assessing

¹¹⁵ Bartos et al. (2018); Chen et al. (2003; 2018a); Gao et al. (2008); Liu et al. (2010); Long et al. (2002); Shan et al. (2004); Zhang (2017b); Zhu et al. (2017).

¹¹⁶ EPA (1998a), p. 49.

¹¹⁷ Gao et al. (2008), Figures 1A, 3A.

¹¹⁸ Goschorska et al. (2018).

¹¹⁹ Bartos et al. (2018); Dong et al. (2015); Yang et al. (2018a); Yan et al. (2016); Zhao et al. (2019).

the content validity, construct validity, concurrent validity, and predictive validity of the data.¹²⁰

102. *Content validity* addresses “whether the effects result from exposure.”¹²¹ This factor weighs decisively in favor of a neurotoxicity hazard determination for fluoride. The NRC concluded that fluoride interferes with the brain,¹²² and the evidence has gotten stronger since. Kristina Thayer, the Director of EPA’s IRIS Division, has explained that “experimental animal studies are designed to let you draw causal inferences,” and that the animal studies show that fluoride damages the brain at some level of exposure.¹²³ Further, while the human cross-sectional studies are limited in their ability to produce causal inferences, the *Guidelines* provide that prospective cohort studies permit “direct estimates of risk attributable to a particular exposure.”¹²⁴

103. *Construct validity* addresses whether the neurologic effects that have been observed “are adverse or toxicologically significant.”¹²⁵ This factor is satisfied in the fluoride database. Animal studies have linked fluoride to learning and memory deficits, which are an adverse effect upon which EPA has established reference doses for other neurotoxicants (e.g., BDE-153).¹²⁶ Further, the human epidemiological data have linked fluoride with IQ detriments, including an approximate 5 to 6 point drop in IQ as maternal urinary fluoride increased from 0 to 1 mg/L.¹²⁷ EPA has recognized that a loss of a single IQ point is associated with a loss in lifetime earnings,¹²⁸ and EPA’s Clean Air Science Advisory Council has stated that “a population loss of 1-2 IQ points

¹²⁰ EPA (1998a), pp. 10-11.

¹²¹ EPA (1998a), pp. 10-11.

¹²² NRC (2006), p. 222.

¹²³ Thayer Deposition at 225:8-15, 226:13-16, 270:23-25.

¹²⁴ EPA (1998a), p. 17.

¹²⁵ EPA (1998a), pp. 10-11.

¹²⁶ EPA (2008c), p. 36. Effects on memory were also noted in the RfD determination for BDE-99 (EPA 2008b, p. 27).

¹²⁷ Bashash et al. (2017); Green et al. (2019).

¹²⁸ EPA (2008e), p. 5-28.

is highly significant from a public health perspective” and should be prevented in 99.5% of the population.¹²⁹

104. *Concurrent Validity* addresses “whether there are correlative measures among behavioral, physiological, neurochemical, and morphological endpoints.¹³⁰ Studies have correlated fluoride’s cognitive effects in animals with various neurochemical and neuroanatomical changes,¹³¹ and a few studies have correlated fluoride-associated cognitive loss in humans with increased TSH and alterations in mitochondrial dynamics.¹³² For example, Zhao et al.¹³³ reported lower circulating levels of a mitochondrial protein (fission-related protein-1, Fis1) in children from high fluoride areas (compared with children in low fluoride areas), and higher circulating levels of a second mitochondrial protein (mitofusin-2, Mfn2) in the same children. The levels of circulating Fis1 were positively associated with children's IQ scores, while the levels of circulating Mfn2 were negatively associated with the IQ scores. In addition, several plausible mechanisms of fluoride neurotoxicity have been described (discussed above).

105. *Predictive validity* addresses “whether the effects are predictive of what will happen under various conditions.”¹³⁴ The condition of perhaps greatest interest with respect to prediction of fluoride neurotoxicity is exposure during the prenatal period. Studies in both animals and humans have, with one exception,¹³⁵ reported neurologic effects following prenatal exposure. The database, therefore, does have some degree of predictive validity, although further research remains necessary to determine to what extent other conditions (e.g., nutrition, genetics, neonatal

¹²⁹ Federal Register (2008), p. 67000.

¹³⁰ EPA (1998a), pp. 10-11.

¹³¹ For example, see Bartos et al. (2018); Zhao et al. (2019); Zhou et al. (2019).

¹³² For example, Zhang et al. (2015b); Zhao et al. (2019).

¹³³ Zhao et al. (2019).

¹³⁴ EPA (1998a), pp. 10-11.

¹³⁵ McPherson et al. (2018).

exposure, and kidney function) may modify or predict outcomes. Exposure during the early postnatal period also requires further research.

7. Data Gaps

106. EPA's *Guidelines* point to the need to address "significant data gaps."¹³⁶ One of the major data gaps for fluoride is the lack of research on the impact of fluoride during the neonatal and early infancy period. EPA has recognized that the neonatal period represents a critical window of vulnerability to neurotoxicants,¹³⁷ yet most developmental rodent studies do not address neonatal exposures to fluoride (due to exclusive breastfeeding of the rat or mouse pups and absence of gavage exposures). Other data gaps include the absence of long-term animal studies, and the scarcity of epidemiological research into fluoride's neurologic effects in the elderly. Data gaps also remain with respect to how the dose which causes neurologic effects varies across susceptible subsets of the population, including those with nutrient deficiencies, genetic polymorphisms, kidney disease, and the elderly.

E. Conclusion: There Is Sufficient Evidence that Neurotoxicity Is a Hazard of Fluoride

107. The large and substantial body of evidence that now exists for fluoride, from both animal and human studies, satisfies EPA's "sufficient evidence" standard for hazard determination.

108. The *Guidelines* provide that "the minimum evidence sufficient would be data on a single adverse endpoint from a well-conducted study."¹³⁸ The *Guidelines* also recognize that prospective cohort studies are the optimal type of epidemiological study that permit direct

¹³⁶ EPA (1998a), p. 12.

¹³⁷ See for example, EPA (2008a), p. 42.

¹³⁸ EPA (1998a), p. 55.

estimates of risk. The minimum evidence threshold is thus met for fluoride because there is not just one, but *four* high-quality prospective cohort studies that support the endpoint of IQ loss, and another high-quality prospective cohort study that supports the endpoint of inattention.¹³⁹

109. EPA's *Guidelines* also permit consideration of the collective evidence when no study, by itself, is sufficient to permit a hazard determination. This, again, supports a hazard determination for fluoride because the prospective studies are most compelling when viewed in the context of (i) the toxicokinetic data showing that fluoride crosses the placenta and enters the fetal brain; (ii) animal data showing neurochemical and neuroanatomical damage following fluoride exposure; (iii) animal data finding impairments in learning and memory following prenatal exposure to fluoride; (iv) cross-sectional studies consistently finding reductions in IQ in communities with elevated fluoride exposure; (v) *in vitro* studies reporting effects on brain cells at concentrations of fluoride found in the blood of individuals living in fluoridated communities; and (vi) animal and human studies finding that fluoride can depress thyroid function, a known risk factor for neurodevelopmental harm.

110. Based on the collective data—which are far more robust than the data EPA has relied upon for prior hazard determinations—I conclude with a reasonably high degree of confidence that neurotoxicity is a hazard of fluoride exposure.

VI. QUANTITATIVE DOSE RESPONSE


111. If a chemical is identified as posing a neurotoxic hazard, EPA's *Guidelines* call for a quantitative dose-response analysis to determine the reference dose (RfD). The RfD is “an estimate (with uncertainty spanning perhaps an order of magnitude) of a daily exposure to the

¹³⁹ Bashash et al. (2017; 2018); Green et al. (2019); Till et al. (2020); Valdez-Jiménez et al. (2017).

human population (including sensitive subgroups) that is likely to be without an appreciable risk of deleterious effects during a lifetime.”¹⁴⁰

112. In the Quantitative Dose Response analysis, human or animal data are assessed to determine an appropriate “Point of Departure” (POD). As the name implies, the Point of Departure (POD) is the datapoint from which the RfD is ultimately derived. The POD can be one of three types of values: the No Observed Adverse Effect Level (NOAEL), the Lowest Observed Adverse Effect Level (LOAEL) or the Benchmark Dose Level (BMDL). While EPA now has a preference for using BMD, it still uses both the NOAEL and LOAEL approaches in its assessments.

113. The following figure provides a visual illustration of the difference between a NOAEL and LOAEL on a dose-response curve.

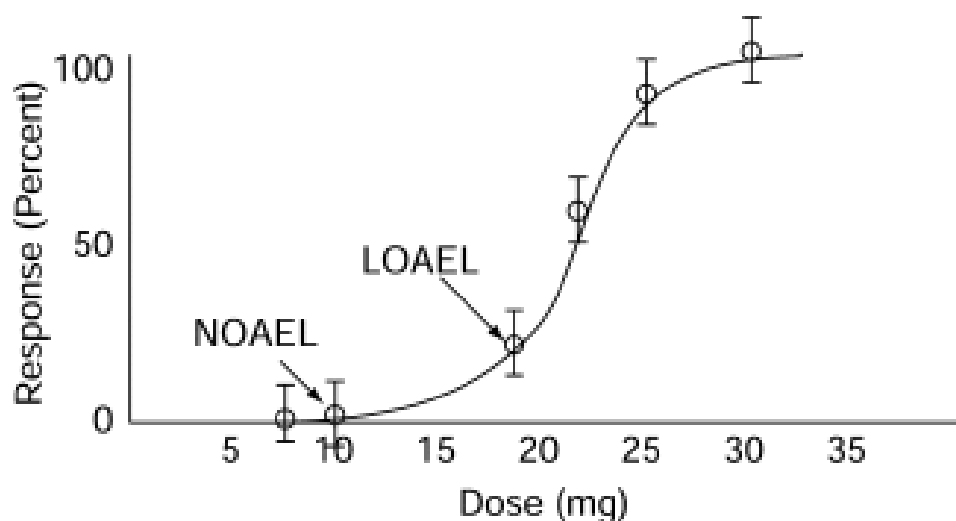

A. Basis for Using Animal Data

114. When human data are available, EPA’s preference is to use human data for the Point of Departure.¹⁴¹ In the case of fluoride, the recent prospective cohort studies¹⁴² with individual-level biomonitoring data provide suitable data for this purpose. If one had to choose,

¹⁴⁰ EPA (1998a), p. 57. See also EPA (2009a).

¹⁴¹ EPA (2018a), p. 2-1.

¹⁴² Bashash et al. (2017; 2018); Valdez-Jiménez et al. (2017); Green et al. (2019).

therefore, between deriving the POD for fluoride from the human or animal data, *the choice would clearly be to use the human data*. But this does not mean that the animal data are without value. In EPA's assessment of methylmercury, for example, the EPA derived its RfD from human prospective cohort data, but it also considered what the RfD would be if it were derived from the animal literature.¹⁴³ As the EPA noted, "[i]t is informative to compare RfDs derived from animal studies with those derived from the epidemiological literature."¹⁴⁴ In the case of methylmercury, the animal-based RfD supported the human-based RfD, and EPA cited this as a factor that increased its "confidence" in the assessment.¹⁴⁵

115. In this case, Dr. Philippe Grandjean conducted a dose-response analysis of the prospective cohort data where he derived a BMDL. To avoid duplication of Dr. Grandjean's effort, and to determine whether Dr. Grandjean's BMDL is consistent with potential RfDs derived from the animal data, I focused my assessment on the animal literature.

116. In this assessment, I did not seek to select a single value for the RfD. Instead, I sought to identify the full range of RfDs that can be derived, including the *least* protective. If human exposures exceed RfDs that use non-protective assumptions, there would be greater confidence that a human risk does, in fact, exist.

117. There are several considerations that support the use of animal data to establish an RfD for fluoride. First, EPA has used animal studies as the principal studies for each of the neurotoxicity risk assessments it has thus far conducted under the *Guidelines*. Second, EPA has used impairment in learning and memory in rodents as the adverse effect upon which to base the RfD for other chemicals,¹⁴⁶ thus this is an accepted endpoint to use in deriving an RfD. Third, a

¹⁴³ EPA (2001), pp. 17-18.

¹⁴⁴ EPA (2001), pp. 17.

¹⁴⁵ EPA (2001), pp. 18-19.

¹⁴⁶ For example, BDE-153 (EPA 2008c, p. 36).

substantial number of animal studies of fluoride neurotoxicity have used 2 or 3 treatment groups (in addition to control groups), and EPA has found this to be sufficient for identifying Points of Departure,¹⁴⁷ including in animal studies with as few as 10 rats per group (2-Hexanone).¹⁴⁸

B. Selecting Points of Departure

118. In the literature review discussed earlier, 37 rodent studies were identified that have investigated fluoride's impact on learning and memory since the NRC report (Table A-2). All but 3 of these studies found adverse effects in the fluoride-treated rodents, including 16 of the 17 studies that investigated prenatal fluoride exposures. Since the prenatal period represents a point of heightened vulnerability to neurotoxicants, the prenatal studies are a logical candidate for the point of departure.

119. To avoid studies at high risk of bias, the three studies that did not specifically mention using a randomization procedure were excluded from further consideration.¹⁴⁹ Further, in order to focus the analysis on those studies best suited for identifying a Point of Departure (POD), four studies that only used one treatment dose were excluded.¹⁵⁰

120. Table 2 and the figures below summarize the 10 prenatal studies that remained for POD consideration. Most of the studies used a similar dosing regimen with 2 or 3 treatment groups and at least 10 rodents per group, which is consistent with several of the principal studies that EPA has used to establish an RfD. The figures show the lowest-observed and no-observed effect levels in each study and help to visually compare the data across studies.

121. Nine of the 10 studies found dose response trends for one or more effects, which

¹⁴⁷ EPA (2000b; 2008a; 2008c; 2008d; 2009b).

¹⁴⁸ EPA (2009b).

¹⁴⁹ Bera et al. (2007); Basha et al. (2011b); Ge et al. (2018).

¹⁵⁰ Niu et al. (2014); Banala and Karnati (2015); Dong et al. (2015); Zhu et al. (2017).

adds confidence to a causative role of the fluoride treatment.¹⁵¹ Six of these studies also provide data on the body weights of the pups, and no bodyweight changes were seen in any of the studies at the lowest concentrations producing the effects.¹⁵² Only one of the six studies found any bodyweight changes among pups in the higher-dose groups.¹⁵³ Of the two studies that reported maternal weight, neither found any changes.¹⁵⁴

122. One limitation with these studies is that only three of them specifically mention controlling for litter effects,¹⁵⁵ which introduces some uncertainty since the failure to control for litter effects can result in false positives, as well as false negatives.¹⁵⁶ While a source of uncertainty, the failure to control for litter effects does not preclude use for risk assessment purposes. As noted earlier, EPA has used studies that do not control for litter effects as the principal studies upon which it has based RfDs for developmental neurotoxicity.¹⁵⁷

¹⁵¹ See for example, Jiang et al. (2014b), Table 3; Cui et al. (2017), Table 3; Chen et al. (2018a), Figure 1d,e; Sun et al. (2018), Tables 2 and 3; Wang et al. (2018a), Figure 4b,c; Zhao et al. (2019), Figure 5e.

¹⁵² Bartos (2018; 2019); Cui et al. (2017); Jiang et al. (2014b); Wang et al. (2018a). The study by McPherson (2018) also showed no changes in bodyweight, although it did not find effects on learning/memory.

¹⁵³ Jiang (2014b) found reduced body weight gain among the pups in the 23 mg/L and 45 mg/L groups.

¹⁵⁴ Bartos (2018; 2019).

¹⁵⁵ Bartos et al. (2018; 2019); McPherson et al. (2018).


¹⁵⁶ Zorrilla (1997), p. 144; Lazic and Essioux (2013), p. 3.

¹⁵⁷ See for example EPA (2008a), pp. 44, A-4; EPA (2008b), pp. 59, A-3; EPA (2008c), pp. 32, A-3.

Table 2. Examples of rodent studies of prenatal exposure to fluoride that could provide LOAELs or NOAELs for neurotoxicity.

Study	Animal	Exposure period	[F ⁻] in drinking water ^a (mg/L)	Number of animals per group (n)	Learning and memory		Neuroanatomical or neurochemical effects	
					LOAEL (mg/L)	NOAEL (mg/L)	LOAEL (mg/L)	NOAEL (mg/L)
Zhou et al. (2019)	Rats, Sprague-Dawley	Prenatal ^b + 6 months	4.5, 23, 45	6	23	4.5	23	4.5
Zhao et al. (2019)	Rats, Sprague-Dawley	Prenatal ^b + 60 days	4.5, 23, 45	5	23	4.5	4.5	None
Bartos et al. (2019)	Rats, Wistar (female)	Prenatal + 21 days	5, 10	9-10	5	None	5	None
Wang et al. (2018a)	Mice, ICR (female)	Prenatal (from day 7) + 21 days	11, 23, 45	15	23	11	11	None
Sun et al. (2018)	Mice, Kunming	Prenatal + 21 days	11, 23, 45	6	23	11	11	None
McPherson et al. (2018)	Rats, Long Evans Hooded (male)	Prenatal (from day 6) + 90 days	10, 20 ^c	11-23	None	20	None	20
Chen et al. (2018a)	Rats, Sprague-Dawley	Prenatal ^b + 6 months	4.5, 23, 45	6	23	4.5	4.5	None
Bartos et al. (2018)	Rats, Wistar (female)	Prenatal + 21 days	5, 10	9-10	5	None	5	None
Cui et al. (2017)	Rats, Sprague-Dawley	Prenatal ^b + 60 days	4.5, 23, 45	12	4.5	None	N/A	N/A
Jiang et al. (2014b)	Rats, Sprague-Dawley	Prenatal ^b + 2 months	11, 23, 45	12	11	None	11	None

^a Treatment groups in addition to the control group.^b Exposure of the mother began before pregnancy.^c Animals were given 0, 10, or 20 mg/L fluoride in drinking water, plus 3.24 ppm fluoride in feed. An additional control group had 0 mg/L fluoride in drinking water plus 20.5 ppm fluoride in feed (McPherson et al. 2018).

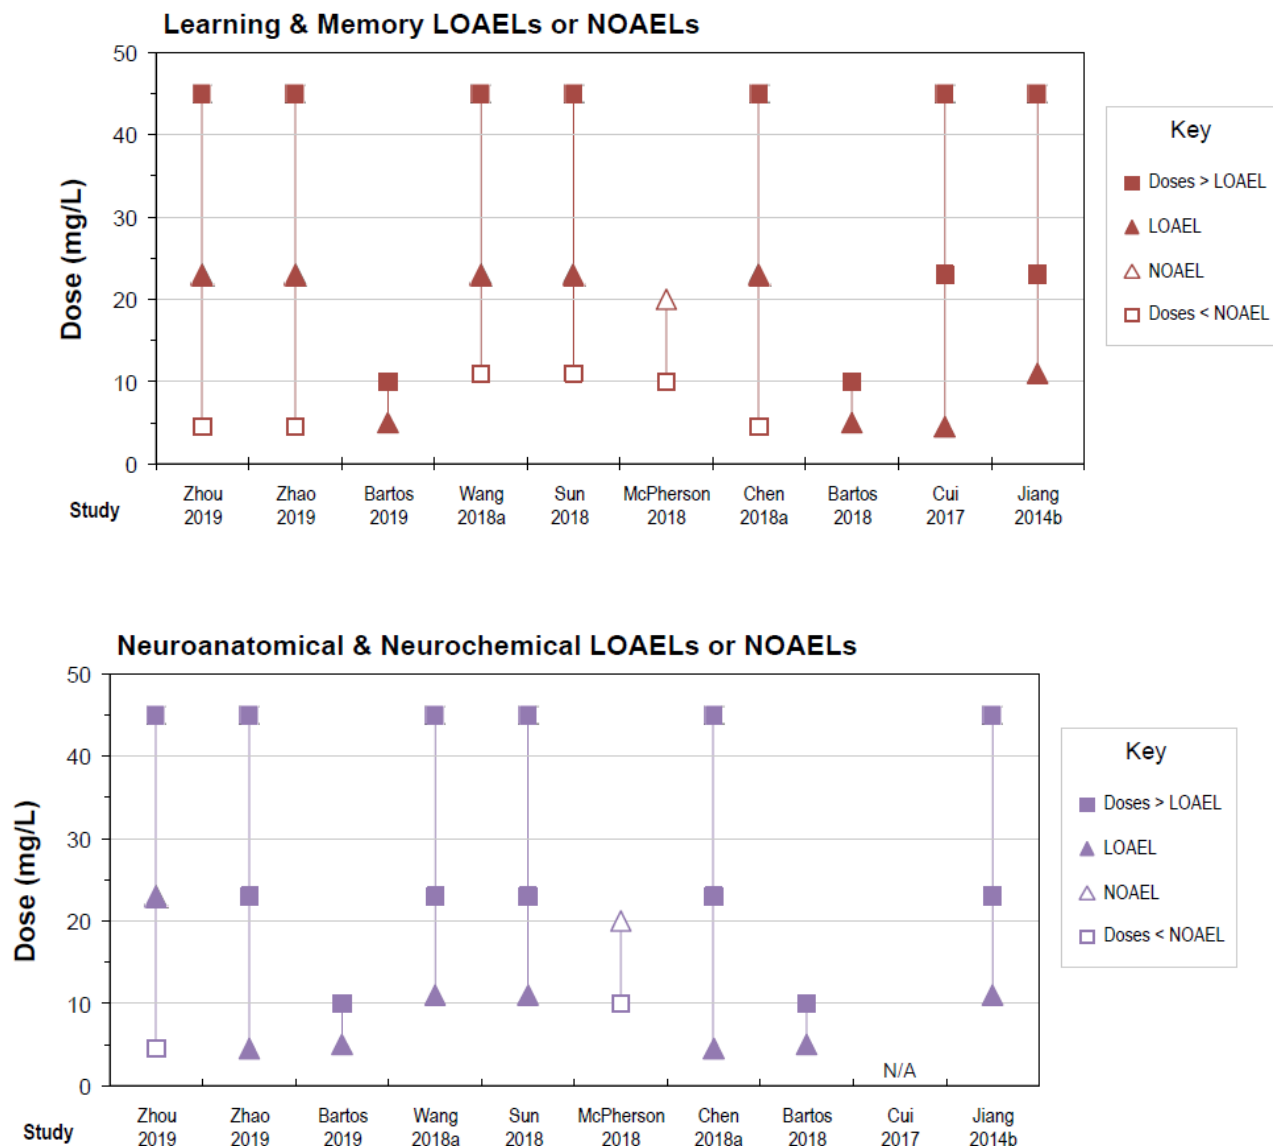

123. Based on the dose-response data from these studies, the following values could be used as the Point of Departure.

124. **LOAEL of 5 mg/L:** The lowest observed adverse effect levels in the studies were fluoride concentrations of 4.5 and 5 mg/L. Of the six studies that used this concentration, three

found adverse effects on learning,¹⁵⁸ and two of the other three studies, which did not find effects on learning, *did find alterations in the brain*.¹⁵⁹ Two of the three studies reporting effects on learning at 5 mg/L controlled for litter effects, which suggests that the failure to control for litter effects is unlikely to explain the reported effects at this concentration.¹⁶⁰ A 5 mg/L LOAEL was selected, therefore, as one of the Points of Departure (PODs) for learning impairment from prenatal fluoride exposure.

125. **LOAEL of 23 mg/L**: Seven of the 10 studies used 23 mg/L as one of the treatment doses, and all 7 of these studies found impaired performance on the cognitive tests, with 6 of the 7 studies finding changes in the brain as well. 23 mg/L appears, therefore, to be a reliable “Observed Adverse Effect Level,” particularly in light of the six studies (discussed above) which found adverse effects at < 5 mg/L. Although not the *lowest* observed effect level, it is assumed to be one for purposes of this Point of Departure.

126. **LOAEL of 45 mg/L**: As can be seen in the above figures, 45 mg/L is clearly an “observed adverse effect level,” just as it has been in many other animal studies on fluoride neurotoxicity. It would be difficult to justify selecting 45 mg/L as the LOAEL because it is the *highest* observed adverse effect level in this group of studies, not the *lowest*. Nevertheless, for purposes of capturing the broadest possible range of RfDs that can be derived from the animal literature, a 45 mg/L LOAEL was selected as one of the Points of Departure.

¹⁵⁸ Cui et al. (2017); Bartos et al. (2018; 2019). In the Chen study (which had only six rats per group), there is some indication of an effect on learning in the 4.5 mg/L group, albeit not statistically significant (Chen et al. 2018a, Figure 1).

¹⁵⁹ Chen et al. (2018a); Zhao et al. (2019). Other studies have also found alterations in the brain at ≤ 5 mg/L, including Liu et al. (2010; 2011); Zhang et al. (2015a); Niu et al. (2018a); Varner et al. (1998); and Yu et al. (2019).

¹⁶⁰ Bartos et al. (2018; 2019).

127. **NOAEL of 11 mg/L:** Four of the prenatal studies used 10 or 11 mg/L for the low-dose group.¹⁶¹ The two studies of mice failed to find a significant effect on learning at this level,¹⁶² and, as such, 11 mg/L could be selected as a NOAEL. The fact that the two studies that did not find effects at 11 mg/L found them at higher concentrations (23 and 45 mg/L) would be a factor weighing in favor of this choice, as the animal models were sensitive enough to find an effect. It bears considering, however, that the two studies finding no effects on learning at 11 mg/L did find alterations in the brain at this level,¹⁶³ which is consistent with 11 mg/L being a LOAEL, rather than a NOAEL. However, for purposes of reflecting the spectrum of RfDs that can be derived from the animal literature, 11 mg/L was treated as a NOAEL for one of the PODs.

128. **NOAEL of 20 mg/L:** The highest possible NOAEL that can be selected from these prenatal studies is the 20 mg/L no-effect finding from McPherson et al.¹⁶⁴ As discussed earlier, there are limitations with the McPherson study that may have made it less sensitive to detecting an effect, including strain of rat used and lack of first trimester exposure. Further, the study did find an adverse neurotoxic effect in the 20 mg/L group (i.e., increased pain sensitivity), and, as such, 20 mg/L is not a true NOAEL in the study. Nevertheless, for the purpose of illustrating the upper-bound range of RfDs that can be derived from the animal literature, a 20 mg/L NOAEL will be treated as a POD for the analysis.

C. Conversion of POD Concentrations (mg/L) to Doses (mg/kg/day)

129. Reference Doses (RfDs) are expressed in terms of dose (i.e., milligrams per kilogram of bodyweight, or mg/kg/day), not in terms of water concentration. To calculate RfDs from the Points of Departure, therefore, the unit of measurement (i.e., water fluoride concentration)

¹⁶¹ Wang et al. (2018a); Sun et al. (2018); McPherson et al. (2018); Jiang et al. (2014b).

¹⁶² Sun et al. (2018); Wang et al. (2018a).

¹⁶³ Sun et al. (2018); Wang et al. (2018a).

¹⁶⁴ McPherson et al. (2018).

needs to be converted into a dosage metric.

130. The NTP's 2016 review provides data that facilitate this analysis.¹⁶⁵ In its review, the NTP estimated the doses for dozens of rodent studies by using EPA's default water consumption rates and body weight data for the species, strain, and sex of the animals studied.¹⁶⁶ A review of NTP's data shows that the average ratio of fluoride concentration (mg/L) to intake rate or dose (mg/kg/day) is 6.8, and that this ratio is generally higher for rats (typically 6 to 10) than for mice (typically 3.8 to 5). For purposes of this analysis, the low end of this range was chosen for each species (6 for rats, 3.8 for mice). The practical effect of selecting the low-end of this range, is that the estimated doses will likely *overestimate* the actual dose, and thereby *inflate* the RfDs derived from these Points of Departure.¹⁶⁷ The net result of this non-conservative approach will be RfDs that are *less* protective of human health.

D. Selecting the Uncertainty Factors

131. Consistent with EPA's standard risk assessment procedures,¹⁶⁸ the *Guidelines* provide that "uncertainty factors" (UFs) should be applied to the point of departure (POD) to ensure that the resulting RfD is protective of health.¹⁶⁹

132. Uncertainty factors are applied to account for expected variations in susceptibility among humans (*intraspecies* variability, or UF_H), expected differences in susceptibility between animals and humans (*interspecies* variability, or UF_A), and, where applicable, differences in the

¹⁶⁵ NTP (2016), Appendix 19.

¹⁶⁶ NTP (2016), p. 118.

¹⁶⁷ For example, using this method gives an intake rate of 0.83 mg/kg/day for rats for the 5 mg/L fluoride concentration (Table 5). However, Bartos et al. (2018; 2019) give an estimate of 0.6 mg/kg/day for their rats at this fluoride concentration. Using the same approach described below with Table 5 for a LOAEL of 5 mg/L, equivalent to an intake rate of 0.6 mg/kg/day, gives an RfD of 0.0005, compared with 0.0007 in Table 5.

¹⁶⁸ EPA (2018a), pp. xvii-xxiv.

¹⁶⁹ EPA (1998a), pp. 58-59.

length of exposure between the study and human conditions (subchronic to chronic, or UF_S), research gaps in the overall database (database deficiency, UF_D), and converting from a LOAEL to a NOAEL.¹⁷⁰ These uncertainty factors are “typically multiples of 10,” although they can be reduced to factors of 3 or 1 if warranted by available information.^{171,172}

1. Intraspecies Variability (UF_H)

133. EPA recognizes that susceptibility to toxic substances is not uniform across the human population, and that due to differences in *toxicokinetics* and/or *toxicodynamics* some subsets of the population will be more vulnerable to harm than others.¹⁷³

134. *Toxicokinetics* refers to the “processes which determine the extent and duration of exposure of the target organ or site of toxicity to the active chemical species,” while *toxicodynamics* refers to the “processes involved in the translation of such exposure of the target organ or site of action into the generation of a toxic effect.”¹⁷⁴ Put more simply, toxicokinetics governs how much of the chemical gets to the target site (i.e., access), while toxicodynamics governs how much of the chemical is necessary at the target site to cause the adverse effect (i.e., sensitivity).

135. If there are no chemical-specific data on toxicokinetics and toxicodynamics, EPA uses a default UF_H of 10.¹⁷⁵ This default factor of 10 is “considered to be appropriate in the absence of convincing data to the contrary.”¹⁷⁶ Consistent with this, EPA has used a UF_H of 10 in each of

¹⁷⁰ EPA (1998a), p. 59; EPA (2018a), p. xxii; EPA (2016), pp. xix-xx.

¹⁷¹ EPA (1998a), p. 59; EPA (2018a), p. xxii; EPA (2016), p. xix.

¹⁷² As discussed by Martin et al. (2013), default uncertainty factors, while sometimes viewed as overly protective, do not represent worst-case situations and cannot be safely assumed to be adequately protective of the most exposed individuals or the most susceptible individuals, nor can they be safely assumed to be protective for effects of mixtures of chemicals.

¹⁷³ EPA (2011b), p. 14; EPA (2016), p. 2-15; EPA (2018a), p. 2-12.

¹⁷⁴ Renwick (1993), p. 276.

¹⁷⁵ EPA (2018a), pp. 2-12, 2-13.

¹⁷⁶ EPA (2013a), p. 5-17.

the nine risk assessments where it has established an RfD or RfC pursuant to the *Guidelines* (Table 3).

136. In the case of fluoride, there is evidence that affirmatively demonstrates substantial variability in how humans respond to fluoride, including differences in retention (toxicokinetics) and differences in response (toxicodynamics). These data are discussed below in the Risk Characterization. While the magnitude of this variability is difficult to quantify, the data *support* the need for an uncertainty factor as opposed to providing “convincing data” *against* one. Accordingly, pursuant to standard EPA procedure, a value of 10 for UF_H was assigned.

Table 3. Summary of RfDs or RfCs developed in compliance with EPA's Guidelines for Neurotoxicity Risk Assessment.

Chemical	LOAEL	NOAEL	Uncertainty Factors					RfD or RfC ^a	Reference
			UF _H	UF _A	UF _S	UF _D	Composite		
BDE-47	10.5 mg/kg	0.7 mg/kg	10	10	3	10	3000	0.1 µg/kg/day	EPA (2008a)
BDE-99	0.8 mg/kg	0.4 mg/kg	10	10	3	10	3000	0.1 µg/kg/day	EPA (2008b)
BDE-153	0.9 mg/kg	0.45 mg/kg	10	10	3	10	3000	0.2 µg/kg/day	EPA (2008c)
BDE-209	20.1 mg/kg	2.22 mg/kg	10	10	3	1	300	7 µg/kg/day	EPA (2008d)
Chlorine Dioxide and Chlorite	6 mg/kg/day	3 mg/kg/day	10	10	1	1	100	0.03 mg/kg/day	EPA (2000b)
2-Hexanone	143 mg/kg/day	Not observed	10	10	1	10	1000	0.005 mg/kg/day	EPA (2009b)
Methanol	1000 ppm (1310 mg/m ³)	500 ppm (655 mg/m ³)	10	3	1	3	100	20 mg/m ³	EPA (2013a)
RDX	8 mg/kg/day	4 mg/kg/day	10	3	1	10	300	0.004 mg/kg/day	EPA (2018a; 2018h)
Trimethylbenzenes	492 mg/m ³	123 mg/m ³	10	3	3	3	300	0.01 mg/kg/day	EPA (2016)

^a Where EPA established both an RfD (mg/kg/day) and an RfC (mg/m³) for a chemical, the RfD is presented.

Table 4. Comparison of BW^{1/1} and BW^{3/4} in estimating oral exposure in humans from a 10 mg/kg exposure to rats, mice, and a dog.^a

Absolute animal intake or administered dose	Species	BW(h)/BW(a)	Scaling = BW ^{1/1}		Scaling = BW ^{3/4}	
			BW scaling factor	BW scaled human intake or oral dose (mg/kg)	BW scaling factor	BW scaled human intake or oral dose (mg/kg)
0.25 mg / 0.025 kg	Mouse	70 / 0.025 = 2800	2800 ^{1/1} = 2800	(2800 × 0.25 mg = 700 mg) 700 mg / 70 kg = 10 mg/kg	2800 ^{3/4} = 385	(385 × 0.25 mg = 96 mg) 96 mg / 70 kg = 1.4 mg/kg
2.5 mg / 0.25 kg	Rat	70 / 0.25 = 280	280 ^{1/1} = 280	(280 × 2.5 mg = 700 mg) 700 mg / 70 kg = 10 mg/kg	280 ^{3/4} = 68	(68 × 2.5 mg = 170 mg) 170 mg / 70 kg = 2.4 mg/kg
120 mg / 12 kg	Dog	70 / 12 = 5.8	5.8 ^{1/1} = 5.8	(5.8 × 120 mg = 700 mg) 700 mg / 70 kg = 10 mg/kg	5.8 ^{3/4} = 3.7	(3.7 × 120 mg = 444 mg) 444 mg / 70 kg = 6.4 mg/kg

^a Taken from Table A-1 in EPA (2011b), p. 29.

2. Interspecies Variability (UF_A)

137. EPA recognizes that susceptibility to toxic substances can differ across species. As with human-to-human variability, animal-to-human variability is also rooted in principles of toxicokinetics and toxicodynamics.

138. To adjust for differences in toxicokinetics between animals and humans, EPA has developed a hierarchical framework of approaches for ascertaining the “human equivalent dose” (HED) of doses given to animals.¹⁷⁷ EPA’s “optimal” approach for determining the HED is to use a physiologically based toxicokinetic model (PBTk).¹⁷⁸ Where a PBTk model is not available, the “intermediate” approach is to use chemical-specific information that, while falling short of a full PBTk model, provides some reliable guidance.¹⁷⁹ Where there is no reliable chemical-specific information on kinetics, EPA uses a default allometric scaling method.¹⁸⁰

139. Allometric scaling is “scaling of physiological rates or quantities to relative growth and size (mass or volume) of one animal species relative to another species.”¹⁸¹ Under EPA’s recommended method for allometric scaling (BW^{3/4} Method), the HED equates to 24% of the dose given to rats, and 14% of the dose given to mice (see Table 4 above).¹⁸²

140. The BW^{3/4} Method “predominantly addresses factors involved in estimating toxicokinetics, as well as some toxicodynamic factors.”¹⁸³ EPA thus maintains a residual default UF of 3 to allow for residual uncertainty from toxicodynamics, unless there is chemical-specific information available.¹⁸⁴

¹⁷⁷ EPA (2011b), pp. 18-21; EPA (2018a), p. 2-10.

¹⁷⁸ EPA (2011b), p. 19.

¹⁷⁹ EPA (2011b), p. 19.

¹⁸⁰ EPA (2011b), p. 19.

¹⁸¹ EPA (2011b), p. 1.

¹⁸² EPA (2011b), p. 29, Table A-1; EPA (2018a), p. 2-12.

¹⁸³ EPA (2011b), p. 17.

¹⁸⁴ EPA (2011b), p. 21; EPA (2016), p. 2-15; EPA (2018a), pp. 2-12, 2-13.

141. The following factors were considered to account for interspecies differences in both the toxicokinetics and toxicodynamics of fluoride.

142. *Toxicokinetic Considerations:* A full PBTK model has not yet been developed for fluoride that would allow for the calculation of HEDs from doses given to animals. As such, EPA's preferred approach for controlling for interspecies toxicokinetics is not available. By contrast, there is chemical-specific information for fluoride that could support application of EPA's intermediate approach. As discussed by the NRC, rats require higher levels of fluoride in their water to achieve the same level of fluoride in their blood.¹⁸⁵ Dunipace estimated that rats require about 5 times more fluoride in water than humans to reach the same plasma concentration of fluoride,¹⁸⁶ while Den Besten's team has reported a larger margin for mice, with a difference of about a factor of 10.¹⁸⁷ The data from Dunipace and Den Besten support a toxicokinetics adjustment of 5 for rats and 10 for mice, which are slightly *higher* than, but roughly consistent with, the adjustments under the default BW^¾ Method (4 for rats, 7 for mice). The chemical-specific information for fluoride thus supports the general validity of the BW^¾ Method, but would be more protective. The BW^¾ Method, which is roughly consistent with the chemical-specific information, but slightly *less* protective, was selected as the method for the toxicokinetics adjustment.

¹⁸⁵ NRC (2006), pp. 98-99; pp. 442-446, Appendix D; NRC (2009), pp. 88-89.

¹⁸⁶ NRC (2006), pp. 98, 442.

¹⁸⁷ Zhang et al. (2014).

143. *Toxicodynamic Considerations*: It has long been recognized that rodents are less susceptible (i.e., more resistant) to certain toxic effects from fluoride ingestion than are humans.¹⁸⁸ Rats, for example, have been reported to require 10 to 25 times more fluoride than humans to develop dental fluorosis.¹⁸⁹ Differences in toxicokinetics contribute to rodents being less sensitive to fluorosis, but the differences appear larger than would be expected if they were due solely to kinetics. The fluorosis data support the existence of differential toxicodynamics between rodents and humans, but it is unclear if this difference would also apply to neurotoxicity, as this has not yet been the subject of study. Conversely, there are no data to suggest that humans are *more resistant* to fluoride neurotoxicity than animals. In the absence of data, EPA's default uncertainty factor of 3 was selected to account for interspecies differences in toxicodynamic differences.

3. LOAEL to NOAEL

144. When EPA uses a LOAEL from animal data as the Point of Departure, it applies an additional uncertainty factor of 10 to convert the LOAEL into an estimated NOAEL.¹⁹⁰ Consistent with EPA practice, the three LOAEL-based PODs were adjusted by a factor of 10.

4. Composite Uncertainty Factor

145. The "composite" uncertainty factor is the product of all uncertainty factors used in an analysis. The composite uncertainty factor applied here to the NOAEL-based PODs is **30**, which is the same value that EPA has been using in its draft risk evaluations under TSCA.¹⁹¹ The

¹⁸⁸ Roholm (1937), pp. 265, 318; Lehman and Fitzhugh (1954), p. 33; Angmar-Mansson and Whitford (1982), p. 339.

¹⁸⁹ Roholm (1937), pp. 265, 318; Angmar-Mansson and Whitford (1982), p. 339.

¹⁹⁰ EPA (1998a), p. 59.

¹⁹¹ In my expert report, I also calculated alternate RfDs where I applied additional uncertainty factors that EPA uses to account for subchronic animal exposures and deficiencies in the fluoride database (e.g. no data on formula-feeding during the neonatal period). For purposes of simplicity, I have not included those calculations in this declaration.

composite uncertainty factor applied here to the LOAEL-based PODs is **300**, which is on the low-end of the range of the composite uncertainty factors that EPA has used in its neurotoxicity risk assessments (see Table 3 above).

E. RfD Calculations from Animal Data

146. Table 5 summarizes the RfD calculations for each of the five Points of Departure (POD) listed above. The RfDs range from 0.0007 to 0.006 mg/kg/day for the LOAEL-based PODs, and 0.01 to 0.03 mg/kg/day for the NOAEL-based PODs. The least protective RfD that can be derived from the literature in a manner consistent with EPA practice is thus **0.03 mg/kg/day**.

Table 5. Calculation of the RfD from the selected Points of Departure (POD), based on the studies summarized in Table 2.

A Observation	B Intake rate	C POD _{HED}	D NOAEL	E UF _H = 10	F UF _A = 3	G RfD
LOAEL or NOAEL from Table 6 mg/L	Column A / 6 (rats) or 3.8 (mice) mg/kg/day	Column B × 0.24 (rats) or 0.14 (mice) mg/kg/day	Column C / 10 (LOAEL) or 1 (NOAEL) mg/kg/day	Column D / 10 mg/kg/day	Column E / 3 mg/kg/day	Column F mg/kg/day
5 mg/L, LOAEL (rats)	0.83	0.20	0.020	0.0020	0.00067	0.0007
23 mg/L, LOAEL (rats)	3.8	0.91	0.091	0.0091	0.0030	0.003
45 mg/L, LOAEL (rats)	7.5	1.8	0.18	0.018	0.0060	0.006
11 mg/L, NOAEL (mice)	2.9	0.41	0.41	0.041	0.014	0.01
20 mg/L, NOAEL (rats)	3.3	0.79	0.79	0.079	0.026	0.03

Column A: The observed LOAEL or NOAEL from Table 2.

Column B: The observed LOAEL or NOAEL converted from mg/L to an intake rate (dose) in mg/kg/day. For rats, the LOAEL or NOAEL is divided by 6; for mice, the NOAEL is divided by 3.8 (see explanation in text).

Column C: The intake rate for rats or mice converted to a human equivalent dose (HED) using the BW^{3/4} method (see explanation in text). The HED = 24% of the intake rate for rats or 14% of the intake rate for mice.

Column D: NOAEL as already obtained (NOAEL / 1) or as estimated from a LOAEL (LOAEL / 10).

Column E: The estimated NOAEL after application of an intraspecies uncertainty factor (UF_H), where UF_H = 10. The NOAEL from Column D is divided by UF_H (i.e., NOAEL / 10).

Column F: The estimated NOAEL after application of an additional uncertainty factor for interspecies variability (UF_A), where UF_A = 10. The adjusted NOAEL from Column E is divided by UF_A (i.e., NOAEL / 3).

Column G: The value of the Reference Dose (RfD) obtained with only UF_H and UF_A. RfD = the NOAEL value in Column F, rounded to 1 significant digit.

VII. EXPOSURE ASSESSMENT

147. The only condition of use at issue in this case, as I understand it, is the addition of fluoridation chemicals to drinking water. Because of this, I limited the scope of my exposure assessment to exposures directly attributable to fluoridated water (0.7 mg/L). The purpose of my assessment was to enable a comparison of the doses people ingest from fluoridated water with the toxicity values (LOAELS and NOAELs) derived from the animal studies. I did not consider fluoride intake from dental products, pesticides, industrial pollution, occupational exposures, black tea, or other sources.

148. In my assessment, I considered fluoride exposures among both the general public as well as subsets of the population known to consume elevated amounts of water. For the source data, I relied primarily on the NRC's 2006 report which presented estimates of fluoride intake from water containing 0.7 mg/L fluoride. The NRC's estimates were based on an EPA analysis of community water intake data that were collected in a national survey by the US Department of Agriculture (USDA) in the 1990s.¹⁹² The USDA survey was "designed to obtain a statistically representative sample of the United States population," and EPA stated that data from this survey "may be used in risk assessment analyses where exposures that occur through ingestion of water are of concern."¹⁹³

149. Based on NRC's data, human exposure to fluoride from fluoridated water is estimated to range from an average of 0.011 mg/kg/day for adults to a "high" of 0.14 mg/kg/day for 95th percentile-exposed infants.

150. Following my initial report, a criticism was raised that I should have conducted a

¹⁹² The USDA survey is called the "Continuing Survey of Food Intakes by Individuals," or CSFII for short.

¹⁹³ EPA (2000a), p. 5-5.

systematic review of all water intake data published subsequent to the NRC's report. In response to this criticism, I reviewed an updated and comprehensive review of water intake data that EPA published in 2019. The review was published as an update to EPA's *Exposure Factors Handbook* ("*Handbook*"), which is a document "intended for use by exposure and risk assessors both within and outside the U.S. EPA as a reference tool and primary source of exposure factor information."¹⁹⁴

151. In its 2019 report, EPA presented the results of its "comprehensive review of the scientific literature [on water intake] through 2017" and provided EPA's determination as to "the most up-to-date and scientifically sound" data¹⁹⁵ to use for tap water consumption in the US.¹⁹⁶ The report thus provides the community water intake values¹⁹⁷ that EPA now recommends using for risk assessment for each age group in the population.¹⁹⁸

152. The water intake data that EPA identifies in its 2019 report are consistent with EPA's older water intake data that I relied upon in my initial assessment. For example, whereas I selected 0.011 mg/kg/day as an average adult exposure, the EPA's updated data produce mean intakes by adults of 0.011-0.013 mg/kg/day (i.e., the same as or slightly higher than my estimate).¹⁹⁹ Further, whereas I selected 0.14 mg/kg/day as the 95th percentile exposure among

¹⁹⁴ EPA (2011a), p. 1-3.

¹⁹⁵ EPA (2019b), p. 1-5.

¹⁹⁶ EPA selected its own analysis of water intake data from NHANES's 2005-2010 surveys as the "key study" to use for all age groups in the general population and for pregnant and lactating women. For formula-fed babies, EPA selected an analysis by Kahn of the USDA's CSFII survey, which is the same survey that the NRC relied upon for its estimates in 2006.


¹⁹⁷ EPA's report presents water intake in terms of milliliters of water consumed per kilogram of bodyweight per day (mL/kg/day). This permits a direct estimation of fluoride exposure from fluoridated water because the concentration of fluoride is known (0.7 micrograms per milliliter). By way of example, if a person drinks 100 milliliters of fluoridated water per kilogram of bodyweight, they will receive a dose of 70 micrograms of fluoride per kilogram, which is more commonly expressed as 0.07 milligrams per kilogram (i.e., 0.07 mg/kg/day).

¹⁹⁸ EPA (2019b), pp. 3-1, 3-4, 3-7, & 3-9.

¹⁹⁹ EPA (2019b), pp. 3-4.

bottle-fed infants, EPA's updated data produce 95th percentile values ranging from 0.13 mg/kg/day to 0.2 mg/kg/day (i.e., higher than my estimate).²⁰⁰

153. The similarity between the two EPA datasets can be seen in the following figure. The figure shows the fluoride exposure from water for *all* community water consumers for *all* age groups combined. The left side of the figure shows EPA's 2000 data (that NRC and I relied upon), while the right side of the figure shows EPA's 2019 data. To help put these exposures in context, the figure also shows the five reference doses from the animal neurotoxicity data (Table 5).

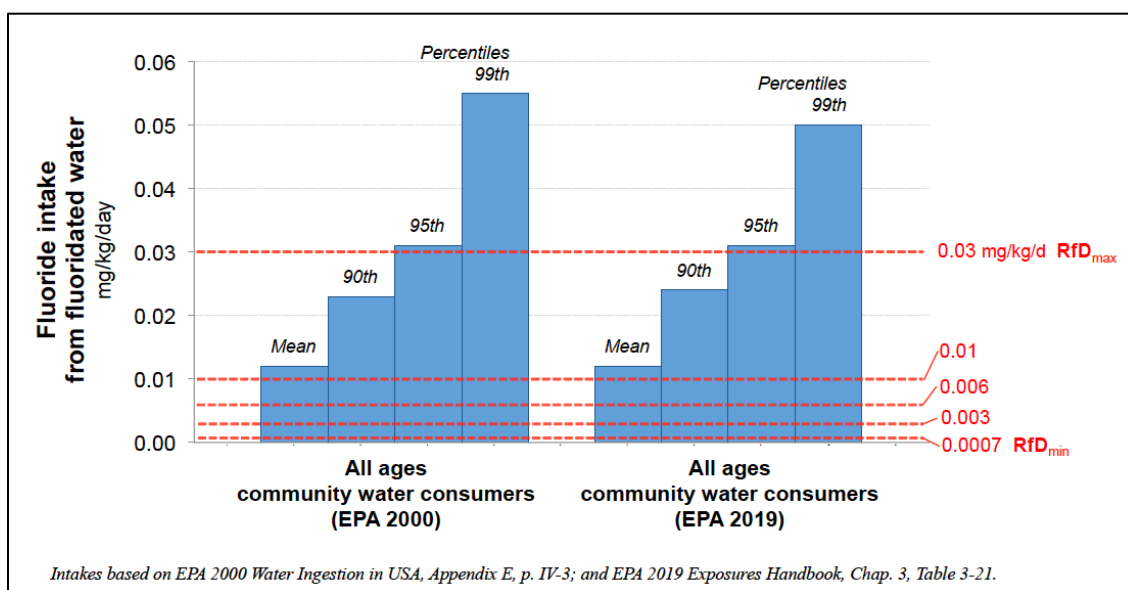

154. As can be seen in the figure, the two datasets show that a *substantial* percentage of the population that consume fluoridated tap water exceed each of the 5 RfDs for neurotoxicity, including the least protective RfD.

155. One limitation with EPA's water intake data (from both 2000 and 2019) is that they do not include consumption of community water that is added to commercial beverages, such as soda and juice.²⁰¹ This underestimates actual exposure to fluoridated water, since commercial

²⁰⁰ EPA (2019b), pp. 3-9.

²⁰¹ EPA (2000a), p. viii.

beverages have become a significant source of exposure to fluoridated water for many people.²⁰²

156. Another limitation with EPA's water intake data is that they are based on short-term surveys (i.e., surveys taken on two non-consecutive days), which creates a source of uncertainty when extrapolating to long-term exposures. This uncertainty is minimized, however, by the large numbers of people surveyed in the studies, and the use of non-consecutive days for the survey. While not perfect, EPA has recognized these data as the most scientifically sound data to use for risk assessment.

VIII. RISK CHARACTERIZATION

157. The risk characterization step of a risk assessment integrates the evidence of hazard, exposure, and dose-response in a clear and transparent manner, and provides a description of the risk. The *Guidelines* recognize multiple ways of describing risk, including (i) characterization of highly-exposed and/or susceptible individuals; (ii) estimation of the number of individuals exposed; (iii) comparing human exposures against the RfD; and (iv) "Margin of Exposure" analysis.²⁰³

A. Characterization of Highly Exposed and/or Highly Susceptible Populations

158. Susceptibility to a chemical may be "intrinsic" (biological, e.g., life stage) or "extrinsic" (acquired, e.g., lifestyle),²⁰⁴ although many individuals may have *both* intrinsic *and* extrinsic susceptibility.

159. EPA has recognized that life stage is an important source of intrinsic susceptibility to neurotoxicants, and has identified the prenatal, infant, and elderly stages of life as "critical periods for exposure."²⁰⁵ According to the EPA, "It is a well-established principle that there are

²⁰² E.g., Heilman et al. (1999); Kiritsy et al. (1996); Turner et al. (1998).

²⁰³ EPA (1998a), pp. 63-66.

²⁰⁴ EPA (2017).

²⁰⁵ EPA (1998a), p. 65.

critical developmental periods for the disruption of functional competence, which include both the prenatal and postnatal periods to the time of sexual maturation, and the effect of a toxicant is likely to vary depending on the time and degree of exposure.”²⁰⁶ In light of this, a “population subgroup is susceptible if exposure occurs during a period of sensitivity.”²⁰⁷

160. As described below, there are large, identifiable subsets of the population that are likely more susceptible to the neurotoxic effects of fluoride than the general population, including pregnant women and their fetuses, bottle-fed infants, the elderly, and individuals with renal impairment.

1. Pregnant Women and Their Fetuses

161. Multiple converging lines of evidence support the fetal period as a critical period of susceptibility to fluoride’s neurotoxic effects. First, it is well established that fluoride crosses the placenta and reaches the fetus.²⁰⁸ Second, due to the absence of an effective blood brain barrier,²⁰⁹ the fluoride that reaches the fetus also reaches the brain—a fact that has been confirmed by both animal and human studies.²¹⁰ Third, fluoride has the capacity to lower thyroid function, particularly among individuals with low iodine intakes, and EPA has recognized that alterations to thyroid function (e.g., reductions in thyroid hormone concentrations) during pregnancy can cause cognitive disorders and other neurological harm to the child.²¹¹ Fourth, most studies of prenatal fluoride exposures in animals have documented neuroanatomical, neurochemical, and/or cognitive problems. Fifth, all prospective cohort studies that included individual measurements of

²⁰⁶ EPA (1998a), p. 46.

²⁰⁷ EPA (2008a), p. 42.

²⁰⁸ NRC (2006), p. 193.

²⁰⁹ EPA (2009b), p. 58.

²¹⁰ E.g., McPherson et al. (2018); Mullenix et al. (1995); Du et al. (1992).

²¹¹ EPA (1998a), p. 50; EPA (2008a), p. 40; EPA (2008b), p. 54; EPA (2013b), cover letter, p. 2. See also Rodier (1995); Zoeller and Rovet (2004); Patel et al. (2011); Suárez-Rodríguez et al. (2012); Modesto et al. (2015); Bellinger (2018).

prenatal fluoride exposure have found significant adverse associations with neurocognitive harm, including IQ loss and inattention.²¹²

162. The number of pregnant women exposed to fluoridated water each year is large. The CDC estimates that there are approximately 4 million children born in the U.S. each year, and therefore about 4 million pregnancies.²¹³ With approximately two-thirds of the U.S. population living in communities where fluoridation chemicals are added to water, about 2.5 million pregnancies can be expected to occur each year in fluoridated areas.

163. Of paramount concern are pregnant women who have an iodine deficiency. The CDC considers the average iodine status (median urinary iodine concentration) of women of childbearing age (12-19 years and 20-39 years) in the U.S. to be in the “adequate intake” range, but the 10th percentiles by ethnicity and for the total population are in the “insufficient intake” range, indicating that more than 10% of women of childbearing age in the U.S. are deficient in iodine.²¹⁴ Caldwell et al. report that 35% of pregnant women and 38% of nonpregnant women in the U.S. have urinary iodine concentrations below the level considered adequate.²¹⁵ In addition, the CDC notes that even higher intakes of iodine are required for pregnant and lactating women; thus an even greater percentage of American women are likely to be deficient in iodine with respect to the demands of pregnancy and lactation.²¹⁶ Pearce suggests that iodine deficiency in the U.S. may be becoming more prevalent, especially among pregnant women.²¹⁷

164. While the effects of fluoride exposure among pregnant women with iodine

²¹² Bashash et al. (2017; 2018); Green et al. (2019); Valdez-Jiménez et al. (2017).

²¹³ Centers for Disease Control. Births and Natality. Available at: <http://www.cdc.gov/nchs/fastats/births.htm>

²¹⁴ CDC (2008), Chapter 4a, pp. 90-100.

²¹⁵ Caldwell et al. (2011).

²¹⁶ CDC (2008), Chapter 4a, pp. 90-100.

²¹⁷ Pearce (2015).

deficiency have not yet been specifically studied, there is a clear basis for concern. The NRC reported that high fluoride intake appears to exacerbate the effects of low iodine intake on thyroid function in both animals and humans.²¹⁸ Consistent with this, Malin et al. found that an increase in urinary fluoride was associated with an increase in thyroid stimulating hormone (TSH)—an indicator of decreased thyroid function—among iodine-deficient adults in Canada.²¹⁹ A decrease in thyroid function during pregnancy, even in the absence of clinical symptoms in the mother, is associated with reduced IQ and other neurological effects in the offspring.²²⁰

2. Bottle-Fed Infants

165. A bottle-fed infant has a combination of *both* intrinsic *and* extrinsic susceptibility to fluoridated water.

166. *Intrinsic Susceptibility:* The blood brain barrier does not finish developing until 6 months of age,²²¹ and, as such, the fluoride ingested during early infancy will likely reach the brain more readily than during the later childhood and adult years. The brain is also undergoing “rapid development” during infancy, with the growth rate of the brain peaking at 4 months of age.²²² The EPA has thus described the neonatal stage of life as “a critical window of development.”²²³

167. *Extrinsic Susceptibility:* Infants have the highest intake of fluid per unit body weight of any age group among humans, given their mostly liquid diet at that age. This can be seen in the following figure, which uses EPA’s 2000 water intake data to compare the community water

²¹⁸ NRC (2006), pp. 227, 234, 262.

²¹⁹ Malin et al. (2018).


²²⁰ For example, see Haddow et al. (1999); Pop et al. (1999; 2003); Morreale de Escobar et al. (2000; 2004); Klein et al. (2001); Vermiglio et al. (2004); LaFranci et al. (2005); Kooistra et al. (2006); Roman (2007); Zoeller and Rovet (2004); Patel et al. (2011); Suárez-Rodríguez et al. (2012); Modesto et al. (2015); Moleti et al. (2016).

²²¹ EPA (2009b), p. 58.

²²² EPA (2013a), p. 5-4; EPA (2008a), p. 42.

²²³ EPA (2008a), p. 42.

intake of adults (on the left) with the community water intake of bottle-fed infants (on the right).

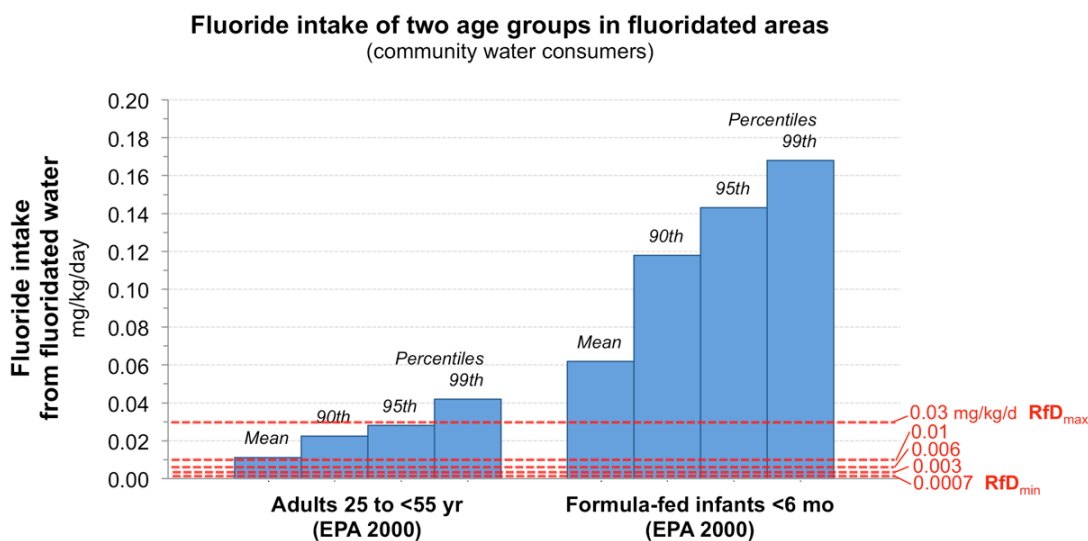

168. According to the CDC, 75% of infants born in 2015 were formula-fed at least partially during their first six months, including 17% of infants who were *exclusively* formula-fed.²²⁴ Data vary by ethnicity, with Hispanics, whites and Asians having breastfeeding rates similar to or greater than the national averages and African Americans having substantially lower rates. Breastfeeding rates tend to be highest for higher family income and maternal education levels.

169. Breastfeeding rates in the U.S. have increased substantially in recent years from a low point in the early 1970s.²²⁵ While increased breastfeeding rates are to be encouraged for a number of reasons, it is important to remember that for many infants in the U.S., breastfeeding is not an option; these include cases of infant adoption or fostering, as well as cases of death or illness of the mother.

²²⁴ CDC (2018; n.d.).

²²⁵ DHEW (1979), pp. 2-6, especially Tables A and B.

170. Most commercial infant formula, historically and currently, has been in powder form, for which the cost is approximately half that of ready-to-feed formula, per unit volume of formula as fed.²²⁶ Based on national data collected during 2005-2007, the CDC reported that approximately 83-93% of babies are fed formula prepared from powder from cans.²²⁷ For approximately 70-78% of infants in the same national survey, formula is reconstituted with tap water at least some of the time.²²⁸

171. Based on the available information, it can reasonably be assumed that the majority of formula-fed infants in the U.S. are fed powdered formula reconstituted with water, often or usually tap water. Especially for low-income homes (where breastfeeding is less likely), it is reasonable to assume that many or most infants are fed formula prepared from powder using tap water, which in much of the country is fluoridated. In addition, for approximately 20% of infants, tap water is boiled before it is used to prepare formula;²²⁹ if this tap water is fluoridated, the resulting fluoride concentration in the formula will be higher than if the water had not been boiled.²³⁰

172. Fomon et al. estimated that infants consuming powdered formula prepared with fluoridated water (1 mg/L) will ingest between 0.116 and 0.164 mg/kg/day.²³¹ If Fomon's estimate is adjusted to account for the lower concentration of fluoride now added to water (0.7 mg/L), the result is a daily intake of 0.08 to 0.115 mg/kg/day, which is 80 to 115 times higher than the amount that Fomon et al. estimated for breast-fed infants (0.001 mg/kg/day).²³² By Fomon's estimates,

²²⁶ O'Connor (2009).

²²⁷ CDC (2017), Table 3.16.

²²⁸ CDC (2017), Table 3.97.

²²⁹ CDC (2017), Table 3.98.

²³⁰ For example, see Juárez-López et al. (2011).

²³¹ Fomon et al. (2000), Table 2.

²³² Fomon et al. (2000), Table 2.

essentially all formula-fed infants will exceed the RfDs for neurotoxicity if their formula is prepared with fluoridated tap water.

173. Fomon's estimates agree well with recent data from Harriehausen et al., who surveyed 114 parents in Houston to determine brand and type of formula, total volume of formula consumed over 24 hours, and infant weight.²³³ Most of the parents in the study (corresponding to 92.1% of the infants) reported using powdered formula, which is consistent with the literature described above.²³⁴ Harriehausen et al. estimated that over 50% of infants fed formula made with fluoridated water will exceed 0.1 mg/kg/day during the first 4 months of life (Table 6).

Table 6. Estimated fluoride ingestion from infant formula, assuming fluoridated water at 0.7 mg/L.^a

Category	Age				
	2 months	4 months	6 months	9 months	12 months
Number of infants	32	23	27	21	11
Predicted fluoride intake					
Mean (mg/kg/day)	0.110	0.112	0.090	0.066	0.053
Variance	0.0033	0.0016	0.0018	0.0012	0.0009
Standard deviation ^b	0.057	0.040	0.042	0.035	0.03
Distribution of fluoride intake					
> 0.1 mg/kg/day (%)	59.4	56.5	33.3	14.3	9.1
< 0.1 mg/kg/day (%)	40.6	43.5	66.7	85.7	90.9


^a Data from Harriehausen et al. (2019), Table 3.

^b Calculated from the variance reported by Harriehausen et al. (2019), Table 3.

²³³ Harriehausen et al. (2019).

²³⁴ Harriehausen et al. (2019), Table 2.

174. The estimates from both Harriehausen and Fomon are consistent with EPA's most up-to-date and scientifically sound estimates for formula-fed infants.²³⁵ According to EPA's updated estimates, mean fluoride exposures during the first 6 months of life for infants receiving formula reconstituted with fluoridated water are **0.07 to 0.10 mg/kg/day** (age-dependent), with 95th percentile exposures of **0.13 to 0.2 mg/kg/day** for the first 3 months and **0.13 mg/kg/day** for the next three months.²³⁶ These intakes are very high, and far exceed even the least protective RfD, as shown in the following figure.

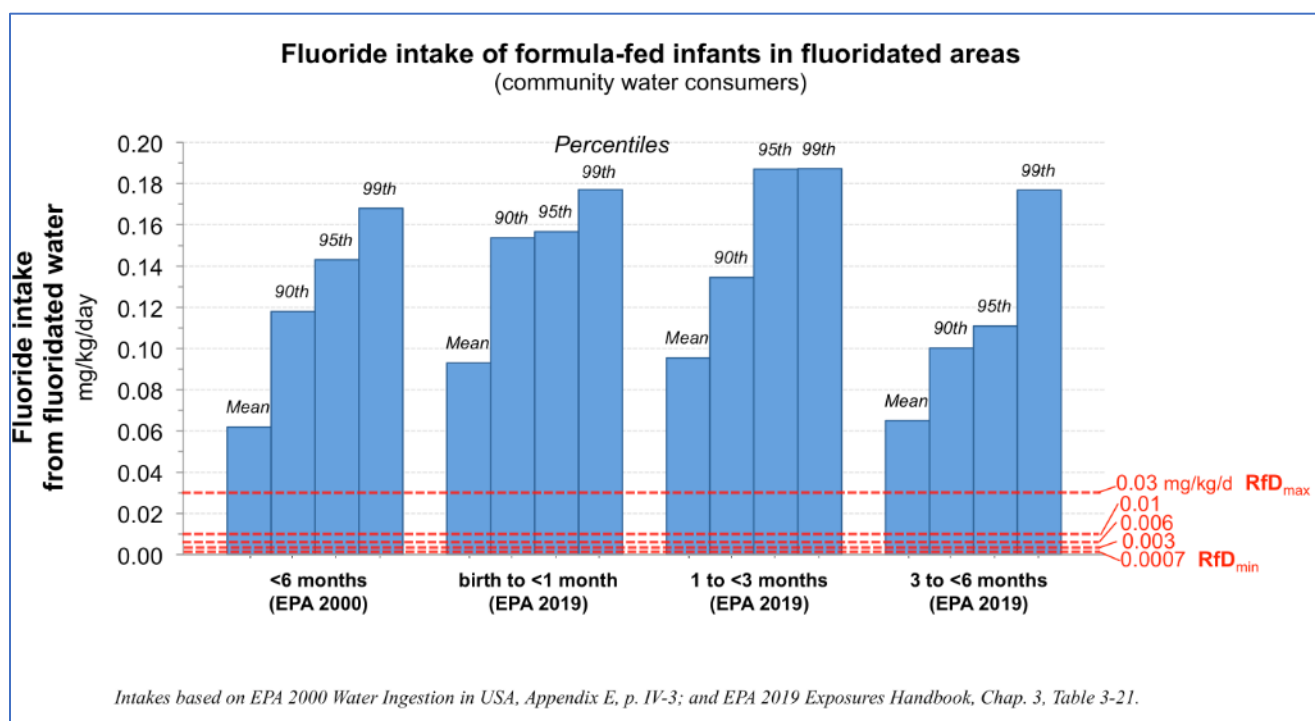

175. In its *Guidelines*, EPA considers the potential for postnatal toxicant exposures to interact with breastmilk composition.²³⁷ EPA was referring to animal studies, but the principle would apply to humans as well: Replacement of the mother's milk with a substitute that contains a toxic agent would be an extremely important source of postnatal exposure for infants and children

²³⁵ EPA (2019b), p. 3-9.

²³⁶ EPA (2019b), p. 3-9.

²³⁷ EPA (1998a), p. 46.

to that toxic agent. Few, if any, animal studies reproduce the effect of formula-feeding of human infants, in terms of a water-based formula containing fluoride being substituted for the mother's milk; thus this very important developmental period is routinely missed in most developmental studies on fluoride.

176. Consistent with the high fluoride intakes produced by formula feeding, studies have found that bottle-fed babies have higher rates of dental fluorosis (a disorder of enamel caused by excess fluoride intake) in their permanent teeth.²³⁸ Studies have also documented an increased prevalence and severity of dental fluorosis in the African American community, which is consistent with the high rate of formula feeding in this population.²³⁹

177. While fluoride exposure during infancy is known to produce abnormal physiological changes in the body (e.g., dental fluorosis), there has been a paucity of research on the neurodevelopmental effects of this exposure. In the developmental studies on fluoride neurotoxicity to date, the pups have been *breastfed*. Consequently, the existing animal data do not reflect the neurotoxic effects that may occur during the neonatal period.

178. Studies in humans have found lower IQ scores among formula-fed babies versus breastfed babies,²⁴⁰ but up until this year,²⁴¹ no study had investigated the role that fluoridated water may have in this association. Specific differences in brain activation and regional volumes of gray matter have been reported among formula-fed children, indicating developmental changes in children in comparison with breastfed children.²⁴² Such effects (and other adverse effects of

²³⁸ Hong et al. (2006a; 2006b); Forsman (1977); Walton and Messer (1981); Fomon and Ekstrand (1999); Fomon et al. (2000).

²³⁹ EPA (2010), pp. 33-34; Exhibit 34 to Casey Hannan Deposition; CDC (2005), Table 23.

²⁴⁰ For example, see Fomon (2001); Wolf 2003; Belfort et al. (2013); Horta et al. (2015; 2018); Victora et al. (2015; 2016); Kanazawa (2015); Boutwell et al. (2018). Many studies have controlled for possible confounders such as maternal IQ, maternal education, and family income.

²⁴¹ Till et al. (2020).

²⁴² Ou et al. (2016).

formula-feeding compared with breastfeeding, especially compared with exclusive breastfeeding for at least the first several months) could, in principle, be due to loss of the enhanced mother-child bonding associated with breast-feeding,²⁴³ to deficiency of an essential nutrient (e.g., long-chain saturated fatty acids) in the formula,²⁴⁴ to the presence of a toxic contaminant in the water used to prepare the infant formula,²⁴⁵ or to some combination of these factors.

179. Given the *a priori* basis for concern that fluoridated water may adversely affect the neurological system of bottle-fed infants, the recent findings from Till et al. must be taken very seriously.²⁴⁶ Using a prospective cohort study design, Till et al. found that fluoridated water consumption during infancy is associated with a large and significant reduction in non-verbal IQ at age 4 (i.e., a loss of 9.3 non-verbal IQ points for each 0.5 mg/L increase in exposure). Although the study did not find a statistically significant association with Full-Scale IQ after excluding several outliers, this could be a result of imprecision in the exposure estimates, or might reflect differential impacts of pre- and post-natal exposure.

180. As noted earlier, CDC data indicate that 17% of babies are *exclusively* fed formula for their first six months of life (i.e., never breast-fed).²⁴⁷ Assuming 2.5 million live births per year in fluoridated areas, approximately 1.9 million infants living in fluoridated areas will be formula-fed for at least part of the time during their first six months, including 425,000 infants who are *exclusively* formula-fed.²⁴⁸ Approximately 70-78% of these infants will have their formula made

²⁴³ Horta et al. (2018).

²⁴⁴ Horta et al. (2018).

²⁴⁵ Goyer (1995).

²⁴⁶ Till et al. (2020).

²⁴⁷ CDC (2018; n.d.).

²⁴⁸ CDC (2018; n.d.).

with fluoridated tap water (some of which will be boiled and have higher concentrations), at least part of the time.²⁴⁹

3. Elderly

181. The elderly have also been identified by the EPA as an at-risk group for neurotoxicity.²⁵⁰ According to the EPA, the elderly are “at particular risk because of the limited ability of the nervous system to regenerate or compensate to neurotoxic insult.”²⁵¹

182. The NRC has described the possible relationship of fluoride exposure, especially exposure to aluminum fluoride complexes, to the development of Alzheimer’s disease.²⁵² The NRC based its concern, in part, on studies reporting pathological lesions in the brain of fluoride-treated rodents that parallel the changes in humans with dementia.²⁵³ A recent study by Cao et al. found that exposure to fluoride for 3 months among mice genetically prone to degenerative brain changes, produced more severe, and earlier development of, neuropathological lesions than in controls, including lesions associated with Alzheimer’s.²⁵⁴ Goschorska et al. have recently postulated that fluoride plays a likely role in the initiation and progression of Alzheimer’s disease, based largely on the neuroanatomical and neurochemical changes seen in the brains of fluoride-treated animals.²⁵⁵

183. While epidemiological data on fluoride and cognition in the elderly remain relatively sparse, Li et al. reported a very high rate of cognitive impairment (81.1%) in an endemic fluorosis area.²⁵⁶ Li did not find a linear relationship between urinary fluoride and the severity of

²⁴⁹ CDC (2017), Table 3.97; Juárez-López et al. (2011).

²⁵⁰ EPA (1998a), p. 65; see also NRC (2006), p. 351.

²⁵¹ EPA (1998a), p. 65.

²⁵² NRC (2006), pp. 210-212.

²⁵³ NRC (2006), pp. 222.

²⁵⁴ Cao et al. (2019).

²⁵⁵ Goschorska et al. (2018).

²⁵⁶ Li et al. (2016), p. 59.

cognitive impairment within the endemic fluorosis area; however urinary fluoride levels among those with any form of cognitive impairment were significantly higher than those with normal cognition.²⁵⁷ Russ et al. described a longitudinal study involving nearly all people born in Scotland in 1921, who were passively followed for diagnoses of dementia after 2004.²⁵⁸ Residential locations after age 60 (or at death or at time of diagnosis of dementia) were used to estimate exposure to aluminum and fluoride (separately) in drinking water. The authors found that even relatively low levels of aluminum and fluoride were associated with an increased prevalence of dementia and suggested further research.²⁵⁹

184. While more research is needed to clarify fluoride's effects in the elderly population, there are a multitude of factors which support an increased vulnerability to fluoride's neurological effects among the elderly. Studies have found that water fluoridation significantly increases the level of fluoride in bone, and these levels increase with age.²⁶⁰ In the post-menopausal and elderly years, the fluoride that is taken into bone can be released back into the blood stream as bones begin to break down, leading to increased levels of fluoride in the blood.²⁶¹ Compounding this, renal function declines with age, and because of this the elderly kidney can be expected to be less efficient in clearing fluoride from the bloodstream. The net result is that more fluoride will be circulating in the bloodstream, and due to age-related increases in the permeability of the blood-brain barrier, will reach the brain more readily.²⁶²

185. Although the impact of fluoride on the elderly brain has not received as much

²⁵⁷ Li et al. (2016), Figure 2, Table 3.

²⁵⁸ Russ et al. (2019).

²⁵⁹ Russ et al. (2019).

²⁶⁰ Alhava et al. (1980); Arnala et al. (1985); Eble et al. (1992); Chachra et al. (2010).

²⁶¹ Itai et al. (2010).

²⁶² Increased permeability of the blood-brain barrier is associated with ordinary aging, as well as with diseases such as Alzheimer's and Parkinson's, both of which are common among elderly people. For example, see Mooradian (1994); Zeevi et al. (2010); Rosenberg (2014); and Pan and Nicolazzo (2018).

scholarly attention as the impact on the developing brain, this population is likely at higher risk of toxicity than healthy adults, particularly among those with elevated accumulation of fluoride in the bone following long-term residence in a fluoridated area.

Renal Impairment

186. It is well recognized that people with renal impairment (kidney disease) are less able to excrete fluoride, resulting in higher concentrations of fluoride in the body and greater susceptibility to adverse health effects from fluoride exposure.²⁶³ The World Health Organization states that it “is known that persons suffering from certain forms of renal impairment have a lower margin of safety for the effects of fluoride than the average person.”²⁶⁴ In addition, a number of papers report an association between renal impairment and reduced IQ or other cognitive impairment,²⁶⁵ which is consistent with higher fluoride retention (and often higher water intake and consequent higher fluoride intake). The role of fluoride in these IQ deficits has not yet been the subject of epidemiological study.

4. Other Predisposing Factors

187. There are a number of other factors that are known, or reasonably anticipated, to increase susceptibility to the chronic toxic effects of fluoride exposure, including neurotoxicity. These factors include:

188. *Diseases that Increase Water Intake*: The NRC identified population subgroups whose water intake “is likely to be substantially above the national average for the corresponding sex and age group” as susceptible subpopulations with respect to fluoride exposure.²⁶⁶ Health

²⁶³ For example, see Marumo and Iwanami (2001); NRC (2006), pp. 30, 292, 351; Ibarra-Santana (2007); Schiff (2008).

²⁶⁴ WHO (2004), p. 6.

²⁶⁵ For example, see Madero et al. (2008); Mendley et al. (2015); Chen et al. (2018b).

²⁶⁶ NRC (2006), p. 30.

conditions that affect water intake include “diabetes mellitus, especially if untreated or poorly controlled; disorders of water and sodium metabolism, such as diabetes insipidus; [and] renal problems resulting in reduced clearance of fluoride.”²⁶⁷ According to the NRC, adults with diabetes mellitus can ingest 0.05 mg/kg/day from fluoridated water alone, while children with diabetes mellitus can have fluoride intakes as high as 0.07 mg/kg/day.²⁶⁸ For children and adults with nephrogenic diabetes insipidus, NRC estimated waterborne fluoride intakes of 0.11 mg/kg/day.^{269,270} Each of these intakes exceeds the least protective RfD.

189. *Nutrient Deficiencies:* Nutritional deficiencies can contribute to increased susceptibility to fluoride toxicity.²⁷¹ Calcium deficiency and iodine deficiency are expected to be particularly important in terms of vulnerability to neurotoxic effects of fluoride, but deficiencies of magnesium, vitamin C, protein, and other nutrients have also been associated with increased susceptibility to the effects of fluoride exposure.

190. *Genetic Susceptibilities:* A number of studies have shown associations between specific genetic arrangements and a greater susceptibility to the chronic effects of fluoride exposure,²⁷² including dental fluorosis and alterations to reproductive hormones.²⁷³ While a complete picture of the relationship between genes, gene regulation, and adverse effects of fluoride exposure remains to be developed, it is already quite clear that some people or groups of people

²⁶⁷ NRC (2006), p. 30.

²⁶⁸ NRC (2006), p. 35, Table 2-4.

²⁶⁹ NRC (2006), p. 35, Table 2-4.

²⁷⁰ Consistent with this, case reports have documented moderate to severe dental fluorosis among children with diabetes insipidus who drank water with 0.5 to 1 mg/L NRC (2006), p. 33.

²⁷¹ See for example, NRC (2006), p. 265; Pandit et al. (1940); Marier (1977).

²⁷² Reviewed by Pramanik and Saha (2017). See also Lavryashina et al. (2003); Tu et al. (2011); Liu et al. (2006); Huang et al. (2008); Ba et al. (2011); Zhao et al. (2015); Zhou et al. (2016); Zhang et al. (2013b); Pei et al. (2017); Jiang et al. (2015); Zhang et al. (2015b); Cui et al. (2018); K  chler et al. (2018); Bhagavatula Naga (2009).

²⁷³ Zhao et al. (2015); Zhou et al. (2016); Ma et al. (2017); An et al. (2019).

are inherently more vulnerable than others to adverse effects of fluoride exposure and require a greater level of protection from fluoride exposures.²⁷⁴ The implications to neurotoxicity have not yet been extensively studied, but two recent studies from China, including one with extensive control for covariates, suggest that certain genotypes may significantly magnify fluoride's impact on IQ in some individuals.²⁷⁵ A third, smaller study reported a contrary result.²⁷⁶ More research is needed to clarify this issue, but in light of the broader literature on genetic susceptibility to chronic fluoride toxicity, it is reasonable to suspect that genetics plays a role in rendering some individuals more vulnerable to fluoride's neurological effects.

B. Margin of Exposure (MOE)

1. Introduction to the MOE Approach and Its Similarity to the RfD Approach

191. Under the *Guidelines*, neurotoxic risk can be described either through a comparison of the human exposures to the RfD, or by calculating the “Margin of Exposure” (MOE).²⁷⁷ Although the two approaches use slightly different frameworks, they produce the same results. If comparison of human exposure with the RfD shows a risk, a risk will be shown by MOE as well, and vice versa.

192. RfD and MOE analyses produce the same results because they use the same Point of Departure (i.e., NOAEL, LOAEL, or BMDL) for the toxicity value, the same data for human exposure, and the same composite uncertainty factor to assess whether human exposure poses a risk. Where the two methods differ is in how they put these three pieces together and the terminology they use, as will now be discussed.

193. In an RfD analysis, human exposure is compared against the Reference Dose. As

²⁷⁴ Wu et al. (2015); Yang et al. (2016); Pei et al. (2017); Li et al. (2017); Yang et al. (2018b).

²⁷⁵ Cui et al. (2018); Zhang et al. (2015b).

²⁷⁶ Pang et al. (2018).

²⁷⁷ EPA (1998a), pp. 65-66; Federal Register (1998), pp. 26949-26950.

discussed earlier, the Reference Dose is the Point of Departure (i.e., NOAEL, LOAEL, or BMDL) divided by the composite uncertainty factor. In an MOE analysis, by contrast, human exposure is *compared directly against the Point of Departure*. If the ratio (i.e., Actual MOE) between the Point of Departure and human exposure is less than the composite uncertainty factor (i.e., Acceptable MOE), an unacceptable risk is presumed to exist.^{278,279} In short, the composite uncertainty factor is the standard for judging whether human exposure is unacceptably close to the toxicity value under both frameworks.

2. MOE Analysis

194. As part of the risk assessment, I conducted an MOE analysis to characterize risk because this is EPA's preferred method to characterize non-cancer risk under TSCA, as evident by its risk evaluations under both Section 5 (new chemicals)²⁸⁰ and Section 6 (existing chemicals).²⁸¹

195. *Points of Departure*: The same five Points of Departure (converted into Human Equivalent Doses) that were used for the derivation of the Reference Doses, as discussed above (see Table 5), were used for the MOE analysis.

196. *Acceptable MOEs (Benchmark MOEs)*: The same composite uncertainty factors that were used for the RfD derivation were selected as the Acceptable MOEs: 30 for the NOAEL-based PODs, and 300 for the LOAEL-based PODs. In EPA's draft risk evaluations under Section 6 of TSCA, EPA has used composite uncertainty factors of 30 for NOAEL-based PODs, and has

²⁷⁸ EPA (2016), p. 61; EPA (2012), p. 13-8.

²⁷⁹ EPA sometimes refers to the risk as a "risk of concern." EPA (2007), p. 13; EPA (2000c), p. C-12.

²⁸⁰ See for example EPA (2018b; 2018c; 2018d; 2018e; 2018f; 2018g; 2019a).

²⁸¹ In its draft risk evaluations under Section 6 thus far, EPA has used MOE to characterize non-cancer risk. (EPA 2019c; 2019d; 2020). In its Final Rule for Risk Evaluation under Section 6, however, EPA described the MOE method as "just one of several approaches to risk characterization" that may be used under TSCA (Federal Register 2017, p. 33735).

characterized this as a relatively small uncertainty factor that “indicates greater certainty in the data (because fewer of the default UFs relevant to a given POD . . . were applied).”²⁸² EPA has contrasted this with a composite uncertainty factor of 1,000, which “would indicate more uncertainty in risk estimation and extrapolation.”²⁸³

197. *Human Exposure:* At the time I conducted this analysis, EPA had not yet released any of its Section 6 draft risk evaluations. I relied, therefore, on EPA’s risk evaluations under Section 5 for guidance on the human exposure assessment. In the Section 5 risk evaluations, EPA considers the highest-exposed group in the population. When dealing with chemicals that may be present in drinking water, therefore, EPA’s MOE analyses separately consider the exposures of *infants*.²⁸⁴

198. Based on the guidance from the Section 5 risk evaluations, I relied on the NRC’s 2006 data to calculate a range of exposures representing the general adult population along with highly exposed population subgroups, including bottle-fed infants and individuals with high water intakes (for example, due to medical conditions or to physical exertion).²⁸⁵

199. In EPA’s draft risk evaluations under Section 6, EPA has used the 95th percentile exposure to represent highly exposed individuals.²⁸⁶ This is the same percentile exposure I used

²⁸² EPA (2019d), p. 301.

²⁸³ EPA (2019d), p. 301.

²⁸⁴ See for example EPA (2018b; 2018c; 2018d; 2018e; 2018f; 2018g; 2019a).

²⁸⁵ For the general adult population, I combined NRC’s estimates for adult consumers of municipal water, ages 20-24 and 25-54 years (0.011 mg/kg/day). As an example of elderly adults (ages 65+), I included the 90th percentile of adult consumers of municipal water (0.022 mg/kg/day). To account for individuals with high water intakes, I used the NRC’s waterborne fluoride intake estimates (at 0.7 mg/L) for adult athletes and physical laborers (0.05 mg/kg/day), children with diabetes mellitus (0.07 mg/kg/day), and individuals with nephrogenic diabetes insipidus (0.1 mg/kg/day). For bottle-fed infants, I estimated a typical (0.1 mg/kg/day) and high (0.14 mg/kg/day) exposure based on the data from Fomon et al. (2000), Harriehausen et al. (2019), and NRC (2006). None of these exposure estimates, even those labeled “high,” is an upper bound or maximum exposure.

²⁸⁶ E.g., EPA (2019d), pp. 266, 300; EPA (2020), p. 108.

for high exposures among bottle-fed infants, and a higher percentile exposure than I used for the elderly (90th percentile).

200. Table 7 and the two figures below show the results of the MOE analyses. The first figure shows the results using the three LOAEL-Based PODs, while the second figure shows the results using the NOAEL-based PODs. As can be seen, the Actual MOEs are below the Acceptable MOEs for each group using every POD (including the least protective), with the exception of *average* adults and 90th percentile elderly when using the NOAEL-based PODs. If EPA's recommended 95th percentile exposure data (0.031 mg/kg/day) is used as the exposure for adults, risks are present even when using the least protective PODs.

201. The margins between the neurotoxicity levels in animals and the exposure levels in humans are far smaller than what EPA considers "acceptable." In fact, the Actual MOEs are so small that unacceptable risks would still be indicated for infants for each POD if the doses from animal studies had no adjustment to convert to the Human Equivalent Doses (HEDs) (i.e., no allometric scaling). Under EPA's framework for characterizing risk, therefore, it is apparent that fluoridation chemicals in drinking water present an unacceptable risk of neurotoxicity.²⁸⁷

²⁸⁷ EPA (2016), p. 61.

Table 7. Calculated Margins of Exposure (MOEs)^a for selected subgroups of the human population for the NOAELs and LOAELs for fluoride in Table 5.

Observation ^b	Intake rate ^c	Human Equivalent Dose (HED) ^d	Estimated human exposures ^e					
LOAEL or NOAEL	LOAEL or NOAEL	LOAEL or NOAEL	Adults (average)	Elderly adults (90th percentile)	Athletes and laborers (high)	DM patients (high)	Bottle-fed infants (typical) NDI patients (high)	Bottle-fed infants (high)
mg/L	mg/kg/day	mg/kg/day	0.011 mg/kg/day	0.022 mg/kg/day	0.05 mg/kg/day	0.07 mg/kg/day	0.1 mg/kg/day	0.14 mg/kg/day
5 mg/L, LOAEL (rats)	0.83	0.20	18	9.1	4.0	2.9	2.0	1.4
23 mg/L, LOAEL (rats)	3.8	0.91	83	41	18	13	9.1	6.5
45 mg/L, LOAEL (rats)	7.5	1.8	163	82	36	26	18	13
11 mg/L, NOAEL (mice)	2.9	0.41	37	19	8.2	5.9	4.1	2.9
20 mg/L, NOAEL (rats)	3.3	0.79	72	36	16	11	7.9	5.6

^a A Margin of Exposure (MOE) is equal to the LOAEL or NOAEL (mg/kg/day) divided by an estimated human exposure (mg/kg/day). Usually, the benchmark MOE = 1000 for assessments based on a LOAEL and 100 for assessments based on an NOAEL. Since allometric scaling between animals and humans has been used to obtain the Human Equivalent Dose, the benchmark MOE is 300 for LOAELs and 30 for NOAELs. An MOE less than the benchmark MOE indicates an “unacceptable risk.”

^b These LOAEL and NOAEL values (mg/L) for fluoride are summarized in Table 2.

^c The intake rates (mg/kg/day) in this column correspond to the LOAELs and NOAELs in the first column (mg/L), converted to intake rates (mg/kg/day) as summarized in Table 5. For rats, the intake rate equals the LOAEL or NOAEL divided by 6. For mice, the intake rate equals the NOAEL divided by 3.8.

^d The Human Equivalent Dose (HED) is calculated from the intake rate for rats or mice as summarized in Table 5. The HED = the intake rate for rats × 0.24 or the intake rate for mice × 0.14.


^e The estimated human exposures are for fluoride exposures from drinking water alone, assuming a fluoride concentration of 0.7 mg/L in the drinking water. Sources are as follows: Adults (average), NRC (2006), p. 430, Table B-11, average consumers ages 20-54; Elderly adults (90th percentile), NRC (2006), p. 431, Table B-12, 90th percentile consumers ages 65+; Athletes and laborers (high), NRC (2006), p. 35, Table 2-4, high consumers (but not upper bound); DM patients (high), NRC (2006), p. 35, Table 2-4, patients with diabetes mellitus, high consumers (but not upper bound); Bottle-fed infants (typical), based on Fomon et al. (2000) and Harriehausen et al. (2019); NDI patients (high), NRC (2006), p. 35, Table 2-4, patients with nephrogenic diabetes insipidus, high consumers (but not upper bound); and Bottle-fed infants (high), NRC (2006), p. 432, Table B-13, infants < 0.5 years old, 95th percentile consumers (but not upper bound).

Food and Water Watch v. EPA

Thiessen Report

Table 8. Calculated Margins of Exposure (MOEs)^a for selected human population subgroups for the NOAELs and LOAELs for fluoride in Section 4.

Observation ^b	Intake rate ^c	Human Equivalent Dose (HED) ^d	Actual MOEs					
			Estimated human exposures ^e					
LOAELs from animal studies								
LOAEL or NOAEL	LOAEL or NOAEL	LOAEL or NOAEL	Adults (average)	Elderly adults (90th percentile)	Athletes and laborers (high)	DM patients (high)	Bottle-fed infants (typical) NDI patients (high)	Bottle-fed infants (high)
mg/L	mg/kg/day	mg/kg/day	0.011 mg/kg/day	0.022 mg/kg/day	0.05 mg/kg/day	0.07 mg/kg/day	0.1 mg/kg/day	0.14 mg/kg/day
5 mg/L, LOAEL (rats) 	0.83	0.20	18	9.1	4.0	2.9	2.0	1.4
23 mg/L, LOAEL (rats) 	3.8	0.91	83	41	18	13	9.1	6.5
45 mg/L, LOAEL (rats) 	7.5	1.8	163	82	36	26	18	13
11 mg/L, NOAEL (mice)	2.9	0.41	37	19	8.2	5.9	4.1	2.9
20 mg/L, NOAEL (rats)	3.3	0.79	72	36	16	11	7.9	5.6

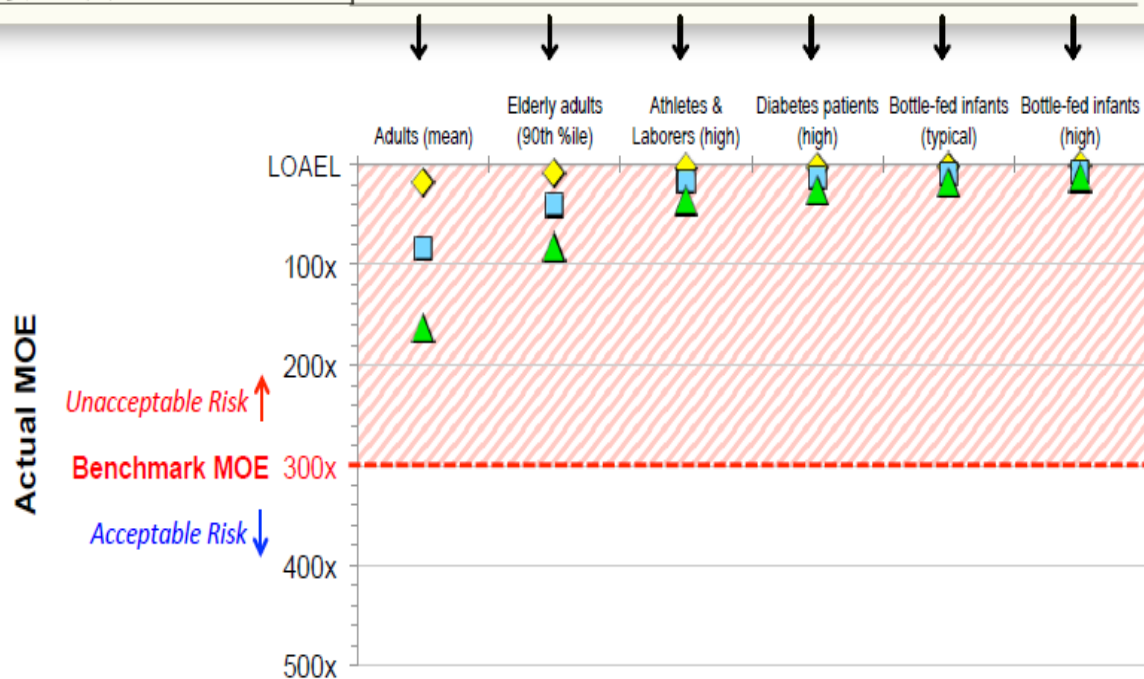


Food and Water Watch v. EPA

Thiessen Report

Table 8. Calculated Margins of Exposure (MOEs)^a for selected human population subgroups for the NOAELs and LOAELs for fluoride in Section 4.

Observation ^b	Intake rate ^c	Human Equivalent Dose (HED) ^d	Actual MOEs					
			Estimated human exposures ^e					
NOAELs from animal studies								
LOAEL or NOAEL	LOAEL or NOAEL	LOAEL or NOAEL	Adults (average)	Elderly adults (90th percentile)	Athletes and laborers (high)	DM patients (high)	Bottle-fed infants (typical) NDI patients (high)	Bottle-fed infants (high)
mg/L	mg/kg/day	mg/kg/day	0.011 mg/kg/day	0.022 mg/kg/day	0.05 mg/kg/day	0.07 mg/kg/day	0.1 mg/kg/day	0.14 mg/kg/day
5 mg/L, LOAEL (rats)	0.83	0.20	18	9.1	4.0	2.9	2.0	1.4
23 mg/L, LOAEL (rats)	3.8	0.91	83	41	18	13	9.1	6.5
45 mg/L, LOAEL (rats)	7.5	1.8	163	82	36	26	18	13
11 mg/L, NOAEL (mice) 	2.9	0.41	37	19	8.2	5.9	4.1	2.9
20 mg/L, NOAEL (rats) 	3.3	0.79	72	36	16	11	7.9	5.6

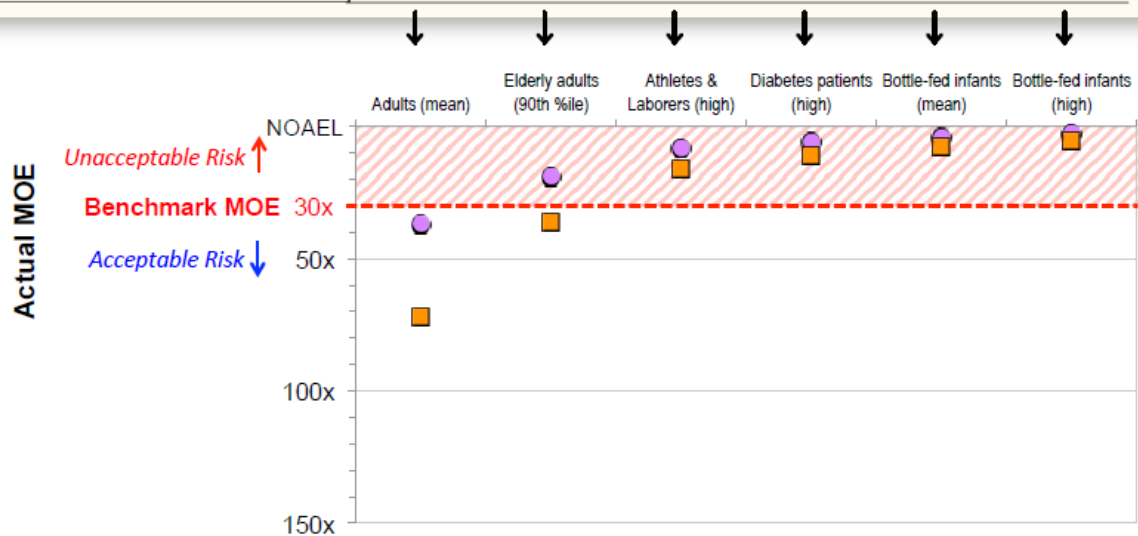

C. Assumptions and Key Sources of Uncertainty

202. Uncertainties are inherent to the field of risk assessment; they are to be expected. As discussed throughout my expert report, there are uncertainties involved in a risk assessment of fluoride neurotoxicity,²⁸⁸ including:

203. *Uncertainties in the Animal Data:* The Points of Departure for both the RfDs and MOEs are derived from developmental animal studies that, while published in the peer-reviewed biomedical literature, have methodological limitations, including lack of control for litter effects, lack of blinding, lack of exposure during the full window of vulnerability (in utero *and* infancy), lack of long-term chronic exposures, and failure to rule out a contributing role of motor and sensory effects in the observed learning/memory deficits. As discussed earlier, the net effect of these limitations is uncertain. On one hand, lack of blinding can inflate the effect size, while on the other hand, lack of exposure during the full window of vulnerability and lack of chronic exposures can deflate it. Similarly, while lack of control for litter effects can create false positives, it can also create false negatives as well.²⁸⁹ Further, to the extent that fluoride is causing the learning/memory deficits indirectly through a motor/sensory mechanism,²⁹⁰ this would still be a neurotoxic effect and is thus not a basis to forego risk assessment, particularly since body weight changes do not appear to be a mediating mechanism in the studies from which the Points of Departure have been derived.

²⁸⁸ For purposes of brevity, my initial expert report did not reiterate each of these uncertainties in the risk characterization section, although I considered them as part of my assessment.

²⁸⁹ Zorrilla (1997), p. 144; Lazic and Essioux (2013), p. 3.

²⁹⁰ NTP (2016), p. vii.

204. While there are some uncertainties in the animal data (which is not unusual²⁹¹), there is reasonable confidence that the observed effects are both real and relevant. First, the animal studies have been overwhelmingly consistent—across numerous laboratories and study designs—in finding adverse effects on the brain, both structural and functional, which supports the conclusion that the effects are not an artifact of a methodological limitation. Second, the effect of fluoride on cognition has been detected in studies that have specifically controlled for litter effects and body weight changes, thus suggesting that fluoride’s effect on the brain is independent of these concerns.²⁹² Third, there are extensive human epidemiological data reporting associations between fluoride and reduced IQ, and the existence of these data adds plausibility to the animal data, and vice versa. Fourth, the finding of unacceptable risk through an MOE analysis of the animal toxicity values is consistent with Dr. Grandjean’s BMD analysis of the human data, which shows that the level of exposure associated with reduced IQ in humans is well below the levels of exposure produced by fluoridation. The confluence of the animal and human data thus adds strong overall confidence to the assessment.

205. *Uncertainties in the Extrapolation to Humans:* As discussed above, the extrapolation of animal data to humans involves some inherent uncertainty. There does not yet exist a physiologically based toxicokinetic model (PBTK) for fluoride, which would be the optimal method for adjusting for toxicokinetics.²⁹³ This uncertainty has been accounted for by EPA’s use of allometric scaling method which accounts for the expected difference in

²⁹¹ As discussed earlier, the principal animal studies that EPA has relied upon for its neurotoxicity risk assessments have also had methodological limitations, including failure to control for litter effects. There was also significant uncertainty in the animal data that EPA used for its unreasonable risk determinations for its draft NMP evaluation (e.g., there were only 6 studies available for the endpoint of concern, and three found no effect).

²⁹² Bartos (2018; 2019).

²⁹³ EPA (2011b), p. 19.

toxicokinetics), and use of an uncertainty factor of 3 (to address the expected difference in toxicodynamics). The use of default allometric scaling for fluoride is consistent with chemical-specific research on fluoride showing that rats and mice require approximately 5 to 10 times more fluoride, respectively, to obtain the same concentration of fluoride in the blood.²⁹⁴ The allometric scaling thus has a chemical-specific justification for fluoride, which provides confidence to the assessment. But, importantly, even if *no* allometric scaling is done to assess the risk of infant exposures, the MOEs still indicate unacceptable risks for *all* PODs.

206. The use of non-protective (i.e., non-conservative) assumptions provides additional confidence to the assessment. These non-protective assumptions include: (1) the use of 45 mg/L as a LOAEL, despite the fact that studies have found adverse effects well below this concentration; (2) the use of 20 mg/L as a NOAEL in McPherson (2018), despite the fact that the study found a neurotoxic effect at this concentration (i.e., increased pain sensitivity); and (3) conversion of water fluoride concentrations (mg/L) into doses (mg/kg/day) using the lowest end of the reported ratio, which results in Points of Departure that are likely higher than the actual dosages the animals received.

207. *Uncertainties in the Exposure Assessment:* As discussed above, I obtained most of my initial exposure estimates from the NRC's 2006 report, which in turn were based on EPA's own water intake data from 2000,²⁹⁵ and have also reviewed EPA's 2019 report in which the Agency identified the "most up-to-date and scientifically sound" water intake data to use for risk assessment. Both of EPA's water intake reports (from 2000 and 2019) are based on short-term (2-day) surveys, which introduces some uncertainty when extrapolating to long-term exposures.

²⁹⁴ NRC (2006), pp. 98, 442; Zhang et al. (2014).

²⁹⁵ NRC (2006), Appendix B; EPA (2000a).

Long-term surveys, however, do not exist, and the uncertainty of using 2-day surveys is minimized by the large, nationally-representative scale of the survey data. EPA has stated that it has medium-to-high confidence in the reliability of these data, and that the data are well suited for risk assessment of water-based exposures.²⁹⁶

208. *Uncertainties in the Human Data:* One of the major strengths of the database on fluoride neurotoxicity is that there is a large body of human data, including five prospective cohort studies that have individual measurements of exposure during the fetal and neonatal period. The large extent of human data for fluoride far surpasses what EPA has used for its draft risk assessments of other chemicals under Section 6,²⁹⁷ where the Agency has often had to rely *solely* on animal data.

209. The emergence of prospective cohort data on early life exposures to “optimal” levels of fluoride (from salt and water fluoridation programs)²⁹⁸ addresses the two primary criticisms that have been made with respect to the cross-sectional studies of populations with elevated levels of fluoride in water: i.e., (1) that cross-sectional studies are limited in establishing causation because the exposures are measured after the effect (i.e., IQ loss) has occurred; and (2) the cross-sectional studies involve exposures that are generally higher than what people receive through artificially fluoridated water. The fact that the prospective cohort studies have found cognitive deficits at “optimal” levels of exposure that are consistent with the effects observed in the cross-sectional studies adds *substantial* confidence to the risk characterization.

210. While the human data are very robust, data gaps do remain, particularly with

²⁹⁶ EPA (2000a), p. 5-5; EPA (2019b), pp. 3-6 & 3-10.

²⁹⁷ As discussed earlier, the data available for fluoride are also substantially more robust than the data EPA has considered in making hazard determinations for other neurotoxicants.

²⁹⁸ I understand that Dr. Hu and Dr. Lanphear will be addressing the criticisms with respect to imprecise exposure estimates, and thus I do not address that issue here.

respect to how the causative doses may vary across the population based on life-stage (e.g., the elderly), and other intrinsic sources of susceptibility, such as renal impairment, nutritional deficiencies, and genetic predisposition. These data gaps make it difficult to quantify the extent to which susceptibility varies across the population; the available data on chronic fluoride toxicity, however, provide a high level of confidence that human susceptibility to fluoride varies by a considerable margin, particularly in a population as large and diverse as the United States. Of particular concern are individuals with co-existing susceptibilities, such as pregnant women with iodine deficiencies, neonates that are bottle-fed with fluoridated water, and elderly individuals with diabetes.

211. To account for the *known* (but not yet quantified) variability in human susceptibility, I utilized EPA's default uncertainty factor of 10. This is consistent with EPA's standard practice, including EPA's Section 6 risk evaluations under TSCA. While I derived the Points of Departure from studies on susceptible (i.e., prenatally exposed) animals, the studies did not account for the full range of expected susceptibility in the human population. The studies did not, for example, attempt to replicate the formula-feeding practices of human infants, as all rodents were breast-fed during the critical neonatal period. Nor did the studies attempt to examine the effect of a co-existing iodine deficiency in the mother, or any other factor (e.g., renal impairment, calcium deficiency, etc) that would be expected to exacerbate the effects of prenatal fluoride exposure. Since hundreds of millions of Americans are now exposed to fluoridation chemicals on a regular basis, the spectrum of susceptibility will likely exceed the susceptibility examined in the available animal studies. An uncertainty factor of 10 is thus appropriate and necessary.

IX. RISK DETERMINATION

212. Under TSCA, a risk evaluation has a fifth and final step that is not included within the *Guidelines*: the Risk Determination. In the Risk Determination, EPA assesses whether the risks identified by the Margin of Exposure (MOE) analysis are “unreasonable.” In making this determination, EPA considers “relevant risk-related factors,” including (i) the effects of the chemical substance under the conditions of use; (ii) number of people exposed; (iii) whether susceptible subpopulations are exposed; (iv) the severity of the hazard; and (v) uncertainties in the data.

213. In practice, EPA’s Risk Determination analyses do not address each of the “relevant risk factors” identified above. Severity of the hazard, for example, is rarely discussed. Assessments of uncertainties in EPA’s Risk Determinations has also been rather cursory. In the NMP risk evaluation, for instance, the discussion of uncertainties in the analysis was largely limited to the assumptions involved in estimating worker exposure to chemicals in the absence of actual monitoring data.²⁹⁹ Although EPA’s risk estimates were based on an endpoint for which there were only 6 animal studies (with only 3 showing an effect), EPA did not re-address the underlying uncertainties in these data. The Risk Determination should thus not be mistaken as an exhaustive re-examination of all issues previously addressed; instead they tend to be brief and written in summary form.

214. At the time I conducted my initial assessment in this case, EPA had not yet released any risk evaluations under Section 6. For guidance, therefore, I relied on the risk characterization

²⁹⁹ EPA (2019d), pp. 301-335.

considerations identified in the *Guidelines*,³⁰⁰ as well as risk evaluations that EPA had recently completed on “new chemicals” under Section 5.

215. The factors that EPA considers under Section 5 substantially overlap with the factors that EPA considers under Section 6. Specifically, EPA considers the following three factors: (i) the hazardous nature of the chemical (as determined by toxicity values in animal studies);³⁰¹ (ii) the extent of human exposure to the chemical, and (iii) the Margin of Exposure (MOE). As I described in my report, fluoride meets each of these three criteria for unreasonable risk.

216. Importantly, whether one considers the factors under Section 5 or Section 6, the risk of neurotoxicity posed by fluoridation chemicals constitutes a clear and unreasonable risk, as will now be discussed.

A. Effects of Fluoridation Chemicals Under the Condition of Use

217. In most of the risk evaluations that EPA has conducted thus far under Section 6, the Agency did not have actual human data on health effects associated with the condition of use. EPA had to rely, therefore, on animal data alone. This is not the case with fluoridation. Critically, there are four prospective cohort studies that have examined the impact of optimal fluoride exposures, including two that examined the specific condition of use (water fluoridation) at issue.³⁰² Under the *Guidelines*, prospective cohort data permit “direct estimates of risks attributed to a particular

³⁰⁰ EPA (1998a), pp. 63-66.

³⁰¹ Under Section 5, a chemical is “considered to have high human health hazard if there is evidence of adverse effects in humans or conclusive evidence of severe effects in animal studies with a NOAEL of less than or equal to 10 mg/kg/day.” EPA (2018b; 2018c; 2018d; 2018e; 2018f; 2018g; 2019a). This criterion is readily satisfied with fluoride, as the LOAELs for cognitive deficits and brain abnormalities are below 10 mg/kg/day. Fluoride is thus a “high human health hazard” under Section 5.

³⁰² Bashash et al (2017, 2018); Green et al. (2019); Till et al. (2020).

exposure.”³⁰³ The effects of fluoridation chemicals under the condition of use are thus well characterized, particularly in comparison to chemicals (e.g., NMP, 1-BP) for which EPA has made unreasonable risk findings under TSCA.

B. Number of People Exposed to Fluoridation Chemicals

218. EPA has recognized that “the significance of the risk is dependent upon both the hazard (or toxicity) of the chemical substance and *the extent of exposure* to the substance.”³⁰⁴ Although EPA made this statement in the context of Section 5, EPA considers the extent of exposure to be a relevant factor under Section 6 as well. In the Section 6 risk determinations, the number of people (usually workers) who are exposed to the chemical are identified under each condition of use.³⁰⁵

219. This factor weighs in favor of an unreasonable risk finding for fluoridation chemicals. The extent of human exposure to fluoridation chemicals is nothing short of massive, much like lead exposure was during the era of leaded gasoline. Today, approximately 200 million Americans, or nearly 2/3 of the population, have municipal water to which fluoridation chemicals are added. Moreover, most of the remaining population living in “non-fluoridated” areas will routinely consume fluoridation chemicals in processed beverages and foods, as many beverages and foods are produced in fluoridated areas.³⁰⁶ To put these numbers in perspective, EPA has found unreasonable risks for conditions of use involving as few as 1,046³⁰⁷ and 1,900 occupationally-

³⁰³ EPA (1998a), p. 17.

³⁰⁴ EPA (2018b; 2018c; 2018d; 2018e; 2018f; 2018g; 2019a).

³⁰⁵ EPA (2019d), pp. 299, 303-335; EPA (2019c), pp. 255-289.

³⁰⁶ See, for example, Kiritsy et al. (1996); Turner et al. (1998); Heilman et al. (1999).

³⁰⁷ EPA (2019c), p. 264.

exposed workers.³⁰⁸ With such widespread exposure to fluoridation chemicals among the general population, even small risks can amount to widespread harm.

C. Exposure of Susceptible Subpopulations to Fluoridation Chemicals

220. One of the consequences from widely dispersing a toxicant through the environment (versus the use of industrial chemicals *within* manufacturing facilities) is that susceptible members of the general public may be exposed. This is the case with fluoridation chemicals. Each year, there are approximately **2.5 million pregnancies** in fluoridated areas; *in utero* exposures are thus widespread. Many of those exposed *in utero* will also be exposed during the sensitive neonatal period, with upwards of **1.9 million infants** living in fluoridated areas being fed formula at least part of the time, including **400,000 infants** who are *exclusively* formula-fed for their first six months. While these numbers do not account for those who use bottled water, the numbers will be substantial regardless.

D. The Severity of the Hazard (Cognitive Deficits/IQ Loss)

221. The principal hazard at issue from exposure to fluoridation chemicals is IQ loss. The prospective studies have found an approximate 5 to 6 point drop in IQ as maternal urinary fluoride levels increase from 0 to 1 mg/L.³⁰⁹ To put this in perspective, EPA has recognized that a loss of a single IQ point is associated with a loss in lifetime earnings,³¹⁰ and EPA's Clean Air Science Advisory Council has stated that "a population loss of 1-2 IQ points is highly significant from a public health perspective" and should be prevented in 99.5% of the population.³¹¹

³⁰⁸ EPA (2019d), pp. 307, 311.

³⁰⁹ Bashash et al. (2017); Green et al. (2019).

³¹⁰ EPA (2008e), p. 5-28.

³¹¹ Federal Register (2008), p. 67000.

Consistent with this, EPA has established reference doses for chemicals based on observed cognitive deficits in animal studies (see Table 1 above). Cognitive deficits, including in the range observed in fluoridated areas, are a sufficiently severe effect on human health to warrant prevention, as EPA has recognized in other contexts.

E. Uncertainties

222. Uncertainties are a pervasive aspect of risk assessment; their existence does not negate a finding of risk. As would be expected, there are uncertainties in the fluoride dataset, arising in part from methodological limitations in the available animal studies (e.g., lack of control for litter effects, lack of blinding, lack of studies on neonatal exposures, lack of chronic experiments, etc.). The impact of these limitations on the observed learning and memory deficits is not yet defined. The clear suggestion from the observed findings, however, is that fluoride causes alterations to the brain and behavior. Further, the uncertainties that remain in the animal data are largely offset by the existence of high-quality prospective studies that have *consistently* detected significant associations between “optimal” fluoride exposures and cognitive deficits. While I understand that EPA’s experts in this case question whether the “causal” relationship between fluoridation and IQ loss has been proven, the *Guidelines* do not require proof of causation; they require sufficient evidence of association.³¹²

223. Another factor weighing in favor of an unreasonable risk finding is that the exposure estimates are more straightforward—and permit greater confidence—than the exposure estimates that EPA has had to extrapolate for other chemicals under TSCA. In its NMP risk evaluation, for example, EPA had to make “assumptions about glove use, glove effectiveness,


³¹² EPA (1998a), p. 53.

duration of contact with NMP, concentration of NMP, and amount of skin surface contact with NMP” in order to come up with estimates of human exposure under the conditions of use.³¹⁵ Estimating exposure to fluoridation chemicals involves much less uncertainty, as the concentration of fluoride in the water is defined (0.7 mg/L), and the EPA has extensive empirical data on water consumption in the U.S. that the Agency has described as “scientifically sound.”

224. Based on the available scientific evidence that now exists on the hazards, exposures, and risks of fluoride ingestion, the widespread addition of fluoridation chemicals to drinking water and processed foods in the United States presents an unreasonable risk to human health.

I declare under penalty of perjury, under the laws of the United States, that the foregoing is true and correct to the best of my knowledge and belief.

Executed on May 20, 2020, in Oak Ridge, Tennessee.

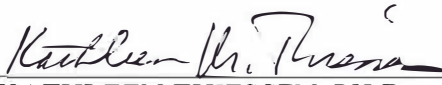
KATHLEEN THIESSEN, PH.D.

³¹⁵ EPA (2019d), Table 5-1.

REFERENCES

- Adebayo, O.L., Shallie, P.D., Salau, B.A., Ajani, E.O., and Adenuga, G.A. 2013. Comparative study on the influence of fluoride on lipid peroxidation and antioxidants levels in the different brain regions of well-fed and protein undernourished rats. *Journal of Trace Elements in Medicine and Biology* 27(4):370-4.
- Adedara, I.A., Abolaji, A.O., Idris, U.F., Olabiyi, B.F., Onibiyo, E.M., Ojuade, T.D., and Farombi, E.O. 2017a. Neuroprotective influence of taurine on fluoride-induced biochemical and behavioral deficits in rats. *Chemico-Biological Interactions* 261:1-10.
- Adedara, I.A., Olabiyi, B.F., Ojuade, T.D., Idris, U.F., Onibiyo, E.M., and Farombi, E.O. 2017b. Taurine reverses sodium fluoride-mediated increase in inflammation, caspase-3 activity, and oxidative damage along the brain–pituitary–gonadal axis in male rats. *Canadian Journal of Physiology and Pharmacology* 95(9):1019-1029.
- Agustina, F., Sofro, Z.M., and Partadiredja, G. 2018. Subchronic administration of high-dose sodium fluoride causes deficits in cerebellar Purkinje cells but not motor coordination of rats. *Biological Trace Element Research* [Epub ahead of print].
- Akinrinade, I.D., Memudu, A.E., Ogundele, O.M., and Ajetunmbi, O.I. 2015a. Interplay of glia activation and oxidative stress formation in fluoride and aluminium exposure. *Pathophysiology* 22(1):39-48.
- Akinrinade, I.D., Memudu, A.E., and Ogundele, O.M. 2015b. Fluoride and aluminium disturb neuronal morphology, transport functions, cholinesterase, lysosomal and cell cycle activities. *Pathophysiology* 22(2):05-15.
- Alhava, E.M., Olkkonen, H., Kauranen, P., and Kari, T. 1980. The effect of drinking water fluoridation on the fluoride content, strength and mineral density of human bone. *Acta Orthopaedica Scandinavica* 51(3):413-20.
- Ameeramja, J., Raghunath, A., and Perumal, E. 2018. Tamarind seed coat extract restores fluoride-induced hematological and biochemical alterations in rats. *Environmental Science and Pollution Research International* 25(26):26157-26166.
- An, J., Mei, S., Liu, A., Fu, Y., Wang, Q., Hu, L., and Ma, L. 1992. The effects of high fluoride on the level of intelligence of primary and secondary students. *Chinese Journal of Control of Endemic Diseases* 7(2):93-94.
- An, N., Zhu, J., Ren, L., Liu, X., Zhou, T., Huang, H., Sun, L., Ding, Z., Li, Z., Cheng, X., and Ba, Y. 2019. Trends of SHBG and ABP levels in male farmers: Influences of environmental fluoride exposure and ESR alpha gene polymorphisms. *Ecotoxicology and Environmental Safety* 172:40-44.
- Angmar-Mansson, B., and Whitford, G.M. 1982. Plasma fluoride levels and enamel fluorosis in the rat. *Caries Research* 16:334-339.
- Armstrong, W.D., Singer, L., and Makowski, E.L. 1970. Placental transfer of fluoride and calcium. *Am. J. Obstet. Gynecol.* 107(3):432-434.

Arnala, I., Alhava, E.M., and Kauranen, P. 1985. Effects of fluoride on bone in Finland. Histomorphometry of cadaver bone from low and high fluoride areas. *Acta Orthopaedica Scandinavica* 56(2):161-6.

Atmaca, N., Atmaca, H.T., Kanici, A., and Anteplioglu, T. 2014. Protective effect of resveratrol on sodium fluoride-induced oxidative stress, hepatotoxicity and neurotoxicity in rats. *Food and Chemical Toxicology* 70:191-97.

Ba, Y., Zhang, H., Wang, G., Wen, S., Yang, Y., Zhu, J., Ren, L., Yang, R., Zhu, C., Li, H., Cheng, X., and Cui, L. 2011. Association of dental fluorosis with polymorphisms of estrogen receptor gene in Chinese children. *Biol. Trace Elem. Res.* 143:87-96.

Balaji, B., Kumar, E.P., and Kumar, A. 2015. Evaluation of standardized *Bacopa monniera* extract in sodium fluoride induced behavioural, biochemical, and histopathological alterations in mice. *Toxicology and Industrial Health* 31(1):18-30.

Banala, R.R., and Karnati, P.R. 2015. Vitamin A deficiency: an oxidative stress marker in sodium fluoride (NaF) induced oxidative damage in developing rat brain. *International Journal of Developmental Neuroscience* 47(Pt B):298-303.

Banji, D., Banji, O.J., Pratusha, N.G., and Annamalai, A.R. 2013. Investigation on the role of *Spirulina platensis* in ameliorating behavioural changes, thyroid dysfunction and oxidative stress in offspring of pregnant rats exposed to fluoride. *Food Chemistry* 140(1-2):321-31.

Barberio, A., Quiñonez, C., Hosein, F.S., and McLaren, L. 2017. Fluoride exposure and reported learning disability diagnosis among Canadian children: Implications for community water fluoridation. *Can. J. Public Health* 108(3):e229-e239.

Bartos, M., Gumilar, F., Gallegos, C.E., Bras, C., Dominguez, S., Mónaco, N., Esandi, M.D.C., Bouzat, C., Cancela, L.M., and Minetti, A. 2018. Alterations in the memory of rat offspring exposed to low levels of fluoride during gestation and lactation: Involvement of the $\alpha 7$ nicotinic receptor and oxidative stress. *Reproductive Toxicology* 81:108-114.

Bartos, M., Gumilar, F., Gallegos, C.E., Bras, C., Dominguez, S., Cancela, L.M., and Minetti, A. 2019. Effects of perinatal fluoride exposure on short- and long-term memory, brain antioxidant status, and glutamate metabolism of young rat pups. *International Journal of Toxicology* (doi: 10.1177/1091581819857558. [Epub ahead of print].

Basha, P.M., and Madhusudhan, N. 2010. Pre and post natal exposure of fluoride induced oxidative macromolecular alterations in developing central nervous system of rat and amelioration by antioxidants. *Neurochemical Research* 35(7):1017-28.

Basha, P.M., Rai, P., and Begum, S. 2011a. Evaluation of fluoride-induced oxidative stress in rat brain: a multigeneration study. *Biological Trace Element Research* 142(3):623-37.

Basha, P.M., Rai, P., and Begum, S. 2011b. Fluoride toxicity and status of serum thyroid hormones, brain histopathology, and learning memory in rats: a multigenerational assessment. *Biological Trace Element Research* 144(1-3):1083-94.

Basha, P.M., and Sujitha N.S. 2012a. Combined influence of intermittent exercise and temperature stress on the modulation of fluoride toxicity. *Biological Trace Element Research* 148(1):69-75.

- Basha, P.M., and Sujitha, N.S. 2012b. Combined impact of exercise and temperature in learning and memory performance of fluoride toxicated rats. *Biological Trace Element Research* 150(1-3):306-13.
- Basha, P.M., and Saumya, S.M. 2013. Suppression of mitochondrial oxidative phosphorylation and TCA enzymes in discrete brain regions of mice exposed to high fluoride: amelioration by *Panax ginseng* (Ginseng) and *Lagerstroemia speciosa* (Banaba) extracts. *Cellular and Molecular Neurobiology* 33(3):453-64.
- Bashash, M., Thomas, D., Hu, H., Martinez-Mier, E.A., Sanchez, B.N., Basu, N., Peterson, K.E., Ettinger, A.S., Wright, R., Zhang, Z., Liu, Y., Schnaas, L., Mercado-García, A., Téllez-Rojo, M.M., and Hernández-Avila, M. 2017. Prenatal fluoride exposure and cognitive outcomes in children at 4 and 6-12 years of age in Mexico. *Environmental Health Perspectives* (<https://doi.org/10.1289/EHP655>).
- Bashash, M., Marchand, M., Hu, H., Till, C., Martinez-Mier, E.G., Sanchez, B.N., Basu, N., Peterson, K.E., Green, R., Schnaas, L., Mercado-García, A., Hernández-Avila, MN., and Téllez-Rojo, M.M. 2018. Prenatal fluoride exposure and attention deficit hyperactivity disorder (ADHD) symptoms in children at 6-12 years of age in Mexico City. *Environment International* 121:658-666.
- Belfort, M.B., Rifas-Shiman, S.L., Kleinman, K.P., Guthrie, L.B., Bellinger, D.C., Taveras, E.M., Gillman, M.W., and Oken, E. 2013. Infant feeding and childhood cognition at ages 3 and 7 years: Effects of breastfeeding duration and exclusivity. *JAMA Pediatr.* 167(9):836-844.
- Bellinger, D.C. 2018. Environmental chemical exposures and neurodevelopmental impairments in children. *Pediatric Medicine* (<http://dx.doi.org/10.21037/pm.2018.11.03>).
- Bera, I., Sabatini, R., Auteri, P., Flace, P., Sisto, G., Montagnani, M., Potenza, M.A., Marasciulo, F.L., Carratu, M.R., Coluccia, A., Borracchi, P., Tarullo, A., and Cagiano, R. 2007. Neurofunctional effects of developmental sodium fluoride exposure in rats. *European Review for Medical and Pharmacological Sciences* 11(4):211-24.
- Bhagavatula Naga, P. 2009. Fluorosis in the early permanent dentition: Evaluating gene-environment interactions. Master of Science thesis, University of Iowa, Iowa City, Iowa.
- Bharti, V.K., and Srivastava, R.S. 2009. Fluoride-induced oxidative stress in rat's brain and its amelioration by buffalo (*Bubalus bubalis*) pineal proteins and melatonin. *Biological Trace Element Research* 130(2):131-40.
- Bharti, V.K., Srivastava, R.S., Anand, A.K., and Kusum, K. 2012. Buffalo (*Bubalus bubalis*) epiphyseal proteins give protection from arsenic and fluoride-induced adverse changes in acetylcholinesterase activity in rats. *Journal of Biochemical and Molecular Toxicology* 26(1):10-5.
- Blayney, J.R., and Hill, I.N. 1964. Evanston Dental Caries Study. XXIV. Prenatal fluorides—value of waterborne fluorides during pregnancy. *J. Am. Dental Association* 69:291-294.
- Boutwell, B.B., Young, J.T.N., and Meldrum, R.C. 2018. On the positive relationship between breastfeeding & intelligence. *Developmental Psychology* 54(8):1426-1433.

Brambilla, E., Belluomo, G., Malerba, A., Buscaglia, M., and Strohmenger, L. 1994. Oral administration of fluoride in pregnant women, and the relation between concentration in maternal plasma and in amniotic fluid. *Archs. oral Biol.* 39(11):991-994.

Caldwell, K.L., Makhmudov, A., Ely, E., Jones, R.L., and Wang, R.Y. 2011. Iodine status of the U.S. population, National Health and Nutrition Examination Survey, 2005-2006 and 2007-2008. *Thyroid* 21(4):419-427.

Call, R.A., Greenwood, D.A., LeCheminant, W.H., Shupe, J.L., Nielsen, H.M., Olson, L.E., Lamborn, R.E., Mangelson, F.L., and Davis, R.V. 1965. Histological and chemical studies in man on effects of fluoride. *Public Health Reports* 80(6):529-538.

Cao, K., Xiang, J., Dong, Y.T., Xu, Y., Song, H., Zeng, X.X., Ran, L.Y., Hong, W., and Guan, Z.Z. 2019. Exposure to fluoride aggravates the impairment in learning and memory and neuropathological lesions in mice carrying the APP/PS1 double-transgenic mutation. *Alzheimer's Research & Therapy* 11:35.

CDC (Centers for Disease Control and Prevention). 2005. Surveillance for Dental Caries, Dental Sealants, Tooth Retention, Edentulism, and Enamel Fluorosis—United States, 1988-1994 and 1999-2002. *Morbidity and Mortality Weekly Report* 54(SS3):1-43. Atlanta, GA: U.S. Department of Health and Human Services, Centers for Disease Control and Prevention.

CDC (Centers for Disease Control and Prevention). 2008. Trace Elements: Iodine. In: *National Report on Biochemical Indicators of Diet and Nutrition in the U.S. Population 1999-2002*. National Center for Environmental Health, NCEH Pub. No. 08-2982c (July 2008).

CDC (Centers for Disease Control and Prevention). 2017. Results: Breastfeeding and Infant Feeding Practices: Infant Feeding Practices Study II and Its Year Six Follow-Up. Chapter 3. Infant Feeding. (<https://www.cdc.gov/breastfeeding/data/ifps/results.htm#ch3>; last reviewed December 5, 2017; retrieved February 11, 2019).

CDC (Centers for Disease Control and Prevention). 2018. Results: Breastfeeding Rates. Breastfeeding among U.S. Children born 2009-2015, CDC National Immunization Survey. (https://www.cdc.gov/breastfeeding/data/nis_data/results.html; last reviewed August 1, 2018; retrieved February 6, 2019).

CDC (Centers for Disease Control and Prevention). Not dated. Rates of Any and Exclusive Breastfeeding by Socio-demographics among Children Born in 2015. (https://www.cdc.gov/breastfeeding/data/nis_data/rates-any-exclusive-bf-socio-dem-2015.htm; retrieved February 6, 2019).

Chachra, D., Limeback, H., Willett, T.L., and Grynepas, M.D. 2010. The long-term effects of water fluoridation on the human skeleton. *Journal of Dental Research* 89(11):1219-23.

Chauhan, S.S., Ojha, S., and Mahmood, A. 2013. Effects of fluoride and ethanol administration on lipid peroxidation systems in rat brain. *Indian Journal of Experimental Biology* 51:249-55.

Chen, Y., Han, F., Zhou, Z., Zhang, H., Jiao, X., Zhang, S., Huang, M., Chang, T., and Dong, Y. 1991. Research on the intellectual development of children in high fluoride areas. *Chinese Journal of Control of Endemic Diseases* 6 Suppl. 99-100. (Republished in *Fluoride* 2008, 41(2):120-124.)

- Chen, J., Shan, K.R., Long, Y.G., Wang, Y.N., Nordberg, A., and Guan, Z.Z. 2003. Selective decreases of nicotinic acetylcholine receptors in PC12 cells exposed to fluoride. *Toxicology* 183(1-3):235-42.
- Chen, J., Niu, Q., Xia, T., Zhou, G., Li, P., Zhao, Q., Xu, C., Dong, L., Zhang, S., and Wang, A. 2018a. ERK1/2-mediated disruption of BDNF–TrkB signaling causes synaptic impairment contributing to fluoride-induced developmental neurotoxicity. *Toxicology* 410:222-230.
- Chen, K., Didsbury, M., van Zwieten, An., Howell, M., Kim, S., Tong, A., Howard, K., Nassar, N., Barton, B., Lah, S., Lorenzo, m J., Strippoli, G., Palmer, S., Teixeira-Pinto, A., Mackie, F., McTaggart, S., Walker, A., Kara, T., Craig, J.C., and Wong, G. 2018b. Neurocognitive and educational outcomes in children and adolescents with CKD: A systematic review and meta-analysis. *Clin. J. Am. Soc. Nephrol.* 13(3):387-397.
- Chioca, L.R., Raupp, I.M., Da Cunha, C., Losso, E.M., and Andreatini, R. 2008. Subchronic fluoride intake induces impairment in habituation and active avoidance tasks in rats. *European Journal of Pharmacology* 579(1-3):196-201.
- Choi, A.L., Sun, G., Zhang, Y., and Grandjean, P. 2012. Developmental fluoride neurotoxicity: A systematic review. *Environmental Health Perspectives* 120(10):1362-1368.
- Choi, A.L., Zhang, Y., Sun, G., Bellinger, D.C., Wang, K., Yang, X.J., Li, J.S., Zheng, Q., Fu, Y., and Grandjean, P. 2015. Association of lifetime exposure to fluoride and cognitive functions in Chinese children: A pilot study. *Neurotoxicology and Teratology* 47:96-101.
- Chouhan, A., and Flora, S.J.S. 2008. Effects of fluoride on the tissue oxidative stress and apoptosis in rats: biochemical assays supported by IR spectroscopy data. *Toxicology* 254(1-2):61-7.
- Chouhan, S., Lomash, V., and Flora, S.J. 2010. Fluoride-induced changes in haem biosynthesis pathway, neurological variables and tissue histopathology of rats. *Journal of Applied Toxicology* 30(1):63-73.
- Cui, Y.S., Zhong, Q., Li, W.F., Liu, Z.H., Wang, Y, Hou CC. 2017. The influence of fluoride exposure on the changes of thyroid hormone levels and the intellectual impairment of offspring rats. *Zhonghua Lao Dong Wei Sheng Zhi Ye Bing Za Zhi (Chinese Journal of Industrial Hygiene and Occupational Diseases)* 35(12):888-892.
- Cui, Y., Zhang, B., Ma, J., Wang, Y., Zhao, L., Hou, C., Yu, J., Zhao, Y., Zhang, Z., Nie, J., Gao, T., Zhou, G., and Liu, H. 2018. Dopamine receptor D2 gene polymorphism, urine fluoride, and intelligence impairment of children in China: A school-based cross-sectional study. *Ecotoxicology and Environmental Safety* 165:270-277.
- Dec, K., Łukomska, A., Skonieczna-Żydecka, K., Kolasa-Wołoskiuk, A., Tarnowski, M., Baranowska-Bosiacka, I., and Gutowska, I. 2019. Long-term exposure to fluoride as a factor promoting changes in the expression and activity of cyclooxygenases (COX1 and COX2) in various rat brain structures. *Neurotoxicology* 74:81-90.
- DHEW (Department of Health, Education, and Welfare). 1979. Trends in Breast Feeding Among American Mothers. Data from the National Survey of Family Growth, Series 23, No. 3. Hyattsville, MD, DHEW Publication No. (PHS) 79-1979.

Ding, Y., Gao, Y., Sun, H., Han, H., Wang, W., Ji, X., Liu, X., and Sun, D. 2011. The relationships between low levels of urine fluoride on children's intelligence, dental fluorosis in endemic fluorosis areas in Hulunbuir, Inner Mongolia, China. *Journal of Hazardous Materials* 186:1942-1946.

Dong, Y.-T., Wang, Y., Wei, N., Zhang, Q.-F., and Guan, Z.-Z. 2015. Deficit in learning and memory of rats with chronic fluorosis correlates with the decreased expressions of M1 and M3 muscarinic acetylcholine receptors. *Archives of Toxicology* 89(11):1981-1991.

Drinkard, C.R., Deaton, T.G., and Bawden, J.W. 1985. Enamel fluoride in nursing rats with mothers drinking water with high fluoride concentrations. *J. Dent. Res.* 64(6):877-880.

Du, L., Wan, C., Cao, X., and Liu, J. 1992. The effect of fluorine on the developing human brain. *Chinese Journal of Pathology* 21(4):218-220. English translation (2008) in *Fluoride* 41(4):327-330.

Duan, J., Zhao, M., Wang, L., Fang, D., Wang, Y., and Wang, W. 1995. A comparative analysis of the results of multiple tests in patients with chronic industrial fluorosis. *Guizhou Medical Journal* 18(3):179-80.

Duan, Q., Jiao, J., Chen, X., and Wang, X. 2018. Association between water fluoride and the level of children's intelligence: A dose-response meta-analysis. *Public Health* 154:87-97.

Eble, D.M., Deaton, T.G., Wilson, F.C. Jr., and Bawden, J.W. 1992. Fluoride concentrations in human and rat bone. *Journal of Public Health Dentistry* 52(5):288-91.

Elliott, L. 1967. Lack of effect of administration of fluoride on the central nervous system of rats. *Acta pharmacol. et toxicol.* 25:323-328.

EPA (Environmental Protection Agency). 1998a. Guidelines for Neurotoxicity Risk Assessment, EPA/630/R-95/001F (April 1998). Also published as Federal Register (1998) 63(93):26926-26954.

EPA (Environmental Protection Agency). 1998b. Health Effects Tests Guidelines. OPPTS 870.4100 Chronic Toxicity, EPA 712-C-98-210 (August 1998).

EPA (Environmental Protection Agency). 2000a. Estimated Per Capita Water Ingestion and Body Weight in the United States, EPA-822-R-00-008 (April 2000).

EPA (Environmental Protection Agency). 2000b. Toxicological Review of Chlorine Dioxide and Chlorite (CAS Nos. 10049-04-4 and 7758-19-2), EPA/635/R-00/007 (September 2000).

EPA (Environmental Protection Agency). 2000c. Science Policy Council Handbook. Risk Characterization. Office of Science Policy, U.S. Environmental Protection Agency, EPA 100-B-00-002.

EPA (Environmental Protection Agency). 2001. Methylmercury (MeHg); CASRN 22967-92-6. Integrated Risk Information System, U.S. Environmental Protection Agency (last updated July 27, 2001).

EPA (Environmental Protection Agency). 2007. Mefluidide: Occupational and Residential Exposure and Risk Assessment for the Reregistration Eligibility Decision (RED). Office of Prevention, Pesticides, and Toxic Substances, U.S. Environmental Protection Agency, February 28, 2007.

- EPA (Environmental Protection Agency). 2008a. Toxicological Review of 2,2',4,4'-Tetrabromodiphenyl Ether (BDE-47) (CAS No. 5436-43-1), EPA/635/R-07/005F (June 2008).
- EPA (Environmental Protection Agency). 2008b. Toxicological Review of 2,2',4,4',5-Pentabromodiphenyl Ether (BDE-99) (CAS No. 60348-60-9), EPA/635/R-07/006F (June 2008).
- EPA (Environmental Protection Agency). 2008c. Toxicological Review of 2,2',4,4',5,5'-Hexabromodiphenyl Ether (BDE-153) (CAS No. 68631-49-2), EPA/635/R-07/007F (June 2008).
- EPA (Environmental Protection Agency). 2008d. Toxicological Review of Decabromodiphenyl Ether (BDE-209) (CAS No. 1163-19-5), EPA/635/R-07/008F (June 2008).
- EPA (Environmental Protection Agency). 2008e. Proposed Lead NAAQS Regulatory Impact Analysis (June 2008). [https://www3.epa.gov/ttnecas1/docs/ria/naaqs-lead_ria_proposal_2008-06.pdf]
- EPA (Environmental Protection Agency). 2009a. Integrated Risk Information System (IRIS), IRIS Glossary. (http://www.epa.gov/ncea/iris/help_gloss.htm, retrieved May 26, 2009).
- EPA (Environmental Protection Agency). 2009b. Toxicological Review of 2-Hexanone (CAS No. 591-78-6), EPA/635/R-09/008F (September 2009).
- EPA (Environmental Protection Agency). 2010. Fluoride: Dose-Response Analysis for Non-cancer Effects. EPA-820-R-10-019. Office of Water, U.S. Environmental Protection Agency. December 2010.
- EPA (Environmental Protection Agency). 2011a. Exposure Factors Handbook: 2011 Edition, EPA/600/R-090/052F (September 2011).
- EPA (Environmental Protection Agency). 2011b. Recommended Use of Body Weight^{3/4} as the Default Method in Derivation of the Oral Reference Dose, EPA 100-R11-0001.
- EPA (Environmental Protection Agency). 2012. Sustainable Futures/P2 Framework Manual, EPA-748-B12-001. [<https://www.epa.gov/sustainable-futures/sustainable-futures-p2-framework-manual>]
- EPA (Environmental Protection Agency). 2013a. Toxicological Review of Methanol (Noncancer) (CAS No. 67-56-1), EPA/635/R-11/001Fa (September 2013).
- EPA (Environmental Protection Agency). 2013b. SAB Advice on Approaches to Derive a Maximum Contaminant Level Goal for Perchlorate, EPA-SAB-13-004 (May 29, 2013).
- EPA (Environmental Protection Agency). 2016. Toxicological Review of Trimethylbenzenes: Executive Summary (CASRNs 25551-13-7, 95-63-6, 526-73-8, and 108-67-8), EPA/635/R-16/161Fa (September 2016).
- EPA (Environmental Protection Agency). 2017. Exposure Assessment Tools by Lifestages and Populations - Highly Exposed or Other Susceptible Population Groups (November 29, 2017). [<https://www.epa.gov/expobox/exposure-assessment-tools-lifestages-and-populations-highly-exposed-or-other-susceptible>]
- EPA (Environmental Protection Agency). 2018a. Toxicological Review of Hexahydro-1,3,5-trinitro-1,3,5-triazine (RDX) (CASRN 121-82-4), EPA/635/R-18/211Fa (August 2018).
- EPA (Environmental Protection Agency). 2018b. TSCA Section 5(a)(3) Determination for

Premanufacture Notice (PMN) P-18-0137 (October 15, 2018).

EPA (Environmental Protection Agency). 2018c. TSCA Section 5(a)(3) Determination for Premanufacture Notice (PMN) P-18-0212 (November 30, 2018).

EPA (Environmental Protection Agency). 2018d. TSCA Section 5(a)(3) Determination for Premanufacture Notice (PMN) P-17-0281 (December 4, 2018).

EPA (Environmental Protection Agency). 2018e. TSCA Section 5(a)(3) Determination for Premanufacture Notice (PMN) P-18-0007-0008 (December 11, 2018).

EPA (Environmental Protection Agency). 2018f. TSCA Section 5(a)(3) Determination for Premanufacture Notice (PMN) P-19-0006 (December 20, 2018).

EPA (Environmental Protection Agency). 2018g. TSCA Section 5(a)(3) Determination for Premanufacture Notice (PMN) P-18-0221 (December 21, 2018).

EPA (Environmental Protection Agency). 2018h. Toxicological Review of Hexahydro-1,3,5-trinitro-1,3,5-triazine (RDX) (CASRN 121-82-4), Supplemental Information, EPA/635/R-18/211Fb (August 2018).

EPA (Environmental Protection Agency). 2019a. TSCA Section 5(a)(3) Determination for Premanufacture Notice (PMN) P-18-0020 (February 25, 2019).

EPA (Environmental Protection Agency). 2019b. Update for Chapter 3 of the Exposure Factors Handbook: Ingestion of Water and Other Select Liquids, EPA/600/R-18/259F (February 2019).

EPA (Environmental Protection Agency). 2019c. Draft Risk Evaluation for 1-Bromopropane (*n*-Propyl Bromide), EPA-740-R1-8013 (August 2019 DRAFT).

EPA (Environmental Protection Agency). 2019d. Draft Risk Evaluation for N-Methylpyrrolidone (2-Pyrrolidinone, 1-Methyl-) (NMP), EPA-740-R1-8009 (October 2019 DRAFT).

EPA (Environmental Protection Agency). 2020. Draft Risk Evaluation for Trichloroethylene CASRN: 79-01-6, EPA-740R18008 (February 2020 DRAFT).

Federal Register. 1998. Environmental Protection Agency, Guidelines for Neurotoxicity Risk Assessment. Federal Register 63(93):26926-26954.

Federal Register. 2008. Environmental Protection Agency, National Ambient Air Quality Standards for Lead. Federal Register 73(219):66964-67062.

Federal Register. 2017. Environmental Protection Agency, Procedures for Chemical Risk Evaluation Under the Amended Toxic Substances Control Act. Federal Register 82(138):33726-33753.

Feltman, R., and Kosel, G. 1961. Prenatal and postnatal ingestion of fluorides—Fourteen years of investigation. Final report. J. Dent. Med. 16:190-198.

Flora, S.J., Mittal, M., and Mishra, D. 2009. Co-exposure to arsenic and fluoride on oxidative stress, glutathione linked enzymes, biogenic amines and DNA damage in mouse brain. Journal of the Neurological Sciences 285(1-2):198-205.

Flora, S.J., Mittal, M., Pachauri, V., and Dwivedi, N. 2012. A possible mechanism for combined arsenic and fluoride induced cellular and DNA damage in mice. Metallomics 4(1):78-90.

- Fomon, S.J. 2001. Infant feeding in the 20th century: Formula and beikost. *J. Nutrition* 131:409S-420S.
- Fomon, S.J., and Ekstrand, J. 1999. Fluoride intake by infants. *J. Public Health Dent.* 59(4):229-234.
- Fomon, S.J., Ekstrand, J., and Ziegler, E.E. 2000. Fluoride intake and prevalence of dental fluorosis: Trends in fluoride intake with special attention to infants. *J. Public Health Dent.* 60(3):131-139.
- Forsman, B. 1974. Dental fluorosis and caries in high-fluoride districts in Sweden. *Community Dent. Oral Epidemiol.* 2:132-148.
- Forsman, B. 1977. Early supply of fluoride and enamel fluorosis. *Scand. J. Dent. Res.* 85:22-30.
- Galetti, P.M., and Joyet, G. 1958. Effect of fluorine on thyroidal iodine metabolism in hyperthyroidism. *The Journal of Clinical Endocrinology and Metabolism* 18(10):1102-10.
- Gao, Q., Liu, Y.J., and Guan Z.Z. 2008. Oxidative stress might be a mechanism connected with the decreased alpha 7 nicotinic receptor influenced by high-concentration of fluoride in SH-SY5Y neuroblastoma cells. *Toxicology in Vitro* 22(4):837-43. Erratum in: *Toxicology in Vitro* 22(7):1814.
- Ge, Y., Niu, R., Zhang, J., and Wang, J. 2011. Proteomic analysis of brain proteins of rats exposed to high fluoride and low iodine. *Archives of Toxicology* 85(1):27-33.
- Ge, Y., Chen, L., Yin, Z., Song, X., Ruan, T., Hua, L., Liu, J., Wang, J., and Ning, H. 2018. Fluoride-induced alterations of synapse-related proteins in the cerebral cortex of ICR offspring mouse brain. *Chemosphere* 201:874-883.
- Gedalia, I., Brzezinski, A., Zukerman, H., and Mayersdorf, A. 1964. Placental transfer of fluoride in the human fetus at low and high F-intake. *J. Dent. Res.* 43(5):669-671.
- Geeraerts, F., Gijss, G., Finné, E., and Crokaert, R. 1986. Kinetics of fluoride penetration in liver and brain. *Fluoride* 19(3):108-112.
- Goschorska, M., Baranowska-Bosiacka, I., Gutowska, I., Metryka, E., Skórka-Majewicz, M., and Chlubek, D. 2018. Potential role of fluoride in the etiopathogenesis of Alzheimer's disease. *Int. J. Molecular Sciences* 19:3965.
- Goyer, R.A. 1995. Nutrition and metal toxicity. *Am. J. Clin. Nutr.* 61(suppl):646S-650S.
- Green, R., Lanphear, B., Hornung, R., Flora, D., Martinez-Mier, E.A., Neufeld, R., Ayotte, P., Muckle, G., and Till, C. 2019. Association between maternal fluoride exposure during pregnancy and IQ scores in offspring in Canada. *JAMA Pediatrics* 173(10):940-948.
- Güner, S., Uyar-Bozkurt, S., Haznedaroglu, E., and Menten, A. 2016. Dental fluorosis and catalase Immunoreactivity of the Brain Tissues in rats exposed to high fluoride pre-and postnatally. *Biological Trace Element Research* 174(1):150-157.
- Guo, X., Wang, R., Cheng, C., Wei, W., Tang, L., Wang, Q., Tang, D., Liu, G., He, G., and Li, S. 1991. A preliminary investigation of the IQs of 7-13 year old children from an area with coal burning-related fluoride poisoning. *Chinese Journal of Endemiology* 10(2):98-100 (republished in *Fluoride* 2008; 41(2):125-28).

- Guo, Z., He, Y., and Zhu, Q. 2001. Research on the neurobehavioral function of workers occupationally exposed to fluoride. *Industrial Health and Occupational Diseases* 27(6):36-8. (English translation published in *Fluoride* 2008, 41(2):152-155.)
- Gupta, S., Seth, A.K., Gupta, A., and Gavane, A.G. 1993. Transplacental passage of fluorides. *The Journal of Pediatrics* 123(1):139-141.
- Haddow, J.E., Palomaki, G.E., Allan, W.C., Williams, J.R., Knight, G.J., Gagnon, J., O'Heir, C.E., Mitchell, M.L., Hermos, R.J., Waisbren, S.E., Faix, J.D., and Klein, R.Z. 1999. Maternal thyroid deficiency during pregnancy and subsequent neuropsychological development of the child. *NEJM* 341(8):549-555.
- Hamza, R.Z., El-Shenawy, N.S. and Ismail, H.A. 2015. Protective effects of blackberry and quercetin on sodium fluoride-induced oxidative stress and histological changes in the hepatic, renal, testis and brain tissue of male rat. *Journal of Basic and Clinical Physiology and Pharmacology* 26(3):237-51.
- Han, H., Du, W., Zhou, B., Zhang, W., Xu, G., Niu, R., and Sun, Z. 2014. Effects of chronic fluoride exposure on object recognition memory and mRNA expression of SNARE complex in hippocampus of male mice. *Biological Trace Element Research* 158:58-64.
- Hanhijärvi, H., Kanto, J., and Ruponen, S. 1974. Human free ionized plasma fluoride concentrations during pregnancy, toxemia, and lactation. *Fluoride* 7(3):143-146.
- Harriehausen, C.X., Dosani, F.,Z., Chiquet, B.T., Barratt, M.S., and Quock, R.L. 2019. Fluoride intake of infants from formula. *J. Clinical Pediatric Dentistry*. 43(1):34-41.
- Hassan, H.A., and Abdel-Aziz, A.F. 2010. Evaluation of free radical-scavenging and anti-oxidant properties of black berry against fluoride toxicity in rats. *Food and Chemical Toxicology* 48(8-9):1999-2004.
- Heilman, J.R., Kiritsy, M.C., Levy, S.M., and Wefel, J.S. 1999. Assessing fluoride levels of carbonated soft drinks. *JADA* 130:1593-1599.
- Hillman, D., Bolenbaugh, D.L., and Convey, E.M. 1979. Hypothyroidism and anemia related to fluoride in dairy cattle. *Journal of Dairy Science* 62(3):416-23.
- Holman, L., Head, M.L., Lanfear, R., and Jennions, M.D. 2015. Evidence of experimental bias in the life sciences: Why we need blind data recording. *PLOS Biology* 13(7):e1002190.
- Hong, L., Levy, S.M., Broffitt, B., Warren, J.J., Kanellis, M.J., Wefel, J.S., and Dawson, D.V. 2006a. Timing of fluoride intake in relation to development of fluorosis on maxillary central incisors. *Community Dent. Oral Epidemiol.* 34:299-309.
- Hong, L., Levy, S.M., Warren, J.J., Broffitt, B., and Cavanaugh, J. 2006b. Fluoride intake levels in relation to fluorosis development in permanent maxillary central incisors and first molars. *Caries Research* 40:494-500.
- Horta, B.L., de Mola, C.L., and Victora, C.G. 2015. Breastfeeding and intelligence: A systematic review and meta-analysis. *Acta Paediatrica* 104:14-19.
- Horta, B.L., de Sousa, B.A., and de Mola, C.L. 2018. Breastfeeding and neurodevelopmental outcomes. *Curr. Opin. Clin. Nutr. Metab. Care* 21(3):174-178.

- Huang, H., Ba, Y., Cui, L., Cheng, X., Zhu, J., Zhang, Y., Yan, P., Zhu, C., Kilfoy, B., and Zhang, Y. 2008. COL1A2 gene polymorphisms (Pvu II and Rsa I), serum calciotropic hormone levels, and dental fluorosis. *Community Dentistry and Oral Epidemiology* 36:517-522.
- Hudson, J.T., Stookey, G.K., and Muhler, J.C. 1967. The placental transfer of fluoride in the guinea pig. *Archives of Oral Biology* 12(2):237-46.
- Ibarra-Santan, C., Ruiz-Rodríguez, M. del S., Fonseca-Leal, M. del P., Gutiérrez-Cantú, F.J., and Pozos-Guillén, A. de J. 2007. Enamel hypoplasia in children with renal disease in a fluoridated area. *J. Pediatric Dentistry* 31(4):274-278.
- Inkielewicz-Stepniak, I., and Czarnowski, W. 2010. Oxidative stress parameters in rats exposed to fluoride and caffeine. *Food and Chemical Toxicology* 48(6):1607-11.
- Itai, K., Onoda, T., Nohara, M., Ohsawa, M., Tanno, K., Sato, T., Kuribayashi, T., and Okayama, A. 2010. Serum ionic fluoride concentrations are related to renal function and menopause status but not to age in a Japanese general population. *Clinica Chimica Acta* 411(3-4):263-6.
- Jetti, R., Raghuveer, C.V., and Mallikarjuna, R.C. 2016. Protective effect of ascorbic acid and Ginkgo biloba against learning and memory deficits caused by fluoride. *Toxicology and Industrial Health* 32(1):183-7.
- Jia, B., Zong, L., Lee, J.Y., Lei, J., Zhu, Y., Xie, H., Clemens, J.L., Feller, M.C., Na, Q., Dong, J., McLane, M.W., Jones-Beatty, K., and Burd, I. 2019. Maternal supplementation of low dose fluoride alleviates adverse perinatal outcomes following exposure to intrauterine inflammation. *Scientific Reports* 9(1):2575.
- Jiang, S., Su, J., Yao, S., Zhang, Y., Cao, F., Wang, F., Wang, H., Li, J., and Xi, S. 2014a. Fluoride and arsenic exposure impairs learning and memory and decreases mGluR5 expression in the hippocampus and cortex in rats. *PLoS One* 23;9(4):e96041.
- Jiang, C., Zhang, S., Liu, H., Guan, Z., Zeng, Q., Zhang, C., Lei, R., Xia, T., Wang, Z., Yang, L., Chen, Y., Wu, X., Zhang, X., Cui, Y., Yu, L., and Wang, A. 2014b. Low glucose utilization and neurodegenerative changes caused by sodium fluoride exposure in rat's developmental brain. *Neuromolecular Med.* 16(1):94-105.
- Jiang, M., Mu, L., Wang, Y., Yan, W., Jiao, Y. 2015. The relationship between Alu I polymorphisms in the calcitonin receptor gene and fluorosis endemic to Chongqing, China. *Medical Principles and Practice* 24:80-83.
- Juárez-López, M.L.A., Huízar-Álvarez, R., Molina-Frechero, N., Murrieta-Pruneda, F., and Cortés-Aguilera, Y. 2011. Fluorine in water and dental fluorosis in a community of Queretaro State Mexico. *J. Environ. Protection* 2:744-749.
- Kanazawa, S. 2015. Breastfeeding is positively associated with child intelligence even net of parental IQ. *Developmental Psychology* 51(12):1683-1689.
- Kang, Y.J., Zolina L., and Manson, J.M. 1986. Strain differences in response of Sprague-Dawley and Long Evans Hooded rats to the teratogen Nitrofen. *Teratology* 34:213-23.
- Karimzade, S., Aghaei, M., and Mahvi, A.H. 2014a. Investigation of intelligence quotient in 9-12-year-old children exposed to high- and low-drinking water fluoride in West Azerbaijan province, Iran. *Fluoride* 47(1):9-14.

- Karimzade, S., Aghaei, M., and Mahvi, A.H. 2014b. IQ of 9–12-year-old children in high- and low-drinking water F areas in West Azerbaijan province, Iran: further information on the two villages in the study and the confounding factors considered. Letter to the editor; Fluoride 47(3):266-271.
- Kaur, T., Bijarnia, R.K., and Nehru, B. 2009. Effect of concurrent chronic exposure of fluoride and aluminum on rat brain. Drug and Chemical Toxicology 32(3):215-21.
- Khan, S.A., Singh, R.K., Navit, S., Chadha, D., Johri, N., Navit, P., Sharma, A., Bahuguna, R. 2015. Relationship between dental fluorosis and Intelligence Quotient of school going children in and around Lucknow District: A cross-sectional study. J. Clinical and Diagnostic Research 9(11):ZC10-ZC15.
- Khan, A.M., Raina, R., Dubey, N., and Verma, P.K. 2018. Effect of deltamethrin and fluoride co-exposure on the brain antioxidant status and cholinesterase activity in Wistar rats. Drug and Chemical Toxicology 41(2):123-127.
- Kinawy, A.A. 2019. Synergistic oxidative impact of aluminum chloride and sodium fluoride exposure during early stages of brain development in the rat. Environmental Science and Pollution Research International [Epub ahead of print].
- Kiritsy, M.C., Levy, S.M., Warren, J.J., Guha-Chowdhury, N., Heilman, J.R., and Marshall, T. 1996. Assessing fluoride concentrations of juices and juice-flavored drinks. JADA 127:895-902.
- Klein, R.Z., Sargent, J.D., Larsen, P.R., Waisbren, S.E., Haddow, J.E., and Mitchell, M.L. 2001. Relation of severity of maternal hypothyroidism to cognitive development of offspring. J. Med. Screen. 8:18-20.
- Kooistra, L., Crawford, S., van Baar, A.L., Brouwers, E.P., and Pop, V.J. 2006. Neonatal effects of maternal hypothyroxinemia during early pregnancy. Pediatrics 117(1):161-167.
- Küchler, E.C., Bruzamolín, C.D., Omori, M.A., Costa, M.C., Antunes, L.S., Pecharki, G.D., Trevilatto, P.C., Vieira, A.R., and Brancher, J.A. 2018. Polymorphisms in nonamelogenin enamel matrix genes are associated with dental fluorosis. Caries Research 52:1-6.
- LaFranchi, S.H., Haddow, J.E., and Hollowell, J.G. 2005. Is thyroid inadequacy during gestation a risk factor for adverse pregnancy and developmental outcomes? Thyroid 15(1):60-71.
- Lavryashina, M.B., Uljanova, M.V., Druzhinin, V.G., and Tolochko, T.A. 2003. A study of the genetic basis of susceptibility to occupational fluorosis in aluminum industry workers of Siberia. Russian Journal of Genetics 39(7):823-827.
- Lazic, S.E., and Essioux, L. 2013. Improving basic and translational science by accounting for litter-to-litter variation in animal models. BMC Neuroscience 22;14:37.
- Lehman, A.J., and Fitzhugh, O.G. 1954. 100-fold margin of safety. Association of Food & Drug Officials of the United States, Quarterly Bulletin XVIII(1):33-35.
- Leone, N.C., Shimkin, M.B., Arnold, F.A., Stevenson, C.A., Zimmermann, E.R., Geiser, P.B., and Lieberman, J.E. 1954. Medical aspects of excessive fluoride in a water supply. Public Health Reports 69(10):925-36.

Leone, N.C., Arnold, F.A. Jr., Zimmermann E.R., Geiser P.B., and Lieberman, J.E. 1955a. Review of the Bartlett-Cameron survey: a ten year fluoride study. *Journal of the American Dental Association* 50(3):277-81.

Leone, N.C., Stevenson, C.A., Hilbish, T.F., and Sosman, M.C. 1955b. A roentgenologic study of a human population exposed to high-fluoride domestic water; a ten-year study. *The American Journal of Roentgenology, Radium Therapy, and Nuclear Medicine* 74(5):874-85.

Li, Y., Li, X., and Wei, S. 1994. Effects of high fluoride intake on child mental work capacity: Preliminary investigation into the mechanisms involved. *Journal of West China University of Medical Sciences* 25(2):188-91 (English translation in *Fluoride* 2008; 41:331-35).

Li, X.S., Zhi, J.L., and Gao, R.O. 1995. Effect of fluoride exposure on intelligence in children. *Fluoride* 28:189-192.

Li, M., Gao, Y., Cui, J., Li, Y., Li, B., Liu, Y., Sun, J., Liu, X., Liu, H., Zhao, L., and Sun, D. 2016. Cognitive impairment and risk factors in elderly people living in fluorosis areas in China. *Biological Trace Element Research* 172(1):53-60.

Li, B.-Y., Yang, Y.-M., Liu, Y., Sun, J., Ye, Y., Liu, X.-N., Liu, H.-X., Sun, Z.-Q., Li, M., Cui, J., Sun, D.-J., and Gao, Y.-H. 2017. Prolactin rs1341239 T allele may have protective role against the brick tea type skeletal fluorosis. *PLoS One* 12(2):e0171011.

Li, X., Zhang, J., Niu, R., Manthari, R.K., Yang, K., and Wang, J. 2019. Effect of fluoride exposure on anxiety- and depression-like behavior in mouse. *Chemosphere* 215:454-460.

Lin, F.F., Aihaiti, Zhao, H.X., Lin, J., Jiang, J.Y., Maimaiti, and Aiken. 1991. The relationship of a low-iodine and high-fluoride environment to subclinical cretinism in Xinjiang. *IDD Newsletter* 7:24-25.

Liu, J., Xia, T., Zhang, M., He, W., He, P., Chen, X., Yang, K., and Wang, A. 2006. Screening of environmental response genes related to dental fluorosis. *Fluoride* 39(3):195-201.

Liu, Y.J., Gao, Q., Wu, C.X., and Guan, Z.Z. 2010. Alterations of nAChRs and ERK1/2 in the brains of rats with chronic fluorosis and their connections with the decreased capacity of learning and memory. *Toxicology Letters* (3):324-329.

Liu, Y.J., Guan, Z.Z., Gao, Q., and Pei, J.J. 2011. Increased level of apoptosis in rat brains and SH-SY5Y cells exposed to excessive fluoride—a mechanism connected with activating JNK phosphorylation. *Toxicology Letters* 204(2-3):183-189.

Liu, F., Ma, J., Zhang, H., Liu, P., Liu, Y.P., Xing, B., and Dang, Y.H. 2014. Fluoride exposure during development affects both cognition and emotion in mice. *Physiology & Behavior* 124:1-7.

Long, Y.-G., Wang, Y.-N., Chen, J., Jiang, S.-F., Nordberg, A., and Guan, Z.-Z. 2002. Chronic fluoride toxicity decreases the number of nicotinic acetylcholine receptors in rat brain. *Neurotoxicology and Teratology* 24:751-757.

Lou, D.D., Guan, Z.Z., Liu, Y.J., Liu, Y.F., Zhang, K.L., Pan, J.G., and Pei, J.J. 2013. The influence of chronic fluorosis on mitochondrial dynamics morphology and distribution in cortical neurons of the rat brain. *Archives of Toxicology* 87(3):449-57.

- Lu, F.C., Mazurkiewicz, I.M., Grewal, R.S., Allmark, M.G., and Boivin, P. 1961. The effect of sodium fluoride on responses to various central nervous system agents in rats. *Toxicology and Applied Pharmacology* 3:31-8.
- Lu, Y., Sun, Z.R., Wu, L.N., Wang, X., Lu, W., and Liu, S.S. 2000. Effect of high-fluoride water on intelligence in children. *Fluoride* 33:74-78.
- Ma, J., Liu, F., Liu, P., Dong, Y.Y., Chu, Z., Hou, T.Z., and Dang, Y.H. 2015. Impact of early developmental fluoride exposure on the peripheral pain sensitivity in mice. *International Journal of Developmental Neuroscience* 47(Pt B):165-171.
- Ma, Q., Huang, H., Sun, L., Zhou, T., Zhu, J., Cheng, X., Duan, L., Li, Z., Cui, L., and Ba, Y. 2017. Gene-environment interaction: Does fluoride influence the reproductive hormones in male farmers modified by ERA gene polymorphisms? *Chemosphere* 188:525-531.
- Madero, M., Gul, A., and Sarnak, M.J. 2008. Cognitive function in chronic kidney disease. *Seminars in Dialysis* 21(1):29-37.
- Malhotra, A., Tewari, A., Chawla, H.S., Gauba, K., and Dhall, K. 1993. Placental transfer of fluoride in pregnant women consuming optimum fluoride in drinking water. *J. Indian Soc. Pedo. Prev. Dent.* 11:1-3.
- Malin, A.J., Riddell, J., McCague, H., and Till, C. 2018. Fluoride exposure and thyroid function among adults living in Canada: Effect modification by iodine status. *Environment International* 121:667-674.
- Mansour, H.H., and Tawfik, S.S. 2012. Efficacy of lycopene against fluoride toxicity in rats. *Pharmaceutical Biology* 50(6):707-11.
- Marier, J.R. 1977. Some current aspects of environmental fluoride. *The Science of the Total Environment* 8:253-265.
- Martin, O.V., Martin, S., and Kortenkamp, A. 2013. Dispelling urban myths about default uncertainty factors in chemical risk assessment: Sufficient protection against mixture effects? *Environmental Health* 12:53.
- Marumo, F., and Iwanami, S. 2001. High fluoride concentrations in the serum and bone of patients with chronic renal failure [conference abstract]. *Fluoride* 34(3):213.
- McCauley, H.B., and McClure, F.J. 1954. Effect of fluoride in drinking water on the osseous development of the hand and wrist in children. *Public Health Reports* 69(7):671-83.
- McClure, F.J. 1944. Fluoride domestic waters and systemic effects. 1. Relation to bone-fracture experience, height, and weight of high school boys and young selectees of the armed forces of the United States. *Public Health Reports* 59:1543-1558.
- McPherson, C.A., Zhang, G., Gilliam, R., Brar, S.S., Wilson, R., Brix, A., Picut, C., and Harry, G.J. 2018. An evaluation of neurotoxicity following fluoride exposure from gestational through adult ages in Long-Evans Hooded Rats. *Neurotoxicity Research* 34(4):781-798.
- Mendley, S.R., Matheson, M.B., Shinnar, S., Lande, M.B., Gerson, A.C., Butler, R.W., Warady, B.A., Furth, S.L., and Hooper, S.R. 2015. Duration of chronic kidney disease reduces attention and executive function in pediatric patients. *Kidney International* 87:800-806.

- Modesto, T., Tiemeier, H., Peeters, R.P., Jaddoe, V.W.V., Hofman, A., Verhulst, F.C., and Ghassabian, A. 2015. Maternal mild thyroid hormone insufficiency in early pregnancy and attention-deficit/hyperactivity disorder symptoms in children. *JAMA Pediatrics* 169(9):838-845.
- Moleti, M., Trimarchi, F., Tortorella, G., Longo, A.C., Giorgianni, G., Sturniolo, G., Alibrandi, A., and Vermiglio, F. 2016. Effects of maternal iodine nutrition and thyroid status on cognitive development in offspring: A pilot study. *Thyroid* 26(2):296-305.
- Mooradian, A.D. 1994. Potential mechanisms of the age-related changes in the blood-brain barrier. *Neurobiology of Aging* 15(6):751-755.
- Morreale de Escobar, G., Obregón, M.J., and Escobar del Rey, F. 2000. Is neuropsychological development related to maternal hypothyroidism or to maternal hypothyroxinemia? *J. Clinical Endocrinology & Metabolism* 85(11):3975-3987.
- Morreale de Escobar, G., Obregón, M.J., and Escobar del Rey, F. 2004. Maternal thyroid hormones early in pregnancy and fetal brain development. *Best Practice & Research Clinical Endocrinology & Metabolism* 18(2):225-248.
- Mullenix, P.J., DenBesten, P.K., Schunior, A., and Kernan, W.J. 1995. Neurotoxicity of sodium fluoride in rats. *Neurotoxicology and Teratology* 17(2):169-177.
- Nabavi, S.F., Nabavi, S.M., Latifi, A.M., Mirzaei, M., Habtemariam, S., and Moghaddam, A.H. 2012a. Mitigating role of quercetin against sodium fluoride-induced oxidative stress in the rat brain. *Pharmaceutical Biology* 50(11):1380-3.
- Nabavi, S.F., Habtemariam, S., Jafari, M., Sureda, A., and Nabavi, S.M. 2012b. Protective role of gallic acid on sodium fluoride induced oxidative stress in rat brain. *Bulletin of Environmental Contamination and Toxicology* 89(1):73-7.
- Nabavi, S.F., Nabavi, S.M., Habtemariam, S., Moghaddam, A.H., Sureda, A., and Mirzaei, M. 2013. Neuroprotective effects of methyl-3-O-methyl gallate against sodium fluoride-induced oxidative stress in the brain of rats. *Cellular and Molecular Neurobiology* 33(2):261-7.
- Nagarajappa, R., Pujara, P., Sharda, A.J., Asawa, K., Tak, M., Aapaliya, P., and Bhanushali, N. 2013. Comparative assessment of intelligence quotient among children living in high and low fluoride areas of Kutch, India: a pilot study. *Iranian Journal of Public Health* 2(8): 813–818.
- NAS (National Academies of Sciences, Engineering, and Medicine). 2018. Progress Toward Transforming the Integrated Risk Information System (IRIS) Program: A 2018 Evaluation. Washington, DC: The National Academies Press.
- Niu, R., Sun, Z., Cheng, Z., Li, Z., and Wang, J. 2009. Decreased learning ability and low hippocampus glutamate in offspring rats exposed to fluoride and lead. *Environmental Toxicology and Pharmacology* 28(2):254-258.
- Niu, R., Liu, S., Wang, J., Zhang, J., Sun, Z., and Wang, J. 2014. Proteomic analysis of hippocampus in offspring male mice exposed to fluoride and lead. *Biological Trace Element Research* 162(1-3):227-33.
- Niu, R., Xue, X., Zhao, Y., Sun, Z., Yan, X., Li, X., Feng, C., and Wang, J. 2015a. Effects of fluoride on microtubule ultrastructure and expression of Tub α 1a and Tub β 2a in mouse hippocampus. *Chemosphere* 139:422-427.

- Niu, R., Zhang, Y., Liu, S., Liu, F., Sun, Z., and Wang, J. 2015b. Proteome alterations in cortex of mice exposed to fluoride and lead. *Biological Trace Element Research* 164(1):99-105.
- Niu, Q., Chen, J., Xia, T., Li, P., Zhou, G., Xu, C., Zhao, Q., Dong, L., Zhang, S., and Wang, A. 2018a. Excessive ER stress and the resulting autophagic flux dysfunction contribute to fluoride-induced neurotoxicity. *Environmental Pollution* 233:889-899.
- Niu, R., Chen, H., Manthari, R.K., Sun, Z., Wang, J., Zhang, J., and Wang, J. 2018b. Effects of fluoride on synapse morphology and myelin damage in mouse hippocampus. *Chemosphere* 194:628-633.
- NRC (National Research Council). 2006. *Fluoride in Drinking Water: A Scientific Review of EPA's Standards*. Washington, National Academy Press. [Available: <http://www.nap.edu/catalog/11571.html>]
- NRC (National Research Council). 2009. *Emergency and Continuous Exposure Guidance Levels for Selected Submarine Contaminants: Volume 3*. Washington, National Academy Press. [Available: http://www.nap.edu/catalog.php?record_id=12741]
- NTP (National Toxicology Program). 2015a. *Systematic Review on the Neurobehavioral Toxicity of Fluoride in Animal Studies*. National Institute of Environmental Health Sciences, National Toxicology Program Office of Health Assessment and Translation (June 2015).
- NTP (National Toxicology Program). 2015b. *Handbook for Conducting a Literature-Based Health Assessment Using OHAT Approach for Systematic Review and Evidence Integration*. National Institute of Environmental Health Sciences, National Toxicology Program, Office of Health Assessment and Translation (January 2015).
- NTP (National Toxicology Program). 2016. *Systematic Literature Review on the Effects of Fluoride on Learning and Memory in Animal Studies*. NTP Research Report 1. Research Triangle Park, NC: National Toxicology Program (July 2016).
- O'Connor, N.R. 2009. Infant formula. *American Family Physician* 79(7):565-570.
- Ou, X., Andres, A., Pivik, R.T., Cleves, M.A., Snow, J.H., Ding, Z., and Badger, T.M. 2016. Voxel-based morphometry and fMRI revealed differences in brain gray matter in breastfed and milk formula-fed children. *Am. J. Neuroradiol.* 37:713-719.
- Pal, S., and Sarkar, C. 2014. Protective effect of resveratrol on fluoride induced alteration in protein and nucleic acid metabolism, DNA damage and biogenic amines in rat brain. *Environmental Toxicology and Pharmacology* 38(2):684-699.
- Pan, Y. and Nicolazzo, J.A. 2018. Impact of aging, Alzheimer's disease and Parkinson's disease on the blood-brain barrier transport of therapeutics. *Advanced Drug Delivery Reviews* 135:62-74.
- Pan, Y., Lü, P., Yin, L., Chen, K., and He, Y. 2015. Effect of fluoride on the proteomic profile of the hippocampus in rats. *Zeitschrift für Naturforschung C.* 70(5-6):151-7.
- Pandit, C.G., Raghavachari, T.N.S., Rao, D.S., and Krishnamurti, V. 1940. A study of the factors involved in the production of mottled enamel in children and severe bone manifestations in adults. *Ind. J. Med. Res.* 28(2):533-558.
- Pang, H., Yu, L., Lai, X., and Chen, Q. 2018. Relation between intelligence and COMT gene polymorphism in children aged 8-12 in the endemic fluorosis area and non-endemic fluorosis area.

Chinese Journal of Control of Endemic Diseases 33(2):151-152.

Patel, J., Landers, K., Li, H., Mortimer, R.H., and Richard, K. 2011. Thyroid hormones and fetal neurological development. *Journal of Endocrinology* 209:1-8.

Pearce, E.N. 2015. Is iodine deficiency reemerging in the United States? *AACE Clinical Case Reports* 1(1):e81-e82.

Peckham, S., Lowery, D., and Spencer S. 2015. Are fluoride levels in drinking water associated with hypothyroidism prevalence in England? A large observational study of GP practice data and fluoride levels in drinking water. *Journal of Epidemiology and Community Health* 69(7):619-24.

Pei, J., Li, B., Liu, Y., Liu, X., Li, M., Chu, Y., Yang, Q., Jiang, W., Chen, F., Darko, G.M., Yang, Y., and Gao, Y. 2017. Matrix metalloproteinase-2 gene rs2287074 polymorphism is associated with brick tea skeletal fluorosis in Tibetans and Kazaks, China. *Scientific Reports* 7:40086.

Pereira, M., Dombrowski, P.A., Losso, E.M., Chioca, L.R., Da Cunha, C., and Andreatini, R. 2011. Memory impairment induced by sodium fluoride is associated with changes in brain monoamine levels. *Neurotoxicity Research* 19(1):55-62.

Pop, V.J., Kuijpers, J.L., van Baar, A.L., Verkerk, G., van Son, M.M., de Vijlder, J.J., Vulsma, T., Wiersinga, W.M., Drexhage, H.A., and Vader, H.L. 1999. Low maternal free thyroxine concentrations during early pregnancy are associated with impaired psychomotor development in infancy. *Clinical Endocrinology* 50:149-155.

Pop, V.J., Brouwers, E.P., Vader, H.L., Vulsma, T., van Baar, A.L., and de Vijlder, J.J. 2003. Maternal hypothyroxinaemia during early pregnancy and subsequent child development: A 3-year follow-up study. *Clinical Endocrinology* 59:282-288.

Popov, L.I., Filatovas, R.I., and Shershever, A.S. 1974. Characterization of nervous system intoxication in occupational fluorosis. *Gigiena Truda i Professional'nye Zabolovaniia* (5):25-27.

Pramanik, S., and Saha, D. 2017. The genetic influence in fluorosis. *Environmental Toxicology and Pharmacology* 56:157-162.

Pulungan, Z.S.A., Sofro, Z.M., and Partadiredja, G. 2018. Sodium fluoride does not affect the working memory and number of pyramidal cells in rat medial prefrontal cortex. *Anatomical Science International* 93(1):128-138.

Qian, W., Miao, K., Li, T., and Zhang, Z. 2013. Effect of selenium on fluoride-induced changes in synaptic plasticity in rat hippocampus. *Biological Trace Element Research* 155(2):253-260.

Qin, L., Huo, S., Chen, R., Chang, Y., and Zhao, M. 1990. Using the Raven's Standard Progressive Matrices to determine the effects of the level of fluoride in drinking water of the intellectual abilities of school-age children. *Chinese Journal of Control of Endemic Diseases* 5(4):203-204. English translation in *Fluoride* 41(2):115-119 (2008).

Raghu, J., Raghuveer, V.C., Rao, M.C., Somayaji, N.S., and Babu, P.B. 2013. The ameliorative effect of ascorbic acid and Ginkgo biloba on learning and memory deficits associated with fluoride exposure. *Interdisciplinary Toxicology* 6(4):217-21.

Reddy, K.P., Sailaja, G., and Krishnaiah, C. 2009. Protective effects of selenium on fluoride induced alterations in certain enzymes in brain of mice. *Journal of Environmental Biology* 30(5 Suppl):859-64.

- Reddy, Y.P., Tiwari, S.K., Shaik, A.P., Alsaheed, A., Sultana, A., and Reddy, P.K. 2014. Effect of sodium fluoride on neuroimmunological parameters, oxidative stress and antioxidative defenses. *Toxicology Mechanisms and Methods* 24(1):31-6.
- Ren, D., Li, K., and Liu, D. 1989. A study of the intellectual ability of 8-14 year-old children in high fluoride, low iodine areas. *Chinese Journal of Control of Endemic Diseases* 4(4):251 (republished in *Fluoride* 2008; 41:319-20).
- Renwick, A.G. (1993) Data-derived safety factors for the evaluation of food additives and environmental contaminants. *Food Additives and Contaminants* 10(3):275-305.
- Rice, W.B., and Lu, F.C. 1963. The effect of sodium fluoride on the actions of succinylcholine, parathion and demeton in Rats. *Acta Pharmacologica et Toxicologica (Copenh)*. 20:39-42.
- Rocha-Amador, D., Navarro, M.E., Carrizales, L., Morales R., and Calderón, J. 2007. Decreased intelligence in children and exposure to fluoride and arsenic in drinking water. *Cadernos de Saúde Pública* 23 Suppl 4:S579-87.
- Rodier, P.M. 1995. Developing brain as a target of toxicity. *Environmental Health Perspectives* 103(Supplement 6):73-76.
- Rogalska, A., Kuter, K., Żelazko, A., Głogowska-Gruszka, A., Świętochowska, E., and Nowak, P. 2017. Fluoride alteration of [³H]glucose uptake in Wistar rat brain and peripheral tissues. *Neurotoxicity Research* 31(3):436-443.
- Roholm, K. 1937. *Fluorine Intoxication. A Clinical-Hygienic Study*. Publishers: NYT Nordisk Forlag, Arnold Busck, Copenhagen and H.K. Lewis & Co. Ltd, 136, Gower Street, London.
- Román, G.C. 2007. Autism: Transient in utero hypothyroxinemia related to maternal flavonoid ingestion during pregnancy and to other environmental antithyroid agents. *J. Neurological Sciences* 262:15-26.
- Ron, M., Singer, L., Menczel, J., and Kidroni, G. 1986. Fluoride concentration in amniotic fluid and fetal cord and maternal plasma. *Eur. J. Obstet. Gynecol. Reprod. Biol.* 21:213-218.
- Rosenberg, G.A. 2014. Blood-brain barrier permeability in aging and Alzheimer's disease. *J. Prev. Alzheimers Dis.* 1(3):138-139 (doi:10.14283/jpad.2014.25).
- Russ, T.C., Killin, L.O.J., Hannah, J., Batty, G.D., Deary, I.J., and Starr, J.M. 2019. Aluminium and fluoride in drinking water in relation to later dementia risk. *British Journal of Psychiatry* (doi: 10.1192/bjp.2018.287) [Epub ahead of print].
- Sadilova, M.S., Plotko, E.G., and Yel'nichyykh, L.N. 1968. New data for the validation of the mean daily maximum permissible concentration of hydrogen fluoride in atmospheric air. From: *Akademiya Meditsinakikh Nauk SSSR. "Biologicheskoe deystvie i gigienicheskoe znachenie atmosferykh zagryaznertiy" .. Red. V. A. Ryazanova. Vypusk 11, Izdatel'stvo "Meditsina"~ Moskva, p. 5-15.*
- Samanta, A., Chanda, S., Bandyopadhyay, B., and Das, N. 2016. Establishment of drug delivery system nanocapsulated with an antioxidant (+)-catechin hydrate and sodium meta borate chelator against sodium fluoride induced oxidative stress in rats. *Journal of Trace Elements in Medicine and Biology* 33:54-67.

Sarkar, C., Pal, S., Das, N., and Dinda, B. 2014. Ameliorative effects of oleanolic acid on fluoride induced metabolic and oxidative dysfunctions in rat brain: experimental and biochemical studies. *Food and Chemical Toxicology* 66:224–236.

Schiffl, H. 2008. Fluoridation of drinking water and chronic kidney disease: Absence of evidence is not evidence of absence [letter]. *Nephrol. Dial. Transplant.* 23:411.

Schlesinger, E.R., Overton, D.E., Chase, H.C., and Cantwell, K.T. 1956a. Newburgh-Kingston caries-fluorine study XIII. Pediatric findings after ten years. *Journal of the American Dental Association* 52(3):296-306.

Schlesinger, E.R., Overton, D.E., Chase, H.C., and Cantwell, K.T. 1956b. Study of children drinking fluoridated and nonfluoridated water. *Journal of the American Medical Association* 160(1):21-4.

Seraj, B., Shahrabi, M., Shadfar, M., Ahmadi, R., Fallahzadeh, M., Errokh Eslamlu, H., and Kharazifard, M.J. 2012. Effect of high water fluoride concentration on the intellectual development of children in Makoo/Iran. *J. Dentistry (Tehran)* 9(3):221-229.

Shalini, B., and Sharma, J.D. 2015. Beneficial effects of *Emblica officinalis* on fluoride-induced toxicity on brain biochemical indexes and learning-memory in rats. *Toxicology International* 22(1):35-9.

Shan, K.R., Qi, X.L., Long, Y.G., Nordberg, A., and Guan, Z.Z. 2004. Decreased nicotinic receptors in PC12 cells and rat brains influenced by fluoride toxicity--a mechanism relating to a damage at the level in post-transcription of the receptor genes. *Toxicology* 200(2-3):169-77.

Sharma, C., Suhalka, P., Sukhwai, P., Jaiswal, N., and Bhatnagar, M. 2014. Curcumin attenuates neurotoxicity induced by fluoride: An in vivo evidence. *Pharmacognosy Magazine* 10(37):61-65.

Sharma, C., Suhalka, P., and Bhatnagar, M. 2018. Curcumin and resveratrol rescue cortical–hippocampal system from chronic fluoride-induced neurodegeneration and enhance memory retrieval. *International Journal of Neuroscience* 13:1-15.

Shen, Y.-W., and Taves, D.R. 1974. Fluoride concentrations in the human placenta and maternal and cord blood. *Am. J. Obstet. Gynecol.* 119(2):205-207.

Shen, Q.F., Xia, Y.P., and Xu, T.T. 2019. Matrix metalloproteinase-9 and p53 involved in chronic fluorosis induced blood-brain barrier damage and neurocyte changes. *Archives of Medical Science* 2:457-66.

Shimonovitz, S., Patz, D., Ever-Hadani, P., Singer, L., Zacut, D., Kidroni, G., and Ron, M. 1995. Umbilical cord fluoride serum levels may not reflect fetal fluoride status. *J. Perinat. Med.* 23:279-282.

Stevenson, C.A., and Watson, A.R. 1957. Fluoride osteosclerosis. *The American Journal of Roentgenology, Radium Therapy, and Nuclear Medicine* 78(1):13-8.

Suárez-Rodríguez, M., Azcona-San Julián, C., and Alzina de Aguilar, V. 2012. Hypothyroxinemia during pregnancy: The effect on neurodevelopment in the child. *International Journal of Developmental Neuroscience* 30:435-438.

Sudhir, K.M., Chandu, G.N., Prashant, G.M., Subba Reddy, V.V. 2009. Effect of fluoride exposure on Intelligence Quotient (IQ) among 13-15 year old school children of known endemic area of

fluorosis, Nalgonda District, Andhra Pradesh. *Journal of the Indian Association of Public Health Dentistry* 1(13):88-94.

Sun, M., Li, S., Wang, Y., and Li, F. 1991. Using drawing tests to measure intelligence in children from areas impacted by combined Al-F endemic toxicosis (Shuicheng, Guizhou). *Journal of Guiyang Medical College* 16(3):204-06.

Sun, Y., Ke, L., Zheng, X., Li, T., Ouyang, W., and Zhang, Z. 2017. Effects of different levels of calcium intake on brain cell apoptosis in fluorosis rat offspring and its molecular mechanism. *Biological Trace Element Research* 176(2):355-366.

Sun, Z., Zhang, Y., Xue, X., Niu, R., and Wang, J. 2018. Maternal fluoride exposure during gestation and lactation decreased learning and memory ability, and glutamate receptor mRNA expressions of mouse pups. *Human & Experimental Toxicology* 37(1):87-93.

Teng, Y., Zhang, J., Zhang, Z., and Feng, J. 2018. The effect of chronic fluorosis on calcium ions and CaMKII α , and c-fos expression in the rat hippocampus. *Biological Trace Element Research* 182(2):295-302.

Till, C., Green, R., Flora, D., Hornung, R., Martinez-Mier, E.A., Blazer, M., Farmus, L., Ayotte, P., Muckle, G., and Lanphear, B. 2020. Fluoride exposure from infant formula and child IQ in a Canadian birth cohort. *Environ. Int.* 134:105315.

Trivedi, M.H., Verma, R.J., and Chinoy, N.J. 2007. Amelioration by black tea of sodium fluoride-induced changes in protein content of cerebral hemisphere, cerebellum and medulla oblongata in brain region of mice. *Acta Poloniae Pharmaceutica* 64(3):221-5.

Tu, J., Liu, K., Song, Y., Zhang, Y., Cui, C., and Lu, C. 2011. Interactive effect of fluoride burden with calcitonin receptor gene polymorphisms on the risk of F bone injury. *Int. Arch. Occup. Environ. Health* 84:533-538.

Turner, S.D., Chan, J.T., and Li, E. 1998. Impact of imported beverages on fluoridated and nonfluoridated communities. *General Dentistry* 146(2):190-193.

USDHHS Panel (U.S. Department of Health and Human Services Federal Panel on community Water Fluoridation). 2015. U.S. Public Health Service Recommendation for Fluoride Concentration in Drinking Water for the Prevention of Dental Caries. *Public Health Reports* 130:318-331.

Valdez Jiménez, L., López Guzmán, O.D., Cervantes Flores, M., Costilla-Salazar, R., Calderón Hernández, J., Alcaraz Contreras, Y., and Rocha-Amador, D.O. 2017. In utero exposure to fluoride and cognitive development delay in infants. *Neurotoxicology* 59:65-70.

Varner, J.A., Horvath, W.J., Huie, C.W., Naslund, H.R., and Isaacson, R.L. 1994. Chronic aluminum fluoride administration. I. Behavioral observations. *Behavioral and Neural Biology* 61:233-241.

Varner, J.A., Jensen, K.F., Horvath, W., and Isaacson, R.L. 1998. Chronic administration of aluminum fluoride or sodium fluoride to rats in drinking water: Alterations in neuronal and cerebrovascular integrity. *Brain Research* 784(1-2):284-298.

Vermiglio, F., Lo Presti, V.P., Moleti, M., Sidoti, M., Tortorella, G., Scaffidi, G., Castagna, M.G., Mattina, F., Violi, M.A., Crisà, A., Artemisia, A., and Trimarchi, F. 2004. Attention deficit and

hyperactivity disorders in the offspring of mothers exposed to mild-moderate iodine deficiency: A possible novel iodine deficiency disorder in developed countries. *J. Clin. Endocrinol. Metab.* 89:6054-6060.

Victora, C.G., Horta, B.L., Loret de Mola, C., Quevedo, L., Pinheiro, R.T., Gigante, D.P., Gonçalves, H., and Barros, F.C. 2015. Association between breastfeeding and intelligence, educational attainment, and income at 30 years of age: A prospective birth cohort study from Brazil. *Lancet Global Health* 3:e199-e205.

Victora, C.G., Bahl, R., Barros, A.J.D., França, G.V.A., Horton, S., Krasevec, J., Murch, S., Sankar, M.J., Walker, N., and Rollins, N.C., for The Lancet Breastfeeding Series Group. 2016. Breastfeeding in the 21st century: Epidemiology, mechanisms, and lifelong effect. *Lancet* 387:475-490.

Wadhwani, T.K., and Ramasway, A.S. 1953. Pathological changes in the tissues of rats (albino) and monkeys (*Macaca radiata*) in fluorine toxicosis. *Journal of the Indian Institute of Science, Section A.* 35:223-230.

Walton, J.L., and Messer, L.B. 1981. Dental caries and fluorosis in breast-fed and bottle-fed children. *Caries Research* 15:124-137.

Wang, G., Yang, D., Jia, F., and Wang, H. 1996. A study of the IQ levels of four- to seven-year-old children in high fluoride areas. *Endemic Diseases Bulletin* 11(1):60-6 (English translation published in *Fluoride* 2008; 41:340–43).

Wang, S.X., Wang, Z.H., Cheng, X.T., Li, J., Sang, Z.P., Zhang, X.D., Han, L.L., Qiao, X.Y., Wu, Z.M., and Wang, Z.Q. 2007. Arsenic and fluoride exposure in drinking water: children's IQ and growth in Shanyin county, Shanxi province, China. *Environmental Health Perspectives* 115(4):643-7.

Wang, J., Zhang, Y., Guo, Z., Li, R., Xue, X., Sun, Z., and Niu, R. 2018a. Effects of perinatal fluoride exposure on the expressions of miR-124 and miR-132 in hippocampus of mouse pups. *Chemosphere* 197:117-122.

Wang, C., Liang, C., Ma, J., Manthari, R.K., Niu, R., Wang, J., Wang, J., and Zhang, J. 2018b. Co-exposure to fluoride and sulfur dioxide on histological alteration and DNA damage in rat brain. *Journal of Biochemical and Molecular Toxicology* 32(2).

Wei, N., Dong, Y.T., Deng, J., Wang, Y., Qi, X.L., Yu, W.F., Xiao, Y., Zhou, J.J., and Guan, Z.Z. 2018. Changed expressions of N-methyl-D-aspartate receptors in the brains of rats and primary neurons exposed to high level of fluoride. *Journal of Trace Elements in Medicine and Biology* 45:31-40.

Whitford, G.M., Whitford, J.L., and Hobbs, S.H. 2009. Appetitive-based learning in rats: lack of effect of chronic exposure to fluoride. *Neurotoxicology and Teratology* 31(4):210-15.

Wilson, P.M., and Sheldon, T.A. 2006. *Muddy waters: evidence-based policy making, uncertainty and the "York review" on water fluoridation.* *Evidence & Policy* 2(3):321-331.

WHO (World Health Organization). 2004. Fluoride in drinking-water. Background document for development of *WHO Guidelines for Drinking-Water Quality*. World Health Organization, WHO/SDE/WSH/03.04/96.

- Wolf, J.H. 2003. Low breastfeeding rates and public health in the United States. *American Journal of Public Health* 93(12):2000-2010.
- Wu, J., Wang, W., Liu, Y., Sun, J., Ye, Y., Li, B., Liu, X., Liu, H., Sun, Z., Li, M., Cui, J., Sun, D., Yang, Y., and Gao, Y. 2015. Modifying role of GSTP1 polymorphism on the association between tea fluoride exposure and the brick-tea type fluorosis. *PLoS One* 10(6):e0128280.
- Xiang, Q., Liang, Y., Chen, L., Wang, C., Chen, B., Chen, X., and Zhou, M. 2003a. Effect of fluoride in drinking water on children's intelligence. *Fluoride* 36(2):84-94.
- Xiang, Q., Liang, Y., Zhou, M., and Zang, H. 2003b. Blood lead of children in Wamiao-Xinhuai intelligence study [letter]. *Fluoride* 36(3):198-199.
- Xiang, Q., Liang, Y., Chen, B., and Chen, L. 2011. Analysis of children's serum fluoride levels in relation to intelligence scores in a high and low fluoride water village in China. *Fluoride* 44(4):191-194.
- Xu, Y., Lu, C., and Zhang, X. 1994. The effect of fluorine on the level of intelligence in children. *Endemic Diseases Bulletin* 9(2):83-84.
- Yan, N., Liu, Y., Liu, S., Cao, S., Wang, F., Wang, Z., and Xi, S. 2016. Fluoride-induced neuron apoptosis and expressions of inflammatory factors by activating microglia in rat brain. *Molecular Neurobiology* 53(7):4449-60.
- Yang, Y., Wang, X., Guo, X., and Hu, P. 1994. The effects of high levels of fluoride and iodine on child intellectual ability and the metabolism of fluoride and iodine. *Chinese Journal of Epidemiology* 15(4):296-8. English translation in *Fluoride* 41(4):336-339 (2008).
- Yang, D., Liu, Y., Chu, Y., Yang, Q., Jiang, W., Chen, F., Li, D., Qin, M., Sun, D., Yang, Y., Gao, Y. 2016. Association between vitamin D receptor gene FokI polymorphism and skeletal fluorosis of the brick-tea type fluorosis: A cross sectional, case control study. *BMJ Open* 6(11):e011980.
- Yang, L., Jin, P., Wang, X., Zhou, Q., Lin, X., and Xi, S. 2018a. Fluoride activates microglia, secretes inflammatory factors and influences synaptic neuron plasticity in the hippocampus of rats. *Neurotoxicology* 69:108-120.
- Yang, Y., Zhao, Q., Liu, Y., Liu, X., Chu, Y., Yan, H., Fan, Y., Huo, S., Wang, L., Lou, Q., Guo, N., Sun, D., and Gao, Y. 2018b. FRZB1 rs2242070 polymorphisms is associated with brick tea type skeletal fluorosis in Kazakhs, but not in Tibetans, China. *Archives of Toxicology* 92:2217-2225.
- Yang, H., Xing, H., Liu, S., Yu, H., and Li, P. 2019. Analysis of the protective effects of γ -aminobutyric acid during fluoride-induced hypothyroidism in male Kunming mice. *Pharmaceutical Biology*, 57(1): 29-37.
- Yao, Y., Zhou, J., Wang, X., Cui, Q., and Lin, F. 1996. Analysis on the correlation between TSH and intelligence in children with dental fluorosis from endemic fluorosis regions. *Literature and Information on Preventive Medicine* 2(1):26-27.
- Yao, Y., Deng, Y., Yang, S., Zhou, J., Wang, X., and Cui, Z. 1997. Comparative assessment of the physical and mental development of children in an endemic fluorosis area with and without water improvement programs. *Literature and Information on Preventive Medicine* 3(1):42-43.

Yazdi, S.M., Sharifian, A., Dehghani-Beshne, M., Momeni, V.R., and Aminian, O. 2011. Effects of fluoride on psychomotor performance and memory of aluminum potroom workers. *Fluoride* 44(3):158-162.

Yu, Q., Shao, D., Zhang, R., Ouyang, W., and Zhang, Z. 2019. Effects of drinking water fluorosis on L-type calcium channel of hippocampal neurons in mice. *Chemosphere* 220:169-175.

Yuan, J., Li, Q., Niu, R., and Wang, J. 2019. Fluoride exposure decreased learning ability and the expressions of the insulin receptor in male mouse hippocampus and olfactory bulb. *Chemosphere* 224:71-76.

Zeevi, N., Pachter, J., McCullough, L.D., Wolfson, L., and Kuchel, G.A. 2010. The blood-brain barrier: Geriatric relevance of a critical brain-body interface. *J. Am. Geriatr. Soc.* 58(9):1749-1757.

Zhang, J., Zhu, W.J., Xu, X.H., and Zhang, Z.G. 2011. Effect of fluoride on calcium ion concentration and expression of nuclear transcription factor kappa-B p65 in rat hippocampus. *Experimental and Toxicologic Pathology* 63(5):407-11.

Zhang, C., Ren, C., Chen, H., Geng, R., Fan, H., Zhao, H., Guo, K., and Geng, D. 2013a. The analog of *Ginkgo biloba* extract 761 is a protective factor of cognitive impairment induced by chronic fluorosis. *Biological Trace Element Research* 153:229-36.

Zhang, T., Shan, K.-R., Tu, X., He, Y., Pei, J.-J., and Guan, Z.-Z. 2013b. Myeloperoxidase activity and its corresponding mRNA expression as well as gene polymorphism in the population living in the coal-burning endemic fluorosis area in Guizhou of China. *Biol. Trace Elem. Res.* 152(3):379-386.

Zhang, L., Lu, X., Wang, Z., Qin, L., Yuan, L., and Yin, X. 2013c. Evaluation of the toxicity of fluorine in Antarctic krill on soft tissues of Wistar rats. *Advances in Polar Science* 24(2):128-132.

Zhang, Y., Kim, J.-Y., Horst, O., Nakano, Y., Zhu, L., Radlanski, R., Ho, S., and Den Besten, P.K. 2014. fluorosed mouse ameloblasts have increased SATB1 retention and $G\alpha q$ activity. *PLOS One* 9(8):e103994.

Zhang, K.L., Lou, D.D., and Guan, Z.Z. 2015a. Activation of the AGE/RAGE system in the brains of rats and in SH-SY5Y cells exposed to high level of fluoride might connect to oxidative stress. *Neurotoxicology & Teratology* 48:49-55.

Zhang, S., Zhang, X., Liu H., Qu, W., Guan, Z., Zeng, Q., Jiang, C., Gao, H., Zhang, C., Lei, R., Xia, T., Wang, Z., Yang, L., Chen, Y., Wu, X., Cui, Y., Yu, L., and Wang, A. 2015b. Modifying effect of COMT gene polymorphism and a predictive role for proteomics analysis in children's intelligence in endemic fluorosis area in Tianjin, China. *Toxicological Sciences* 144(2):238-245.

Zhang, Y., Huang, H., Gong, B., Duan, L., Sun, L., He, T., Cheng, X., Li, Z., Cui, L., and Ba, Y. 2017a. Do environmental fluoride exposure and *ESR α* genetic variation modulate methylation modification on bone changes in Chinese farmers? *Chemical Research in Toxicology* 30:1302-1308.

Zhang, Z., Wang, X., Nian, W., Liao, Q., Zhang, R., and Ouyang, W. 2017b. Effects of calcium on drinking fluorosis-induced hippocampal synaptic plasticity impairment in the offspring of rats. *Translational Neuroscience* 8:191-200.

- Zhang, C., Huo, S., Fan, Y., Gao, Y., Yang, Y., and Sun, D. 2019. Autophagy may be involved in fluoride-induced learning impairment in rats. *Biological Trace Element Research* [Epub ahead of print].
- Zhao, L.B., Liang, G.H., Zhang, D.N., and Wu, X.R. 1996. Effect of a high fluoride water supply on children's intelligence. *Fluoride* 29:190-192.
- Zhao, M.X., Zhou, G.Y., Zhu, J.Y., Gong, B., Hou, J.X., Zhou, T., Duan, L.J., Ding, Z., Cui, L.X., and Ba, Y. 2015. Fluoride exposure, follicle stimulating hormone receptor gene polymorphism and hypothalamus-pituitary-ovarian axis hormones in Chinese women. *Biomed. Environ. Sci.* 28(9):696-700.
- Zhao, Q., Niu, Q., Chen, J., Xia, T., Zhou, G., Li, P., Dong, L., Xu, C., Tian, Z., Luo, C., Liu, L., Zhang, S., and Wang, A. 2019. Roles of mitochondrial fission inhibition in developmental fluoride neurotoxicity: Mechanisms of action in vitro and associations with cognition in rats and children. *Archives of Toxicology* 93(3):709-726.
- Zheng, X., Sun, Y., Ke, L., Ouyang, W., and Zhang, Z. 2016. Molecular mechanism of brain impairment caused by drinking-acquired fluorosis and selenium intervention. *Environmental Toxicology and Pharmacology* 43:134-139.
- Zhou, G.-Y., Ren, L.-J., Hou, J.-X., Cui, L.-X., Ding, Z., Cheng, X.-M., Zhu, J.-Y., Cui, R.-R., and Ba, Y. 2016. Endemic fluorosis in Henan province, China: ER α gene polymorphisms and reproductive hormones among women. *Asia Pacific J. Clinical Nutrition* 25(4):911-919.
- Zhou, G., Tang, S., Yang, L., Niu, Q., Chen, J., Xia, T., Wang, S., Wang, M., Zhao, Q., Liu, L., Li, P., Dong, L., Yang, K., Zhang, S., and Wang, A. 2019. Effects of long-term fluoride exposure on cognitive ability and the underlying mechanisms: Role of autophagy and its association with apoptosis. *Toxicology and Applied Pharmacology* [Epub ahead of print].
- Zhu, W., Zhang, J., and Zhang, Z. 2011. Effects of fluoride on synaptic membrane fluidity and PSD-95 expression level in rat hippocampus. *Biological Trace Element Research* 139(2):197-203.
- Zhu, Y.P., Xi, S.H., Li, M.Y., Ding, T.T., Liu, N., Cao, F.Y., Zeng, Y., Liu, X.J., Tong, J.W., and Jiang, S.F. 2017. Fluoride and arsenic exposure affects spatial memory and activates the ERK/CREB signaling pathway in offspring rats. *Neurotoxicology* 59:56-64.
- Zoeller, R.T., and Rovet, J. 2004. Timing of thyroid hormone action in the developing brain: Clinical observations and experimental findings. *Journal of Neuroendocrinology* 16:809-818.
- Zorrilla, E.P. 1997. Multiparous species present problems (and possibilities) to developmentalists. *Dev. Psychobiol.* 30:141-150.

Appendix A

Recent Animal Studies of Fluoride Neurotoxicity (Tables A-1 and A-2)

Table A-1. Summary of animal studies that have investigated neuroanatomical and neurochemical endpoints of fluoride toxicity.

Paper	Animal	Sex	Maturity at Start of Exposure	Length of Exposure	Animals per group
Adebayo et al. 2013	Albino Rats	Male	Post-Weaning ^f	1 week	6
Adedara et al. 2017a & b	Wistar Rats	Male	8 weeks old	45 days	12
Agustina et al. 2018	Wistar Rats	Male	Adults	30 days	8
Akinrinade et al. 2015a & b	Wistar Rats	Male	Adults	30 days	5
Ameeramja et al. 2018	Wistar Albino Rats	Female	2 to 3 months old	30 days	6
Atmaca et al. 2014	Wistar Rats	Male	Post-Weaning ^f	21 days	7
Balaji et al. 2015	Swiss Albino Mice	Female	Adults	30 days	6 (of 7)
Banala and Karnati 2015	Wistar Rats	Both	Prenatal	Prenatal + 14, 21 & 30 days	5
Banji et al. 2013	Wistar Rats	Both	Gestational day 6	Prenatal + 15 days	6
Bartos et al. 2018	Wistar Rats	Female	Prenatal	Prenatal + 21 days	5
Bartos et al 2019	Wistar Rats	Both	Pre-Pregnancy	Prenatal + 21 days	5
Basha and Madhusudhan 2010	Wistar Albino Rats	Both	Pre-Pregnancy	Prenatal + 21 days	6
Basha et al. 2011a & b	Wistar Albino Rats	Both	Multigenerational	Prenatal + 12 weeks (3rd generation)	6
Basha and Sujitha 2012a & b	Wistar Rats	Male	3 months old	1 month	6
Basha and Saumya 2013	Albino Mice	Both	Adults	45 days	6
Bharti and Srivastava 2009	Wistar Rats	Female	Adults	28 days	6
Bharti et al. 2012	Wistar Rats	Female	Adults	7 days	6
Chauhan et al. 2013	Sprague-Dawley Rats	Female	6 months old	3 to 6 weeks	4 (of 8)
Chen et al. 2018a	Sprague-Dawley Rats	Female	Pre-Pregnancy	Prenatal + 6 months	6
Chouhan and Flora 2008	Albino Rats	Male	Adults	10 weeks	6
Chouhan et al. 2010	Wistar Albino Rats	Male	Adults	12 weeks	5-6 (of 6)
Dec et al. 2019	Wistar Rats	Males	Pre-Pregnancy	Prenatal + 90 days	6 (of 12)
Dong et al. 2015	Sprague-Dawley Rats	Both	1 month old	>10 months	30
Dong et al. 2015	Sprague-Dawley Rats	Both	10 months pre-birth	Prenatal + 1, 7, 14, 21, & 28 days	10
Flora et al. 2009	Swiss Mice	Male	Adults	10 weeks	5
Flora et al. 2012	Swiss Mice	Male	Adults	28 weeks	5 (of 12)
Ge et al. 2011	Wistar Albino Rats	Both	Pre-Pregnancy	Prenatal + 20 days	8
Ge et al. 2018	ICR Mice	Both	Pre-Pregnancy	Prenatal + 90 days	6
Güner et al. 2016	Wistar Albino Rats	Both	Adult	Prenatal + 1, 3, & 5 months	5

Table continued next page

Table A-1. Summary of animal studies that have investigated neuroanatomical and neurochemical endpoints of fluoride toxicity - *Continued*

Paper	Treatment groups	LOAEL ^b	Specific Effect	Hippocampus?
Adebayo et al. 2013	100 mg/L	100 mg/L	Oxidative stress, reduced brain weight	No
Adedara et al. 2017a & b	6.8 mg/L	6.8 mg/L	Oxidative stress, reduced AChE activity, inflammation, Caspase-3 activity	No
Agustina et al. 2018	2.3, 4.5 & 9 mg/kg/day	4.5 mg/kg/day	Reduced number of Purkinje cells	No
Akinrinade et al. 2015a & b	1 & 5 mg/L	1 mg/L	Oxidative stress, inflammation, neuronal damage	No
Ameeramja et al. 2018	136 mg/L	136 mg/L	Oxidative stress	No
Atmaca et al. 2014	100 mg/L	100 mg/L	Oxidative stress & neuronal degeneration	Yes
Balaji et al. 2015	45 & 90 mg/L	45 mg/L	Inhibition of cholinesterase & increased oxidative stress	No
Banala and Karnati 2015	9 mg/L	9 mg/L	Oxidative stress	No
Banji et al. 2013	9 mg/kg/day	9 mg/kg/day	Oxidative stress	No
Bartos et al. 2018	5 & 10 mg/L (=0.6 & 1.2 mg/kg/d)	5 mg/L	Decreased nicotinic receptors & oxidative stress	Yes
Bartos et al. 2019	5 & 10 mg/L (=0.6 & 1.2 mg/kg/d)	5 mg/L	Increased oxidative stress as reflected by decreased CAT, GPT, and GOT	Yes
Basha and Madhusudhan 2010	50 & 150 mg/L	50 mg/L	Oxidative stress & reduced brain protein content	No
Basha et al. 2011a & b	100 & 200 mg/L	100 mg/L	Oxidative stress, reduced brain weight, and histological changes	Yes
Basha and Sujitha 2012a & b	270 mg/L	270 mg/L	Oxidative stress & decreased acetylcholinesterase activity	No
Basha and Saumya 2013	270 mg/L	270 mg/L	Mitochondrial disturbances & Oxidative stress	No
Bharti and Srivastava 2009	150 mg/L	150 mg/L	Oxidative stress	No
Bharti et al. 2012	150 mg/L	150 mg/L	Decreased acetylcholinesterase activity	No
Chauhan et al. 2013	11.3 mg/kg/day	11.3 mg/kg/day	Oxidative stress	No
Chen et al. 2018a	4.5, 23, 45 mg/L	4.5 mg/L	Impaired synaptogenesis	Yes
Chouhan and Flora 2008	10, 50, & 100 mg/L	100 mg/L ^c	Oxidative stress	No
Chouhan et al. 2010	1, 10, 50 & 100 mg/L	1 mg/L	Oxidative stress, alterations in neurotransmitters, neuronal lesions, & increased AChE activity	No
Dec et al. 2019	23 mg/L	23 mg/L	Evidence of inflammatory processes (reduced activity of cyclooxygenases (COX1 & COX2) and increase in prostaglandins)	Yes
Dong et al. 2015	50 mg/L (adults)	50 mg/L	Decrease in muscarinic nicotinic receptors	No
Dong et al. 2015	50 mg/L (offspring)	50 mg/L	Decrease in muscarinic nicotinic receptors	No
Flora et al. 2009	50 mg/L	50 mg/L	Oxidative stress, alteration in neurotransmitters, DNA damage, increased AChE activity	No
Flora et al. 2012	50 mg/L	50 mg/L	Oxidative stress, neuronal degeneration, DNA damage, Protein interaction	Yes
Ge et al. 2011	100 mg/L (+25 mg/kg in food)	100 mg/L	Alteration in protein expression	No
Ge et al. 2018	50 & 100 mg/L	50 mg/L	Alterations of synapse-related proteins	No
Güner et al. 2016	13.6 & 45 mg/L	13.6 mg/L	Neurodegenerative changes & catalase immunoreactivity	Yes

Table continued next page

Table A-1. Summary of animal studies that have investigated neuroanatomical and neurochemical endpoints of fluoride toxicity - *Continued*

Paper	Animal	Sex	Maturity at Start of Exposure	Length of Exposure	Animals per group
Hamza et al. 2015	Wistar Albino Rats	Male	Adults	30 days	10
Han et al. 2014	Kumming Mice	Male	Sexually matured mice	180 days	4 (of 15)
Hassan and Abdel-Aziz 2010	Wistar Albino Rats	Male	Adults	5 weeks	6
Inkielwicz-Stepniak and Czarnowski 2010	Wistar Han Rats	Male	6 weeks old	4 weeks	6
Jia et al. 2019	CD1 Mice	Both	Prenatal	Prenatal (day 9) + 19 days	5 (of 20)
Jiang et al. 2014a	Sprague-Dawley Rats	Male	Weaned	3 months	8
Jiang et al. 2014b	Sprague-Dawley Rats	Both	Pre-pregnancy	Prenatal + 2 months	3-12 (of 12)
Jiang et al. 2019	Sprague-Dawley Rats	Male	Post-weaning ^f	10 weeks	7
Kaur et al. 2009	Sprague-Dawley Rats	Female	Adults	8 weeks	6-7 (of 8)
Khan et al. 2018	Wistar Rats	Both	Post-weaning ^f	28 days	6
Kinawy 2019	Rats	Male	Prenatal (6th day)	Prenatal + Weaning or 70 days	8
Li et al. 2019	Kumming Mice	Both	Adults	90, 120 & 150 days	8 (of 30)
Liu et al. 2010	Sprague-Dawley Rats	Both	Post-weaning ^f	6 months	10 (of 24)
Liu et al. 2011	Sprague-Dawley Rats	Both	Post-weaning ^f	3 & 6 months	12 (of 24)
Lou et al. 2013	Sprague-Dawley Rats	Both	Post-weaning ^f	6 months	20
Ma et al. 2015	C57/BL Mice	Male	4 weeks old	4 weeks	8
Mansour and Tawfik 2012	Albino Rats	Male	Adults	5 weeks	6
McPherson et al. 2018	Long Evans Hooded Rats	Male	Prenatal	Prenatal (day 6) + 90 days	6 (of ~23)
Nabavi et al. 2012a	Wistar Rats	Male	8 to 12 weeks old	1 week	10
Nabavi et al. 2012b	Wistar Rats	Male	Post-weaning ^f	1 week	10
Nabavi et al. 2013	Wistar Rats	Male	7 days old	7 days	10
Niu et al. 2009	Wistar Albino Rats	Both	Day of birth	6, 8, 10, & 12 weeks	8
Niu et al. 2014	Kumming Mice	Male	Prenatal	Prenatal + 56 days	15
Niu et al. 2015a	Kumming Mice	?	Adults	60 days	5 (of 15)
Niu et al. 2015b	Kumming Mice	Both	Prenatal	Prenatal + 56 days	6
Niu et al. 2018a	Sprague-Dawley Rats	Female	Post-weaning ^f	60 days	3 (of 10)
Niu et al. 2018b	Kumming Mice	Both	Adults	60 days	5 (of 12)

Table continued next page

Table A-1. Summary of animal studies that have investigated neuroanatomical and neurochemical endpoints of fluoride toxicity – *Continued*

Paper	Treatment groups	LOAEL	Specific Effect	Hippocampus?
Hamza et al. 2015	4.7 mg/kg/day	4.7 mg/kg/day	Increased oxidative stress	No
Han et al. 2014	11, 23, and 45	23 mg/L ^c	Altered mRNA expression	Yes
Hassan and Abdel-Aziz 2010	4.7 mg/kg/day	4.7 mg/kg/day	Oxidative stress	No
Inkielwicz-Stepniak and Czarnowski 2010	25 mg/L	25 mg/L	Oxidative stress	No
Jia et al. 2019	6 & 113 mg/L	None	No reduction in neuronal density	No
Jiang et al. 2014a	54 mg/L	54 mg/L	Decreased glutamate levels	Yes
Jiang et al. 2014b	11, 23, and 45 mg/L	11 mg/L	Neuronal degeneration, decreased glucose utilization	Yes
Jiang et al. 2019	23 & 45 mg/L	23 mg/L	Impaired neurogenesis & synaptic plasticity	Yes
Kaur et al. 2009	125 mg/L	125 mg/L	Oxidative stress, alteration in neurotransmitters, & neuronal degeneration	No
Khan et al. 2018	20 mg/L	20 mg/L	Inhibition of AChE and increase in oxidative stress	No
Kinawy 2019	678 mg/L	678 mg/L	Oxidative stress	Yes
Li et al. 2019	68 mg/L	68 mg/L	Altered mRNA expression of anxiety & depression-related genes	Yes
Liu et al. 2010	5 & 50 mg/L	5 mg/L	Reductions in nicotinic receptors & activation of photoho-ERK1/2	No
Liu et al. 2011	5 & 50 mg/L	5 mg/L	Increased apoptosis & phosphorylation	No
Lou et al. 2013	10 & 50 mg/L	10 mg/L	Mitochondrial disturbances in neurons, altered protein expression	No
Ma et al. 2015	23 & 45.6 mg/L	23 mg/L	Increased BDNF expression	Yes
Mansour and Tawfik 2012	4.7 mg/kg/day	4.7 mg/kg/day	Oxidative stress	No
McPherson et al. 2018	10 & 20 mg/L (+ food exposure group)	None	No neuronal damage or glia reactivity	Yes
Nabavi et al. 2012a	270 mg/L	270 mg/L	Oxidative stress	No
Nabavi et al. 2012b	270 mg/L	270 mg/L	Oxidative stress	No
Nabavi et al. 2013	270 mg/L	270 mg/L	Oxidative stress	No
Niu et al. 2009	68 mg/L	68 mg/L	Decreased glutamate levels & altered enzyme activity	Yes
Niu et al. 2014	68 mg/L	68 mg/L	Altered protein expression	Yes
Niu et al. 2015a	11, 23, and 45 mg/L	23 mg/L	Microtubule lesions in neurons	Yes
Niu et al. 2015b	68 mg/L	68 mg/L	Alterations in protein expression	No
Niu et al. 2018a	4.5, 23, and 45 mg/L	4.5 mg/L	Endoplasmic reticulum stress	Yes
Niu et al. 2018b	11, 23, and 45 mg/L	11 mg/L	Myelin damage, and alteration to synaptic structure	Yes

Table continued next page

Table A-1. Summary of animal studies that have investigated neuroanatomical and neurochemical endpoints of fluoride toxicity – *Continued*

Paper	Animal	Sex	Maturity at Start of Exposure	Length of Exposure	Animals per group
Pal and Sarkar 2014	Wistar Rats	Male	Post-weaning ^f	30 days	6 to 8
Pan et al. 2015	Sprague-Dawley Rats	Male	3 weeks after weaning	30 days	15
Pereira et al. 2011	Wistar Rats	Male	30 days old	30 days	4-10 (of 15)
Pulungan et al. 2018	Wistar Rats	Male	12-16 weeks old	30 days	8
Qian et al. 2013	Sprague-Dawley Rats	Male	Newly weaned	6 months	2-20 (of 20)
Reddy et al. 2009	Swiss Albino Mice	Female	Adults	14 days	6
Reddy et al. 2014	Wistar Rats	Male	4 months old	90 days	6
Rogalska et al. 2017	Wistar Rats	Both	8 weeks old	4 weeks	6-8
Samanta et al. 2016	Sprague-Dawley Rats	Female	Post-weaning ^f	16 weeks	5
Sarkar et al. 2014	Wistar Rats	Male	Post-weaning ^f	30 days	6
Shalini and Sharma 2015	Wistar Albino Rats	Female	Adults	60 days	10
Sharma et al. 2014	Swiss Albino Mice	Male	1.5 months old	30 days	7
Sharma et al. 2018	Swiss Albino Mice	Both	1 month old	30 days	7
Shen et al. 2019	Wistar Rats	Both	1 month old	12 & 24 weeks	30
Sun et al. 2017	Sprague-Dawley Rats	Both	Pre-Pregnancy	Prenatal + 14 or 28 days	10
Sun et al. 2018	Kumming Mice	Female	Prenatal	Prenatal + 21 days	6 (of 12)
Teng et al. 2018	Sprague-Dawley Rats	Male	Recently weaned	18 months	6-7 (of 13)
Trivedi et al. 2007	Swiss Albino Rats	Male	Young adults	30 days	10
Wang et al. 2018a	ICR Mice	Female	Prenatal	Prenatal (7th day) + 21 days	6 (of 15)
Wang et al. 2018b	Wistar Albino Rats	Male	12-weeks old	8 weeks	10 (of 24)
Wei et al. 2018	Sprague-Dawley Rats	Both	1 month old	>6 months	15
Wei et al. 2018	Sprague-Dawley Rats	Both	Pre-Pregnancy	Prenatal + 28 days	6-10 (of 10)
Yan et al. 2016	Wistar Rats	Both	5 weeks old	10 weeks	20
Yang et al. 2018a	Wistar Rats	Male	6 weeks old	4 & 12 weeks	4-6 (of 10)
Yu et al. 2019	ICR Mice	Male	Newly weaned	3 & 6 months	20
Yuan et al. 2019	Kumming Mice	Male	7 weeks old	90 days	12 (of 24)
Zhang et al. 2013a	Wistar Rats	Male	6 weeks old	3 months	3 (of 10)
Zhang et al. 2015a	Sprague-Dawley Rats	Both	2 months old	3 months & 6 months	10 (of 20)

Table continued next page

Table A-1. Summary of animal studies that have investigated neuroanatomical and neurochemical endpoints of fluoride toxicity – *Continued*

Paper	Treatment groups	LOAEL	Specific Effect	Hippocampus?
Pal and Sarkar 2014	9 mg/kg/day	9 mg/kg/day	Oxidative stress, inhibited enzymes, altered neurotransmitters, reduced protein content	No
Pan et al. 2015	9 mg/kg/day	N/A ^d	Altered protein expression	Yes
Pereira et al. 2011	45 mg/L	45 mg/L	Alterations in neurotransmitters	Yes
Pulungan et al. 2018	2.3, 4.5 & 9 mg/kg/day	none	No reduction in number of pyramidal cells in medial prefrontal cortex	No
Qian et al. 2013	23 mg/L	23 mg/L	Impaired synaptic plasticity, oxidative stress, altered protein expression	Yes
Reddy et al. 2009	9 mg/kg/day	9 mg/kg/day	Oxidative stress & altered enzyme activity	No
Reddy et al. 2014	9, 27, & 45 mg/L	9 mg/L	Oxidative stress, alterations in neurotransmitters, and immunosuppression	No
Rogalska et al. 2017	4.5 & 23 mg/L	23 mg/L ^c	Increased glucose uptake	Yes
Samanta et al. 2016	5.9 mg/kg/day	5.9 mg/kg/day	Oxidative stress, cellular degeneration, apoptosis	No
Sarkar et al. 2014	9 mg/kg/day	9 mg/kg/day	Oxidative stress, inhibited enzymes, & reduced protein content	No
Shalini and Sharma 2015	10 mg/L	10 mg/L	Oxidative stress, reduced protein content & AChE activity	No
Sharma et al. 2014	120 mg/L	120 mg/L	Oxidative stress & cellular degeneration	Yes
Sharma et al. 2018	54 mg/L	54 mg/L	Oxidative stress and neuronal damage	Yes
Shen et al. 2019	200 mg/L	200 mg/L	Apoptosis and degeneration of nerve cells in spinal cord	No
Sun et al. 2017	45 mg/L	45 mg/L	Altered gene expression & apoptosis	Yes
Sun et al. 2018	11, 23, and 45 mg/L	11 mg/L (Fig 3b)	Altered mRNA expression	Yes
Teng et al. 2018	8.25, 16.5, & 33 mg/L	16.5 mg/L ^c	Elevated calcium in hippocampus	Yes
Trivedi et al. 2007	2.7 & 5.4 mg/kg/day	2.7 mg/kg/day	Reduced protein content	No
Wang et al. 2018a	11, 23, and 45 mg/L	11 mg/L (Fig 4b)	Altered expression of mi-RNAs	No
Wang et al. 2018b	45 mg/L	45 mg/L	Cellular degeneration, DNA damage	Yes
Wei et al. 2018	50 mg/L (adults)	50 mg/L	Neuronal injury (as evident by damage to Nissl bodies)	No
Wei et al. 2018	50 mg/L (offspring)	50 mg/L	Neuronal injury (as evident by damage to Nissl bodies)	No
Yan et al. 2016	60 & 120 mg/L	60 mg/L	Increased apoptosis & inflammation	Yes
Yang et al. 2018a	60 & 120 mg/L	60 mg/L	Apoptosis, altered protein expression, increased inflammation	Yes
Yu et al. 2019	2.3 & 13.6 mg/L	2.3 mg/L	Alterations of L-type calcium channels	Yes
Yuan et al. 2019	23, 45, 68 mg/L	23 mg/L	Reduced brain protein content, impaired insulin signaling pathway, reduced brain organ coefficient	Yes
Zhang et al. 2013a	45 mg/L	45 mg/L	Oxidative stress, neuronal loss, altered protein expression	Yes
Zhang et al. 2015a	5 & 50 mg/L	5 mg/L	Increased oxidative stress & activation of AGE/RAGE Pathway	Yes

Table continued next page

Table A-1. Summary of animal studies that have investigated neuroanatomical and neurochemical endpoints of fluoride toxicity – *Continued*

Paper	Animal	Sex	Maturity at Start of Exposure	Length of Exposure	Animals per group
Zhang et al. 2017a	Sprague-Dawley Rats	Both	Pre-Pregnancy	Prenatal + 14 or 28 days	15-20 (of 20)
Zhang et al. 2019	Wistar Rats	Both	4 weeks old	3 months	2-3 (of 20)
Zhao et al. 2019	Sprague-Dawley Rats	Both	Pre-Pregnancy	Prenatal + 60 days	2-5 (of 15)
Zheng et al. 2016	Sprague-Dawley Rats	Male	Newly weaned	3 months	20
Zhou et al. 2019	Sprague-Dawley Rats	Female	Pre-Pregnancy	Prenatal + 6 months	6
Zhu et al. 2011 & Zhang et al. 2011	Sprague-Dawley Rats	Male	Just weaned	9 months	6 (of 12)
Zhu et al. 2017	Sprague-Dawley Rats	Both	Prenatal	Prenatal + 21 or 42 days	6 (of 8)

Table continued next page

Table A-1. Summary of animal studies that have investigated neuroanatomical and neurochemical endpoints of fluoride toxicity – *Continued*

Paper	Treatment groups	LOAEL	Specific Effect	Hippocampus?
Zhang et al. 2017a	45 mg/L	45 mg/L	Impaired synaptic plasticity	No
Zhang et al. 2019	25, 50, 100 mg/L	50 mg/L ^e	Autophagy in hippocampus	Yes
Zhao et al. 2019	4.5, 23, 45 mg/L	4.5 mg/L [Fig 6e]	Mitochondrial disturbances	Yes
Zheng et al. 2016	45 mg/L	45 mg/L	Increased apoptosis	Yes
Zhou et al. 2019	4.5, 23, 50 mg/L	23 mg/L ^c	Decreased neurons, suppressed autophagy, and enhanced apoptosis in hippocampus	Yes
Zhu et al. 2011 & Zhang et al. 2011	7, 13.6, & 27 mg/L	13.6 mg/L ^c	Decrease in synaptic membrane fluidity & increased calcium	Yes
Zhu et al. 2017	34 mg/L	34 mg/L	Altered protein expression in ERK/CREB signaling pathway	Yes

^a Where the study does not identify the sex of the animals, it is assumed that both sexes were studied.

^b A LOAEL refers to the lowest observed adverse effect level where a statistically significant result was observed.

^c At least one effect was seen at lower treatment doses (as reflected by a visually apparent dose-related trend), but the effect(s) at the lower treatment levels did not reach statistical significance.

^d The authors did not perform a statistical analysis to determine if the observed changes were statistically significant.

^e Ultrastructural observations of the rat hippocampal CA1 cells identified changes in the 25 mg/L group (i.e., increased lipofuscin content), but a statistical analysis of these changes was not performed.

^f Where the study does not identify the age of the animal at the start of the experiment, it is assumed that the animals had already completed weaning.

Table A-2. Summary of animal studies that have investigated toxic effects of fluoride on learning and memory

Paper	Strain	Sex ^a	Maturity at Start of Exposure	Length of Exposure	Animals per group
Banala and Karnati 2015	Wistar Rats	Both	Prenatal	Prenatal + 30 days	5
Bartos et al. 2018	Wistar Rats	Female	Prenatal (day 0)	Prenatal + 21 days	9-10
Bartos et al. 2019	Wistar Rats	Both	Prenatal (day 0)	Prenatal + 21 days	9-10
Basha et al. 2011b	Wistar Albino Rats	Both	Prenatal/Multigenerational	Prenatal + 30 days	6
Basha & Sujitha 2012b	Wistar Rats	Male	3 months old	1 month	6
Bera et al. 2007	Wistar Rats	Both	Prenatal (day 1)	Prenatal (day 1) + 9 days	6-12
Chen et al. 2018a	Sprague-Dawley Rats	Female	2 months pre-gestation	Prenatal + 6 months	6
Chioca et al. 2008	Wistar Rats	Male	Adult	30 days	15 (of 18)
Cui et al. 2017	Sprague-Dawley Rats	Both	Pre-Pregnancy	Prenatal + 60 days	12
Dong et al. 2015	Sprague-Dawley Rats	Both	One month old	10 months	30
Dong et al. 2015	Sprague-Dawley Rats	Both	10 months pre-birth	Prenatal + 1 to 28 days	10
Ge et al. 2018	ICR Mice	Both	Pre-Pregnancy	Prenatal + 60 days	6
Han et al. 2014	Kunming Mice	Male	Sexually matured mice	180 days	15
Jetti et al. 2016	Wistar Rats	Male	Adult	30 days	6
Jiang et al. 2014a	Sprague-Dawley Rats	Male	Weaned	3 months	8
Jiang et al. 2014b	Sprague-Dawley Rats	Both	Pre-pregnancy	Prenatal + 2 months	12
Liu et al. 2010	Sprague-Dawley Rats	Both	Adult	6 months	10 (of 24)
Liu et al. 2014	BaB/C Mice	Male	4 weeks old	4 weeks	11-12 (of 12)

Table continued next page

Table A-2. Summary of animal studies that have investigated toxic effects of fluoride on learning and memory - *Continued*

Paper	Strain	Sex ^a	Maturity at Start of Exposure	Length of Exposure	Animals per group
McPherson et al. 2018	Long-Evans Hooded Rats	Male	Prenatal (day 6)	Prenatal (day 6) + 90 days	11-23 (of ~23)
Niu et al. 2009	Wistar Albino Rats	Both	Postnatal (day 0)	6 to 12 weeks	8
Niu et al. 2014	Kunming Mice	Male	Prenatal	Prenatal + 56 days	15
Niu et al. 2018a	Sprague Dawley Rats	Female	Post-weaning ^g	2 months	6 (of 10)
Pereira et al. 2011	Wistar Rats	Male	30 days old	30 days	14-15
Pulungan et al. 2018	Wistar Rats	Male	12 to 16 weeks old	30 days	8
Raghu et al. 2013	Wistar Rats	Male	1 month old	30 days	6
Shalini and Sharma 2015	Wistar Albino Rats	Female	Adults	60 days	10
Sharma et al. 2018	Swiss Albino Mice	Male	1 month old	30 days	7
Sun et al. 2018	Kunming Mice	Both	Prenatal	Prenatal + 21 days	6 (of 12)
Wang et al. 2018a	ICR Mice	Female	Prenatal	Prenatal (day 7) + 21 days	15
Whitford et al. 2009	Sprague-Dawley Rats	Female	8 days after weaning	8 months	8
Yang et al. 2018a	Wistar Rats	Male	6 weeks old	4 to 12 weeks	10
Yuan et al. 2019	Kunming Mice	Male	7 weeks old	12 weeks	12 (of 24)
Zhang et al. 2013a	Wistar Rats	Male	6 weeks old	3 months	3 (of 10)
Zhang et al. 2019	Wistar Rats	Both	4 weeks old	3 months	15 (of 20)
Zhao et al. 2019	Sprague-Dawley Rats	Both	Pre-Pregnancy	Prenatal + 60 days	5 (of 15)
Zheng et al. 2016	Sprague-Dawley Rats	Male	Newly weaned	3 months	20
Zhou et al. 2019	Sprague-Dawley Rats	Female	Pre-Pregnancy	Prenatal + 6 months	6
Zhu et al. 2017	Sprague-Dawley Rats	Both	Prenatal	Prenatal + 42 days	8

Table continued next page

Table A-2. Summary of animal studies that have investigated toxic effects of fluoride on learning and memory - *Continued*

Paper	Treatment groups	Selected Tests	LOAEL ^b
Banala and Karnati 2015	20 mg/L	Maze Learning	20 mg/L
Bartos et al. 2018	5 & 10 mg/L	Step Down Inhibitory Avoidance	5 mg/L
Bartos et al. 2019	5 & 10 mg/L	Step Down Inhibitory Avoidance	5 mg/L
Basha et al. 2011b	100 & 200 mg/L	T Maze	100 mg/L
Basha & Sujitha 2012b	270 mg/L	T Maze	270 mg/L
Bera et al. 2007	1.13 & 2.3 mg/kg/day	Active Avoidance / Novel Object Recognition	2.3 mg/kg
Chen et al. 2018a	4.5, 23, & 45 mg/L	Morris Water Maze	23 mg/L ^c
Chioca et al. 2008	23 & 45 mg/L (5.15 & 10.77 mg/kg/day)	Open Field / Two-Way Active Avoidance	23 mg/L
Cui et al. 2017	4.5, 23, & 45 mg/L	Morris Water Maze	4.5 mg/L
Dong et al. 2015	50 mg/L	Morris Water Maze	50 mg/L (adults)
Dong et al. 2015	50 mg/L	Morris Water Maze	50 mg/L (pups)
Ge et al. 2018	50 & 100 mg/L	Morris Water Maze	50 mg/L
Han et al. 2014	11, 23, and 45 mg/L	Novel Object Recognition / Open Field	45 mg/L ^d
Jetti et al. 2016	100 mg/L	T Maze / Passive Avoidance	100 mg/L
Jiang et al. 2014a	55 mg/L	Morris Water Maze	55 mg/L
Jiang et al. 2014b	11, 23, & 45 mg/L	Morris Water Maze	11 mg/L
Liu et al. 2010	2.3 & 23 mg/L	Morris Water Maze	2.3 mg/L
Liu et al. 2014	0.9, 2.3, and 4.5 mg/L	Morris Water Maze / Novel Object Recognition / Elevated-Plus Maze	2.3 mg/L ^c

Table continued next page

Table A-2. Summary of animal studies that have investigated toxic effects of fluoride on learning and memory - *Continued*

Paper	Treatment groups	Selected Tests	LOAEL ^b
McPherson et al. 2018	10 & 20 mg/L (+food exposure group)	Open Field / Elevated Plus Maze / Passive Avoidance / Morris Water Maze / Y Maze	None
Niu et al. 2009	68 mg/L	Y Maze	68 mg/L
Niu et al. 2014	68 mg/L	Novel Object Recognition	68 mg/L ^e
Niu et al. 2018a	4.5, 23, & 45 mg/L	Morris Water Maze	23 mg/L ^c
Pereira et al. 2011	45 mg/L	Open Field	45 mg/L
Pulungan et al. 2018	2.3, 4.5 & 9 mg/kg/day	Y Maze	None ^f
Raghu et al. 2013	100 mg/L	T Maze / Passive Avoidance	100 mg/L
Shalini and Sharma 2015	10 mg/L	Maze Test	10 mg/L
Sharma et al. 2018	68 mg/L	Morris Water Maze / Classic Maze	68 mg/L
Sun et al. 2018	11, 23, & 45 mg/L	Radial Arm Maze / Open Field	23 mg/L ^c
Wang et al. 2018a	11, 23, & 45 mg/L	Open Field / Eight-Arm Maze	23 mg/L ^c
Whitford et al. 2009	2.9, 5.7, & 11.5 mg/kg/day	Appetitive Based Learning	None
Yang et al. 2018a	60 & 120 mg/L	Morris Water Maze / Open Field	60 mg/L
Yuan et al. 2019	23, 45, & 68 mg/L	Y Maze	23 mg/L
Zhang et al. 2013a	45 mg/L	Y Maze	45 mg/L
Zhang et al. 2019	25, 50, & 100 mg/L	Morris Water Maze	100 mg/L ^c
Zhao et al. 2019	4.5, 23, & 45 mg/L	Morris Water Maze	23 mg/L
Zheng et al. 2016	45 mg/L	Morris Water Maze / Open Field	45 mg/L
Zhou et al. 2019	4.5, 23, & 45 mg/L	Morris Water Maze	23 mg/L ^c
Zhu et al. 2017	45 mg/L (8 to 11 mg/kg/day)	Morris Water Maze	45 mg/L

^a Where the study does not identify the sex of the animals, it is assumed that both sexes were studied.

^b A LOAEL refers to the lowest observed adverse effect level where a statistically significant result was observed.

^c At least one effect was seen at lower treatment doses (as reflected by a visually apparent dose-related trend), but the effect(s) at the lower treatment levels did not reach statistical significance.

^d At least one statistically significant effect was seen at lower treatment doses but for a neurological endpoint that is not specific to learning or memory impairments.

^e The effect in the fluoride + lead treatment group was statistically significant, but the effect in the fluoride-only treatment group did not reach statistical significance.

^f A statistically significant effect was observed in the low treatment dose group (5 mg/kg/day) when compared to the control, but there were no significant differences between the control and mid/high dose treatment groups (10 mg/kg/day & 20 mg/kg/day).

^g Where the study does not identify the age of the animal at the start of the experiment, it is assumed that the animals had already completed weaning

Appendix B

KATHLEEN M. THIESSEN, Ph.D.
Senior Scientist
Oak Ridge Center for Risk Analysis, Inc.

Education

Ph.D. 1986 Genetics, University of Tennessee-Oak Ridge, Graduate School of Biomedical Sciences, Oak Ridge, TN
B.A. 1981 Biology and Chemistry (*Summa cum laude*), Covenant College, GA

Capabilities

Health Effects Assessment
Dose and Risk Assessment
Analysis of Environmental Transport and Exposure Pathways
Uncertainty and Sensitivity Analysis
Technical Writing/Editing, Technical and Public Presentations

Experience Summary

Dr. Thiessen is experienced in the evaluation of exposures, doses, and risks to human health from trace levels of contaminants in the environment and in the use of uncertainty analysis for environmental and health risk assessment. She has served on two National Research Council subcommittees, one charged with the review of fluoride exposure and toxicology, and one dealing with guidance levels for air contaminants (including hydrogen fluoride) in submarines. Dr. Thiessen has also written two reports for the U.S. Environmental Protection Agency, one on the health effects of hydrogen fluoride and related compounds, and one on the health effects of mercuric chloride. Dr. Thiessen has led several working groups on urban contamination and dose reconstruction for the International Atomic Energy Agency's programs on environmental transport modeling and has served on the coordinating committees of the programs; she currently leads a working group on assessment of exposures and countermeasures in urban environments. She also serves on a committee for the preparation of a new International Atomic Energy Agency report on modeling the impacts of planned discharges or radioactivity, and she is involved in the preparation of an IAEA guidance document on implementation of remediation strategies following accidental releases of radioactivity. Dr. Thiessen participated in two symposia on reconstruction of internal doses from Fukushima releases organized by Japan's National Institute of Radiological Sciences, and she has served as a consultant on environmental modeling issues to the Korea Atomic Energy Research Institute and on uncertainty analysis to the National Council on Radiation Protection and Measurements. Dr. Thiessen contributed to the development of a risk-based screening approach to prioritize further investigation of contaminants and exposure situations in various assessment contexts, and she led in the application of risk-based screening techniques for the reconstruction of doses and health risks associated with releases of chemicals and radionuclides from the U.S. Department of Energy's Oak Ridge (Tennessee) facilities. Dr. Thiessen also led an analysis of human exposures, doses, and health risks to off-site individuals associated with historic releases of radionuclides to the Clinch River from the Oak Ridge facilities.

Experience

- 1992-present Senior Scientist and Director, Oak Ridge Center for Risk Analysis, Inc. (Formerly *SENES* Oak Ridge, Inc., Center for Risk Analysis), Oak Ridge, TN.
- Review of data on contaminant exposure and toxicology.
 - Analysis of environmental transport and exposure pathways.
 - Screening techniques for environmental assessment.
 - Dose reconstruction.
 - Uncertainty analysis for environmental assessment.
 - International model validation using Chernobyl data sets.
 - Working Group Leader for International Atomic Energy Agency research programs.
 - Project coordination.
 - Technical review.
- 1991-1992 Consultant and Technical Writer. Environmental Sciences Division, Oak Ridge National Laboratory, Oak Ridge, TN.
- 1987-1992 Lecturer in Genetics. University of Tennessee, Oak Ridge Graduate School of Biomedical Sciences.
- 1986-1989 Oak Ridge National Laboratory, Health and Safety Research Division, Chemical Hazard Evaluation Program.
- Assessment of health effects from chemicals.
 - Risk assessment.
 - Technical review.

Publications and Technical Reports

Periáñez, R., Thiessen, K.M., Chouhan, S.L., Mancini, F., Navarro, E., Sdouz, G., and Trifunović, D. 2016. Mid-range atmospheric dispersion modelling. Intercomparison of simple models in EMRAS-2 project. *Journal of Environmental Radioactivity* 162-163:225-234.

Thiessen, K.M., Charnock, T.W., Chouhan, S.L., Hwang, W.T., Kamboj, S., Tomás, J., and Yu, C. 2015. Modeling the effectiveness of remediation efforts in contaminated urban areas: An EMRAS II Urban Areas Working Group exercise. In: Proceedings of the WM2015 Conference, March 15-19, 2015, paper #15631.

Ko, L., and Thiessen, K.M. 2015. A critique of recent economic evaluations of community water fluoridation. *International Journal of Occupational and Environmental Health* 21(2):91-120.

Menkes, D.B., Thiessen, K., and Williams, J. 2014. Health effects of water fluoridation—how "effectively settled" is the science? [letter]. *New Zealand Medical Journal* 127(1407):84-86.

IAEA (International Atomic Energy Agency). 2014. Handbook of Parameter Values for the Prediction of Radionuclide Transfer to Wildlife. International Atomic Energy Agency, Vienna, Technical Reports Series No. 479.

Yankovich, T., Beresford, N.A., Fesenko, S., Fesenko, J., Phaneuf, M., Dagher, E., Outola, I., Andersson, P., Thiessen, K., Ryan, J., Wood, M.D., Bollhöfer, A., Barnett, C.L., and Copplestone, D. 2013. Establishing a database of radionuclide transfer parameters for freshwater wildlife. *Journal of Environmental Radioactivity* 126:299-313.

IAEA (International Atomic Energy Agency). 2012. Environmental Modelling for Radiation Safety (EMRAS). A Summary Report of the Results of the EMRAS programme (2003-2007). International Atomic Energy Agency, Vienna, IAEA-TECDOC-1678.

IAEA (International Atomic Energy Agency). 2012. Environmental Modelling of Remediation of Urban Contaminated Areas. Report of the Urban Remediation Working Group of the EMRAS (Environmental Modelling for Radiation Safety) programme.

Thiessen, K.M., Andersson, K.G., Berkovskyy, V., Charnock, T.W., Chouhan, S.L., de With, G., Ďúran, J., Fuka, V., Helebrant, J., Hůlka, J., Hwang, W.T., Kuča, P., Mancini, F., Navarro, E., Periañez, R., Prouza, Z., Sdouz, G., Tomás, J., Trifunović, D., Urso, L., and Walter H. 2011. Assessing emergency situations and their aftermath in urban areas: The EMRAS II Urban Areas Working Group. *Radioprotection* 46(6):S601-S607.

NRC (National Research Council). 2009. *Emergency and Continuous Exposure Guidance Levels for Selected Submarine Contaminants*: Volume 3. Washington, DC: National Academies Press.

Thiessen, K.M., Andersson, K.G., Charnock, T.W., and Gallay, F. 2009. Modelling remediation options for urban contamination situations. *Journal of Environmental Radioactivity* 100:564-573.

Thiessen, K.M., Andersson, K.G., Batandjieva, B., Cheng, J.-J., Hwang, W.T., Kaiser, J.C., Kamboj, S., Steiner, M., Tomás, J., Trifunovic, D., and Yu, C. 2009. Modelling the long-term consequences of a hypothetical dispersal of radioactivity in an urban area including remediation alternatives. *Journal of Environmental Radioactivity* 100:445-455.

Thiessen, K.M., Arkhipov, A., Batandjieva, B., Charnock, T.W., Gaschak, S., Golikov, V., Hwang, W.T., Tomás, J., and Zlobenko, B. 2009. Modelling of a large-scale urban contamination situation and remediation alternatives. *Journal of Environmental Radioactivity* 100:413-421.

Thiessen, K.M., Batandjieva, B., Andersson, K.G., Arkhipov, A., Charnock, T.W., Gallay, F., Gaschak, S., Golikov, V., Hwang, W.T., Kaiser, J.C., Kamboj, S., Steiner, M., Tomás, J., Trifunovic, D., Yu, C., Zelmer, R., and Zlobenko, B. 2008. Improvement of modelling capabilities for assessing urban contamination: The EMRAS Urban Remediation Working Group. *Applied Radiation and Isotopes* 66:1741-1744.

Thiessen, K.M., Batandjieva, B., Andersson, K.G., Arkhipov, A., Charnock, T.W., Gallay, F., Gaschak, S., Golikov, V., Hwang, W.T., Kaiser, J.C., Kamboj, S., Steiner, M., Tomás, J., Trifunovic, D., Yu, C., Zelmer, R., and Zlobenko, B. 2007. Improvement of modeling capabilities for assessing urban contamination: The EMRAS Urban Remediation Working Group. In: *Proceedings from the International Conference on Environmental Radioactivity: From Measurements and Assessments to Regulation*, Vienna, April 23-27, 2007, pp. 133-134 (IAEA-CN-145/070).

Köteles, G.J., Kanyár, B., and Thiessen, K.M. 2007. Radiation Biology and Radiation Protection. In: *Radiochemistry and Nuclear Chemistry* (S. Nagy, ed.). In: *Encyclopedia of Life Support Systems (EOLSS)*. Developed under the auspices of the UNESCO, Eolss Publishers, Oxford, UK [<http://www.eolss.net>].

NRC (National Research Council). 2006. *Fluoride in Drinking Water: A Scientific Review of EPA's Standards*. Washington, DC: The National Academies Press.

Thiessen, K.M., Napier, B.A., Filistovic, V., Homma, T., Kanyár, B., Krajewski, P., Kryshev, A.I., Nedveckaite, T., Nényei, A., Sazykina, T.G., Tveten, U., Sjöblom, K.-L., and Robinson, C. 2005. Model testing using data on ^{131}I released from Hanford. *Journal of Environmental Radioactivity* 84(2):211-224.

Thiessen, K.M., Sazykina, T.G., Apostoaei, A.I., Balonov, M.I., Crawford, J., Domel, R., Fesenko, S.V., Filistovic, V., Galeriu, D., Homma, T., Kanyár, B., Krajewski, P., Kryshev, A.I., Kryshev, I.I., Nedveckaite, T., Ould-Dada, Z., Sanzharova, N.I., Robinson, C., and Sjöblom, K.-L. 2005. Model testing using data on ^{137}Cs from Chernobyl fallout in the Iput River catchment area of Russia. *Journal of Environmental Radioactivity* 84(2):225-244.

Nedveckaite, T., Filistovic, V., Mastauskas, A., and Thiessen, K. 2004. Thyroid dosimetry in the western trace of the Chernobyl accident plume. *Radiation Protection Dosimetry* 108(2):133-141.

IAEA (International Atomic Energy Agency). 2003. Testing of environmental transfer models using data from the atmospheric release of Iodine-131 from the Hanford site, USA, in 1963. Report of the Dose Reconstruction Working Group of the Biosphere Modelling and Assessment (BIOMASS) Programme, Theme 2. Biosphere Modelling and Assessment Methods (BIOMASS) programme. International Atomic Energy Agency, Vienna, IAEA-BIOMASS-2.

IAEA (International Atomic Energy Agency). 2003. Testing of environmental transfer models using Chernobyl fallout data from the Iput River catchment area, Bryansk Region, Russian Federation. Report of the Dose Reconstruction Working Group of BIOMASS Theme 2. Biosphere Modelling and Assessment Methods (BIOMASS) programme. International Atomic Energy Agency, Vienna, IAEA-BIOMASS-4.

Reed, E.W., Thiessen, K.M., Hoffman, F.O., and Apostoaei, A.I. 2003. Comparison of doses and risks obtained from dose reconstructions for historical operations of federal facilities that supported the development, production, or testing of nuclear weapons. *Health Physics* 84(6):687-697.

Thiessen, K.M. 2002. Data sets available for testing environmental transport models. *Atmospheric Environment* 36:3057.

Thiessen, K.M., Napier, B.A., Filistovic, V., Homma, T., Kanyár, B., Krajewski, P., Kryshev, A.I., Nedveckaite, T., Nényei, A., Sazykina, T.G., Tveten, U., Sjöblom, K.-L., and Robinson, C. 2002. Model Testing Using Data from Accidental Releases of ^{131}I and ^{137}Cs . 1: Model Testing Using Data on ^{131}I Released from Hanford. In: *Proceedings from the International Conference on Radioactivity in the Environment*, Monaco, Sept. 1-5, 2002, pp. 313-316.

Thiessen, K.M., Sazykina, T.G., Apostoaei, A.I., Balonov, M.I., Crawford, J., Domel, R., Fesenko, S.V., Filistovic, V., Galeriu, D., Homma, T., Kanyár, B., Krajewski, P., Kryshev, A.I., Kryshev, I.I., Nedveckaite, T., Ould-Dada, Z., Sanzharova, N.I., Robinson, C., and Sjöblom, K.-L. 2002. Model Testing Using Data from Accidental Releases of ^{131}I and ^{137}Cs . 2: Model Testing Using Data on ^{137}Cs from Chernobyl Fallout in the Iput River Catchment Area of Russia. In: Proceedings from the International Conference on Radioactivity in the Environment, Monaco, Sept. 1-5, 2002, pp. 317-320.

Apostoaei, A.I., Nair, S.K., Thomas, B.A., Lewis, C.J., Hoffman, F.O., and Thiessen, K.M. 2000. External exposure to radionuclides accumulated in the shoreline sediments with an application to the lower Clinch River. *Health Physics* 78(6):700-710.

IAEA (International Atomic Energy Agency). 2001. Generic models for use in assessing the impact of discharges of radioactive substances to the environment. International Atomic Energy Agency, Vienna, Safety Report 19.

Apostoaei, A.I., Blaylock, B.G., Caldwell, B., Flack, S., Gouge, J.H., Hoffman, F.O., Lewis, C.J., Nair, S.K., Reed, E.W., Thiessen, K.M., Thomas, B.A., and Widner, T.E. 1999. Radionuclides Released to the Clinch River from White Oak Creek on the Oak Ridge Reservation—An Assessment of Historical Quantities Released, Off-site Radiation Doses, and Health Risks. Reports of the Oak Ridge Dose Reconstruction, Vols. 4 and 4A. The Report of Project Task 4. Tennessee Department of Health, Oak Ridge Health Studies, Oak Ridge Dose Reconstruction.

Thiessen, K.M., Thorne, M.C., Maul, P.R., Pröhl, G., and Wheeler, H.S. 1999. Modelling radionuclide distribution and transport in the environment. *Environmental Pollution* 100:151-177.

Kryshev, I.I., Sazykina, T.G., Hoffman, F.O., Thiessen, K.M., Blaylock, B.G., Feng, Y., Galeriu, D., Heling, R., Kryshev, A.I., Kononovich, A.L., and Watkins, B. 1999. Assessment of the consequences of the radioactive contamination of aquatic media and biota for the Chernobyl NPP cooling pond: Model testing using Chernobyl data. *Journal of Environmental Radioactivity* 42:143-156.

Konoplev, A.V., Bulgakov, A.A., Hoffman, F.O., Kanyár, B., Lyashenko, G., Nair, S.K., Popov, A., Raskob, W., Thiessen, K.M., Watkins, B., and Zheleznyak, M. 1999. Validation of models of radionuclide wash-off from contaminated watersheds using Chernobyl data. *Journal of Environmental Radioactivity* 42:131-141.

Garger, E.K., Hoffman, F.O., Thiessen, K.M., Galeriu, D., Kryshev, A.I., Lev, T., Miller, C.W., Nair, S.K., Talerko, N., and Watkins, B. 1999. Test of existing mathematical models for atmospheric resuspension of radionuclides. *Journal of Environmental Radioactivity* 42:157-175.

Thiessen, K.M., Gouge, J.H., Hoffman, F.O., Apostoaei, A.I., Thomas, B.A., Lewis, C.J., Blaylock, B.G., Caldwell, B., Widner, T.E., Flack, S., Nair, S.K., and Reed, E.W. 1998. Radionuclides Released to the Clinch River from White Oak Creek on the Oak Ridge Reservation – An Assessment of Historical Quantities Released, Off-Site Radiation Doses, and Health Risks. Oak Ridge Health Studies, Oak Ridge Dose Reconstruction.

Hoffman, F.O., Hammonds, J.S., Apostoaei, A.I., Blaylock, B.G., Thomas, B.A., Thiessen, K.M. 1998. Estimation of Health Risks Based on Revised Estimates of HEDR Doses for Maximum Representative Individuals Consuming Fish and Waterfowl from the Columbia River: An Evaluation of HEDR Reports on the Columbia River Pathways. Report prepared for the National Opinion Research Center. ATSDR, Atlanta, GA.

Hammonds, J.S., Hoffman, F.O., Apostoaei, A.I., Thiessen, K.M., Lewis, C.J., Blaylock, B.G., Caldwell, B., Flack, S., Nair, S.K., Reed, E.W., Thomas, B.A., and Widner, T.E. 1997. Radionuclides released from White Oak Creek on the Oak Ridge Reservation to the Clinch River: A reconstruction of historical quantities released, off-site doses, and health risks. Oak Ridge Health Studies, Oak Ridge Dose Reconstruction. Draft Report, November 1997.

Thiessen, K.M., Hoffman, F.O., Rantavaara, A., and Hossain, S. 1997. Environmental models undergo international test: The science and art of exposure assessment modeling were tested using real-world data from the Chernobyl accident. *Environmental Science & Technology* 31(8):358A-363A.

Garger, E.K., Hoffman, F.O., and Thiessen, K.M. 1997. Uncertainty of the long-term resuspension factor. *Atmospheric Environment* 31(11):1647-1656.

Nair, S.K., Miller, C.W., Thiessen, K.M., Garger, E.K., and Hoffman, F.O. 1997. Modeling the resuspension of radionuclides in Ukrainian regions impacted by Chernobyl fallout. *Health Physics* 72(1):77-85.

Hoffman, F.O., and Thiessen, K.M. 1996. The use of Chernobyl data to test model predictions for interindividual variability of ^{137}Cs concentrations in humans. *Reliability Engineering and System Safety* 54:197-202.

Hoffman, F.O., Simon, S.L., and Thiessen, K.M. 1996. The Role of Uncertainty Analysis in Dose Reconstruction and Risk Assessment. 31st Annual Meeting of the NCRP, pp. 107-134.

Nair, S.K., Hoffman, F.O., Thiessen, K.M., and Konoplev, A. 1996. Modeling the wash-off of ^{90}Sr and ^{137}Cs from an experimental plot established in the vicinity of the Chernobyl reactor. *Health Physics* 71(6):896-909.

IAEA (International Atomic Energy Agency). 1996. Validation of models using Chernobyl fallout data from southern Finland--Scenario S. Second Report of the VAMP Multiple Pathways Assessment Working Group. IAEA-TECDOC-904.

IAEA (International Atomic Energy Agency). 1996. Modelling of radionuclide interception and loss processes in vegetation and of transfer in semi-natural ecosystems. Second Report of the VAMP Terrestrial Working Group. IAEA-TECDOC-857.

NCRP (National Council on Radiation Protection and Measurements). 1996. A Guide for Uncertainty Analysis in Dose and Risk Assessments Related to Environmental Contamination. (Consultant to Scientific Committee 64-17.) NCRP Commentary No. 14.

Hoffman, F.O., Thiessen, K.M., and Watkins, B. 1996. Opportunities for the testing of environmental transport models using data obtained following the Chernobyl accident. *Health Physics* 70 (1):5-7.

Thiessen, K.M., Hammonds, J.S., Lewis, C.J., Hoffman, F.O., and White, E.I. 1996. Screening Method for the Oak Ridge Dose Reconstruction. A Task 7 Report. ChemRisk, State of Tennessee. April 1996.

BIOMOVS II. 1996. Wash-off of Sr-90 and Cs-137 from Two Experimental Plots: Model Testing Using Chernobyl Data. Stockholm, Swedish Radiation Protection Institute, BIOMOVS II Technical Report No. 9.

BIOMOVS II. 1996. Assessment of the Consequences of the Radioactive Contamination of Aquatic Media and Biota: Model Testing Using Chernobyl Data. Stockholm, Swedish Radiation Protection Institute, BIOMOVS II Technical Report No. 10.

BIOMOVS II. 1996. Atmospheric Resuspension of Radionuclides: Model Testing Using Chernobyl Data. Stockholm, Swedish Radiation Protection Institute, BIOMOVS II Technical Report No. 11.

Thiessen, K.M., Hoffman, F.O., Hammonds, J.S., and White, E.I. 1995. A Review of the Preliminary Screening Analysis Carried Out during the Oak Ridge Dose Reconstruction Feasibility Study. ChemRisk, State of Tennessee, August, 1995.

Hoffman, F.O., and Thiessen, K.M. 1995. Use of Chernobyl data to test predictions and uncertainty estimates from exposure assessment models. In: Proceedings of a Symposium on Environmental Impact of Radioactive Releases. International Atomic Energy Agency, Vienna, Austria, 8-12 May 1995. IAEA-SM-339/20:325-336.

IAEA (International Atomic Energy Agency). 1995. Validation of models using Chernobyl fallout data from the Central Bohemia region of the Czech Republic--Scenario CB. First Report of the VAMP Multiple Pathways Assessment Working Group. IAEA-TECDOC-795.

Hoffman, F.O., Thiessen, K.M., and Rael, R.M. 1995. Comparison of interception and initial retention of wet-deposited contaminants on leaves of different vegetation types. *Atmos. Envir.* 29:1771-1775.

USEPA (US Environmental Protection Agency). 1994. Summary Review of Health Effects Associated with Mercuric Chloride: Health Issue Assessment. Research Triangle Park, NC: Office of Health and Environmental Assessment, Report No. EPA/600/R-92/199.

Hoffman, F.O., Blaylock, B.G., Frank, M.L., and Thiessen, K.M. 1993. A risk-based screening approach for prioritizing contaminants and exposure pathways at Superfund sites. *Environ. Monitoring and Assessment* 28:221-237.

Hoffman, F.O., Thiessen, K.M., Frank, M.L., and Blaylock, B.G. 1992. Quantification of the interception and initial retention of radioactive contaminants deposited on pasture grass by simulated rain. *Atmospheric Environment* 26A:3313-3321.

Hoffman, F.O., Thiessen, K.M., Frank, M.L., and Blaylock, B.G. 1992. Determining the collection efficiency of gummed paper for the deposition of radioactive contaminants in simulated rain. *Health Physics* 62:439-442.

USEPA (US Environmental Protection Agency). 1988. Summary Review of Health Effects Associated with Hydrogen Fluoride and Related Compounds: Health Issue Assessment. Research Triangle Park, NC: Office of Health and Environmental Assessment, Report No. EPA/600/8-89/002F.

USEPA (US Environmental Protection Agency). 1988. Evaluation of the Potential Carcinogenicity of Propargyl Bromide (106-96-7) In Support of Reportable Quantity Adjustments Pursuant to CERCLA Section 102. Washington, DC: Office of Health Effects Assessment [draft].

USEPA (US Environmental Protection Agency). 1988. Evaluation of the Potential Carcinogenicity of Ethanol, 1,2-Dichloro-, Acetate (10140-887-1) In Support of Reportable Quantity Adjustments Pursuant to CERCLA Section 102. Washington, DC: Office of Health Effects Assessment [draft].

USEPA (US Environmental Protection Agency). 1988. Evaluation of Cancer Risk Assessment for Coke Oven Emissions (EPA-600/6-82-003F, EPA-450/3-85-028a). Washington, DC: Office of Policy, Planning and Evaluation [draft].

Thiessen, K.M., and Lalley, P.A. 1987. Gene assignments and syntenic groups in the sacred baboon (*Papio hamadryas*). *Cytogenet. Cell Genet.* 44:82-88.

Créau-Goldberg, N., Cochet, C., Turleau, C., de Grouchy, J., Thiessen, K.M., and Lalley, P.A. 1987. Primate genetic maps. Baboon, *Papio papio*, *hamadryas*, *cynocephalus*. In: S.J. O'Brien, ed., Genetic Maps 1987. Cold Spring Harbor Laboratory, Cold Spring Harbor, New York (1987). 511.

Thiessen, K.M., and Lalley, P.A. 1986. New gene assignments and syntenic groups in the baboon (*Papio papio*). *Cytogenet. Cell Genet.* 42:19-23.

Moore, K.L., and Lalley, P.A. 1985. New gene assignments and linkage groups in baboon (*Papio*) species [abstract]. Eighth International Workshop on Human Gene Mapping. *Cytogenet. Cell Genet.* 40:702.

Roderick, T.H., Lalley, P.A., Davisson, M.T., O'Brien, S.J., Womack, J.E., Créau-Goldberg, N., Echard, G., and Moore, K.L. 1984. Report of the committee on comparative mapping. Seventh International Workshop on Human Gene Mapping. *Cytogenet. Cell Genet.* 37:312-339.

Moore, K.L., and Lalley, P.A. 1984. Comparative mapping in man and baboon (*Papio papio*) involving genes assigned to human chromosomes 4, 6, 14, 15, and 20 [abstract]. Seventh International Workshop on Human Gene Mapping. *Cytogenet. Cell Genet.* 37:542-543.

Moore, K.L., and Lane, E.T. 1981. An investigation of mathematical models for the addition reaction of chlorine to oleic acid [abstract]. *J. Tenn. Acad. Sci.* 56:54.

THE WORLD-WIDE MOVEMENT AGAINST WATER FLUORIDATION



In stark contrast to the Center for Disease Control's claim that fluoridation is one of the top ten public health achievements of the 20th century, it is **one of the most widely rejected health interventions in the world.**

Out of 196 nations, only 24 have any fluoridation, and only 10, like the U.S., for more than half their population. Over 95% of the world's population is fluoridation-free. The U.S. fluoridates as many people as the rest of the world combined.

None of the largest Asian nations, including China, India and Japan, fluoridate. Out of 54 countries in Africa, only one fluoridates – Libya, and only for a small percent of its population. In Europe, only four out of 48 countries fluoridate (less than 2% of the population). A few have fluoridated salt, but only as a consumer choice.

France, Germany, Belgium, the Netherlands, Denmark, Norway and Sweden have all prohibited fluoridation, many citing the ethical problem of putting any drug in drinking water.

For dozens of nations that haven't banned it, thousands of major cities and smaller towns don't fluoridate, including **Athens, Barcelona, Budapest, Geneva, Helsinki, London, Madrid, Prague, Rome, Vienna and Warsaw**. Ireland is the only European nation mandating fluoridation. But despite the mandate, 13 town and county councils, including Dublin and Cork, have voted for its immediate cessation.

Many organizations still support fluoridation, but **those opposing it grows year by year**. They include:

- American Academy of Environmental Medicine • Center for Health, Environment and Justice
- Children's Health Defense • Eau Secours (Canadian coalition of 234 groups promoting clean, safe water)
- Council of Canadians • Environmental Working Group • Food and Water Watch
- * Institute of Neurotoxicology & Neurological Disorders • International Academy of Biological Dentistry and Medicine
- International Academy of Oral Medicine and Toxicology • League of United Latin American Citizens
- Moms Against Fluoridation • Organic Consumers Association

In addition, **many organizations once endorsing fluoridation have pulled back**, no longer taking a position. They include the Alzheimer's Association, American Academy of Allergy, Asthma and Immunology, Center for Science in the Public Interest, Consumers Union (Consumer Reports), National Association of Social Workers, National Down Syndrome Congress, National Down Syndrome Society and National Kidney Foundation.

The trend is clear. And as the scientific data accumulate, more and more nations, cities and organizations are challenging the safety, efficacy, costs and ethics of fluoridation.



Full length article

Association of water fluoride and urinary fluoride concentrations with attention deficit hyperactivity disorder in Canadian youth

Julia K. Riddell^{a,*}, Ashley J. Malin^b, David Flora^a, Hugh McCague^c, Christine Till^a

^a Faculty of Health, York University, Ontario, Canada

^b Department of Environmental Medicine and Public Health, Icahn School of Medicine at Mount Sinai, New York, NY, United States

^c Institute for Social Research, York University, Ontario, Canada



ARTICLE INFO

Keywords:

Community water fluoridation
Urinary fluoride
Attention deficit hyperactivity disorder (ADHD)
Canadian Health Measures Survey (CHMS)

ABSTRACT

Background: Exposure to fluoride has been linked with increased prevalence of attention deficit hyperactivity disorder (ADHD) in the United States and symptoms of inattention in Mexican children. We examined the association between fluoride exposure and attention outcomes among youth living in Canada.

Method: We used cross-sectional data collected from youth 6 to 17 years of age from the Canadian Health Measures Survey (Cycles 2 and 3). Urinary fluoride concentration adjusted for specific gravity (UF_{SG}) was available for 1877 participants. Water fluoride concentration measured in tap water samples was available for 980 participants. Community water fluoridation (CWF) status was determined by viewing reports on each city's website or contacting the water treatment plant. We used logistic regression to test the association between the three measures of fluoride exposure and ADHD diagnosis. Linear regression was used to examine the relationship between the three measures of fluoride exposure and the hyperactivity/inattention score on the Strengths and Difficulties Questionnaire (SDQ).

Results: UF_{SG} did not significantly predict ADHD diagnosis or hyperactive/inattentive symptoms. A 1 mg/L increase in tap water fluoride level was associated with a 6.1 times higher odds of an ADHD diagnosis (95% CI = 1.60, 22.8). A significant interaction between age and tap water fluoride level ($p = .03$) indicated a stronger association between tap water fluoride and hyperactivity/inattention symptoms among older youth. A 1 mg/L increase in water fluoride level was associated with a 1.5 SDQ score increase (95% CI: 0.23, 2.68, $p = .02$) for youth at the 75th percentile of age (14 years old). Similarly, there was a significant interaction between age and CWF. At the 75th percentile of age (14 years old), those living in a fluoridated region had a 0.7-point higher SDQ score (95% CI = 0.34, 1.06, $p < .01$) and the predicted odds of an ADHD diagnosis was 2.8 times greater compared with youth in a non-fluoridated region (aOR = 2.84, 95% CI: 1.40, 5.76, $p < .01$).

Discussion: Exposure to higher levels of fluoride in tap water is associated with an increased risk of ADHD symptoms and diagnosis of ADHD among Canadian youth, particularly among adolescents. Prospective studies are needed to confirm these results.

1. Introduction

Fluoride is beneficial in the prevention of dental caries (Health Canada, 2010). It can naturally occur in water, but often at levels that are too low to prevent tooth decay. In the middle of the 20th century, the concept of adding fluoridation chemicals (usually hexafluorosilicic acid) to water supplies was introduced. Currently, approximately 38% of Canadians on public water supplies receive community water fluoridation (CWF; Public Health Agency of Canada, 2017) compared with 74% of Americans and only 3% of Europeans (Centers for Disease Control and Prevention, 2014). Consumption of optimally fluoridated

water (i.e., 0.7 mg fluoride per liter of water) accounts for approximately 40 to 70% percent of daily fluoride ingestion (United States Environmental Protection Agency, 2010).

Fluoride has been classified as a developmental neurotoxin (Grandjean and Landrigan, 2014) – a claim that is uncontested at high exposure levels, but remains debated at the exposure levels associated with water fluoridation. Epidemiological studies conducted in endemic fluorosis areas (i.e., naturally occurring water fluoride concentrations > 1.5 mg/L) have reported a negative association between fluoride concentrations in drinking water and intellectual ability in children (Das and Mondal, 2016; Rocha-Amador et al., 2007; Seraj

* Corresponding author at: Department of Psychology, York University, 4700 Keele Street, M3J 1P3 Toronto, ON, Canada.

E-mail address: jriddell@yorku.ca (J.K. Riddell).

<https://doi.org/10.1016/j.envint.2019.105190>

Received 21 May 2019; Received in revised form 11 September 2019; Accepted 13 September 2019

0160-4120/ © 2019 The Authors. Published by Elsevier Ltd. This is an open access article under the CC BY-NC-ND license (<http://creativecommons.org/licenses/by-nc-nd/4.0/>).

et al., 2012; Xiang et al., 2003; Zhao et al., 1996). A meta-analysis of 27 studies concluded that children who lived in areas with high fluoride exposure had IQ scores that were approximately seven points lower than those who lived in low-exposure areas (Choi et al., 2012). Most of the studies included in this review were cross-sectional and had deficient reporting of key information; however, the consistency of their findings supports the potential for fluoride-mediated developmental neurotoxicity at elevated levels of exposure. Recently, three longitudinal birth cohort studies addressed these limitations by examining the associations between maternal fluoride exposure indicators in pregnancy and offspring cognitive abilities. These prospective studies reported a negative association between prenatal fluoride exposure and cognitive development in infants (Jiménez et al., 2017), children living in Mexico (Bashash et al., 2017), and children living in Canada (Green et al., 2019).

Experimental and epidemiologic studies have also reported an association between early-life fluoride exposure and adverse behavioural outcomes. One study demonstrated that prenatal fluoride exposure caused greater hyperactivity in male rat pups whereas females were more sensitive to postnatal exposures (Mullenix et al., 1995). In an ecological study, higher prevalence of water fluoridation was associated with increased prevalence of Attention Deficit Hyperactivity Disorder (ADHD) diagnoses among youth in the United States (Malin and Till, 2015). In a cohort study, higher levels of fluoride exposure during pregnancy were associated with more inattentive symptoms and total ADHD symptoms in Mexican children aged 6 to 12 years (Bashash et al., 2018). In contrast, a study using data from the Canadian Health Measures Survey (CHMS; Statistics Canada, 2013; 2015) did not report an association between urinary fluoride corrected for dilution and a diagnosis of a learning disability in children aged 3 to 12 years (Barberio et al., 2017).

We examined the relationship between urinary and tap water fluoride concentrations and attention-related outcomes in a national sample of Canadian youth aged 6 to 17 years. We hypothesized that higher levels of urinary and water fluoride would be associated with increased odds of an ADHD diagnosis and more symptoms of hyperactivity and inattention.

2. Methods

2.1. Data source and participants

We used data from Cycle 2 (2009–2011) and Cycle 3 (2012–2013) of the CHMS collected by Statistics Canada. All aspects of the CHMS were reviewed and approved by Health Canada's Research Ethics Board (Day et al., 2006); the current study was approved by the York University Research Ethics Board.

The CHMS randomly selected participants aged 3 to 79 years who lived in private households across Canada. A total of 6395 people participated in Cycle 2 of the CHMS, with 2520 people providing urine samples analyzed for fluoride concentration. Among those who provided urine samples, 909 (36%) were between 6 and 17 years of age. For Cycle 3, a total of 5785 people were enrolled, with 2667 people providing urine samples analyzed for fluoride concentration; 968 (36%) were between 6 and 17 years of age. In Cycle 3 only, 980 youth ages 6 to 17 were selected to provide a tap water sample to be analyzed for fluoride content. Full details about the survey can be found at www.statcan.gc.ca.

Approximately half of the sites included in Cycles 2 and 3 received CWF, which was determined by viewing reports on each city's website or contacting the water treatment plant (see Supplemental Table 1). In total, 13 of 25 sites received CWF (eight from Cycle 2 and five from Cycle 3), corresponding to approximately 1400 (51.9%) of 2700 participants included in the study (rounded due to Statistics Canada data release requirements). Nine additional sites were considered to have mixed fluoridation status, corresponding to approximately 650 (24.0%)

participants. A site was classified as mixed for one of five reasons: unclear site boundaries ($n = 150$), having some municipalities within the site add fluoride while others did not ($n = 250$), and stopping CWF during the period spanning CHMS data collection ($n = 50$). We excluded all mixed sites from any analysis using city fluoridation status as a variable. We also excluded sites which were labeled as fluoridated or non-fluoridated, but had an average water fluoride level that was either 2.5 times lower ($n = 100$) or higher ($n = 100$) than other fluoridated or non-fluoridated sites, respectively.

We utilized three participant samples for our analyses; see Fig. 1 for a participant flow chart. The first sample, collapsed across both cycles, included 1877 youth ages 6 to 17 who had urinary fluoride measurements. The second sample categorized 1722 youth who were on a municipal water system (instead of a well) as either living in a fluoridated region ($n = 932$; 54.1%) or a non-fluoridated region ($n = 790$; 45.9%). This sample only included youth who primarily drank tap water (instead of bottled water), did not have a home filtration system that removes fluoride (i.e., reverse osmosis or distillation), and have lived in their current residence for three or more years. The third sample consisted of 710 youth from Cycle 3 who primarily drank tap water (instead of bottled water) and had fluoride levels measured in their tap water.

2.2. Measurement of urinary fluoride concentration

Urine spot samples were collected under normal (non-fasting) conditions and were not standardized with respect to collection time. Fluoride concentrations in spot urine samples were analyzed using an Orion PH meter with a fluoride ion selective electrode after being diluted with an ionic adjustment buffer (Statistics Canada, 2013). Urinary analyses were performed at the Human Toxicology Laboratory of the Institut National de Santé Publique du Québec (INSPQ; accredited under ISO 17025) under standardized operating procedures (Statistics Canada, 2013; 2015). The precision and accuracy of the fluoride analyses, including quality control measures and quality assurance reviews, are described in previous publications (Health Canada, 2015). The limit of detection (LoD) for urinary fluoride was 20 $\mu\text{g/L}$ for Cycle 2 and 10 $\mu\text{g/L}$ for Cycle 3 (Health Canada, 2015). No urinary fluoride values in the Cycle 2 or Cycle 3 samples were below the LoD. Urinary fluoride concentrations were adjusted for specific gravity (UF_{SG} ; mg/L); specific gravity shows no systematic variation within a day and is less dependent on body size, age, and gender than creatinine (Barr et al., 2005; Nermell et al., 2008; Moriguchi et al., 2005; Suwazono et al., 2005).

2.3. Measurement of water fluoride concentration

Tap water samples were collected at respondents' homes and were available for Cycle 3 only. Samples were analyzed for fluoride concentrations (mg/L) via a basic anion exchange chromatography procedure with a LoD of 0.006 mg/L . Concentrations at the LoD were assigned a missing value code by Statistics Canada, and these values were subsequently replaced with an imputed value of $\text{LoD}/\sqrt{2}$ (Hornung and Reed, 1990); 150 of 980 (16%) water samples had fluoride levels below the LoD.

2.4. Measurement of attention-related outcomes

Primary outcomes included the hyperactivity/inattention subscale score from the Strengths and Difficulties Questionnaire (SDQ; Goodman, 2001) and a physician-made diagnosis of ADHD; these outcomes were measured in both Cycles 2 and 3. Data are presented for youth ages 6 to 17 because the SDQ was only administered to youth under age 18 and 90% of youth with ADHD are diagnosed after age 6 (Kessler et al., 2005). For children aged 6 to 11 years, information about ADHD diagnosis and SDQ ratings were provided by parents or guardians, whereas youth aged 12 to 17 years completed the questionnaire

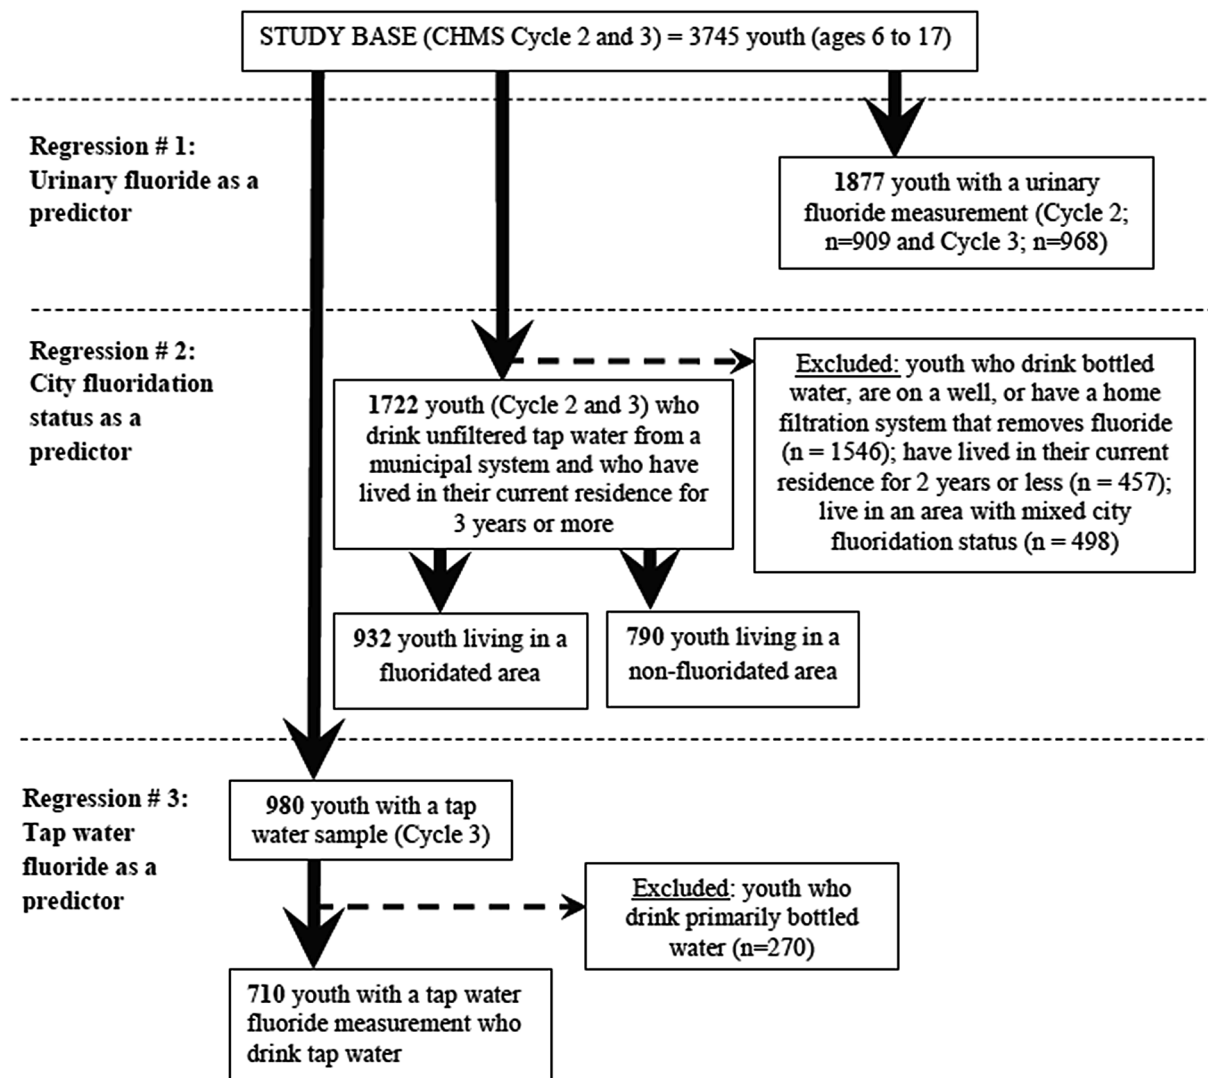


Fig. 1. Subject inclusion in each regression analysis.

themselves, including the question about having a diagnosis of ADHD.

The SDQ consists of 25 items with a 3-point response scale (0 = *not true*, 1 = *somewhat true*, and 2 = *certainly true*). These items are divided among five subscales: emotional problems, conduct problems, hyperactivity-inattention, peer problems, and prosocial behaviour. Possible scores on each subscale range from 0 to 10. The five-item hyperactivity-inattention subscale was used in the current study to test the association between fluoride and ADHD-like symptoms.

The item pertaining to a physician-made diagnosis of ADHD differed between Cycles 2 and 3. In Cycle 2, respondents were asked *Do you have a learning disability?*, and if they responded *yes*, they were asked to specify the type of learning disability from among four options: (1) Attention Deficit Disorder, no hyperactivity [ADD]; (2) Attention Deficit Hyperactivity Disorder [ADHD]; (3) Dyslexia; and (4) Other. In Cycle 3, parents of children aged 6 to 11 were asked directly whether their child had ADHD, and if so, which subtype. Similarly, youth age 12 or older were asked whether they have received a physician-diagnosis of ADHD, and if so, which subtype. Across both cycles, all subtypes were combined into a single dichotomous variable of ADHD diagnosis (*no* = 0, *yes* = 1) as per current diagnostic classification schemes (American Psychiatric Association, 2013).

2.5. Covariates

Covariates related to ADHD diagnosis and to fluoride metabolism were selected based on literature review and consultation with an ADHD expert. The following covariates were included in each regression model: sex, age of child at household interview, ethnicity (white or ethnic minority), Body Mass Index (BMI), highest level of education obtained by either parent (less than a bachelor's degree vs. bachelor's degree or greater), total household income (Canadian dollars), exposure to cigarette smoke inside the home (yes or no), and $\log_{10}$ -transformed value of concurrent level of blood lead ($\mu\text{g/dL}$).

2.6. Statistical analysis

Outliers that had high Studentized residuals, leverage, or Cook's distance values were removed from all analyses with UF_{SG} as a predictor; these outliers (0.27% of values) represented individuals with urinary fluoride levels that were over 30 times the mean UF_{SG} level, likely representing an acute fluoride ingestion (e.g., swallowing toothpaste). Further, individuals with the highest incomes were identified as extreme observations; these values were replaced with the next highest income value (only 0.01% of income values were adjusted).

We used robust logistic regression to examine the associations between each fluoride exposure measure (UF_{SG} , CWF status, tap water

fluoride) and ADHD diagnosis with the same set of covariates in each model. Box-Tidwell tests were used to check the linearity of the relationship between the log-odds of the dependent variable (ADHD diagnosis) and all continuous predictors; none of the non-linear terms were significant. Next, we used robust linear regression models with the same set of covariates to examine the associations between the three measures of fluoride exposure and the SDQ hyperactivity/inattention subscale score. Because the regression models produced heteroscedastic and non-normal residuals, all significance tests and confidence intervals were based on robust Huber-White standard errors. No issues with multicollinearity were detected from variance inflation factor (VIF) statistics. All regression analyses tested interactions between age and fluoride and between sex and fluoride, as hyperactivity is more common in younger boys and sex-dependent fluoride effects have been previously reported (Mullenix et al., 1995; Green et al., 2019). If an interaction with age was significant, we probed the interaction by calculating the predicted association between fluoride and the outcome at the 25th and 75th percentiles of age. When a tested interaction was non-significant, the model was re-estimated without the interaction term and the overall associations were interpreted. Finally, we conducted sensitivity analyses to test whether the associations between the fluoride exposure variables and ADHD diagnosis differed between cycles given that the question about ADHD diagnosis was posed differently across the two cycles. A two-tailed $\alpha = 0.05$ was used as the threshold for statistical significance.

3. Results

3.1. Descriptive statistics

Of all variables included in the CHMS, missing data were highest for household income (missing among 29% and 23% of CHMS respondents in Cycle 2 and 3, respectively); however, Statistics Canada provided imputed estimates for all participants missing the household income variable. Across Cycle 2 and 3 combined, most demographic variables (including sex, age, ADHD diagnosis, SDQ score, and length of residence) had less than 2% missing data. For highest household education, 2.6% of data were missing, and 7.4% of participants did not report their height or weight, which are needed to calculate BMI.

Table 1 presents descriptive statistics for the different samples used for the regression models. Among the 1877 youth in Cycles 2 and 3 with a urinary fluoride measurement, 51.2% were male, 72.6% were white, and 47.0% had at least one parent with a university degree or higher. In this sample, 137 (7.3%) reported having received a diagnosis of ADHD; the mean for the SDQ Hyperactivity-Inattention subscale score was 2.7 ($SD = 2.7$; range: 0 to 10) with 201 (11.4%) youth having scores in the clinical range (i.e., above 90th percentile; Goodman, 2001). As expected, participants with an ADHD diagnosis had significantly higher scores on the SDQ Hyperactivity-Inattention subscale ($M = 6.5$, $SD = 2.5$) than those without a diagnosis ($M = 2.5$, $SD = 2.4$), $t = 24.8$, $p < .01$. Table 2 provides descriptive statistics for the 1877 youth aged 6 to 17 years with and without an ADHD diagnosis.

3.2. Fluoride measurements

The mean UF_{SG} concentration was 0.61 mg/L ($Mdn = 0.51$; $SD = 0.39$; 10th to 90th percentile range = 0.27–1.06 mg/L) among the 1877 youth from Cycles 2 and 3. Mean UF_{SG} concentration was significantly higher among youth who lived in communities with fluoridated drinking water ($M = 0.82$ mg/L, $SD = 0.54$) than among youth who lived in communities without fluoridated drinking water ($M = 0.46$ mg/L, $SD = 0.32$), $t = 15.1$, $p < .01$. The mean water fluoride concentration was 0.23 mg/L ($Mdn = 0.12$; $SD = 0.24$; 10th–90th percentile = 0.01–0.65 mg/L) among the 710 youth for whom tap water measures were available, excluding those who reported drinking bottled water as their main source of water. As expected, water fluoride

Table 1

Demographic characteristics, fluoride exposure variables, and attention outcomes for youth included in the three different samples.

Variable	Participants in Cycles 2 and 3 with:		Participants in Cycle 3 with:
	Urinary fluoride Mean (SD) or %	CWF status [†] Mean (SD) or %	Water fluoride Mean (SD) or %
N	1877	1722	710
Child sex			
Male	51.2	50.8	52.7
Female	48.8	49.2	47.3
Child age at interview (years)	11.3 (3.4)	11.3 (3.3)	11.2 (3.5)
Ethnicity			
White	72.6	67.6	69.0
Non-white	27.3	32.5	31.0
Parental Education			
High School/College	53.0	43.4	44.9
University or higher	47.0	56.6	55.1
Smoking in the home			
Yes	11.5	7.7	8.3
No	88.5	92.4	91.7
Household income (per \$1000 CDN)	91.7 (82.7)	97.3 (70.6)	104.0 (134.6)
Body Mass Index	19.8 (4.7)	19.7 (4.7)	19.6 (4.6)
Blood lead (µg/dL)	0.83 (0.41)	0.83 (0.41)	0.83 (0.41)
Lived in residence			
2.99 years or less	19.2	Excluded	21.1
3.00 years or more	80.8	100.0	78.9
Fluoride measures			
UF_{SG} (mg/L)	0.61 (0.39)	0.64 (0.45)	0.62 (0.48)
Water fluoride (mg/L)	0.23 (0.24)	0.26 (0.26)	0.23 (0.24)
Site adds fluoride			
Yes	50.9	53.3	53.7
No	48.1	46.7	46.3
Outcome Variables			
Diagnosis of ADHD	7.3	5.5	6.3
SDQ H/I Subscale Score	2.8 (2.7)	2.6 (2.6)	2.9 (2.6)

Abbreviations: ADHD = Attention Deficit Hyperactivity Disorder; BMI = Body Mass Index; SD = standard deviation; UF_{SG} = urinary fluoride adjusted for specific gravity; SDQ H/I = Strengths and Difficulties Questionnaire Hyperactivity Inattention.

[†] Youth who drink tap water and have a stable residence.

levels were significantly higher among those living in a fluoridated region ($M = 0.49$ mg/L, $SD = 0.22$) than non-fluoridated region ($M = 0.04$ mg/L, $SD = 0.06$), $t = 34.9$, $p < .01$. Table 3 presents the urinary fluoride and water fluoride levels across demographic characteristics, fluoride exposure variables, and attention outcomes.

3.3. Association between fluoride exposure and ADHD diagnosis

No planned interactions were significant in the logistic regression of ADHD diagnosis on UF_{SG} concentration; thus, the final model did not include interaction terms. UF_{SG} did not significantly predict an ADHD diagnosis (adjusted Odds Ratio [aOR] = 0.96; 95% CI: 0.63, 1.46, $p = .84$) adjusting for covariates (Table 4). In the regression of ADHD diagnosis on CWF, there was a significant interaction between age and CWF ($B = 0.19$, $p = .02$), such that the association between CWF and the odds of an ADHD diagnosis was stronger among older youth. Specifically, at the 75th percentile of age (14 years old), the predicted odds of an ADHD diagnosis was 2.8 times greater among youth in a fluoridated region compared with youth in a non-fluoridated region (aOR = 2.84, 95% CI: 1.40, 5.76, $p < .01$), whereas among youth at the 25th percentile of age (9 years old), the predicted odds of an ADHD

Table 2

Comparison of youth with a urinary and water fluoride measurement with and without a diagnosis of ADHD.

Variable	ADHD Diagnosis (n = 137) Mean (SD)/%	No ADHD Diagnosis (n = 1740) Mean (SD)/%
Sex		
Male	69.7	49.6
Female	30.3	50.4
Ethnicity		
White	85.1	72.4
Non-white	14.9	27.6
Parental Education		
High School/College	68.7	53.1
University or higher	31.3	46.9
Smoking in the home		
Yes	26.9	10.0
No	73.1	90.0
Age	12.0 (3.2)	11.2 (3.5)
Household income (per \$1000 CAD)	70.6 (54.1)	97.9 (95.4)
BMI	19.4 (4.1)	19.9 (4.8)
Blood lead (µg/dL)	0.83 (0.41)	0.83 (0.41)
Fluoride measures		
Tap water fluoride concentration [†] (mg/L)	0.29 (0.28)	0.22 (0.24)
UF _{SG} (mg/L)	0.57 (0.32)	0.62 (0.45)
Site adds fluoride – Yes	47.1	52.8
Site adds fluoride – No	52.9	47.2
Outcome		
SDQ H/I Subscale Score	6.74 (2.5)	2.51 (2.4)

ADHD = Attention Deficit Hyperactivity Disorder; BMI = Body Mass Index; SD = standard deviation; UF_{SG} = urinary fluoride adjusted for specific gravity concentration; SDQ H/I = Strengths and Difficulties Questionnaire Hyperactivity-Inattention.

[†] Cycle 3 only.

diagnosis was similar across CWF status (aOR = 0.91, 95% CI: 0.41, 1.99, $p = .81$; Table 4). Finally, tap water fluoride concentration was significantly associated with having an ADHD diagnosis, adjusting for covariates; this effect did not significantly interact with sex or age. Specifically, a 1 mg/L increase in tap water fluoride was associated with a 6.1 times higher odds of ADHD diagnosis (95% CI: 1.60, 22.8, $p < .01$; Table 4).

Estimating the models with UF_{SG} and CWF for Cycle 2 and 3 separately showed a similar pattern (Supplemental Table 2). For the regression with CWF, the interaction with age was not significant using Cycle 2 data only ($B = 0.12$, $p = .35$), but was significant using data from Cycle 3 only ($B = 0.30$, $p = .03$).

3.4. Association between fluoride exposure and SDQ hyperactive/inattentive scores

No planned interactions were significant in the regression of SDQ hyperactive/inattentive subscale scores on UF_{SG} concentration; thus, the final model did not include interaction terms. UF_{SG} did not significantly predict SDQ hyperactive/inattentive subscale scores ($B = 0.31$, 95% CI = -0.04 , 0.66, $p = .08$; Table 4).

Next, there was a significant interaction between age and CWF status ($B = 0.11$, $p = .01$) such that the association between CWF and hyperactivity/inattention scores was stronger among older youth. Specifically, the regression model predicted that for youth at the 75th percentile of age (14 years old), living in a fluoridated region was associated with a 0.7-point higher SDQ hyperactivity/inattention score (95% CI = 0.34, 1.06, $p < .01$). In contrast, among youth at the 25th percentile of age (9 years old), CWF status was not significantly associated with SDQ hyperactivity/inattention scores ($B = 0.04$, 95% CI = -0.38 , 0.46, $p = .85$).

Table 3

Urinary fluoride and tap water fluoride levels across binary demographic characteristics and fluoride exposure variables.

Variable	UF _{SG} (mg/L) Mean (SD)	Water fluoride (mg/L) Mean (SD)
Child sex		
Male	0.61 (0.36)	0.23 (0.24)
Female	0.63 (0.51)	0.23 (0.24)
Ethnicity		
White	0.60 (0.42)	0.21 (0.23)
Non-white	0.68 (0.51)	0.28 (0.26)
Parental Education		
High School/College	0.62 (0.49)	0.21 (0.23)
University or higher	0.61 (0.38)	0.24 (0.25)
Smoking in the home		
Yes	0.57 (0.36)	0.17 (0.21)
No	0.63 (0.45)	0.24 (0.24)
Lived in residence		
2.99 years or less	0.64 (0.50)	0.23 (0.24)
3.00 years or more	0.61 (0.42)	0.23(0.24)
Type of water consumed		
Tap water	0.62 (0.44)	0.23 (0.24)
Bottled water	0.62 (0.45)	0.22 (0.23)
Source of water		
Municipal water system	0.63 (0.45)	0.25 (0.25)
Private well	0.54 (0.34)	0.13 (0.13)
Fluoride measures		
Site adds fluoride		
Yes	0.82 (0.54)	0.49 (0.22)
No	0.46 (0.32)	0.05 (0.06)

Abbreviations: ADHD = Attention Deficit Hyperactivity Disorder; SD = standard deviation; UF_{SG} = urinary fluoride adjusted for specific gravity.

Table 4

Adjusted Odds Ratio (aOR) and effect estimates for the association between fluoride exposure, ADHD diagnosis, and attention symptoms.

	ADHD diagnosis		SDQ H/I subscale score	
	aOR ^a	95% CI	aOR ^a	95% CI
UF _{SG} (mg/L) ^b	0.96	0.63, 1.46	0.31	-0.04 , 0.66
Fluoride in tap water (mg/L) ^c	6.10*	1.60, 22.8	0.31*	0.04, 0.58
75th percentile age	– ^d	–	1.52*	0.23, 2.80
25th percentile age	–	–	-0.33	-1.51 , 0.84
CWF status ^e	1.21*	1.03, 1.42	0.11*	0.02, 0.20
75th percentile age	2.84*	1.40, 5.76	0.70*	0.34, 1.06
25th percentile age	0.91	0.41, 1.99	0.04	-0.38 , 0.46

Abbreviations: ADHD = Attention Deficit/Hyperactivity Disorder; CWF = community water fluoridation; aOR = adjusted odds ratio; SDQ H/I = Strengths and Difficulties Questionnaire Hyperactivity-Inattention.

* $p < .05$.

^a Adjusted for child's sex, age at interview, ethnicity (white or other), body mass index, highest level of parental education, total household income, exposure to cigarette smoke inside the home (yes/no), concurrent blood lead level (log₁₀-transformed).

^b Non-significant main effect of urinary fluoride level predicting ADHD diagnosis ($B = -0.04$, $p = .84$) or SDQ subscale score ($B = 0.31$, $p = .08$).

^c Interaction between age and water fluoride level predicting SDQ subscale score ($B = 0.31$, $p = .03$).

^d Since the interaction between age and water fluoride was not significant, only the main effects are presented for the logistic regression predicting ADHD diagnosis from fluoride in tap water (mg/L).

^e Significant interaction between age and CWF status predicting ADHD diagnosis ($B = 0.19$, $p = .03$) and SDQ subscale score ($B = 0.11$, $p = .01$).

Finally, the interaction between age and tap water fluoride level was also significant ($B = 0.31$, $p = .03$) such that the association between tap water fluoride and SDQ hyperactivity/inattention score was

stronger among older youth. In particular, among youth at the 75th percentile of age (14 years old), an increase of 1 mg/L in water fluoride level was associated with a 1.52 increase in the SDQ hyperactivity/inattention subscale score (95% CI: 0.23, 2.68, $p = .02$). However, for youth at the 25th percentile of age (8 years old), the association between water fluoride level and SDQ hyperactivity/inattention subscale score was not significant ($B = -0.33$, 95% CI: $-1.51, 0.84$, $p = .58$).

4. Discussion

We found that Canadian youth exposed to higher tap water fluoride levels had a higher risk of receiving an ADHD diagnosis and reported more symptoms of hyperactivity and inattention. Specifically, an increase of 1.0 mg/L in water fluoride concentration was associated with a 6.1 times higher odds of an ADHD diagnosis after accounting for potential confounding variables, such as exposure to second-hand smoke, household income, and blood lead level. Likewise, water fluoride concentration was positively associated with hyperactive/inattentive symptoms, especially among older youth. To contextualize these results, the difference in water fluoride concentration between cities with and without fluoridation is approximately 0.5 mg/L. Our finding of a 1.5-point increase in the SDQ hyperactive/inattentive symptom subscale for each increase of 1 mg/L in water fluoride level implies a 0.75-point increase per 0.5 mg/L water fluoride; this result is remarkably consistent with our finding of a 0.7-point increase on the SDQ's hyperactivity/inattention subscale observed among older youth living in a fluoridated versus non-fluoridated region.

In contrast, urinary fluoride levels were not significantly associated with a diagnosis of ADHD or hyperactive/inattentive symptoms. Water fluoride concentration and CWF status may be more strongly associated with attention-related outcomes than urinary fluoride levels because fluoride concentrations in municipal water supplies vary within a limited range and therefore may serve as a proxy for early-life and chronic fluoride exposure. In contrast, urinary fluoride levels in spot samples are more likely to fluctuate due to the rapid elimination kinetics of fluoride. Additionally, urinary fluoride values may capture acute exposures due to behaviours that were not controlled in this study, such as professionally applied varnish, consumption of beverages with high fluoride content (e.g., tea), or swallowing toothpaste prior to urine sampling. Finally, the association between urinary fluoride and attention-related outcomes could be obscured due to reduced fluoride excretion (i.e., increased fluoride absorption) during a high growth spurt stage (Jha et al., 2011; World Health Organization, 1997). Despite these limitations, use of individualized biomarkers is considered an improvement over past ecologic studies (Malin and Till, 2015) examining the association between ADHD and fluoride exposure and it has the advantage of examining all sources of fluoride exposure, not just from drinking water.

Our findings are consistent with earlier studies showing a relationship between fluoride exposure and ADHD. In particular, Malin and Till (2015) found that a 1% increase in community water fluoridation prevalence in 1992 was associated with approximately 67,000 to 131,000 additional ADHD diagnoses from 2003 to 2011 among children and adolescents in the United States. Conversely, Barberio and colleagues (2017) did not find a significant relationship between fluoride exposure and learning disabilities (including ADHD) using data from the CHMS Cycles 2 and 3. A direct comparison of our results to the results found by Barberio and colleagues is challenged by the differences in how the data were analyzed between the two studies. Our sample included youth between ages 6 and 17, whereas Barberio and colleagues restricted their sample to youth ages 3 to 12. Further, Barberio and colleagues included participants with learning disabilities instead of selecting only those with a diagnosis of ADHD. Finally, the current study accounted for whether youth in both Cycles 2 and 3 drank unfiltered municipal tap water. It may be that the effects of fluoride exposure are most pronounced in older youth, or that fluoride is

specifically associated with ADHD-related behaviours as opposed to learning disabilities. Finally, inclusion of learning disabilities may also introduce selection bias due to differences in how learning disabilities and ADHD are diagnosed in Canada.

Our findings showed that age modified the association between fluoride exposure and the likelihood of ADHD diagnosis and symptoms of hyperactivity and inattention, such that the associations were stronger among older youth. The method used in the CHMS may not be as sensitive for young children who are at risk of an ADHD diagnosis but have not yet been diagnosed; given that 90% of youth with ADHD are diagnosed after age 6 (Kessler et al., 2005), we restricted our minimum age to 6 years. Cumulative exposure to fluoride over time may also impact neurobehavioural development such that youth show more symptoms as they age. Alternatively, because the developing brain is highly sensitive to environmental toxins (Grandjean and Landrigan, 2006; 2014) and because gene expression later in life is impacted by epigenetic changes that occur earlier in development (Roth, 2012), changes produced by early exposure to environmental toxins may manifest later in development.

While ADHD is known to have a strong genetic component with an estimated heritability of 70% to 80% (Larsson et al., 2014), environmental risk factors are also believed to contribute to the development of ADHD. Prenatal substance exposures, heavy metal and chemical exposures, and nutritional factors have been proposed to contribute to the rise in ADHD in the United States (Xu et al., 2018; Sciberras et al., 2017) and an increase in behavioural difficulties as assessed by the SDQ (Philippat et al., 2017; Oulhote et al., 2016; Luk et al., 2018). A recent systematic review (Donzelli et al., 2019) reported a significant association between lead exposure and risk of ADHD in 12 out of 17 studies; the adjusted odds ratios ranged from 1.09 to 7.25, which is within the range of the current study findings. Although the precise mechanism by which fluoride affects neurodevelopment is unclear, several possible mechanisms have been proposed. Animal studies have shown alterations in acetylcholine or cholinergic receptors due to fluoride exposure (Chouhan et al., 2010; Liu et al., 2010; Reddy et al., 2014). In particular, both nicotinic acetylcholine receptors and cholinesterase expression appear to play a role in attentional processes (Levin et al., 2011). Other studies have shown morphological changes in neurons (Bhatnagar et al., 2011), mitochondria (Zhao et al., 2019), increased catalase immunoreactivity (Güner et al., 2016), more oxidative stress (Zhang et al., 2015), and increases in apoptotic neurons and abnormal mitochondrial dynamics (Lou et al., 2013, 2014). Further, some studies have suggested that fluoride may suppress thyroid function (Trabelsi et al., 2001); subclinical hypothyroidism during pregnancy has been linked with increased risk for attention disorders (Modesto et al., 2015; Pääkkilä et al., 2014).

Our study has some limitations. First, tap water fluoride was measured in Cycle 3 only, which decreased the sample size for analyses using this predictor. However, we were able to determine CWF status for participants in both Cycle 2 and 3, which permitted examining the concordance between the effects associated with tap water fluoride level, CWF status, and urinary fluoride level. Second, use of exposure metrics obtained at the same time as the outcome of interest (cross-sectional data) is limited for making conclusions about the causal association between fluoride and attention-related outcomes. Exposure misclassification may have occurred for some participants due to changes in a city's water fluoridation status over the youth's lifetime. Tap water samples were collected between 2012 and 2013 when approximately 37.4% of Canadians had access to fluoridated water as compared with 42.6% in 2007 (Public Health Agency of Canada, 2017). Thus, water fluoride measures obtained at the time of CHMS data collection may not be consistent with water fluoride levels that were antecedent to the outcomes in our study. Because the CHMS only measured postnatal fluoride exposure, we were not able to distinguish the effects of fluoride exposure during different developmental periods (e.g., prenatal versus postnatal). Recent studies have identified

pregnancy as a critical period during which fluoride exposure is linked to lowered IQ (Bashash et al., 2017; Green et al., 2019) and attention-related behaviours (Bashash et al., 2018) in offspring. Third, the method used by CHMS may not completely capture true ADHD prevalence. Because of the way that the CHMS items were phrased, the Cycle 2 sample may identify youth with a comorbid learning disability and ADHD, but not those who have ADHD and no learning disability. Nonetheless, the prevalence of ADHD in the current study (7.3%) is similar to the prevalence rate found in other studies. A meta-analysis including 175 studies from across the world obtained an overall ADHD prevalence rate of 7.2% (Thomas et al., 2015). In a 2012 sample of Canadian youth under age 24, the prevalence of ADHD was 5.4% (Hauck et al., 2017). Relatedly, the number of youth with ADHD in our study was relatively small, ranging from approximately 45 to 140 depending on the sample used for a given analysis, which limited statistical power and precision. Finally, the SDQ relies on youth or parent perceptions of symptoms. Future studies would benefit from prospective designs and more rigorous symptom assessment, particularly a structured diagnostic interview that assesses DSM-5 criteria for ADHD.

In conclusion, we found that higher tap water fluoride levels and fluoridation of municipal water supplies were associated with a higher risk of an ADHD diagnosis as well as increased symptoms of hyperactivity and inattention, especially among adolescents. These findings, which point to a potential cumulative effect of fluoride exposure, highlight the need for further investigation of the potential for fluoride-mediated developmental neurotoxicity in populations with water fluoridation.

Declaration of Competing Interest

None.

Acknowledgements

The authors would like to thank the participants of the CHMS cycles 2 and 3, as well as staff at the York, University of Toronto, and University of Manitoba Research Data Centres (RDC). We would also like to thank Dr. Debra Pepler and Ms. Rivka Green for their comments on this manuscript.

Funding

This study was funded by a Minor Research Grant from the Faculty of Health at York University awarded to C. Till. This research did not receive any funding from commercial or not-for-profit sectors.

Appendix A. Supplementary material

Supplementary data to this article can be found online at <https://doi.org/10.1016/j.envint.2019.105190>.

References

- American Psychiatric Association, 2013. Diagnostic and Statistical Manual of Mental Disorders. American Psychiatric Publishing, Washington, USA.
- Bashash, M., Thomas, D., Hu, H., Angeles Martinez-Mier, E., Sanchez, B.N., Basu, N., Liu, Y., 2017. Prenatal fluoride exposure and cognitive outcomes in children at 4 and 6–12 years of age in Mexico. *Environ. Health Perspect.* 125 (9), 097017.
- Bashash, M., Marchand, M., Hu, H., Till, C., Martinez-Mier, E.A., Sanchez, B.N., Basu, N., Petersen, K.E., Green, R., Schnaash, L., Mercado-García, A., Hernández-Avilá, M., Téllez-Rojó, M.M., 2018. Prenatal fluoride exposure and attention deficit hyperactivity disorder (ADHD) symptoms in children at 6–12 years of age in Mexico City. *Environ. Int.* 121, 658–666.
- Barberio, A.M., Quiñonez, C., Hosein, F.S., McLaren, L., 2017. Fluoride exposure and reported learning disability diagnosis among Canadian children: implications for community water fluoridation. *Can. J. Public Health* 108 (3), 229–239.
- Barr, D.B., Wilder, L.C., Caudill, S.P., Gonzalez, A.J., Needham, L.L., Pirkle, J.L., 2005. Urinary creatinine concentrations in the U.S. population: implications for urinary biologic monitoring measurements. *Environ. Health Perspect.* 113 (2), 192–200.
- <https://doi.org/10.1289/ehp.7337>.
- Bhatnagar, M., Sukhwai, P., Suhalka, P., Jain, A., Joshi, C., Sharma, D., 2011. Effects of fluoride in drinking water on NADPH-diaphorase neurons in the forebrain of mice: a possible mechanism of fluoride neurotoxicity. *Fluoride* 44 (4), 195–209.
- Centers for Disease Control and Prevention (2014). Fluoridation Statistics. Retrieved from <https://www.cdc.gov/fluoridation/statistics/2014stats.htm>.
- Choi, A.L., Sun, G., Zhang, Y., Grandjean, P., 2012. Developmental fluoride neurotoxicity: a systematic review and meta-analysis. *Environ. Health Perspect.* 120 (10), 1362–1368. <https://doi.org/10.1289/ehp.1104912>.
- Chouhan, S., Lomash, V., Flora, S.J.S., 2010. Fluoride-induced changes in haem biosynthesis pathway, neurological variables and tissue histopathology of rats. *J. Appl. Toxicol.* 30 (1), 63–73.
- Das, K., Mondal, N.K., 2016. Dental fluorosis and urinary fluoride concentration as a reflection of fluoride exposure and its impact on IQ level and BMI of children of Laxmisagar, Simlapal block of Bankura district, WB, India. *Environ. Monitor. Assess.* 188 (4), 1–14.
- Day, B., Langlois, R., Tremblay, M., Knoppers, B.M., 2006. Canadian health measures survey: ethical, legal and social issues. *Health Rep.* 18 (Suppl), 37–51.
- Donzelli, G., Carducci, A., Llopis-Gonzalez, A., Verani, M., Llopis-Morales, A., Cioni, L., Morales-Suárez-Varela, M., 2019. The association between lead and attention-deficit/hyperactivity disorder: a systematic review. *Int. J. Environ. Res. Public Health* 16 (3), 382.
- Goodman, R., 2001. Psychometric properties of the strengths and difficulties questionnaire. *J. Am. Acad. Child Adolesc. Psych.* 40 (11), 1337–1345.
- Grandjean, P., Landrigan, P.J., 2014. Neurobehavioural effects of developmental toxicity. *Lancet Neurol.* 13 (3), 330–338.
- Grandjean, P., Landrigan, P.J., 2006. Developmental neurotoxicity of industrial chemicals. *Lancet* 368 (9553), 2167–2178.
- Green, R., Lanphear, B., Hornung, R., Flora, D., Martinez-Mier, A., Neufeld, R., Ayotte, P., Muckle, G., Till, C., 2019. Fluoride exposure during fetal development and intellectual abilities in a Canadian birth cohort. *JAMA Pediatr.* <https://doi.org/10.1001/jamapediatrics.2019.1729>.
- Güner, S., Uyar-Bozkurt, S., Haznedaroğlu, E., Menteş, A., 2016. Dental fluorosis and catalase immunoreactivity of the brain tissues in rats exposed to high fluoride pre- and postnatally. *Biol. Trace Elem. Res.* 174 (1), 150–157.
- Hauck, T.S., Lau, C., Wing, L.L.F., Kurdyak, P., Tu, K., 2017. ADHD treatment in primary care: demographic factors, medication trends, and treatment predictors. *Canad. J. Psych.* 62 (6), 393–402.
- Health Canada (2010). Guidelines for Canadian Drinking Water Quality: Guideline Technical Document —Fluoride. Ottawa, Ontario, Air and Climate Change Bureau, Healthy Environments and Consumer Safety Branch, Health Canada, Ottawa, Ontario. doi:Catalogue No. H128-1/11-647E-PDF.
- Health Canada (2015). Third report on human biomonitoring of environmental chemicals in Canada - Results of the Canadian Health Measures Survey Cycle 3 (2012–2013). Retrieved October 16 2016 from https://www.canada.ca/content/dam/hc-sc/migration/hc-sc/ewh-semt/alt_formats/pdf/pubs/contaminants/chms-ecms-cycle3/chms-ecms-cycle3-eng.pdf.
- Hornung, R.W., Reed, L.D., 1990. Estimation of average concentration in the presence of nondetectable values. *Appl. Occup. Environ. Hyg.* 5 (1), 46–51.
- Jha, S. K., Mishra, V. K., Sharma, D. K., & Damodaran, T. (2011). Fluoride in the environment and its metabolism in humans. In *Reviews of Environmental Contamination and Toxicology*, Volume 211 (pp. 121–142). Springer, New York, NY.
- Jiménez, L.V., Guzmán, O.L., Flores, M.C., Costilla-Salazar, R., Hernández, J.C., Contreras, Y.A., Rocha-Amador, D.O., 2017. In utero exposure to fluoride and cognitive development delay in infants. *NeuroToxicology* 59, 65–70.
- Kessler, R.C., Berglund, P., Demler, O., Jin, R., Merikangas, K.R., Walters, E.E., 2005. Lifetime prevalence and age-of-onset distributions of DSM-IV disorders in the National comorbidity survey replication. *Arch. Gen. Psych.* 62 (6), 593–602.
- Larsson, H., Chang, Z., D'Onofrio, B.M., Lichtenstein, P., 2014. The heritability of clinically diagnosed attention deficit hyperactivity disorder across the lifespan. *Psychol. Med.* 44 (10), 2223–2229.
- Levin, E.D., Bushnell, P.J., Rezvani, A.H., 2011. Attention-modulating effects of cognitive enhancers. *Pharmacol. Biochem. Behav.* 99 (2), 146–154.
- Liu, Y.J., Gao, G., Wu, C.X., Guan, Z.Z., 2010. Alterations of nAChRs and ERK1/2 in the brains of rats with chronic fluorosis and their connections with the decreased capacity of learning and memory. *Toxicol. Lett.* 192 (3), 324–329.
- Lou, D.D., Guan, Z.Z., Liu, Y.J., Liu, Y.F., Zhang, K.L., Pan, J.G., Pei, J.J., 2013. The influence of chronic fluorosis on mitochondrial dynamics morphology and distribution in cortical neurons of the rat brain. *Arch. Toxicol.* 87 (3), 449–457.
- Lou, D.D., Guan, Z.Z., Pei, J.J., Guiyang, P.R., 2014. Alterations of apoptosis and expressions of Bax and Bcl-2 in the cerebral cortices of rats with chronic fluorosis. *Fluoride* 47 (3), 199–207.
- Luk, T.T., Wang, M.P., Suen, Y.N., Koh, D.S.Q., Lam, T.H., Chan, S.S.C., 2018. Early childhood exposure to secondhand smoke and behavioural problems in preschoolers. *Sci. Rep.* 8 (1), 15434.
- Malin, A.J., Till, C., 2015. Exposure to fluoridated water and attention deficit hyperactivity disorder prevalence among children and adolescents in the United States: an ecological association. *Environ. Health* 14 (1), 1. <https://doi.org/10.1186/s12940-015-0003-1>.
- Modesto, T., Tiemeier, H., Peeters, R.P., Jaddoe, V.W., Hofman, A., Verhulst, F.C., Ghassabian, A., 2015. Maternal mild thyroid hormone insufficiency in early pregnancy and attention-deficit/hyperactivity disorder symptoms in children. *JAMA Pediatr.* 169 (9), 838–845.
- Moriguchi, J., Ezaki, T., Tsukahara, T., Fukui, Y., Ukai, H., Okamoto, S., Shimbo, S., Sakurai, H., Ikeda, M., 2005. Decreases in urine specific gravity and urinary creatinine in elderly women. *Int. Arch. Occup. Environ. Health* 78 (6), 438–445.

- Mullenix, P.J., Den Besten, P.K., Schunior, A., Kernan, W.J., 1995. Neurotoxicity of sodium fluoride in rats. *Neurotoxicol. Teratol.* 17 (2), 169–177. [https://doi.org/10.1016/0892-0362\(94\)00070-T](https://doi.org/10.1016/0892-0362(94)00070-T).
- Nermell, B., Lindberg, A.L., Rahman, M., Berglund, M., Persson, L.Å., El Arifeen, S., Vahter, M., 2008. Urinary arsenic concentration adjustment factors and malnutrition. *Environ. Res.* 106 (2), 212–218.
- Oulhote, Y., Steuerwald, U., Debes, F., Weihe, P., Grandjean, P., 2016. Behavioral difficulties in 7-year old children in relation to developmental exposure to perfluorinated alkyl substances. *Environ. Int.* 97, 237–245.
- Päkkilä, F., Männistö, T., Pouta, A., Hartikainen, A.L., Ruokonen, A., Surcel, H.M., Bloigu, A., Väärasmäki, M., Järvelin, M.R., Moilanen, I., Suvanto, E., 2014. The impact of gestational thyroid hormone concentrations on ADHD symptoms of the child. *J. Clin. Endocrinol. Metabol.* 99 (1), E1–E8.
- Philippat, C., Nakiwala, D., Calafat, A. M., Botton, J., De Agostini, M., Heude, B., Slama, R., & EDEN Mother–Child Study Group. (2017). Prenatal exposure to nonpersistent endocrine disruptors and behavior in boys at 3 and 5 years. *Environmental Health Perspectives*, 125(9), pp. 1–9.
- Public Health Agency of Canada (2017). The State of Community Water Fluoridation across Canada. Available from: <https://www.canada.ca/en/services/health/publications/healthy-living/community-water-fluoridation-across-canada-2017.html>.
- Reddy, Y.P., Tiwari, S.K., Shaik, A.P., Alsaed, A., Sultana, A., Reddy, P.K., 2014. Effect of sodium fluoride on neuroimmunological parameters, oxidative stress and anti-oxidative defenses. *Toxicol. Mech. Methods* 24 (1), 31–36.
- Rocha-Amador, D., Navarro, M.E., Carrizales, L., Morales, R., Calderón, J., 2007. Decreased intelligence in children and exposure to fluoride and arsenic in drinking water. *Cadernos de saúde pública* 23, S579–S587.
- Roth, T.L., 2012. Epigenetics of neurobiology and behavior during development and adulthood. *Dev. Psychobiol.* 54 (6), 590–597.
- Seraj, B., Shahrabi, M., Shadfar, M., Ahmadi, R., Fallahzadeh, M., Eslamlu, H.F., Kharazifard, M.J., 2012. Effect of high water fluoride concentration on the intellectual development of children in Makoo/Iran. *J. Dent. Tehran Univ. Med. Sci.* 9 (3), 221–229.
- Sciberras, E., Mulraney, M., Silva, D., Coghill, D., 2017. Prenatal risk factors and the etiology of ADHD—review of existing evidence. *Curr. Psych. Rep.* 19 (1), 1.
- Statistics Canada (2015). Canadian Health Measures Survey (CHMS) Data User Guide – Cycle 3. Ottawa, ON.
- Statistics Canada (2013). Canadian Health Measures Survey (CHMS) Data User Guide – Cycle 2. Ottawa, ON.
- Suwazono, Y., Åkesson, A., Alfven, T., Järup, L., Vahter, M., 2005. Creatinine versus specific gravity-adjusted urinary cadmium concentrations. *Biomarkers* 10 (2–3), 117–126.
- Thomas, R., Sanders, S., Doust, J., Beller, E., Glasziou, P., 2015. Prevalence of attention-deficit/hyperactivity disorder: a systematic review and meta-analysis. *Pediatrics* 135 (4), e994–e1001.
- Trabelsi, M., Guermazi, F., Zeghal, N., 2001. Effect of fluoride on thyroid function and cerebellar development in mice. *Fluoride* 34, 165–173.
- United States Environmental Protection Agency. (2010). Fluoride: relative source contribution analysis. Health and Ecological Criteria Division, Office of Water 820-R-10–0.
- World Health Organization (1997). Guideline for drinking water quality health criteria and other supporting information (2nd edition), Volume 2. World Health Organization, Geneva.
- Xiang, Q., Liang, Y., Chen, L., Wang, C., Chen, B., Chen, X., Zhou, M., 2003. Effect of fluoride in drinking water on children's intelligence. *Fluoride* 36 (2), 84–94.
- Xu, G., Strathearn, L., Liu, B., Yang, B., Bao, W., 2018. Twenty-year trends in diagnosed attention-deficit/hyperactivity disorder among US children and adolescents, 1997–2016. *JAMA network open* 1 (4). <https://doi.org/10.1001/jamanetworkopen.2018.1471>. e181471 e181471.
- Zhang, K.L., Lou, D.D., Guan, Z.Z., 2015. Activation of the AGE/RAGE system in the brains of rats and in SH-SY5Y cells exposed to high level of fluoride might connect to oxidative stress. *Neurotoxicol. Teratol.* 48, 49–55.
- Zhao, L.B., Liang, G.H., Zhang, D.N., Wu, X.R., 1996. Effect of a high fluoride water supply on children's intelligence. *Fluoride* 29 (4), 190–192.
- Zhao, Q., Niu, Q., Chen, J., Xia, T., Zhou, G., Li, P., Dong, L., Xu, C., Tian, Z., Luo, C., Liu, L., Zhang, S., Wang, A., 2019. Roles of mitochondrial fission inhibition in developmental fluoride neurotoxicity: mechanisms of action in vitro and associations with cognition in rats and children. *Arch. Toxicol.* 93 (3), 709–726.

Association Between Maternal Fluoride Exposure During Pregnancy and IQ Scores in Offspring in Canada

Rivka Green, MA; Bruce Lanphear, MD; Richard Hornung, PhD; David Flora, PhD; E. Angeles Martinez-Mier, DDS; Rachel Neufeld, BA; Pierre Ayotte, PhD; Gina Muckle, PhD; Christine Till, PhD

IMPORTANCE The potential neurotoxicity associated with exposure to fluoride, which has generated controversy about community water fluoridation, remains unclear.

OBJECTIVE To examine the association between fluoride exposure during pregnancy and IQ scores in a prospective birth cohort.

DESIGN, SETTING, AND PARTICIPANTS This prospective, multicenter birth cohort study used information from the Maternal-Infant Research on Environmental Chemicals cohort. Children were born between 2008 and 2012; 41% lived in communities supplied with fluoridated municipal water. The study sample included 601 mother-child pairs recruited from 6 major cities in Canada; children were between ages 3 and 4 years at testing. Data were analyzed between March 2017 and January 2019.

EXPOSURES Maternal urinary fluoride (MUF_{SG}), adjusted for specific gravity and averaged across 3 trimesters available for 512 pregnant women, as well as self-reported maternal daily fluoride intake from water and beverage consumption available for 400 pregnant women.

MAIN OUTCOMES AND MEASURES Children's IQ was assessed at ages 3 to 4 years using the Wechsler Primary and Preschool Scale of Intelligence-III. Multiple linear regression analyses were used to examine covariate-adjusted associations between each fluoride exposure measure and IQ score.

RESULTS Of 512 mother-child pairs, the mean (SD) age for enrollment for mothers was 32.3 (5.1) years, 463 (90%) were white, and 264 children (52%) were female. Data on MUF_{SG} concentrations, IQ scores, and complete covariates were available for 512 mother-child pairs; data on maternal fluoride intake and children's IQ were available for 400 of 601 mother-child pairs. Women living in areas with fluoridated tap water ($n = 141$) compared with nonfluoridated water ($n = 228$) had significantly higher mean (SD) MUF_{SG} concentrations (0.69 [0.42] mg/L vs 0.40 [0.27] mg/L; $P = .001$; to convert to millimoles per liter, multiply by 0.05263) and fluoride intake levels (0.93 [0.43] vs 0.30 [0.26] mg of fluoride per day; $P = .001$). Children had mean (SD) Full Scale IQ scores of 107.16 (13.26), range 52-143, with girls showing significantly higher mean (SD) scores than boys: 109.56 (11.96) vs 104.61 (14.09); $P = .001$. There was a significant interaction ($P = .02$) between child sex and MUF_{SG} (6.89; 95% CI, 0.96-12.82) indicating a differential association between boys and girls. A 1-mg/L increase in MUF_{SG} was associated with a 4.49-point lower IQ score (95% CI, -8.38 to -0.60) in boys, but there was no statistically significant association with IQ scores in girls ($B = 2.40$; 95% CI, -2.53 to 7.33). A 1-mg higher daily intake of fluoride among pregnant women was associated with a 3.66 lower IQ score (95% CI, -7.16 to -0.14) in boys and girls.

CONCLUSIONS AND RELEVANCE In this study, maternal exposure to higher levels of fluoride during pregnancy was associated with lower IQ scores in children aged 3 to 4 years. These findings indicate the possible need to reduce fluoride intake during pregnancy.

JAMA Pediatr. doi:10.1001/jamapediatrics.2019.1729
Published online August 19, 2019.

[+ Editorial and Editor's Note](#)

[+ Supplemental content](#)

Author Affiliations: Author affiliations are listed at the end of this article.

Corresponding Author: Christine Till, PhD, Department of Psychology, York University, 4700 Keele St, Toronto, ON M3J 1P3, Canada (ctill@yorku.ca).

For decades, community water fluoridation has been used to prevent tooth decay. Water fluoridation is supplied to about 66% of US residents, 38% of Canadian residents, and 3% of European residents.¹ In fluoridated communities, fluoride from water and beverages made with tap water makes up 60% to 80% of daily fluoride intake in adolescents and adults.²

Fluoride crosses the placenta,³ and laboratory studies show that it accumulates in brain regions involved in learning and memory⁴ and alters proteins and neurotransmitters in the central nervous system.⁵ Higher fluoride exposure from drinking water has been associated with lower children's intelligence in a meta-analysis⁶ of 27 epidemiologic studies and in studies^{7,8} including biomarkers of fluoride exposure. However, most prior studies were cross-sectional and conducted in regions with higher water fluoride concentrations (0.88–31.6 mg/L; to convert to millimoles per liter, multiply by 0.05263) than levels considered optimal (ie, 0.7 mg/L) in North America.⁹ Further, most studies did not measure exposure during fetal brain development. In a longitudinal birth cohort study involving 299 mother-child pairs in Mexico City, Mexico, a 1-mg/L increase in maternal urinary fluoride (MUF) concentration was associated with a 6-point (95% CI, −10.84 to −1.74) lower IQ score among school-aged children.¹⁰ In this same cohort, MUF was also associated with more attention-deficit/hyperactivity disorder-like symptoms.¹¹ Urinary fluoride concentrations among pregnant women living in fluoridated communities in Canada are similar to concentrations among pregnant women living in Mexico City.¹² However, it is unclear whether fluoride exposure during pregnancy is associated with cognitive deficits in a population receiving optimally fluoridated water.

This study examined whether exposure to fluoride during pregnancy was associated with IQ scores in children in a Canadian birth cohort in which 40% of the sample was supplied with fluoridated municipal water.

Methods

Study Cohort

Between 2008 and 2011, the Maternal-Infant Research on Environmental Chemicals (MIREC) program recruited 2001 pregnant women from 10 cities across Canada. Women who could communicate in English or French, were older than 18 years, and were within the first 14 weeks of pregnancy were recruited from prenatal clinics. Participants were not recruited if there was a known fetal abnormality, if they had any medical complications, or if there was illicit drug use during pregnancy. Additional details are in the cohort profile description.¹³

A subset of 610 children in the MIREC Study was evaluated for the developmental phase of the study at ages 3 to 4 years; these children were recruited from 6 of 10 cities included in the original cohort: Vancouver, Montreal, Kingston, Toronto, Hamilton, and Halifax. Owing to budgetary restraints, recruitment was restricted to the 6 cities with the most participants who fell into the age range required for

Key Points

Question Is maternal fluoride exposure during pregnancy associated with childhood IQ in a Canadian cohort receiving optimally fluoridated water?

Findings In this prospective birth cohort study, fluoride exposure during pregnancy was associated with lower IQ scores in children aged 3 to 4 years.

Meaning Fluoride exposure during pregnancy may be associated with adverse effects on child intellectual development, indicating the possible need to reduce fluoride intake during pregnancy.

the testing during the data collection period. Of the 610 children, 601 (98.5%) completed neurodevelopmental testing; 254 (42.3%) of these children lived in nonfluoridated regions and 180 (30%) lived in fluoridated regions; for 167 (27.7%) fluoridation status was unknown owing to missing water data or reported not drinking tap water (Figure 1).

This study was approved by the research ethics boards at Health Canada, York University, and Indiana University. All women signed informed consent forms for both mothers and children.

Maternal Urinary Fluoride Concentration

We used the mean concentrations of MUF measured in urine spot samples collected across each trimester of pregnancy at a mean (SD) of 11.57 (1.57), 19.11 (2.39), and 33.11 (1.50) weeks of gestation. Owing to the variability of urinary fluoride measurement and fluoride absorption during pregnancy,¹⁴ we only included women who had all 3 urine samples. In our previous work, these samples were moderately correlated; intraclass correlation coefficient (ICC) ranged from 0.37 to 0.40.¹²


Urinary fluoride concentration was analyzed at the Indiana University School of Dentistry using a modification of the hexamethyldisiloxane (Sigma Chemical Co) microdiffusion procedure¹⁵ and described in our previous work.¹² Fluoride concentration could be measured to 0.02 mg/L. We excluded 2 samples (0.002%) because the readings exceeded the highest concentration standard (5 mg/L) and there was less certainty of these being representative exposure values.

To account for variations in urine dilution at the time of measurement, we adjusted MUF concentrations for specific gravity (SG) using the following equation: $MUF_{SG} = MUF_i \times (SG_M - 1) / (SG_i - 1)$, where MUF_{SG} is the SG-adjusted fluoride concentration (in milligrams of fluoride per liter), MUF_i is the observed fluoride concentration, SG_i is the SG of the individual urine sample, and SG_M is the median SG for the cohort.¹⁶ For comparison, we also adjusted MUF using the same creatinine adjustment method that was used in the 2017 Mexican cohort.¹⁰

Water Fluoride Concentration

Water treatment plants measured fluoride levels daily if fluoride was added to municipal drinking water and weekly or monthly if fluoride was not added to water.¹² We matched

Figure 1. Flowchart of Inclusion Criteria

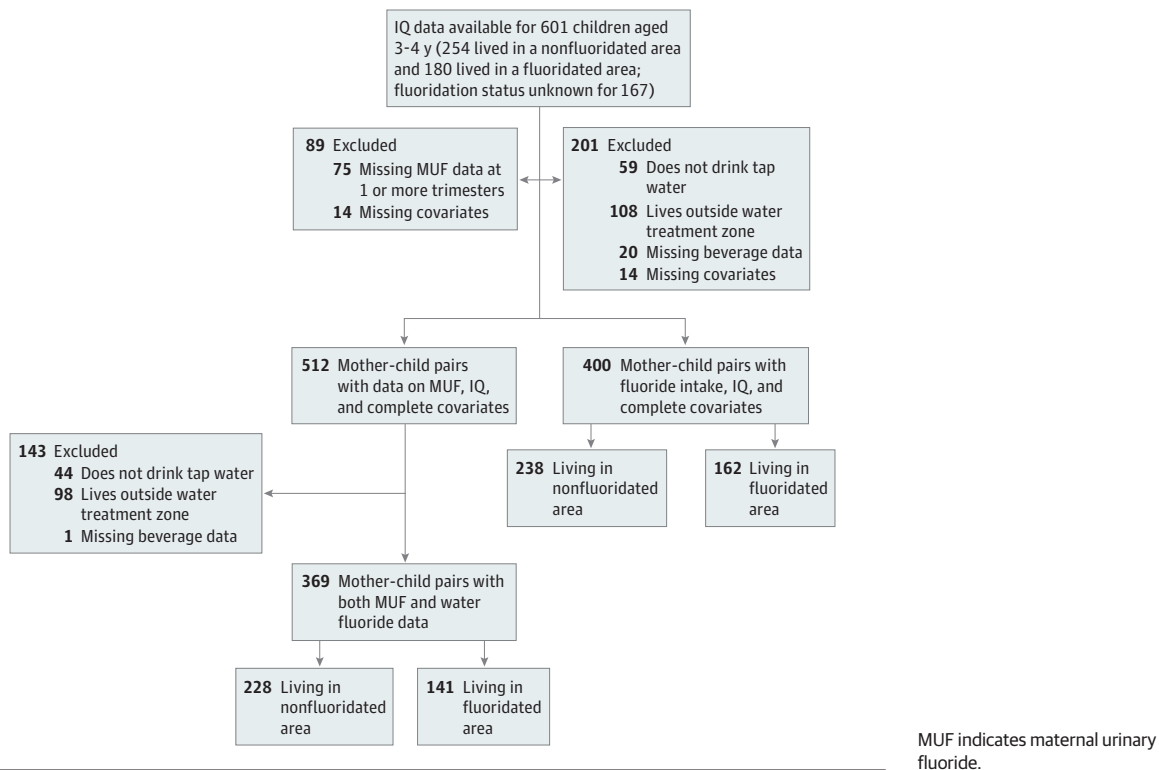

participants' postal codes with water treatment plant zones, allowing an estimation of water fluoride concentration for each woman by averaging water fluoride concentrations (in milligrams per liter) during the duration of pregnancy. We only included women who reported drinking tap water during pregnancy.

Daily Fluoride Intake in Mothers

We obtained information on consumption of tap water and other water-based beverages (tea and coffee) from a self-report questionnaire completed by mothers during the first and third trimesters. This questionnaire was used in the original MREC cohort and has not been validated. Also, for this study, we developed methods to estimate and calculate fluoride intake that have not yet been validated. To estimate fluoride intake from tap water consumed per day (milligrams per day), we multiplied each woman's consumption of water and beverages by her water fluoride concentration (averaged across pregnancy) and multiplied by 0.2 (fluoride content for a 200-mL cup). Because black tea contains a high fluoride content (2.6 mg/L),^{17,18} we also estimated the amount of fluoride consumed from black tea by multiplying each cup of black tea by 0.52 mg (mean fluoride content in a 200-mL cup of black tea made with deionized water) and added this to the fluoride intake variable. Green tea also contains varying levels of fluoride; therefore, we used the mean for the green teas listed by the US Department of Agriculture (1.935 mg/L).¹⁸ We multiplied each cup of green tea by 0.387 mg (fluoride content in a 200-mL cup of green tea made with deionized water) and added this to the fluoride intake variable.

Primary Outcomes

We assessed children's intellectual abilities with the Wechsler Preschool and Primary Scale of Intelligence, Third Edition. Full Scale IQ (FSIQ), a measure of global intellectual functioning, was the primary outcome. We also assessed verbal IQ (VIQ), representing verbal reasoning and comprehension, and performance IQ (PIQ), representing nonverbal reasoning, spatial processing, and visual-motor skills.

Covariates

We selected covariates from a set of established factors associated with fluoride metabolism (eg, time of void and time since last void) and children's intellectual abilities (eg, child sex, maternal age, gestational age, and parity) (Table 1). Mother's race/ethnicity was coded as white or other, and maternal education was coded as either bachelor's degree or higher or trade school diploma or lower. The quality of a child's home environment was measured by the Home Observation for Measurement of the Environment (HOME)-Revised Edition¹⁹ on a continuous scale. We also controlled for city and, in some models, included self-reported exposure to secondhand smoke (yes/no) as a covariate.

Statistical Analyses

In our primary analysis, we used linear regression analyses to estimate the associations between our 2 measures of fluoride exposure (MUF_{SG} and fluoride intake) and children's FSIQ scores. In addition to providing the coefficient corresponding to a 1-mg difference in fluoride exposure, we also estimated coefficients corresponding to a fluoride exposure

Table 1. Demographic Characteristics and Exposure Outcomes for Mother-Child Pairs With MUF_{SG} (n = 512) and Fluoride Intake Data (n = 400) by Fluoridated and Nonfluoridated Status^a

Variable ^b	No. (%)		
	MUF _{SG} Sample (n = 512) ^c	Nonfluoridated (n = 238)	Fluoridated (n = 162)
Mothers			
Age of mother at enrollment, mean (SD), y	32.33 (5.07)	32.61 (4.90)	32.52 (4.03)
Prepregnancy BMI, mean (SD)	25.19 (6.02)	25.19 (6.35)	24.33 (5.10)
Married or common law	497 (97)	225 (95)	159 (98)
Born in Canada	426 (83)	187 (79)	131 (81)
White	463 (90)	209 (88)	146 (90)
Maternal education			
Trade school diploma/high school	162 (32)	80 (34)	38 (24)
Bachelor's degree or higher	350 (68)	158 (66)	124 (76)
Employed at time of pregnancy	452 (88)	205 (86)	149 (92)
Net income household >\$70 000 CAD	364 (71)	162 (68)	115 (71)
HOME total score, mean (SD)	47.32 (4.32)	47.28 (4.48)	48.14 (3.90)
Smoked in trimester 1	12 (2)	7 (3)	2 (1)
Secondhand smoke in the home	18 (4)	9 (4)	2 (1)
Alcohol consumption, alcoholic drink/mo			
None	425 (83)	192 (81)	136 (84)
<1	41 (8)	23 (10)	11 (7)
≥1	46 (9)	23 (10)	15 (9)
Parity (first birth)	233 (46)	119 (50)	71 (44)
Children			
Female	264 (52)	118 (50)	83 (51)
Age at testing, mean (SD), y	3.42 (0.32)	3.36 (0.31)	3.49 (0.29)
Gestation, mean (SD), wk	39.12 (1.57)	39.19 (1.47)	39.17 (1.81)
Birth weight, mean (SD), kg	3.47 (0.49)	3.48 (0.48)	3.47 (0.53)
FSIQ	107.16 (13.26)	108.07 (13.31)	108.21 (13.72)
Boys ^d	104.61 (14.09)	106.31 (13.60)	104.78 (14.71)
Girls ^d	109.56 (11.96)	109.86 (12.83)	111.47 (11.89)
Exposure variables			
MUF_{SG} concentration, mg/L^e			
No.	512	228	141
Mean (SD)	0.51 (0.36)	0.40 (0.27)	0.69 (0.42)
Fluoride intake level per day, mg			
No.	369 ^a	238	162
Mean (SD)	0.54 (0.44)	0.30 (0.26)	0.93 (0.43)
Water fluoride concentration, mg/L			
No.	369 ^a	238	162
Mean (SD)	0.31 (0.23)	0.13 (0.06)	0.59 (0.08)

Abbreviations: BMI, body mass index (calculated as weight in kilograms divided by height in meters squared); CAD, Canadian dollars; FSIQ, Full Scale IQ; HOME, Home Observation for Measurement of the Environment; MUF_{SG}, maternal urinary fluoride adjusted for specific gravity.

SI conversion factor: To convert fluoride to millimoles per liter, multiply by 0.05263.

^a Owing to missing water treatment plant data and/or MUF data, the samples are distinct with some overlapping participants in both groups (n = 369).

^b All of the listed variables were tested as potential covariates, as well as the following: paternal variables (age, education, employment status, smoking status, and race/ethnicity); maternal chronic condition during pregnancy and birth country; breastfeeding duration; and time of void and time since last void.

^c Maternal urinary fluoride (averaged across all 3 trimesters) and corrected for specific gravity.

^d The FSIQ score has a mean (SD) of 100 (15); US population norms used.

^e Owing to missing water treatment plant data, the samples in the fluoridated and nonfluoridated regions do not add up to the MUF sample size.

difference spanning the 25th to 75th percentile range (which corresponds to a 0.33 mg/L and 0.62 mg F/d difference in MUF_{SG} and fluoride intake, respectively) as well as the 10th to 90th percentile range (which corresponds to a 0.70 mg/L and 1.04 mg F/d difference in MUF_{SG} and fluoride intake, respectively).

We retained a covariate in the model if its *P* value was less than .20 or its inclusion changed the regression coefficient of the variable associated factor by more than 10% in any of the IQ models. Regression diagnostics confirmed that there were no collinearity issues in any of the IQ models

with MUF_{SG} or fluoride intake (variance inflation factor <2 for all covariates). Residuals from each model had approximately normal distributions, and their Q-Q plots revealed no extreme outliers. Plots of residuals against fitted values did not suggest any assumption violations and there were no substantial influential observations as measured by Cook distance. Including quadratic or natural-log effects of MUF_{SG} or fluoride intake did not significantly improve the regression models. Thus, we present the more easily interpreted estimates from linear regression models. Additionally, we examined separate models with 2 linear splines to test

whether the MUF_{SG} association significantly differed between lower and higher levels of MUF_{SG} based on 3 knots, which were set at 0.5 mg/L (mean MUF_{SG}), 0.8 mg/L (threshold seen in the Mexican birth cohort),¹⁰ and 1 mg/L (optimal concentration in the United States until 2015).²⁰ For fluoride intake, knots were set at 0.4 mg (mean fluoride intake), 0.8 mg, and 1 mg (in accordance with MUF_{SG}). We also examined sex-specific associations in all models by testing the interactions between child sex and each fluoride measure.

In sensitivity analyses, we tested whether the associations between MUF_{SG} and IQ were confounded by maternal blood concentrations of lead,²¹ mercury,²¹ manganese,^{21,22} perfluoro-octanoic acid,²³ or urinary arsenic.²⁴ We also conducted sensitivity analyses by removing IQ scores that were greater than or less than 2.5 standard deviations from the sample mean. Additionally, we examined whether using MUF adjusted for creatinine instead of SG affected the results.

In additional analyses, we examined the association between our 2 measures of fluoride exposure (MUF_{SG} and fluoride intake) with VIQ and PIQ. Additionally, we examined whether water fluoride concentration was associated with FSIQ, VIQ, and PIQ scores.

For all analyses, statistical significance tests with a type I error rate of 5% were used to test sex interactions, while 95% confidence intervals were used to estimate uncertainty. Analyses were conducted using R software (the R Foundation).²⁵ The *P* value level of significance was .05, and all tests were 2-sided.


Results

For the first measure of fluoride exposure, MUF_{SG} , 512 of 601 mother-child pairs (85.2%) who completed the neurodevelopmental visit had urinary fluoride levels measured at each trimester of the mother's pregnancy and complete covariate data (Figure 1); 89 (14.8%) were excluded for missing MUF_{SG} at 1 or more trimesters (*n* = 75) or missing 1 or more covariates included in the regression (*n* = 14) (Figure 1). Of the 512 mother-child pairs with MUF_{SG} data (and all covariates), 264 children were female (52%).

For the second measure of fluoride exposure, fluoride intake from maternal questionnaire, data were available for 400 of the original 601 mother-child pairs (66.6%): 201 women (33.4%) were excluded for reporting not drinking tap water (*n* = 59), living outside of the predefined water treatment plant zone (*n* = 108), missing beverage consumption data (*n* = 20), or missing covariate data (*n* = 14) (Figure 1).

Children had mean FSIQ scores in the average range (population normed) (mean [SD], 107.16 [13.26], range = 52-143), with girls (109.56 [11.96]) showing significantly higher scores than boys (104.61 [14.09]; *P* < .001) (Table 1). The demographic characteristics of the 512 mother-child pairs included in the primary analysis were not substantially different from the original MIREC cohort or subset of mother-child pairs without 3 urine samples (eTable 1 in the Supplement). Of the 400 mother-child pairs with fluoride intake data (and all covariates), 118 of

Figure 2. Distribution of Fluoride Levels in Maternal Urine and for Estimated Fluoride Intake by Fluoridation Status

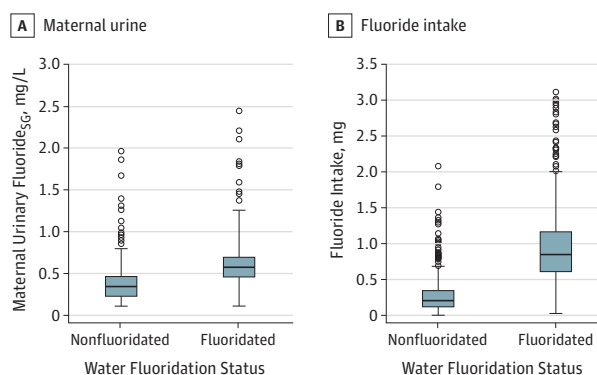

To convert fluoride to millimoles per liter, multiply by 0.05263.

238 (50%) in the group living in a nonfluoridated region were female and 83 of 162 (51%) in the group living in a fluoridated region were female.

Fluoride Measurements

The median MUF_{SG} concentration was 0.41 mg/L (range, 0.06-2.44 mg/L). Mean MUF_{SG} concentration was significantly higher among women (*n* = 141) who lived in communities with fluoridated drinking water (0.69 [0.42] mg/L) compared with women (*n* = 228) who lived in communities without fluoridated drinking water (0.40 [0.27] mg/L; *P* < .001) (Table 1; Figure 2).

The median estimated fluoride intake was 0.39 mg per day (range, 0.01-2.65 mg). As expected, the mean (SD) fluoride intake was significantly higher for women (162 [40.5%]) who lived in communities with fluoridated drinking water (mean [SD], 0.93 [0.43] mg) than women (238 [59.5%]) who lived in communities without fluoridated drinking water (0.30 [0.26] mg; *P* < .001) (Table 1; Figure 2). The MUF_{SG} was moderately correlated with fluoride intake (*r* = 0.49; *P* < .001) and water fluoride concentration (*r* = 0.37; *P* < .001).

Maternal Urinary Fluoride Concentrations and IQ

Before covariate adjustment, a significant interaction (*P* for interaction = .03) between MUF_{SG} and child sex (*B* = 7.24; 95% CI, 0.81-13.67) indicated that MUF_{SG} was associated with FSIQ in boys; an increase of 1 mg/L MUF_{SG} was associated with a 5.01 (95% CI, -9.06 to -0.97; *P* = .02) lower FSIQ score in boys. In contrast, MUF_{SG} was not significantly associated with FSIQ score in girls (*B* = 2.23; 95% CI, -2.77 to 7.23; *P* = .38) (Table 2).

Adjusting for covariates, a significant interaction (*P* for interaction = .02) between child sex and MUF_{SG} (*B* = 6.89; 95% CI, 0.96-12.82) indicated that an increase of 1 mg/L of MUF_{SG} was associated with a 4.49 (95% CI, -8.38 to -0.60; *P* = .02) lower FSIQ score for boys. An increase from the 10th to 90th percentile of MUF_{SG} was associated with a 3.14 IQ decrement among boys (Table 2; Figure 3). In contrast, MUF_{SG} was not significantly associated with FSIQ score in girls (*B* = 2.43; 95% CI, -2.51 to 7.36; *P* = .33).

Table 2. Unadjusted and Adjusted Associations Estimated From Linear Regression Models of Fluoride Exposure Variables and FSIQ Scores

Variable	Difference (95% CI)			
	Unadjusted	Adjusted Estimates, Regression Coefficients Indicate Change in Outcome per ^a		
MUF _{SG} ^{b,c}	-2.60 (-5.80 to 0.60)	1 mg	25th to 75th Percentiles	10th to 90th Percentiles
Boys	-5.01 (-9.06 to -0.97)	-4.49 (-8.38 to -0.60)	-1.48 (-2.76 to -0.19)	-3.14 (-5.86 to -0.42)
Girls	2.23 (-2.77 to 7.23)	2.40 (-2.53 to 7.33)	0.79 (-0.83 to 2.42)	1.68 (-1.77 to 5.13)
Fluoride intake ^{d,e}	-3.19 (-5.94 to -0.44)	-3.66 (-7.16 to -0.15)	-2.26 (-4.45 to -0.09)	-3.80 (-7.46 to -0.16)

Abbreviations: FSIQ, Full Scale IQ; HOME, Home Observation for Measurement of the Environment; MUF_{SG}, maternal urinary fluoride adjusted for specific gravity.

^a Adjusted estimates pertain to predicted FSIQ difference for a value spanning the interquartile range (25th to 75th percentiles) and 80th central range (10th to 90th percentiles): (1) MUF_{SG}: 0.33 mg/L, 0.70 mg/L, respectively; (2) fluoride intake: 0.62 mg, 1.04 mg, respectively.


^b n = 512.

^c Adjusted for city, HOME score, maternal education, race/ethnicity, and including child sex interaction.

^d n = 400.

^e Adjusted for city, HOME score, maternal education, race/ethnicity, child sex, and prenatal secondhand smoke exposure.

Figure 3. Covariate Results of Multiple Linear Regression Models of Full Scale IQ (FSIQ) from Maternal Urinary Fluoride Concentration by Child Sex (n = 512) and Total Fluoride Intake Estimated from Daily Maternal Beverage Consumption (n = 400)

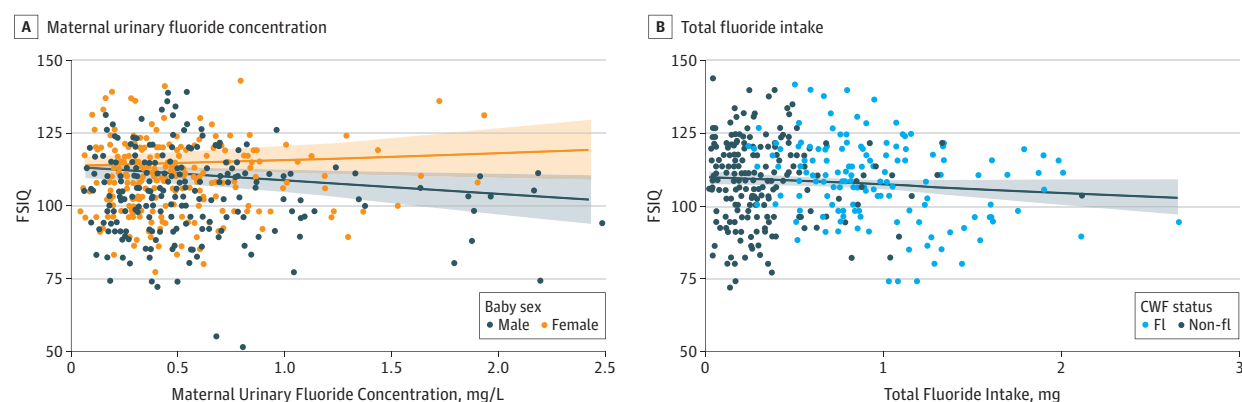

B, Community fluoridation status (CWF) is shown for each woman; black dots represent women living in nonfluoridated (non-FL) communities and blue dots represent women living in fluoridated (FL) communities.

Estimated Fluoride Intake and IQ

A 1-mg increase in fluoride intake was associated with a 3.66 (95% CI, -7.16 to -0.15; $P = .04$) lower FSIQ score among boys and girls (Table 2; Figure 3). The interaction between child sex and fluoride intake was not statistically significant ($B = 1.17$; 95% CI, -4.08 to 6.41; P for interaction = .66).

Sensitivity Analyses

Adjusting for lead, mercury, manganese, perfluorooctanoic acid, or arsenic concentrations did not substantially change the overall estimates of MUF_{SG} for boys or girls (eTable 2 in the Supplement). Use of MUF adjusted for creatinine did not substantially alter the associations with FSIQ (eTable 2 in the Supplement). Including time of void and time since last void did not substantially change the regression coefficient of MUF_{SG} among boys or girls.

Estimates for determining the association between MUF_{SG} and PIQ showed a similar pattern with a statistically significant interaction between MUF_{SG} and child sex (P for interaction = .007). An increase of 1 mg/L MUF_{SG} was associated with a 4.63 (95% CI, -9.01 to -0.25; $P = .04$) lower PIQ score in boys, but the association was not statistically significant in girls

($B = 4.51$; 95% CI, -1.02 to 10.05; $P = .11$). An increase of 1 mg/L MUF_{SG} was not significantly associated with VIQ in boys ($B = -2.85$; 95% CI, -6.65 to 0.95; $P = .14$) or girls ($B = 0.55$; 95% CI, -4.28 to 5.37; $P = .82$); the interaction between MUF_{SG} and child sex was not statistically significant (P for interaction = .25) (eTable 3 in the Supplement).

Consistent with the findings on estimated maternal fluoride intake, increased water fluoride concentration (per 1 mg/L) was associated with a 5.29 (95% CI, -10.39 to -0.19) lower FSIQ score among boys and girls and a 13.79 (95% CI, -18.82 to -7.28) lower PIQ score (eTable 4 in the Supplement).

Discussion

Using a prospective Canadian birth cohort, we found that estimated maternal exposure to higher fluoride levels during pregnancy was associated with lower IQ scores in children. This association was supported by converging findings from 2 measures of fluoride exposure during pregnancy. A difference in MUF_{SG} spanning the interquartile range for the entire sample (ie, 0.33 mg/L), which is roughly the difference in

MUF_{SG} concentration for pregnant women living in a fluoridated vs a nonfluoridated community, was associated with a 1.5-point IQ decrement among boys. An increment of 0.70 mg/L in MUF_{SG} concentration was associated with a 3-point IQ decrement in boys; about half of the women living in a fluoridated community have a MUF_{SG} equal to or greater than 0.70 mg/L. These results did not change appreciably after controlling for other key exposures such as lead, arsenic, and mercury.

To our knowledge, this study is the first to estimate fluoride exposure in a large birth cohort receiving optimally fluoridated water. These findings are consistent with that of a Mexican birth cohort study that reported a 6.3 decrement in IQ in preschool-aged children compared with a 4.5 decrement for boys in our study for every 1 mg/L of MUF.¹⁰ The findings of the current study are also concordant with ecologic studies that have shown an association between higher levels of fluoride exposure and lower intellectual abilities in children.^{7,8,26} Collectively, these findings support that fluoride exposure during pregnancy may be associated with neurocognitive deficits.

In contrast with the Mexican study,¹⁰ the association between higher MUF_{SG} concentrations and lower IQ scores was observed only in boys but not in girls. Studies of fetal and early childhood fluoride exposure and IQ have rarely examined differences by sex; of those that did, some reported no differences by sex.^{10,27-29} Most rat studies have focused on fluoride exposure in male rats,³⁰ although 1 study³¹ showed that male rats were more sensitive to neurocognitive effects of fetal exposure to fluoride. Testing whether boys are potentially more vulnerable to neurocognitive effects associated with fluoride exposure requires further investigation, especially considering that boys have a higher prevalence of neurodevelopmental disorders such as ADHD, learning disabilities, and intellectual disabilities.³² Adverse effects of early exposure to fluoride may manifest differently for girls and boys, as shown with other neurotoxicants.³³⁻³⁶

The estimate of maternal fluoride intake during pregnancy in this study showed that an increase of 1 mg of fluoride was associated with a decrease of 3.7 IQ points across boys and girls. The finding observed for fluoride intake in both boys and girls may reflect postnatal exposure to fluoride, whereas MUF primarily captures prenatal exposure. Importantly, we excluded women who reported that they did not drink tap water and matched water fluoride measurements to time of pregnancy when estimating maternal fluoride intake. None of the fluoride concentrations measured in municipal drinking water were greater than the maximum acceptable concentration of 1.5 mg/L set by Health Canada; most (94.3%) were lower than the 0.7 mg/L level considered optimal.³⁷

Water fluoridation was introduced in the 1950s to prevent dental caries before the widespread use of fluoridated dental products. Originally, the US Public Health Service set the optimal fluoride concentrations in water from 0.7 to 1.2 mg/L to achieve the maximum reduction in tooth decay and minimize the risk of enamel fluorosis.³⁸ Fluorosis, or mottling, is a symptom of excess fluoride intake from any source occurring during the period of tooth development. In

2012, 68% of adolescents had very mild to severe enamel fluorosis.³⁹ The higher prevalence of enamel fluorosis, especially in fluoridated areas,⁴⁰ triggered renewed concern about excessive ingestion of fluoride. In 2015, in response to fluoride overexposure and rising rates of enamel fluorosis,^{39,41,42} the US Public Health Service recommended an optimal fluoride concentration of 0.7 mg/L, in line with the recommended level of fluoride added to drinking water in Canada to prevent caries. However, the beneficial effects of fluoride predominantly occur at the tooth surface after the teeth have erupted.⁴³ Therefore, there is no benefit of systemic exposure to fluoride during pregnancy for the prevention of caries in offspring.⁴⁴ The evidence showing an association between fluoride exposure and lower IQ scores raises a possible new concern about cumulative exposures to fluoride during pregnancy, even among pregnant women exposed to optimally fluoridated water.

Strengths and Limitations

Our study has several strengths and limitations. First, urinary fluoride has a short half-life (approximately 5 hours) and depends on behaviors that were not controlled in our study, such as consumption of fluoride-free bottled water or swallowing toothpaste prior to urine sampling. We minimized this limitation by using 3 serial urine samples and tested for time of urine sample collection and time since last void, but these variables did not alter our results. Second, although higher maternal ingestion of fluoride corresponds to higher fetal plasma fluoride levels,⁴⁵ even serial maternal urinary spot samples may not precisely represent fetal exposure throughout pregnancy. Third, while our analyses controlled for a comprehensive set of covariates, we did not have maternal IQ data. However, there is no evidence suggesting that fluoride exposure differs as a function of maternal IQ; our prior study did not observe a significant association between MUF levels and maternal education level.¹² Moreover, a greater proportion of women living in fluoridated communities (124 [76%]) had a university-level degree compared with women living in nonfluoridated communities (158 [66%]). Nonetheless, despite our comprehensive array of covariates included, this observational study design could not address the possibility of other unmeasured residual confounding. Fourth, fluoride intake did not measure actual fluoride concentration in tap water in the participant's home; Toronto, for example, has overlapping water treatment plants servicing the same household. Similarly, our fluoride intake estimate only considered fluoride from beverages; it did not include fluoride from other sources such as dental products or food. Furthermore, fluoride intake data were limited by self-report of mothers' recall of beverage consumption per day, which was sampled at 2 points of pregnancy, and we lacked information regarding specific tea brand.^{17,18} In addition, our methods of estimating maternal fluoride intake have not been validated; however, we show construct validity with MUF. Fifth, this study did not include assessment of postnatal fluoride exposure or consumption. However, our future analyses will assess exposure to fluoride in the MIREC cohort in infancy and early childhood.

Conclusions

In this prospective birth cohort study from 6 cities in Canada, higher levels of fluoride exposure during preg-

nancy were associated with lower IQ scores in children measured at age 3 to 4 years. These findings were observed at fluoride levels typically found in white North American women. This indicates the possible need to reduce fluoride intake during pregnancy.

ARTICLE INFORMATION

Accepted for Publication: April 4, 2019.

Published Online: August 19, 2019.

doi:10.1001/jamapediatrics.2019.1729

Open Access: This is an open access article distributed under the terms of the [CC-BY License](#).

© 2019 Green R et al. *JAMA Pediatrics*.

Author Affiliations: Faculty of Health, York University, Toronto, Ontario, Canada (Green, Flora, Neufeld, Till); Faculty of Health Sciences, Simon Fraser University, Burnaby, British Columbia, Canada (Lanphear); Child and Family Research Institute, British Columbia Children's Hospital, University of British Columbia, Vancouver, British Columbia, Canada (Lanphear); Pediatrics and Environmental Health, Cincinnati Children's Hospital Medical Center, Cincinnati, Ohio (Hornung); School of Dentistry, Indiana University, Indianapolis (Martinez-Mier); Department of Social and Preventive Medicine, Laval University, Québec City, Québec, Canada (Ayotte); Centre de Recherche du CHU de Québec, Université Laval, Québec City, Québec, Canada (Ayotte, Muckle); School of Psychology, Laval University, Québec City, Québec, Canada (Muckle).

Author Contributions: Ms Green and Dr Till had full access to all of the data in the study and take responsibility for the integrity of the data and the accuracy of the data analysis.

Concept and design: Green, Lanphear, Martinez-Mier, Ayotte, Muckle, Till.

Acquisition, analysis, or interpretation of data: All authors.

Drafting of the manuscript: Green, Flora, Martinez-Mier, Muckle, Till.

Critical revision of the manuscript for important intellectual content: All authors.

Statistical analysis: Green, Hornung, Flora, Till.

Obtained funding: Lanphear, Muckle, Till.

Administrative, technical, or material support: Green, Lanphear, Martinez-Mier, Ayotte, Till.

Supervision: Flora, Till.

Conflict of Interest Disclosures: Dr Lanphear reports serving as an expert witness in an upcoming case involving the US Environmental Protection Agency and water fluoridation, but will not receive any payment. Dr Hornung reported personal fees from York University during the conduct of the study. Dr Martinez-Mier reported grants from the National Institutes of Health during the conduct of the study. No other disclosures were reported.

Funding/Support: This study was funded by a grant from the National Institute of Environmental Health Science (grant R21ES027044). The Maternal-Infant Research on Environmental Chemicals Study was supported by the Chemicals Management Plan at Health Canada, the Ontario Ministry of the Environment, and the Canadian Institutes for Health Research (grant MOP-81285).

Additional Contributions: We thank Nicole Lupien, BA, Stéphanie Bastien, BA, and Romy-Leigh McMaster, BA (Centre de Recherche, CHU Sainte-Justine), and the MIREC Study Coordinating

Staff for their administrative support, as well as the MIREC study group of investigators and site investigators; Alain Leblanc, PhD, Institut National de Santé Publique du Québec, for measuring the urinary creatinine; Christine Buckley, MSc, Frank Lippert, PhD, and Prithvi Chandrappa, MSc (Indiana University School of Dentistry), for their analysis of urinary fluoride at the Indiana University School of Dentistry; Maddy Blazer, BA, York University, for assisting with preparation of the manuscript; Linda Farmus, MA, York University, for statistical consulting; and John Minnery, PhD, Public Health Ontario, for his valuable engineering advice regarding water fluoridation. We also thank staff affiliated with community water treatment plants who helped to provide water fluoride data for this study. No compensation was received from a funding sponsor for these contributions.

REFERENCES

- Public Health Agency of Canada. The state of Community Water Fluoridation (CWF) across Canada. <https://www.canada.ca/en/services/health/publications/healthy-living/community-water-fluoridation-across-canada-2017.html>. Accessed June 15, 2018.
- United States Environmental Protection Agency. Fluoride: Relative Source Contribution Analysis. Vol 820-R-10-0. <https://www.epa.gov/sites/production/files/2019-03/documents/comment-response-report-peer-review-fluoride-exposure.pdf>. Published 2010. Accessed May 18, 2017.
- Ron M, Singer L, Menczel J, Kidroni G. Fluoride concentration in amniotic fluid and fetal cord and maternal plasma. *Eur J Obstet Gynecol Reprod Biol*. 1986;21(4):213-218. doi:10.1016/0028-2243(86)90018-3
- Pereira M, Dombrowski PA, Losso EM, Chioca LR, Da Cunha C, Andreolini R. Memory impairment induced by sodium fluoride is associated with changes in brain monoamine levels. *Neurotox Res*. 2011;19(1):55-62. doi:10.1007/s12640-009-9139-5
- Jiang C, Zhang S, Liu H, et al. Low glucose utilization and neurodegenerative changes caused by sodium fluoride exposure in rat's developmental brain. *Neuromolecular Med*. 2014;16(1):94-105. doi:10.1007/s12017-013-8260-z
- Choi AL, Sun G, Zhang Y, Grandjean P. Developmental fluoride neurotoxicity: a systematic review and meta-analysis. *Environ Health Perspect*. 2012;120(10):1362-1368. doi:10.1289/ehp.1104912
- Das K, Mondal NK. Dental fluorosis and urinary fluoride concentration as a reflection of fluoride exposure and its impact on IQ level and BMI of children of Laxmisagar, Simlapal Block of Bankura District, W.B., India. *Environ Monit Assess*. 2016;188(4):218. doi:10.1007/s10661-016-5219-1
- Valdez Jiménez L, López Guzmán OD, Cervantes Flores M, et al. In utero exposure to fluoride and cognitive development delay in infants. *Neurotoxicology*. 2017;59:65-70. doi:10.1016/j.neuro.2016.12.011
- U.S. Department of Health and Human Services Federal Panel on Community Water Fluoridation. U.S. public health service recommendation for fluoride concentration in drinking water for the prevention of dental caries. *Public Health Rep*. 2015; 130(1):21-28. doi:10.1177/003335491513000408
- Bashash M, Thomas D, Hu H, et al. Prenatal fluoride exposure and cognitive outcomes in children at 4 and 6 - 12 years of age in Mexico. *Environmental Health Perspect*. 2017;1:1-12.
- Bashash M, Marchand M, Hu H, et al. Prenatal fluoride exposure and attention deficit hyperactivity disorder (ADHD) symptoms in children at 6-12 years of age in Mexico City. *Environ Int*. 2018;121(Pt 1):658-666. doi:10.1016/j.envint.2018.09.017
- Till C, Green R, Grundy JG, et al. Community water fluoridation and urinary fluoride concentrations in a national sample of pregnant women in Canada. *Environ Health Perspect*. 2018; 126(10):107001. doi:10.1289/EHP3546
- Arbuckle TE, Fraser WD, Fisher M, et al. Cohort profile: the maternal-infant research on environmental chemicals research platform. *Paediatr Perinat Epidemiol*. 2013;27(4):415-425. doi:10.1111/ppe.12061
- Opydo-Szymaczek J, Borysewicz-Lewicka M. Urinary fluoride levels for assessment of fluoride exposure of pregnant women in Poznan, Poland. *Fluoride*. 2005;38(4):312-317.
- Martínez-Mier EA, Cury JA, Heilman JR, et al. Development of gold standard ion-selective electrode-based methods for fluoride analysis. *Caries Res*. 2011;45(1):3-12. doi:10.1159/000321657
- Macpherson S, Arbuckle TE, Fisher M. Adjusting urinary chemical biomarkers for hydration status during pregnancy. *J Expo Sci Environ Epidemiol*. 2018;28:481-493. doi:10.1038/s41370-018-0043-z
- Waugh DT, Potter W, Limeback H, Godfrey M. Risk Assessment of fluoride intake from tea in the Republic of Ireland and its implications for public health and water fluoridation. *Int J Environ Res Public Health*. 2016;13(3):259. doi:10.3390/ijerph13030259
- USDA Nutrient Data Laboratory Beltsville Human Nutrition Research Center Agricultural Research Service. USDA National Fluoride Database of Selected Beverages and Foods. <http://www.ars.usda.gov/SP2UserFiles/Place/80400525/Data/Fluoride/F02.pdf>. Published 2005. Accessed May 18, 2017.
- Caldwell B, Bradley R. *Home Observation for Measurement of the Environment (HOME): Revised Edition*. Little Rock, Arkansas: University of Arkansas; 1984.
- Rabb-Waytowich D. Water fluoridation in Canada: past and present. *J Can Dent Assoc*. 2009; 75(6):451-454.
- Arbuckle TE, Liang CL, Morisset A-S, et al; MIREC Study Group. Maternal and fetal exposure to cadmium, lead, manganese and mercury: the

- MIREC study. *Chemosphere*. 2016;163:270-282. doi:10.1016/j.chemosphere.2016.08.023
22. Dion L-A, Saint-Amour D, Sauvé S, Barbeau B, Mergler D, Bouchard MF. Changes in water manganese levels and longitudinal assessment of intellectual function in children exposed through drinking water. *Neurotoxicology*. 2018;64:118-125. doi:10.1016/j.neuro.2017.08.015
 23. Vélez MP, Arbuckle TE, Fraser WD. Maternal exposure to perfluorinated chemicals and reduced fecundity: the MIREC study. *Hum Reprod*. 2015;30(3):701-709. doi:10.1093/humrep/deu350
 24. Ettinger AS, Arbuckle TE, Fisher M, et al; MIREC Study Group. Arsenic levels among pregnant women and newborns in Canada: results from the Maternal-Infant Research on Environmental Chemicals (MIREC) cohort. *Environ Res*. 2017;153:8-16. doi:10.1016/j.envres.2016.11.008
 25. Team RCR. *A Language and Environment for Statistical Computing*. Vienna, Austria: R Foundation; 2013.
 26. Choi AL, Zhang Y, Sun G, et al. Association of lifetime exposure to fluoride and cognitive functions in Chinese children: a pilot study. *Neurotoxicol Teratol*. 2015;47:96-101. doi:10.1016/j.ntt.2014.11.001
 27. Lu Y, Sun ZR, Wu LN, Wang X, Lu W, Liu SS. Effect of high-fluoride water on intelligence in children. *Fluoride*. 2000;33(2):74-78.
 28. Zhao LB, Liang GH, Zhang DN, Wu XR. Effect of high fluoride water supply on children's intelligence. *Fluoride*. 1996;29(4):190-192.
 29. Xiang Q, Liang Y, Chen L, et al. Effect of fluoride in drinking water on children's intelligence. *Fluoride*. 2003;36(2):84-94.
 30. McPherson CA, Zhang G, Gilliam R, et al. An evaluation of neurotoxicity following fluoride exposure from gestational through adult ages in Long-Evans hooded rats. *Neurotox Res*. 2018;34(4):781-798. doi:10.1007/s12640-018-9870-x
 31. Mullenix PJ, Denbesten PK, Schunior A, Kernan WJ. Neurotoxicity of sodium fluoride in rats. *Neurotoxicol Teratol*. 1995;17(2):169-177. doi:10.1016/0892-0362(94)00070-T
 32. Boyle CA, Boulet S, Schieve LA, et al. Trends in the prevalence of developmental disabilities in US Children, 1997-2008. <http://pediatrics.aappublications.org/content/early/2011/05/19/peds.2010-2989>. Published 2011. Accessed May 30, 2017.
 33. Gochfeld M. Sex differences in human and animal toxicology. *Toxicol Pathol*. 2017;45(1):172-189. doi:10.1177/0192623316677327
 34. Arbuckle TE. Are there sex and gender differences in acute exposure to chemicals in the same setting? *Environ Res*. 2006;101(2):195-204. doi:10.1016/j.envres.2005.08.015
 35. Desrochers-Couture M, Oulhote Y, Arbuckle TE, et al. Prenatal, concurrent, and sex-specific associations between blood lead concentrations and IQ in preschool Canadian children. *Environ Int*. 2018;121(Pt 2):1235-1242. doi:10.1016/j.envint.2018.10.043
 36. Evans SF, Kobrosly RW, Barrett ES, et al. Prenatal bisphenol A exposure and maternally reported behavior in boys and girls. *Neurotoxicology*. 2014;45:91-99. doi:10.1016/j.neuro.2014.10.003
 37. Health Canada. *Guidelines for Canadian Drinking Water Quality: Guideline Technical Document*. Ottawa, Ontario: Ottawa, Ontario, Air and Climate Change Bureau, Healthy Environments and Consumer Safety Branch, Health Canada; 2010.
 38. Martinez-Mier EA, Shone DB, Buckley CM, Ando M, Lippert F, Soto-Rojas AE. Relationship between enamel fluorosis severity and fluoride content. *J Dent*. 2016;46:42-46. doi:10.1016/j.jdent.2016.01.007
 39. Wiener RC, Shen C, Findley P, Tan X, Sambamoorthi U. Dental fluorosis over time: a comparison of national health and nutrition examination survey data from 2001-2002 and 2011-2012. *J Dent Hyg*. 2018;92(1):23-29.
 40. National Research Council (NRC). *Fluoride in drinking water: a scientific review of EPA's standards*. Washington, DC: National Academies Press; 2006.
 41. Beltrán-Aguilar ED, Barker L, Dye BA. Prevalence and severity of dental fluorosis in the United States, 1999-2004. *NCHS Data Brief*. 2010;(53):1-8.
 42. Warren JJ, Kanellis MJ, Levy SM. Fluorosis of the primary dentition: what does it mean for permanent teeth? *J Am Dent Assoc*. 1999;130(3):347-356. doi:10.14219/jada.archive.1999.0204
 43. Limeback H. A re-examination of the pre-eruptive and post-eruptive mechanism of the anti-caries effects of fluoride: is there any anti-caries benefit from swallowing fluoride? *Community Dent Oral Epidemiol*. 1999;27(1):62-71. doi:10.1111/j.1600-0528.1999.tb01993.x
 44. Takahashi R, Ota E, Hoshi K, et al. Fluoride supplementation (with tablets, drops, lozenges or chewing gum) in pregnant women for preventing dental caries in the primary teeth of their children. *Cochrane Database Syst Rev*. 2017;10(10):CD011850. doi:10.1002/14651858.CD011850.pub2
 45. Gedalia I, Zukerman H, Leventhal H. Fluoride content of teeth and bones of human fetuses: in areas with about 1 ppm of fluoride in drinking water. *J Am Dent Assoc*. 1965;71(5):1121-1123. doi:10.14219/jada.archive.1965.0051



Fluoride exposure from infant formula and child IQ in a Canadian birth cohort

Christine Till^{a,*}, Rivka Green^a, David Flora^a, Richard Hornung^b, E. Angeles Martinez-Mier^c, Maddy Blazer^a, Linda Farmus^a, Pierre Ayotte^{d,e}, Gina Muckle^{d,f}, Bruce Lanphear^{g,h}

^a Faculty of Health, York University, Ontario, Canada

^b Pediatrics and Environmental Health, Cincinnati Children's Hospital Medical Center, OH, USA

^c School of Dentistry, Indiana University, IN, USA

^d Centre de Recherche du CHU de Québec, Université Laval, Québec, Canada

^e Department of Social and Preventive Medicine, Laval University, Quebec, Canada

^f School of Psychology, Laval University, Quebec, Canada

^g Faculty of Health Sciences, Simon Fraser University, British Columbia, Canada

^h Child & Family Research Institute, BC Children's Hospital, University of British Columbia, Canada

ARTICLE INFO

Handling Editor: Mark Nieuwenhuijsen

Keywords:

Fluoride

Infants

Formula

Water fluoridation

Intellectual function

ABSTRACT

Background: Infant consumption of formula reconstituted with fluoridated water can lead to excessive fluoride intake. We examined the association between fluoride exposure in infancy and intellectual ability in children who lived in fluoridated or non-fluoridated cities in Canada.

Methods: We examined 398 mother-child dyads in the Maternal-Infant Research on Environmental Chemicals cohort who reported drinking tap water. We estimated water fluoride concentration using municipal water reports. We used linear regression to analyze the association between fluoride exposure and IQ scores, measured by the Wechsler Primary and Preschool Scale of Intelligence-III at 3–4 years. We examined whether feeding status (breast-fed versus formula-fed) modified the impact of water fluoride and if fluoride exposure during fetal development attenuated this effect. A second model estimated the association between fluoride intake from formula and child IQ.

Results: Thirty-eight percent of mother-child dyads lived in fluoridated communities. An increase of 0.5 mg/L in water fluoride concentration (approximately equaling the difference between fluoridated and non-fluoridated regions) corresponded to a 9.3- and 6.2-point decrement in Performance IQ among formula-fed (95% CI: −13.77, −4.76) and breast-fed children (95% CI: −10.45, −1.94). The association between water fluoride concentration and Performance IQ remained significant after controlling for fetal fluoride exposure among formula-fed ($B = -7.93$, 95% CI: −12.84, −3.01) and breastfed children ($B = -6.30$, 95% CI: −10.92, −1.68). A 0.5 mg increase in fluoride intake from infant formula corresponded to an 8.8-point decrement in Performance IQ (95% CI: −14.18, −3.34) and this association remained significant after controlling for fetal fluoride exposure ($B = -7.62$, 95% CI: −13.64, −1.60).

Conclusions: Exposure to increasing levels of fluoride in tap water was associated with diminished non-verbal intellectual abilities; the effect was more pronounced among formula-fed children.

1. Introduction

Fluoride can occur naturally in water and, in some communities, is added to water supplies to reach the recommended concentration of 0.7 mg/L for the prevention of tooth decay (Health Canada, 2010).

About 74% of Americans and 38% of Canadians on municipal water are supplied with fluoridated drinking water. Water fluoridation has been reported to reduce the prevalence of tooth decay by 26% to 44% (Iheozor-Ejiofor et al., 2015; National Health and Medical Research Council (NHMRC), 2017) in youth and by 26% (Iheozor-Ejiofor et al.,

Abbreviations: BF, breastfed; FF, formula fed; CI, confidence intervals; HOME, home observation for measurement of the environment; IQ, intelligence quotient; FSIQ, full scale IQ; PIQ, performance IQ; VIQ, verbal IQ; MIREC, maternal-infant research on environmental chemicals; MUF, maternal urinary fluoride; SD, standard deviation

* Corresponding author at: Department of Psychology, York University, 4700 Keele Street, M3J 1P3 Toronto, ON, Canada.

E-mail address: ctill@yorku.ca (C. Till).

<https://doi.org/10.1016/j.envint.2019.105315>

Received 24 July 2019; Received in revised form 24 September 2019; Accepted 5 November 2019

Available online 16 November 2019

0160-4120/ © 2019 The Authors. Published by Elsevier Ltd. This is an open access article under the CC BY-NC-ND license (<http://creativecommons.org/licenses/by-nc-nd/4.0/>).

2015) to 27% (NHMRC, 2017) in adults. Infants who are fed formula reconstituted with fluoridated water have approximately three to four times greater exposure to fluoride than adults (National Research Council (NRC), 2006) on a per body-weight basis. Formula-fed infants residing in fluoridated areas have an approximate 70-fold higher fluoride intake than exclusively breastfed infants (Ekstrand, 1981; Zohoori et al., 2018; United States Environmental Protection Agency, 2010).

The prevalence of enamel fluorosis, a discoloration of enamel resulting from chronic, excessive ingestion of fluoride during tooth development (Brothwell and Limeback, 2003; Buzalaf et al., 2001), is higher among formula-fed infants than breastfed infants (Buzalaf et al., 2001; Do et al., 2012; Fv et al., 2012; Hong et al., 2006; Walton and Messer, 1981). While enamel fluorosis develops from excess fluoride exposure during the first four years of life, (Levy et al., 2010) the first 12 months are the most vulnerable period (Hong et al., 2006). The risk of fluorosis increases with higher levels of fluoride in the water supply for formula-fed infants (Hujoel et al., 2009).

Breastmilk contains extremely low concentrations of fluoride (0.005–0.01 mg/L) due to the limited transfer of fluoride in plasma into breastmilk (Dabeka et al., 1986; Ekstrand, 1981; Ekstrand and Hardell, 1984; Esala et al., 1982; Faraji et al., 2014; Zohoori et al., 2018). Exclusive breastfeeding for six months, which is recommended by current practice guidelines (Critch, 2013; Eidelman, 2012), is reported by 25% of mothers in the United States (Breastfeeding Report Card, United States, 2018) and Canada (Health Canada, 2001). Ninety percent of bottle-fed infants are fed powdered formula (Infant Feeding Practices Survey II) and 75% of mothers report using tap water to reconstitute formula (Van Winkle et al., 1995). Thus, reconstituted formula is the major source of nutrition for many infants in the United States and Canada.

Despite growing concerns about excessive exposure to fluoride during infancy and the vulnerability of the developing brain (Rice and Barone, 2000; Grandjean and Landrigan, 2006), no studies have tested the potential neurotoxicity of using optimally fluoridated drinking water to reconstitute formula during infancy (Harriehausen et al., 2019). Increased fluoride exposure during fetal brain development was associated with diminished IQ scores in two birth cohort studies (Bashash et al., 2017; Green et al., 2019; Valdez Jiménez et al., 2017), among a number of recent studies conducted in endemic fluorosis areas (Karimzade et al., 2014; Dong et al., 2018; Zhang et al., 2015), as well as a 2012 meta-analysis of 27 ecologic studies (Choi et al., 2012). Increased fluoride exposure has also been linked with ADHD-related behaviors in children (Malin and Till, 2015; Bashash et al., 2018; Riddell et al., 2019).

We investigated the association between water fluoride concentration and intellectual abilities of Canadian children who were formula-fed or breastfed. In addition, we tested whether postnatal effects of fluoride exposure on child IQ remained after controlling for fetal exposure.

2. Materials and methods

2.1. Study population

Between 2008 and 2011, the Maternal-Infant Research on Environmental Chemicals (MIREC) program recruited 2001 pregnant women from ten Canadian cities to participate in a longitudinal pregnancy cohort study. Women who could communicate in English or French, were > 17 years, and were < 14 weeks gestation were recruited from prenatal clinics. Participants were excluded if there was a known fetal abnormality, if they had any medical complications, or if there was known illicit drug use during pregnancy. Additional details are in the cohort profile description (Arbuckle et al., 2013).

Of the 610 children who were recruited to participate in the developmental follow-up phase of the study (MIREC-Child Development

Plus), 601 completed all testing. Children were recruited from six of the cities in the original cohort (Vancouver, Toronto, Hamilton, Halifax, Kingston, Montreal); approximately half of the children lived in non-fluoridated cities and half lived in fluoridated cities.

This study received ethics approval from Health Canada and York University.

2.2. Infant feeding assessment

When children were between 30 and 48 months of age, mothers completed an infant feeding questionnaire asking, “How old was your baby when you ceased breastfeeding exclusively? At what age did you introduce other type of milk or food to your baby?”. Women who breastfed exclusively for six months or longer were included in the breastfeeding (BF) group; those who reported introducing formula within the first six months (never breastfed or partial breastfeeding) were included in the formula-feeding (FF) group.

To explore the possibility of recall or response bias of mothers completing the questionnaire, we compared information reported by mothers when their children were between 30 and 48 months of age (i.e. time when the questionnaire was completed for classifying the BF and FF groups) with information reported by a subset of women at an earlier visit when their children were between 6 and 8 months of age. Information about infant feeding was only available for 11% of the sample at the infant visit (note that responses could only be matched for women who had stopped breastfeeding at the time the questionnaire was completed at the infant visit). Among women who provided information at both occasions, the median difference for when breastfeeding was reported to be ceased was 0 months; responses were within 1.5 months of each other for two-thirds of this subsample.

We dichotomized feeding status at six months because the Canadian Pediatric Society and American Academy of Pediatrics both recommend exclusive breastfeeding for six months (Critch, 2013; Eidelman, 2012). Moreover, formula-fed infants who are younger than six-months derive most of their nutrition from formula, placing this group at highest risk of exceeding the recommended upper limit (0.7 mg/d) for fluoride (Harriehausen et al., 2019; Institutes of Medicine, 1997; National Research Council (NRC), 2006). Finally, fluoride intake differences become less evident when other dietary sources of fluoride are introduced at around six months (Zohoori et al., 2018).

2.3. Infant fluoride exposure

We estimated fluoride concentrations in drinking water by accessing daily or monthly reports provided by water treatment plants. Water reports were first linked with mothers' postal codes and the daily or weekly amounts were averaged over the first six-months of the child's life. We only included participants whose postal codes could be linked to a water treatment plant that provided water fluoride measurements. We also excluded participants who reported that their primary drinking source was from a well or ‘other’ (e.g. bottled water) (Table S1). Further details can be found in our previous report (Till et al., 2018).

To obtain a continuous fluoride exposure estimate collapsed across the BF and FF groups, we estimated fluoride intake from formula (in mg F/day) by multiplying water fluoride concentration by the amount of time that the infant was not exclusively breastfed in the first year using the following equation:

$$\text{Fluoride intake from formula} = (\text{water_F mg/L}) * (1 - \#mo_excl_BF / 11.99) * 0.80 \text{ L/day}$$

where *water_F mg/L* refers to the average water fluoride concentration and *1-#mo_excl_BF/11.99* represents the proportion over the 12-month period the infant was not exclusively breastfed. A value near one indicates that an infant was primarily formula-fed over the 12 months whereas a value near zero indicates an infant primarily breastfed. We

estimated fluoride intake based on an average of 0.80 L of water used to reconstitute powdered formula as suggested by an infant food diary completed for infants in a prior study (Carignan et al., 2015); the average milk intake at 3 months of age is 0.812 L per day, ranging from 0.523 to 1.124 L (Dewey et al., 1991). Because we did not know the type of formula used (i.e. soy- or milk-based), we did not add fluoride derived from formula to our fluoride intake estimate. Previous studies have indicated that fluoride from water used in formula is a greater source of fluoride than fluoride found in formula (Buzalaf et al., 2004).

2.4. Fetal fluoride exposure

We used maternal urinary fluoride (MUF) adjusted for specific gravity as a proxy of fetal fluoride exposure. MUF, which was derived by averaging three spot samples collected across all three trimesters of pregnancy, was considered our most reliable measure of exposure (Till et al., 2018). Urinary fluoride concentrations were analyzed at the Indiana University School of Dentistry using a modification (Martínez-Mier et al., 2011) of the hexamethyldisiloxane (Sigma Chemical Co., USA) micro-diffusion procedure previously described (Green et al., 2019).

2.5. Intelligence assessment

We assessed children's intellectual abilities between ages 3.0 and 4.0 years with the Wechsler Preschool and Primary Scale of Intelligence-III (Wechsler, 2002) using United States population-based normative data ($mean = 100$, $SD = 15$). Outcomes included Full Scale IQ (FSIQ), a measure of global intellectual functioning, Verbal IQ (VIQ), a measure of verbal reasoning, and Performance IQ (PIQ), a measure of non-verbal reasoning and visual-motor coordination skills.

2.6. Covariates

We adjusted for potential confounding by selecting covariates *a priori* that have been associated with fluoride, breastfeeding, and children's intellectual abilities. Final covariates included child's sex and age at testing, maternal education (dichotomized as either a bachelor's degree or higher versus trade school diploma or lower), maternal race (white or not), second-hand smoke in the home (yes, no), and quality of the child's home environment (measured at time of testing using the Home Observation for Measurement of the Environment (HOME) - Revised Edition (Caldwell and Bradley, 1984). For each analysis, a covariate was retained in the final model if its p -value was < 0.20 or its inclusion changed the regression coefficient of water fluoride concentration or fluoride intake from formula by more than 10% (Kleinbaum et al., 1982). City was not included as a covariate in Model 1 because it was strongly multi-collinear with water fluoride concentration ($VIF > 20$). City was also excluded from Model 2 because fluoride intake from formula is a function of water fluoride concentration and was therefore deemed redundant.

2.7. Statistical analyses

We used linear regression to model differences in child IQ by water fluoride concentration while controlling for covariates. In our first model, we examined whether feeding status (BF or FF) modified the impact of water fluoride. In our second model, we estimated the association between fluoride intake from formula and child IQ. We controlled potential confounders by including them simultaneously with predictors.

In secondary analyses, we controlled for MUF during pregnancy in both models to account for fetal exposure. We also tested for sex-specific effects because we previously found that MUF concentration was only associated with diminished FSIQ in males (Green et al., 2019).

Regression diagnostics indicated no assumption violations

pertaining to linearity, normality, or homogeneity of variance. Specifically, QQ-plots of residuals were consistent with a normal distribution and plots of residuals against fitted values did not suggest any assumption violations. Two observations were investigated based on a plot of Cook's D that suggested they may be influential; these cases had extremely low IQ scores that were more than 2.5 standard deviations from the sample mean. In a sensitivity analyses, we re-estimated the models after removing these two observations. Finally, variance inflation factors indicated no concerns with excessive multicollinearity.

To aid interpretation, we divided all regression coefficients by 2 so that they represent the predicted IQ difference per 0.5 mg/L of fluoride in tap water or 0.5 mg fluoride from formula; 0.5 mg/L corresponds to the approximate difference between mean water fluoride level in fluoridated versus non-fluoridated regions in our sample.

3. Results

Of the 601 children who completed neurodevelopmental testing, 591 (99%) mother-child pairs completed the infant feeding questionnaire and IQ testing (BF: $n = 296$; FF: $n = 295$). Of these, 398 (67.3%) pairs reported drinking tap water, had water fluoride data and complete covariate data (BF: $n = 200$; FF: $n = 198$). The demographic characteristics of women included in the current analyses ($n = 398$) were not substantially different from the original MIREC cohort ($N = 1945$) or the subset without complete water fluoride and covariate data ($n = 203$) (Table S2, Mcknight-hanes et al., 1988).

Among the BF group, more women who lived in a fluoridated region had a bachelor's degree or higher compared with those in a non-fluoridated region (86 vs. 74%, $p = .001$) (Table 1). Compared with the FF group, women in the BF group were more educated, more likely to be married or common law, and had higher HOME scores (all $ps < 0.05$). The BF group had significantly higher FSIQ and VIQ scores relative to the FF group (Table 1; Fig. S1). Children living in a fluoridated region had a significantly lower PIQ score, but higher VIQ score, relative to children living in a non-fluoridated region (Table 1; Fig. S1).

Water fluoride concentration was correlated with MUF ($r = 0.37$, $p < .001$) and estimated fluoride intake from formula ($r = 0.79$, $p < .001$); MUF was correlated with fluoride intake from formula ($r = 0.55$, $p < .001$).

3.1. Feeding status

The mean duration of exclusive breastfeeding was 4.98 months ($SD = 3.48$); 54 (13.6%) women reported never breastfeeding, 32 (8%) reported discontinuing breastfeeding after the first three months, and 200 (50.2%) reported continuing to breastfeed at six months or longer. Water fluoride concentration did not significantly differ between the BF ($M = 0.32$ mg/L) and FF groups ($M = 0.29$ mg/L; $p = .18$).

3.2. Model 1: IQ scores and water fluoride concentration by feeding status

A 0.5 mg/L increase in water fluoride concentration was associated with a decrease of 4.4 FSIQ points (95% CI: -8.34 , -0.46 , $p = .03$) in the FF group, but it was not significantly associated with FSIQ in the BF group ($B = -1.34$, 95% CI: -5.04 , 2.38 , $p = .48$) (Table 2; Fig. 1A); the interaction between water fluoride and feeding status was not statistically significant ($p = .26$). Controlling for fetal exposure by adding MUF to the model resulted in non-significant associations between water fluoride concentration and FSIQ in both the FF ($B = -3.58$, 95% CI: -7.83 , 0.66 , $p = .098$) and BF groups ($B = -1.69$, 95% CI: -5.66 , 2.27 , $p = .40$). Removing two cases with extreme IQ scores from the models resulted in non-significant associations between water fluoride concentration and FSIQ in both groups (Table S3).

Water fluoride concentration was significantly associated with lower PIQ in the FF ($B = -9.26$, 95% CI: -13.77 , -4.76 , $p < .001$) and the BF groups ($B = -6.19$, 95% CI: -10.45 , -1.94 , $p = .004$)

Table 1

Demographic characteristics and exposure outcomes for mother-child pairs by infant feeding status.

	Breastfed ≥ 6 mo. (n = 200)		Formula-fed (n = 198)		
Characteristic	Fluoridated (n = 83)	Non-fluoridated (n = 117)	Fluoridated (n = 68)	Non-fluoridated (n = 130)	p value comparing BF and FF groups
	Mean (SD)/%	Mean (SD)/%	Mean (SD)/%	Mean (SD)/%	
Maternal characteristics					
Years of age at delivery	32.54 (3.64)	32.86 (4.79)	32.91 (4.42)	32.39 (5.11)	.73
Net household income > \$70 K	70.3	72.9	79.7	68	.88
Caucasian	88	93	88	84	.11
Maternal education					
Trade school diploma/high school	14	26*	28	42*	< .001
Bachelor's degree or higher	86	74*	72	58*	< .001
Employed at time of pregnancy	92	90	94	84*	.40
Married/common-law (at time of testing)	100	99	96	92	.001
Smoked in trimester 1	0	1.7	2.9	3.8	.17
Parity (first birth)	45	51	43	47	.61
Number of months exclusively breastfeeding	7.54 (2.95)	7.45 (2.46)	2.63 (2.08)	2.37 (2.13)	< .001
Child characteristics					
Years of age at IQ testing	3.48 (0.29)	3.34 (0.31)*	3.53 (0.28)	3.37 (0.3)*	.32
Female sex	51	53	54	47	.32
HOME total score	48.71 (3.42)	48.09 (3.86)	47.59 (4.33)	46.55 (4.76)	< .001
Second hand smoke in home	2.5	3.4	4.4	5.4	.43
Gestational age in weeks	39.22 (1.55)	39.17 (1.52)	38.68 (2.48)	39.15 (1.53)	.24
Birth weight (kg)	3.42 (0.50)	3.49 (0.46)	3.43 (0.62)	3.46 (0.52)	.75
Full Scale IQ	109.9 (12.4)	108.9 (13.6)	106.1 (15.8)	106.8 (13.5)	.03 ^a
Verbal IQ ^b	115.1 (11.3)	110.4 (12.4)*	110.9 (14.9)	107.1 (13.3)	.00 ^a
Performance IQ ^b	102.0 (15.2)	105.6 (15.8)	99.7 (15.1)	105.6 (13.4)*	.69
Exposure variables					
Water fluoride concentration (mg/L)	0.58 (0.08)	0.13 (0.06)*	0.59 (0.07)	0.13 (0.05)*	.18
% living in fluoridated region	41.5		34.3		.14
Infant fluoride intake (mg F/day)	0.12 (0.07)	0.02 (0.02)*	0.34 (0.12)	0.08 (0.04)*	< .001
MUF concentration (mg/L)	0.70 (0.39)	0.42 (0.28)*	0.64 (0.37)	0.38 (0.27)*	.07

Abbreviations: HOME = Home Observation for Measurement of the Environment; MUF = Maternal urinary fluoride, adjusted for specific gravity; SD = standard deviation.

* $p < .05$ for comparing participants in the breastfed or formula-fed group living in a fluoridated versus non-fluoridated region.

^a p -value reported for main effect of feeding status from 2×2 ANCOVA, adjusting for maternal education (binary), maternal race (binary), child's age at IQ testing (continuous), child's sex, HOME total score (continuous), second-hand smoke status in the child's house (yes, no), and water fluoridation status (fluoridated versus non-fluoridated).

^b Main effect of fluoridation status, adjusting for maternal education (binary), maternal race (binary), child's age at IQ testing (continuous), child's sex, HOME total score (continuous), second-hand smoke status in the child's house (yes, no), and feeding status (BF vs. FF); VIQ: $p = .02$; PIQ: $p < .001$.

Table 2

Adjusted difference in IQ scores at 3–4 years of age per 0.5 mg/L water fluoride concentration and 0.5 mg infant fluoride intake from formula per day, with and without adjusting for maternal urinary fluoride (MUF).

Exposure variable	N	FSIQ B (95% CI)	N	PIQ B (95% CI)	N	VIQ B (95% CI)
Model 1						
Water FI (mg/L)	398		393		397	
Formula-fed		−4.40 (−8.34, −0.46)*		−9.26 (−13.77, −4.76)*		0.89 (−2.87, 4.65)
Breastfed		−1.34 (−5.04, 2.38)		−6.19 (−10.45, −1.94)*		3.06 (−0.49, 6.61)
Water FI (mg/L) adjusted for MUF ^a	350		345		349	
Formula-fed		−3.58 (−7.83, 0.66)		−7.93 (−12.84, −3.01)*		2.60 (−1.98, 7.16)
Breastfed		−1.69 (−5.66, 2.27)		−6.30 (−10.92, −1.68)*		4.20 (−0.06, 8.45)
Model 2						
Fluoride intake from formula	398	−2.69 (−7.38, 2.01)	393	−8.76 (−14.18, −3.34)*	397	3.08 (−1.40, 7.55)
Fluoride intake from formula adjusted for MUF ^b	350	−1.94 (−7.09, 3.21)	345	−7.62 (−13.64, −1.60)*	349	3.05 (−1.89, 7.98)

Abbreviations: FI = fluoride; MUF = maternal urinary fluoride; Regression model adjusted for maternal education (binary), maternal race (binary), child's age at IQ testing (continuous), child's sex, HOME total score (continuous), and second-hand smoke status in the child's house (yes, no).

* $p < .05$.

^a MUF was not significantly associated with FSIQ score ($B = -1.08$, 95% CI: $-1.54, 0.47$, $p = .29$), PIQ score ($B = -1.31$, 95% CI: $-3.63, 1.03$, $p = .27$), or VIQ score ($B = -0.34$, 95% CI: $-2.21, 1.59$, $p = .73$). Note: regression coefficients represent the predicted IQ difference per 0.5 mg/L MUF; effect for both sexes is reported. Variance inflation factor (VIF) for water FI is 2.41 for FSIQ, 2.41 for PIQ, and 2.40 for VIQ when MUF is entered in the model.

^b MUF is significantly associated with PIQ score ($B = -2.38$, 95% CI: $-4.62, -0.27$, $p = .04$), but not FSIQ score ($B = -1.50$, 95% CI: $-3.41, 0.43$, $p = .13$) or VIQ score ($B = -0.11$, 95% CI: $-1.94, 1.74$, $p = .91$). Note: regression coefficients represent the predicted IQ difference per 0.5 mg/L MUF; effect for both sexes is reported. Variance inflation factor (VIF) for infant fluoride intake is 1.10 for FSIQ, 1.12 for PIQ, and 1.10 for VIQ when MUF is entered in the model.

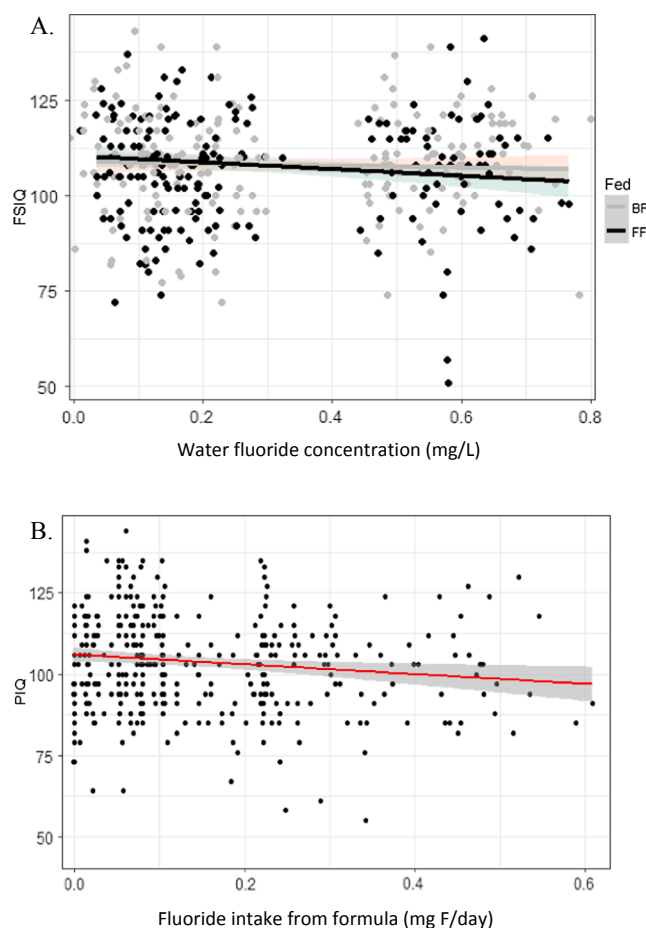


Fig. 1. A. Water fluoride concentration as a predictor of Full Scale IQ with an interaction by formula-fed (FF) vs. breastfed (BF) group. Black data points represent the FF group and grey data points represent the BF group. B. Fluoride intake from formula (mg F/day) as a predictor of Performance IQ score.

(Table 2); the interaction was not significant ($p = .26$). Controlling for MUF, water fluoride concentration remained significantly associated with PIQ in the FF ($B = -7.93$ 95% CI: $-12.84, -3.01, p = .002$) and BF groups ($B = -6.30$, 95% CI: $-10.92, -1.68, p = .008$). Likewise, the associations between water fluoride concentration and PIQ remained significant for both groups after removing two cases with extreme IQ scores (Table S3).

In contrast, water fluoride concentration was not associated with VIQ in the FF ($B = 0.89$, 95% CI: $-2.87, 4.65, p = .64$) or BF group ($B = 3.06$, 95% CI: $-0.49, 6.61, p = .09$); these associations remained non-significant after controlling for MUF (Table 2) and removing two cases with extreme IQ scores (Table S3).

3.3. Model 2: IQ scores and fluoride intake from formula

Fluoride intake from formula was not significantly associated with FSIQ ($B = -2.69$, 95% CI: $-7.38, 2.01, p = .26$) or VIQ ($B = 3.08$, 95% CI: $-1.40, 7.55, p = .18$) (Table 2). In contrast, a 0.5 mg increase in fluoride intake predicted an 8.76-point decrement in PIQ score (95% CI: $-14.18, -3.34, p = .002$; Fig. 1B). Adding MUF to the PIQ model slightly attenuated the association between fluoride intake and PIQ ($B = -7.62$, 95% CI: $-13.64, -1.60, p = .01$) (Table 2). Removing two cases with extreme IQ scores did not appreciably alter the association between fluoride intake and PIQ score, with and without adjustment for MUF (Table S3).

4. Discussion

For each 0.5 mg/L increase in water fluoride concentration, we found a decrease of 4.4 FSIQ points among preschool children who were formula-fed in the first six months of life; 0.5 mg/L is the approximate difference in mean water fluoride level between fluoridated (0.59 mg/L) and non-fluoridated (0.13 mg/L) regions. In contrast, we did not find a significant association between water fluoride concentration and FSIQ among exclusively breastfed children. The association between water fluoride concentration and FSIQ must be interpreted with caution, however, because the association became non-significant when two outliers were removed. We observed an even stronger association between water fluoride and PIQ (non-verbal intelligence). A 0.5 mg/L increase in water fluoride level predicted a decrement in PIQ in both the formula-fed (9.3-points) and the breastfed groups (6.2-points). Adjusting for fetal exposure or removing two extreme scores did not appreciably alter these results.

We observed converging results using fluoride intake from formula, which is a continuous, time-weighted exposure estimate. For each 0.5 mg/day of fluoride intake, we found an 8.8-point decrement in PIQ; adjusting for fetal exposure using MUF attenuated the association only slightly (7.6-point decrement in PIQ). MUF was also negatively associated with PIQ (2.4-point decrement for each 0.5 mg/L increase in MUF). The fluoride intake estimate may reflect a more refined measure of exposure in infancy because it captures differences in both water fluoride level and the proportion of time each child was given formula over the first year of life. Yet, our binary classification of whether a child was exclusively breastfed for 6 months may better capture children who are most vulnerable to neurotoxic effects of fluoride because it subsets those exposed to fluoride during the early infancy period when the brain undergoes significant development (Huttenlocher and Dabholkar, 1997; Kostovic, 2006). Taken together, these findings suggest that using optimally fluoridated water (0.7 mg/L) to reconstitute infant formula may diminish the development of intellectual abilities in young children, particularly for non-verbal abilities. The findings also suggest that both prenatal and postnatal fluoride exposure affect the development of non-verbal intelligence to a greater extent than verbal intelligence. Prior studies examining prenatal exposure to fluoride and IQ showed a similar pattern (Bashash et al., 2017; Green et al., 2019).

Consistent with prior studies showing a positive effect of breastfeeding on cognition (Horta et al., 2015), children in the breastfed group had higher FSIQ and VIQ scores relative to the formula-fed group, regardless of fluoridation status (Table 1); higher education and income levels in the breastfed group likely accounts for part of this association (Walfisch et al., 2013). In contrast, the breastfed group did not differ significantly from the formula-fed group with respect to PIQ score. Children who lived in non-fluoridated regions showed higher PIQ scores than children who lived in fluoridated regions, though this difference was significant only for the formula-fed group, perhaps reflecting a higher vulnerability of nonverbal abilities to fluoride exposure in infancy.

Most studies of fluoride exposure from infant formula consumption have focused on risk for later development of dental enamel fluorosis (Brothwell and Limeback, 2003; Hong et al., 2006; Berg et al., 2011). Beyond fluorosis, the safety of fluoride exposure from infant formula has not been rigorously tested, despite warnings of overexposure (Diesendorf and Diesendorf, 1979). A recent study showed that up to 59% of infants younger than four months exceed the upper limit (0.1 mg/kg/day) (Institutes of Medicine, 1997) when optimally fluoridated water is used to reconstitute infant formula (Harriehausen et al., 2019); 33% and 14.3% of six- and nine-month old infants exceeded the upper limit threshold, respectively. Conversely, breastfed infants receive very low fluoride intake (generally less than 0.01 mg/L), even in communities with fluoridated water (Dabeka et al., 1986; Ekstrand, 1981; Fomon et al., 2000). Our estimate of fluoride intake (0.34 mg F/day) among formula-fed infants who live in a fluoridated region is an

underestimate of actual fluoride intake because we did not include fluoride from other sources, such as the fluoride found in the formula or foods; thus, the association between fluoride intake and IQ scores among formula-fed infants may be stronger than the association obtained in our analysis.

Our results, which showed that higher fluoride exposure in infancy was associated with diminished IQ scores in young children, are consistent with two longitudinal birth cohort studies. In one study involving 299 mother–child pairs living in Mexico City, there was a decrement of 3.2 IQ points in preschool aged children for every 0.5 mg/L of MUF level during pregnancy (Bashash et al., 2017). In the other study, which we conducted using the same Canadian cohort, we reported a decrement of 2.2 IQ points among preschool aged boys for every 0.5 mg/L of MUF level during pregnancy (Green et al., 2019). When MUF was included as a covariate in the current study, the association between MUF and FSIQ was not significant (see Table 2, note a). This discrepancy arises because (1) Green et al. (2019) did not include fluoride exposure in infancy as a covariate and (2) Green et al. (2019) estimated sex-specific MUF effects whereas the current study estimated an overall MUF effect.

The beneficial effects of fluoride predominantly occur at the tooth surface, after teeth have erupted (Limeback, 1999). Fluoride contributes to the prevention of dental caries primarily when it is topically applied to teeth, such as brushing with fluoridated toothpaste (Featherstone, 2001; Limeback, 1999; NRC, 2006; Pizzo et al., 2007; Warren and Levy, 2003). Because fluoride is not essential for growth and development (Scientific Committee on Health and Environmental Risks (SCHER), 2011), there is no recommended intake level of fluoride during fetal development or in the first six months of life before teeth have erupted. Accordingly, the Canadian Pediatric Society recommends administering supplemental fluoride (i.e. systemic exposure) only when primary teeth begin to erupt (American Dental Association) (at approximately 6 months) and only if the child is susceptible to high caries activity and is not exposed to other fluoride-based interventions, such as toothbrushing or water fluoridation (Godel, 2002).

The American Dental Association (Berg et al., 2011; American Dental Association, 2018) advises parents to use optimally fluoridated drinking water to reconstitute concentrate infant formulas, while being cognizant of the potential risk of mild enamel fluorosis development. This recommendation is echoed by the Centers for Disease Control and Prevention (Community Water Fluoridation. Infant Formula) as well as the U.S. Department of Health and Human Services (2015). The Canadian Dental Association (2019) recommends using water with low fluoride concentration (or ready-to-feed formula) when the fluoride level in drinking water is above the optimal level. In addition to tap water, which is reportedly used by 93% of caregivers who feed formula to infants (Brothwell and Limeback, 2003), “nursery” water (which may contain up to 0.7 mg F/L) is marketed for reconstituting formula and sold in Canada and the United States. The availability of fluoridated nursery water gives the false impression that fluoride exposure during early infancy is beneficial prior to teeth eruption.

Formula-fed infants who reside in fluoridated areas have a 70-fold higher intake of fluoride than exclusively breastfed infants (Ekstrand, 1981; Zohoori et al., 2018; United States Environmental Protection Agency, 2010). Formula-fed infants also retain more fluoride than breastfed infants (Zohoori et al., 2018; Ekstrand and Hardell, 1984) because infants have a limited capacity to excrete fluoride before renal function reaches its full capacity at about two years of age (National Research Council (NRC), 2006; Zohoori et al., 2018). Fluoride absorption also depends on the presence of other nutrients (Health Canada, 2010); when fluoride intake is exclusively from reconstituted formula, the bioavailability of fluoride is 65%, whereas a varied diet reduces fluoride absorption in tissues and bone to about 47% (Ekstrand and Ehrnebo, 1979). These factors place formula-fed infants at an even higher risk of fluoride toxicity.

Our study has some limitations. First, infant formulas vary in

fluoride content. Ready-to-use formulas typically have less fluoride than powdered formula (Dabeka and McKenzie, 1987; Fomon et al., 2000); information about formula type was only available for 100 of 198 (50.5%) participants in the formula group; of those, 75% reported using powdered formula, which is the most common type of formula used by the general population (Infant Feeding Practices Survey II; Fomon et al., 2000). Variability in fluoride content is also seen across different types of powdered formula (United States Environmental Protection Agency, 2010; Harriehausen et al., 2019; Mahvi et al., 2010). Additionally, soy-based formula reconstituted with distilled water has more fluoride (0.24–0.30 mg/L depending on whether it is ready-to-feed or concentrated) than milk-based powdered formulas (0.12–0.17 mg/L) (Harriehausen et al., 2019; Van Winkle et al., 1995). Although we lacked data on brand of formula, we have no reason to expect that use of powdered versus ready-to-feed or soy- versus milk-based formula would differ by fluoridation status. Moreover, our effects were primarily based on water fluoride content, which is the major source of fluoride (Buzalaf et al., 2001). Second, we did not have specific information on the type of water (bottled versus tap) used to reconstitute formula. However, mothers typically report using tap water for reconstituting formula (Van Winkle et al., 1995) and we only included children of women who reported drinking tap water in our analyses. Third, there is potential for non-differential misclassification of the feeding status variable because mothers may have been confused by the definition of exclusive breastfeeding on the questionnaire or the responses may have been affected by recall or response bias. As with any survey, women could be confused by the question, but given the demographic of the sample – highly educated, English speaking, and non-teenage mothers – confusion seems less likely. Fourth, our method of estimating infant fluoride intake has not been validated. Finally, children were tested between 3 and 4 years of age and we have no information regarding other possible sources of fluoride that occurred between post-weaning and the age of testing. Thus, other sources of fluoride (e.g. dental products) or more frequent brushing, might differ between participants who lived in fluoridated versus non-fluoridated communities or among those in the breastfeeding versus formula-feeding group. To control for these potential differences, we included maternal education in all models. In addition, the design of our study compares water fluoride level and IQ scores in the formula-fed children using the breast-fed children as a control.

In summary, fluoride intake among infants younger than 6 months may exceed the tolerable upper limits if they are fed exclusively with formula reconstituted with fluoridated tap water. After adjusting for fetal exposure, we found that fluoride exposure during infancy predicts diminished non-verbal intelligence in children. In the absence of any benefit from fluoride consumption in the first six months, it is prudent to limit fluoride exposure by using non-fluoridated water or water with lower fluoride content as a formula diluent.

Funding source

This study was funded by a grant from the National Institute of Environmental Health Science (NIEHS) (grant #R21ES027044). The MIREC Study was supported by the Chemicals Management Plan at Health Canada, the Ontario Ministry of the Environment, and the Canadian Institutes for Health Research (grant #MOP-81285).

Financial disclosure

The authors have no financial disclosures.

Contributors statement

Dr Till conceptualized and designed the study, drafted the initial manuscript, and reviewed and revised the manuscript. Ms Green designed the study, curated the data, carried out the initial data analysis,

reviewed and revised the manuscript. Drs Flora and Hornung supervised data analysis, reviewed and revised the manuscript. Ms. Farmus assisted with data analysis, reviewed and revised the manuscript. Dr Martinez-Mier reviewed and revised the manuscript and supervised the analysis of maternal urinary fluoride. Mr Blazer collected the water fluoride data from water treatment plants and reviewed the manuscript. Drs Ayotte and Muckle assisted with initial data collection, and critically reviewed and revised the manuscript. Dr Lanphear conceptualized the study, and critically reviewed and revised the manuscript. All authors approved the final manuscript as submitted and agree to be accountable for all aspects of the work.

Declaration of Competing Interest

The authors declared that there is no conflict of interest.

Acknowledgements

The authors gratefully acknowledge: Nicole Lupien, Stéphanie Bastien, and Romy-Leigh McMaster and the MIREC Study Coordinating Staff for their administrative support, as well as the MIREC study group of investigators and site investigators; the INSPQ for measuring the urinary creatinine; Christine Buckley, Dr. Frank Lippert and Prithvi Chandrappa for their analysis of urinary fluoride at the Indiana University School of Dentistry; and Dr. John Minnery for his valuable engineering advice regarding water fluoridation. The authors are also grateful to the staff affiliated with community water treatment plants who helped to provide water fluoride data for this study.

Appendix A. Supplementary material

Supplementary data to this article can be found online at <https://doi.org/10.1016/j.envint.2019.105315>.

References

- American Dental Association, 2018. Fluoridation Facts.
- American Dental Association. Eruption Charts. <https://www.mouthhealthy.org/en/az-topics/e/eruption-charts>.
- Arbuckle, T.E., Fraser, W.D., Fisher, M., et al., 2013. Cohort profile: The maternal-infant research on environmental chemicals research platform. *Paediatr. Perinat. Epidemiol.* 27 (4), 415–425. <https://doi.org/10.1111/ppe.12061>.
- Bashash, M., Thomas, D., Hu, H., et al., 2017. Prenatal fluoride exposure and cognitive outcomes in children at 4 and 6–12 years of age in Mexico. *Environ. Health Perspect.* 125 (9), 097017. <https://doi.org/10.1289/EHP655>.
- Bashash, M., Marchand, M., Hu, H., et al., 2018. Prenatal fluoride exposure and attention deficit hyperactivity disorder (ADHD) symptoms in children at 6–12 years of age in Mexico City. *Environ. Int.* 121, 658–666. <https://doi.org/10.1016/j.envint.2018.09.017>.
- Berg, J., Gerweck, C., Hujoel, P.P., et al., 2011. Evidence-based clinical recommendations regarding fluoride intake from reconstituted infant formula and enamel fluorosis. *J. Am. Dent. Assoc.* 142 (1), 79–87. <https://doi.org/10.14219/jada.archive.2011.0032>.
- Breastfeeding Report Card. United States, 2018. Centers for Disease Control and Prevention. <https://www.cdc.gov/breastfeeding/data/reportcard.htm> (published 2018).
- Brothwell, D., Limeback, H., 2003. Breastfeeding is protective against dental fluorosis in a nonfluoridated rural area of Ontario, Canada. *J. Hum. Lact.* 19 (4), 386–390. <https://doi.org/10.1177/0890334403257935>.
- Buzalaf, M.A.R., Granjeiro, J.M., Damante, C.A., 2001. Fluoride content of infant formulas prepared with deionized, bottled mineral and fluoridated drinking water. *ASDC J. Dent. Child.* 68 (1), 10–37.
- Buzalaf, M.A.R., Damante, C.A., Trevizani, L.M.M., Granjeiro, J.M., 2004. Risk of fluorosis associated with infant formulas prepared with bottled water. *J. Dent. Child (Chic)* 71 (2), 110–113.
- Caldwell, B., Bradley, R., 1984. Home Observation for Measurement of the Environment (HOME) – Revised Edition. University of Arkansas, Little Rock.
- Canadian Dental Association, 2019. Use of Fluorides in Caries Prevention (accessed March 4, 2019).
- Carignan, C.C., Cottingham, K.L., Jackson, B.P., Farzan, S.F., Gandolfi, A.J., 2015. Research | Children's health estimated exposure to arsenic in breastfed and formula-fed infants in a United States Cohort. *Environ. Health Perspect.* 500 (5), 500–507.
- Choi, A.L., Sun, G., Zhang, Y., Grandjean, P., 2012. Developmental fluoride neurotoxicity: a systematic review and meta-analysis. *Environ. Health Perspect.* 120 (10), 1362–1368. <https://doi.org/10.1289/ehp.1104912>.
- Critch, J.C.P.S., 2013. Nutrition for healthy term infants, birth to six months: an overview. *Paediatr. Child Heal.* 18 (4), 206–207.
- Dabeka, R.W., McKenzie, A.D., 1987. Lead, cadmium, and fluoride levels in market milk and infant formulas in Canada. *J. Assoc. Off. Anal. Chem.* 70 (4), 754–757.
- Dabeka, R.W., Karpinski, K.F., McKenzie, A.D., Bajdik, C.D., 1986. Survey of lead, cadmium and fluoride in human milk and correlation of levels with environmental and food factors. *Food Chem. Toxicol.* 24 (9), 913–921. [https://doi.org/10.1016/0278-6915\(86\)90318-2](https://doi.org/10.1016/0278-6915(86)90318-2).
- Dewey, G., Heinig, M.J., Nommsen, L.A., Lonnerdal, B., 1991. Maternal versus infant factors related to breast milk intake and residual milk volume: The DARLING Study. *Pediatrics* 87 (6), 829–837.
- Diesendorf, M., Diesendorf, A., 1979. Suppression by medical journals of a warning about overdosing formula-fed infants with fluoride. *Acc. Res.* 1997 (5), 225–237. <https://doi.org/10.1080/08989629708573911>.
- Do, L.G., Levy, S.M., Spencer, A.J., 2012. Association between infant formula feeding and dental fluorosis and caries in Australian children. *J. Public Health Dent.* 72 (2), 112–121. <https://doi.org/10.1111/j.1752-7325.2011.00290.x>.
- Dong, L., Yao, P., Chen, W., Li, P., Shi, X., 2018. Investigation of dental fluorosis and intelligence levels of children in drinking water-related endemic fluorosis areas of Xi'an. *Chin. J. Epidemiol.* 37 (1), 45–48.
- Eidelman, A.I.S.R., 2012. Breastfeeding and the use of human milk. *Pediatrics* 129, e827–e841.
- Ekstrand, J., 1981. No evidence of transfer of fluoride from plasma to breast milk. *Br. Med. J.* 283, 761.
- Ekstrand, J., Ehrnebo, M., 1979. Influence of milk products on fluoride bioavailability in man. *Eur. J. Clin. Pharmacol.* 16, 211–215.
- Ekstrand, J., Hardell, L.I.S.C., 1984. Fluoride balance studies on infants in a 1-ppm-water-fluoride area. *Caries Res.* 18, 87–92.
- Esala, S., Vuori, E., Helle, A., 1982. Effect of maternal fluorine intake on breast milk fluoride content. *Br. J. Nutr.* 48 (2), 201–204.
- Faraji, H., Mohammadi, A.A., Akbari-adegani, B., Saatloo, V., Lashkarboloki, G., Mahvi, A.H., 2014. Correlation between fluoride in drinking water and its levels in breast milk in Golestan Province. *Northern Iran.* 43 (12), 1664–1668.
- Featherstone, J., 2001. The science and practice of caries prevention. *J. Am. Dent. Assoc.* 131 (7), 887–899. <https://doi.org/10.14219/jada.archive.2000.0307>.
- Fomon, S.J., Ekstrand, J., Ziegler, E.E., 2000. Fluoride intake and prevalence of dental fluorosis: trends in fluoride intake with special attention to infants. *J. Public Health Dent.* 60 (3), 131–139. <https://doi.org/10.1111/j.1752-7325.2000.tb03318.x>.
- Fv, Z., Pj, M., Omid, N., Abuhaloob, L., Impact, M.A., 2012. Impact of water fluoride concentration on the fluoride content of infant foods and drinks requiring preparation with liquids before feeding. *Commun. Dent. Oral Epidemiol.* 1, 432–440. <https://doi.org/10.1111/j.1600-0528.2012.00688.x>.
- Godel, J., Canadian Paediatric Society, Nutrition and Gastroenterology Committee, 2002. The use of fluoride in infants and children. *Paediatr. Child Health.* 7 (8), 569–572.
- Grandjean, P., Landrigan, P., 2006. Developmental neurotoxicity of industrial chemicals. *Lancet* 368 (9553), 2167–2178. [https://doi.org/10.1016/S0140-6736\(06\)69665-7](https://doi.org/10.1016/S0140-6736(06)69665-7).
- Green, R., Lanphear, B., Hornung, R., Flora, D., Martinez-Mier, E.A., Neufeld, R., Ayotte, P., Muckle, G., Till, C., 2019. Fluoride exposure during fetal development and intellectual abilities in a Canadian birth cohort. *JAMA Pediatr.* 173 (10), 940–948. <https://doi.org/10.1001/jamapediatrics.2019.1729>.
- Harriehausen, C.X., Dosani, F.Z., Chiquet, B.T., Barratt, M.S., Quock, R.L., 2019. Fluoride intake of infants from formula. *J. Clin. Pediatr. Dent.* 43 (1), 8–11. <https://doi.org/10.17796/1053-4625.43.1.7>.
- Health Canada, 2010. Guidelines for Canadian Drinking Water Quality: Guideline Technical Document—Fluoride. Air and Climate Change Bureau, Healthy Environments and Consumer Safety Branch, Health Canada, Ottawa, Ontario doi: Catalogue No. H128-1/11-647E-PDF.
- <https://www.cdc.gov/fluoridation/faqs/infant-formula.html> (accessed 1 April 2019).
- Health Canada. Trends in Breastfeeding Practices in Canada (2001 to 2009–2010). <http://www.hc-sc.gc.ca/fn-an/surveill/nutrition/commun/prenatal/trends-tendances-eng.php#a2> (accessed February 21, 2016).
- Hong, L., Sm, L., Broffitt, B., et al., 2006. Timing of fluoride intake in relation to development of fluorosis on maxillary central incisors. *Commun. Dent. Oral Epidemiol.* 299–309.
- Horta, B.L., De Mola CL, Victora, C.G., 2015. Breastfeeding and intelligence: a systematic review and meta-analysis. *Acta Paediatr.* 104 (467), 14–19. <https://doi.org/10.1111/apa.13139>.
- Hujoel, P., Zina, L., Moimaz, S., Cunha-cruz, J., 2009. Infant formula and enamel fluorosis: a systematic review. *JADA* 140 (7), 841–854. <https://doi.org/10.14219/jada.archive.2009.0278>.
- Huttenlocher, P.R., Dabholkar, A.S., 1997. Regional Differences in Synaptogenesis in Human Cerebral Cortex. *J. Comp. Neurol.* 178 (May), 167–178.
- Iheozor-Ejiofor, Z., Worthington, H.V., Walsh, T., O'Malley, L., Clarkson, J.E., Macey, R., Alam, R., Tugwell, P., Welch, V.G., 2015. Water fluoridation for the prevention of dental caries. *Cochrane Database Syst. Rev.* 6, CD010856. <https://doi.org/10.1002/14651858.CD010856.pub2>.
- Infant Feeding Practices Survey II. Web Table 3.16. Percent of babies who were fed each type of formula in the past 7 days by infant age among formula fed babies. Centers for Disease Control and Prevention. www.cdc.gov/ifps/res (accessed March 4, 2019).
- Institutes of Medicine, 1997. Dietary Reference Intakes for Calcium, Phosphorus, Magnesium, Vitamin D, and Fluoride. Standing Committee on the Scientific Evaluation of Dietary Reference Intakes. Food and Nutrition Board. <http://www.nap.edu/catalog/5776.html>.
- Karimzade, S., Aghaei, M., Mahvi, A.H., 2014. Investigation of intelligence quotient in 9–12-year-old children exposed to high- and low-drinking water fluoride in West Azerbaijan Province, Iran. *Fluoride* 47 (1), 9–14.
- Kleinbaum, D.G., Kupper, L.L., Morgenstern, H., 1982. *Epidemiologic Research*.

- Principles and Quantitative Methods. Lifetime Learning Publications.
- Kostovic, I., 2006. The development of cerebral connections during the first 20 e 45 weeks' gestation. *Semin. Fetal Neonatal. Med.* 11 (6), 415–422. <https://doi.org/10.1016/j.siny.2006.07.001>.
- Levy, S.M., Broffitt, B., Marshall, T.A., Eichenberger-Gilmore, J.M., Warren, J.J., 2010. Associations between fluorosis of permanent incisors and fluoride intake from infant formula, other dietary sources and dentifrice during early childhood. *J. Am. Dent. Assoc.* 141 (10), 1190–1201. <https://doi.org/10.14219/jada.archive.2010.0046>.
- Limeback, H., 1999. A re-examination of the pre-eruptive and post-eruptive mechanism of the anti-caries effects of fluoride: is there any anti-caries benefit from swallowing fluoride? *Commun. Dent. Oral Epidemiol.* 27 (August), 62–71. <https://doi.org/10.1111/j.1600-0528.1999.tb01993.x>.
- Mahvi, A.H., Ghanbarian, M., Ghanbarian, M., Khosravi, A., Ghanbarian, M., 2010. Determination of fluoride concentration in powdered milk in Iran. *Br. J. Nutrit.* 2012, 1077–1079. <https://doi.org/10.1017/S0007114511003941>.
- Malin, A.J., Till, C., 2015. Exposure to fluoridated water and attention deficit hyperactivity disorder prevalence among children and adolescents in the United States: an ecological association. *Environ. Health* 14 (1), 1–10. <https://doi.org/10.1186/s12940-015-0003-1>.
- Martínez-Mier, E.A., Cury, J.A., Heilman, J.R., et al., 2011. Development of gold standard ion-selective electrode-based methods for fluoride analysis. *Caries Res.* 45 (1), 3–12. <https://doi.org/10.1159/000321657>.
- Mcknight-hanes, M.C., Leverett, D.M.D.D.H., Adair, S.M., Shields, M.S.C.P., 1988. Fluoride content of infant formulas: Soy-based formulas as a potential factor in dental fluorosis. *Pediatr. Dent.* 10 (3), 189–194.
- National Health and Medical Research Council (NHMRC), 2017. Public Statement 2017 Water Fluoridation and Human Health in Australia.
- National Research Council (NRC), 2006. Fluoride in Drinking Water: A Scientific Review of EPA's Standards. National Academies Press, Washington, DC doi: <http://www.nap.edu>.
- Pizzo, G., Piscopo, M.R., Pizzo, I., 2007. Community water fluoridation and caries prevention: a critical review. *Clin. Oral Invest.* 11 (3), 189–193. <https://doi.org/10.1007/s00784-007-0111-6>.
- Rice, D., Barone Jr., S., 2000. Critical periods of vulnerability for the developing nervous system: evidence from humans and animal models. *Environ. Health Perspect.* 108 (Suppl), 511–533. <http://ehpnet1.niehs.nih.gov/members/2000/suppl-3/511-533rice/rice-full.html><http://ehpnet1.niehs.nih.gov/docs/2000/suppl-3/511-533rice/abstract.html>http://www.ncbi.nlm.nih.gov/entrez/query.fcgi?cmd=Retrieve&db=PubMed&dopt=Citation&list_uids=10852851.
- Riddell, J., Malin, A.J., Flora, D., McCague, H., Till, C., 2019. Association of water fluoride and urinary fluoride concentrations with Attention Deficit Hyperactivity Disorder in Canadian youth. *Environ. Int.* 133 (Part B). <https://doi.org/10.1016/j.envint.2019.105190>.
- Scientific Committee on Health and Environmental Risks (SCHER), 2011. Critical Review of Any New Evidence on the Hazard Profile, Health Effects, and Human Exposure to Fluoride and the Fluoridating. *Agents of Drinking Water*.
- Till, C., Green, R., Grundy, J., Hornung, R., Neufeld, R., Martínez-Mier, A., Ayotte, P., Muckle, G., Lanphear, B., 2018. Community water fluoridation and urinary fluoride concentrations in a national sample of pregnant women in Canada. *Environ. Health Perspect.* 126 (10). <https://doi.org/10.1289/EHP3546>.
- U.S. Department of Health and Human Services Federal Panel on Community Water Fluoridation, 2015. U.S. public health service recommendation for fluoride concentration in drinking water for the prevention of dental caries. *Public Health Rep.* 130 (1), 1–14. <https://doi.org/10.1177/003335491513000408>.
- United States Environmental Protection Agency, 2010. Fluoride: Relative Source Contribution Analysis. Vol. 820-R-10-0.
- Valdez Jiménez, L., López Guzmán, O.D., Cervantes Flores, M., et al., 2017. In utero exposure to fluoride and cognitive development delay in infants. *Neurotoxicology* 59, 65–70. <https://doi.org/10.1016/j.neuro.2016.12.011>.
- Van Winkle, S., Levy, S.M., Kiritsy, M.C., Heilman, J.R., Wefel, J.S., Marshall, T., 1995. Water and formula fluoride concentrations: significance for infants fed formula. *Pediatr. Dent.* 17 (4), 305–310.
- Walfisch, A., Sermer, C., Cressman, A., Koren, G., 2013. Breast milk and cognitive development—the role of confounders: a systematic review. *BMJ Open.* 3 (8), e003259. <https://doi.org/10.1136/bmjopen-2013-003259>.
- Walton, J.L., Messer, L.B., 1981. Dental caries and fluorosis in breast-fed and bottle-fed children. *Caries Res.* 15, 124–137.
- Warren, J.J., Levy, S.M., 2003. Current and future role of fluoride in nutrition. *Dent. Clin. North Am.* 47 (2), 225–243.
- Wechsler, D., 2002. Wechsler Preschool and Primary Scale of Intelligence – Third Edition: Canadian. Pearson Clinical Assessment, Toronto, ON, Canada.
- Zhang, S., Zhang, X., Liu, H., et al., 2015. Modifying effect of COMT gene polymorphism and a predictive role for proteomics analysis in children's intelligence in endemic fluorosis area in Tianjin, China. *Toxicol. Sci.* 144 (2), 238–245. <https://doi.org/10.1093/toxsci/kfu311>.
- Zohoori, F.V., Omid, N., Sanderson, R.A., Valentine, R.A., Maguire, A., 2018. Fluoride retention in infants living in fluoridated and non-fluoridated areas: effects of weaning. *Br. J. Nutrit.* 1–8. <https://doi.org/10.1017/S0007114518003008>.

Prenatal Fluoride Exposure and Cognitive Outcomes in Children at 4 and 6–12 Years of Age in Mexico

Morteza Bashash,¹ Deena Thomas,² Howard Hu,¹ E. Angeles Martinez-Mier,³ Brisa N. Sanchez,² Niladri Basu,⁴ Karen E. Peterson,^{2,5,6} Adrienne S. Ettinger,² Robert Wright,⁷ Zhenzhen Zhang,² Yun Liu,² Lourdes Schnaas,⁸ Adriana Mercado-García,⁹ Martha María Téllez-Rojo,⁹ and Mauricio Hernández-Avila⁹

¹Dalla Lana School of Public Health, University of Toronto, Toronto, Ontario, Canada

²University of Michigan School of Public Health, Ann Arbor, Michigan, USA

³Indiana University School of Dentistry, Indiana University-Purdue University Indianapolis, Indianapolis, Indiana, USA

⁴Faculty of Agricultural and Environmental Sciences, McGill University, Montreal, Quebec, Canada

⁵Center for Human Growth and Development, University of Michigan, Ann Arbor, Michigan, USA

⁶Harvard T.H. Chan School of Public Health, Boston, Massachusetts, USA

⁷Icahn School of Medicine at Mount Sinai, New York, New York, USA

⁸Instituto Nacional de Perinatología, Mexico City, Mexico

⁹Instituto Nacional de Salud Pública, Cuernavaca, Morelos, Mexico

BACKGROUND: Some evidence suggests that fluoride may be neurotoxic to children. Few of the epidemiologic studies have been longitudinal, had individual measures of fluoride exposure, addressed the impact of prenatal exposures or involved more than 100 participants.

OBJECTIVE: Our aim was to estimate the association of prenatal exposure to fluoride with offspring neurocognitive development.

METHODS: We studied participants from the Early Life Exposures in Mexico to Environmental Toxicants (ELEMENT) project. An ion-selective electrode technique was used to measure fluoride in archived urine samples taken from mothers during pregnancy and from their children when 6–12 y old, adjusted for urinary creatinine and specific gravity, respectively. Child intelligence was measured by the General Cognitive Index (GCI) of the McCarthy Scales of Children's Abilities at age 4 and full scale intelligence quotient (IQ) from the Wechsler Abbreviated Scale of Intelligence (WASI) at age 6–12.

RESULTS: We had complete data on 299 mother–child pairs, of whom 287 and 211 had data for the GCI and IQ analyses, respectively. Mean (SD) values for urinary fluoride in all of the mothers ($n=299$) and children with available urine samples ($n=211$) were 0.90 (0.35) mg/L and 0.82 (0.38) mg/L, respectively. In multivariate models we found that an increase in maternal urine fluoride of 0.5 mg/L (approximately the IQR) predicted 3.15 (95% CI: –5.42, –0.87) and 2.50 (95% CI: –4.12, –0.59) lower offspring GCI and IQ scores, respectively.

CONCLUSIONS: In this study, higher prenatal fluoride exposure, in the general range of exposures reported for other general population samples of pregnant women and nonpregnant adults, was associated with lower scores on tests of cognitive function in the offspring at age 4 and 6–12 y. <https://doi.org/10.1289/EHP655>

Introduction

Community water, salt, milk, and dental products have been fluoridated in varying degrees for more than 60 y to prevent dental caries, while fluoride supplementation has been recommended to prevent bone fractures (Jones et al. 2005). In addition, people may be exposed to fluoride through the consumption of naturally contaminated drinking water, dietary sources, dental products, and other sources (Doull et al. 2006). Whereas fluoride is added to drinking water [in the United States at levels of 0.7–1.2 mg/L (Doull et al. 2006)] to promote health, populations with exceptionally high exposures, often from naturally contaminated drinking water, are at risk of adverse health effects, including fluorosis.

In the United States, the U.S. Environmental Protection Agency (EPA) is responsible for establishing maximum permissible concentrations of contaminants, including fluoride, in public drinking-water systems. These standards are guidelines for restricting the amount of fluoride contamination in drinking water, not

standards for intentional drinking-water fluoridation. In 2006 the U.S. EPA asked the U.S. National Research Council (NRC) to reevaluate the existing U.S. EPA standards for fluoride contamination, including the maximum contaminant level goal (MCLG, a concentration at which no adverse health effects are expected) of 4 mg/L, to determine if the standards were adequate to protect public health (Doull et al. 2006). The committee concluded that the MCLG of 4 mg/L should be lowered because it puts children at risk of developing severe enamel fluorosis, and may be too high to prevent bone fractures caused by fluorosis (Doull et al. 2006). The Committee also noted some experimental and epidemiologic evidence suggesting that fluoride may be neurotoxic (Doull et al. 2006).

The National Toxicology Program (NTP) recently reviewed animal studies on the effects of fluoride on neurobehavioral outcomes and concluded that there was a moderate level of evidence for adverse effects of exposures during adulthood, a low level of evidence for effects of developmental exposures on learning and memory, and a need for additional research, particularly on the developmental effects of exposures consistent with those resulting from water fluoridation in the United States (Doull et al. 2006; NTP 2016). Human studies have shown a direct relationship between the serum fluoride concentrations of maternal venous blood and cord blood, indicating that the placenta is not a barrier to the passage of fluoride to the fetus (Shen and Taves, 1974). Fluoride was shown to accumulate in rat brain tissues after chronic exposures to high levels, and investigators have speculated that accumulation in the hippocampus might explain effects on learning and memory (Mullenix et al. 1995). An experimental study on mice has shown that fluoride exposure may have adverse effects on neurodevelopment, manifesting as both cognitive and behavioral abnormalities later in life (Liu et al. 2014).

Please send correspondence to M. Bashash, Dalla Lana School of Public Health, 6th floor, 155 College St., Toronto, Ontario M5R3M7 Canada. Telephone: +1-416-978-6512. Email: m.bashash@utoronto.ca. Supplemental Material is available online (<https://doi.org/10.1289/EHP655>).

The authors declare they have no actual or potential competing financial interests.

Received 14 June 2016; Revised 8 May 2017; Accepted 9 May 2017; Published 19 September 2017.

Note to readers with disabilities: EHP strives to ensure that all journal content is accessible to all readers. However, some figures and Supplemental Material published in EHP articles may not conform to 508 standards due to the complexity of the information being presented. If you need assistance accessing journal content, please contact ehponline@niehs.nih.gov. Our staff will work with you to assess and meet your accessibility needs within 3 working days.

Most epidemiologic studies demonstrating associations between fluoride exposure and lower neuropsychological indicators have been conducted in populations living in regions with endemic fluorosis that are exposed to high levels of fluoride in contaminated drinking water. The epidemiologic evidence is limited, however, with most studies using an ecologic design to estimate childhood exposures based on neighborhood measurements of fluoride (e.g., drinking water levels) rather than personal exposure measures. Moreover, almost all existing studies of childhood outcomes are cross-sectional in nature, rendering them weak contributors towards causal inference.

The main objective of this study was to assess the potential impact of prenatal exposures to fluoride on cognitive function and test hypotheses related to impacts on overall cognitive function. We hypothesized that fluoride concentrations in maternal urine samples collected during pregnancy, a proxy measure of prenatal fluoride exposure, would be inversely associated with cognitive performance in the offspring children. Overall, to our knowledge, this is one of the first and largest longitudinal epidemiologic studies to exist that either address the association of early life exposure to fluoride to childhood intelligence or study the association of fluoride and cognition using individual biomarker of fluoride exposure.

Methods

This is a longitudinal birth cohort study of measurements of fluoride in the urine of pregnant mothers and their offspring (as indicators of individual prenatal and postnatal exposures to fluoride, respectively) and their association with measures of offspring cognitive performance at 4 and 6–12 y old. The institutional review boards of the National Institute of Public Health of Mexico, University of Toronto, University of Michigan, Indiana University, and Harvard T.H. Chan School of Public Health and participating clinics approved the study procedures. Participants were informed of study procedures prior to signing an informed consent required for participation in the study.

Participants

Mother–child pairs in this study were participants from the successively enrolled longitudinal birth cohort studies in Mexico City that comprise the Early Life Exposures in Mexico to Environmental Toxicants (ELEMENT) project. Of the four ELEMENT cohorts [that have been described elsewhere (Afeiche et al. 2011)], Cohort 1 and Cohort 2B recruited participants at birth and did not have archived maternal-pregnancy urine samples required for this analysis; they were thus excluded. Mothers for Cohort 2A ($n = 327$) and 3 ($n = 670$) were all recruited from the same three hospitals in Mexico City that serve low-to-moderate income populations. Cohort 2A was an observational study of prenatal lead exposure and neurodevelopmental outcomes in children (Hu et al. 2006). Women who were planning to become pregnant or were pregnant were recruited during May 1997–July 1999 and were considered eligible if they consented to participate; were ≤ 14 wk of gestation at the time of recruitment; planned to stay in the Mexico City study area for at least 5 y; did not report a history of psychiatric disorders, high-risk pregnancies, gestational diabetes; did not report current use of daily alcohol, illegal drugs, and continuous prescription drugs; and were not diagnosed with preeclampsia, renal disease, circulatory diseases, hypertension, and seizures during the index pregnancy.

Cohort 3 mothers were pregnant women (≤ 14 wk of gestation) recruited from 2001 to 2003 for a randomized trial of the effect of calcium supplementation during pregnancy on maternal

blood lead levels (Ettinger et al. 2009). Eligibility criteria were the same as for Cohort 2A, and 670 agreed to participate.

Exposure Assessment

By virtue of living in Mexico, individuals participating in the study have been exposed to fluoridated salt (at 250 ppm) (Secretaría-de-Salud 1995, 1996) and to varying degrees of naturally occurring fluoride in drinking water. Previous reports, based on samples taken from different urban and rural areas, indicate that natural water fluoride levels in Mexico City may range from 0.15 to 1.38 mg/L (Juárez-López et al. 2007; Martínez-Mier et al. 2005). Mean fluoride content for Mexico City's water supply is not available because fluoride is not reported as part of water quality control programs in Mexico.

Mother–child pairs with at least one archived urine sample from pregnancy and measures of neurocognitive function in the offspring were included in this study. In terms of when the archived samples were collected, the pregnant mothers were invited for assessments with the collection of samples during trimester 1 (13.6 ± 2.1 wk for Cohort 3 and 13.7 ± 3.5 wk for Cohort 2A), trimester 2 (25.1 ± 2.3 wk for Cohort 3 and 24.4 ± 2.9 wk for Cohort 2A), and trimester 3 (33.9 ± 2.2 wk for Cohort 3 and 35.0 ± 1.8 wk for Cohort 2A).

A spot (second morning void) urine sample was targeted for collection during each trimester of pregnancy of ELEMENT mothers as well as the offspring children at the time of their measurements of intelligence at 6–12 y old. The samples were collected into fluoride-free containers and immediately frozen at the field site and shipped and stored at -20°C at the Harvard T. H. Chan School of Public Health (HSPH), and then at -80°C at the University of Michigan School of Public Health (UMSPH).

A procedure for urine analysis of fluoride described elsewhere (Martínez-Mier et al. 2011) was adapted and modified for this study. The fluoride content of the urine samples was measured using ion-selective electrode-based assays. First, 3 M sulfuric acid saturated with hexamethyldisiloxane (HMDS) was added to the sample to allow fluoride to diffuse from the urine for 20–24 hr. The diffused fluoride was allowed to collect in 0.05 M of sodium hydroxide on the interior of the petri dish cover. Once the diffusion was complete, 0.25 M of acetic acid was added to the sodium hydroxide to neutralize the solution and then analyzed directly using a fluoride ion-selective electrode (Thermo Scientific Orion, Cat#13-642-265) and pH/ISE meter (Thermo Scientific Orion, Cat#21-15-001). All electrode readings (in millivolts) were calculated from a standard curve. Analyses were performed in a Class 100/1,000 clean room. Quality control measures included daily instrument calibration, procedural blanks, replicate runs, and the use of certified reference materials (Institut National de Santé Publique du Québec, Cat #s 0910 and 1007; NIST3183, Fluoride Anion Standard). Urinary fluoride concentrations were measured at the UMSPH and the Indiana University Oral Health Research Institute (OHRI) as previously described (Thomas et al. 2016). A validation study comparing measures taken by the two labs in the same samples revealed a between-lab correlation of 0.92 (Thomas et al. 2016).

There were a total of 1,484 prenatal samples measured at the UMSPH lab. All of these samples were measured in duplicate. Of these, 305 (20%) of them did not meet the quality control criteria for ion-selective electrode-based methods (i.e., $\text{RSD} < 20\%$ for samples with $\text{F level} < 0.2$ ppm or $\text{RSD} < 10\%$ when $\text{F level} > 0.2$ ppm) (Martínez-Mier et al. 2011). Of these 305, 108 had a second aliquot available and were successfully measured at the OHRI lab in Indiana (sufficient urine volume was not available for the remaining 197 samples). The OHRI lab in Indiana also measured an additional 289 samples. Of the 397

total samples measured at the OHRI lab in Indiana, 139 (35%) were measured in duplicate, for which >95% complied with the quality control criteria above; thus, all 139 values were retained. The remaining 258 (65%) were not measured in duplicate because of limitations in available urine volume, but were included in the study given the excellent quality control at the OHRI lab. In total, we ended up with 1,576 prenatal urine samples with acceptable measures of fluoride.

Of these 1,576 urine samples, 887 also had data on urinary creatinine and were associated with mother–offspring pairs who had data on the covariates of interest and GCI or IQ in the offspring. The urinary creatinine data were used to correct for variations in urine dilution at the time of measurement (Baez et al. 2014). Creatinine-adjusted urinary fluoride concentrations were obtained for each maternally derived sample by dividing the fluoride concentration (MUF) in the sample by the sample's creatinine concentration (MUC), and multiplying by the average creatinine concentration of samples available at each trimester ($MUC_{average}$) using the formula: $(MUF/MUC) \times MUC_{average}$. The values of average creatinine concentration used for the $MUC_{average}$ at each trimester were derived from the larger pool of trimester-1, -2, and -3 samples from Cohorts 2A and 3 examined in our previous report on maternal fluoride biomarker levels (Thomas et al. 2016): 100.81, 81.60, and 72.41 (mg/L), respectively. For each woman, an average of all her available creatinine-adjusted urinary fluoride concentrations during pregnancy (maximum three samples and minimum one sample) was computed and used as the exposure measure (MUF_{cr}). For children, as creatinine measurements were not available, urinary fluoride values (CUF) were corrected for specific gravity (SG) using the formula $CUF_{sg} = CUF(1.02 - 1)/(SG - 1)$ (Usuda et al. 2007).

After calculating MUF_{cr} for the 887 urine samples noted above, 10 values of MUF_{cr} were identified as extreme outliers (>3.5 SDs) and were dropped, leaving 877 measures of MUF_{cr} . These 877 measures of MUF_{cr} stemmed from 512 unique mothers. Of these 512, 71 participants had measurements from each of the three trimesters; 224 had measurements from two of the three trimesters (74, T1 and T2; 131, T1 and T3; and 19, T2 and T3); and 217 had measurements from only one of the trimesters (159, T1; 34, T2; and 24, T3).

Measurement of Outcomes

At age 4 y, neurocognitive outcomes were measured using a standardized version of McCarthy Scales of Children's Abilities (MSCA) translated into Spanish (McCarthy 1991). MSCA evaluates verbal, perceptual-performance, quantitative, memory, and motor abilities of preschool-aged children, and it has previously been successfully used in translated versions (Braun et al. 2012; Julvez et al. 2007; Kordas et al. 2011; Puertas et al. 2010). For this analysis, we focused on the General Cognitive Index (GCI), which is the standardized composite score produced by the MSCA (McCarthy 1991). For children 6–12 y old a Spanish-version of the Wechsler Abbreviated Scale of Intelligence (WASI) (Wechsler 1999) was administered. WASI includes four subtests (Vocabulary, Similarities, Block Design, and Matrix Reasoning), which provide estimates of Verbal, Performance, and Full-Scale IQ (Wechsler 1999). Both tests were administered by a team of three psychologists who were trained and supervised by an experienced developmental psychologist (L.S.). This team of three psychologists applied all of the McCarthy tests as well as the WASI-FSIQ tests. At the time of follow-up visits (age 4 and 6–12 y), each child was evaluated by one of the psychologists who was blind to the children's fluoride exposure. The inter-examiner reliability of the psychologists was

evaluated by having all three psychologists participate in assessments on a set of 30 individuals. For these 30, the inter-examiner reliability of the psychologists was evaluated by calculating the correlation in GCI scores by two of the psychologists with the scores of a third psychologist whom they observed applying the test in all three possible combinations with 10 participants for each observers–examiner pair (i.e., psychologist A (applicant) was observed by psychologist B and psychologist C; psychologist B (applicant) was observed by psychologist A and psychologist C; and psychologist C (applicant) was observed by psychologist A and psychologist B). The mean observer–examiner correlation was 0.99. All raw scores were standardized for age and sex (McCarthy 1991). Inter-examiner reliability was not examined on the WASI test.

Measurement of Covariates

Data were collected from each subject by questionnaire on maternal age (and date of birth), education, and marital status at the first pregnancy visit; on birth order, birth weight, and gestational age at delivery; and on maternal smoking at every prenatal and postnatal visit. Gestational age was estimated by registered nurses. Maternal IQ was estimated using selected subtests of the Wechsler Adult Intelligence Scale (WAIS)-Spanish (Information, Comprehension, Similarities, and Block Design), which was standardized for Mexican adults (Renteria et al. 2008; Wechsler et al. 1981). Maternal IQ was measured at the study visit 6 mo after birth or at the 12-mo visit if the earlier visit was not completed.

The quality of the children's individual home environments was assessed using an age-appropriate version of the HOME score. However, the measure was not available for all observations because it was only added to on-going cohort evaluation protocols beginning in April 2003, when a version of the HOME score instrument that is age-appropriate for children 0–5 y old was adopted, following which a version of the HOME score instrument that is age-appropriate for children ≥6 y old was adopted in September 2009 (Caldwell and Bradley 2003). Thus, we adjusted for HOME score using the measures for 0- to 5-y-old children in the subset of children who had this data in our analyses of GCI, and we adjusted for HOME score using the measures for >6-y-old children in the subset of children who had this data in our analyses of IQ.

Statistical Analyses

Univariate distributions and descriptive statistics were obtained for all exposure variables, outcome variables, and model covariates. For each variable, observations were classified as outliers if they were outside the bounds of the mean ± 3.5 SDs. Primary analyses were conducted with exposure and outcome outliers excluded. Statistical tests of bivariate associations were conducted using chi-square tests for categorical variables and analysis of variance (ANOVA) to compare the means of the outcomes or exposure within groups defined according to the distribution of each covariate. Spearman correlation coefficients were used to measure the correlation between MUF_{cr} and CUF_{sg} . Regression models were used to assess the adjusted associations between prenatal fluoride and each neurocognitive outcome separately. Generalized additive models (GAMs) were used to visualize the adjusted association between fluoride exposure and measures of intelligence [SAS statistical software (version 9.4; SAS Institute Inc.)]. Because the pattern appeared curvilinear, and because GAMs do not yield exact *p*-values for deviations from linearity, we used a Wald *p*-value of a quadratic term of fluoride exposure to test the null hypothesis that a quadratic model fit the data better

STUDY SUBJECT INCLUSION FLOWCHART

STUDY BASE (Element Cohorts mothers recruited at trimester 1 of pregnancy; i.e. prenatal data available)

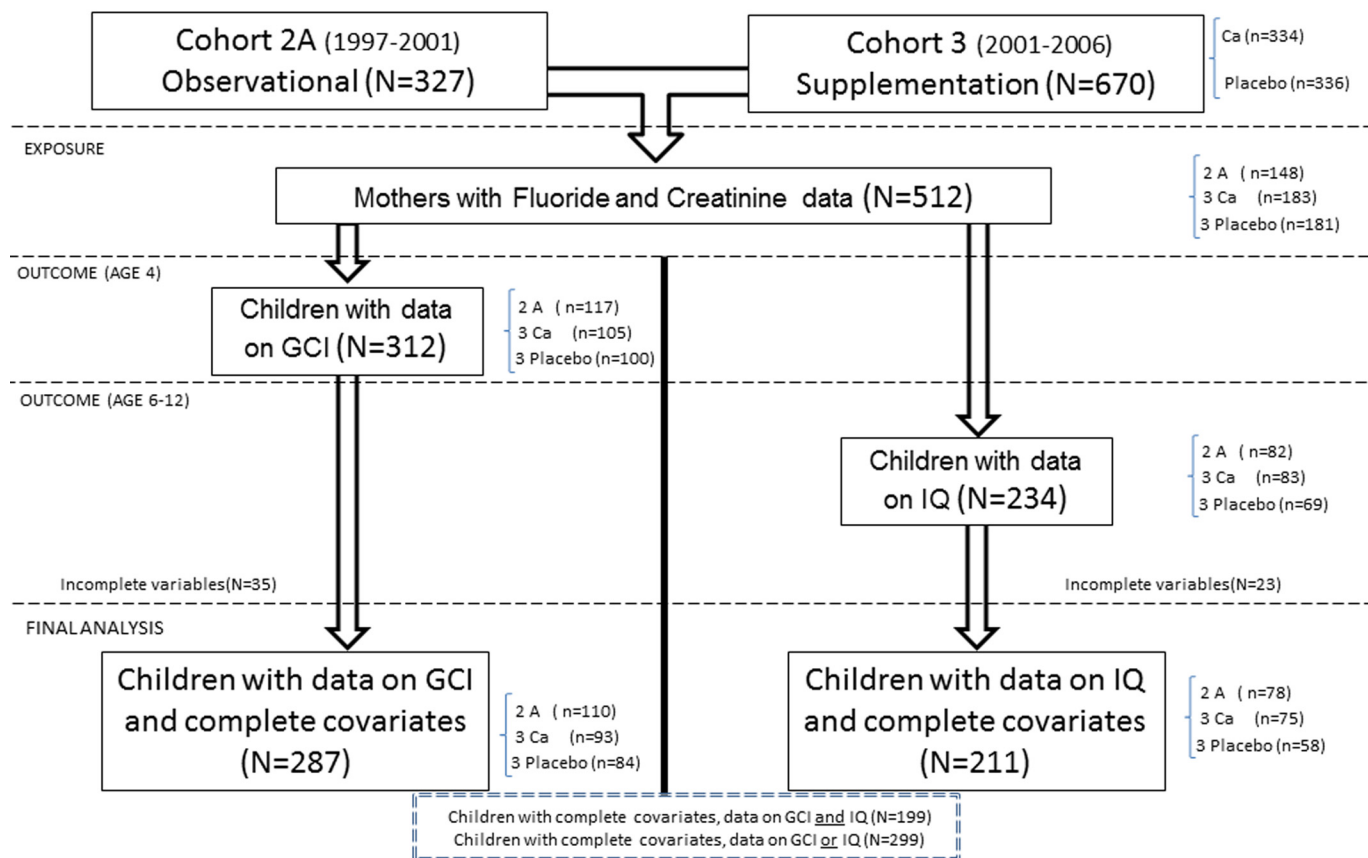


Figure 1. Flowchart describing source of mother-offspring subject pairs, fluoride and cognition study. Cohort 2A was designed as an observational birth cohort of lead toxicodynamics during pregnancy, with mothers recruited early during pregnancy from 1997 to 2001. Cohort 3 was designed as a randomized double-blind placebo-controlled trial of calcium supplements, with mothers recruited early during pregnancy from 2001 to 2006. “Ca” denotes subjects who were randomized to the calcium supplement; “placebo” denotes subjects who were randomized to the placebo. GCI is the McCarthy Scales General Cognitive Index (administered at age 4 y). IQ is the Wechsler Abbreviated Intelligence Scales Intelligence Quotient (administered at age 6–12 y and age-adjusted).

than the model assuming a linear relationship, and thus obtained a *p*-value for deviation from linearity of the fluoride–outcome associations. Residual diagnostics were used to examine other model assumptions and identify any additional potentially influential observations. Visual inspection of default studentized residual versus leverage plot from SAS PROC REG did not identify potential influential observations. Visual inspection of the histogram of the residuals did not indicate lack of normality; however, a fanning pattern in the residual versus predicted value plot indicated lack of constant variance (data not shown). Hence, robust standard errors were obtained using the “empirical” option in SAS PROC GENMOD.

Our overall strategy for selecting covariates for adjustment was to identify those that are well known to have potential associations with either fluoride exposure or cognitive outcomes and/or are typically adjusted for as potential confounders in analyses of environmental toxicants and cognition. All models were adjusted for gestational age at birth (in weeks), birthweight (kilograms), birth order (first born yes vs. no), sex, and child’s age at the time of the neurocognitive test (in years). All models were also adjusted for maternal characteristics including marital status (married vs. others), smoking history (ever-smoker vs. never-

smoker), age at delivery, IQ, and education (itself also a proxy for socioeconomic status). Finally, all models adjusted for potential cohort effects by including indicator variables denoting from which cohort (Cohort 2A, Cohort 3 + Ca supplement, and Cohort 3 -placebo) the participants came. We used 0.5 mg/L, which was close to the interquartile range of MUF_{cr} for the analyses of both GCI (IQR = 0.45) and IQ (IQR = 0.48), as a standard measure of incremental exposure. SAS statistical software (version 9.4; SAS Institute Inc.) was used for all data analyses described.

Sensitivity Analyses

Models were further adjusted for variables that relate to relatively well-known potential confounders (but for which we were missing a significant amount of data) and variables that were less-well known but possible confounders. The HOME scores were subject to sensitivity analyses because, as noted in the “Methods” section, they were not added to the subject evaluation protocols until 2003, resulting in a significantly smaller subsample of participants with this data. Models of the association between prenatal fluoride exposure (MUF_{cr}) and IQ at 6–12 y old were also adjusted for the child’s urine fluoride concentration at 6–12 y of

Table 1. Comparisons across cohorts with respect to the distributions of biomarkers of exposure to prenatal fluoride (MUF_{cr}), prenatal lead (maternal bone Pb), prenatal mercury (maternal blood Hg), and contemporaneous childhood fluoride (CUF_{sg}); and cognitive outcomes (GCI and IQ).

Analysis	Measurement	Cohort	N	Mean	SD	Min	Percentiles			Max	p-Value ^a
							25	50	75		
GCI Analysis	GCI	Cohort 3-Ca	84	96.88	14.07	50	88	96	107	124	0.997
		Cohort 3-placebo	93	96.80	13.14	50	89	96	105	125	
		Cohort 2A	110	96.95	15.46	56	88	98	110	125	
		Total ^b	287	96.88	14.28	50	88	96	107	125	
	MUF _{cr} (mg/L)	Cohort 3-Ca	84	0.92	0.41	0.28	0.60	0.84	1.14	2.36	0.57
		Cohort 3-placebo	93	0.87	0.34	0.23	0.62	0.82	1.10	2.01	
		Cohort 2A	110	0.92	0.33	0.23	0.68	0.86	1.11	2.14	
		Total ^b	287	0.90	0.36	0.23	0.65	0.84	1.11	2.36	
	Maternal bone Pb (μg/g)	Cohort 3-Ca	62	7.30	7.37	0.05	0.75	4.40	12.93	26.22	<0.01
		Cohort 3-placebo	43	9.21	7.31	0.11	1.50	8.60	13.97	27.37	
		Cohort 2A	62	13.60	11.36	0.15	5.35	10.52	19.46	47.07	
		Total ^c	167	10.13	9.41	0.05	2.37	8.22	15.37	47.07	
	Maternal blood Hg (μg/L)	Cohort 3-Ca	38	3.32	1.40	0.73	2.40	3.00	4.15	7.06	0.12
		Cohort 3-placebo	28	2.80	1.33	1.27	1.89	2.53	3.40	7.22	
		Cohort 2A	75	4.53	5.61	0.77	2.30	3.24	4.37	35.91	
		Total ^c	141	3.86	4.25	0.73	2.20	3.08	4.15	35.91	
IQ Analysis	IQ	Cohort 3-Ca	58	94.91	9.86	76	87	96	100	120	0.69
		Cohort 3-placebo	75	96.29	9.63	75	89	97	102	124	
		Cohort 2A	78	96.47	13.20	67	87	96	107	131	
		Total ^d	211	95.98	11.11	67	88	96	107	131	
	MUF _{cr} (mg/L)	Cohort 3-Ca	58	0.89	0.38	0.29	0.57	0.84	1.10	1.85	0.86
		Cohort 3-placebo	75	0.87	0.35	0.23	0.61	0.82	1.11	2.01	
		Cohort 2A	78	0.90	0.34	0.23	0.67	0.85	1.09	2.14	
		Total ^d	211	0.89	0.36	0.23	0.64	0.82	1.07	2.14	
	Maternal bone Pb (μg/g)	Cohort 3-Ca	67	6.97	7.20	0.05	0.76	4.36	11.73	26.22	<0.01
		Cohort 3-placebo	48	9.07	7.42	0.11	1.00	8.49	14.41	27.37	
		Cohort 2A	62	13.60	11.36	0.15	5.35	10.52	19.46	47.07	
		Total ^e	177	9.86	9.33	0.05	2.29	7.95	15.22	47.07	
	Maternal blood Hg (μg/L)	Cohort 3-Ca	43	3.25	1.41	0.51	2.43	2.87	4.02	7.06	0.067
		Cohort 3-placebo	31	2.66	1.36	0.78	1.81	2.40	3.26	7.22	
		Cohort 2A	75	4.53	5.61	0.77	2.30	3.24	4.37	35.91	
		Total ^e	149	3.77	4.16	0.51	2.19	2.90	4.11	35.91	
	CUF _{sg} (mg/L)	Cohort 3-Ca	71	0.84	0.4	0.31	0.53	0.78	1.12	2.8	0.29
		Cohort 3-placebo	53	0.85	0.38	0.35	0.57	0.75	1.14	1.85	
		Cohort 2A	65	0.76	0.34	0.18	0.51	0.7	0.89	1.76	
		Total ^e	189	0.82	0.38	0.18	0.54	0.73	1.01	2.8	
All available measurements	GCI	Cohort 3-Ca	133	97.32	13.67	50	88	96	107	124	0.57
		Cohort 3-placebo	149	95.99	13.07	50	88	96	106	125	
		Cohort 2A	150	97.57	14.63	56	88	99	109	131	
		Total ^f	432	96.95	13.80	50	88	96	107	131	
	IQ	Cohort 3-Ca	91	95.92	10.15	76	88	95	103	120	0.92
		Cohort 3-placebo	114	96.56	9.84	75	89	96	102	124	
		Cohort 2A	111	96.25	12.67	67	87	95	105	131	
		Total ^f	316	96.27	10.97	67	88	96	103	131	
	MUF _{cr} (mg/L)	Cohort 3-Ca	181	0.89	0.36	0.28	0.64	0.83	1.09	2.36	0.11
		Cohort 3-placebo	183	0.84	0.31	0.02	0.61	0.81	1.02	2.01	
		Cohort 2A	148	0.91	0.35	0.23	0.67	0.86	1.10	2.15	
		Total ^f	512	0.88	0.34	0.02	0.64	0.82	1.07	2.36	
	Maternal bone Pb (μg/g)	Cohort 3-Ca	97	7.07	7.26	0.01	0.83	4.36	11.78	26.22	<0.01
		Cohort 3-placebo	74	9.15	8.38	0.11	0.85	8.62	13.41	40.8	
		Cohort 2A	86	13.77	11.30	0.15	5.49	10.52	20.58	47.07	
		Total ^f	257	9.91	9.51	0.01	2.01	7.64	15.31	47.07	
	Maternal blood Hg (μg/L)	Cohort 3-Ca	55	3.03	1.41	0.51	2.12	2.77	3.62	7.06	0.09
		Cohort 3-placebo	48	2.87	2.09	0.34	1.82	2.37	3.34	13.47	
		Cohort 2A	104	4.06	4.88	0.77	2.14	3.10	4.16	35.91	
		Total ^f	207	3.51	3.70	0.34	2.07	2.80	3.79	35.91	
	CUF _{sg} (mg/L)	Cohort 3-Ca	104	0.84	0.39	0.31	0.56	0.75	1.07	2.80	0.227
		Cohort 3-placebo	84	0.90	0.46	0.35	0.58	0.75	1.09	2.89	
		Cohort 2A	96	0.79	0.34	0.18	0.53	0.73	0.92	2.11	
		Total ^f	284	0.84	0.40	0.18	0.57	0.74	1.00	2.89	

^aAnalysis of variance across cohorts.

^bTotal number of subjects included in GCI main analysis.

^cTotal number of subjects included in GCI sensitivity analysis.

^dTotal number of subjects included in IQ main analysis.

^eTotal number of subjects included in IQ sensitivity analysis.

^fTotal number of subjects with available measurements, combining Cohort 2A and Cohort 3.

Table 2. Analysis comparing subjects with and without data of interest [*n* (%) or mean $\pm$ SD] with respect to characteristics of mothers and children and sensitivity analysis covariates.

Characteristic	GCI analysis		IQ analysis	
	Included	Excluded	Included	Excluded
Total number ^a	287	710	211	786
Sex				
Female	160 (56%)	244 (47%)	116 (55%)	288 (48%)
Male	127 (44%)	275 (53%)	95 (45%)	307 (52%)
Birth order				
First child	96 (33%)	184 (35%)	93 (32%)	279 (36%)
≥ 2 nd child	191 (67%)	335 (65%)	118 (68%)	507 (65%)
Birth weight (kg)	3.11 $\pm$ 0.45	3.11 $\pm$ 0.44	3.11 $\pm$ 0.46	3.11 $\pm$ 0.43
Gestational age (wk)	38.66 $\pm$ 1.84	38.58 $\pm$ 1.68	38.56 $\pm$ 1.80	38.63 $\pm$ 1.72
Age at outcome assessment (y)	4.04 $\pm$ 0.05	4.05 $\pm$ 0.05	8.50 $\pm$ 1.31	8.83 $\pm$ 1.64
Maternal age at delivery (y)	26.78 $\pm$ 5.53	26.49 $\pm$ 5.37	27.16 $\pm$ 5.61	26.41 $\pm$ 5.36
Maternal education (y) ^b	10.63 $\pm$ 2.76	10.75 $\pm$ 3.08	10.80 $\pm$ 2.85	10.69 $\pm$ 3.03
Maternal IQ ^c	88.63 $\pm$ 12.17	89.27 $\pm$ 14.6	89.01 $\pm$ 12.45	88.27 $\pm$ 13.00
Marital status ^d	3.11 $\pm$ 0.45	3.11 $\pm$ 0.44	3.11 $\pm$ 0.46	3.11 $\pm$ 0.43
Married	201 (70%)	493 (70%)	149 (71%)	544 (69%)
Other	86 (30%)	216 (30%)	62 (29%)	240 (31%)
Maternal smoking ^e				
Ever	141 (49%)	335 (51%)	102 (48%)	374 (51%)
Never	146 (51%)	325 (49%)	109 (52%)	362 (49%)
Cohort				
Cohort 3-Ca	93 (32%)	241 (34%)	76 (36%)	259 (33%)
Cohort 3-placebo	84 (29%)	252 (36%)	59 (28%)	278 (35%)
Cohort 2A	110 (38%)	217 (31%)	78 (37%)	249 (32%)
Sensitivity Analyses				
HOME score ^f	<i>N</i> [†] = 138 35.24 $\pm$ 6.31	<i>N</i> [‡] = 87 33.23 $\pm$ 6.55	<i>N</i> [†] = 124 35.54 $\pm$ 7.46	<i>N</i> [‡] = 55 35.8 $\pm$ 7.44
SES ^g	<i>N</i> [†] = 188 6.35 $\pm$ 2.43	<i>N</i> [‡] = 110 6.94 $\pm$ 2.72	<i>N</i> [†] = 199 6.36 $\pm$ 2.41	<i>N</i> [‡] = 98 6.98 $\pm$ 2.79
Maternal Bone Pb (μ g/g) ^h	<i>N</i> [†] = 167 9.26 $\pm$ 10.55	<i>N</i> [‡] = 91 8.97 $\pm$ 10.32	<i>N</i> [†] = 177 9.02 $\pm$ 10.43	<i>N</i> [‡] = 80 9.48 $\pm$ 10.55
Maternal Blood Hg (μ g/L) ⁱ	<i>N</i> [†] = 141 3.86 $\pm$ 4.25	<i>N</i> [‡] = 67 2.76 $\pm$ 1.95	<i>N</i> [†] = 149 3.77 $\pm$ 4.16	<i>N</i> [‡] = 58 2.83 $\pm$ 2.01
CUF _{sg} ^j (mg/L)			<i>N</i> [†] = 124 35.54 $\pm$ 7.46	<i>N</i> [‡] = 55 35.8 $\pm$ 7.44

^aThe total number of subjects (*n* = 997) are all mother–offspring pairs who participated in the original Cohort 2A and Cohort 3 studies.

^bMaternal education at the time of the child's birth.

^cMaternal IQ measured at 6 mo after child's birth.

^dMother's marital status at the time of the child's birth.

^eHistory of any maternal smoking.

^fHOME score measured using the separate age-appropriate instruments pertaining to children of ≤ 5 y old; and children > 5 y old.

^gFamily socioeconomic status (SES) measured by questionnaire of family possessions at follow-up.

^hMaternal patella bone lead measured by KXRF after birth.

ⁱMaternal average blood mercury during pregnancy.

^jChildren's specific gravity–corrected urinary fluoride measured at the time of each child's IQ test (6–12 y old).

N[†] Number of subjects with measurements of MUF_{cr}, cognitive outcome, main covariates, and sensitivity covariates (they are included in the sensitivity model).

N[‡] Number of subjects with measurements of sensitivity covariates, but missing data on exposure, outcomes, or main covariates (they are excluded from the sensitivity model).

age (CUF_{sg}), a measure that was collected in a significantly smaller subset of individuals, to evaluate the potential role of contemporaneous exposure. Associations between prenatal fluoride exposure (MUF_{cr}) and GCI at 4 y old could not be adjusted for contemporaneous fluoride exposure because urine samples were not collected from children when the MSCA (from which the GCI is derived) was administered. Maternal bone lead measured by a 109-Cd K-X-ray fluorescence (KXRF) instrument at 1 mo postpartum, a proxy for lead exposure from mobilized maternal bone lead stores during pregnancy (Hu et al. 2006), was included in the model to test for the possible confounding effect of lead exposure during pregnancy. We focused on the subset of women who had patella bone lead values because these were found to be most influential on our previous prospective study of offspring cognition (Gomaa et al. 2002). Average maternal mercury level during pregnancy was also tested for being a potential confounder (Grandjean and Herz 2011). Mercury was measured as total mercury content in the subsample of women who had samples of archived whole blood samples taken during pregnancy

with sufficient volume to be analyzed using a Direct Mercury Analyzer 80 (DMA-80, Milestone Inc., Shelton, CT, USA) as previously described (Basu et al. 2014).

To address the potential confounding effect of socioeconomic status (SES) we conducted sensitivity analyses that adjusted our model for SES (family possession score). The socioeconomic questionnaire asked about the availability of certain items and assets in the home. Point values were assigned to each item, and SES was calculated based on the sum of the points across all items (Huang et al. 2016). Given that the calcium intervention theoretically could have modified the impact of fluoride, in examining our results, we repeated the analyses with and without the Cohort 3 participants who were randomized to the calcium intervention to omit any potential confounding effect of this intervention. Another sensitivity test was performed to examine the potential effect of the psychologist who performed the WASI test by including tester in the regression model. The information about psychologists who performed the WASI was available for 75% of participants, as recording this data was

Table 3. Distributions of maternal creatinine-adjusted urinary fluoride (MUF_{cr}) and offspring cognitive scores across categories of main covariates.

Covariate	GCI Analysis					IQ Analysis				
	<i>n</i>	MUF _{cr} ^a	<i>p</i> -Value	GCI (Age 4)	<i>p</i> -Value	<i>n</i>	MUF _{cr} ^a	<i>p</i> -Value	IQ (Age 6–12)	<i>p</i> -Value
Mothers										
Age										
≥25 y	123	0.88 ± 0.36	0.45	96.22 ± 14.12	0.50	88	0.89 ± 0.37	0.98	95.75 ± 11.64	0.80
<25 y	164	0.92 ± 0.36		97.37 ± 14.43		123	0.89 ± 0.35		96.15 ± 10.76	
Education										
<12 y	153	0.91 ± 0.4	0.92	94.22 ± 14.23	0.001	111	0.87 ± 0.37	0.53	93.09 ± 10.54	<0.001
12 y	97	0.89 ± 0.34		98.56 ± 14.46		70	0.93 ± 0.35		98.29 ± 10.72	
>12 y	37	0.89 ± 0.42		103.49 ± 11.21		30	0.85 ± 0.31		101.3 ± 11.16	
Marital status										
Married	201	0.90 ± 0.37	0.81	96.40 ± 14.46	0.39	62	0.90 ± 0.35	0.79	96.55 ± 11.06	0.63
Other	86	0.91 ± 0.33		98.00 ± 13.88		149	0.88 ± 0.36		95.74 ± 11.16	
Smoking										
Ever smoker	141	0.90 ± 0.36	0.80	97.77 ± 13.9	0.30	102	0.90 ± 0.36	0.56	97.21 ± 10.7	0.12
Nonsmoker	146	0.91 ± 0.35		96.01 ± 14.63		109	0.87 ± 0.35		94.83 ± 11.41	
HOME score^b										
Mid-low ≤30	49	0.88 ± 0.37	0.47	90.73 ± 13.36	<0.001	32	0.87 ± 0.36	0.85	89.88 ± 8.45	0.011
High >30	137	0.92 ± 0.38		99.29 ± 14.61		92	0.88 ± 0.38		99.05 ± 11.65	
Maternal IQ										
Mid-low ≤85	116	0.95 ± 0.35	0.09	93.16 ± 15.04	<0.001	86	0.92 ± 0.36	0.23	91.26 ± 9.72	<0.001
High >85	171	0.87 ± 0.36		99.4 ± 13.21		125	0.86 ± 0.35		99.23 ± 10.87	
Children										
Sex										
Boy	127	0.94 ± 0.36	0.09	93.93 ± 13.98	0.002	95	0.96 ± 0.38	0.008	96.82 ± 12.02	0.32
Girl	160	0.87 ± 0.36		99.22 ± 14.12		116	0.83 ± 0.32		95.29 ± 10.31	
Birthweight										
≥3.5 kg	241	0.91 ± 0.36	0.57	96.52 ± 14.36	0.33	201	0.89 ± 0.36	0.88	95.66 ± 11.29	0.58
<3.5 kg	46	0.87 ± 0.35		98.76 ± 13.88		10	0.88 ± 0.34		97.38 ± 9.42	
Gestational age										
≤39 wk	192	0.90 ± 0.35	0.90	96.66 ± 14.23	0.716	146	0.89 ± 0.36	0.712	95.71 ± 11.62	0.65
>39 wk	95	0.90 ± 0.37		97.32 ± 14.46		65	0.88 ± 0.34		96.58 ± 9.91	
First child										
Yes	96	0.91 ± 0.38	0.75	99.97 ± 12.87	0.009	68	0.88 ± 0.36	0.91	97.00 ± 11.00	0.36
No	191	0.90 ± 0.35		95.32 ± 14.73		143	0.89 ± 0.36		95.50 ± 11.17	
CUF_{sg}^c										
≥0.80 mg/L						112	0.86 ± 0.32	0.49	96.80 ± 11.16	0.37
<0.80 mg/L						77	0.90 ± 0.38		95.37 ± 10.31	

^aMaternal creatinine-adjusted urinary fluoride (mg/L).^bHome Observation for the Measurement of the Environment (HOME) score, measured using the separate age-appropriate instruments pertaining to children of ≤5 y old; and children >5 y old.^cChild contemporaneous specific gravity-adjusted urinary fluoride (available at the time of each child's IQ test).

added later to the study protocol. We also re-ran models with exposure outliers included as a sensitivity step. Finally, we ran models that focused on the cross-sectional relationship between children's exposure to fluoride (reflected by CUF_{sg}) and IQ score, unadjusted; adjusting for the main covariates of interest; and adjusting for prenatal exposure (MUF_{cr}) as well as the covariates of interest.

Results

Flow of Participants

Of the 997 total mothers from two cohorts evaluated, 971 were eligible after removing mothers <18 y old. Of these 971, 825 had enough urine sample volume to measure fluoride in at least one trimester urine sample, and of these 825 participants, 515 participants had urine samples with previously measured creatinine values, enabling calculation of creatinine-adjusted urinary fluoride (MUF_{cr}) concentrations. Of these 515, 3 participants were excluded based on the 10 extreme outlier values identified for MUF_{cr} (see the "Methods" section, "Exposure Assessment" subsection) and not having any other MUF_{cr} values to remain in the analysis. Thus, we had a total of 512 participants (mothers) with at least one value of MUF_{cr} for our analyses (Figure 1).

Of these 512 mothers, 312 had offspring with outcome data at age 4 (i.e., GCI), and 234 had offspring with outcome data at age

6–12 (i.e., IQ). Of these, complete data on all the covariates of main interest (as specified in the "Methods" section) were available on 287 mother–child pairs for the GCI analysis and 211 mother–child pairs for the IQ analysis. A total of 299 mother–child pairs had data on either GCI or IQ, and 199 mother–child pairs had data on both GCI and IQ (Figure 1).

Number of Exposure Measures per Subject

In terms of repeated measures of MUF_{cr} across trimesters, of the 287 participants with data on GCI outcomes; 25 participants had MUF_{cr} data for all three trimesters (11 from Cohort 2A and 14 from Cohort 3), 121 participants had MUF_{cr} data from two trimesters (48 from Cohort 2A and 73 from Cohort 3), and 141 participants had MUF_{cr} data from one trimester (51 from Cohort 2A and 90 from Cohort 3). Of the 211 participants with data on IQ outcomes, 10 participants had MUF_{cr} data for all three trimesters (6 from Cohort 2A and 4 from Cohort 3), 82 participants had data from two trimesters (32 from Cohort 2A and 50 from Cohort 3), and 119 participants had data from one trimester (40 from Cohort 2A and 79 from Cohort 3).

Comparisons across the Cohorts

In terms of the mother–child pairs who had data on all covariates as well as data on either GCI or IQ (*n* = 299), the mean (SD)

Table 4. Multivariate regression models: unadjusted and adjusted differences in GCI and IQ per 0.5 mg/L higher maternal creatinine-adjusted urinary fluoride (MUF_{cr}).

Estimate	GCI			IQ		
	<i>n</i>	β (95%CI)	<i>p</i> -Value	<i>n</i>	$\beta \pm S.E$ (95%CI)	<i>p</i> -Value
Unadjusted	287	−3.76 (−6.32, −1.19)	<0.01	211	−2.37 (−4.45, −0.29)	0.03
model A ^a	287	−3.15 (−5.42, −0.87)	0.01	211	−2.50 (−4.12, −0.59)	0.01
Model A −HOME	138	−3.63 (−6.48, −0.78)	<0.01	124	−2.36 (−4.48, −0.24)	0.03
Model A + HOME	138	−3.76 (−7.08, −0.45)	0.03	124	−2.49 (−4.65, −0.33)	0.02
Model A −CUF _{sg}				189	−1.79 (−3.80, 0.22)	0.08
Model A + CUF _{sg}				189	−1.73 (−3.75, 0.29)	0.09
Model A −SES	188	−4.55 (−7.23, −1.88)	0.01	199	−2.10 (−4.02, −0.18)	0.03
Model A + SES	188	−4.45 (−7.08, −1.81)	0.01	199	−2.10 (−4.06, −0.15)	0.04
Model A −Pb	167	−5.57 (−8.48, −2.66)	<0.01	177	−3.21 (−5.17, −1.24)	<0.01
Model A + Pb	167	−5.63 (−8.53, −2.72)	<0.01	177	−3.22 (−5.18, −1.25)	<0.01
Model A −Hg	141	−7.13 (−10.26, −4.01)	<0.01	149	−4.59 (−7.00, −2.17)	<0.01
Model A + Hg	141	−7.03 (−10.19, −3.88)	<0.01	149	−4.58 (−6.99, −2.16)	<0.01
Model A −Ca	194	−3.67 (−6.57, −0.77)	0.01	136	−3.23 (−5.88, −0.57)	0.02

^aCoefficients from linear regression models adjusted for gestational age, weight at birth, sex, parity (being the first child), age at outcome measurement, and maternal characteristics including smoking history (ever smoked during the pregnancy vs. nonsmoker), marital status (married vs. others), age at delivery, IQ, education, and cohort (Cohort 3-Ca, Cohort 3-placebo and Cohort 2A). Model A−HOME, model A for subset of cases who have data on Home Observation for the Measurement of the Environment (HOME) scores (but the model did not include HOME score). Model A + HOME, model A for subset of cases with HOME score, adjusted for HOME score. Model A −CUF_{sg}, model A for subset of cases who have data on child contemporaneous specific gravity-adjusted urinary fluoride CUF_{sg} (but the model did not include CUF_{sg}). Model A + CUF_{sg}, model A for subset of cases with CUF_{sg}, adjusted for CUF_{sg}. Model A −SES, model A for subset of cases who have data on socioeconomic status (family possession measured by questionnaire of family possessions) (but the model did not include SES). Model A + SES, model A for subset of cases with SES data, adjusted for SES. Model A−Pb, model A for subset of cases who have data on maternal bone lead (but the model did not include maternal bone lead). Model A + Pb, model A for subset of cases with data on maternal bone lead, adjusted for maternal bone lead. Model A −Hg, model A for subset of cases who have data on maternal blood mercury (but the model did not include maternal blood mercury). Model A + Hg, model A for subset of cases who have data on maternal blood mercury, adjusted for maternal blood mercury. Model A −Ca, model A for subset of cases who did not receive the Ca supplement (they received the placebo).

values of creatinine-corrected urinary fluoride for the mothers was 0.90 (0.36) mg/L. The distributions of the urinary fluoride, outcomes (GCI and IQ), and additional exposure variables examined in our sensitivity analyses (maternal bone lead, maternal blood mercury, and children's contemporaneous urinary fluoride) across the three cohort strata (Cohort 3-Calcium, Cohort 3-placebo, and Cohort 2A) and all strata combined are shown in Table 1 for the mother-child pairs who had data for the GCI outcome ($n=287$) and the IQ outcome ($n=211$). The distributions showed little variation across the cohort strata except for bone lead and possibly blood mercury, for which, in comparison with Cohort 3, Cohort 2A clearly had higher mean bone lead levels ($p < 0.001$) and possibly higher blood mercury levels ($p = 0.067$). The mean (SD) values of specific gravity-corrected urinary fluoride for the children who had these measures (only available for those children who had IQ; $n = 189$) were 0.82 (0.38) mg/L.

In terms of the comparability of the participants across Cohort 2A and Cohort 3 with respect to our covariates, the distribution of the covariates was very similar with the exception of age of the offspring when IQ was measured, for which the mean ages were 7.6 and 10.0 y, respectively; and birth weight in the GCI analysis, for which Cohort 3 participants were slightly heavier than Cohort 2 participants (see Table S1).

GCI versus IQ Scores

There was a significant correlation between GCI at 4 y and IQ at 6–12 y old (Spearman $r = 0.55$; $p < 0.01$). There was no significant correlation between prenatal MUF_{cr} and offspring CUF_{sg} (Spearman $r = 0.54$, $p = 0.44$).

Comparisons of Participants in Relation to Missing Data

In comparing the participants who were included for the GCI and IQ analyses with the participants who were not included (based on data missing on GCI, IQ or other covariates), the distribution of covariates were similar except for sex, for which the proportion of females was somewhat higher in the included versus excluded group for both the GCI and IQ analyses (Table 2).

In terms of the sensitivity analyses, for each sensitivity variable of interest, we compared participants who had data on our exposures, outcomes, covariates, and the sensitivity variable of interest (and were thus included in the sensitivity analysis) versus participants who had data on the sensitivity variable of interest but were missing data on the exposure, outcomes, and/or covariates of interest (and were thus excluded from the sensitivity analysis; Table 2). It can be seen that for each sensitivity analysis, most of the participants with data on the sensitivity variable of interest also had data on the exposures, outcomes, and covariates and were therefore included in the sensitivity analysis. In addition, the distributions appeared to be similar comparing those included with those excluded in each sensitivity analysis (means were within 10% of each other), with the exception of maternal blood Hg, for which the mean levels for those included were 28.5% and 24.9% higher than the mean levels for those excluded in the GCI and IQ analyses, respectively.

Comparisons of GCI and IQ across Covariates

Table 3 shows mean and SD values for MUF_{cr} and offspring cognitive scores across categories of the covariates. In the participants with GCI data, the offspring cognitive scores were higher among mothers with higher levels of education, measured IQ, and HOME scores for both analyses; and scores were higher among first children and girls. In the IQ analysis a statistically significant difference was observed in MUF_{cr} as a function of child sex. No significant differences in MUF_{cr} values across levels of other covariates were observed. A modest difference (not statistically significant), was observed in MUF_{cr} as a function of maternal IQ ($p = 0.09$), and MUF_{cr} as a function of child sex ($p = 0.09$). Among other co-variables there were significant differences in age ($p < 0.01$) in both analyses.

Regression Models of GCI

Before adjustment, a 0.5 mg/L increase in MUF_{cr} was negatively associated with GCI at 4 y old [mean score −3.76; 95% confidence interval (CI): −6.32, −1.19] (Table 4). The association was somewhat attenuated after adjusting for the main covariates

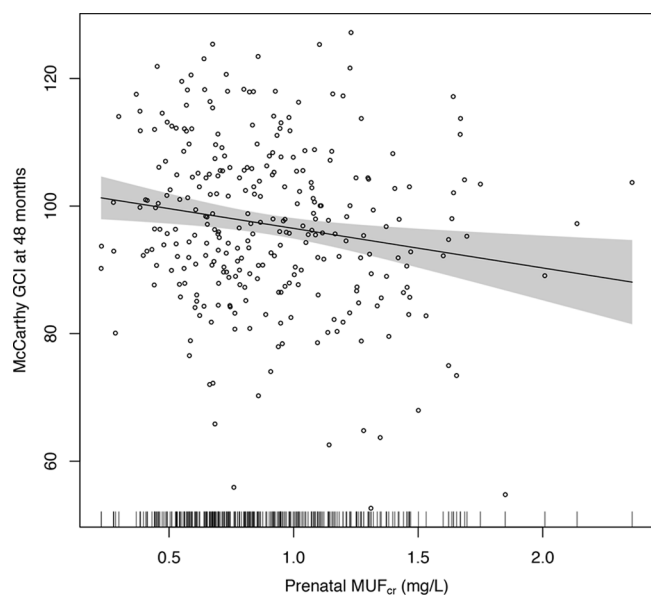


Figure 2. Adjusted association of maternal creatinine-adjusted urinary fluoride (MUF_{cr}) and General Cognitive Index (GCI) scores in children at age 4 y. Adjusted for gestational age, weight at birth, sex, parity (being the first child), age at outcome measurement, and maternal characteristics including smoking history (ever smoked vs. nonsmoker), marital status (married vs. others), age at delivery, IQ, education, and cohort (Cohort 3-Ca, Cohort 3-placebo and Cohort 2A). Shaded area is 95% confidence interval. Short vertical bars on the x-axis reflect the density of the urinary fluoride measures. Individual data points are individual observations, $n = 287$.

(model A, -3.15 ; 95% CI: -5.42 , -0.87). The smooth plot of the association between GCI and maternal prenatal urinary fluoride from an adjusted GAM model suggested a linear relation over the exposure distribution (Figure 2).

Regression Models of IQ

A 0.5 mg/L increase in prenatal fluoride was also negatively associated with IQ at age 6–12 y based on both unadjusted (-2.37 ; 95% CI: -4.45 , -0.29) and adjusted models (-2.50 ; 95% CI: -4.12 , -0.59) (Table 4). However, estimates from the adjusted GAM model suggest a nonlinear relation, with no clear association between IQ scores and values below approximately 0.8 mg/L , and a negative association above this value (Figure 3A). There was a nonsignificant improvement in the fit of the model when a quadratic term was added to the linear model ($p = 0.10$).

Sensitivity Analyses

In sensitivity analyses, adjustment for HOME score increased the magnitude of the association between MUF_{cr} and GCI, though the difference was less pronounced when associations with and without adjustment for HOME score were both estimated after restricting the model to the subset of 138 children with HOME score data (Table 4). The association of IQ scores with MUF_{cr} did not substantially change after adding HOME score to the model (Table 4).

The association between MUF_{cr} and IQ was attenuated slightly after adjusting for contemporaneous children's urinary fluoride (CUF_{sg}) and comparing estimates with $[-1.73$ (95% CI: -3.75 , 0.29)] and without $[-1.94$ (95% CI: -4.15 , 0.26)] adjustment for CUF_{sg} among the 189 children with this data (Table 4). In addition, the evidence of nonlinearity was more pronounced, with no clear evidence of an association for $MUF_{cr} < 1.0 \text{ mg/L}$

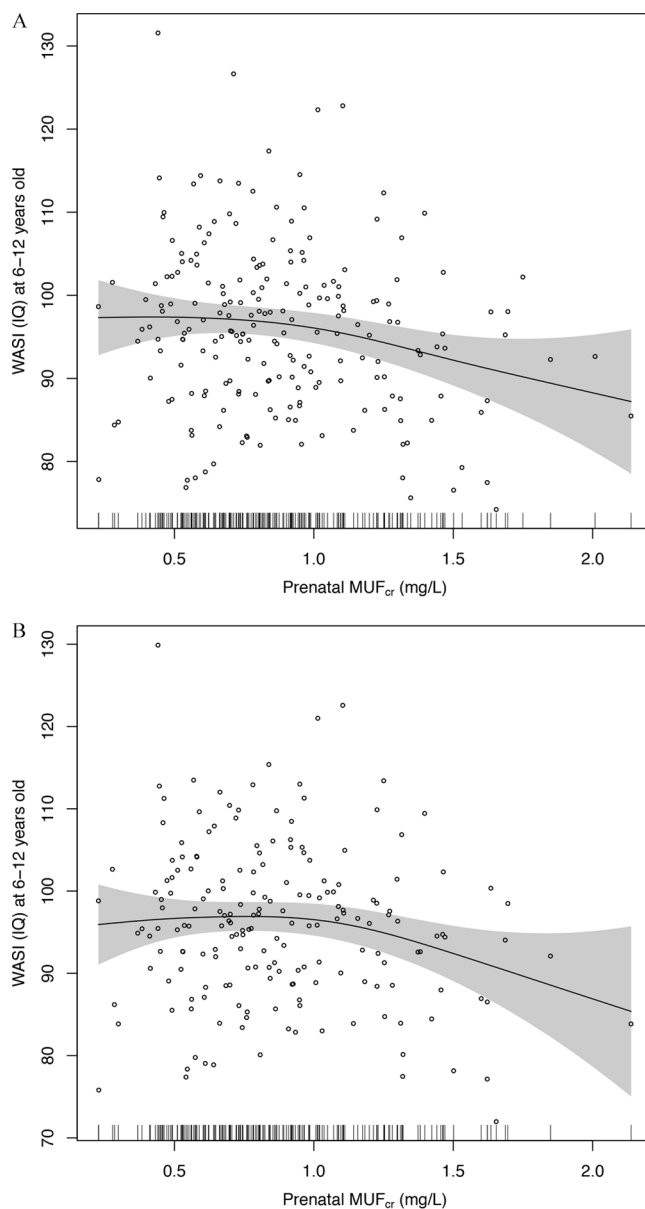


Figure 3. (A) Adjusted association of maternal creatinine-adjusted urinary fluoride (MUF_{cr}) and children's IQ at age 6–12 y. Adjusted for gestational age, weight at birth, sex, parity (being the first child), age at outcome measurement, and maternal characteristics including smoking history (ever smoked vs. nonsmoker), marital status (married vs. others), age at delivery, IQ, education, and cohort (Cohort 3-Ca, Cohort 3-placebo and Cohort 2A). Short vertical bars on the x-axis reflect the density of the urinary fluoride measures. Individual data points are individual observation, $n = 211$. (B) Association of maternal creatinine-adjusted urinary fluoride (MUF_{cr}) and children's IQ at age 6–12 y, adjusted for specific gravity-adjusted child urinary fluoride (CUF_{sg}). Adjusted for gestational age, weight at birth, sex, parity (being the first child), age and CUF_{sg} at outcome measurement, and maternal characteristics including smoking history (ever smoked vs. nonsmoker), marital status (married vs. others), age at delivery, IQ, education, and cohort (Cohort 3-Ca, Cohort 3-placebo and Cohort 2A). Shaded area is 95% confidence interval. Short vertical bars on the x-axis reflect the density of the urinary fluoride measures. Individual data points are individual observation, $n = 189$.

based on the GAM model (Figure 3B), and a significant improvement in model fit when a quadratic term was added to the linear regression model ($p = 0.01$).

When we restricted models to subsets of children with available data for each additional covariate, there was little difference

between adjusted and unadjusted associations between MUF_{cr} and GCI or IQ when socioeconomic status (family possession), maternal bone lead, and blood mercury, were added to models (Table 4). However, the effect estimates associated with MUF_{cr} for these analyses appear to be higher in the subsets with available data for these variables.

Adding tester (psychologist who performed WASI) in the model did not substantially change the results (data not shown). In the sensitivity analyses in which we excluded Cohort 3 participants who received the calcium supplement, we continued to observe a negative association between MUF_{cr} and GCI [0.5 mg/L increase in MUF_{cr} associated with 3.67 lower GCI (95% CI: -6.57, -0.77), $n = 194$]; and between MUF_{cr} and IQ [0.5 mg/L increase in MUF_{cr} associated with 3.23-lower IQ (95% CI: -5.88, -0.57), $n = 136$].

In sensitivity analyses in which we re-ran models that included the 10 outliers with respect to fluoride exposure (for each of seven participants already in our models, an additional value of MUF_{cr} [from a different trimester]; for three participants, a value of MUF_{cr} that then allowed the participants to be added to our models), the results did not change in any meaningful way (data not shown). There were no outliers with respect to cognitive outcomes.

Independent Influence of Child Fluoride Exposure

Finally, in models that focused on the cross-sectional relationship between children's exposure to fluoride (reflected by their specific gravity-adjusted urinary fluoride levels) and IQ score and that contained the main covariates of interest, there was not a clear, statistically significant association between contemporaneous children's urinary fluoride (CUF_{sg}) and IQ either unadjusted or adjusting for MUF_{cr} . A 0.5 mg/L increase in CUF_{sg} was associated with a 0.89 lower IQ (95% CI: -2.63, 0.85) when not adjusting for MUF_{cr} ; and 0.77-lower IQ (95% CI: -2.53, 0.99), adjusting for MUF_{cr} ($n = 189$).

Discussion

In our study population of Mexican women and children, which accounted for two of the three cohorts included in the ELEMENT study, higher prenatal exposure to fluoride (as indicated by average creatinine-adjusted maternal urinary fluoride concentrations during pregnancy) was associated with lower GCI scores in children at approximately 4 y old, and with lower Full-Scale IQ scores at 6–12 y old. Estimates from adjusted linear regression models suggest that mean GCI and IQ scores were about 3 and 2.5 points lower in association with a 0.5 mg/L increase in prenatal exposure, respectively. The associations with GCI appeared to be linear across the range of prenatal exposures, but there was some evidence that associations with IQ may have been limited to exposures above 0.8 mg/L. In general, the negative associations persisted in sensitivity analyses with further adjustment for other potential confounders, though the results of sensitivity analyses were based on subsets of the population with available data.

Overall, our results are somewhat consistent with the ecological studies suggesting children who live in areas with high fluoride exposure (ranging from 0.88 to 11.0 mg/L fluoride in water, when reported) have lower IQ scores than those who live in low-exposure or control areas (ranging from 0.20 to 1.0 mg/L fluoride in water) (Choi et al. 2012) and with results of a pilot study of 51 children (mean age 7 y) from southern Sichuan, China, that reported that children with moderate or severe dental fluorosis (60% of the study population) had lower WISC-IV digit span scores than other children (Choi et al. 2015). A distinction is that

our study, which was longitudinal with repeated measures of exposure beginning in the prenatal period, found associations with respect to prenatal fluoride exposures.

To our knowledge, the only other study that is similar to ours was only recently published. Valdez Jiménez et al. (2017) studied the association of prenatal maternal urinary fluoride levels (not corrected for dilution) and scores on the Bayley Scales of Infant Development II among 65 children evaluated at age 3–15 mo (average of 8 mo). The mothers in their study had urinary fluoride levels of which the means at each of the three trimesters of pregnancy (1.9, 2.0, 2.7 mg/L) were higher than the mean MUF_{cr} in our participants (0.88 mg/L) (Valdez Jiménez et al. 2017). These levels of exposure were found to be associated with statistically significantly lower scores on the Bayley Scales' Mental Development Index (MDI) score after adjusting for gestational age, age of child, a marginality index, and type of drinking water (Valdez Jiménez et al. 2017). By comparison, our study had much longer periods of follow-up and larger sample sizes, controlled for a much larger set of covariates and sensitivity variables, and used creatinine-corrected urinary fluoride measures (which, by adjusting for urinary dilution effects, provides a more reliable measure of internal fluoride exposure).

With respect to understanding the generalizability of our findings to other populations, there are very few studies that measured prenatal fluoride levels among women derived from population-based samples. Gedalia et al. (1959) measured urinary fluoride in multiple samples collected from each of 117 healthy pregnant women living in Jerusalem, where fluoride in the water was approximate 0.50 mg/L, and reported mean levels per person that ranged from 0.29 to 0.53 mg/L. However, these analysis were not conducted utilizing modern analytical techniques. In a study of 31 pregnant women living in Poland, Opydo-Szymaczek and Borysewicz-Lewicka (2005) measured urinary fluoride in healthy pregnant women patients of a maternity hospital in Poland, where fluoride in the water ranged from 0.4 to 0.8 mg/L, and found a mean level of 0.65 mg/L for women in their 28th week of pregnancy, 0.84 mg/L in their 33rd week, and 1.30 mg/L in healthy non-pregnant women of similar age. This would suggest that the mothers in our study, who had a mean MUF_{cr} value of 0.90 mg/L, had fluoride exposures slightly higher than prior-mentioned populations.

In terms of comparing our findings with other studies of fluoride (using urinary fluoride as a biomarkers of exposure) and intelligence (i.e., those not involving prenatal exposures), of the 27 epidemiologic studies on fluoride and IQ reviewed by Choi et al. in their 2012 meta-analysis, only 2 had measures of urinary fluoride. Both were of urinary fluoride measures in children (not pregnant mothers), and neither corrected for dilution (either by correcting for urinary creatinine or specific gravity). Of these two, in comparison with the urinary fluoride levels of both our mothers (0.88 mg/L) and our children (0.82 mg/L), the mean levels of children's urinary fluoride were higher in the non-fluorosis (1.02 mg/L) and high-fluorosis (2.69 mg/L) groups found by Li et al. (1995) as well as the control (1.5 mg/L) and high-fluorosis (5.1 mg/L) groups described by Wang et al. (2007).

Among the limitations of our study are that we measured fluoride in spot (second morning void) urine samples instead of 24-hr urine collections. However, others have noted a close relationship between the fluoride concentrations of early morning samples and 24-hr specimens (Watanabe et al. 1994; Zohouri et al. 2006). Another limitation relates to the potential differences in the distribution of covariates over our study cohorts, raising the issue of potential bias. In the analyses we conducted across cohorts, we saw that, in comparison with Cohort 3, Cohort 2A clearly had

higher mean bone lead levels ($p < 0.001$) and possibly higher blood mercury levels ($p = 0.067$). However, we saw no other differences and the differences in these measures have a clear likely explanation: Cohort 2A had bone lead levels measured in 1997–2001 and Cohort 3 had bone lead levels measured in 2001–2005. Given that environmental lead and mercury exposures were steadily decreasing during this time interval (due to the phase-out of lead from gasoline), this difference likely relates to an exposure–time–cohort effect. We do not anticipate that this phenomenon would have introduced a bias in our analyses of fluoride and cognition controlling for bone lead.

Another limitation relates to the missing data that pertain to our covariate and sensitivity variables. In the comparisons of participants in relation to missing data (Table 2A,B), the proportion of females was somewhat higher in the included versus excluded group for both the GCI and IQ analyses, and the mean levels of maternal blood Hg for those included were 28.5% and 24.9% higher than the mean levels for those excluded in the GCI and IQ analyses, respectively. We also note that the coefficients for the associations between fluoride on cognition varied substantially in some of the sensitivity analyses, particularly with respect to the subgroups of participants who have data on SES, lead exposure, and mercury exposure (of which, for the latter, the effect estimates almost doubled). We do not have a ready explanation for this phenomenon, given that there is no obvious way that each of the selection factors governing which mothers had these measurements (discussed above) could have influenced the fluoride–cognition relationship. Nevertheless, it is not possible to entirely rule out residual confounding or in the population as a whole (that might have been detected had we had full data on larger sample sizes) or bias (should the subpopulations that had the data for analysis have a different fluoride–cognition relationship than those participants who were excluded from the analyses).

Other limitations include the lack of information about iodine in salt, which could modify associations between fluoride and cognition; the lack of data on fluoride content in water given that determination of fluoride content is not reported as part of the water quality monitoring programs in Mexico; and the lack of information on other environmental neurotoxicants such as arsenic. We are not aware of evidence suggesting our populations are exposed to significant levels of arsenic or other known neurotoxicants; nevertheless, we cannot rule out the potential for uncontrolled confounding due to other factors, including diet, that may affect urinary fluoride excretion and that may be related to cognition.

Another potential limitation is that we adjusted maternal urinary fluoride levels based on urinary creatinine, whereas we adjusted children's urinary fluoride levels based on urinary specific gravity; however, these two methods are almost equivalent in their ability to account for urinary dilution. We also had no data to assess the inter-examiner reliability of the testers administering the WASI test; however, the excellent reliability of these same testers in administering the McCarthy tests provides some reassurance that the WASI tests were conducted in a consistent manner.

Finally, our ability to extrapolate our results to how exposures may impact on the general population is limited given the lack of data on fluoride pharmacokinetics during pregnancy. There are no reference values for urinary fluoride in pregnant women in the United States. The Centers for Disease Control and Prevention has not included fluoride as one of the population exposures measured in urine or blood samples in its nationally representative sampling. The WHO suggests a reference value of 1 mg/L for healthy adults when monitoring renal fluoride excretion in

community preventive programs (Marthaler 1999). As part of the NRC's review of the fluoride drinking-water standard, it was noted that healthy adults exposed to optimally fluoridated water had urinary fluoride concentrations ranging from 0.62 to 1.5 mg/L.

Conclusion

In this study, higher levels of maternal urinary fluoride during pregnancy (a proxy for prenatal fluoride exposure) that are in the range of levels of exposure in other general population samples of pregnant women as well as nonpregnant adults were associated with lower scores on tests of cognitive function in the offspring at 4 and 6–12 y old.

Community water and salt fluoridation, and fluoride toothpaste use, substantially reduces the prevalence and incidence of dental caries (Jones et al. 2005) and is acknowledged as a public health success story (Easley 1995). Our findings must be confirmed in other study populations, and additional research is needed to determine how the urine fluoride concentrations measured in our study population are related to fluoride exposures resulting from both intentional supplementation and environmental contamination. However, our findings, combined with evidence from existing animal and human studies, reinforce the need for additional research on potential adverse effects of fluoride, particularly in pregnant women and children, and to ensure that the benefits of population-level fluoride supplementation outweigh any potential risks.

Acknowledgments

This study was supported by the U.S. National Institutes of Health (NIH; grants R01ES021446 and R01-ES007821); the National Institute of Environmental Health Sciences/the U.S. Environmental Protection Agency (NIEHS/EPA; grant P01ES022844), the NIEHS (grant P42-ES05947 and NIEHS Center Grant P30ES017885), and by the National Institute of Public Health/Ministry of Health of Mexico. The American British Cowdray Hospital provided facilities used for this research. The contents of this article are solely the responsibility of the authors and do not necessarily represent the official views of the NIEHS, NIH, or the U.S. EPA. David Bellinger collaborated on the design and execution of this study's cognitive testing.

References

- Afeiche M, Peterson KE, Sánchez BN, Cantonwine D, Lamadrid-Figueroa H, Schnaas L, et al. 2011. Prenatal lead exposure and weight of 0- to 5-year-old children in Mexico City. *Environ Health Perspect* 119(10):1436–1441, PMID: 21715242, <https://doi.org/10.1289/ehp.1003184>.
- Baez R, Petersen PE, Marthaler T. 2014. *Basic Methods for Assessment of Renal Fluoride Excretion in Community Prevention Programmes for Oral Health*. Geneva, Switzerland:World Health Organization.
- Basu N, Tutino R, Zhang Z, Cantonwine DE, Goodrich JM, Somers EC, et al. 2014. Mercury levels in pregnant women, children, and seafood from Mexico City. *Environ Res* 135:63–69, PMID: 25262076, <https://doi.org/10.1016/j.envres.2014.08.029>.
- Braun JM, Hoffman E, Schwartz J, Sanchez B, Schnaas L, Mercado-Garcia A, et al. 2012. Assessing windows of susceptibility to lead-induced cognitive deficits in Mexican children. *Neurotoxicology* 33(5):1040–1047, PMID: 22579785, <https://doi.org/10.1016/j.neuro.2012.04.022>.
- Caldwell BM, Bradley RH. 2003. *Administration Manual: HOME Observation for Measurement of the Environment*. Little Rock, AK:University of Arkansas at Little Rock.
- Choi AL, Sun G, Zhang Y, Grandjean P. 2012. Developmental fluoride neurotoxicity: a systematic review and meta-analysis. *Environ Health Perspect* 120(10):1362–1368, PMID: 22820538, <https://doi.org/10.1289/ehp.1104912>.
- Choi AL, Zhang Y, Sun G, Bellinger DC, Wang K, Yang XJ, et al. 2015. Association of lifetime exposure to fluoride and cognitive functions in Chinese children: a pilot

- study. *Neurotoxicol Teratol* 47:96–101, PMID: [25446012](#), <https://doi.org/10.1016/j.ntt.2014.11.001>.
- Doull J, Boekelheide K, Farishian B, Isaacson R, Klotz J, Kumar J, et al. 2006. *Fluoride in Drinking Water: A Scientific Review of EPA's Standards*. Committee on Fluoride in Drinking Water, Board on Environmental Studies and Toxicology, Division on Earth and Life Studies, National Research Council of the National Academies. Washington, DC:National Academies Press.
- Easley MW. 1995. Celebrating 50 years of fluoridation: a public health success story. *Br Dent J* 178(2):72–75, PMID: [7848761](#), <https://doi.org/10.1038/sj.bdj.4808658>.
- Ettinger AS, Lamadrid-Figueroa H, Téllez-Rojo MM, Mercado-García A, Peterson KE, Schwartz J, et al. 2009. Effect of calcium supplementation on blood lead levels in pregnancy: a randomized placebo-controlled trial. *Environ Health Perspect* 117(1):26–31, PMID: [19165383](#), <https://doi.org/10.1289/ehp.11868>.
- Gedalia I, Brzezinski A, Bercovici B. 1959. Urinary fluorine levels in women during pregnancy and after delivery. *J Dent Res* 38(3):548–551, PMID: [13654605](#), <https://doi.org/10.1177/00220345590380031701>.
- Gomaa A, Hu H, Bellinger D, Schwartz J, Tsaih SW, Gonzalez-Cossio T, et al. 2002. Maternal bone lead as an independent risk factor for fetal neurotoxicity: a prospective study. *Pediatrics* 110(1):110–118, PMID: [12093955](#).
- Grandjean P, Herz KT. 2011. Methylmercury and brain development: imprecision and underestimation of developmental neurotoxicity in humans. *Mt Sinai J Med* 78(1):107–118, PMID: [21259267](#), <https://doi.org/10.1002/msj.20228>.
- Hu H, Téllez-Rojo MM, Bellinger D, Smith D, Ettinger AS, Lamadrid-Figueroa H, et al. 2006. Fetal lead exposure at each stage of pregnancy as a predictor of infant mental development. *Environ Health Perspect* 114(11):1730–1735, PMID: [17107860](#), <https://doi.org/10.1289/ehp.9067>.
- Huang S, Hu H, Sánchez BN, Peterson KE, Ettinger AS, Lamadrid-Figueroa H, et al. 2016. Childhood blood lead levels and symptoms of attention deficit hyperactivity disorder (ADHD): a cross-sectional study of Mexican children. *Environ Health Perspect* 124(6):868–874, PMID: [26645203](#), <https://doi.org/10.1289/ehp.1510067>.
- Jones S, Burt BA, Petersen PE, Lennon MA. 2005. The effective use of fluorides in public health. *Bull World Health Organ* 83:670–676.
- Juárez-López M, Hernández-Guerrero JC, Jiménez-Farfán D, Molina-Frechero N, Murrieta-Pruneda F, Lopez-Jimenez G. 2007. Fluoride Urinary Excretion in Mexico City's Preschool Children [in Spanish]. *Revista de investigación clínica; organo del Hospital de Enfermedades de la Nutrición* 60:241–247.
- Julvez J, Ribas-Fito N, Torrent M, Forns M, García-Esteban R, Sunyer J. 2007. Maternal smoking habits and cognitive development of children at age 4 years in a population-based birth cohort. *Int J Epidemiol* 36(4):825–832, PMID: [17550944](#), <https://doi.org/10.1093/ije/dym107>.
- Kordas K, Ettinger AS, Bellinger DC, Schnaas L, Téllez Rojo MM, Hernández-Avila M, et al. 2011. A dopamine receptor (DRD2) but not dopamine transporter (DAT1) gene polymorphism is associated with neurocognitive development of Mexican preschool children with lead exposure. *J Pediatr* 159(4):638–643, PMID: [21592505](#), <https://doi.org/10.1016/j.jpeds.2011.03.043>.
- Li XS, Zhi JL, Gao RO. 1995. Effect of fluoride exposure on intelligence in children. *Fluoride* 28(4):189–192.
- Liu F, Ma J, Zhang H, Liu P, Liu YP, Xing B, et al. 2014. Fluoride exposure during development affects both cognition and emotion in mice. *Physiol Behav* 124:1–7, PMID: [24184405](#), <https://doi.org/10.1016/j.physbeh.2013.10.027>.
- Marthaler T. 1999. *Monitoring of Renal Fluoride Excretion in Community Preventive Programmes on Oral Health*. Geneva, Switzerland:World Health Organization.
- Martínez-Mier EA, Cury JA, Heilman JR, Katz BP, Levy SM, Li Y, et al. 2011. Development of gold standard ion-selective electrode-based methods for fluoride analysis. *Caries Res* 45(1):3–12, PMID: [21160184](#), <https://doi.org/10.1159/000321657>.
- Martínez-Mier EA, Soto-Rojas AE, Buckley CM, Zero DT, Margineda J. 2005. Fluoride concentration of bottled water, tap water, and fluoridated salt from two communities in Mexico. *Int Dent J* 55(2):93–99, PMID: [15880964](#).
- McCarthy D. 1991. *Manual for the McCarthy Scales of Children's Abilities. Spanish, User's Guide [in Spanish]*. Madrid, Spain:TEA Ediciones.
- Mullenix PJ, Denbesten PK, Schunior A, Kernan WJ. 1995. Neurotoxicity of sodium fluoride in rats. *Neurotoxicol Teratol* 17(2):169–177, PMID: [7760776](#).
- NTP (National Toxicology Program). 2016. Systematic Literature Review on the Effects of Fluoride on Learning and Memory in Animal Studies. NTP Research Report 1. Research Triangle Park, NC:NTP.
- Opydo-Szymaczek J, Borysewicz-Lewicka M. 2005. Urinary fluoride levels for assessment of fluoride exposure of pregnant women in Poznan, Poland. *Fluoride* 38:312–317.
- Puertas R, Lopez-Espinosa MJ, Cruz F, Ramos R, Freire C, Pérez-García M, et al. 2010. Prenatal exposure to mirex impairs neurodevelopment at age of 4 years. *Neurotoxicology* 31(1):154–160, PMID: [19818364](#), <https://doi.org/10.1016/j.neuro.2009.09.009>.
- Rentería L, Li ST, Pliskin NH. 2008. Reliability and validity of the Spanish language Wechsler Adult Intelligence Scale (3rd Edition) in a sample of American, urban, Spanish-speaking Hispanics. *Clin Neuropsychol* 22(3):455–470, PMID: [17853132](#), <https://doi.org/10.1080/13854040701336428>.
- Secretaría-de-Salud. 1995. Norma oficial Mexicana nom-040-ssa-1-1993. *Sal yodada y sal fluorada* [in Spanish]. México:Diario Oficial de la Federación, 12–27.
- Secretaría-de-Salud. 1996. Norma oficial Mexicana nom-127-ssa1-1994. *Salud ambiental. Agua para uso y consumo humano. Límites permisibles de calidad y tratamientos a que debe someterse el agua para su potabilización* [in Spanish]. México:Diario Oficial de la Federación, 41–46.
- Shen YW, Taves DR. 1974. Fluoride concentrations in the human placenta and maternal and cord blood. *Am J Obstet Gynecol* 119(2):205–207, PMID: [4823388](#).
- Thomas DB, Basu N, Martínez-Mier EA, Sánchez BN, Zhang Z, Liu Y, et al. 2016. Urinary and plasma fluoride levels in pregnant women from Mexico City. *Environ Res* 150:489–495, PMID: [27423051](#), <https://doi.org/10.1016/j.envres.2016.06.046>.
- Usuda K, Kono K, Shimbo Y, Fujihara M, Fujimoto K, Kawano A, et al. 2007. Urinary fluoride reference values determined by a fluoride ion selective electrode. *Biol Trace Elem Res* 119(1):27–34, PMID: [17914216](#), <https://doi.org/10.1007/s12011-007-0044-6>.
- Valdez Jiménez L, López Guzmán OD, Cervantes Flores M, Costilla-Salazar R, Calderón Hernández J, Alcaraz Contreras Y, et al. 2017. In utero exposure to fluoride and cognitive development delay in infants. *Neurotoxicology* 59:65–70, PMID: [28077305](#), <https://doi.org/10.1016/j.neuro.2016.12.011>.
- Wang SX, Wang ZH, Cheng XT, Li J, Sang ZP, Zhang XD, et al. 2007. Arsenic and fluoride exposure in drinking water: children's IQ and growth in Shanyin county, Shanxi province, China. *Environ Health Perspect* 115(4):643–647, PMID: [17450237](#), PubMed Central PMCID: [PMC1852689](#), <https://doi.org/10.1289/ehp.9270>.
- Watanabe M, Kono K, Orita Y, Ydote T, Usuda K, Takahashi Y, et al. 1994. *Influence of dietary fluoride intake on urinary fluoride concentration and evaluation of corrected levels in spot urine*. In: *Proceedings of the XXth Conference of the International Society for Fluoride Research, Beijing, China*. Beijing, China: Ministry of Public Health of People's Republic of China, 246–247.
- Wechsler D. 1999. *Wechsler Abbreviated Scale of Intelligence*. San Antonio, TX: Psychological Corporation.
- Wechsler D, Jorge M, Velaco A. 1981. *WAIS-Español: Escala de Inteligencia para Adultos: El Manual Moderno [in Spanish]*. México, DF:El Manual Moderno, S.A.
- Zohouri F, Swinbank C, Maguire A, Moynihan P. 2006. Is the fluoride/creatinine ratio of a spot urine sample indicative of 24-h urinary fluoride? *Community Dent Oral Epidemiol* 34(2):130–138, PMID: [16515677](#), <https://doi.org/10.1111/j.1600-0528.2006.00269.x>.

Letters

COMMENT & RESPONSE

In Reply We appreciate the widespread interest in our study and the opportunity to respond to the critiques and clarify some facts.

1. Fundamentals of epidemiology | We agree that our study reported an association, not causation. Still, observational studies are optimal for testing many important questions in public health, and they are often used to infer causality. Indeed, if we dismissed observational studies, we would have no evidence that water fluoridation prevents tooth decay in children.

Several commentators raised questions about the effect of residual confounding. Our results, as with all observational studies, are subject to confounding by unmeasured factors. Still, we considered many potential confounders. Unless unmeasured factors are identified and shown to be associated with both fluoride exposure and IQ, these criticisms are speculative.

Our conclusions did not “simply rely on *P* values.” We established our hypotheses *a priori*, carefully interpreted effect estimates and confidence intervals, conducted a comprehensive set of sensitivity analyses, acknowledged the limitations of our study, and considered the results of other studies before concluding that pregnant women should reduce their fluoride intake.

Others were concerned about imprecise results. Keep in mind that (1) the fitted regression line is covariate-adjusted, whereas individual data points in the figure are not, and (2) individual data points close to the regression line may represent numerous overlapping cases. Also, the outliers in our data set have low influence but good leverage because their inclusion improves the estimate’s precision. Nonetheless, we ran secondary analyses without the 2 very low IQ scores and the fluoride effect remained.

2. This is not a subtle finding | Is a 4.5 IQ decrement per 1 mg/L increase in urinary fluoride weak? A decrement of 4.5 IQ points among many boys can have a substantial effect on the population distribution of IQ scores.¹ With 14% of Canadian women living in fluoridated regions having urinary fluoride of at least 1 mg/L, we would expect even larger IQ decrements for some children.

Our study is consistent with other high-quality research; it is not a standalone study. More than 50 studies have shown an association between higher fluoride exposure and lower IQ. All 3 prospective birth cohort studies^{2,3} reported that higher prenatal fluoride exposure led to lower IQ scores in children.

3. Clarifying misconceptions | We did not set out to compare IQ scores in children who lived in fluoridated vs nonfluoridated communities. We used a biomarker of fluoride exposure that

accounts for all sources. However, we did find consistent IQ decrements associated with fluoride intake and water fluoride concentrations.

Some commentators were troubled by the reported sex differences. Male individuals are often more susceptible to toxicants, including prenatal fluoride exposure in some animal studies.⁴ Moreover, the National Toxicology Program (2016) called for sex-based analyses for fluoride.⁵ Thus, we planned to test sex differences. We thank Waugh for his suggestion that male mitochondria may be more sensitive to fluoride.

Blendoe et al suggest that the IQ differences are explained by sex differences. Sex differences in IQ scores do not explain the exposure-response association that we observed in boys using urinary fluoride concentrations.

We collected 3 urine samples (1 for each trimester) and adjusted them for urinary dilution, an improvement over other population-based studies on fluoride neurotoxicity. Urinary fluoride is not a perfect measure of fluoride intake, but it is reliable, and it is the optimal biomarker of concurrent fluoride exposure.⁶

We cited a dental fluorosis prevalence rate of 68% in adolescents based on a prior study using National Health and Nutrition Examination Survey data. As noted by Gehani et al, the quality of these data was assessed in an April 2019 report. The prevalence of fluorosis, which is now estimated to be 41%,⁷ is still considerably higher than when water fluoridation was introduced.

We acknowledge that IQ tests have been criticized as having cultural biases. However, our analyses did not compare groups that differed by culture. Moreover, we controlled for ethnicity and city.

Finally, several commentators requested results that we did not report in our manuscript. We endeavor to make our analyses as transparent as possible and have posted supplemental material on the Open Science Framework (<https://osf.io/7vfu5>). Access to the data to validate our findings is available to independent researchers who adhere to the MIREC Biobank policies outlined here: <http://www.mirec-canada.ca/en/research/>.

We agree with Howard et al. Ten years ago, many of the same criticisms, such as bias, imprecision, unmeasured confounding and subtle effects, were raised about studies of low-level lead toxicity.

To conclude, some commentators argued that studies that showed fluoride diminishes children’s intellectual abilities should be interpreted cautiously. We agree. We should also take precautions to protect children’s brains from a potential toxicant, especially when there is no benefit of fluoride for preerupted teeth.

Christine Till, PhD
Rivka Green, MA
Bruce Lanphear, MPH, MD

Author Affiliations: Faculty of Health, York University, Toronto, Ontario, Canada (Till, Green); Faculty of Health Sciences, Simon Fraser University, Vancouver, British Columbia, Canada (Lanphear).

Corresponding Author: Christine Till, PhD, Faculty of Health, York University, 4700 Keele St, Toronto, ON M3J 1P3, Canada (ctill@yorku.ca).

Published Online: December 30, 2019. doi:[10.1001/jamapediatrics.2019.5251](https://doi.org/10.1001/jamapediatrics.2019.5251)

Conflict of Interest Disclosures: Dr Lanphear reports serving as a nonretained expert witness in an upcoming case involving the US Environmental Protection Agency and water fluoridation, but he will not receive any payment. No other disclosures were reported.

1. Bellinger DC. Interpretation of small effect sizes in occupational and environmental neurotoxicology: individual versus population risk. *Neurotoxicology*. 2007;28(2):245-251. doi:[10.1016/j.neuro.2006.05.009](https://doi.org/10.1016/j.neuro.2006.05.009)
2. Bashash M, Thomas D, Hu H, et al. Prenatal fluoride exposure and cognitive outcomes in children at 4 and 6-12 years of age in Mexico. *Environ Health Perspect*. 2017;125(9):097017. doi:[10.1289/EHP655](https://doi.org/10.1289/EHP655)

3. Valdez Jiménez L, López Guzmán OD, Cervantes Flores M, et al. In utero exposure to fluoride and cognitive development delay in infants. *Neurotoxicology*. 2017;59:65-70. doi:[10.1016/j.neuro.2016.12.011](https://doi.org/10.1016/j.neuro.2016.12.011)

4. Mullenix PJ, Denbesten PK, Schunior A, Kernan WJ. Neurotoxicity of sodium fluoride in rats. *Neurotoxicol Teratol*. 1995;17(2):169-177. doi:[10.1016/0892-0362\(94\)00070-T](https://doi.org/10.1016/0892-0362(94)00070-T)

5. NTP Research Report. Systematic Literature Review on the Effects of Fluoride on Learning and Memory in Animal Studies. NTP Research Report. Research Triangle Park, NC: 2016.

6. Rugg-Gunn AJ, Villa AE, Buzalaf MAR. Contemporary biological markers of exposure to fluoride. In: *Fluoride and the Oral Environment*. Vol 22.; 2011:37-51. doi:[10.1159/000325137](https://doi.org/10.1159/000325137).

7. Beltrán-Aguilar ED, Barker L, Dye BA. Prevalence and severity of dental fluorosis in the United States, 1999-2004. *NCHS Data Brief*. 2010;(53):1-8. <https://www.ncbi.nlm.nih.gov/pubmed/21211168>.

WI Utilities Discontinued Fluoridation of Public Water Supplies Since 2016.
1. Potosi Waterworks
2. Fond Du Lac Waterworks
3. Coloma Waterworks
4. Blue Mounds Waterworks
5. South Wayne Waterworks
6. Luck Waterworks
7. Windsor Water utility North
8. Plymouth Utilities
9. Saukville Waterworks
10. Lake Delton Waterworks
11. St Croix Falls Waterworks
12. Mellen Water Utility
13. Bonduel Waterworks
14. Berlin Waterworks
15. Oconto Falls Waterworks
16. Rock Springs Waterworks
Source: WI DNR June 2020

A critique of recent economic evaluations of community water fluoridation

Lee Ko¹, Kathleen M. Thiessen²

¹Oakland, CA, USA, ²Oak Ridge Center for Risk Analysis, Oak Ridge, TN, USA

Background: Although community water fluoridation (CWF) results in a range of potential contaminant exposures, little attention has been given to many of the possible impacts. A central argument for CWF is its cost-effectiveness. The U.S. Government states that \$1 spent on CWF saves \$38 in dental treatment costs.

Objective: To examine the reported cost-effectiveness of CWF.

Methods: Methods and underlying data from the primary U.S. economic evaluation of CWF are analyzed and corrected calculations are described. Other recent economic evaluations are also examined.

Results: Recent economic evaluations of CWF contain defective estimations of both costs and benefits. Incorrect handling of dental treatment costs and flawed estimates of effectiveness lead to overestimated benefits. The real-world costs to water treatment plants and communities are not reflected.

Conclusions: Minimal correction reduced the savings to \$3 per person per year (PPPY) for a best-case scenario, but this savings is eliminated by the estimated cost of treating dental fluorosis.

Keywords: Water fluoridation, Economic evaluation, Cost of water fluoridation, Caries prevention, Cost benefit, Cost effectiveness, Effectiveness in adults, Dental fluorosis

Introduction

The USA and several other countries practice community water fluoridation (CWF), which has been promoted as the preferred solution to reduce caries for over half a century.¹ Approximately two-thirds of the U.S. population is treated in this manner according to the Centers for Disease Control and Prevention (CDC).² Community water fluoridation programs have increased water fluoride concentrations to 0.7–1.2 mg/l [0.7–1.2 parts per million (ppm)], although a 2011 proposed recommendation, if finalized, would decrease this to 0.7 mg/l.³

Community water fluoridation is a unique delivery mode of public health care in that fluoride is administered to everyone who drinks the water, regardless of dental status or needs, and at an amount proportional to the water consumed from the fluoridated source, which can range from zero to several liters per day.⁴ At the same time, because most community water is not consumed by people, CWF results in dispersion of a regulated contaminant, fluoride, to the greater environment via wastewater treatment plants, storm sewer systems, and use on lawns and gardens. Fluoridation chemicals typically contain other regulated contaminants (e.g. arsenic),

extending the possibility of human exposures and environmental dispersal.^{5–8}

A central argument for using CWF to reduce tooth decay is the cost savings claimed by the CDC:⁹ Every \$1 invested in this preventive measure yields approximately \$38 savings in dental treatment costs. This argument is repeated by the majority of state governments (Appendix 1) and is frequently cited by proponents to argue for initiating or maintaining CWF.

All \$ signs in this paper refer to US\$ unless otherwise indicated. However, statements such as \$1 saves \$38 are currency neutral.

The CDC's estimate is calculated from the per person per year (PPPY) savings reported by Griffin *et al.*¹⁰ With base-case assumptions, the annual per person cost savings resulting from fluoridation ranged from \$15.95 in very small communities to \$18.62 in large communities.¹⁰ⁱ Table 1 summarizes Griffin *et al.*'s results by population size. The CDC derived the \$1-saves-\$38 claim by scaling the \$0.50 cost and the \$18.62 savings estimate for large systems (>20,000 people) to get $\$0.50 : \$18.62 \approx \$1 : \38 . However, this derivation is not valid because it implies

Correspondence to: Kathleen M. Thiessen, Oak Ridge Center for Risk Analysis, 102 Donner Drive, Oak Ridge, TN 37830, USA. Email: kmt@orrisk.com

ⁱ CDC focused on the smallest and largest systems:⁹ for a population <5,000 people, the net savings is $\$19.12 - \$3.17 = \$15.95$; for a population >20,000 people, the net savings is $\$19.12 - \$0.50 = \$18.62$.

Table 1 Estimated costs and savings of community water fluoridation (CWF) for communities of various sizes from Griffin *et al.*¹⁰

Population size	Estimated cost* (\$, PPPY) [‡]	Estimated savings** (\$, PPPY) [‡]
<5,000	3.17	15.95
5,000–9,999	1.64	17.48
10,000–20,000	1.06	18.06
>20,000	0.50	18.62

*Based on a 4% discount rate.

†Calculated with the base-case gross savings of \$19.12.

‡Per person per year.

Table 2 Stated assumptions of Griffin *et al.*¹⁰ and key inputs of the calculation of benefits

Stated assumptions	Key inputs
(1) The benefit is decay prevented and begins at age 6 years	(a) Benefit is the number of decayed tooth surfaces that would otherwise have been treated
(2) The benefit is constant over time	(b) Benefit in dollar amounts, or gross savings, is quantified in terms of averted dental fees for amalgam fillings and averted productivity losses due to a visit to a restorative dentist
(3) All decay is eventually treated	(c) Every decayed surface results in a 1-hour dental visit for a single-surface restoration in the same year it occurs
(4) The adverse effects are negligible	(d) The dental fee for a single-surface filling is \$54, and the productivity loss from the visit is \$18 (the U.S. average hourly wage)
(5) Dental fees equal the cost of dental resources	(e) A single-surface filling is replaced every 12 years with another single-surface filling, up to age 65 years
(6) A decayed tooth surface will always receive a one-surface restoration	(f) It takes one year of exposure for CWF to begin to prevent tooth decay
	(g) CWF averts 0.19 decayed tooth surfaces per person per year (PPPY) on average
	(h) The same rate of caries aversion applies from age 6 to 64 years

CWF: community water fluoridation.

scalability where scalability does not apply: spending more on CWF does not increase caries aversion or caries to be averted.

Griffin *et al.*¹⁰ is the prime example of a body of work that attempts to evaluate the economics of CWF. As the most comprehensive and most cited work, it will be our focus. We limit our analysis to the smallest and largest systems in keeping with the CDC's report.⁹ We also examined and comment on additional CWF cost-benefit analyses (Appendix 2).ⁱⁱ

Key steps in Griffin *et al.*¹⁰

A 1989 workshop¹² at the University of Michigan discussed the cost-effectiveness of CWF and other caries prevention programs, with cost estimates based primarily on data from Garcia.¹³ A 1992 paper by Ringelberg *et al.*¹⁴ improved upon Garcia's cost estimates, and Griffin *et al.*¹⁰ produced their cost estimates (Table 1) by applying minor adjustments to the results of Ringelberg *et al.*,¹⁴ as described later in this paper.

Griffin *et al.*¹⁰ adopted a “societal perspective” and defined benefit as the cost of averted dental fees and associated productivity losses. They used a 4%

discount rate for the main result of \$19.12 gross savings. Griffin *et al.*'s stated assumptions and key intermediate results, organized into a set of key inputs, are provided in Table 2. Note that Input (c) differs from Assumption (3) in the timing of treatment — the authors' calculation was consistent with treatment in the same year. The following steps explain how Griffin *et al.* obtained their value:

Step 1: From Input (d), restoring one decayed tooth surface costs \$54 + \$18 = \$72.

Step 2: As described by Input (e) the lifetime costs of a decayed surface include future replacement fillings; the number of replacements depends on when the decay occurs. Future replacement costs are discounted to arrive at a present value. The first avertable filling is discounted 1 year because of Input (f) in Table 2; replacements take place every 12 years up to age 65 years, based on Input (e).ⁱⁱⁱ For example, for a child age 12.5 years, the lifetime cost at a 4% discount rate was estimated to be \$159.61 as shown in the following equation:

ⁱⁱⁱ While cutting off replacement at age 65 years may appear to underestimate the benefit (cost of fillings), Griffin *et al.* appear to have overestimated by incorrectly or inconsistently applying the factors in the numerator, e.g. the expected lifetime costs of a decayed surface for age groups 55–59 and 60–64 years are both \$69.23 = \$72/1.04 (Table 3), without the factor (which should be around 0.79) to account for fewer teeth at older ages. (Since Griffin *et al.* did not present these factors, except for the few that appear in the Equation (1) example, we are not able to recalculate and correct the numbers in Table 3.)

ⁱⁱ These papers are technically cost-benefit analyses,¹¹ although the term cost-effectiveness is frequently used to refer to the degree that the value of benefit exceeds cost.

$$\$72 \left(\frac{1}{1.04} + \frac{1}{1.04^{13}} + \frac{0.90}{1.04^{25}} + \frac{0.86}{1.04^{37}} + \frac{0.79}{1.04^{49}} \right) = \$159.61 \quad (1)$$

Thus the last replacement takes place at age $12.5 + 1 + (4 \times 12) = 61.5$ in this example. The cost for each filling or replacement filling is adjusted by a factor (the numerator of the term) representing the probability that the tooth remains at the replacement age.

- Step 3: Calculate the national average, using the population distribution in Table 3. Use the midpoint to represent the group in each bracket, e.g. Equation (1) gives the lifetime benefit of an averted decay surface for the 6–19 age group, based on the midpoint, age 12.5 years.
- Step 4: The calculation is repeated for each age bracket, except the first and the last age brackets as described by Input (h) in Table 2. Summing the weighted costs gives \$100.62 as the national average lifetime cost averted per decayed surface.
- Step 5: As CWF averts 0.19 decayed surfaces PPPY, as described by Input (g), the benefit of CWF is thus

$$\text{Gross saving} = \$100.62 \times 0.19 = \$19.12 \text{ PPPY}$$

Costs

Griffin *et al.*¹⁰ based their cost estimates for CWF on Ringelberg *et al.*,¹⁴ except that the numbers were adjusted to 1995 dollars, and a different grouping of community sizes was used. Griffin *et al.* devote one paragraph to their cost estimates.¹⁰

Ringelberg *et al.*¹⁴

Ringelberg *et al.* used data for 44 Florida communities to estimate CWF costs. (Florida's phosphate industry is the largest U.S. producer of fluoridation chemicals.)^{15,16} Ringelberg *et al.*'s improved estimates included costs for bulk storage and containment, labor, and opportunity costs of capital investment, and were based on a larger number of communities than previous estimates.¹³ The estimated average cost increased from \$0.49 PPPY¹³ to \$1.25 PPPY.¹⁴ With phrases such as “allowable initial one-time costs ... were documented by copies of actual invoices for equipment and services”

Ringelberg *et al.*¹⁴ appears detailed and based on actual data. However, these invoices were obtained from the Florida public health dental program, which has the authority to approve costs for communities seeking state grants to implement CWF,¹⁷ and thus reflect costs allowed by the state dental program rather than actual costs.

Ringelberg *et al.*¹⁴ used a 15-year life, with no remaining value, for initial implementation costs, and used 2.4% of the initial costs to calculate the maintenance and repair costs. Labor costs provided by CDC's fluoridation engineer were based on 1 hour per day for all systems and rates of \$7 per hour for small systems and \$9 per hour for medium and large systems. (Note that, in contrast, Input (d) in Table 2 uses \$18 per hour to calculate CWF benefit.) We will show that this is a simplistic and unrealistic view of what is involved in CWF operations.

Reality on the ground

In 2010, amid a budget crisis, the City of Sacramento, CA, instructed all departments to review programs and services. Mr. Marty Hanneman, then Director of the Department of Utilities, wrote in a memo to the City Council:¹⁸

The City of Sacramento has been fluoridating its water supplies just over 10 years. Within that time, the actual cost of operating and maintaining the fluoridation systems has proven to be considerably more than the initial estimate. ... The fluoridation infrastructure at the E.A. Fairbairn Water Treatment Plant is overdue for replacement and will be very expensive to replace. ... Fluoridating water is a very costly and labor intensive process and requires constant monitoring of fluoride concentrations to ensure proper dosages. ... The chemical is very corrosive, so all equipment that is used in the fluoridation process has a very short life expectancy and needs to be replaced frequently. ... but also causes frequent and complex system failures.

This was echoed by Mr. René Fonseca of Carroll-Boone Water District in Eureka Springs, AR, which was required by a 2011 State mandate to begin CWF (Fonseca, 2012, private communication):

Table 3 Griffin *et al.*¹⁰ weighted per person discounted lifetime cost of carious surface initially occurring at various ages

Age (years)	Discounted expected lifetime cost of decayed surface (\$)	1996 U.S. population (%)	Weighted cost (\$)
0–5		8.4	
6–19	159.61	20.4	32.56
20–24	146.95	6.8	9.99
25–29	144.86	7.2	10.43
30–34	128.24	8.3	10.64
35–39	127.76	8.5	10.86
40–44	105.12	7.7	8.09
45–49	105.55	6.6	6.97
50–54	106.42	5.2	5.53
55–59	69.23	4.2	2.91
60–64	69.23	3.8	2.63
65+		12.8	
Total		100	100.62

All of our chemical feed systems require regular maintenance which is routine but fluoride feed equipment often requires replacement and more frequent attention. ... I have toured plants and seen in trade publications deteriorating pipes, steel doors and casing, electrical components, etc. There are millions of dollars spent yearly on infrastructure damage caused by fluoride in our industry.

The realities expressed in these two quotes are not the exceptions. A water plant manager in Alberta, Canada, complained that the fumes from the acid etched the glass, paint, and computer screens of the water treatment plant.¹⁹ Seven years after CWF began in 2001, Riverton, Utah, spent nearly \$1.2 million for two new buildings “to get fluoride out of electrical and pump area.”²⁰

Several incidents of fluoride overfeeds at water-treatment plants have been investigated. Gessner *et al.*²¹ described an accident that occurred in Hooper Bay, Alaska, in 1992, in which 296 residents suffered acute poisoning and a 41-year-old man died. Petersen *et al.*²² reported on an overfeed incident in a residential Connecticut community in 1986. The fluoride caused gastroenteritis in 33% of those who drank the water and itching and skin rashes in those with dermal contact; the acidity leached copper from domestic plumbing. Penman *et al.*²³ investigated an outbreak of acute poisoning caused by a fluoride overfeed in a small rural community in Mississippi in 1993. Several people became ill and connected the onset of their illness to drinking tap water at the same restaurant. A community survey was performed, and the authors concluded that approximately one third of households in the town may have been affected, though the extent remains unknown.

Akiniwa²⁴ examined seven events of acute fluoride poisoning related to the fluoridation of drinking water that have been reported in the U.S. He estimated from these reports that acute fluoride poisonings have occurred at doses of 0.1–0.8 mg fluoride per kg of body weight. One fatal fluoride intoxication caused serious illness in 12 patients, 3 of whom died, in a hospital hemodialysis unit in Chicago in 1993.²⁵ Caused by failure of a widely used deionization system, this event would not have been catastrophic had the water not been fluoridated.

Other incidents reported in local media have included injuries to water plant workers, massive evacuation around an interstate highway, damages to water pipes or concrete floors, and environmental hazards to fish and ground. A number of these incidents are cited in Appendix 3.

An economic evaluation taking a societal perspective should have considered the societal costs from these inevitable consequences of CWF. However, comprehensive data needed to estimate such costs

are lacking, because the government agencies that should track these incidents appear to have a conflict of interest in protecting and defending the CWF policy (e.g. Florida;²⁶ Layton;^{27iv} Appendix 1). Nevertheless, evidence presented here demonstrates that Ringelberg *et al.*¹⁴ were unrealistic even considering only the direct costs of CWF to a water system.

Real-world estimates

In late 2010, Black and Veatch Corporation (Overland Park, KS USA) was retained through a competitive bid process to perform an objective evaluation of the fluoride program of the city of Sacramento, CA. After a comprehensive and detailed review, the study²⁸ observed that immediate and future upgrades would be needed to continue fluoridating and to achieve modest operational efficiency improvements. Noting that Sacramento's operational costs were within industry practice, the report developed detailed cost estimates and gave a different picture from Ringelberg *et al.*,¹⁴ e.g. the labor cost was set at a rate of \$100 per hour, in contrast to the \$7/\$9 per hour labor rate from the CDC. The city's engineer, Mr. Brett Ewart, explained (Ewart, 2012, private communication):

The 100/hr. is a hybrid rate used to represent the large variety of machinists, electrical staff, water quality staff, management, etc., that work on the program. The amount of staff time (and type of staff) dedicated to the fluoride program is flexible. Some maintenance activities are generally fixed, others are reactionary and difficult to predict in advance. The rate would include the employees' salary, benefits, and overhead to perform the work.

Sacramento's water system consisted of the following: One large treatment plant supplying 44% of the water, whose fluoridation system had already been updated in 2007; a second large treatment plant (Fairbairn WTP) supplying 42% of the water, whose fluoridation system was in need of replacement; and 27 wells supplying 14% of the water, and whose fluoridation systems also required updates.²⁹ The overall cost estimates provided by Black and Veatch for the needed replacement and updates, annualized using a 2.5% discount rate over a 20-year planning horizon,^v were \$1 million for the 27 wells and \$464,000 for the Fairbairn WTP.²⁹ The cost projection for the Fairbairn WTP is applicable for large water treatment plants, while the cost projections for the well upgrades are applicable for small systems.

^{iv} In a letter to Davis County Health Department and others, the Mayor of Layton, Utah strongly protested that the costs of fluoridation to the citizens of Layton and Davis County were far greater than the costs portrayed by the Department when it “clearly knew better”.²⁷

^v First 5 Sacramento, the organization that funded the study, may fund the capital update cost with a condition that requires the city to commit to CWF for 20 years, regardless of the city's future fiscal conditions.¹⁸ In July 2012, the city accepted a grant from First 5 Sacramento to continue fluoridation until June 30, 2015, even though the grant will provide less than 10% of the system costs over the next 3 years.³⁰

Table 4 Examples of fluoridation cost estimates

Water districts	Year Est	Pop (in thousands)	Reported implementation (I) and annual operation and maintenance (O) costs	PPPY (\$) 15 years, 4% (I)
Napa, CA ³⁴	2003	77	I: \$1M; O: \$150,000	3.07
New York, NY ³⁵	2008	8,350	I: \$12.57M (2 plants); O: \$11.14M (chemicals)	1.45
San Jose, CA ³⁶	2011	1,000	I: \$23M; O: \$1.732M (Wells only)	3.72
Watsonville, CA ³²	2011	51	I: \$50/person; O: \$4/person	8.33
Portland, OR ³⁷	2012	900	I: \$3.5M–\$7.6M, O: \$575,000	0.98–1.37
Carroll-Boone, AR ^{33,38}	2012	25	I: \$894,000–\$1.23M	3.09–4.26†
Davis, CA ³⁹	2013	67	I: \$1.1M–\$2.4M; O: \$228,800–\$240,700	4.84–6.69
Riverton, UT ²⁰	2000	35	I: \$90,000 (estimate)	0.22†
	2001		I: \$200,000 (actual)	0.49†
	2008		I: \$1,174,278 (actual w/2 new buildings)	2.90†
Jordan Valley, UT ⁴⁰	2000	82	I: \$56,000–\$2.1M (estimates)	0.06–2.22†
	2004		I: \$2.45M; O: \$297,000 (actual)	6.21

†Estimates do not include operation and maintenance costs.

To calculate the PPPY costs, we allocated the total population of Sacramento, 466,000 people (2010 U.S. Census), to the 27 wells and to the Fairbairn WTP using the percentages of total water supplied of 14% and 42%, respectively. The allocated populations are 65,000 and 196,000, respectively. Dividing the total costs by population and number of injection sites, we obtain a cost estimate of \$15.38 and \$2.37 PPPY for a single-injection point water system serving 2,400 and 196,000 people, respectively. (Systems serving 2,400 people are not rare. Of the 44 systems in Ringelberg *et al.*¹⁴ three systems had smaller populations and seven systems had smaller populations per injection site.)

We considered whether to adjust for the cost of living in Sacramento and determined that there was no need. The cost of living for Sacramento is 8% higher than the U.S. average.³¹ This differential, however, is easily offset by other considerations, e.g. the use of a 2.5% instead of 4% discount rate. The cost projection also assumes that the Health Department continues to waive a requirement for certain standard equipment. In addition, actual bids for construction may turn out to be much higher than the engineer's estimates.^{32,33} Finally, it was unknown whether implementing the recommendations would solve the city's fluoridation issues.²⁹

A small water system serving more than 2,400 people is expected to cost less than \$15.38 PPPY. Similarly, many large systems serve less than 196,000 people and are expected to cost more than \$2.37 PPPY. (Note that large water districts serving more than 196,000 people will not necessarily cost much less than \$2.37 PPPY, because such water districts often have multiple treatment plants and/or auxiliary wells, which make them equivalent to a smaller single-injection point system). Therefore, reasonable cost estimates for the smallest (<5,000 people) and largest (>20,000) systems in Table 1 would be about \$10 and \$3 PPPY, respectively.

Strictly speaking the annual cost projections provided by Black and Veatch are 20-year financing costs.

At the end of the 20-year period, components such as new buildings may still have value. However, given the ability of the chemicals to degrade concrete (Appendix 3 items 17 and 19), significant annual maintenance and repair costs after the financing period are expected. In addition, circumstances could require a water system to implement major infrastructure changes to their fluoridation facilities. Sacramento is such an example. Despite implementing fluoridation comparatively late (around 2000), the city has already endured major infrastructure adjustments and is considering more, long before the 20-years projection period. Finally, it is possible that a system may discontinue CWF; in that case, buildings constructed specifically for CWF may hold little value.

Other estimates

The Black and Veatch report cited above is valuable in that it is recent, comprehensive, detailed, and authored by a firm that has consulted on other fluoridation programs. In general, reliable cost information for CWF programs is difficult to obtain, and information provided in response to a request is often limited to the cost of the fluoride chemicals. In Table 4, we present additional cost information and estimates collected from various sources.^{20,32–40} The majority of these are cost estimates prior to implementation; New York and some Utah figures show actual costs. Costs are reported either for implementation (*I*) or for annual operation and maintenance (*O*). For convenience, we calculate a PPPY cost by annualizing the implementation cost (*I*) using a 4% discount rate over 15 years^{vi} (meaning \$100 annualizes to \$8.65) and normalizing the total, i.e., dividing the annualized *I* plus *O*, if available, by

^{vi} The service life of fluoridation equipment depends very much on the component and on the service conditions. According to Black and Veatch,²⁹ only a few components in indoor setups can expect a service life of 15 years or more, and some components have a service life of only 5–10 years in an outdoor setup.

population. (Population figures are taken from the CDC website or the U.S. Census Bureau if they are not reported in the source article.)

Many of the cost estimates shown in Table 4 are incomplete or partial, or the values are underestimated. Several (denoted with †) do not include operation and maintenance (O&M) costs. The New York numbers consist of costs to rehabilitate CWF facilities in two plants, and only chemicals are included in O&M. The San Jose numbers provided in a Black and Veatch study were for wells that provide only half of the water for the city, which imports the other half. The preliminary estimates for Napa, CA are from about the time that Sacramento began its fluoridation program and probably suffer from similar underestimates of costs.¹⁸ The estimates for Portland, OR were provided by the Water Bureau after a meeting with representatives from the CDC and the organizations pushing to fluoridate the city. The \$575,000 O&M figure appears unrealistic — Sacramento already paid over \$400,000 back in fiscal year 2008/2009 for hydrofluorosilicic acid (HFSA) to fluoridate 86% of their water; this translates to about \$1 PPPY for the cost of HFSA alone. In addition, the O&M estimate excluded costs of additional caustic or other corrosion control chemicals to bring the pH back to an appropriate level, and the cost of additional capital improvements needed to mitigate water quality impacts were not included in the estimated capital costs.³⁷

Community water fluoridation proponents have a poor track record for cost estimates. For example, the county health board of Davis County, UT, provided a cost estimate of \$1.38–\$2 PPPY prior to a vote in 2000, but the true implementation cost was \$4.29 PPPY.⁴¹ This is also seen in the estimates/observed figures for the two Utah systems in Table 4. In 2001, Arkansas state legislators passed a state mandate to fluoridate community drinking water. They were partially motivated by an offer from Delta Dental of Arkansas to donate \$500,000 total toward startup costs for the 32 water systems affected.⁴² Later Delta Dental pledged \$2 million for 34 systems and soon found itself needing to raise another \$6–\$10 million.⁴³ (State mandates in California and Arkansas both require the initial implementation costs be funded by outside sources.)

Overall, reported costs of CWF are consistent with our real-world estimates and not with those estimates^{10,14} commonly cited by fluoridation proponents.

Costs of dental fluorosis

Griffin *et al.*'s Assumption (4) in Table 2, that the adverse effects of CWF are negligible,¹⁰ is common to most cost-benefit analyses of CWF. It is inexplicable that neither Griffin *et al.*¹⁰ nor other similar studies

(Appendix 2) mention dental fluorosis, defective enamel in permanent teeth due to childhood over-exposure to fluoride.^{44,45} Community water fluoridation, in the absence of other fluoride sources, was expected to result in a prevalence of mild-to-very-mild (cosmetic) dental fluorosis in about 10% of the population and almost no cases of moderate or severe dental fluorosis.⁴⁶ However, in the 1999–2004 NHANES survey, 41% of U.S. children ages 12–15 years were found to have dental fluorosis, including 3.6% with moderate or severe fluorosis.⁴⁷

As an increased prevalence of dental fluorosis became evident, there were attempts to shift attention to other sources of swallowed fluoride, such as toothpaste.⁴⁸ However, 1/4 liter (or about 8 oz) of fluoridated water at the “optimal” concentration of 1 mg/l contains the same amount of fluoride as a bead of toothpaste (0.15% w/v fluoride ion) 0.68 cm in diameter. Regarding other sources of ingested fluoride, Szpunar and Burt⁴⁹ state that the factor that differentiates the studied communities with respect to the prevalence of caries and fluorosis is the fluoride concentration in the community water supply.

Dental fluorosis had been dismissed as cosmetic by CWF promoters and government agencies in the U.S. until the National Research Council (NRC) concluded that “severe dental fluorosis” qualified as an adverse health effect due to increased risk of caries and loss of dental function.⁴⁴ When an economic evaluation is framed as having a societal perspective, it should include effects that result in social costs, regardless of whether the effects are cosmetic or systemically harmful. In a later paper, Griffin *et al.* indicated that some people may want “esthetic restorative procedures” to treat fluorosis, but treatment costs were not estimated.⁵⁰ We next provide a high level estimate of the minimal costs of treating dental fluorosis.

Dental fluorosis is classified by the severity of the discoloration, the presence of pitting, and the extent of the tooth surfaces affected.^{44,45vii} Although bleaching and microabrasion can be used to improve the appearance of milder cases of fluorosis, moderate and severe dental fluorosis can require extensive treatment to improve the cosmetic appearance and prevent further loss of enamel.^{44,45} Treatment options include applications of veneers or crowns. Porcelain veneers may cost more than composite resin veneers (\$800–\$2,500 vs. \$250–\$1,500), but they require less frequent replacement (10–15 vs. 5–7 years).^{52,53}

vii Dean's classification for very mild, mild, moderate, severe and very severe dental fluorosis: at least two teeth contain mottled surface area covering less than 25%, between 25 and 50%, between 50 and 100%, 100% (with discrete pitting), and 100% (with confluent pitting) of the tooth surface, respectively.⁵¹

Crowns are “usually used as a last resort because they can be a threat to tooth vitality.”⁴⁴

For this analysis, we assume that each moderate or severe fluorosis tooth receives a porcelain veneer treatment. We further assume that a child with the condition gets the first treatment at age 13.5 years, and the veneers are replaced every 12 years. The lifetime cost of a veneer is calculated using equation (1), except the \$72 is replaced by the cost of a veneer, for which we use a lower-end number of \$1,000. This gives a lifetime cost of \$2,217. Dean’s Enamel Fluorosis Index, the most widely used classification of dental fluorosis, is assigned on the basis of the two most-affected teeth.⁴⁴ Thus, the lifetime cost of veneers for a child with moderate or severe fluorosis would be at least \$4,434.

Beltrán-Aguilar *et al.*⁴⁷ reported that 3.6% of U.S. children ages 12–15 years in 1999–2004 had moderate or severe dental fluorosis, but did not provide information on the fluoridation status of the affected children. At most about 60% of the U.S. population received fluoridated water during the time period when these children were susceptible to development of fluorosis.^{viii} Both the prevalence and the severity of dental fluorosis are correlated with the fluoride concentration in drinking water.^{45,49,55} If all of the cases of moderate and severe dental fluorosis occurred in fluoridated rather than nonfluoridated areas, then at least 6% of children in fluoridated areas would have moderate or severe fluorosis.^{ix} For our calculations, we have assumed that 5% of children in fluoridated areas have moderate or severe fluorosis. From Table 3, the percentage of children at age 13.5 years is about $20.4\% / 14 = 1.46\%$. Thus the minimum cost of treating dental fluorosis is estimated to be $\$4,434 \times 1.46\% \times 5\% = \3.24 PPPY.

Other costs

There are other costs missing from the conventional cost-benefit analyses of CWF (Appendix 2). The NRC’s 2006 report on fluoride exposures and toxicity found that the U.S. Environmental Protection Agency’s (EPA) drinking water standard for fluoride was not protective of human health.⁴⁴ The NRC did not evaluate CWF for safety or efficacy, but the report showed that the average fluoride exposures associated with adverse health effects are within the expected range of fluoride intake for populations with fluoridated water, especially for infants, young

children, and people with high water intake.^{44,56x} Peckham and Awofeso’s recent review specifically concluded that fluoridation has “significant costs” in relation to adverse effects on human health, although these costs were not quantified.⁵⁷

Health risks to water plant operators are not included in most discussions of CWF, but these individuals may receive substantial occupational exposures to fluoride if the safety infrastructure or training is not adequate or if equipment malfunctions.^{58,59}

Most of the fluoridation chemicals used in the U.S. are byproducts of the phosphate fertilizer industry in North America or Asia.^{15,16,60} Since only a small percentage of municipal water is actually consumed by people, the practice results in wide dispersion of a regulated pollutant into the environment via local water districts. Fluoride pollution may result in serious ecological risks to aquatic organisms.⁶¹

Fluoride is regulated by the U.S. EPA as a contaminant in drinking water⁶² and as an air pollutant.⁶³ A number of fluoride compounds are considered hazardous substances with assigned Reportable Quantities.⁶⁴ In addition, fluoridation chemicals often contain other regulated contaminants.^{5–8} Hirzy *et al.*⁶⁵ estimated that the typical concentration of arsenic in the major fluoridation chemical (HFSA) could be responsible for several excess lung and bladder cancers per year in the U.S. and the consequent costs of treatment.

Political costs have at times been acknowledged but not included in CWF analysis.¹⁰ This category goes beyond costs associated with fluoridation referenda to include government expenditures for promoting fluoridation programs, costs associated with lobbying elected officials on this issue, legal challenges to fluoridation programs, and possible personal injury litigation involving workers or members of the public.^{66–70}

There are also costs associated with avoiding fluoridated tap water, either by need or by choice. These are all societal costs of CWF that should not simply be excluded or assumed negligible without examination.

Benefits

The primary benefit attributed to CWF is prevention of caries, although a major review in the United Kingdom reported no relevant studies of “evidence level A (high quality, bias unlikely)” and expressed surprise that little high quality research had been undertaken.⁷¹ Caries prevention is commonly assessed in terms of a reduction of decayed, missing, or filled

^{viii} Infants and young children are most at risk for exposures leading to dental fluorosis.⁴⁵ Children ages 12–15 years when surveyed between 1999 and 2004 were born between 1984 and 1992. Centers for Disease Control and Prevention’s data indicate that 53–60% of the U.S. population between 1984 and 2002 received fluoridated water.⁵⁴

^{ix} $3.6 / 53\% = 6.8\%$ and $3.6 / 60\% = 6\%$.

^x People with high water intake include athletes, outdoor workers, military personnel, and people with medical conditions such as diabetes insipidus or diabetes mellitus.⁴⁴ People with impaired kidney function may have high water intake and might also have reduced urinary excretion of fluoride.⁴⁴

teeth (DMFT), DMF tooth surfaces (DMFS), or their variations.^{xi} Estimation of averted caries is obviously central to a cost-benefit analysis.

Griffin *et al.*¹⁰ relied on the theory that caries averted by CWF can be considered in terms of two factors as shown in the following equation

$$\text{Averted caries} = \text{Incidence} \times \text{Effectiveness} \quad (2)$$

where Incidence is the per person annual caries increment without CWF, and Effectiveness is the percentage reduction in caries due to CWF.

Before we explain and critique how Griffin *et al.*¹⁰ derived their values for Incidence and Effectiveness, it is worthwhile to examine the concepts of incidence and effectiveness in the context of CWF.

Incidence

Griffin *et al.*¹⁰ treat the reported caries incidence in selected nonfluoridated areas as the caries incidence in the absence of CWF. However, they have not accounted for the decline in caries rates over time apart from CWF or the variability in caries rates among various areas, independent of CWF.

It has been known for decades that tooth decay prevalence has been declining in developed countries regardless of CWF status, i.e., the “secular decline”.¹¹ Diesendorf⁷² listed over 20 studies which reported substantial temporal reductions in caries in unfluoridated areas. In many cases, the magnitudes of the reduction were comparable to those attributed to fluoridation in some fluoridated areas; it was also pointed out that fluoride toothpaste or supplement could not have accounted for many of the reductions.

That fluoride is not needed for dental health is not surprising. A 1952 NRC report⁷³ described studies reporting that the teeth of ancient peoples and modern primitive peoples were relatively free from dental caries, in a striking contrast to the teeth of modern people. However, primitive peoples had increased rates of caries when brought into contact with a modern diet. This is consistent with the fact that caries are rare in animals in the wild. Finn⁷³ also described the significant geographic and temporal variability of caries prevalence, citing Hagan⁷⁴ for demonstrating how caries prevalence may vary within narrow geographic limits, as well as fluctuating within the same area from time to time.

Hagan⁷⁴ studied 12 communities in Georgia, including 24,092 children, and reported the following by community: The average annual caries increments were 0.18–0.90 for children up to 16 years old; the

DMFT ranged from 0.40–2.44 at age 7 years to 1.41–10.64 at age 16 years; the percentage of children with at least 1 DMFT ranged from 23–77% at age 7 years to 58–100% at age 16 years. The ranges of DMFT for a given age in these pre-CWF situations approach or exceed the differences reported between fluoridated and nonfluoridated locations in more recent years. For example, Heller *et al.*⁵⁵ reported mean DMFS values ranging from 2.53 (0.7–1.2 ppm F) to 3.08 (<0.3 ppm F), with a mean DMFS of 2.75 for the entire sample (18,755 U.S. schoolchildren ages 5–17 years with a history of a single residence). The percentage of caries-free children ranged from 52.5% (>1.2 ppm F) to 57.1% (0.3–0.7 ppm F), averaging 54.6% for the entire sample. McDonagh *et al.*⁷¹ reported that, among 15 studies analyzed, the mean differences in dmft or DMFT ranged from 0.5 to 4.4 (median 2.25).

Other historical data contradicting the idea that fluoride is needed for dental health have been reported. Using data from New Zealand Health Department records of 5-year-olds’ tooth decay from 1930 to 1990, fluoridation coverage, and fluoride toothpaste sales, Colquhoun⁷⁵ showed that the dramatic decline in tooth decay started long before water fluoridation, fluoride toothpaste, or application of fluoride. Another paper noted that the DMF rate in children ages 12–15 years in Taiwan was as low as 1/3 to 1/6 of that in children of the Western countries where water fluoridation had been in effect for 8–11 years.⁷⁶

Studies that attributed differences in tooth decay rates between selected communities to CWF may have only observed these geographic or temporal variabilities, independent of any effect of CWF. Other studies (see Appendix 5) found that non-fluoridated cities also experienced rapid reductions in tooth decay rates without installing CWF, even though these cities had previously been compared with fluoridated cities as evidence that CWF reduces caries. Hence the concept of a no-fluoridation caries incidence rate has little meaning.

Effectiveness

Griffin *et al.*¹⁰ derived their estimate of effectiveness from Brunelle and Carlos,⁷⁷ who reported on the second of two large-scale National Institute of Dental Research (NIDR) surveys, completed in 1980 and in 1987, respectively. Each survey sampled and examined approximately 40,000 U.S. school children aged 5–17 years.

Community water fluoridation effectiveness has been variously reported in the literature. The unit of measure can be variations of DMFT, DMFS for permanent teeth, the corresponding measures for deciduous teeth, or the percentage of children with no caries. They could be for a single age or for an age range. Information about length of exposure to CWF

^{xi} DMFS counts the number of decayed (untreated), missing, filled tooth surfaces and DMFT counts teeth instead of surfaces. (An adult without wisdom teeth has 28 permanent teeth and 128 tooth surfaces.) Capital letters refer to permanent teeth and lower case letters (dmfs, dmft) to deciduous teeth.

may or may not be included. Study parameters are often poorly defined and confounding factors not typically examined.

Often a percentage value is produced from some relative differentials and referred to as CWF effectiveness, despite that the percentages come from different situations. Some may argue that since all the different kinds of studies point to similar ranges of effectiveness, it is proof that the effectiveness estimates are robust. However, the premise of this argument is false.

First: Units. Units of measures do affect the results. An independent investigation of the 1987 NIDR data using DMFT instead of DMFS led to the conclusion of no effectiveness.⁷⁸ When asked about results for teeth, Brunelle was quoted to have said that they “are in a box somewhere” and she “could not remember what exactly the results were” and that the decay rate for teeth “is rather low so that there is very little difference in most anything.”⁷⁹ Truman *et al.*⁸⁰ estimated effectiveness in units of teeth from data reported in a number of studies (Table 5) even if a study reported data in both teeth and surfaces.

Studies reporting results in teeth were more common in the past. The focus shifted toward surfaces as the prevalence of caries dropped and caries became concentrated in a small subset of the population.⁸¹ Measuring caries in units of surfaces gives heavy weight to the small percentage of people with high levels of decay.^{xii}

Second: Lengths of exposure. There are two relevant exposures: exposure to carious influence and exposure to CWF.

Exposure to caries is determined in part by the time a tooth erupts. Usually age is used as a surrogate for the length of this exposure. If a study examines subjects of a range of ages and one effectiveness number is to be presented, which age is selected or how different age groups are weighted to calculate an average can produce different results. Appendix 4 provides examples of studies showing differences in caries experience that were attributed to CWF exposures, when the results may be better explained by differences in age distributions of the populations being compared.

Exposure to CWF is often handled by comparing only those with lifetime exposure to those with no exposure. However, if a result is contingent on excluding partial exposure it weakens the argument for CWF as a public policy. More importantly, this approach introduces a probable bias if the two exposures (to caries and to CWF) are not independent.

Evidence indicates that ingested fluoride may delay tooth eruption,^{44,45,85} which would affect caries scoring by giving the appearance of less decay for a given age.^{44,45} Komárek *et al.*⁸⁶ used data for actual tooth eruption time and found no convincing effect of fluoride intake on caries development. Weaver⁸⁷ indicated that “the caries inhibitory property of fluorine seems to be of rather short duration,” consistent with a delay in the exposure of permanent teeth to a cariogenic environment.

Third: Methods. The methods of determining an effectiveness value are even more problematic, especially in regard to policy references. This is best demonstrated by an examination of Truman *et al.*,⁸⁰ which was co-authored by Griffin, other CDC personnel, and a Task Force appointed by the Director of the CDC. The Task Force was established by the U.S. Department of Health and Human Services (HHS) in 1996 to provide recommendations for community preventive services, programs, and policies. Reported in 2000, the findings of the Task Force’s systematic review⁸⁸ became the main results of Truman *et al.*⁸⁰ on CWF effectiveness, as well as the basis for Healthy People^{xiii}2010’s goal of increasing CWF in the U.S. to cover 75% of the population.⁹¹ Healthy People 2020⁹² continues with a goal of increasing coverage to 79.6%.

Truman *et al.*⁸⁰ based their conclusion on 14 studies in three groups (Table 5):^{76,93–105}

- Studies starting or continuing CWF with before and after measurements (Group A-On)
- Studies stopping CWF with before and after measurements (Group A-Off)
- Studies starting or continuing CWF with only post measurements (Group B-On)

They calculated a number of “estimates of effectiveness” from the studies using two formulas, one for Group A (before-and-after) and one for Group B (post measurements only). The measures were mostly DMFT or dft.

The median of estimates was taken to represent the CWF effectiveness for each study type; the results were 29.1% for Group A-On, 50.7% for Group B-On, and 17.9% for Group A-Off. (The 29.1% and 50.7% figures were presented by the Task Force.)⁸⁸ With these numbers the authors concluded “strong evidence shows that CWF is effective.” This conclusion is not valid. We describe three areas of problems below (details provided in Appendix 5).

^{xii} Proponents often appeal to sympathy for young children with high levels of tooth decay to argue for CWF.⁸² However, early childhood caries (ECC) is not prevented by fluoride.^{83,84}

^{xiii} CDC’s “Healthy People” series “provides science-based, national goals and objectives with 10-year targets designed to guide national health promotion and disease prevention efforts to improve the health of all people in the United States.”⁸⁹ One goal of Healthy People 2000, 2010, and 2020 has been to “increase the proportion of the U.S. population served by community water systems with optimally fluoridated water.”^{90–92}

Selection of studies: Studies of higher quality and relevance such as the NIDR surveys or other U.S. studies were not included. Many studies on the effect of cessation of CWF (Group A-Off) were omitted even though this group had only three studies. Not all included studies are relevant for CWF or meet the stated criteria.

Selection of estimates: The number of estimates selected from each study appears arbitrary. Fewer estimates were selected from large-scale studies reporting findings in detail than from small studies reporting few findings. Sometimes the selected estimate did not fit the group it was placed in. Selection of arbitrary numbers of estimates from an arbitrary set of studies does not lead to confidence in the reported median.

Selection of formula: Within the limited set of studies and estimates selected, the authors failed to apply their formula consistently. In addition, the results from the application of the formula can be misleading. Upon examination of the data, some purported positive outcomes are revealed as purely an artifact of the formula — the never-fluoridated communities had a dramatic reduction in caries without the help of CWF.

The incidence and effectiveness in Griffin et al.¹⁰ Three estimates for Incidence were compiled from several unrelated sources while three estimates for Effectiveness were derived from a single source. They are paired by magnitude and substituted in Equation (2) to arrive at three cases of averted DMFS as shown in Equation (3).

$$\begin{aligned} \text{best case : } 1.16 \times 29\% &= 0.34 \\ \text{base case : } 0.76 \times 25\% &= 0.19 \\ \text{worst case : } 0.33 \times 12\% &= 0.04 \end{aligned} \quad (3)$$

The base-case averted DMFS of 0.19 is the key input (g) in Table 2. (Note that not all studies cited

Table 5 The studies, the age of children examined, group placed, and number of estimates calculated by Truman et al.⁸⁰ to evaluate CWF effectiveness

Study	Age	Group/no. Est.
Arnold and Dean ⁹³	4–15	A-On/4
Beal and James ⁹⁴	5	A-On/2
Beal and Clayton ⁹⁵	5,8,12	A-On/4
Loh ⁹⁶	7–9	A-On/2
Evans et al. ⁹⁷	5	A-On/3, B-On/1
Guo et al. ⁷⁶	4–15	A-On/2, B-On/3
Künzel and Fischer ⁹⁸	6–15	A-On/4, A-Off/2
Attwood and Blinkhorn ⁹⁹	10	A-Off/1
Kalsbeek et al. ¹⁰⁰	15	A-Off/2
Brown and Poplove ¹⁰¹	14–17	B-On/4
Fanning et al. ¹⁰²	3–6	B-On/3
Hawew et al. ¹⁰³	6,12	B-On/4
Provar and Carmichael ¹⁰⁴	5	B-On/2
Rugg-Gunn and Nicholas ¹⁰⁵	5	B-On/3

by the authors measured DMFS, and the differences were not always pointed out.) We next examine how the numbers on the left-hand side were derived.

The Incidence

Griffin et al.¹⁰ obtained three sets of annual caries increments in nonfluoridated communities as Incidence; they are reproduced in Table 6. The sources were, respectively, published studies cited in Garcia,¹³ the National Survey of Oral Health (NSOH) in U.S. Schoolchildren and a separate NSOH in Employed Adults and Seniors, and the First and Third National Health and Nutrition Examination Survey (NHANES I, 1971–1974 and NHANES III, 1989–1994).

For the best case, the authors used the controls in Garcia's review¹³ of published studies of clinical and community trials. For the base case, the incidence for children was imputed by dividing the difference in mean DMFS for 6-year-olds and 17-year-olds living in communities without fluoridation by 11. Unrelated to the children's survey, the adult NSOH survey was measured in DFS (without M, missing surface) and was not stratified by community fluoridation status. Hence, they imputed the incidences by using the least fluoridated region (Pacific). They scaled the mean DFS by the ratio of average numbers of teeth in the two age points to adjust for missing teeth. They also added root caries incidences from other studies. For the worst case, the authors imputed the incidence using data from two NHANES surveys, which did not report fluoridation status. A major difference from the base case was that they tried to use data on the same birth cohort over time. Additional adjustment was applied because earlier NHANES data measured DFT instead of DFS.

The source of the best case, Garcia,¹³ was the basis for discussion of CWF in the 1989 Michigan Workshop. Workshop participants were critical of the numbers. "Most work groups felt that the estimates of caries incidence in Garcia's report were generally too high and reduced them by several decimal points, though some reduced them further."¹² Griffin et al.¹⁰ also stated in their discussion that the samples were probably not representative of the general population. Thus, the best case is invalid.

Griffin et al.¹⁰ also admitted that the base case was overestimated. They remarked that, given the secular decline in caries, using cross-sectional data to impute

Table 6 Griffin et al.'s estimates of annual caries increment (tooth surfaces) from selected studies, by age¹⁰

Source	Age (year)			
	6–17	18–44	45–65	Avg.
Published studies (best case)	1.40	0.83	1.24	1.16
NSOH (base case)	0.77	1.09	0.43	0.76
NHANES (worst case)	0.49	0.49	0.00	0.33

caries increment from the NSOH would overestimate current increment. Secular decline^{11,72} refers to the widespread decline in caries observed in nonfluoridated areas. It means that when a 6-year old living in a nonfluoridated area today grows up to be 17 years old, he will likely have fewer caries than his 17-year old neighbor has today. Thus using the latter to represent the former (cross-sectional data) overstates the incidence of caries.

The Effectiveness

As with the Incidence, Griffin *et al.*¹⁰ presented three cases for Effectiveness, all essentially from Brunelle and Carlos.⁷⁷ The 1987 NIDR Survey examined 39,206 children, of whom about 92% had complete residence histories. Brunelle and Carlos⁷⁷ analyzed data from 16,398 children with either lifelong exposure or no exposure to CWF and presented mean DMFS by age (see Table 12) and by region (Table 7). The national averages from this subset of data showed a difference of 0.6 DMFS, or 18%, between the two exposure groups. By further restricting their sample to a subset of 5,954 children (reportedly by removing all data points with any supplemental fluoride exposure), the 18% difference was raised to 25%. No age or regional distribution was shown for this restricted set of data. Griffin *et al.*¹⁰ took this 25% as the base-case Effectiveness.

Brunelle and Carlos⁷⁷ ignored 58% of the total data (or 55% of those with complete residence histories), despite that partial exposure data from this national survey can be analyzed and are informative.⁷⁸ It is therefore questionable if the 18% reduction in DMFS represents the findings of the survey. Even more troublesome is the 25% adopted as the base-case Effectiveness, as it ignores 85% of the survey data.

The best- and worst-case Effectiveness, 29% and 12%, respectively, were supposed to be calculated from the best three and the worst four effective regions. However, the worst four regions (I, II, III, and V in Table 7) would average closer to 6% than 12% using regional population data found elsewhere.¹⁰⁶ It appears that Griffin *et al.*¹⁰ may have removed Region III (Midwest) from the calculation given the

comment: “The negative effectiveness value in the Midwest may have been due to small sample size because few children living in this region actually received nonfluoridated water.” This criticism would equally apply to the highest-effectiveness Region VII (Pacific), as few children in this region received fluoridated water, but it was not considered a problem.

Lack of evidence for adults

Assumption (2) and Input (h) in Table 2 assume the same CWF benefit to age 64 years, despite that estimates of Effectiveness were derived from a children’s survey. Two adult studies^{51,107} were cited to support this extrapolation. However, the data presented in Grembowski *et al.*¹⁰⁷ do not support its conclusion, and Eklund *et al.*⁵¹ appear to be mis-cited in addition to the fact that the concentrations involved, 3.5 versus 0.7 mg/l, are irrelevant to an evaluation of CWF. We examine each of these studies below.

That few adult studies are available has been noted elsewhere. Garcia¹³ stated that very limited information exists in the literature about caries incidence in adults, and Newbrun¹⁰⁸ identified only seven adult studies; he commented that very few acceptable data exist and that the comparison was either between those living in low-fluoridated and high-fluoridated (greater than optimal) communities or between those living in optimally fluoridated and high-fluoridated communities. Thus, it is not surprising that Truman *et al.*⁸⁰ included “What is the effectiveness of CWF among adults aged ≥ 18 years?” among important unanswered questions.

More recently Slade *et al.*¹⁰⁹ presented an analysis of Australian data from a 2004–2006 survey, and Griffin *et al.*¹¹⁰ did a meta-analysis of several earlier studies. We examine these papers in detail in Appendix 4. Among other problems, both articles (and several studies included in the latter) failed to properly account for different age distributions.

Grembowski *et al.*¹⁰⁷

This study examined Washington state employees and spouse-dependents aged 20–34 years living in Olympia, Seattle, or the Pullman, WA/Moscow,

Table 7 Mean DMFS of each U.S. region by CWF status (1986–1987) from Brunelle and Carlos⁷⁷

Region	Lifelong exposure	No CWF exposure	Population with CWF (%)	Relative Diff (%)
I	3.11	3.45	55	9.9
II	3.08	3.42	49	9.9
III	2.86	2.69	74	–6.3
IV	2.75	3.60	54	23.6
V	2.49	2.71	59	8.1
VI	2.36	3.07	34	23.1
VII	1.42	3.61	19	60.7
U.S.	2.79	3.39	53	17.7

DMFS: decayed, missing, or filled tooth surfaces; CWF: community water fluoridation.

Table 8 Average number of decayed and filled surfaces by period of fluoridated exposure in lifetime from Grembowski *et al.*¹⁰⁷

Period of fluoridation exposure in lifetime	No. of adults	Average age	College degree (%) [*]	Average DFS
No exposure in lifetime	226	30.4	35	27.9
Pre-eruptive exposure patterns (ages 0–5 only or ages 0–14 only)	40	30.1	40	20.0
Post-eruption exposure patterns (ages 15–34 only)	266	30.7	78	22.2
Exposed most of life	63	31.0	72	15.7

^{*}Includes those with a college degree and those with graduate work or a graduate degree.

Idaho area. The data presented in this study are reproduced in Table 8.

Griffin *et al.*¹⁰ paraphrased Grembowski *et al.*¹⁰⁷ claiming that the average 30-year-old adult with continuous lifetime exposure to fluoridated water had 8.7 fewer decayed or filled surfaces, or a 31% reduction compared with 30-year-old adults with no CWF exposure. However, based on the data (Table 8), it is unclear how these figures were estimated.

There are additional problems with Grembowski *et al.*¹⁰⁷ For example, it was stated that “1,066 ... formed the data base for this analysis”; but the paper shows results for only 595 participants, and makes no mention of the other 471 participants. In other words, 44% of the data are unaccounted for.

Grembowski *et al.* described calculating the years of fluoridation exposure for the age ranges: 0–5, 6–14, 15–19, and 20–34 years, to “explore systemic and topical effects.” However, Table 8 has a group described as having an exposure pattern, meaning exposure to CWF for the majority of time during the period of “ages 0–5 only or ages 0–14 only” — it appears to be a hastily created grouping to avoid showing results from the original design. Indeed only 40 adults were in this group, so that they had to qualify their conclusion that “exposure to fluoridated water during childhood has lifetime benefits” with “These results are tentative, however, because the pre-eruptive sample size was small.”

The four groups differed in their education levels as well as their fluoride exposure (Table 8), with the no-exposure group having the lowest percentage with a college degree. The CDC has reported that oral health disparities are associated with lower education level.^{111xiv} Although Grembowski *et al.* pointed out the difference in education level, they did not evaluate the possible impact of this difference on their findings.¹⁰⁷

Grembowski *et al.* revealed that people in the nonfluoridated sites had less untreated decay than in the fluoridated sites. They also pointed out that the

filled component of DFS is influenced by dentists’ treatment decisions. They noted that dentists in nonfluoridated areas may restore teeth in adults more frequently, and that use of identical treatment criteria would “slightly reduce” their estimates of fluoridation’s benefits.

They claimed to offer evidence that exposure to fluoridated water during childhood has a lifetime benefit and concluded that their findings provide support for health officials to continue and expand this public health program. Their data do not support the conclusion.

Eklund *et al.*⁵¹

This study examined the communities of Lordsburg and Deming, New Mexico, with fluoride concentrations of 3.5 and 0.7 mg/l in the drinking water supply, respectively. Subjects were approximately 30–60 years of age, had been born and lived at least the first 6 years of life in the city, and had an unequivocal water history. The main results were summarized in two tables, one for dental fluorosis and one for caries, reproduced in Tables 9 and 10, respectively.

Griffin *et al.*¹⁰ wrote that this work found adults who received a high fluoride concentration experienced 20% fewer carious surfaces. The 20% number was an interpretation from two numbers, 7.0 and 8.7, found at the upper right corner of Table 10. (Note: the unit of measure was teeth, not surfaces.) The authors, however, were less inclined to draw the kind of conclusion that Griffin *et al.*¹⁰ did. They wrote:

The picture is less obvious for dental caries. ... The assessment of dental caries in an adult population is difficult. ... First, it is often difficult to determine why missing teeth were removed. ... Second, it is not

Table 9 Number and percent of subjects by city and fluorosis classification from Eklund *et al.*⁵¹

Fluorosis	Lordsburg (n=164)		Deming (n=151)	
Normal			104	(68.9%)
Questionable			23	(15.2%)
Very mild	1	(0.6%)	17	(11.3%)
Mild	1	(0.6%)	2	(1.3%)
Moderate	37	(22.6%)	5	(3.3%)
Severe	63	(38.4%)		
Very severe	62	(37.8%)		

^{xiv} “Disparities [in dental health] were noticed across all age groups, among racial/ethnic groups, persons with lower education and income, and by smoking status.”¹¹¹

Table 10 Comparison of mean decayed, missing, or filled teeth (DMFT) and selected components by city and age of lifelong resident adults from Eklund *et al.*⁵¹

Age group	Decayed		Missing		Filled		DMFT	
	L	D	L	D	L	D	L	D
All	0.8	0.6	2.8	2.4	2.9	5.4	7.0	8.7
27–40	0.4	0.7	1.3	1.6	3.6	4.4	5.9	6.9
41–50	1.5	0.5	2.4	3.7	2.4	6.6	7.1	11.1
51–65	0.6	0.2	5.6	3.3	2.2	7.3	8.8	11.1

L: Lordsburg; D: Deming

possible to determine whether all filled teeth had a carious lesion as defined by the diagnostic criteria.

In contrast, they concluded that differences between the communities are “obvious and unequivocal” for dental fluorosis. Indeed, no one from Lordsburg escaped dental fluorosis and 76% of them were severe or very severe. At the lower concentration of 0.7 mg/l, Deming had 16% dental fluorosis, including some moderate cases.

Table 10 shows that the higher DMFT in Deming was due to a much higher filled component across all age groups. As with Grembowski *et al.*,¹⁰⁷ Eklund *et al.*⁵¹ noted that the filled component is influenced by dentists’ treatment decisions. On the other hand, the oldest age group in Lordsburg had many more missing teeth, similar to other studies that found a relationship between high fluoride exposure and tooth loss.^{112,113}

Costs of dental treatments

Costs of dental treatments consist of dental fees and lost productivity. Griffin *et al.*¹⁰ used survey data for the dental charge,¹¹⁴ which may differ from the charge in a competitive market, and therefore not be representative of the resource costs. Assumption (6) holds that all fillings are single-surface fillings. This overestimates dental costs, since a three-surface cavity does not require three times more resources than a one-surface cavity requires, in terms of either time lost or dentist’s effort. In fact, the fees in the survey were \$53.60 and \$83.27 for one- and three-surface amalgam fillings, respectively.¹¹⁴ Griffin *et al.* used the U.S. average hourly wage for the productivity cost. Average hourly wage overestimates productivity cost, since another central argument for CWF is equity, i.e. it is supposed to be particularly beneficial to low-income people.

Minimal corrections

In this section, we show how the defects in the derivation of CWF benefits, or gross savings, discussed above can be corrected.

Costs of dental treatments

The resource value of a treatment is best represented by the allowable charge from a widely accepted insurance fee schedule. Fee schedules may vary for a number of reasons, but the relative values among closely related procedures tend to be stable.

Table 11 shows the allowable charges for amalgam fillings from two large payers, one from a public payer¹¹⁵ and one from the largest commercial payer (private communication). The payments are not proportional to the number of surfaces involved, and Assumption (6) in Table 2 clearly overestimates the dental charges. Using these relativities and two assumptions a new gross savings estimate will be provided.

Our first assumption is that the average number of decayed surfaces per filling is two and the average dental fee is about that of a two-surface filling. For example, a 40% : 30% : 20% : 10% distribution of one-, two-, three-, and four-or-more-surface fillings, respectively, produces such averages using the relativities in Table 11. Our second assumption is that each equivalent two-surface filling costs 1 hour in lost wages.

Brown and Lazar¹¹⁴ reported that there were more two-surface fillings than one-surface fillings in the 1990 survey and that the number of one-surface fillings has been dropping faster despite a vastly increased number of examinations. Since the more the distribution is weighted toward more-surface decays the less gross savings there are, our first assumption likely overestimates gross savings.

Table 11 Allowed charges and their relativities for amalgam fillings from two insurance fee schedules

Surfaces	Denti-Cal (CA Medicaid, \$)	Delta Dental (San Diego area, \$)
One	39 (1)	72 (1)
Two	48 (1.23)	87 (1.21)
Three	57 (1.46)	108 (1.50)
Four or more	60 (1.54)	118 (1.64)

Using the more generous 1.23 factor from Denti-Cal to calculate a correction, the average cost per carious surface, \$54+\$18, in Step 1 is changed to

$$(1.23 \times \$54 + \$18)/2 = \$42.21 \quad (4)$$

The \$54 fee for a one-surface amalgam filling was based on a survey of about 5% of U.S. dentists in private practice.¹¹⁴ We argue that the allowed charge from a major commercial dental insurer better represents the true cost of resources, and we have an actual allowable charge of \$72 from the San Diego area (Table 11). The cost of living in San Diego is 1.43 relative to the U.S. average.³¹ Using that index would give a one-surface amalgam cost of \$72/1.43=\$50.35 today. It is reasonable then to keep the national average assumption at \$54, which is 38% higher than the current California Medicaid payment rate.

The \$18 opportunity cost was a U.S. average hourly wage. The 2010 U.S. median and mean hourly wages are reported to be \$12.68 and \$19.21, respectively.¹¹⁶ As equity is the other strongest appeal of CWF, the median wage is more appropriate than the mean wage for representing productivity loss. Substituting the \$12.68 for the \$18 in equation (4) to obtain an updated average cost per carious surface gives

$$(1.23 \times \$54 + \$12.68)/2 = \$39.55 \quad (5)$$

This value replaces the \$72 in equation (1) in Step 2. The final result is that the \$19.12 PPPY gross savings in Step 5 changes to

$$\$19.12 \times (\$39.55/\$72) = \$10.50 \text{ PPPY} \quad (6)$$

Averted caries — a consistent approach

Calculating averted caries as a product of no-CWF Incidence and CWF Effectiveness is fundamentally unsound. Griffin *et al.*¹⁰ could have derived a self-consistent averted caries directly from Brunelle and Carlos,⁷⁷ the results from which are summarized in the first six columns in Table 12.

As it was assumed that CWF benefit begins at age 6 years and the caries aversion begins after 1 year of exposure [Inputs (f) and (h) in Table 2], the first annualized data point (difference in DMFS) is at age 7 years with 1 year of exposure. This procedure provides 11 data points, as illustrated in the last three columns in Table 12. Taking the mean of the 11 data points gives the average annual DMFS difference (0.11), which can be used as the averted tooth decay surfaces PPPY.

Thus a self-consistent derivation yields an averted DMFS PPPY of 0.11, not 0.19. Applying this correction to the previous adjustment, the gross savings is further reduced to

$$\$10.50 \times (0.11/0.19) = \$6.08 \text{ PPPY} \quad (7)$$

Lack of evidence for adults

Since there is no real evidence that CWF prevents caries in adults, we present hypothetical scenarios; each scenario assumes that the caries aversion rate extends to a given age.

To calculate the estimate for each scenario, Step 4 is modified by summing the weighted costs to the cut-off age. Thus, if CWF is effective to age 19, 29, 39, or 64 years, the national average lifetime cost averted per decayed surface becomes \$32.56, \$52.98, \$74.48, or \$100.62, respectively, prior to the corrections. The ratio of each of the lifetime costs to \$100.62 is how the gross savings is reduced in each age scenario.

Table 12 Summary data from Brunelle and Carlos,⁷⁷ differences between no exposure and lifelong exposure groups, and estimate of averted caries based on the data

Age	Lifelong exposure			No exposure		Years after age 6	Difference in mean DMFS	
	U.S. population	Children examined	Mean DMFS	Children examined	Mean DMFS		Cumulative	Annual
5	2,552,751	227	0.03	229	0.10			
6	3,980,732	705	0.14	645	0.14			
7	3,578,063	764	0.36	780	0.53	1	0.17	0.17
8	3,211,415	782	0.64	757	0.79	2	0.15	0.08
9	3,332,326	766	1.05	811	1.33	3	0.28	0.09
10	3,357,708	802	1.64	710	1.85	4	0.21	0.05
11	3,179,166	716	2.12	756	2.63	5	0.51	0.10
12	3,206,386	649	2.46	687	2.97	6	0.51	0.08
13	3,229,289	616	3.43	613	4.41	7	0.98	0.14
14	3,473,894	590	4.05	600	5.18	8	1.13	0.14
15	3,552,049	504	5.53	559	6.03	9	0.50	0.06
16	3,581,737	529	6.02	551	7.41	10	1.39	0.14
17	3,045,456	515	7.01	535	8.59	11	1.58	0.14
Total	43,280,972	8,165	2.66	8,233	3.24		Average =	0.11

DMFS: decayed, missing, or filled tooth surfaces.

Thus the gross savings of \$6.08 PPPY becomes \$1.97, \$3.20, \$4.50, or \$6.08 PPPY if the CWF benefit extends to age 19, 29, 39, or 64 years, respectively.

Discussion

Corrected net savings

In the previous section, we showed how several defects in the derivation of the \$19.12 PPPY estimate of CWF benefit can be corrected. The corrected gross savings estimate is \$1.97, \$3.20, \$4.50, or \$6.08, if the CWF benefit extends to age 19, 29, 39, or 64 years, respectively.

As described earlier, the cost estimates of \$0.50 for large water systems and \$3.17 for small systems¹⁰ were not based on reality. We used a detailed engineering projection report prepared for a system that has a decade of CWF experience and has characteristics of both large and small systems to obtain a more reasonable estimate of \$3 and \$10 PPPY, respectively.

The net savings are summarized in Table 13. In short, there is minor savings only if the caries aversion attributed to CWF extends to old ages and only in large systems. Thus minimal correction to several methodological problems eliminates most of the savings. When we include the estimated cost of treatment of dental fluorosis of at least \$3.24 PPPY, there are no savings left in any scenario in Table 13.

Topical effect

There is a question whether any savings for averted caries are real, because the mechanism by which fluoride is thought to help prevent caries is topical. Griffin *et al.*¹⁰ explained that Assumption (1) in Table 2 was due to the benefit from water fluoridation being primarily “topical and post-eruptive.” The CDC¹ states that fluoride prevents dental caries predominantly after eruption of the tooth into the mouth, and its actions are primarily topical. Both articles referenced Featherstone,¹¹⁷ who stated that the effect of ingested fluoride on caries is minimal.

Current official justification for continuing promotion of CWF is that fluoride in tap water provides teeth with continuous exposure from water, beverages, and foods prepared with tap water, and that a constant low concentration of fluoride is maintained in the dental plaque and saliva all day.¹¹⁸ The first point can be left to common sense. The second point contradicts current oral hygiene recommendations concerning plaque and has been refuted concerning

saliva. The concentrations of fluoride in ductal saliva, approximately 0.016 ppm in fluoridated areas and 0.006 ppm in nonfluoridated areas, are “not likely to affect cariogenic activity.”¹¹⁹

In addition, fluoride, by ingestion or by contact, negatively affects enamel remineralization in individuals with low calcium and magnesium in teeth enamel (usually due to undernutrition).⁵⁷ Hence, CWF may increase caries in people with poor nutritional status.

Equitable?

That CWF particularly helps the poor at a very low average cost to all has been an integral argument for CWF. We briefly examine the equity aspect.

A major review of the effectiveness of CWF states “There is some evidence [strength of evidence=C] that water fluoridation reduces inequality in dental health across social classes in 5- and 12-year-olds [in England] ... The small quantity of studies, differences between these studies, and their low quality rating, suggest caution in interpreting these results.”⁷¹

In Appendix 5, we point out two studies missing from the review of Truman *et al.*⁸⁰ In the first study Szpunar and Burt⁴⁹ reported that a fluoride concentration of 1.0 or 1.2 mg/l prevented caries, but 0.8 mg/l did not. (The current CWF range is 0.7–1.2 mg/l, and HHS proposed to decrease it to 0.7 mg/l.)³ This study chose a predominately white township bordering Detroit, instead of the largely black and long fluoridated Detroit, to represent a fluoridated community. Burt *et al.*¹²⁰ reported that only 0.2% of low-income adults in Detroit in the 14–35 age group (born after CWF started in 1967) were caries free (compared to 55% of children up to age 12+ in the unfluoridated community in Szpunar and Burt).⁴⁹

In the second study, Shiboski *et al.*¹²¹ found that the prevalence of early childhood caries was not affected by fluoridation status. Among Head Start (low income) children, the most fluoridated ethnic group (Asians, with 69% in fluoridated areas) had the worst tooth decay status. Among non-Head Start children, the most fluoridated ethnic group (Asians, with 81% in fluoridated areas) had tooth decay rates similar to those of white Head Start children, with 12% in fluoridated areas.

Truman *et al.*⁸⁰ stated: “The current burden of poor oral health continues to disproportionately

Table 13 Present-day, corrected estimates of net savings (\$) per person per year from water fluoridation

System size	Cost (\$)	Benefit (\$) ⇒	CWF benefit extends to age			
			19	29	39	64
			1.97	3.20	4.50	6.08
Large	3		–1.03	0.20	1.50	3.08
Small	10		–8.03	–6.80	–5.50	–3.92

affect communities with large numbers of African Americans, American Indians, Hispanics, the poor, and the disabled of any race or ethnic group.” (See also CDC.)¹¹¹ This was not the case historically. Citing many studies published between 1933 and 1947, Finn⁷³ stated that blacks had less caries than whites. On the other hand, recent data indicate that dental fluorosis is more prevalent among blacks and Hispanics,^{47,111} suggesting that lack of fluoride is not an explanation for their poorer oral health.

Conclusion

For decades, the U.S. federal and state governments have promoted CWF to improve dental health of residents at low costs. Yet, in spite of the presumed savings in dental costs to Americans due to widespread use of CWF, employment of dentists is projected to grow by 16% between 2012 and 2022 (vs. 11% for all occupations),¹²² and cosmetic dentistry in the U.S. has grown to be a multi-billion dollar industry.¹²³ We have shown that the promise of reduced dental costs was based on flawed analyses. In particular, the primary cost-benefit analysis used to support CWF in the U.S. assumes negligible adverse effects from CWF and omits the costs of treating dental fluorosis, of accidents and overfeeds, of occupational exposures to fluoride, of promoting CWF, and of avoiding fluoridated water. In assessing the benefits, it ignores important large data sets and assumes benefits to adults that are unsupported by data. Thus this analysis, as well as other economic analyses of CWF (Appendix 2), falls short of reasonable expectations for a cost-benefit analysis from a societal perspective. Minimal correction of methodological problems in this primary analysis of CWF gives results showing substantially lower benefits than typically claimed. Accounting for the expense of treating dental fluorosis eliminates any remaining benefit.

Disclaimer Statements

Contributors Both authors have contributed substantially to conception of the study, analysis and interpretation of data, drafting of the article, and critical revision of the article. Both authors have given final approval to the article as submitted.

Funding No outside funding was received for this project.

Conflicts of interest The authors have no conflicts of interest to declare.

Ethics approval Ethical approval was not required.

Acknowledgements

The authors wish to thank the reviewers for their helpful comments and a number of individuals for providing information.

Appendix 1: State governments repeating the \$1 saves \$38 claim

This appendix gives a list of U.S. State governments, other U.S. government agencies, and Canadian sources that repeat the claim that \$1 saves \$38. Mississippi and Oregon did not repeat CDC's claim of \$1 saves \$38. We include them in the list because they repeat the net savings PPPY estimated by Griffin *et al.*¹⁰ Mississippi provided its own cost estimate (\$1 to \$2 PPPY), but the estimated net savings are from Griffin *et al.*¹⁰ All URLs were last accessed on August 13–15, 2013, except Canadian sources, which were last accessed on October 15, 2013. † indicates state legislative records. The list may not be exhaustive.

1. *Alabama*: “For most cities, every \$1 invested in fluoridation saves \$38 in dental treatment costs.” http://medicaid.alabama.gov/documents/2.0_Newsroom/2.5_Presentations/2.5_Medical_Services_Presentations/2.5_OHCA_Goode_Fluoridation_9-23-10.pdf
2. *Alaska*†: “It is one of the most efficient ways of providing cost effective preventative health care; every \$1 spent on fluoridation saves \$37 in future dental expenses.” http://www.legis.state.ak.us/basis/get_single_minute.asp?session=24&beg_line=00787&end_line=00956&time=1605&date=20060228&commHES&house=H
3. *Arizona*: “Research shows that every \$1 invested in water fluoridation saves \$38 in unnecessary costs for dental treatment.” <http://directorsblog.health.azdhs.gov/?p=1072>
4. *Arkansas*: “Fluoridation saves money. According to the the Centers for Disease Control and Prevention (CDC), every \$1.00 spent on fluoridation prevents \$38 in dental treatment.” <http://www.healthy.arkansas.gov/programsServices/oralhealth/Documents/FactSheetFluoridation.pdf>
5. *California*: “Every \$1 spent on fluoridation saves \$38 in dental treatment costs.” <http://www.cdph.ca.gov/programs/Pages/FluoridationInformation.aspx>
6. *Colorado*: “Fluoridation is proven to reduce tooth decay over a person's lifetime, and is a cost-effective prevention strategy, saving \$38 for every \$1 invested and preventing up to 40 percent of tooth decay.” Select “The State of Health – Full report” on <http://www.colorado.gov/cs/Satellite/HealthCareReform/CBON/1251641417543>
7. *Connecticut*: “Every dollar spent on fluoridation saves \$38 in avoided dental bills.” http://www.ct.gov/dph/lib/dph/drinking_water/pdf/Water_Fluoridation_Fact_Sheet.pdf
8. *Delaware*: “In fact, every \$1 invested in fluoridation saves at least \$38 in costs for dental treatment.” <http://www.dhss.delaware.gov/dhss/pressreleases/2013/cdcfluoridationaward-021313.html>
9. *Florida*: “The return on investment is tremendous — with various studies reporting \$38–\$80 in dental treatment cost savings for each dollar invested in community water fluoridation.” <http://www.doh.state.fl.us/family/dental/perspectives.pdf>
10. *Georgia*: “Water fluoridation has been shown to reduce dental decay by 20–40% in fluoridated communities, and results in a savings of \$38 in future

- dental expenditures for each \$1 invested in fluoridation.” <http://www.dph.ga.gov/programs/oral/index.asp>
11. *Illinois*: “Studies have shown that for every dollar invested in fluoridation, as much as \$38 is saved in dental treatment costs.” <http://www3.illinois.gov/PressReleases/PrintPressRelease.cfm?RecNum=2846>
 12. *Indiana*: “CDC data shows that for every dollar spent on water fluoridation, \$38 are saved in reduced costs for dental care.” <http://www.in.gov/isdh/23287.htm>
 13. *Iowa*: “In fact, every \$1 invested in water fluoridation saves \$38 in dental treatment costs.” http://publications.iowa.gov/6430/1/may_jun2008%5B1%5D.pdf
 14. *Kansas*: “For most cities, on average, every \$1 spent toward community water fluoridation saves \$38 in dental treatment costs.” http://www.kdheks.gov/ohi/download/Burden_of_oral_disease_in_Kansas.pdf
 15. *Louisiana*: “Each \$1 spent saves \$38 in future dental treatment costs.” http://new.dhh.louisiana.gov/assets/oph/Center-EH/operator/04-FlouridePresentation_Exercise.pdf
 16. *Maine*: “In fact, for every dollar spent on community water fluoridation up to \$42 is saved in treatment costs for tooth decay.” <http://www.maine.gov/dhhs/mecdc/population-health/odh/water-fluoridation.shtml>
 17. *Maryland*: “For most cities, every \$1 invested in community water fluoridation saves \$38 in dental treatment costs.” <http://phpa.dhmdh.maryland.gov/oralhealth/docs1/community-water-fluoridation.pdf>
 18. *Massachusetts*: “In fact, for every dollar spent on community water fluoridation, up to \$38 is saved in treatment costs for tooth decay.” <http://www.mass.gov/eohhs/docs/dph/com-health/oral-fluoride-community-water-factsheet.pdf>
 19. *Michigan*: “For most cities, every \$1 invested in water fluoridation saves \$38 in dental treatment costs.” http://www.michigan.gov/documents/mdch/2012_MOHC_CWF_Tool_Kit_395210_7.pdf
 20. *Minnesota*: “Recently published CDC studies have indicated that, for most cities, every \$1 invested in water fluoridation saves \$38 in dental treatment costs.” <http://mn.gov/health-reform/images/WG-PPH-2012-04-Public-Comments-Minnesota-Fluoridation-Plan.pdf>
 21. *Mississippi*: “In Mississippi, the cost of water fluoridation is usually between one and two dollars per person per year and saves \$16 – \$19 per person per year in dental treatment costs.” http://www.msdc.state.ms.us/msdcsite/_static/resources/1067.pdf
 22. *Missouri*: “For most cities, every \$1 invested in water fluoridation saves \$38 in dental treatment costs.” <http://health.mo.gov/living/families/oralhealth/pdf/oralhealthbrochure.pdf>
 23. *Nevada*: “It has been estimated that for every one dollar invested in community water fluoridation there is a savings of approximately \$38 or more in averted dental treatment costs.” <http://health.nv.gov/PDFs/OH/BurdenOfOralDisease2012.pdf>
 24. *New Jersey*[†]: “An analysis by the CDC has found that, in communities of more than 20,000 people where it costs about 50 cents per person to fluoridate the water, every one dollar invested yields \$38 savings in dental treatment costs.” ftp://www.njleg.state.nj.us/20082009/A4000/3709_I1.DOC
 25. *New York*: “Every dollar spent on fluoridation on average saves \$38 in avoided dental bills.” <http://www.health.ny.gov/prevention/dental/fluoridation/cost.htm>
 26. *North Carolina*: “For every dollar spent on community water fluoridation, approximately \$38 is saved in treatment costs for tooth decay.” <http://www.ncdhhs.gov/dph/oralhealth/services/fluoride.htm>
 27. *North Dakota*: “According to the U.S. Centers for Disease Control and Prevention, for every dollar spent on community water fluoridation, up to \$38 is saved in treatment costs for tooth decay.” http://www.ndhealth.gov/oralhealth/Publications/2012-2017_Oral_Health_State_Plan.pdf
 28. *Ohio*: “Every dollar spent on fluoridation saves more than \$40 in dental care.” <http://www.odh.ohio.gov/features/odhfeatures/PublicHealthWeek/Friday.aspx>
 29. *Oklahoma*: “For most cities, every \$1 invested in water fluoridation saves \$38 in dental treatment costs.” http://www.ok.gov/health/Child_and_Family_Health/Dental_Health_Service/Community_Water_Fluoridation_Program/
 30. *Oregon*: “Saves per person per year: \$15.95 in small communities; \$18.62 in large communities.” <http://public.health.oregon.gov/PreventionWellness/oralhealth/Documents/fluoride-program-module1.pdf>
 31. *Pennsylvania*[†]: “However, for most cities, every \$1.00 invested in water fluoridation saves \$38.00 in dental treatment costs.” http://www.legis.state.pa.us/WU01/LI/CSM/2009/0/25_X.pdf
 32. *Rhode Island*: “For every dollar spent on community water fluoridation, up to \$38 is saved in treatment costs for tooth decay.” <http://www.health.ri.gov/healthyliving/oralhealth/about/fluoridation/>
 33. *South Carolina*: “For most cities, every \$1 invested in community water fluoridation saves \$38 in dental treatment costs.” http://www.scdhec.gov/health/mch/oral/docs/water_fluoridation_flyer.pdf
 34. *Tennessee*: “Every dollar spent on fluoridation saves \$38 in avoided dental bills.” <http://health.tn.gov/oralhealth/communityBenefits.html>
 35. *Texas*: “A CDC study found that for communities with 20,000+ residents, every \$1 invested in community water systems with fluoridation yields \$38 in savings from fewer cavities treated.” <http://www.dsds.state.tx.us/dental/Oral-Health-in-Texas-2008-Report.doc>
 36. *Utah*: “... in most communities, every \$1 invested in fluoridation saves \$38 or more in treatment costs.” http://health.utah.gov/oralhealth/resources/oralHealthReport_2011webFinal.pdf
 37. *Vermont*: “For every dollar spent on fluoridation, up to \$38 is saved in costs associated with dental care.” <http://healthvermont.gov/family/dental/fluoride/>
 38. *Virginia*: “CDC recommends water fluoridation as a safe, effective, and inexpensive method of preventing decay; every \$1 invested in fluoridation saves approximately \$38 in costs for dental treatment.” <https://www.vdh.virginia.gov/news/PressReleases/2011/110411FlouridationAward.htm>
 39. *Washington*: “For most communities, every \$1 invested in water fluoridation saves \$38 in dental

- treatment costs.” http://www.doh.wa.gov/Portals/1/Documents/Pubs/160-021_Fluoridate_Facts.pdf
40. *West Virginia*: “For every one dollar invested in community water fluoridation, \$38 in dental treatment costs are saved.” http://www.wvdhhr.org/mcfh/ica/wv_oral_health_plan_2010.pdf
 41. *Wisconsin*: “For most cities, every \$1 invested in water fluoridation saves \$38 in dental treatment costs.” <http://www.dhs.wisconsin.gov/publications/P0/p00457.pdf>
 42. *Indian Health Service*: “Cost savings — for every \$1 spent, \$38 saved.” <http://www.ihs.gov/doh/clinicmanagement/ohpgdocs/chapter4/community%20water%20fluoridation.doc>
 43. *National Institute of Dental and Craniofacial Research*: “An economic analysis has determined that in most communities, every \$1 invested in fluoridation saves \$38 or more in treatment costs.” <http://www.nidcr.nih.gov/OralHealth/Topics/Fluoride/StatementWaterFluoridation.htm>
 44. *Chief Dental Officer of Canada*: “Cooney said the Center for Disease Control estimates every \$1 invested in fluoridation saves \$38 of dental treatment.” <http://www.insidehalton.com/news-story/2895950-fluoride-to-stay/>
 45. *New Brunswick*: “A study from the Centre for Disease Control in the United States estimated that for every \$1 invested in community water fluoridation saves \$38 in costs for dental treatment.” <http://www2.gnb.ca/content/dam/gnb/Departments/h-s/pdf/en/HealthyEnvironments/FluorideStatement.pdf>
 46. *Ontario*: “The CDC estimates \$38 in avoided costs for dental treatment for every \$1 invested in community water fluoridation.” http://www.health.gov.on.ca/en/news/bulletin/2011/hb_20110404_2.aspx
 47. *Quebec*: Institut national de santé publique du Québec. “According to the CDC, US\$38 could be saved for every dollar invested in fluoridation in a community of 20,000 inhabitants.” <http://www.inspq.qc.ca/pdf/publications/705-WaterFluoridation.pdf>
 48. *Saskatchewan*: “Every \$1 invested in water fluoridation saves \$38 in dental treatment costs.” <http://www.health.gov.sk.ca/Default.aspx?DN=7d4df43c-3e21-49cf-9ef2-4b1feca2b4fd>
 49. *Winnipeg*: “It is also the most cost-effective means of fluoride delivery, with every dollar spent on water fluoridation saving an estimated \$38 in treatment costs for tooth decay.” <http://www.wrha.mb.ca/wave/2011/11/fluoride-facts.php>

Appendix 2: Other cost-benefit studies

Earlier economic evaluations of CWF have been reviewed by White *et al.*¹¹ Mariño *et al.*¹²⁴ summarize a number of studies for caries prevention programs but do not discuss those studies in detail. Griffin and Jones¹²⁵ reviewed Mariño *et al.* Other studies examined dental insurance data and did not find CWF to be associated with lower utilization or costs of dental services.^{126,127}

In this appendix, we comment on several additional recent CWF cost-benefit studies: Campain *et al.*¹²⁸ assessed the impact of changing dental needs over time on the cost savings from CWF in Australia. O’Connell

*et al.*¹²⁹ estimated the cost savings associated with CWF in Colorado and potential savings if the unfluoridated communities were to implement CWF. Wright *et al.*¹³⁰ investigated whether it would be cost-effective to fluoridate water supplies that were not fluoridated in New Zealand. Kroon and van Wyk¹³¹ examined whether water fluoridation is still a viable option to reduce dental caries in South Africa by addressing concerns about cost and effectiveness. Tchouaket *et al.*¹³² estimate the cost savings in Quebec resulting from CWF; since this is a 2013 paper claiming to use an “innovative approach” we will comment on it separately.

Costs

As with Griffin *et al.*,¹⁰ both O’Connell *et al.*¹²⁹ and Kroon and van Wyk¹³¹ based their cost estimates on Ringelberg *et al.*¹⁴ Wright *et al.*¹³⁰ hypothetically estimated capital and annual operating costs “by consulting equipment providers and operators of fluoridation systems.” These studies all adopt the assumption of a 15-year replacement schedule except Kroon and van Wyk,¹³¹ who are more detailed in the cost aspect and have a separate replacement schedule of 8 years for mechanical and electrical plant. On the other hand, Campain *et al.*¹²⁸ used a simple A\$0.27 PPPY but provided no details.

Estimates of averted caries

O’Connell *et al.*¹²⁹ essentially used the base case from Griffin *et al.*¹⁰ They used the 25% value for Effectiveness. For Incidence, they used the base case (middle row in Table 6 in the main text) with minor changes: They reduced the 0.77 and 1.09 values by 20.9% for the secular trend, but decided that the 0.43 value for age 45–65 years was too low; instead they used 1.08 and 1.31 for ages 45–64 years and ages 65 years and older, respectively, through consultation with Griffin. The resulting average averted caries is 0.2 DMFS, almost the same value (0.19 DMFS) as in Griffin *et al.*,¹⁰ but O’Connell *et al.* applied it to all ages from age 5 years.

Campain *et al.*¹²⁸ assumed uniform but changing effectiveness for all ages from age 6 years. They picked a value within the range of numbers reported from a set of references, including several discussed in this article.^{77,107,108,133} Thus they assumed that CWF effectiveness was 50% in the 1970s, 30% in the 1980s, and 25% in the 1990s. For Incidence they constructed a matrix of year versus age range from their literature search and imputed values where information was missing.

Kroon and van Wyk¹³¹ cited the 15% Effectiveness from Petersen *et al.*,¹³⁴ and also modeled the benefit using 30% and 50%. This Effectiveness is applied to teeth, not surfaces as in the other studies. For Incidence they used local survey data by city. The

method, according to Kroon and van Wyk,¹³⁵ is to divide the DMFT survey of, say, 15-year-olds by $15 - 6 = 9$ and assume it is the same for people of all ages, including those age 6 years and less. The authors noted that the mean DMFT for 12-year-old South African children decreased from 1.73 in 1988–1989 to 1.05 in 1999–2002 in this unfluoridated country.

Wright *et al.*¹³⁰ did not try to estimate a value for Effectiveness. For children aged 4–13 years, they compared treatment data for restorations and extractions for both deciduous and permanent teeth to calculate savings on dental fees. They used 1996 Wellington and Canterbury data without supporting the selection, since such data are available for all New Zealand and for all years. For ages 14–34 years, they used a 0.29 averted DFS number from Grembowski *et al.*¹⁰⁷ (but increased it to 0.59 surfaces for Maori) and assumed no effectiveness after age 34 years.

Costs of dental treatments

On productivity loss, Campain *et al.*¹²⁸ and O'Connell *et al.*¹²⁹ used approaches similar to Griffin *et al.*¹⁰ Wright *et al.*¹³⁰ and Kroon and van Wyk¹³¹ did not include productivity cost. Below, we note the variations in the methods of estimating dental fees in these studies.

Kroon and van Wyk¹³¹ estimated caries in DMFT and used the average cost of two-surface fillings for the dental charge for each DMFT. Wright *et al.*¹³⁰ used the treatment database from Wellington and Canterbury for children ages 4–13 years and included both deciduous and permanent teeth. For those ages 14–34 years, they calculated the cost of a single-surface filling using an average dentist hourly rate (with inflation) and the 15 minutes time needed to put in the filling. They assumed that fillings are replaced every 8 years.

Campain *et al.*¹²⁸ and O'Connell *et al.*¹²⁹ attempted to include more-surface fillings, composite fillings, and crown or extraction costs. However, the calculations lack transparency, and there are questions as to whether the interaction between extractions and restorations is handled properly in the latter. The most serious problem with the two studies is that they calculated the dental fees plus productivity cost on a *per visit* or *per service* basis, rather than normalizing that cost to a *per surface* basis, because one visit or service may treat more than one surface. By multiplying the estimated averted DMFS by a cost per visit or service rather than a cost per surface, they overestimated the averted costs of dental services. In addition, crowns or extractions are not always due to caries, but may have other causes. Thus these approaches lead to a far worse overestimation than Assumption (6) in Griffin *et al.*'s analysis.¹⁰

Tchouaket *et al.*¹³²

A paper by Tchouaket *et al.* claims to use an “innovative approach” to assess the economic value of water fluoridation for Quebec, in which only 2.7% of the population is fluoridated.¹³² The presentation lacks critical information and contains fundamental errors. The authors claim that their analysis “adopted a societal perspective that allowed us to track all the costs and effects of the intervention.” However, they did not include or mention the costs of treating dental fluorosis or any of the costs we discussed under “Other costs.” All \$ signs in this section are Canadian dollar, C\$.

Tchouaket *et al.* produced \$1.93, \$2.05, or \$2.25 PPPY as the costs of CWF, using information from the few fluoridated municipalities in Quebec. Supposedly, the three values correspond to using 3%, 5%, or 8% to amortize the subsidies received by these municipalities over 20 years. They listed several salary rates but provided no other quantitative information, thus readers are not able to repeat any calculations or confirm the numbers.

For CWF benefits, Tchouaket *et al.* did not try to estimate averted caries. Instead, they estimated the yearly costs associated with restorative dental treatments in Quebec to be \$532.08, \$532.87, or \$534.05 PPPY, depending on discount rates. They compared these with the cost values above at various hypothetical values of CWF effectiveness, and claimed that CWF is cost-effective even at 1% effectiveness and that Quebec saves more than \$560 million a year at an “expected average effectiveness of 30%.”

It should be noted that the \$532–\$534 PPPY *restorative* expense exceeds the actual per capita spending on *all* dental services in Canada, which was reported to be \$380.83 in 2009 and \$399.10 in 2011.^{136,137} Tchouaket *et al.* confused untreated tooth decay and dmft/DMFT (decayed, missing, or filled teeth) — only untreated decay (“d” or “D” in dmft/DMFT) requires a restoration service. A filled tooth might need a replacement at some point in the future, but definitely not every year.

The authors calculated the number of teeth restored in a year by multiplying the number of persons who used dental services within the past year, by age group, times the dmft/DMFT index for that age group. First, the average dmft/DMFT values given in the paper are clearly cumulative, not an annual increment. Only a small percentage of these would correspond to untreated decay that requires a restoration service.^{xv} Second, Tchouaket *et al.*

^{xv} While the level of caries experience is very high in Quebec adults aged 35–44 years, only 1.8 out of 148 surfaces are decayed (in need of treatment), on the average, and more than half of the people (55.5%) have no decayed surfaces.¹³⁸

apparently failed to recognize that routine dental cleaning and examinations are common in developed countries, thus having used dental services does not equate to having had a tooth restored.

Data in the paper indicate that 25–61% of children (depending on age) were caries free, while 78–91% had visited a dentist in the past year; thus many of the children utilizing dental services had not had any restorations, that year or previously. The 35–44 age group had an average 20 DMFT, and 69% used dental services in the past year. Tchouaket *et al.*'s calculations assumed that each of the 69% (724,000 people) had 20 restorations in 1 year. The correct interpretation of the data is that the average Quebecer 35–44 years old had accumulated 20 DMFT between the age of about 6 and the time of the survey, about 29–38 years, or approximately 0.5–0.7 new DMFT on average per year. This is consistent with the increments of 0.2–0.6 dmft/DMFT for children that can be derived from other information in the paper.

Tchouaket *et al.* summarized fees for treatment of one cavity, including transportation costs and lost wages. A total fee for each of three categories (by type of tooth and age group) was not provided. The text and table in the paper disagree on the calculation of transportation costs, and some information in the summary table is not explained. The text indicates that those age 14 years or older require two separate trips, one for a complete examination and one for the restoration to treat one cavity. However, fees for routine dental exams should not be counted toward costs that can be saved by CWF.

The authors appear to have taken their calculated number of teeth restored for a given age group times the cost per restoration for that age group to obtain the total cost of restorations in one year for that age group. The combined total cost for the three age groups included in the analysis (5–8, 11–14, 35–44;

1.7 million people total) appears to have been averaged over the entire population of Quebec (7.9 million people) to obtain their final average of \$532–\$534 PPPY. This brings up the question of whether other age groups (9–10, 15–34, and 45+) were assumed to have no restorations. However, averaging (incorrectly) over the entire population rather than over the relevant age groups compensates partly for the great overestimation in the number of restorations per year.

The three values \$532.08, \$532.87, or \$534.05 supposedly differ in the different discount rates (3%, 5% and 8%) used to calculate repeat treatment. Estimating the dental cost for replacement services is not new, but the scant description provided in two sentences does not show what the authors have done or allow readers to understand why the three results are so close.

Tchouaket *et al.* admitted that basing the 2010 economic value on caries prevalence data more than a decade old is a limitation. This is a legitimate concern due to the well known “secular decline” of caries in developed countries.⁷² However, the authors argued that because the percentage of the Canadian population with at least one dental cavity has remained stable at 96%, the average DMFT in Quebec likely has remained the same or even increased. Actually, the 96% figure applies only to dentate adults aged 20–79 years. For children aged 6–11 years and adolescents aged 12–19 years, the corresponding national figures are less than 60%.¹³⁶ Factual error aside, this argument reflects their confusion with the differences between cumulative DMFT and new caries and with properly defined populations.

Appendix 3: Accidents, overfeeds and damages

A number of accidents, overfeeds, and damages caused by CWF are summarized in Table 14.

Table 14 Examples of accidents, overfeeds and damages from CWF

Location and date	Description
1. Deltona, FL September, 1994	“A tanker truck cracked open on I-4 near Deltona ... and released 4,500 gallons of fluorosilicic acid in one big whoosh.” It was “one of the worst chemical spills in Volusia county’s history.” 2,300 people were evacuated, and more than 50 people were sent to hospitals with complaints of skin and respiratory irritations, including some hours after the spill. Motorists were instructed not to wash off the chemical film with water as that could cause respiratory problems to anyone nearby. EPA officials felt it was “a significant health hazard as far as ground water.” The agency ordered around-the-clock cleanup on I-4 that lasted days.
2. Lowell, AR December, 1996	Beaver Water District fluoridated Fayetteville with fluorosilicic acid and Springdale with sodium fluorosilicate powder prior to 1992. When CWF was resumed in 1996, adding Rogers and Bentonville, the decision was made to use the powder, as fumes from the liquid had severely damaged the injection facility in the past.
3. Malvern, AR March, 1997	A water plant operator at the Kimzey Regional water plant was sprayed by fluorosilicic acid at work. According to his 2012 personal account, he became 100% disabled for almost 14 years and still requires large amounts of pain medicine. He suffered permanent health damage, including losing all his teeth.
4. Charleston, SC August, 2000	A worker accidentally put the wrong chemical in the fluoride tank in the Hanahan Water Treatment Plant. The chemical “reacted; it released a large amount of heat; the fiberglass essentially melted; the gas flowed; it just burst.” This resulted in a 20,000-gallon acidic mess. The total bill for cleanup and repairs was about \$250,000.

Table 14 Continued

Location and date	Description
5. Wakefield, MA August, 2000	An overdose of fluoride seeped into the town water supply. Officials made door-to-door warnings around the pumping station. The public became aware only after a local news station called the town. Authorities said there were no reports of illness; but Linda Collins disagreed, "I was crazy dizzy and I had the runs. I think it was woefully inadequate the way they notified us," she said. "Because they didn't."
6. Coos Bay, OR October, 2000	At least 3.5 million gallons of partially treated sewage has spewed into the Coos Bay after 400 gallons of fluorosilicic acid flowed into a sewage treatment plant, killing its bacteria-munching organisms.
7. Fort Wayne, IN February, 2001	About 6,000 gallons of fluorosilicic acid drained from the lower level of the filtration plant into the sewer. The fluoride tank overflowed, and caustic fumes filled the area causing difficulty breathing, chest pains, severe headache and sore eyes in plant workers. Four workers were treated in the hospital.
8. Marlboro, MA October, 2003	A valve malfunction allowed a concentrated level of fluoride to flow into the water system. Workers went door to door to alert nearby customers, flushed water mains, and shut down the plant for some time. Residents and businesses were advised to take extreme care when flushing their pipes, and not to come into contact with the water, which could cause burning, skin irritation, or both.
9. Westminster, MA November, 2005	Emergency crews responded to a chemical spill at the Regional Water Treatment Facility after one of the storage tanks leaked about 750 gallons of fluorosilicic acid. An operator and two colleagues were transported to the hospital.
10. Moncks Corner, SC April, 2006	In the Santee Cooper water treatment plant, a water plant security guard became sick after she walked through a cloud of sodium fluorosilicate. The complaints included having trouble breathing, feeling like something was constantly caught in her throat, and "in the following weeks, Morris's hair started falling out, she developed a rash on her arms and back, and she continued to be wracked with convulsive fits of coughing."
11. Nashville, TN March, 2007	Valve malfunctions caused a fluoride overfeed in Harpeth Valley Utilities District. The Incident Event Log showed that an operator noted abnormal measurements starting at 12:40 a.m. 9 March 2007. Plant workers went through the facility shutting off equipment, conducted frequent water samplings and measurements, performed aggressive and continuous flushing, and contacted authorities. They also prepared for door to door public notifications, fielded incoming calls, responded to media requests, and continued sampling throughout the distribution systems until 17 March 2007. They also retained an outside engineering service to review and provide recommendations for the chemical feed systems.
12. Salt Lake City, UT August, 2007	A fluoride tank overflowed at a water treatment plant. Fluoride (1,500 gallons) spilled into a pond, resulting in an advisory to avoid Parleys Creek for several days. Utility workers used sandbags and a makeshift earthen dam to contain the chemical. Four hazmat teams worked to keep the fluoride from flowing beyond a park at the base of Parleys Canyon. Water was released from a reservoir to flush the chemical from the creek.
13. Conway, AR July, 2008	A 42-inch water pipe corroded to the point of failure, due to the fluoride injection port being mounted too close to a chlorine injection port, necessitating the shutdown of a portion of the plant that was completed only in 2005.
14. Chesterfield, MO February, 2009	Approximately 200 gallons of fluoride spilled from a ruptured tanker truck, which was carrying 4,000 gallons of the chemical at Missouri American Water's central plant. The truck's driver and two employees from the plant were taken to an area hospital.
15. Anchorage, AK April, 2010	A system malfunction at Fort Richardson Water Treatment Plant caused excess fluoride in the drinking water supply. Officials warned "anyone who lives, works on or visits the two posts in Anchorage not to drink the water ... The water also should not be used to brush teeth and wash or cook food. Any ice cubes ... should be thrown out."
16. Asheboro, NC June, 2010	Tank malfunction caused approximately 60 gallons of fluoride to be dispersed into the water system. The news release said: "Residents who consumed a large quantity of water during this period may possibly experience short-term effects such as an upset stomach, vomiting, or diarrhea. The temporary effect from skin contact, such as showering, might include slightly irritated skin."
17. Rock Island, IL March, 2011	Hazmat crews were called to the Rock Island water treatment plant for a spill of hydrofluorosilicic acid from a tanker truck. As plant employees evacuated, crews began suiting up, working quickly to stop the leak that had begun eating through concrete.
18. England, AR April, 2011	A worker mistakenly poured about 10 to 20 gallons of fluoride into a container holding around 150 gallons of bleach. It created a dangerous gas and led to an evacuation of several businesses near the water treatment plant. The worker and an employee from a nearby business were treated for breathing problems. The county Hazmat team cleaned up the area 3 hours later.
19. Hickory, NC August, 2011	The City transferred \$106,713 from capital reserve to maintenance and repair to pay for refurbishing the chemical room and to replace two fluoride tanks. The tanks leaked enough fluoride to degrade the concrete around the containment area and floor.
20. Martinsville, VA February, 2012	The city had to pay \$16,450 in penalties after about 1,000 gallons of fluorosilicic acid leaked from a tank at the city water treatment plant. The spill caused the deaths of an estimated 4,445 fish. Officials said that the ground near the spill absorbed quite a bit of the acid, and how much went into the creek was unknown. "Fluorosilicic acid is 'a very strong acid ... with a very corrosive effect on any metals it touches,' and corrosion caused the pump to fail."
21. Memphis, TN July, 2012	Fluorosilicic acid tank failure along with containment failure caused approximately 1,500 gallons of the acid to be released onto ground at the public utility. Approximately 1.5 acres were impacted. Workers cordoned off the area and placed berm along the west property line to prevent further runoff. The impacted area was to be excavated and soil properly disposed of.

CWF: community water fluoridation.

Additional incidents of acute poisoning have been described elsewhere.^{139,140}

Below are the sources, which are mostly media reports, often reproduced in secondary sources, except for the following: Item 3 is a first-person account; Item 11 is an internal log of the water district obtained by request; Item 19 is a city council record; and Item 21 is a report in the National Response Center database. A compilation of other reports in this database up to February 2005 can be found in ActionPA.¹⁴¹ All URLs for the sources were last accessed on August 20, 2013, except those in Item 4 that were accessed on April 10, 2014.

1. Deltona, FL. 1994. Spills snarls traffic, lives — The acid closed the road into the night, forced 2,300 from homes and sent 50 to hospitals. Agency orders around-the-clock cleanup on I-4. Orlando Sentinel. <http://www.fluoridealert.org/news/fluorosilicic-acid-spill-on-florida-highway/>
2. Lowell, AR. 1996. Adding fluoride costly. Carroll County News. <http://www.carrollconews.com/story/print/1778486.html> and phone conversation with Beaver Water District personnel.
3. Malvern, AR. 1997. The Joe Walls Story by Joe and Jodee Walls, 2012. http://arkansas.securetherepublic.com/www/archiveviewer.php?post_id=1464&post_year=2012
4. Charleston, SC. 2000. Water plant loses fluoride. The Post & Courier. http://nl.newsbank.com/nl-search/we/Archives?p_action=doc&p_docid=111F18B49B49D318&p_docnum=35 and CPW officials treated to plate of headaches. The Post & Courier. http://nl.newsbank.com/nl-search/we/Archives?p_action=doc&p_docid=111F1DB9C2FE DC68&p_docnum=33
5. Wakefield, MA. 2000. Norfolk could teach Wakefield about posting water alerts. Boston Herald. <http://www.fluoridefreefairbanks.org/Fluoridation%20Accidents%20Local%20Coverage.html>
6. Coos Bay, OR. 2000. Fluoride Spill in Oregon. The Oregonian. <http://www.fluoridealert.org/news/fluoride-spill-in-oregon/>
7. Fort Wayne, IN. 2001. Fluoride Spill in Fort Wayne, Indiana. The Journal Gazette. <http://www.fluoridealert.org/news/fluoride-spill-in-fort-wayne-indiana/>
8. Marlboro, MA. 2003. Marlboro water flooded with fluoride — Stuck valve in treatment plant caused toxic release. Worcester Telegram & Gazette. See Item 5 for URL.
9. Westminster, MA. 2005. Two water-treatment workers in hospital after fluorosilicic acid spill. Sentinel & Enterprise. <http://www.fluoridealert.org/news/2-water-treatment-workers-in-hospital-after-fluorosilicic-acid-spill/>
10. Moncks Corner, SC. 2006. Former water plant guard says chemical cloud made her sick. The Post & Courier. <http://www.fluoridealert.org/news/former-water-plant-guard-says-chemical-cloud-made-her-sick/>
11. Nashville, TN. 2007. Fluoride overfeed incident event log (March 9–17) and water advisory. Harpeth Valley Utilities District.
12. Salt Lake City, UT. 2007. Fluoride spill taints Parleys Creek. People, dogs warned to avoid stream. The Salt Lake Tribune. <http://archive.sltrib.com/printfriendly.php?id=6773022&itype=NGPSID>
13. Conway, AR. 2008. Conway Corp. approves funds for fluoridation. The Cabin. http://thecabin.net/stories/071608/loc_0716080001.shtml
14. Chesterfield, MO. 2009. Chesterfield: workers contain spill of approximately 200 gallons of fluoride. St. Louis Post-Dispatch. <http://www.fluoridealert.org/news/workers-contain-chemical-spill-of-estimated-200-gallons-of-fluoride-in-chesterfield/>
15. Anchorage, AK. 2010. Excess fluoride taints water at Anchorage military bases — Poisonous: High levels can lead to stomach ailments and even death. Anchorage Daily News. <http://www.adn.com/2010/04/28/1254268/military-bases-water-supply-overloaded.html>
16. Asheboro, NC. 2010. City reports over-release of fluoride. Courier-Tribune. See Item 5 for URL.
17. Rock Island, IL. 2011. Rock Island: hydrofluorosilicic acid spill at Rock Island water-treatment plant. WQAD TV. <http://www.fluoridealert.org/news/hazmat-crews-respond-to-chemical-spill-at-rock-island-water-treatment-plant/>. Also available in a video at <http://www.youtube.com/watch?v=Hvttwsc5lh8>.
18. England, AR. 2011. England: mix-up with chemicals at Arkansas water plant causes evacuation; drinking water not threatened. Associated Press reported in The Republic. <http://www.fluoridealert.org/news/england-mix-up-with-chemicals-at-arkansas-water-plant-causes-evacuation-drinking-water-not-threatened/>
19. Hickory, NC. 2011. City Council Action Agenda. Hickory, NC. http://www.hickorync.gov/egov/documents/1312385507_796722.pdf
20. Martinsville, VA. 2012. Council will pay penalty over spill. Martinsville Bulletin. <http://www.martinsvillebulletin.com/article.cfm?ID=32276>
21. Memphis, TN. 2012. Spill of 1500 gallons FSA in Memphis, TN. National Response Center Incident Report. Incident Report # 1017173 http://www.nrc.uscg.mil/reports/rwervlet?standard_web+inc_seq=1017173

Appendix 4: More on CWF effectiveness in adults

We examine two recent articles claiming to show effectiveness of CWF for adults: Slade *et al.*¹⁰⁹ applied SAS procedures on data from a 2004–2006 Australian survey of adults. Griffin *et al.*¹¹⁰ performed a meta-analysis of 20 studies that sought to “examine the effectiveness of self- and professionally applied fluoride and water fluoridation among adults.”

Slade *et al.*¹⁰⁹ concluded that high lifetime fluoridation exposure was associated with 11% and 10% lower DMFT (or 30% and 21% DFS) among pre-1960 and 1960–1990 birth cohorts. We show that what is attributed to CWF is better explained by differences in age distributions.

Griffin *et al.*¹¹⁰ combined CWF with self- and professionally applied fluoride, which are topical treatments

and very different from CWF in many respects, e.g. the applications or dosages are controllable; it does not appear reasonable to combine them in a meta-analysis. They “used a random-effects model, which assumes that each study was randomly selected from a hypothetical population of studies,” without discussing the applicability of the model. We focus on the CWF-related studies. These authors concluded that the CWF effectiveness was a 27.2% reduction in caries. We are not able to reproduce this result, which was based on four studies reporting DMFT and one study reporting DMFS; there was no explanation how the different units were handled. As with Slade *et al.*,¹⁰⁹ Griffin *et al.*¹¹⁰ failed to adequately account for different age distributions.

Slade *et al.*¹⁰⁹

Thirty dentist-examiners conducted the oral examination in this national survey. For participants aged <45 years, only teeth extracted because of dental caries or periodontitis were counted as missing, but all absent teeth for older people were counted. Fluoridation exposure was determined by residential history, and a value of 0, 0.5, or 1 was assigned if the fluoride concentration at the location was less than 0.3, between 0.3 and 0.7, or greater than 0.7 mg/l, respectively. A value of 0.5 was assigned to all localities in New Zealand, Canada, or the U.S. and 0 to all other foreign localities, without regard to the actual CWF status of the locality.

A significant portion of CWF exposure status was imputed: 3,779 people were considered to have valid exposure data (Complete case), meaning less than 50% of the person’s residential data were missing; the missing years were assumed to be their average observed fluoridation exposure. The exposure status of the remaining 1,726 people with more than 50% missing residential data was imputed by substituting with the status of a random sample from the 3,779 people who belonged to the same geographical stratum and 10-year age group.

Samples were divided into four levels of CWF exposure, i.e. <25% (negligible), 25 to <50%, 50 to <75%, and ≥75% (prolonged) of lifetime. Given the way CWF exposure was determined, the accuracy of this classification is questionable.

Slade *et al.* use unspecified linear regression models to “age-adjust” caries experience and fluoridation exposure. They draw the main conclusion of effectiveness by comparing the “age-adjusted” DMFT/DFS scores of the “prolonged” and “negligible” groups for the cohorts born before 1960 and those born between 1960 and 1990, respectively. The observed DMFT/DFS scores are not provided. The “age-adjusted” DMFT/DFS scores are given by birth cohort and exposure group (Table 15).

Table 15 “Age-adjusted” DMFT and DFS from Slade *et al.*¹⁰⁹

	% of Lifetime exposed to CWF			
	<25%	25–50%	50–75%	≥75%
Pre-1960 birth cohort				
DMFT	21.75	20.90	21.62	19.21
DFS	37.90	35.83	37.00	29.97
1960–1990 birth cohort				
DMFT	8.91	9.53	8.88	7.61
DFS	15.89	18.01	15.65	12.41

CWF: community water fluoridation; DMFT: decayed, missing, or filled teeth.

The scores reported in Table 15 are not consistent with the conclusion that CWF exposure is effective. The scores for the two middle exposure levels were interpreted as “suggested a dose-response relationship.” This is an unreasonable explanation, as an apparent difference in DMFT/DFS is lacking among the first three exposure categories. In addition, exposure levels were defined by cumulative residential status relative to age. For example, a person who lived in places with a fluoride concentration of 1 mg/l for 50 years and 0.25 mg/l for 20 years (treated as 0 mg/l, as 0.25 is less than 0.3) would have been assigned to the 50 to <75% exposure group, which, according to their results, gets no benefit relative to someone living all 70 years in nonfluoridated areas.

There are also questions regarding the validity of their use of linear regression models to “age-adjust.” Calculation from data provided by Slade *et al.* (shown in Table 16) reveals that some cells have few or no people. In particular, the category of ≥75% exposure level is clearly much younger than the other three exposure categories. Given the large difference in DMFT/DFS between the pre-1960 and 1960–1990 birth cohorts (Table 15), and the large difference in age distributions between the first three exposure categories and the fourth category (Table 16), it is not surprising that the ≥75% exposure category would have lower DMFT/DFS scores than the other exposure categories. Hence the differences in caries attributed to CWF between the <25% and

Table 16 Number of people and age distributions in the 2004–2006 Australian National Survey (calculated from information in Slade *et al.*¹⁰⁹)

	% of lifetime exposed to CWF				All categories
	<25	25–50	50–75	≥75	
15–24	65	10	17	154	246
25–34	91	19	39	268	416
35–44	174	103	187	301	765
45–54	177	143	365	108	792
55–64	212	236	394	0	842
≥65	192	393	134	0	718
Total	910	903	1,135	831	3,779

CWF: community water fluoridation.

$\geq 75\%$ exposure groups are probably due to inappropriate handling of age distributions.

There are other unexplained discrepancies. For example, the differences in DMFT or DFS between the $<25\%$ and $\geq 75\%$ exposure groups given in the text are not consistent with the numbers reproduced in Table 15. In particular, the DFS difference in the pre-1960 cohort was said to be 11.10 or 30%, but the numbers indicate 7.93 or 21%.

Griffin *et al.*¹¹⁰

This 2007 article included nine CWF studies (Table 17).^{51,107,133,142–147} Few, if any, of the studies can be considered high quality studies appropriate for examining the effects of CWF. Four studies involved concentrations greater than those used for CWF (0.7–1.2 mg/l).^{51,133,143,145} In all, but one study,¹⁴⁶ the examiners were probably not blind to the location of a subject's residence. Eight studies were cross-sectional, and the towns compared may have simply differed for reasons having nothing to do with CWF. The one study categorized as "prospective" is in essence a cross-sectional study that compares caries increment over an 18-month period, since no "intervention" was started or changed at the onset of the period.¹⁴³

Only four of the nine studies were conducted in the U.S. Of these, two were examined earlier in this paper.^{51,107} Below we offer a few general remarks, followed by comments on the remaining studies, especially the other two U.S. studies.^{142,143}

As we discussed earlier, assessment of dental caries in adults is difficult. Wiktorsson *et al.*¹⁴⁴ described difficulties in judging caries prevalence based on fillings (due to practices such as preventive fillings for discolored fissures on occlusal surfaces) and in defining new caries incidence, since the majority of the primary caries lesions are only enamel lesions, possibly arrested caries in many cases.

In some studies,^{133,145,146} the reported age distributions suggest that the low fluoride groups were older than the fluoride groups. Griffin *et al.*¹¹⁰ do not seem to have considered this difference in the age distributions in their analysis.

In the context of testing the hypothesis that adults benefit by continuing to drink fluoridated waters, the

progression of the differences in caries is important. Englander and Wallace,¹⁴² Murray,¹³³ and Stamm *et al.*¹⁴⁵ each reported narrowing of the differences in mean DMFT between the low fluoride and fluoride groups with increasing ages for lifetime residents. The logical conclusion is that drinking fluoridated water is not helpful beyond a certain age.

Englander and Wallace¹⁴² examined 896 and 935 adults aged 18–59 years from two Illinois towns, Aurora (1.2 mg/l) and Rockford (0.1 mg/l, referred to as "fluoride deficient"). All subjects were examined by the first author. The caries experience was found to be significantly less in the subjects from Aurora, which was attributed to the different fluoride levels in their drinking water. We offer some observations that disagree with that conclusion.

The differences in mean DMFT presented for the two towns were 5.22, 8.14, 6.62, 5.59, and 5.76 for the 18–19, 20–29, 30–39, 40–49, and 50–59 years old age groups, respectively. The mean years of consuming the respective waters in either city were increased by about 10 years for each additional 10 years age group. However, the difference in mean DMFT decreased for age groups above 29 years (for DMFS, the corresponding differences in the means decreased slightly for ages 30–39 years, but decreased substantially for ages >39 years). If the caries difference is to be attributed to fluoride, are we to conclude that after age 29 years, consuming water with 1.2 mg/l fluoride increases caries?

The study groups from the two cities were said to have similar socioeconomic structures, but there are questions as to how similar the two groups really were. Almost everyone in Aurora (pop. 65,000) and more than half the population of Rockford (pop. 130,000) were contacted. It was found that 2% of those in Aurora over 20 years old were toothless, yet the figure was 14% for Rockford. (Anyone with less than 10 teeth was not invited to participate. The percentages of people contacted who had 1–9 teeth were not given.) A sevenfold difference in the toothless population may indicate an economic difference. Even though the edentulous people were not included in the study, the authors appeared to consider the figures representative, as they tried to adjust the measurements by adding the

Table 17 Summary of community water fluoridation (CWF) studies included in Griffin *et al.*¹¹⁰

Study	Study location	Type of study	High fluoride (>1.2 mg/l)
Eklund <i>et al.</i> ⁵¹	USA	Cross-sectional	3.5 mg/l
Grembowski <i>et al.</i> ¹⁰⁷	USA	Cross-sectional	
Murray ¹³³	Great Britain	Cross-sectional	1.5–2.0 mg/l
Englander and Wallace ¹⁴²	USA	Cross-sectional	
Hunt <i>et al.</i> ¹⁴³	USA	"Prospective"	0.7–1.5 mg/l
Wiktorsson <i>et al.</i> ¹⁴⁴	Sweden	Cross-sectional	
Stamm <i>et al.</i> ¹⁴⁵	Canada	Cross-sectional	1.6 mg/l
Thomas and Kassab ¹⁴⁶	Great Britain	Cross-sectional	
Morgan <i>et al.</i> ¹⁴⁷	Australia	Cross-sectional	

2% and 14% toothless figures into the DMFT figures to raise the total percentage difference.

Englander and Wallace¹⁴² reported their results in DMFT as well as in DMFS. (They wrote that differences in dental caries experience were more striking when evaluated by means of DMF tooth surfaces.) Griffin *et al.*¹¹⁰ chose to use the numbers in DMFS. (The ratio of DMFT between the two towns appears to be similar to the ratio of DMFS according to Griffin *et al.*,¹¹⁰ but that is because they incorrectly listed the value for the filled component instead of the DMF for Aurora.)

Hunt *et al.*¹⁴³ reported new caries incidence over an 18-month period for 424 adults aged 65 years and older from a “narrowly defined geographical area” in two rural Iowa counties. Of these subjects, 174 were lifelong residents of “fluoride deficient” nonfluoridated communities, and 250 had lived in fluoridated communities (0.7–1.5 mg/l) for various lengths of time. Those who had 5–30 years of residence in fluoridated communities had comparable or worse new caries incidence compared to the lifelong nonfluoridated subjects. The authors thus focused on the remaining 101 persons with more than 30 years of residency in fluoridated communities (40% of the fluoridated sample) to draw the conclusion of effectiveness. Griffin *et al.*¹¹⁰ used only the 77 persons with more than 40 years of residency in fluoridated communities (31% of the fluoridated sample). As mentioned above, one would be tempted to conclude from Englander and Wallace¹⁴² that drinking fluoridated water after age 29 years does not work. Here, we learn that drinking it for less than 30 or 40 years does not work.

Hunt *et al.*¹⁴³ used a cross-sectional approach to compare baseline characteristics of the two groups for those with more than 30 years of residence. After at least 30 years of exposure to fluoridated water, no statistically significant difference in DFS (coronal or root caries) was noticed. In fact, Hamasha *et al.*, describing the same study population, did not even mention fluoride as a possible factor in the long-term caries experience.¹⁴⁸ Apparently, only in this 18-month period was a difference observed and attributed to fluoride. In a companion paper from the same study, Hunt *et al.* indicated no significant correlation between tooth loss and residence in a nonfluoridated community.¹⁴⁹

Murray¹³³ reported on two towns in Great Britain, one with high fluoride (1.5–2 mg/l) and one with low fluoride (0.2 mg/l). Data were reported in 5-year age groups for general samples and for dentate samples. One interesting finding was that the prevalence of edentulous persons by age was strikingly similar between the two towns, reaching about two-thirds by age 60–65 years. In the author’s terms, the “M”

component of the DMFT score was similar in both groups. However, one way to look at this is that fluoride ingestion had little or no effect on the likelihood that a person would have a full set of dentures by age 60–65 years. The difference in mean DMFT was fairly constant in the earlier age groups and significantly narrowed from around age 40 years in the general sample. (The pattern of narrowing difference in DMFT persists after removing edentulous samples.) Murray’s samples differed greatly in their age distributions, with the high fluoride group having approximately twice the fraction (33.2% vs. 16.5%) of people in the 20–24 age group and a substantially smaller fraction (27.1% vs. 44.3%) in the 40–65 age groups. Griffin *et al.*¹¹⁰ apparently included these samples without considering that it might not be appropriate.

Wiktorsson *et al.*¹⁴⁴ compared adults 30–40 years old in Swedish towns with 1 or 0.3 mg/l fluoride. Griffin *et al.*¹⁰⁷ indicate blinded examiners and unspecified fluoride concentrations, but these descriptions do not fit the actual paper — a single examiner performed examinations in the respective communities and was unlikely to have been blind to subjects’ geography. Persons with non-representative water sources were not examined. After discussing difficulties in scoring caries in adults, Wiktorsson *et al.*¹⁴⁴ report that the community with “optimal” fluoride had “significantly better” dental health status. However, without summary data for age subgroups, the picture is not entirely clear — the presented scatter plots for filled surfaces and for decayed surfaces (for ages 31–43 years) do not appear to suggest a benefit for continuing consumption of fluoridated water. (This study reports in tooth surfaces only and uses linear regression analysis.)

Stamm *et al.*¹⁴⁵ deal with 1.6 and 0.2 mg/l fluoride in Canada, and the examiners were not blind to their subjects’ place of residence. The study excluded people with fewer than eight teeth. Griffin *et al.*¹¹⁰ included the 17–19 year old group in the total sample from Stamm *et al.*,¹⁴⁰ although the 15–19 year olds in Murray¹³³ were excluded. The low fluoride group included only 1.5% in that age group, versus 6% in the fluoride group. Ages 60+ years made up nearly 18% of the low fluoride group but only 12% of the fluoride group. With respect to progression, the differences in mean DMFT between the high and low fluoride groups decreased with the older age groups, from 5.1 at ages 30–39 years to 1.7 for ages 60+ years.

Thomas and Kassab¹⁴⁶ included only females up to 32 years old, while they were hospitalized to give birth. A single hospital was used by women from a fluoridated island community (Anglesey) and several nonfluoridated mainland communities in Wales (United Kingdom); lifelong residents were included in the study. Although the authors indicate no

significant differences in age group structure of the samples from the two areas, the data show that Anglesey had more in the youngest (<20) age group, 24.1% versus 12.9% and fewer in the oldest (25–29 and 30–32) age groups, 30.0% and 5.9% versus 36.5% and 9.6%. The island of Anglesey was chosen for a demonstration fluoridation study in the 1950s. The experiment was terminated after only 5 years and the whole island was fluoridated based on the mean dmft index for 5-year-old children.

Morgan *et al.*¹⁴⁷ analyzed data for a group of Royal Australian Navy recruits, mostly males, ages 15–24 years, and with limited education. Griffin *et al.*¹¹⁰ used only the results (mean DMFT scores by fluoride history) for 20–24 year olds (208 recruits). Morgan *et al.* indicated only that approximately 20% and 30% of the total sample (1,100 recruits) were considered “fluoridated” and “nonfluoridated” (determined by residential history), respectively, and included in the calculation of the mean DMFT scores. Griffin *et al.* used the percentages to impute the sizes of the “fluoridated” and “nonfluoridated” groups to be 42 and 62, respectively.

Appendix 5: More on the CWF effectiveness in Truman *et al.*⁸⁰

Despite a reference to 21 papers, Truman *et al.*⁸⁰ based their conclusion of CWF effectiveness on 14 studies grouped into three groups:

- Studies starting or continuing CWF with before and after measurements (Group A-On)
- Studies stopping CWF with before and after measurements (Group A-Off)
- Studies starting or continuing CWF with only post measurements (Group B-On)

They calculated a number of “estimates of effectiveness” using two formulas:

Group A (before-and-after):

$$\{(NoF_{pre} - NoF_{post}) - (F_{pre} - F_{post})\} / NoF_{pre}$$

Group B (post measurements only):

$$(F_{post} - NoF_{post}) / NoF_{post}$$

The measures were mostly DMFT or dft. See Table 5 for summaries.

The median of the estimates thus calculated for each group was taken to represent the CWF effectiveness for each type of studies, even though median can be sensitive to the studies or estimates included in the set. The results were 29.1% for Group A-On (based on 21 estimates from 7 studies), 50.7% for Group B-On (based on 20 estimates from 7 studies), and 17.9% for Group A-Off (based on 5 estimates from 3 studies). With these numbers the authors concluded that “strong evidence shows that CWF is effective.” Below, we discuss a number of problems.

Selection of studies: Of the 14 studies, only one 1956 article is a U.S. study.⁹³ The two large-scale,

multimillion dollar NIDR surveys were not included, peculiar as this review was to be the basis for setting goals for U.S. public policies. Szpunar and Burt,⁴⁹ a study co-authored by the organizer of the 1989 Michigan Workshop, was not included, nor was Shiboski *et al.*,¹²¹ a CDC-funded study examining caries in California children by ethnicity and head-start (or low income) status. One would expect the authors of Truman *et al.*⁸⁰ to make particular efforts to include this study because (1) the Pacific Region was the least fluoridated region and hence the main target of a new push for CWF and (2) they posed “What is the effectiveness of CWF in reducing socioeconomic or racial and ethnic disparities in caries burden?” as an important unanswered question.

Among the included studies, Loh⁹⁶ is a review article providing partial information from a 1970 paper; it failed to meet the authors’ stated criteria for inclusion. Another inappropriate inclusion was Hawew *et al.*,¹⁰³ a Libyan study with the goals of demonstrating feasibility of collecting data and recording the caries prevalence in Benghazi (0.8 mg/l). The paper also reports data for a small rural area with 1.8 mg/l fluoride concentration, but the comparison of 0.8 (within the CWF range of 0.7–1.2 mg/l) versus 1.8 mg/l (above the CWF range) is not relevant to demonstrating the effectiveness of CWF.

Some authors of the included studies have published other CWF studies, e.g. Attwood co-authored Downer *et al.*,¹⁵⁰ which could be a B-On study. Künzel *et al.*¹⁵¹ and the many studies cited therein could be in group A-Off. These omissions are particularly surprising since group A-Off has only three studies and five estimates.

Selection of estimates: Group A-Off contains three studies and five imputed estimates: 17.9% from Attwood and Blinkhorn,⁹⁹ 29.1% and 31.7% from Kalsbeek *et al.*,¹⁰⁰ and –1.1% and –42.2% from Künzel and Fischer.⁹⁸ Thus the median is 17.9%.

Kalsbeek *et al.*¹⁰⁰ reported measurements for 15-year-olds taken in different years. Of the two before-and-after estimates imputed from this study, one was not a before-and-after comparison — the fluoridated town had stopped CWF about 6 or 7 years before the “before” point.

Künzel and Fischer⁹⁸ reported measurements for every age from 6 to 15 years. This was a large-scale multiyear study, and the sizes of each age group are significant. But instead of imputing multiple estimates from selected single-age data, as was done with some other studies, all single-age data were ignored, and only two age-range summaries were used to impute two estimates. Had Truman *et al.*⁸⁰ been consistent in the selection of estimates, the median for Group A-Off would have shifted to a negative value and changed the conclusion to no CWF effectiveness.

In contrast, four estimates were imputed from the much smaller Libyan study¹⁰³ — for each of the two ages reported, the public school data from the rural town were used twice to impute two estimates by comparing them with the public school data and, separately, with the private school data from Benghazi.

Selection of formula: Within the limited set of studies and estimates selected, the authors failed to apply their formula consistently. Two estimates for deciduous teeth from Guo *et al.*⁷⁶ were included in group A-On and two for permanent teeth in group B-On. The study clearly belongs to group A-On, as it reported before-and-after measurements for all ages and for both deciduous and permanent teeth. Instead of following their stated method and including the estimates of 300%, 211%, and 208% for the permanent teeth of the three selected age groups, they ignored the before measurements and treated them as if there were only post measurements for permanent teeth. Similarly, Evans *et al.*⁹⁷ reported measurements for 5-year-olds divided into three social classes. Truman *et al.*⁸⁰ included three Group A-On estimates, one for each social class; but the combined total for all social groups was treated as a post-only study and contributed another estimate in Group B-On.

The results from the application of the formula can be misleading. For example, the three positive estimates^{99,100} in group A-Off are presented as estimates of how much CWF prevents caries. In fact, the data in these two studies, as well as other studies involving cessation of CWF, showed that there were no increases in caries after stopping fluoridation, aside from possibly a temporary and small increase shortly afterward, which could simply be reflecting the removal of the delayed eruption effect. (Within the 6-year period in Attwood and Blinkhorn,⁹⁹ the mean DMFT decreased by 0.54 in the never-fluoridated town and increased by 0.06 in the town that stopped fluoridation at the midpoint of the period. In the 9-year period that sandwiched the cessation of CWF in Kalsbeek *et al.*,¹⁰⁰ the DMFT decreased by 3.7 in the never-fluoridated town and increased by 0.4 in the fluoridated town; 8 years later, it further decreased by 5.6 in the former and decreased by 2.3 in the latter town.) Thus the purported positive outcomes were purely an artifact of the formula — the never-fluoridated communities had a dramatic reduction in caries without the help of CWF.

References

- Centers for Disease Control and Prevention. Fluoridation of drinking water to prevent dental caries. MMWR. 1999;48:933–40.
- Centers for Disease Control and Prevention. 2010 Water fluoridation statistics. 2011 [cited 2013 Aug 20]; Available from: <http://www.cdc.gov/fluoridation/statistics/2010stats.htm>
- Federal Register. Proposed HHS recommendation for fluoride concentration in drinking water for prevention of dental caries. Fed Regist. 2011;76(9):2383–8.
- U.S. Environmental Protection Agency. Estimated Per Capita Water Ingestion and Body Weight in the United States — An Update. Washington, DC: U.S. Environmental Protection Agency, Office of Water, EPA-822-R-00-001; 2004.
- Brown RA, Cornwell DA, MacPhee MJ. Trace contaminants in water treatment chemicals: Sources and fate. J AWWA. 2004;96(12):111–25.
- Weng C-N, Smith DB, Huntley GM. Treatment chemicals contribute to arsenic levels. Opflow. 2000;10:6–7.
- Casale RJ. Improving chemical handling procedures can help reduce associated treatment problems. J AWWA. 2001;93(9):95–106.
- Mullenix PJ. A new perspective on metals and other contaminants in fluoridation chemicals. Int J Occup Environ Health. 2014;20(2):157–66.
- Centers for Disease Control and Prevention. Cost savings of community water fluoridation. 2013 [cited 2013 Aug 8]; Available from: <http://www.cdc.gov/fluoridation/factsheets/cost.htm>
- Griffin SO, Jones K, Tomar SL. An economic evaluation of community water fluoridation. J Public Health Dent. 2001;61:78–86.
- White BA, Antczak-Bouckoms AA, Weinstein MC. Issues in the economic evaluation of community water fluoridation. J Dent Educ. 1989;53(11):646–57.
- Burt BA, editor. Proceedings for the workshop: cost effectiveness of caries prevention in dental public health. Results of Workshop. J Public Health Dent. 1989;49:331–7.
- Garcia AI. Caries incidence and costs of prevention programs. J Public Health Dent. 1989;49:259–71.
- Ringelberg ML, Allen SJ, Brown LJ. Cost of fluoridation: 44 Florida communities. J Public Health Dent. 1992;52:75–80.
- Florida Institute of Phosphate Research. Public and environmental health. 2010 [cited 2014 Mar 31]; Available from: <http://www.fipr.state.fl.us/research-area-public-health.htm>
- Centers for Disease Control and Prevention. Temporary shortages of fluoridation additives: FAQs. 2013. [cited 2014 Mar 31]; Available from: <http://www.cdc.gov/fluoridation/faqs/engineering-shortages.htm>
- Florida Department of Health. The Florida fluoridation project. [cited 2014 Apr 16]. Available from: http://www.floridahealth.gov/healthy-people-and-families/community-health/dental-health/fluoridation/_documents/grant.pdf
- Hanneman M. Memo to the Mayor and the City Council of Sacramento regarding fluoridation of the city's water supply. 2010 [cited 2013 Aug. 11]; Available from: http://fluoridefree.sacramento.org/html/budget_for.html
- Jeffery A. Water plant manager speaks on fluoride. Drayton Valley Western Review. 2008 [cited 2013 Aug 8]; Available from: <http://www.fluoridealert.org/news/Water-plant-manager-speaks-on-fluoride/>
- Hill S, Olson S. Riverton City, e-mail to Lorna Rosenstein. February 6, 2009. Supplied by Waterwatch of Utah.
- Gessner BD, Beller M, Middaugh JP, Whitford GM. Acute fluoride poisoning from a public water system. N Engl J Med. 1994;330:95–9.
- Petersen LR, Denis D, Brown D, Hadler JL, Helgersson SD. Community health effects of a municipal water supply hyperfluoridation accident. Am J Public Health. 1988;78(6):711–3.
- Penman AD, Brackin BT, Embrey R. Outbreak of acute fluoride poisoning caused by a fluoride overfeed, Mississippi, 1993. Public Health Rep. 1997;112:403–9.
- Akiniwa K. Re-examination of acute toxicity of fluoride. Fluoride. 1997;30(2):89–104.
- Arnow PM, Bland LA, Garcia-Houchins S, Fridkin S, Fellner SK. An outbreak of fatal fluoride intoxication in a long-term hemodialysis unit. Ann Intern Med. 1994;121(5):339–44.
- Florida Department of Health. Policy statement on community water fluoridation. 2012 [cited 2014 Apr 16]; Available from: http://www.floridahealth.gov/healthy-people-and-families/community-health/dental-health/fluoridation/_documents/policy-text.pdf

- 27 Stevenson J. Mayor of Layton, Utah, letter to Davis County Commission and others. March 31, 2003. Supplied by Waterwatch of Utah.
- 28 Sacramento. Fluoride best practices study report. Department of Utilities, City of Sacramento. April 2011 [cited 2013 Aug 8]; Available from: http://sacramento.granicus.com/MetaViewer.php?view_id=22&clip_id=2620&meta_id=362729
- 29 Black and Veatch. Fluoride best practices study report. 2011 [cited 2013 Aug 8]. Available from: http://sacramento.granicus.com/MetaViewer.php?view_id=22&clip_id=2620&meta_id=362730
- 30 Lillis R. Sacramento City Council extends fluoride program despite rising costs. The Sacramento Bee. 2012 [cited 2013 Aug 8]; Available from: <http://www.sacbee.com/2012/07/30/4672955/sacramento-city-council-extends.html>
- 31 Sterling. Cost of Living in Sacramento, CA, and in San Diego, CA. Sterling's Best Places. 2012 [cited 2013 Aug 16]; Available from: http://www.bestplaces.net/cost_of_living/city/california/sacramento and http://www.bestplaces.net/cost_of_living/city/california/san_diego
- 32 Jones D, Fessenden M. Watsonville fluoride battle 10 years after approval: Backers fight back as support wanes. Santa Cruz Sentinel. 2011 [cited 2013 Aug 11]; Available from: http://www.santacruzsentinel.com/ci_19416925
- 33 Lucariello K. Bid tabled for fluoride facility due to high cost. 2013 [cited 2014 Feb 2]; Available from: <http://www.carrollconews.com/story/print/2029229.html>
- 34 Lovell CM. Napa resists putting fluoride in its water supply. Napa Valley Register. 2012 [cited 2013 Aug 11]; Available from: http://napavalleyregister.com/news/local/napa-resists-putting-fluoride-in-its-water-supply/article_17765df6-7d4a-11e1-a426-001a4bfc887a.html
- 35 Capetanakis A. City of New York, Department of Environmental Protection. Letter to P.S. Beeber, 1 February 2009. Available from: <http://www.scribd.com/doc/18235930/NYC-Fluoridation-Costs-2008-Feb-2-2009-Letter-Page-1> and <http://www.scribd.com/doc/18235931/NYC-2008-Fluoridation-Costs-Page-2-Feb-2009-Letter>
- 36 Black and Veatch. Fluoridation Study. Executive Summary. 2011. San Jose Water Company Project Number 169146. [cited 2014 April 14]; Available from: http://cf.valleywater.org/About_Us/Board_of_directors/Board_meetings/_2011_Published_Meetings/MG43358/AS43360/AS43364/AI43480/DO43520/DO_43520.PDF
- 37 Schmidt B. Fluoride would cost \$5 million and take 5-plus years. OregonLive.com. 2012 [cited 2013 Sep 14]; Available from: http://blog.oregonlive.com/portlandcityhall/2012/08/fluoride_would_cost_5_million.html
- 38 Gillette B. Fluoride costs rising. Carroll County News. 2012 [cited 2013 Aug 11]; Available from: <http://www.carrollconews.com/story/print/1830366.html>
- 39 Niederberger H, Jensen D. City of Davis Water Fluoridation Staff Presentation. 2013 [cited 2014 Apr 8]; Available from: <http://city-council.cityofdavis.org/Media/Default/Documents/PDF/CityCouncil/CouncilMeetings/Agendas/20131001/06-Fluoridation-Staff-Presentation.pdf>
- 40 Forsyth BA. Jordan Valley Water Conservancy District, letter to S. Olsen, Citizens for Safe Drinking Water, Salt Lake City, UT. 21 April 2004. Supplied by Waterwatch of Utah.
- 41 Saxton B. Fluoride costs brush officials wrong way – Totals mount up as implementation figures trickle in, *Standard Examiner*. 14 August 2004.
- 42 Crozier S. Arkansas success. State passes fluoridation law; coalition credited with victory, *ADA News*. 2011 [cited 2013 Aug 8]; Available from: <http://www.ada.org/news/5572.aspx>
- 43 KHBS. Arkansas Foundation trying to trim fluoridation costs. KHBS-TV. 2012. [cited 2013 Aug 11]; Available from: <http://www.4029tv.com/Ark-Foundation-Trying-To-Trim-Fluoridation-Costs/-/8898190/14699548/-/ryhaqx/-/index.html>
- 44 National Research Council. Fluoride in drinking water: a scientific review of EPA's standards. Washington, DC: National Academy Press; 2006.
- 45 Limeback H, Robinson C. Fluoride therapy. In: Limeback H, editor. Comprehensive preventive dentistry, Ch. 16. Ames, Iowa, West Sussex, and Oxford: John Wiley & Sons, Ltd; 2012. p. 251–82.
- 46 National Research Council. Health effects of ingested fluoride. Washington, DC: National Academy Press; 1993.
- 47 Beltrán-Aguilar ED, Barker L, Dye BA. Prevalence and Severity of Dental Fluorosis in the United States, 1999–2004. NCHS Data Brief 53. Hyattsville, MD: National Center for Health Statistics; 2010 [cited 2013 Aug 8]; Available from: <http://www.cdc.gov/nchs/data/databriefs/db53.htm>
- 48 Horowitz HS. The need for toothpastes with lower than conventional fluoride concentrations for preschool-aged children. *J Public Health Dent*. 1992;52(4):216–21.
- 49 Szpunar SM, Burt BA. Dental caries, fluorosis, and fluoride exposure in Michigan schoolchildren. *J Dent Res*. 1988;67(5):802–6.
- 50 Griffin SO, Beltrán ED, Lockwood SA, Barker LK. Esthetically objectionable fluorosis attributable to water fluoridation. *Community Dent Oral Epidemiol*. 2002;30:199–209.
- 51 Eklund SA, Ismail AI, Burt BA, Calderon JJ. High-fluoridated drinking water, fluorosis and dental caries in adults. *JADA*. 1987;114:324–8.
- 52 American Association of Cosmetic Dentistry. Veneer Infographic. 2013 [cited 2013 Aug 20]; Available from: <http://www.aacd.com/veneerinfographic>
- 53 Johnstone G. Dental Veneers Cost and Procedure Details. Consumer Guide to Dentistry. [undated] [cited 2013 June 15]; Available from: <http://www.yourdentistryguide.com/veneer-procedure/>
- 54 Centers for Disease Control and Prevention. Reference Statistics on Water Fluoridation Status. 2013 [cited 2014 July 29]; Available from: http://www.cdc.gov/fluoridation/statistics/reference_stats.htm
- 55 Heller KE, Eklund SA, Burt BA. Dental caries and dental fluorosis at varying water fluoride concentrations. *J Public Health Dent*. 1997;57:136–43.
- 56 National Research Council. Emergency and continuous exposure guidance levels for selected submarine contaminants, Vol. 3. Washington, DC: National Academy Press; 2009.
- 57 Peckham S, Awofeso N. Water fluoridation: a critical review of the physiological effects of ingested fluoride as a public health intervention. *Scientific World Journal*. 2014;2014:293019.
- 58 Centers for Disease Control and Prevention. Engineering and administrative recommendations for water fluoridation. *MMWR*. 1995;44(RR-13):1–40.
- 59 Lauer B, Rubel F. Water fluoridation principles and practices, 5th edn. Denver, CO: American Water Works Association; 2004.
- 60 Henderson JL, Raucher RS, Weicksel S, Oxenford J, Mangravite F. Supply of critical drinking water and wastewater treatment chemicals. Denver, CO: Water Research Foundation; 2009 [cited 2013 Aug 20]; Available from: <http://www.waterrf.org/PublicReportLibrary/91264.pdf>
- 61 Camargo JA. Fluoride toxicity to aquatic organisms: a review. *Chemosphere*. 2003;50:251–64.
- 62 U.S. Environmental Protection Agency. 2012 edition of the drinking water standards and health advisories. Washington, DC: U.S. Environmental Protection Agency, Office of Water, EPA 822-S-12-001; 2012.
- 63 U.S. Environmental Protection Agency. Definition of regulated air pollutant for purposes of Title V. 1993 [cited 2013 Aug 8]; Available from: <http://www.epa.gov/ttn/caaa/t5/meta/m17434.html>
- 64 Code of Federal Regulations. Title 40, Chapter I, Section 302.4 – Designation of hazardous substances; 2012 July 1 Edition.
- 65 Hirzy JW, Carton RJ, Bonanni CD, Montanero CM, Nagle MF. Comparison of hydrofluorosilicic acid and pharmaceutical sodium fluoride as fluoridating agents — a cost-benefit analysis. *Environ Sci Policy*. 2013;29:81–6. Corrigendum. *Environ Sci Policy*. 2014;38:282–4.
- 66 Centers for Disease Control and Prevention. Funding Opportunity Number: CDC-RFA DP07-710. 2007 [cited 2013 Oct 14]; Available from: <http://www.cdc.gov/od/pgo/funding/DP07-710.htm>
- 67 Centers for Disease Control and Prevention. Oral Health Program Strategic Plan 2011–2014. 2011 [cited 2013 Oct 14]; Available from: http://www.cdc.gov/OralHealth/pdfs/oral_health_strategic_plan.pdf
- 68 American Dental Association. The state of fluoridation. 2012 [cited 2012 Jul 17]; Available from: <http://www.ada.org/en/publications/ada-news/2012-archive/july/the-state-of-fluoridation>
- 69 American Dental Association. American Dental Political Action Committee 2012 Annual Report. 2013 [cited 2013 Oct 14]; Available from: http://www.ada.org/sections/advocacy/pdfs/ADA_2012AnnualReport_FINAL_090913_SinglePage.pdf

- 70 Graham JR, Morin PJ. Highlights in North American litigation during the twentieth century on artificial fluoridation of public water supplies. *J Land Use Environ Law*. 1999;14(2):195–242.
- ▶ 71 McDonagh MS, Whiting PF, Wilson PM, Sutton AJ, Chestnutt I, Cooper J, *et al*. Systematic review of water fluoridation. *BMJ*. 2000;321:855–9.
- ▶ 72 Diesendorf M. The mystery of declining tooth decay. *Nature*. 1986;322:125–9.
- 73 Finn SB. Prevalence of dental caries. In: *A survey of the literature of dental caries*. Washington, DC: National Academy of Sciences; 1952. p. 117–73. Publication 225.
- ▶ 74 Hagan TL. Dental caries prevalence and tooth mortality. A study of 24,092 Georgia children in 12 communities. *Public Health Reports*. 1947;62:1757–72.
- ▶ 75 Colquhoun J. Fluorides and the decline in tooth decay in New Zealand. *Fluoride*. 1993;26:125–34.
- 76 Guo MK, Hsieh CC, Hong YC, Chen RS. Effect of water fluoridation on prevalence of dental caries in Chung-Hsing New Village, Taiwan, after 9 years. *J Formosa Med Assoc*. 1984;83:1035–43.
- ▶ 77 Brunelle JA, Carlos JP. Recent trends in dental caries in U.S. children and the effect of water fluoridation. *J Dent Res*. 1990;69:723–7.
- ▶ 78 Yiamouyiannis JA. Water fluoridation and tooth decay: Results from the 1986–1987 national survey of U.S. schoolchildren. *Fluoride*. 1990;23(2):55–67.
- 79 Hileman B. New studies cast doubt on fluoridation benefits. *Chemical & Engineering News*. 1989 [cited 2013 Aug 8]; Available from: <http://www.slweb.org/NIDR.html>
- ▶ 80 Truman BI, Gooch BF, Sulemana I, Gift HC, Horowitz AM, Evans CA, *et al*. Reviews of evidence on interventions to prevent dental caries, oral and pharyngeal cancers, and sports-related craniofacial injuries. *Am J Prev Med*. 2002;23:21–54.
- ▶ 81 Macek MD, Heller KE, Selwitz RH, Manz MC. Is 75 percent of dental caries really found in 25 percent of the population? *J Public Health Dent*. 2004;64(1):20–5.
- 82 Santa Clara County Public Health Department. Water Fluoridation in Santa Clara County. 2009 [cited 2014 Apr 20]; Available from: <http://www.sccagingcollaborative.org/documents/WaterFluoridation.pdf>
- ▶ 83 Harris R, Nicoll AD, Adair PM, Pine CM. Risk factors for dental caries in young children: a systematic review of the literature. *Community Dent Health*. 2004;21(1):71–85.
- ▶ 84 Barnes GP, Parker WA, Lyon TC, Drum MA, Coleman GC. Ethnicity, location, age, and fluoridation factors in baby bottle tooth decay and caries prevalence of Head Start children. *Public Health Reports*. 1992;107(2):167–73.
- 85 Feltman R, Kosel G. Prenatal and postnatal ingestion of fluorides — fourteen years of investigation — final report. *J Dent Med*. 1961;16(4):190–8.
- ▶ 86 Komárek A, Lesaffre E, Härkänen T, Declerck D, Virtanen JI. A Bayesian analysis of multivariate doubly-interval-censored dental data. *Biostatistics*. 2005;6:145–55.
- ▶ 87 Weaver R. The inhibition of dental caries by fluorine. *Proc R Soc Med*. 1948;41(5):284–90.
- 88 Community Preventive Services Task Force. Preventing dental caries: community water fluoridation. *Community Preventive Services Task Force*. 2000 [cited 2013 Aug 8]; Available from: http://www.thecommunityguide.org/oral/fluoridation_archive.html
- 89 Centers for Disease Control and Prevention. Healthy people. 2013 [cited 2014 July 29]; Available from: http://www.cdc.gov/nchs/healthy_people.htm
- 90 USDHHS. Healthy People 2000. National Health Promotion and Disease Prevention Objectives. Washington, DC: DHHS Publication No. (PHS) 91-50212; 1991.
- 91 U.S. Department of Health and Human Services. Healthy people 2010. 21. Oral Health; 2000. Available from: <http://www.healthypeople.gov/2010/document/HTML/Volume2/21Oral.htm>
- 92 U.S. Department of Health and Human Services. Healthy people 2020. Oral Health: Objectives; 2013. Available from: <http://www.healthypeople.gov/2020/topics-objectives/topic/oral-health/objectives>
- ▶ 93 Arnold FJ, Dean HT. Effect of fluoridated public water supply on dental caries prevalence. *Public Health Reports*. 1956;71:652–8.
- ▶ 94 Beal JF, James PM. Dental caries prevalence in 5-year-old children following five and a half years of water fluoridation in Birmingham. *Br Dent J*. 1971;130:284–8.
- ▶ 95 Beal JF, Clayton M. Fluoridation. A clinical survey in Corby and Scunthorpe. *Public Health*. 1981;95:152–60.
- ▶ 96 Loh T. Thirty-eight years of water fluoridation — the Singapore scenario. *Community Dent Health*. 1996;13(Suppl 2):47–50.
- ▶ 97 Evans DJ, Rugg-Gunn AJ, Tabari ED, Butler T. The effect of fluoridation and social class on caries experience in 5-year-old Newcastle children in 1994 compared with results over the previous 18 years. *Community Dent Health*. 1996;13:5–10.
- ▶ 98 Künzel W, Fischer T. Rise and fall of caries prevalence in German towns with different F concentrations in drinking water. *Caries Res*. 1997;31:166–73.
- ▶ 99 Attwood D, Blinkhorn AS. Trends in dental health of ten-year-old school children in south-west Scotland after cessation of water fluoridation. *Lancet*. 1988;2:266–7.
- ▶ 100 Kalsbeek H, Kwant GW, Groeneveld A, Dirks OB, van Eck AA, Theuns HM. Caries experience of 15-year-old children in the Netherlands after discontinuation of water fluoridation. *Caries Res*. 1993;27:201–5.
- ▶ 101 Brown H, Poplove M. The Brantford-Sarnia-Stratford fluoridation caries study: Final survey, 1963. *Can J Public Health*. 1965;56:319–24.
- ▶ 102 Fanning EA, Cellier KM, Somerville CM. South Australian kindergarten children: effects of fluoride tablets and fluoridated water on dental caries in primary teeth. *Aust Dent J*. 1980;25:259–63.
- ▶ 103 Hawew RM, Ellwood RP, Hawley GM, Worthington HV, Blinkhorn AS. Dental caries in children from two Libyan cities with different levels of fluoride in their drinking water. *Community Dent Health*. 1996;13:175–7.
- ▶ 104 Provart SJ, Carmichael CL. The relationship between caries, fluoridation and material deprivation in five-year-old children in County Durham. *Community Dent Health*. 1995;12:200–3.
- ▶ 105 Rugg-Gunn A, Nicholas K. Caries experience of 5-year-old children living in four communities in North East England receiving differing water fluoride levels. *Br Dent J*. 1981;150:9–12.
- ▶ 106 Ripa LW. A half-century of community water fluoridation in the United States: review and commentary. *J Public Health Dent*. 1993;53:17–44.
- ▶ 107 Grembowski D, Fiset L, Spadafora A. How fluoridation affects adult dental caries. *JADA*. 1992;123:49–54.
- ▶ 108 Newbrun E. Effectiveness of water fluoridation. *J Public Health Dent*. 1989;49(5):279–89.
- ▶ 109 Slade GD, Sanders AE, Do L, Roberts-Thomson K, Spencer AJ. Effects of fluoridated drinking water on dental caries in Australian adults. *J Dent Res*. 2013;92(4):376–82; and appendices.
- ▶ 110 Griffin SO, Regnier E, Griffin PM, Huntley V. Effectiveness of fluoride in preventing caries in adults. *J Dent Res*. 2007;86(5):410–5; and appendices.
- ▶ 111 Centers for Disease Control and Prevention. Surveillance for dental caries, dental sealants, tooth retention, edentulism, and enamel fluorosis — United States, 1988–1994 and 1999–2002. *MMWR*. 2005;54(No. SS-3):1–44.
- ▶ 112 Zimmermann ER, Leone NC, Arnold FA Jr. Oral aspects of excessive fluorides in a water supply. *JADA*. 1955;50:272–7.
- ▶ 113 Russell AL. Fluoride domestic water and periodontal disease. *Am J Public Health*. 1957;47:688–94.
- ▶ 114 Brown LJ, Lazar V. Dental procedure fees 1975 through 1995: how much have they changed? *JADA*. 1998;129:1291–5.
- 115 California Department of Health Care Services. 2012 Dental Schedule of Maximum Allowances. In: *Medi-Cal Dental Program Provider Handbook*. California Department of Health Care Services; 2012. p. 5–112.
- 116 Johnston DC. First look at US pay data, it's awful. 2011 [cited 2013 Aug 8]; Available from: <http://blogs.reuters.com/david-cay-johnston/2011/10/19/first-look-at-us-pay-data-its-awful/>
- ▶ 117 Featherstone JD. Prevention and reversal of dental caries: Role of low level fluoride. *Community Dent Oral Epidemiol*. 1999;27:31–40.
- 118 Centers for Disease Control and Prevention. Community Water Fluoridation: Questions and Answers. 2013 [cited 2013 Aug 8]; Available from: http://www.cdc.gov/fluoridation/factsheets/cwf_qa.htm
- ▶ 119 Centers for Disease Control and Prevention. Recommendations for using fluoride to prevent and control dental caries in the United States. *MMWR*. 2001;50(RR-14):1–42.

- ▶ 120 Burt BA, Kolker JL, Sandretto AM, Yuan Y, Sohn W, Ismail AI. Dietary patterns related to caries in a low-income adult population. *Caries Res.* 2006;40(6):473–80.
- ▶ 121 Shiboski CH, Gansky SA, Ramos-Gomez F, Ngo L, Isman R, Pollick HF. The association of early childhood caries and race/ethnicity among California preschool children. *J Public Health Dent.* 2003;63(1):38–46.
- 122 Dentists. Job Outlook. 2014 [cited 2014 Aug 5]; Available from: <http://www.bls.gov/ooh/healthcare/dentists.htm#tab-6>
- 123 American Association of Cosmetic Dentistry. Cosmetic Dentistry Continues to Surge – Market Estimated at \$2.75 Billion. 2007 [cited 2013 Aug 8]; Available from: <http://www.aacd.com/index.php?module=cms&page=723>
- ▶ 124 Mariño RJ, Khan AR, Morgan M. Systematic review of publications on economic evaluations of caries prevention programs. *Caries Res.* 2013;47:265–72.
- ▶ 125 Griffin SO, Jones K. Quality of reporting in economic evaluations of interventions to prevent dental caries needs improvement. *J Evid Base Dent Pract.* 2013;13:109–10.
- ▶ 126 Grembowski D, Milgrom P. The influence of dentist supply on the relationship between fluoridation and restorative care among children. *Med Care.* 1988;26:907–17.
- ▶ 127 Maupomé G, Gullion CM, Peters D, Little SJ. A comparison of dental treatment utilization and costs by HMO members living in fluoridated and nonfluoridated areas. *J Public Health Dent.* 2007;67(4):224–33.
- ▶ 128 Campain AC, Mariño RJ, Wright FA, Harrison D, Bailey DL, Morgan MV. The impact of changing dental needs on cost savings from fluoridation. *Aust Dent J.* 2010;55:37–44.
- 129 O'Connell JM, Brunson D, Anselmo T, Sullivan PW. Costs and savings associated with community water fluoridation programs in Colorado. *Prev Chronic Dis.* 2005;2:A06.
- ▶ 130 Wright JC, Bates MN, Cutress T, Lee M. The cost-effectiveness of fluoridating water supplies in New Zealand. *Aust N Z J Public Health.* 2001;25(2):170–8.
- ▶ 131 Kroon J, van Wyk PJ. A retrospective view on the viability of water fluoridation in South Africa to prevent dental caries. *Community Dent Oral Epidemiol.* 2012;40(5):441–50.
- ▶ 132 Tchouaket E, Brousselle A, Fansi A, Dionne PA, Bertrand E, Fortin C. The economic value of Quebec's water fluoridation program. *J Public Health.* 2013;21:523–33.
- ▶ 133 Murray JJ. Adult dental health in fluoride and non-fluoride areas. 1. Mean DMF values by age. *Br Dent J.* 1971;131:391–5.
- ▶ 134 Petersen PE, Lennon MA. Effective use of fluorides for the prevention of dental caries in the 21st century: The WHO approach. *Community Dent Oral Epidemiol.* 2004;32:319–21.
- ▶ 135 Kroon J, van Wyk PJ. A model to determine the economic viability of water fluoridation. *J Public Health Dent.* 2012;72(4):327–33.
- 136 Canadian Dental Association. Dental Health Services in Canada. Facts and Figures. 2010. [cited 2014 Jan 14]; Available from: http://www.med.uottawa.ca/sim/data/Dental/Dental_Health_Services_in_Canada_June_2010.pdf
- 137 Canadian Dental Association. Highlights. Dental care expenditures in Canada in 2011. 2012 [cited 2014 Jan 17]; Available from: http://www.cda-adc.ca/en/services/fact_sheets/dental_expenditures_12.asp
- ▶ 138 Brodeur JM, Payette M, Benigeri M, Gagnon PF, Olivier M, Chabot D. Dental caries in Quebec adults aged 35 to 44 years. *J Can Dent Assoc.* 2000;66:374–9.
- 139 Fluoride Action Network. Acute Poisonings from Water Fluoridation. 2002 [cited 2013 Aug 8]; Available from: <http://www.fluoridealert.org/articles/fluoridation-accidents/>
- 140 Carton R. Middletown Maryland Latest City to Receive Toxic Spill of Fluoride in their Drinking Water. The Townsend Letter for Doctors. 1994 [cited 2013 Aug 8]; Available from: <http://www.fluoridealert.org/articles/carton-1994/>
- 141 Action PA. Fluoridation chemical accidents. 2005 [cited 2013 Aug 8]; Available from: <http://www.actionpa.org/fluoride/chemicals/accidents-us.html>
- ▶ 142 Englander HR, Wallace DA. Effects of naturally fluoridated water on dental caries in adults. *Public Health Rep.* 1962;77:887–93.
- ▶ 143 Hunt RJ, Eldredge JB, Beck JD. Effect of residence in a fluoridated community on the incidence of coronal and root caries in an older adult population. *J Public Health Dent.* 1989;49:138–41.
- ▶ 144 Wiktorsson AM, Martinsson TR, Zimmerman M. Caries prevalence among adults in communities with optimal and low water fluoride concentrations. *Community Dent Oral Epidemiol.* 1992;20:359–63.
- ▶ 145 Stamm JW, Banting DW, Imrey PB. Adult root caries survey of two similar communities with contrasting natural water fluoride levels. *JADA.* 1990;120:143–9.
- ▶ 146 Thomas FD, Kassab JY. Fluoridation in Anglesey: a clinical study of dental caries in mothers at term. *Br Dent J.* 1992;173:136–40.
- ▶ 147 Morgan MV, Stonnill A, Laslett AM. Dental caries amongst Royal Australian Navy recruits, 1988. *Aust Dent J.* 1992;37:201–4.
- ▶ 148 Hamasha AA-H, Warren JJ, Hand JS, Levy SM. Coronal and root caries in the older Iowans: 9- to 11-year incidence. *Spec Care Dentist.* 2005;25(2):106–10.
- ▶ 149 Hunt RJ, Hand JS, Kohout FJ, Beck JD. Incidence of tooth loss among elderly Iowans. *Am J Public Health.* 1988;78(10):1330–2.
- ▶ 150 Downer MC, Blinkhorn AS, Holt RD, Wight C, Attwood D. Dental caries experience and defects of dental enamel among 12-year-old children in north London, Edinburgh, Glasgow and Dublin. *Community Dent Oral Epidemiol.* 1994;22:283–5.
- ▶ 151 Künzel W, Fischer T, Lorenz R, Brühmann S. Decline of caries prevalence after the cessation of water fluoridation in the former East Germany. *Community Dent Oral Epidemiol.* 2000;28(5):382–9.

THE WORLD-WIDE MOVEMENT AGAINST WATER FLUORIDATION



In stark contrast to the Center for Disease Control's claim that fluoridation is one of the top ten public health achievements of the 20th century, it is **one of the most widely rejected health interventions in the world.**

Out of 196 nations, only 24 have any fluoridation, and only 10, like the U.S., for more than half their population. Over 95% of the world's population is fluoridation-free. The U.S. fluoridates as many people as the rest of the world combined.

None of the largest Asian nations, including China, India and Japan, fluoridate. Out of 54 countries in Africa, only one fluoridates – Libya, and only for a small percent of its population. In Europe, only four out of 48 countries fluoridate (less than 2% of the population). A few have fluoridated salt, but only as a consumer choice.

France, Germany, Belgium, the Netherlands, Denmark, Norway and Sweden have all prohibited fluoridation, many citing the ethical problem of putting any drug in drinking water.

For dozens of nations that haven't banned it, thousands of major cities and smaller towns don't fluoridate, including **Athens, Barcelona, Budapest, Geneva, Helsinki, London, Madrid, Prague, Rome, Vienna and Warsaw**. Ireland is the only European nation mandating fluoridation. But despite the mandate, 13 town and county councils, including Dublin and Cork, have voted for its immediate cessation.

Many organizations still support fluoridation, but **those opposing it grows year by year**. They include:

- American Academy of Environmental Medicine • Center for Health, Environment and Justice
- Children's Health Defense • Eau Secours (Canadian coalition of 234 groups promoting clean, safe water)
- Council of Canadians • Environmental Working Group • Food and Water Watch
- * Institute of Neurotoxicology & Neurological Disorders • International Academy of Biological Dentistry and Medicine
- International Academy of Oral Medicine and Toxicology • League of United Latin American Citizens
- Moms Against Fluoridation • Organic Consumers Association

In addition, **many organizations once endorsing fluoridation have pulled back**, no longer taking a position. They include the Alzheimer's Association, American Academy of Allergy, Asthma and Immunology, Center for Science in the Public Interest, Consumers Union (Consumer Reports), National Association of Social Workers, National Down Syndrome Congress, National Down Syndrome Society and National Kidney Foundation.

The trend is clear. And as the scientific data accumulate, more and more nations, cities and organizations are challenging the safety, efficacy, costs and ethics of fluoridation.



National Toxicology Program

U.S. Department of Health and Human Services

DRAFT NTP MONOGRAPH ON THE SYSTEMATIC REVIEW OF FLUORIDE EXPOSURE AND NEURODEVELOPMENTAL AND COGNITIVE HEALTH EFFECTS*

Revised September 16, 2020

*The September 6, 2019 draft monograph was peer reviewed by a committee convened by the National Academy of Sciences, Engineering, and Medicine (NASEM). This current draft incorporates changes in response to that review and is being submitted to the same NASEM committee for an additional round of peer review.

Office of Health Assessment and Translation
Division of the National Toxicology Program
National Institute of Environmental Health Sciences
National Institutes of Health

U.S. DEPARTMENT OF HEALTH AND HUMAN SERVICES

NOTICE:

This DRAFT Monograph is distributed solely for the purpose of pre-dissemination peer review under the applicable information quality guidelines. It has not been formally disseminated by NTP. It does not represent and should not be construed to represent any NTP determination or policy.

FOREWORD

The National Toxicology Program (NTP), established in 1978, is an interagency program within the Public Health Service of the U.S. Department of Health and Human Services. Its activities are executed through a partnership of the National Institute for Occupational Safety and Health (part of the Centers for Disease Control and Prevention), the Food and Drug Administration (primarily at the National Center for Toxicological Research), and the National Institute of Environmental Health Sciences (part of the National Institutes of Health), where the program is administratively located. NTP offers a unique venue for the testing, research, and analysis of agents of concern to identify toxic and biological effects, provide information that strengthens the science base, and inform decisions by health regulatory and research agencies to safeguard public health. NTP also works to develop and apply new and improved methods and approaches that advance toxicology and better assess health effects from environmental exposures.

NTP conducts literature-based evaluations to determine whether exposure to environmental substances (e.g., chemicals, physical agents, and mixtures) may be associated with adverse health effects. These evaluations result in hazard conclusions or characterize the extent of the evidence and are published in the NTP Monograph series, which began in 2011. NTP Monographs serve as an environmental health resource to provide information that can be used to make informed decisions about whether exposure to a substance may be of concern for human health.

NTP conducts these health effects evaluations following pre-specified protocols that apply the general methods outlined in the “[Handbook for Conducting a Literature-Based Health Assessment Using the OHAT Approach for Systematic Review and Evidence Integration.](#)”¹ The protocol describes project-specific procedures tailored to each systematic review in a process that facilitates evaluation and integration of scientific evidence from published human, experimental animal, and mechanistic studies.

The key feature of the systematic review approach is the application of a transparent framework to document the evaluation methods and the basis for scientific judgements. This process includes steps to comprehensively search for studies, select relevant evidence, assess individual study quality, rate confidence in bodies of evidence across studies, and then integrate evidence to develop conclusions for the specific research question. Draft monographs undergo external peer review prior to being finalized and published.

NTP Monographs are available free of charge on the [NTP website](#) and cataloged in [PubMed](#), a free resource developed and maintained by the National Library of Medicine (part of the National Institutes of Health). Data for these evaluations are included in the [Health Assessment and Workspace Collaborative](#).

For questions about the monographs, please email [NTP](#) or call 984-287-3211.

¹ OHAT is the abbreviation for Office of Health Assessment and Translation, which is within the Division of the National Toxicology Program at the National Institute of Environmental Health Sciences.

TABLE OF CONTENTS

Foreword.....	ii
Table of Contents.....	iii
List of Tables and Figures	v
Abstract.....	1
Introduction	3
Objective and Specific Aims.....	4
Objective	4
Specific Aims	5
Methods.....	5
Problem Formulation and Protocol Development.....	5
NASEM Review	6
PECO Statements	6
Literature Search.....	8
Main Literature Search.....	8
Supplemental Chinese Database Literature Search	9
Databases Searched	10
Searching Other Resources	10
Unpublished Data.....	10
Study Selection.....	10
Evidence Selection Criteria.....	10
Screening Process.....	11
Screening of the May 2020 Literature Search Update	11
Data Extraction.....	11
Quality Assessment of Individual Studies	12
Key Risk-of-bias Questions	13
Organizing and Rating Confidence in Bodies of Evidence.....	15
Health Outcome Categories for Neurodevelopmental and Cognitive Effects	15
Considerations for Pursuing a Narrative or Quantitative Evidence Synthesis.....	15
Confidence Rating: Assessment of Body of Evidence	16
Preparation of Level of Evidence Conclusions	17
Integrate Evidence to Develop Hazard Identification Conclusions.....	18
Consideration of Human and Animal Data.....	18
Consideration of Mechanistic Data	19
Results and Evidence Synthesis	21
Literature Search Results	21
Literature Search Results Counts and Title and Abstract Screening	21
Full-text Review.....	21
Evaluation of SWIFT-Active Screener Results.....	22
Supplemental Chinese Database Searches and Human Epidemiology Studies	22
Neurodevelopmental and Cognitive Health Effects Results	23
Risk-of-bias Considerations	24
Human Neurodevelopmental and Cognitive Data	24
Animal Learning and Memory Data	57

This DRAFT Monograph is distributed solely for the purpose of pre-dissemination peer review and does not represent and should not be construed to represent any NTP determination or policy.

In Vitro/Mechanistic Data on Neurodevelopmental or Cognitive Effects.....	65
Evidence Synthesis for Neurodevelopmental or Cognitive Effects	65
Discussion.....	70
Generalizability to the U.S. Population	72
Limitations of the Evidence Base	78
Limitations of the Systematic Review	79
Conclusion	79
References.....	81
Data Figures.....	94
Neurodevelopmental or Cognitive Effects and Outcomes	94
About This Review	104
Sources of Support.....	104
Contributors	104
Peer Reviewers.....	105
Protocol Reviewers	105
Technical Review of Draft Monograph.....	106
Protocol History and Revisions	106
Appendices	107
Appendix 1. Literature Search Strategy	107
Appendix 2. List of Included Studies	109
Studies in Humans.....	109
Studies in Non-human Animals	121
In Vitro Experimental Studies.....	142
Appendix 3. Risk-of-bias Figures	146
Studies in Humans.....	146
Studies in Non-human Animals	149
Appendix 4. Details for Lower Risk-of-bias Studies.....	159
Appendix 5. Results of Fluoride Meta-analyses.....	231
Aim 1. To update existing meta-analyses with additional studies	231
Approach.....	231
Summary Results.....	232
Overall Effect (Main Analysis)	233
Subgroup Analyses	233
Aim 2. To conduct new meta-analyses using individual-level exposure data	246
Approach.....	246
Summary Results.....	247
Dose-response meta-analyses using mean-effect estimates	253
Approach.....	253
Summary Results.....	253
Dose-Response Meta-analysis Using Mean Effects—Model Selection	254
Attachment A. Subgroup and Sensitivity Analyses (Aim 1)	255
Attachment B. Subgroup and Sensitivity Analyses (Aim 2).....	295

LIST OF TABLES AND FIGURES

TABLES:

Table 1. Human PECO (Population, Exposure, Comparator and Outcome) Statement	7
Table 2. Animal PECO Statement.....	8
Table 3. In Vitro/Mechanistic PECO Statement	8
Table 4. OHAT Risk-of-bias Questions and Applicability by Study Design	14
Table 5. The Four Risk-of-bias Rating Options.....	15
Table 6. Studies on Neurodevelopmental and Cognitive Function in Humans	28
Table 7. Neurodevelopmental and Cognitive Function Evidence Profile for Fluoride.....	69
Table 8. Human Studies with Lower Fluoride Exposure and Effects on IQ	75

FIGURES:

Figure 1. Assessing Confidence in the Body of Evidence	17
Figure 2. Translate Confidence Ratings into Evidence of Health Effect Conclusions.....	18
Figure 3. Hazard Identification Scheme for Neurodevelopmental or Cognitive Effects	19
Figure 4. Study Selection Diagram	23
Figure 5. Number of Epidemiological Studies by Outcome and Age Categories	27
Figure 6. Potential Confounders Considered in Lower Risk-of-bias Studies Conducted in Children	42
Figure 7. Number of Lower Risk-of-bias Studies that Evaluated Thyroid Hormones in Children and Adults by Endpoint and Direction of Effect	57
Figure 8. Number of Higher Risk-of-bias Studies that Evaluated Thyroid Hormones in Children by Endpoint and Direction of Effect.....	57
Figure 9. Number of Animal Mechanistic Studies for Fluoride by Mechanistic Category and Exposure Level	60
Figure 10. Number of Lower Risk-of-bias Animal Studies that Evaluated Biochemical, Neurotransmission, and Oxidative Stress Effects at or Below 20 ppm by Mechanism Subcategory and Direction of Effect.....	65

DATA FIGURES:

Figure D1. IQ Distribution in Children by Fluoride Exposure (lower risk-of-bias studies; presented as % in area or % of total group)	94
Figure D2. Mean IQ in Children by Fluoride Exposure (lower risk-of-bias studies)	95
Figure D3. Intelligence Grade in Children by Fluoride Exposure (lower risk-of-bias studies; presented as mean).....	96
Figure D4. Mean Change in IQ in Children by Fluoride Exposure (lower risk-of-bias studies)	96
Figure D5. IQ Score in Children by Fluoride Exposure (lower risk-of-bias studies; presented as adjusted OR)	97
Figure D6. Correlations between IQ Score and Fluoride Exposure in Children (lower risk-of-bias studies; presented as coefficient)	98
Figure D7. Correlations between IQ Score and Fluoride Exposure in Children (lower risk-of-bias studies; presented as adjusted beta)—(a) China; (b) all other areas.....	99
Figure D8. Mean Motor/Sensory Scores in Children by Fluoride Exposure (lower risk-of-bias studies).....	101
Figure D9. Correlations between Other Neurological Effects and Fluoride Exposure in Children (lower risk- of-bias studies; presented as coefficient).....	101
Figure D10. Correlations between Other Neurological Effects and Fluoride Exposure in Children (lower risk-of-bias studies; presented as adjusted beta).....	102

This DRAFT Monograph is distributed solely for the purpose of pre-dissemination peer review and does not represent and should not be construed to represent any NTP determination or policy.

Figure D11. Correlations between Other Neurological Effects and Fluoride Exposure in Children (lower risk-of-bias studies; presented as adjusted OR)	103
Figure D12. Cognitive Impairment in Adults by Fluoride Exposure (lower risk-of-bias studies; presented as % of total group)	103

RISK-OF-BIAS FIGURES:

Figure A3-1. Risk-of-bias Heatmap for Lower Risk-of-bias Human Neurodevelopmental or Cognitive Studies Following Fluoride Exposure	146
Figure A3-2. Risk-of-bias Bar Chart for Lower Risk-of-bias Human Neurodevelopmental or Cognitive Studies Following Fluoride Exposure	146
Figure A3-3. Risk-of-bias Heatmap for Higher Risk-of-bias Human Neurodevelopmental or Cognitive Studies Following Fluoride Exposure	146
Figure A3-4. Risk-of-bias Bar Chart for Higher Risk-of-bias Human Neurodevelopmental or Cognitive Studies Following Fluoride Exposure	147
Figure A3-5. Risk-of-bias Heatmap for Lower Risk-of-bias Human Mechanistic Studies Following Fluoride Exposure	147
Figure A3-6. Risk-of-bias Bar Chart for Lower Risk-of-bias Human Mechanistic Studies Following Fluoride Exposure	147
Figure A3-7. Risk-of-bias Heatmap for Higher Risk-of-bias Human Mechanistic Studies Following Fluoride Exposure	148
Figure A3-8. Risk-of-bias Bar Chart for Higher Risk-of-bias Human Mechanistic Studies Following Fluoride Exposure	148
Figure A3-9. Risk-of-bias Heatmap for New Developmental Animal Learning and Memory Studies Following Fluoride Exposure.....	149
Figure A3-10. Risk-of-bias Bar Chart for New Developmental Animal Learning and Memory Studies Following Fluoride Exposure.....	149
Figure A3-11. Risk-of-bias Heatmap for New Adult Animal Learning and Memory Studies Following Fluoride Exposure	150
Figure A3-12. Risk-of-bias Bar Chart for New Adult Animal Learning and Memory Studies Following Fluoride Exposure	150
Figure A3-13. Risk-of-bias Heatmap for Lower Risk-of-bias Animal Biochemical Studies Following Fluoride Exposure	151
Figure A3-14. Risk-of-bias Bar Chart for Lower Risk-of-bias Animal Biochemical Studies Following Fluoride Exposure	151
Figure A3-15. Risk-of-bias Heatmap for Higher Risk-of-bias Animal Biochemical Studies Following Fluoride Exposure	152
Figure A3-16. Risk-of-bias Bar Chart for Higher Risk-of-bias Animal Biochemical Studies Following Fluoride Exposure	152
Figure A3-17. Risk-of-bias Heatmap for Lower Risk-of-bias Animal Neurotransmission Studies Following Fluoride Exposure	153
Figure A3-18. Risk-of-bias Bar Chart for Lower Risk-of-bias Animal Neurotransmission Studies Following Fluoride Exposure	153
Figure A3-19. Risk-of-bias Heatmap for Higher Risk-of-bias Animal Neurotransmission Studies Following Fluoride Exposure	154
Figure A3-20. Risk-of-bias Bar Chart for Higher Risk-of-bias Animal Neurotransmission Studies Following Fluoride Exposure	154
Figure A3-21. Risk-of-bias Heatmap for Lower Risk-of-bias Animal Oxidative Stress Studies Following Fluoride Exposure	155

This DRAFT Monograph is distributed solely for the purpose of pre-dissemination peer review and does not represent and should not be construed to represent any NTP determination or policy.

Figure A3-22. Risk-of-bias Bar Chart for Lower Risk-of-bias Animal Oxidative Stress Studies Following Fluoride Exposure	155
Figure A3-23. Risk-of-bias Heatmap for Higher Risk-of-bias Animal Oxidative Stress Studies Following Fluoride Exposure	156
Figure A3-24. Risk-of-bias Bar Chart for Higher Risk-of-bias Animal Oxidative Stress Studies Following Fluoride Exposure	156
Figure A3-25. Risk-of-bias Heatmap for Lower Risk-of-bias Animal Histopathology Studies Following Fluoride Exposure	157
Figure A3-26. Risk-of-bias Bar Chart for Lower Risk-of-bias Animal Histopathology Studies Following Fluoride Exposure	157
Figure A3-27. Risk-of-bias Heatmap for Higher Risk-of-bias Animal Histopathology Studies Following Fluoride Exposure	158
Figure A3-28. Risk-of-bias Bar Chart for Higher Risk-of-bias Animal Histopathology Studies Following Fluoride Exposure	158

META-ANALYSES TABLES:

Table A5-1. Pooled SMDs and 95% CIs for Children’s IQ Score and Exposures to Fluoride	232
Table A5-2. Pooled Effect Estimates and 95% CIs for Children’s IQ Scores and Individual-level Exposures to Fluoride.....	247
Table A5-3. Model Comparison for Dose-response Meta-analysis for Children’s IQ Scores (SMDs) and Exposures to Fluoride: Parameter Estimates and Model Fit	254

Attachment A

Table A-1. Characteristics of Studies Included in the Mean-effect Meta-analysis	255
Table A-2. Studies Excluded from Mean-effect Meta-analysis.....	264
Table A-3. Characteristics of Studies Included in the Individual-level Meta-analysis.....	265

Attachment B

Table B-1. Characteristics of Studies Included in the Individual-level Meta-analysis.....	295
---	-----

META-ANALYSES FIGURES:

Figure A5-1. Association Between Fluoride Exposure and IQ Scores in Children: Overall Analysis	235
Figure A5-2. Funnel Plot of Included Studies.....	236
Figure A5-3. Test for Publication Bias	236
Figure A5-4. Trim-and-fill Analysis	237
Figure A5-5. Filled-in Funnel Plots to Eliminate Publication Bias	237
Figure A5-6. Association Between Fluoride Exposure and IQ Scores in Children: Effect by Risk of Bias.....	238
Figure A5-7. Funnel Plot by Risk-of-bias Evaluation	239
Figure A5-8. Test for Publication Bias by Risk of Bias	239
Figure A5-9. Trim-and-fill Analysis for Higher Risk-of-bias Studies.....	240
Figure A5-10. Filled-in Funnel Plots to Eliminate Publication Bias for Higher Risk-of-bias Studies	240
Figure A5-11. Association Between Fluoride Exposure and IQ Scores in Children: Effect by Gender	241
Figure A5-12. Association Between Fluoride Exposure and IQ Scores in Children: Effect by Age Group.....	242
Figure A5-13. Association Between Fluoride Exposure and IQ Scores in Children: Effect by Country	243
Figure A5-14. Association Between Fluoride Exposure and IQ Scores in Children: Effect by Assessment Type	244

This DRAFT Monograph is distributed solely for the purpose of pre-dissemination peer review and does not represent and should not be construed to represent any NTP determination or policy.

Figure A5-15. Association Between Fluoride Exposure and IQ Scores in Children: Effect by Exposure Type	245
Figure A5-16. Association Between Individual-level Fluoride Exposure and IQ Scores in Children: Overall Analysis	248
Figure A5-17. Funnel Plot of Included Studies with Individual-level Exposures	248
Figure A5-18. Test for Publication Bias for Studies with Individual-level Exposures.....	249
Figure A5-19. Trim-and-fill Analysis for Studies with Individual-level Exposures.....	249
Figure A5-20. Filled-in Funnel Plots to Eliminate Publication Bias for Studies with Individual-level Exposures.....	249
Figure A5-21. Association Between Individual-level Fluoride Exposure and IQ Scores in Children: Effect by Exposure Type	250
Figure A5-22. Funnel Plot of Included Studies.....	250
Figure A5-23. Association Between Individual-level Fluoride Exposure and IQ Scores in Children: Effect by Country	251
Figure A5-24. Association Between Individual-level Fluoride Exposure and IQ Scores in Children: Effect by Assessment Type	251
Figure A5-25. Association Between Individual-level Fluoride Exposure and IQ Scores in Children: Effect by Gender	252

Attachment A

Figure A-1. Funnel Plot by Risk-of-bias Evaluation	267
Figure A-2. Test for Publication Bias by Risk of Bias	267
Figure A-3. Trim-and-fill Analysis for High Risk-of-bias Studies	268
Figure A-4. Filled-in Funnel Plots for High Risk-of-bias Studies	268
Figure A-5. Funnel Plots by Gender	269
Figure A-6. Test for Publication Bias by Gender	269
Figure A-7. Trim-and-fill Analysis for Studies in Boys Using Linear and Run Estimators	270
Figure A-8. Filled-in Funnel Plots for Studies in Boys	270
Figure A-9. Funnel Plot by Age Group	271
Figure A-10. Test for Publication Bias by Age Group	271
Figure A-11. Funnel Plot by Country.....	272
Figure A-12. Test for Publication Bias by Country	272
Figure A-13. Trim-and-fill Analysis for Studies in India.....	273
Figure A-14. Filled-in Funnel Plot for Studies in India.....	273
Figure A-15. Funnel Plot by CRT-RC-type Test.....	274
Figure A-16. Test for Publication Bias by Assessment Type	274
Figure A-17. Trim-and-fill Analysis in Non-CRT-RC Tests	275
Figure A-18. Filled-in Funnel Plot to Eliminate Publication Bias in Non-CRT-RC Tests	275
Figure A-19. Trim-and-fill Analysis for Raven-type Tests.....	276
Figure A-20. Filled-in Funnel Plot to Eliminate Publication Bias for Raven-type Tests.....	276
Figure A-21. Funnel Plot by Exposure Type	277
Figure A-22. Test for Publication Bias by Exposure Type.....	277
Figure A-23. Trim-and-fill Analysis for Water Fluoride and Dental Fluorosis Exposures	278
Figure A-24. Filled-in Funnel Plots to Eliminate Publication Bias for Water Fluoride (Left Panel) and Dental Fluorosis (Right Panel) Studies	279
Figure A-25. Association Between Fluoride Exposure and IQ Scores in Children Using Any Exposure Versus Reference.....	280

Figure A-26. Funnel Plot in Sensitivity Analysis Using Any Exposure Versus Reference.....	281
Figure A-27. Test for Publication Bias in Sensitivity Analysis Using Any Exposure Versus Reference	281
Figure A-28. Trim-and-fill Analysis in Sensitivity Analysis Using Any Exposure Versus Reference	281
Figure A-29. Filled-in Funnel Plots to Eliminate Publication Bias in Sensitivity Analysis Using Any Exposure Versus Reference	282
Figure A-30. Association Between Fluoride Exposure and IQ Scores in Children in Analysis Using Any Exposure Group Versus Reference [Including Aravind <i>et al.</i> (2016), Kundu <i>et al.</i> (2015), and Razdan <i>et al.</i> (2017)].....	283
Figure A-31. Funnel Plot in Sensitivity Analysis Using Any Exposure Versus Reference [Including Aravind <i>et al.</i> (2016), Kundu <i>et al.</i> (2015), and Razdan <i>et al.</i> (2017)]	284
Figure A-32. Test for Publication Bias in Sensitivity Analysis Using Any Exposure Versus Reference [Including Aravind <i>et al.</i> (2016), Kundu <i>et al.</i> (2015), and Razdan <i>et al.</i> (2017)].....	284
Figure A-33. Trim-and-fill Analysis in Sensitivity Analysis Using Any Exposure Versus Reference [Including Aravind <i>et al.</i> (2016), Kundu <i>et al.</i> (2015), and Razdan <i>et al.</i> (2017)]	284
Figure A-34. Filled-in Funnel Plots to Eliminate Publication Bias in Sensitivity Analysis Using Any Exposure Versus Reference	285
Figure A-35. Association Between Fluoride Exposure and IQ Scores in Children in Analysis Using Highest Exposure Versus Reference [Including Aravind <i>et al.</i> (2016), Kundu <i>et al.</i> (2015), and Razdan <i>et al.</i> (2017)]	286
Figure A-36. Funnel Plot in Sensitivity Analysis Using Highest Exposure Versus Reference [Including Aravind <i>et al.</i> (2016), Kundu <i>et al.</i> (2015), and Razdan <i>et al.</i> (2017)]	287
Figure A-37. Test for Publication Bias in Sensitivity Analysis Using Highest Exposure Versus Reference [Including Aravind <i>et al.</i> (2016), Kundu <i>et al.</i> (2015), and Razdan <i>et al.</i> (2017)].....	287
Figure A-38. Trim-and-fill Analysis in Sensitivity Analysis Using Highest Exposure Versus Reference [Including Aravind <i>et al.</i> (2016), Kundu <i>et al.</i> (2015), and Razdan <i>et al.</i> (2017)].....	287
Figure A-39. Filled-in Funnel Plots to Eliminate Publication Bias in Sensitivity Analysis Using Highest Exposure Versus Reference [Including Aravind <i>et al.</i> (2016), Kundu <i>et al.</i> (2015), and Razdan <i>et al.</i> (2017)]	288
Figure A-40. Association Between Fluoride Exposure and IQ Scores in Children in Analysis Using Highest Exposure Versus Reference [Excluding Lin <i>et al.</i> (1991)].....	289
Figure A-41. Funnel Plot in Sensitivity Analysis Using Highest Exposure Versus Reference [Excluding Lin <i>et al.</i> (1991)]	290
Figure A-42. Test for Publication Bias in Sensitivity Analysis Using Highest Exposure Versus Reference [Excluding Lin <i>et al.</i> (1991)]	290
Figure A-43. Trim-and-fill Analysis in Sensitivity Analysis Using Highest Exposure Versus Reference [Excluding Lin <i>et al.</i> (1991)]	290
Figure A-44. Filled-in Funnel Plots to Eliminate Publication Bias in Sensitivity Analysis Using Highest Exposure Versus Reference [Excluding Lin <i>et al.</i> (1991)].....	291
Figure A-45. Association Between Fluoride Exposure and IQ Scores in Children in Analysis Using Highest Exposure Versus Reference [Excluding Aravind <i>et al.</i> (2016), Kundu <i>et al.</i> (2015), Razdan <i>et al.</i> (2017), and Khan <i>et al.</i> (2015)]	292
Figure A-46. Funnel Plot in Sensitivity Analysis Using Highest Exposure Versus Reference [Excluding Aravind <i>et al.</i> (2016), Kundu <i>et al.</i> (2015), Razdan <i>et al.</i> (2017), and Khan <i>et al.</i> (2015)]	293
Figure A-47. Test for Publication Bias in Sensitivity Analysis Using Any Exposure Versus Reference [Excluding Aravind <i>et al.</i> (2016), Kundu <i>et al.</i> (2015), Razdan <i>et al.</i> (2017), and Khan <i>et al.</i> (2015)]	293
Figure A-48. Trim-and-fill Analysis in Sensitivity Analysis Using Highest Exposure Versus Reference [Excluding Aravind <i>et al.</i> (2016), Kundu <i>et al.</i> (2015), Razdan <i>et al.</i> (2017), and Khan <i>et al.</i> (2015)]	293

Figure A-49. Filled-in Funnel Plot to Eliminate Publication Bias in Sensitivity Analysis Using Highest Exposure Versus Reference [Excluding Aravind <i>et al.</i> (2016), Kundu <i>et al.</i> (2015), Razdan <i>et al.</i> (2017), and Khan <i>et al.</i> (2015)]	294
---	-----

Attachment B

Figure B-1. Association Between Individual-level Fluoride Exposure and IQ Scores in Children [No Pooling for Yu <i>et al.</i> (2018)]	297
Figure B-2. Funnel Plots of Studies with Individual-level Exposures and Filled-in Funnel Plot to Eliminate Publication Bias [No Pooling for Yu <i>et al.</i> (2018)]	297
Figure B-3. Test for Publication Bias for Studies with Individual-level Exposures	297
Figure B-4. Trim-and-fill Analysis for Studies with Individual-level Exposures	298
Figure B-5. Association Between Fluoride Exposure and IQ Scores in Children for Individual-level Exposures [No Pooling for Yu <i>et al.</i> (2018)]	299
Figure B-6. Association Between Fluoride Exposure and IQ Scores in Children for Individual-level Exposures [Using Wang <i>et al.</i> (2020b) Estimates in Place of Yu <i>et al.</i> (2018) Estimates]	300
Figure B-7. Funnel Plot of Studies with Individual-level Exposures and Filled-in Funnel Plot to Eliminate Publication Bias [Using Wang <i>et al.</i> (2020b) Estimates in Place of Yu <i>et al.</i> (2018) Estimates]	300
Figure B-8. Test for Publication Bias for Studies with Individual-level Exposures [Using Wang <i>et al.</i> (2020b) Estimates in Place of Yu <i>et al.</i> (2018) Estimates]	300
Figure B-9. Trim-and-fill Analysis for Studies with Individual-level Exposures [Using Wang <i>et al.</i> (2020b) Estimates in Place of Yu <i>et al.</i> (2018) Estimates]	301
Figure B-10. Association Between Fluoride Exposure and IQ Scores in Children by Exposure for Individual-level Exposures [Using Wang <i>et al.</i> (2020b) Estimates in Place of Yu <i>et al.</i> (2018) Estimates]	301
Figure B-11. Association Between Fluoride Exposure and IQ Scores in Children for Individual-level Exposures [Using Till <i>et al.</i> (2020) Estimates in Place of Green <i>et al.</i> (2019) Estimates]	302
Figure B-12. Funnel Plot of Included Studies with Individual-level Exposures and Filled-in Funnel Plot to Eliminate Publication Bias [Using Till <i>et al.</i> (2020) Estimates in Place of Green <i>et al.</i> (2019) Estimates]	302
Figure B-13. Test for Publication Bias for Studies with Individual-level Exposures [Using Till <i>et al.</i> (2020) Estimates in Place of Green <i>et al.</i> (2019) Estimates]	302
Figure B-14. Trim-and-fill Analysis for Studies with Individual-level Exposures [Using Till <i>et al.</i> (2020) Estimates in Place of Green <i>et al.</i> (2019) Estimates]	303
Figure B-15. Association Between Fluoride Exposure and IQ Scores in Children by Exposure Type for Individual-level Exposures [Using Till <i>et al.</i> (2020) Estimates in Place of Green <i>et al.</i> (2019) Estimates]	303
Figure B-16. Association between Fluoride Exposure and IQ Scores in Children Using Verbal IQ Score for Green <i>et al.</i> (2019)	304
Figure B-17. Funnel Plot of Included Studies with Individual-level Exposures and Filled-in Funnel Plot to Eliminate Publication Bias [Using Verbal IQ Score for Green <i>et al.</i> (2019)]	304
Figure B-18. Test for Publication Bias for Studies with Individual-level Exposures [Using Verbal IQ Score for Green <i>et al.</i> (2019)]	304
Figure B-19. Trim-and-fill Analysis for Studies with Individual-level Exposures [Using Verbal IQ Score for Green <i>et al.</i> (2019)]	305
Figure B-20. Association Between Fluoride Exposure and IQ Scores in Children by Exposure Type Using Verbal IQ Score for Green <i>et al.</i> (2019)	305
Figure B-21. Association Between Fluoride Exposure and IQ Scores in Children Using Performance IQ Score for Green <i>et al.</i> (2019)	306
Figure B-22. Funnel Plot of Included Studies with Individual-level Exposures and Filled-in Funnel Plot to Eliminate Publication Bias [Using Performance IQ Score for Green <i>et al.</i> (2019)]	306

This DRAFT Monograph is distributed solely for the purpose of pre-dissemination peer review and does not represent and should not be construed to represent any NTP determination or policy.

Figure B-23. Test for Publication Bias for Studies with Individual-level Exposures [Using Performance IQ Score for Green <i>et al.</i> (2019)]	306
Figure B-24. Trim-and-fill Analysis for Studies with Individual-level Exposures [Using Performance IQ Score for Green <i>et al.</i> (2019)]	307
Figure B-25. Association Between Fluoride Exposure and IQ Scores in Children by Exposure Type Using Performance IQ Score for Green <i>et al.</i> (2019)	307
Figure B-26. Association Between Fluoride Exposure and IQ Scores in Children [Excluding Cui <i>et al.</i> (2018)]	308
Figure B-27. Funnel Plot and Filled-in Funnel Plot to Eliminate Publication Bias of Included Studies with Individual-level Exposures [Excluding Cui <i>et al.</i> (2018)]	308
Figure B-28. Test for Publication Bias for Studies with Individual-level Exposures [Excluding Cui <i>et al.</i> (2018)]	308
Figure B-29. Trim-and-fill Analysis for Studies with Individual-level Exposures [Excluding Cui <i>et al.</i> (2018)]	309

ABSTRACT

Background: The overall objective of this evaluation was to undertake a systematic review of published literature to reach conclusions concerning the potential for exposure to fluoride to affect neurodevelopment and cognition. The review only addresses whether exposure to fluoride could present a potential hazard (i.e., has the potential to cause harm, at any exposure level, including exposures that are higher than those typically encountered from consuming fluoridated drinking water in the United States). Benefits of fluoride with respect to oral health are not addressed in this monograph.

Previous reviews of epidemiological studies, including a 2006 evaluation by the National Research Council (NRC), found support for an association between consumption of high levels of naturally occurring fluoride in drinking water and adverse neurological effects in humans and recommended further investigation (NRC 2006). Most of the evidence reviewed was from dental and skeletal fluorosis-endemic regions that have higher levels of naturally occurring fluoride than the fluoride concentrations historically added to water in community water fluoridation programs (0.8–1.2 mg/L). For community water systems that add fluoride, the Public Health Service now recommends a fluoride concentration of 0.7 mg/L.

NTP previously published a systematic review of the evidence from experimental animal studies of the effects of fluoride on learning and memory (NTP 2016). The systematic review found a low-to-moderate level of evidence that learning and memory deficits occur in non-human mammals exposed to fluoride. Studies in animals generally used fluoride drinking water concentrations that far exceeded the levels used in water fluoridation, and the lack of studies at lower fluoride concentrations was identified as a data gap. The evidence for effects on learning and memory was strongest (moderate) in animals exposed as adults, and evidence was weaker (low) in animals exposed during development. Since the publication of the NTP (2016) systematic review of the animal evidence, additional animal studies have been published, many examining the effects of perinatal exposures. In addition, the number of studies examining cognitive and neurobehavioral effects of fluoride in humans has grown considerably since the NRC (2006) review, including several recent prospective cohort studies evaluating prenatal fluoride exposures.

Objective: To conduct a systematic review of the human, experimental animal [extending (NTP 2016) report], and mechanistic literature to evaluate the evidence and develop hazard conclusions about whether fluoride exposure is associated with neurodevelopmental and cognitive effects.

Method: A systematic review protocol was developed and utilized following the Office of Health Assessment and Translation (OHAT) approach for conducting literature-based health assessments.

Results: The literature search and screening process identified 159 published human studies, 339 published experimental animal studies, and 60 in vitro/mechanistic studies relevant to the objective. Ninety-two of the 159 human studies evaluated the association between fluoride exposure and neurodevelopmental or cognitive effects, and the remaining human studies evaluated thyroid effects or other potential mechanistic data. The majority of the experimental animal studies were mechanistic studies, which were not assessed in the NTP (2016) report. Since the NTP (2016) systematic review (through April 2019), 35 experimental animal studies evaluating effects on learning and memory and/or motor activity and sensory effects of fluoride were identified.

Supported by a meta-analysis, the human body of evidence provides a consistent and robust pattern of findings that higher fluoride exposure (e.g., >1.5 mg/L in drinking water) is associated with adverse effects on neurocognitive development, including lower intelligence quotient (IQ) in children. There is a moderate level of evidence from cognitive neurodevelopmental studies in children based on five prospective cohort studies and 14 cross-sectional studies where exposure was identified as occurring prior to outcome. The evidence for cognitive effects in adults is limited, coming from two cross-sectional studies, and is inadequate to evaluate whether fluoride exposure in adults is associated with cognitive effects. The assessment of the new animal data focuses on evaluating a deficiency identified during the prior NTP (2016) review concerning the difficulty in distinguishing potential effects of fluoride on motor and sensory functions from effects specifically on learning and memory functions. Further examination of the animal data, including studies carried out at the NTP, has not resolved this issue. Because of this and other deficiencies related to overall study quality, the animal body of evidence is now considered inadequate to inform conclusions on whether fluoride exposure is associated with cognitive effects (including cognitive neurodevelopmental effects) in humans. While the animal data provide evidence of effects of fluoride on neurodevelopment, the human evidence base is primarily focused on cognitive neurodevelopmental effects, and these human data are the primary basis of conclusions.

Conclusions: Because the majority of available studies evaluated cognitive neurodevelopmental effects in children, the focus of the hazard conclusions is on cognitive neurodevelopmental effects, primarily IQ. When focusing on findings from studies with exposures in ranges typically found in drinking water in the United States (0.7 mg/L for optimally fluoridated community water systems)² that can be evaluated for dose response, effects on cognitive neurodevelopment are inconsistent, and therefore unclear. However, when considering all the evidence, including studies with exposures to fluoride levels higher than 1.5 mg/L in water, NTP concludes that fluoride is *presumed to be a cognitive neurodevelopmental hazard to humans*. This conclusion is based on a moderate level of evidence that shows a consistent and robust pattern of findings in human studies across several different populations demonstrating that higher fluoride exposure (e.g., >1.5 mg/L in drinking water) is associated with lower IQ and other cognitive effects in children. Limited and weaker evidence is considered to provide an inadequate level of evidence that fluoride is associated with cognitive effects in adults. The evidence from animal studies is inadequate to inform conclusions on cognitive effects, and the mechanisms underlying fluoride-associated cognitive neurodevelopmental effects are not well characterized.

²As of April 2020, 1.08% of persons living in the United States (~ 3.5 million people) were served by community water systems (CWS) containing ≥ 1.1 mg/L naturally occurring fluoride. CWS supplying water with ≥ 1.5 mg/L naturally occurring fluoride served 0.59% of the U.S. population (~ 1.9 million people), and systems supplying water with ≥ 2 mg/L naturally occurring fluoride served 0.31% of the U.S. population (~1 million people) (<https://www.cdc.gov/fluoridation/data-tools/reporting-system.html>).

INTRODUCTION

The NTP's Office of Health Assessment and Translation (OHAT) conducted a systematic review to evaluate the evidence that exposure to fluoride is associated with neurodevelopmental or cognitive effects. This review was initiated in response to a nomination from the Fluoride Action Network. There are numerous human and animal studies reporting neurodevelopmental and cognitive health effects of exposure to excess fluoride. As noted by the National Research Council (NRC) in their 2006 report, although the studies lacked sufficient detail to fully assess their quality and relevance to the U.S. populations, the consistency of the results suggesting that fluoride may be neurotoxic warrants additional research (NRC 2006).

Fluoride salts are added to community water systems and dental products in the United States (e.g., toothpaste, mouth rinses, and supplements) for the prevention of dental caries. Approximately 67% of the U.S. population receives fluoridated water through a community drinking water system (CDC 2013). In other countries fluoride supplementation has been achieved by fluoridating food products such as salt, or milk. Fluoride supplementation has been recommended to prevent bone fractures (Jones *et al.* 2005). Fluoride also can occur naturally in drinking water. Other sources of human exposure include other foods and beverages, industrial emissions, pharmaceuticals, and pesticides (e.g., cryolite, sulfuryl fluoride). Soil ingestion is another source of fluoride exposure in young children (US EPA 2010).

The U.S. Public Health Service (PHS) first recommended communities add fluoride to drinking water in 1962. PHS guidance is advisory, not regulatory, which means that while PHS recommends community water fluoridation as a public health intervention, the decision to fluoridate water systems is made by state and local governments.³ For community water systems that add fluoride, PHS now recommends a fluoride concentration of 0.7 milligrams/liter (mg/L) (equal to 0.7 parts per million [ppm]). Under the Safe Drinking Water Act, the U.S. Environmental Protection Agency (EPA) sets maximum exposure level standards for drinking water quality. The current enforceable drinking water standard for fluoride, or the maximum contaminant level goal (MCLG, a concentration at which no adverse health effects are expected), is 4.0 mg/L. This is the maximum amount of fluoride contamination (naturally occurring not from water fluoridation) that is allowed in water from public water systems; it is set to protect against increased risk of skeletal fluorosis, a condition characterized by pain and tenderness of the major joints. EPA also has a non-enforceable secondary drinking water standard of 2.0 mg/L, which is recommended to protect children against the tooth discoloration and/or pitting that can be caused by severe dental fluorosis during the formative period prior to eruption of the teeth. Although the secondary standard is not enforceable, EPA does require that public water systems notify the public if the average levels exceed it (NRC 2006). As of April 2020, 1.08% of persons living in the United States (~ 3.5 million people) were served by community water systems (CWS) containing ≥ 1.1 mg/L naturally occurring fluoride. CWS supplying water with ≥ 1.5 mg/L naturally occurring fluoride served 0.59% of the U.S. population (~ 1.9 million people), and systems supplying water with ≥ 2 mg/L naturally occurring fluoride served 0.31% of the U.S. population (~1 million people) (<https://www.cdc.gov/fluoridation/data-tools/reporting-system.html>).

Controversy over community water fluoridation stems from concerns about the potential harmful effects of fluoride and the ethics of water fluoridation. Commonly cited health concerns related to

³ For many years, most fluoridated community water systems used fluoride concentrations ranging from 0.8 to 1.2 mg/L (US DHHS 2015).

This DRAFT Monograph is distributed solely for the purpose of pre-dissemination peer review and does not represent and should not be construed to represent any NTP determination or policy.

fluoride are bone fractures and skeletal fluorosis, lower intelligence quotient (IQ) and other neurological effects, cancer, and endocrine disruption. Effects on neurological function, endocrine function (e.g., thyroid, parathyroid, pineal), metabolic function (e.g., glucose metabolism), and carcinogenicity were assessed in the 2006 NRC report Fluoride in Drinking Water: A Scientific Review of EPA's Standards (NRC 2006). The NRC review considered adverse effects of water fluoride, focusing on a range of concentrations (2–4 mg/L) above the current 0.7-mg/L recommendation for community water fluoridation (NRC 2006). The NRC report concluded that the current MCLG should be lowered to protect against severe enamel fluorosis and to reduce the risk of bone fractures associated with skeletal fluorosis (NRC 2006). Other than severe fluorosis, the NRC did not find sufficient evidence of negative health effects at fluoride levels below 4.0 mg/L; however, the NRC concluded that the consistency of the results of IQ deficits in children exposed to fluoride at 2.5 to 4 mg/L in drinking water from a few epidemiological studies of Chinese populations appeared significant enough to warrant additional research on the effects of fluoride on intelligence. The NRC report noted several challenges to evaluating the literature, citing deficiencies in reporting quality, lack of consideration of all sources of fluoride exposure, incomplete consideration of potential confounding, selection of inappropriate control subject populations in epidemiological studies, absence of demonstrated clinical significance of reported endocrine effects, and incomplete understanding of the biological relationship between histological, biochemical, and molecular alterations with behavioral effects (NRC 2006).

In 2016, NTP conducted a systematic review of the evidence from experimental animal studies on the potential effects of fluoride exposure on learning and memory (NTP 2016). The NTP (2016) systematic review found a low-to-moderate level of evidence that learning and memory deficits occur in experimental animals exposed to fluoride. Based on the findings in NTP (2016), NTP decided to conduct additional animal studies before carrying out a full systematic review to incorporate human, animal, and potentially relevant mechanistic evidence in order to reach hazard identification conclusions for fluoride and learning and memory effects. As the NTP (2016) report on the experimental animal evidence focused on learning and memory and developed confidence ratings for bodies of evidence by life stage of exposure (i.e., exposure during development or adulthood), this report also evaluates two different age groups in humans (i.e., children and adults) with a focus on cognitive neurodevelopmental effects in children and cognitive effects in adults in order to address potential differences in the health impact based on timeframe of exposure (i.e., during development or during adulthood). This evaluation has been conducted separately from the 2016 experimental animal assessment, but like the 2016 assessment, it has assessed mainly learning and memory effects in experimental animal studies to determine whether the findings inform the assessment of cognitive neurodevelopmental effects in children and cognitive effects in adults. The September 6, 2019 draft of this monograph was reviewed by a committee convened by the National Academy of Sciences, Engineering, and Medicine (NASEM). The current document incorporates changes in response to that review.

OBJECTIVE AND SPECIFIC AIMS

Objective

The overall objective of this evaluation is to undertake a systematic review to develop NTP hazard identification conclusions on the association between exposure to fluoride and neurodevelopmental and cognitive effects based on integrating levels of evidence from human and non-human animal studies with consideration of the degree of support from mechanistic data.

Specific Aims

- Identify literature that assessed neurodevelopmental and cognitive health effects, especially outcomes related to learning, memory, and intelligence, following exposure to fluoride in human, animal, and relevant in vitro/mechanistic studies.
- Extract data on potential neurodevelopmental and cognitive health effects from relevant studies.
- Assess the internal validity (risk of bias) of individual studies using pre-defined criteria.
- Assess effects on thyroid function to help evaluate potential mechanisms of impaired neurological function.
- Summarize the extent and types of health effects evidence available.
- Describe limitations of the systematic review, limitations of the evidence base, identify areas of uncertainty, as well as data gaps and research needs for neurodevelopmental and cognitive health effects of fluoride.

Dependent on the extent and nature of the available evidence:

- Synthesize the evidence using a narrative approach or meta-analysis (if appropriate) considering limitations on data integration such as study design heterogeneity.
- Rate confidence in the body of evidence for human and animal studies separately according to one of four statements: High, Moderate, Low, or Very Low/No Evidence Available.
- Translate confidence ratings into level of evidence of health effects for human and animal studies separately according to one of four statements: High, Moderate, Low, or Inadequate.
- Combine the level of evidence ratings for human and animal data to reach one of five possible hazard identification conclusions: Known, Presumed, Suspected, Not classifiable, or Not identified to be a hazard to humans.

METHODS

Problem Formulation and Protocol Development

The research question and specific aims stated above were developed and refined through a series of problem formulation steps including:

- (1) receipt of nomination from the public in June 2015 to conduct analyses of fluoride and developmental neurobehavioral toxicity;
- (2) analysis of the extent of evidence available and the merit of pursuing systematic reviews, given factors such as the extent of new research published since previous evaluations and whether these new reports address or correct the deficiencies noted in the literature (NRC 2006, OEHHA 2011, SCHER 2011);
- (3) request for information in a Federal Register notice (dated October 7, 2015);
- (4) consideration of comments providing a list of studies to review through Federal Register notice and public comment period from October 7, 2015 to November 6, 2015;

This DRAFT Monograph is distributed solely for the purpose of pre-dissemination peer review and does not represent and should not be construed to represent any NTP determination or policy.

- (5) release of draft concept titled *Proposed NTP Evaluation on Fluoride Exposure and Potential for Developmental Neurobehavioral Effects* in November 2015;
- (6) presentation of draft concept at the NTP Board of Scientific Counselors (BSC) meeting on December 1–2, 2015;
- (7) consideration of comments on NTP’s draft concept from the NTP BSC meeting in December 2015; and
- (8) consideration of input on the draft protocol from review by technical advisors.

NTP published a systematic review of the animal evidence on the effects of fluoride on learning and memory (NTP 2016). NTP has conducted additional studies in animals to assess the effect of fluoride exposure on learning and memory. The results from this experimental animal work were published (McPherson *et al.* 2018) and are incorporated into the current review, which considers the epidemiological, animal, and mechanistic evidence in its conclusions. The protocol used to conduct this systematic review was posted in June 2017 with updates posted in May 2019 and September 2020 (<https://ntp.niehs.nih.gov/go/785076>).⁴ A brief summary of the methods is presented below.

NASEM Review

The September 6, 2019 draft of this monograph was peer reviewed by a committee convened by NASEM. The current draft reflects clarifications and changes in response to that review (NASEM 2020), including the addition of meta-analyses of the IQ studies in children.

PECO Statements

PECO (Population, Exposure, Comparators and Outcomes) statements were developed as an aid to identify search terms and inclusion/exclusion criteria as appropriate for addressing the overall research question (effects on neurodevelopmental or cognitive function and thyroid associated with fluoride exposure) for the systematic review (Higgins and Green 2011). The PECO statements are listed below for human, animal, and in vitro/mechanistic studies (see [Table 1](#), [Table 2](#), and [Table 3](#)).

Using the PECO statements, the evaluation searched for evidence of neurodevelopmental or cognitive function, and thyroid effects associated with fluoride exposure from human studies, controlled exposure animal studies, and mechanistic/in vitro studies. Mechanistic data can come from a wide variety of studies that are not intended to identify a disease phenotype. This source of experimental data includes in vitro and in vivo laboratory studies directed at cellular, biochemical, and molecular mechanisms that attempt to explain how a substance produces particular adverse health effects. The mechanistic data were first organized by general categories (e.g., biochemical effects in the brain and neurons, neurotransmitters, oxidative stress, etc.) to evaluate the information available. Categories focused on were those with more robust data at levels of fluoride more relevant to human exposure. The intent was not to develop a mechanism for fluoride induction of learning and memory effects, but to evaluate whether a plausible series of mechanistic events exists to support effects observed in the low-dose

⁴ NTP conducts systematic reviews following pre-specified protocols that describe the review procedures selected and applied from the general methods outlined in the OHAT Handbook for Conducting a Literature-Based Health Assessment (<http://ntp.niehs.nih.gov/go/38673>). The protocol describes project-specific procedures tailored to each systematic review.

This DRAFT Monograph is distributed solely for the purpose of pre-dissemination peer review and does not represent and should not be construed to represent any NTP determination or policy.

region (below approximate drinking water equivalent concentrations of 20 ppm) that may strengthen the hazard conclusion.

Table 1. Human PECO (Population, Exposure, Comparator and Outcome) Statement	
PECO Element	Evidence
Population	Humans without restriction as to age or sex, geographic location, or life stage at exposure or outcome assessment
Exposure	Exposure to fluoride based on administered dose or concentration, biomonitoring data (e.g., urine, blood, other specimens), environmental measures (e.g., air, water levels), or job title or residence. Relevant forms are those used as additives for water fluoridation: • Fluorosilicic acid (also called hydrofluorosilicate; CASRN 16961-83-4) • Sodium hexafluorosilicate (also called disodium hexafluorosilicate or sodium fluorosilicate; CASRN 16893-85-9) • Sodium fluoride (CASRN 7681-49-4) • Other forms of fluoride that readily dissociate into free fluoride ions (e.g., potassium fluoride, calcium fluoride, ammonium fluoride)
Comparators	Comparable populations not exposed to fluoride or exposed to lower levels of fluoride (e.g., exposure below detection levels)
Outcomes	Neurodevelopmental outcomes including learning, memory, intelligence, other forms of cognitive behavior, other neurological outcomes (e.g., anxiety, aggression, motor activity), and biochemical changes in the brain or nervous system tissue; or measures of thyroid function, biochemical changes, or thyroid tissue

Table 2. Animal PECO Statement	
PECO Element	Evidence
Population	Non-human mammalian animal species (whole organism)
Exposure	Exposure to fluoride based on administered dose or concentration, and biomonitoring data (e.g., urine, blood, other specimens). Relevant forms are those used as additives for water fluoridation: • Fluorosilicic acid (also called hydrofluorosilicate; CASRN 16961-83-4) • Sodium hexafluorosilicate (also called disodium hexafluorosilicate or sodium fluorosilicate; CASRN 16893-85-9) • Sodium fluoride (CASRN 7681-49-4) • Other forms of fluoride that readily dissociate into free fluoride ions (e.g., potassium fluoride, calcium fluoride, ammonium fluoride)
Comparators	Comparable animals that were untreated or exposed to vehicle-only treatment
Outcomes	Neurodevelopmental outcomes including learning, memory, intelligence, other forms of cognitive behavior, other neurological outcomes (e.g., anxiety, aggression, motor activity), and biochemical changes in the brain or nervous system tissue; or measures of thyroid function, biochemical changes, or thyroid tissue

Table 3. In Vitro/Mechanistic PECO Statement	
PECO Element	Evidence
Population	Human or animal cells, tissues, or biochemical reactions (e.g., ligand binding assays)
Exposure	Exposure to fluoride based on administered dose or concentration. Relevant forms are those used as additives for water fluoridation: • Fluorosilicic acid (also called hydrofluorosilicate; CASRN 16961-83-4) • Sodium hexafluorosilicate (also called disodium hexafluorosilicate or sodium fluorosilicate; CASRN 16893-85-9) • Sodium fluoride (CASRN 7681-49-4) • Other forms of fluoride that readily dissociate into free fluoride ions (e.g., potassium fluoride, calcium fluoride, ammonium fluoride)
Comparators	Comparable cells or tissues that were untreated or exposed to vehicle-only treatment
Outcomes	Endpoints related to neurological and thyroid function, including neuronal electrophysiology; mRNA, gene, or protein expression; cell proliferation or death in brain or thyroid tissue/cells; neuronal signaling; synaptogenesis, etc.

Literature Search

Main Literature Search

Search terms were developed to identify all relevant published evidence on developmental neurobehavioral toxicity or thyroid-related health effects potentially associated with exposure to fluoride by reviewing Medical Subject Headings for relevant and appropriate neurobehavioral and thyroid-related terms, and by extracting key neurological and thyroid-related health effects and

This DRAFT Monograph is distributed solely for the purpose of pre-dissemination peer review and does not represent and should not be construed to represent any NTP determination or policy.

developmental neurobehavioral terminology from reviews and a sample of relevant primary data studies. A combination of relevant subject headings and keywords were subsequently identified. A test set of relevant studies was used to ensure the search terms retrieve 100% of the test set. Six electronic databases were searched (see [Main Literature Database Search](#)) using a search strategy tailored for each database (specific search terms used for the PubMed search are presented in [Appendix 1](#); the search strategy for other databases are available in the protocol (<https://ntp.niehs.nih.gov/go/785076>)). A search of PubChem indicated that sodium fluoride was not found in either the Tox21 or ToxCast databases; therefore, these databases were not included in the search. No language restrictions or publication year limits were imposed. These six databases were searched in December 2016 and the search was regularly updated during the review process through April 1, 2019.

Evaluations must include cut-off dates for the literature search to enable synthesis and development of conclusions. Following the NASEM committee peer review in November 2019 (NASEM 2020), an additional search was conducted on May 1, 2020, where only primary human epidemiology studies were prioritized during screening. The review of the 2020 search results focused on the human studies because they formed the basis of the conclusions in the September 6, 2019 draft. A supplemental literature search of Chinese-language databases (described below) was also conducted.

Publications identified in these searches are categorized as “references identified through database searches” in [Figure 4](#). Studies identified from other sources or manual review that might impact conclusions were considered under “references identified through other sources” in [Figure 4](#). Literature searches for this systematic review were conducted independently from the literature search conducted for NTP (2016). The current literature search strategy was based on the search terms used for NTP (2016) and refined for the current evaluation, including the addition of search terms to identify human studies. Although the review process identified studies prior to 2015, the current assessment did not evaluate the studies published prior to 2015 and relied on the NTP (2016) assessment. The focus of the literature searches for this systematic review was to identify and evaluate relevant animal studies that were published since completion of the literature searches for the NTP (2016) assessment in addition to the human and mechanistic data that were not previously evaluated.

Supplemental Chinese Database Literature Search

Following NASEM committee peer review in November 2019 (NASEM 2020), additional searches were developed for non-English-language databases to systematically search for studies that were previously identified from other resources (e.g., Chinese-language studies from the Fluoride Action Network website). Non-English-language databases with the greatest potential to contain relevant non-English publications that were not previously identified through database searches were selected. Multiple non-English language databases were explored before finding two databases (CNKI and Wanfang) that covered studies previously identified from other sources. These two Chinese electronic databases were searched in May 2020 with no language restrictions or publication year limits. Search terms from the main literature search were refined to focus on human epidemiology studies. The CNKI and Wanfang databases have character limits in the search strings; therefore, key terms were prioritized using text analytics to identify the most prevalent terms from neurodevelopmental or cognitive human epidemiology studies previously identified as relevant. Search strings were designed to capture known relevant studies that were previously identified from searching other resources without identifying large numbers of non-relevant studies [the search strategy for both databases are available in the protocol (<https://ntp.niehs.nih.gov/go/785076>)]. Publications retrieved were compared to publications retrieved from the main literature search and duplicates were removed. The remaining relevant publications are categorized as “references identified through database searches” in [Figure 4](#). New animal and

This DRAFT Monograph is distributed solely for the purpose of pre-dissemination peer review and does not represent and should not be construed to represent any NTP determination or policy.

mechanistic references retrieved were scanned for evidence that might extend the information currently in the September 6, 2019 draft. Although additional studies were identified, data that would materially advance the animal and mechanistic findings were not identified; therefore, these studies were not extracted nor were they added to the draft. Newly-retrieved human references were reviewed to identify studies that might impact conclusions with priority given to identifying and translating null studies that may have been missed using previous approaches. Null studies that were identified were translated and included.

Databases Searched

Main Literature Database Search

- BIOSIS (Thomson Reuters)
- EMBASE
- PsycINFO (APA PsycNet)
- PubMed (NLM)
- Scopus (Elsevier)
- Web of Science (Thomson Reuters, Web of Science indexes the journal Fluoride)

Supplemental Chinese Database Literature Search

- CNKI
- Wanfang

Searching Other Resources

The reference lists of all included studies; relevant reviews, editorials and commentaries; and the Fluoride Action Network website (<http://fluoridealert.org/>) were manually searched for additional relevant publications. Following NASEM committee peer review in November 2019 (NASEM 2020), the Fluoride Action Network website was again searched for relevant references and contacted to identify null or no effect studies.

Unpublished Data

Unpublished data were eligible for inclusion provided the owner of the data was willing to have the data made public and peer reviewed (see protocol for more details <https://ntp.niehs.nih.gov/go/785076>). No unpublished data were identified during the literature search.

Study Selection

Evidence Selection Criteria

In order to be eligible for inclusion, studies had to satisfy eligibility criteria that reflect the PECO statement in [Table 1](#), [Table 2](#), and [Table 3](#). The following additional exclusion criteria were applied (see protocol for additional details; <https://ntp.niehs.nih.gov/go/785076>):

- (1) Case studies and case reports.
- (2) Articles without original data (e.g., reviews, editorials, or commentaries). Reference lists from these materials, however, were reviewed to identify potentially relevant studies not identified from the database searches. New studies identified were assessed for eligibility for inclusion.
- (3) Conference abstracts or reports.

Screening Process

References retrieved from the literature search were independently screened by two trained screeners at the title and abstract level to determine whether a reference met the evidence selection criteria. Screening procedures following the evidence selection criteria in the protocol were pilot-tested with experienced contract staff overseen by NTP. For citations with no abstract or non-English abstracts, articles were screened based on title relevance (title would need to indicate clear relevance); number of pages (articles ≤ 2 pages were assumed to be conference reports, editorials, or letters unlikely to contain original data); and/or PubMed Medical Subject Headings (MeSH). Using this approach, literature was manually screened for relevance and eligibility against the evidence selection criteria using a structured form in SWIFT-Active Screener. While the human screeners review studies, SWIFT-Active Screener aids in the process by employing a machine-learning software program used to priority-rank studies for screening (Howard *et al.* 2020). SWIFT-Active Screener also refines a statistical model that continually ranks the remaining studies according to their likelihood for inclusion. In addition, SWIFT-Active Screener employs active learning to continually incorporate user feedback during title and abstract screening to predict the total number of included studies, thus providing a statistical basis for a decision about when to stop screening (Miller *et al.* 2016). Title and abstract screening was stopped once the statistical algorithm in SWIFT-Active Screener estimated that 98% of the predicted number of relevant studies were identified.

Studies that were not excluded during the title and abstract screening were further screened for inclusion with a full-text review by two independent reviewers using [DistillerSR®](#) by Evidence Partners, a web-based, systematic-review software program with structured forms and procedures to ensure standardization of the process. Screening conflicts were resolved through discussion and consultation with technical advisor(s), if necessary. During full-text review, studies that were considered relevant were tagged to the appropriate evidence streams (i.e., human, animal, and/or in vitro). Studies tagged to human or animal evidence streams were also categorized by outcome as primary neurodevelopmental or cognitive outcomes (learning, memory, and intelligence); secondary neurobehavioral outcomes (anxiety, aggression, motor activity, or biochemical); or related to thyroid effects. In vitro data were tagged as being related to neurological effects or thyroid effects. Translation assistance was sought to assess the relevance of non-English studies. Following full-text review, the remaining studies were “included” and used for the evaluation.

Screening of the May 2020 Literature Search Update

Following the NASEM committee peer review in November 2019 (NASEM 2020), an additional search was conducted on May 1, 2020, where only primary human epidemiology studies were identified. The study screening and selection process was focused on the human studies with primary outcomes for the evaluation because they form the basis of the conclusions. Animal in vivo, human secondary outcome-only, and human and animal mechanistic references were identified as part of the screening process. These studies were then scanned for evidence that might extend the information in the September 6, 2019 draft. Studies from the May 2020 literature search update will be listed in an appendix; however, data from the studies were not extracted unless it was believed they would materially advance the findings.

Data Extraction

Data were collected (i.e., extracted) from included studies by one member of the evaluation team and checked by a second member of the team for completeness and accuracy. Any discrepancies in data extraction were resolved by discussion or consultation with a third member of the evaluation team.

This DRAFT Monograph is distributed solely for the purpose of pre-dissemination peer review and does not represent and should not be construed to represent any NTP determination or policy.

Data extraction was completed using the Health Assessment Workspace Collaborative (HAWC), an open source and freely available web-based interface application.⁵ Data extraction elements are listed separately for human, animal, and in vitro studies in the protocol (<https://ntp.niehs.nih.gov/go/785076>). Data for primary and secondary outcomes as well as thyroid hormone level data were extracted from human studies. Studies evaluating only goiters or thyroid size were not extracted. All primary outcomes and functional neurological secondary outcomes (e.g., motor activity) were extracted from animal studies identified since the NTP (2016) report. For animal mechanistic data, studies were tiered based on exposure dose (with preference given to fluoride drinking water equivalent exposures, which were calculated using the method described in the NTP (2016) report) of 20 ppm or less as deemed most relevant to exposures in humans), exposure duration or relevant time window (i.e., developmental), exposure route (with preference given to oral exposures over injection exposures), and commonality of mechanism (e.g., inflammation, oxidative stress, changes in neurotransmitters, and histopathological changes were considered pockets of mechanistic data). Data were not extracted from in vitro studies; however, these studies were evaluated for biological plausibility of the human and animal results. Thyroid data were also reviewed but not extracted. The data extraction results for included studies are publicly available and can be downloaded in Excel format through HAWC (<https://hawcproject.org/assessment/405/>). Methods for transforming and standardizing dose levels and results from behavioral tests in experimental animals are detailed in the protocol (<https://ntp.niehs.nih.gov/go/785076>).

In 2016, NTP conducted a systematic review of the evidence from experimental animal studies on the potential effects of fluoride exposure on learning and memory (NTP 2016). The literature searches for the current assessment identified and evaluated relevant animal studies published since the 2016 assessment and also included human and mechanistic data that were not previously evaluated. Although literature search activities for the current assessment identified experimental animal studies prior to 2015, the current assessment did not re-evaluate studies published prior to 2015, but relied on the NTP (2016) assessment.

Quality Assessment of Individual Studies

Risk of bias was assessed for individual studies using a tool developed by OHAT that outlines a parallel approach to evaluating risk of bias from human, animal, and mechanistic studies to facilitate consideration of risk of bias across evidence streams with common terms and categories. The risk-of-bias tool is comprised of a common set of 11 questions that are answered based on the specific details of individual studies to develop risk-of-bias ratings for each question. Study design determines the subset of questions used to assess risk of bias for an individual study (see [Table 4](#)).

Assessors were trained with an initial pilot phase undertaken to improve clarity of rating criteria and to improve consistency among assessors. Studies were independently evaluated by two trained assessors who answered all applicable risk-of-bias questions with one of four options in [Table 5](#) following pre-specified criteria detailed in the protocol (<https://ntp.niehs.nih.gov/go/785076>). The criteria describe aspects of study design, conduct, and reporting required to reach risk-of-bias ratings for each question

⁵ HAWC (Health Assessment Workspace Collaborative): A Modular Web-based Interface to Facilitate Development of Human Health Assessments of Chemicals (<https://hawcproject.org/portal/>).

This DRAFT Monograph is distributed solely for the purpose of pre-dissemination peer review and does not represent and should not be construed to represent any NTP determination or policy.

and specify factors that can distinguish among ratings (e.g., what separates “definitely low” from “probably low” risk of bias).

Key Risk-of-bias Questions

In the OHAT approach, some risk-of-bias questions or elements are considered potentially more important when assessing studies because there is more empirical evidence that these areas of bias have a greater impact on estimates of the effect size or because these issues are generally considered to have a greater effect on the credibility of study results in environmental health studies (Rooney *et al.* 2016). There were three Key Questions for observational human studies: confounding, exposure characterization, and outcome assessment. There were also three Key Questions for experimental animal studies: randomization, exposure characterization, and outcome assessment. In addition, for animal developmental studies, failure to consider the litter as the unit of analysis was also a key risk-of-bias concern. When there was not enough information to assess the potential bias for a risk-of-bias question and authors did not respond to an inquiry for further information, a conservative approach was followed, and the studies were rated probably high risk of bias for that question.

Table 4. OHAT Risk-of-bias Questions and Applicability by Study Design						
Risk-of-bias Questions	Experimental Animal*	Human Controlled Trials**	Cohort	Case-Control	Cross-Sectional***	Case Series
1. Was administered dose or exposure level adequately randomized?	X	X				
2. Was allocation to study groups adequately concealed?	X	X				
3. Did selection of study participants result in the appropriate comparison groups?			X	X	X	
4. Did study design or analysis account for important confounding and modifying variables?			X	X	X	X
5. Were experimental conditions identical across study groups?	X					
6. Were research personnel blinded to the study group during the study?	X	X				
7. Were outcome data complete without attrition or exclusion from analysis?	X	X	X	X	X	
8. Can we be confident in the exposure characterization?	X	X	X	X	X	X
9. Can we be confident in the outcome assessment (including blinding of outcome assessors)?	X	X	X	X	X	X
10. Were all measured outcomes reported?	X	X	X	X	X	X
11. Were there no other potential threats to internal validity?	X	X	X	X	X	X

*Experimental animal studies are controlled exposure studies. Non-human animal observational studies can be evaluated using the design features of observational human studies such as cross-sectional study design.

**Human Controlled Trials are studies in humans with controlled exposure (e.g., Randomized Controlled Trials, non-randomized experimental studies)

***Cross-sectional studies include population surveys with individual data (e.g., NHANES) and surveys with aggregate data (i.e., ecological studies).

Any discrepancies in ratings between assessors were resolved by a senior technical specialist and through discussion when necessary to reach the final recorded risk-of-bias rating for each question along with a statement of the basis for that rating. Members of the evaluation team were consulted for assistance if additional expertise was necessary to reach final risk-of-bias ratings based on specific aspects of study design or performance reported for individual studies. Study procedures that were not reported were assumed not to have been conducted, resulting in an assessment of “probably high” risk of bias. Authors were queried by email to obtain missing information and responses received were used to update risk-of-bias ratings.

Table 5. The Four Risk-of-bias Rating Options	
Answers to the risk-of-bias questions result in one of the following four risk-of-bias ratings	
	Definitely Low risk of bias: There is direct evidence of low risk-of-bias practices
	Probably Low risk of bias: There is indirect evidence of low risk-of-bias practices OR it is deemed that deviations from low risk-of-bias practices for these criteria during the study would not appreciably bias results, including consideration of direction and magnitude of bias
 	Probably High risk of bias: There is indirect evidence of high risk-of-bias practices (indicated with “-”) OR there is insufficient information provided about relevant risk-of-bias practices (indicated with “NR” for not reported). Both symbols indicate probably high risk of bias.
	Definitely High risk of bias: There is direct evidence of high risk-of-bias practices

Organizing and Rating Confidence in Bodies of Evidence

Health Outcome Categories for Neurodevelopmental and Cognitive Effects

After data were extracted from all studies, the health effects results within the category of neurodevelopmental or cognitive effects were grouped across studies to develop bodies of evidence or collections of studies with data on the same or related outcomes. The grouping of health effect results was not planned a priori. The vast majority of the human studies evaluated intelligence quotient (IQ) in children as the single outcome; therefore, the discussion of cognitive neurodevelopmental effects in children focuses on IQ studies with supporting information from data on other endpoints. Cognitive function in adults was evaluated separately. Consistent with the NTP (2016) assessment, the primary focus within the animal study body of evidence was on animal studies with endpoints related to learning and memory.

Considerations for Pursuing a Narrative or Quantitative Evidence Synthesis

Heterogeneity within the available evidence was used to determine which type of evidence integration was appropriate—a quantitative synthesis (meta-analysis) or narrative approach for evidence integration. Choi *et al.* (2012) and Duan *et al.* (2018) conducted meta-analyses and found that high fluoride exposure was associated with lower IQ scores. Choi *et al.* (2012) was able to determine a risk ratio for living in an endemic fluorosis area but was unable to develop a dose-response relationship. Duan *et al.* (2018) suggested a significant non-linear dose-response relationship between fluoride dose and intelligence with the relationship stated to be most evident with exposures from drinking water


This DRAFT Monograph is distributed solely for the purpose of pre-dissemination peer review and does not represent and should not be construed to represent any NTP determination or policy.

containing above 4 mg/L (or 4 ppm). Duan *et al.* (2018) found similar results as Choi *et al.* (2012) for the standardized mean difference; however, the majority of the available studies in both analyses compare populations with high fluoride exposure to those with lower fluoride exposure (with the lower exposure levels frequently in the range of drinking water fluoridation in the United States). After evaluating the available data, NTP determined that a narrative review—not a meta-analysis or other quantitative assessment—was appropriate for evidence integration due to heterogeneity in dose among the available human evidence, and because a hazard conclusion could be reached without conducting a meta-analysis. However, in the November 2019 review of the September 6, 2019 draft monograph (NASEM 2020), NASEM recommended that a meta-analysis be conducted. In response, NTP performed a meta-analysis of IQ studies in children. The meta-analysis protocol can be found with the revised systematic review protocol posted in September 2020 (<https://ntp.niehs.nih.gov/go/785076>).

Confidence Rating: Assessment of Body of Evidence

The quality of evidence for neurodevelopmental and cognitive function outcomes was evaluated using the GRADE system for rating the confidence in the body of evidence (Guyatt *et al.* 2011, Rooney *et al.* 2014). More detailed guidance on reaching confidence ratings in the body of evidence as “high,” “moderate,” “low,” or “very low” is provided in the OHAT Handbook for Conducting a Literature-Based Health Assessment (<http://ntp.niehs.nih.gov/go/38673>, see STEP 5). In brief, available human and animal studies on a particular health outcome were initially grouped by key study design features, and each grouping of studies was given an initial confidence rating by those features. Starting at this initial rating (see column 1 of [Figure 1](#)), potential downgrading of the confidence rating was considered for factors that decrease confidence in the results (see column 2 of [Figure 1](#) [risk of bias, unexplained inconsistency, indirectness or lack of applicability, imprecision, and publication bias]); and potential upgrading of the confidence rating was considered for factors that increase confidence in the results (see column 3 of [Figure 1](#) [large magnitude of effect, dose response, consistency across study designs/populations/animal models or species, consideration of residual confounding, and other factors that increase our confidence in the association or effect]). Consideration of consistency across study designs, human populations, or animal species is not included in the GRADE guidance (Guyatt *et al.* 2011); however, it is considered in the modified version of GRADE used by OHAT (Rooney *et al.* 2014, NTP 2015).

Figure 1. Assessing Confidence in the Body of Evidence

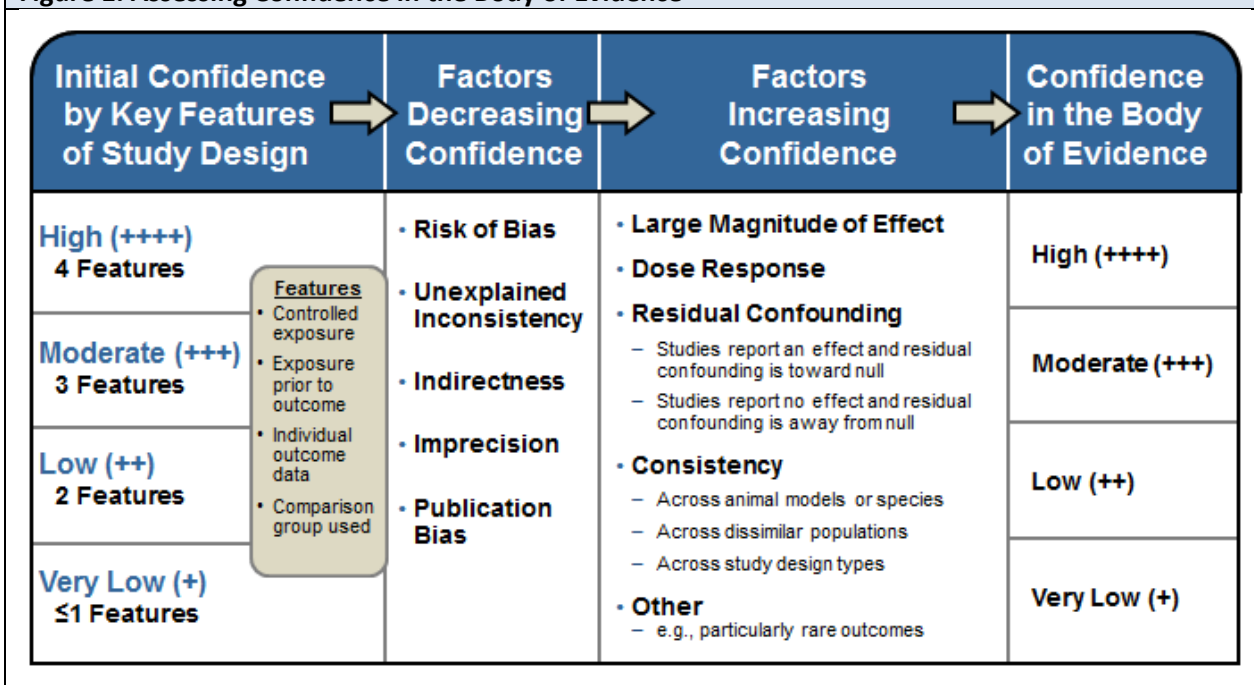


Confidence ratings were assessed by the evaluation team for accuracy and consistency, and discrepancies were resolved by consensus and consultation with technical advisors as needed. Confidence ratings for the primary outcomes are summarized in evidence profile tables for each outcome.

Preparation of Level of Evidence Conclusions

The confidence ratings were translated into level of evidence of health effects for each type of health outcome separately according to one of four statements: (1) High, (2) Moderate, (3) Low, or (4) Inadequate (see [Figure 2](#)). The descriptor “evidence of no health effect” is used to indicate confidence that the substance is not associated with a health effect. Because of the inherent difficulty in proving a negative, the conclusion “evidence of no health effect” is only reached when there is high confidence in the body of evidence.

Figure 2. Translate Confidence Ratings into Evidence of Health Effect Conclusions

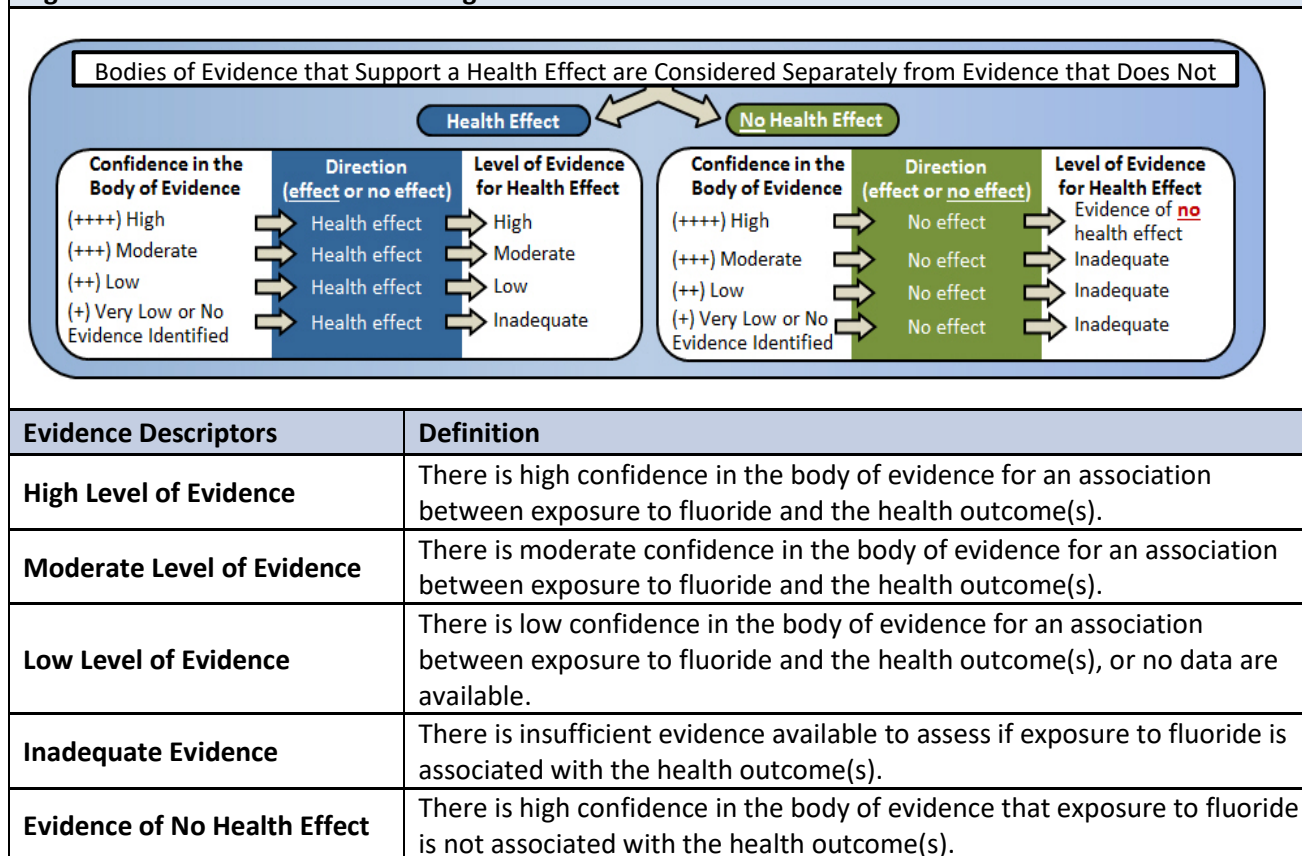


Integrate Evidence to Develop Hazard Identification Conclusions

Finally, the levels of evidence ratings for human and animal data were integrated with consideration of in vitro/mechanistic data to reach **one of five possible hazard identification categories: (1) Known, (2) Presumed, (3) Suspected, (4) Not classifiable, or (5) Not identified to be a neurodevelopmental hazard to humans (see Figure 3).**

Consideration of Human and Animal Data

Initial hazard identification conclusions were attempted by integrating the highest level-of-evidence conclusion for neurodevelopmental effects in children and cognitive effects in adults for the human and the animal evidence streams. The level-of-evidence conclusion for human data for neurodevelopmental or cognitive effects were considered with the level of evidence for non-human animal data to reach one of four initial hazard identification conclusions: Known, Presumed, Suspected, or Not classifiable. When either the human or animal evidence stream was characterized as “Inadequate Evidence,” then conclusions were based on the remaining evidence stream alone (which is equivalent to treating the missing evidence stream as “Low” in Figure 3). If a moderate level-of-evidence conclusion for human data was reached with “Inadequate or Low Evidence” for the animal evidence stream, a hazard identification conclusion of either “suspected to be a hazard to humans” or “presumed to be a hazard to humans” could be reached based on scientific judgement as to the robustness of the body of evidence that supports moderate confidence in the human data and consideration of the potential impact of additional studies (NTP 2019).

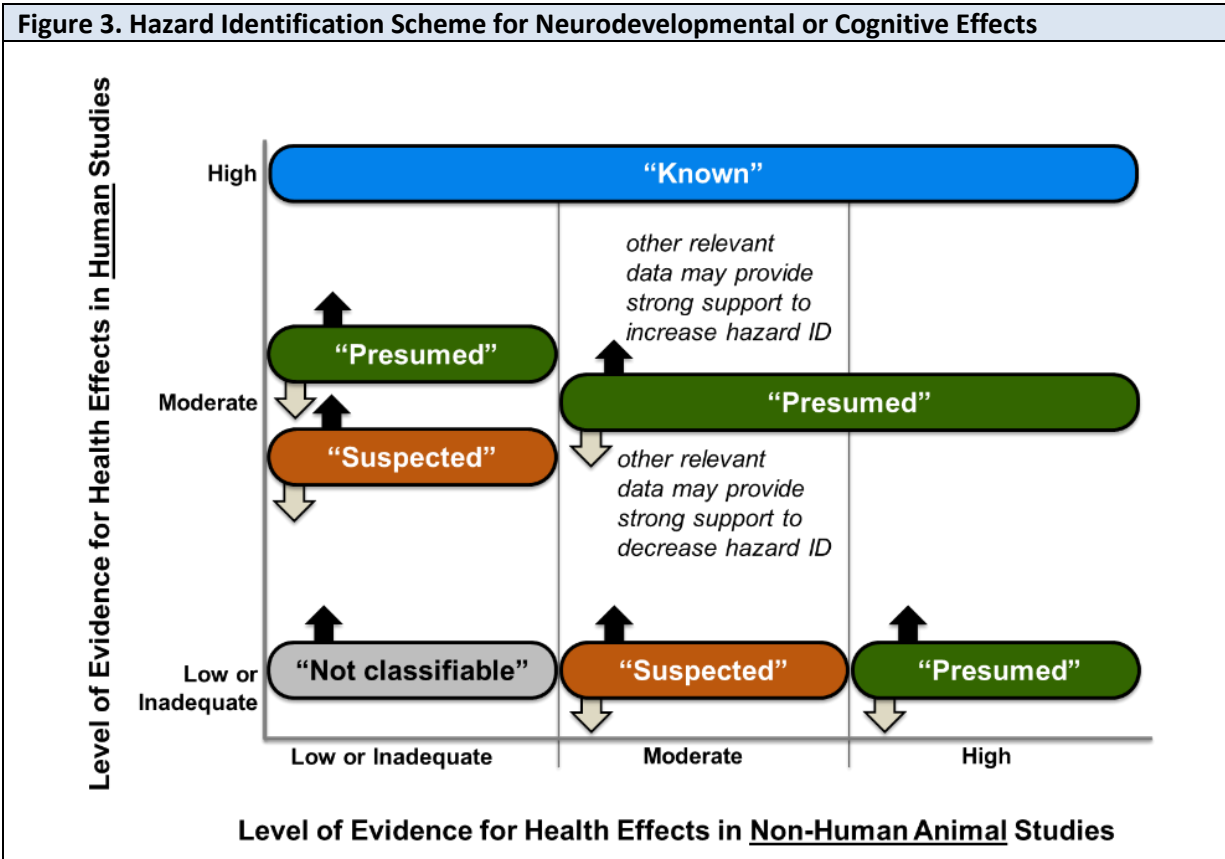

Consideration of Mechanistic Data

There is no requirement to consider mechanistic or mode-of-action data to reach a hazard identification conclusion regarding neurodevelopmental or cognitive health effects. However, when available, this and other relevant supporting types of evidence may be used to raise (or lower) the category of the hazard identification conclusion. Mechanistic data can come from a wide variety of studies that are not intended to identify a disease phenotype. This source of experimental data includes in vitro and in vivo laboratory studies directed at cellular, biochemical, genetic, and molecular mechanisms that attempt to explain how a chemical produces particular adverse effects.

For the evaluation of toxicity associated with fluoride exposure, NTP was interested in mechanistic or in vitro measures that comprise a coherent biological process that may support the plausibility of corresponding neurological outcomes reported from in vivo studies in animals or humans. The PECO statement in [Table 3](#) provides the specific endpoints considered including neuronal electrophysiology; mRNA, gene, or protein expression; cell proliferation or death in brain or thyroid tissue/cells; neuronal signaling; or synaptogenesis. In general, the mechanisms for fluoride-associated neurodevelopmental or cognitive effects are not well understood at this time, and mechanistic events identified in studies of animals receiving high fluoride exposures may not reflect biological processes occurring in humans at lower exposure levels. Mechanistic data from in vivo studies were used when feasible to examine the biological plausibility of the primary health outcomes considered in developing a hazard conclusion.

The factors outlined for increasing or decreasing confidence that the mechanistic data support biological plausibility are conceptually similar to those used to rate confidence in bodies of evidence for human or

animal in vivo studies are listed below and described in depth in the protocol (<https://ntp.niehs.nih.gov/go/785076>). Four factors were considered that contribute to increased confidence: potency, dose response, consistency in terms of cellular events observed at the same or lower doses than in vivo health effects, and consistency across cellular targets on the same functional pathway. Three factors were considered that contribute to decreased confidence: unexplained inconsistency across studies of the same endpoint, indirectness/applicability of the pathway for human health or concentrations for human exposure, and publication bias. Evaluations of the strength of evidence provided by mechanistic data were made on an outcome-specific basis based on discussion by the evaluation team and consultation with technical advisors as needed.

- If mechanistic data provided strong support for biological plausibility of the relationship between exposure and the health effect, the hazard identification conclusion may be upgraded (indicated by black “up” arrows in **Figure 3**) from that initially derived by considering the human and non-human animal evidence together.
- If mechanistic data provided strong opposition for biological plausibility of the relationship between exposure and the health effect, the hazard identification conclusion may be downgraded (indicated by gray “down” arrows in **Figure 3**) from that initially derived by considering the human and non-human animal evidence together.

Although it is envisioned that strong evidence for a relevant neurological effect from mechanistic data alone could indicate a potential that the substance is a neurodevelopmental hazard to humans, for this evaluation the mechanistic data were only considered to inform the biological plausibility of observed outcomes from in vivo exposure studies in humans or animals because of a general lack of understanding of the mechanistic basis for neurological outcomes.

RESULTS AND EVIDENCE SYNTHESIS

Literature Search Results

Literature Search Results Counts and Title and Abstract Screening

The electronic database searches retrieved 25,524 unique references in total (20,883 references during the initial search conducted in December 2016, 3,733 references during the literature search updates [including the final updated search conducted for the primary epidemiology studies on May 1, 2020], and 908 references from the supplemental Chinese database searches); 15 additional references were identified by technical advisors or from reviewing reference lists in published reviews and included studies. As a result of title and abstract screening, 1,038 references were moved to full-text review, 11,478 were excluded during manual title and abstract screening for not satisfying the PECO criteria, and an additional 13,023 were not screened and excluded based on the SWIFT algorithm.

Full-text Review

Among the 1,038 references that underwent full-text review, 499 references were excluded during the full-text review with reasons for exclusion documented at this stage; 332 references were excluded for not satisfying the PECO criteria; and 167 references from the May 2020 searches (main literature search update and supplemental Chinese database searches) were excluded for not including information that would materially advance the human, animal in vivo, or mechanistic findings (see the Literature Search Section for a description of the methodology). These screening results are outlined in a study selection diagram that reports numbers of studies excluded for each reason at the full text review stage (see [Figure 4](#)) [using reporting practices outlined in Moher *et al.* (2009)]. After full-text review, 539 studies were considered relevant with primary neurological outcomes, secondary neurological outcomes, and/or outcomes related to thyroid function (see [Appendix 2](#)). A few studies assessed data for more than one evidence stream (human, non-human mammal, and/or in vitro), and several human and animal studies assessed more than one type of outcome (e.g., primary and secondary outcomes). The number of included studies is summarized below. There are:

- 159 human studies (78 primary only; 13 secondary only; 5 primary and secondary; 6 primary and thyroid; 2 secondary and thyroid; and 55 thyroid only);
- 339 non-human mammal studies (7 primary only; 186 secondary only; 67 primary and secondary; 6 primary, secondary, and thyroid; 4 secondary and thyroid; and 69 thyroid only); and,
- 60 in vitro/mechanistic studies (48 neurological and 12 thyroid).

One publication contained human, experimental non-human mammal, and in vitro data. Three publications contained both human and experimental non-human mammal data. Fourteen publications contained data relevant to both experimental non-human mammal studies and in vitro studies.

Evaluation of SWIFT-Active Screener Results

During the initial title and abstract screening of 20,883 references using SWIFT-Active Screener, approximately 38%⁶ of the 20,883 studies were manually screened in duplicate to identify an estimated 98.6% of the predicted number of relevant studies using the statistical algorithm in SWIFT-Active Screener (13,023 references were not screened). SWIFT-Active Screener predicted that there were 739 relevant studies during the initial title and abstract screening, of which 729 studies were identified and moved to full-text review. The SWIFT-Active statistical algorithm predicted that 10 relevant studies at the title and abstract level (10 represents $1.4\% \times 739$ predicted relevant studies; or 739 predicted relevant studies minus 729 identified relevant studies during screening) were not identified by not screening the remaining 13,023 studies.


To further consider the impact of using SWIFT-Active Screener for this systematic review, NTP evaluated the SWIFT-Active screening results to gain a better understanding of the relevance of the last group of studies that were screened before 98% predicted recall was satisfied. The goal was to determine the likelihood of having missed important studies by not screening all of the literature. To do this, NTP evaluated subsets of studies screened in SWIFT-Active for trends and followed those studies through to full-text review for a final determination of relevance and potential impact (i.e., whether the studies had data on primary outcomes). Based on this evaluation, NTP estimates that the use of Swift-Active Screener may have resulted in missing 1–2 relevant human studies and 1–2 relevant animal studies with primary neurodevelopmental or cognitive outcomes.

Supplemental Chinese Database Searches and Human Epidemiology Studies

Following the NASEM committee peer review in November 2019 (NASEM 2020), supplemental searches were conducted in non-English language databases (CNKI and Wanfang). One focus of the screening of these supplemental search results was to identify null or no-effect studies that evaluated primary neurodevelopmental or cognitive outcomes (learning, memory, and intelligence) that may have been missed in previous approaches or may have been absent from the Fluoride Action Network website. Of the 908 references that were identified in the supplemental Chinese database searches, 16 relevant studies with primary neurological outcomes were identified (which were not identified through the main literature searches). Among these 16 studies, Kang *et al.* (2011) was the only null study with primary neurological outcomes that was identified through the supplemental Chinese database searches. NTP had the study translated to English, and the study was included. Note that Kang *et al.* (2011) is also identified by the Fluoride Action Network as a null study, but their website does not include an English translation of the study. The other 15 relevant studies contained results that would likely add to the body of evidence showing a negative association between fluoride exposure and primary neurological outcomes. Because this body of evidence is already so large, and because time was a factor in the revision of the monograph, these studies were not translated or included as this information would likely not materially advance the human findings.

⁶ Howard *et al.* (2020) evaluated the performance of the SWIFT-Active Screener methods for estimating total number of relevant studies using 26 diverse systematic review datasets that were previously screened manually by reviewers. The authors found that on average, 95% of the relevant articles were identified after screening 40% of the total reference list when using SWIFT-Active Screener. In the document sets with 5,000 or more references, 95% of the relevant articles were identified after screening 34% of the available references, on average, using SWIFT-Active Screener.

Figure 4. Study Selection Diagram

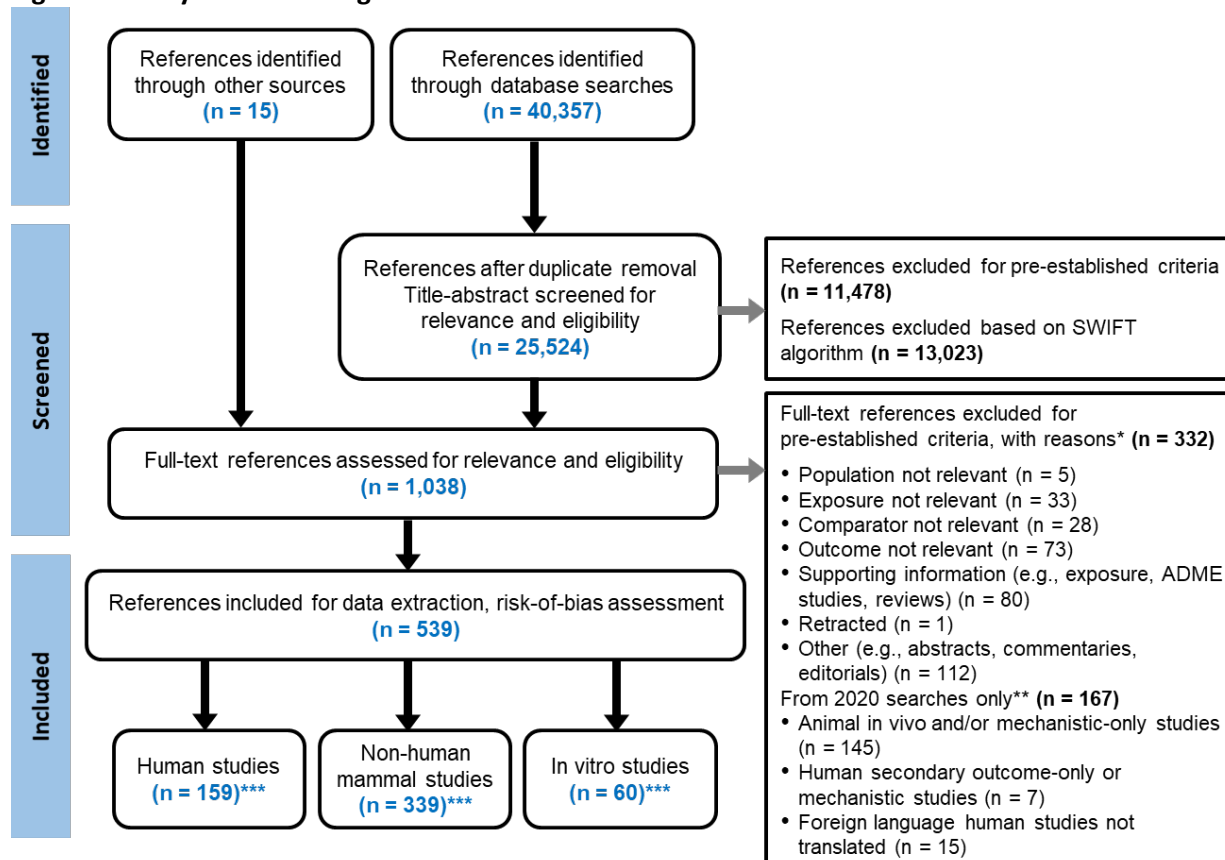

* Studies may have been excluded for more than one reason; the first reason identified by the screener was recorded.

** Animal in vivo, human secondary outcome-only, and human and animal mechanistic references from the 2020 database searches were scanned for evidence that might strengthen the information in the September 6, 2019 draft monograph. Although 145 additional animal in vivo and/or mechanistic studies and 7 additional human secondary outcome-only or mechanistic-only studies were identified, information that would materially advance the human, animal in vivo, and mechanistic findings was not identified; therefore, these studies were not included. Additionally, 15 human primary outcome studies from the 2020 Chinese database search were excluded based on English abstracts and google translations because information that would materially advance the human findings was not identified; 1 null publication from the 2020 Chinese database search (Kang *et al.* 2011) was identified, translated, and included.

*** One publication contained human, experimental non-human mammal, and in vitro data. Three publications contained both human and experimental non-human mammal data. Fourteen publications contained data relevant to both experimental non-human mammal studies and in vitro studies.

Neurodevelopmental and Cognitive Health Effects Results

All the neurodevelopmental and cognitive data were initially considered and evaluated, with more in-depth analysis where similar endpoints were evaluated across multiple studies (e.g., IQ). Hazard conclusions were developed separately for two different age groups (i.e., children and adults) to address potential differences in the health impact based on exposure during development compared to adulthood. Although the data cover a wide array of endpoints (see Figure 5), the hazard conclusion covers a single category for each age group. The largest bodies of evidence were for IQ (n = 71 studies), learning and memory (n = 8 studies), as well as other cognitive development effects (e.g., total

neurobehavioral scores and total mental capacity index in children and cognitive impairment in adults; n = 14 studies)⁷. Due to heterogeneity in the endpoints examined and the limited number of human or animal studies, congenital neurological malformations and neurological complications of fluorosis were not evaluated because the body of evidence was inadequate to evaluate these potential effects. These health outcomes are not further discussed in this assessment. To the extent possible, human and animal data were grouped into similar categories (e.g., IQ in humans was considered comparable to learning and memory in animals). NTP had previously assessed animal data related to effects on learning and memory associated with fluoride exposure (NTP 2016). Therefore, to update the conclusions of the NTP (2016) systematic review, only more recent animal studies were evaluated in this assessment. Although the previous NTP (2016) report was conducted through January 14, 2016, the current assessment included studies published from 2015 through April 2019 and considered studies from the NTP (2016) report. Thirty-five animal studies have been identified that met these criteria, including 23 studies with learning and memory endpoints and 12 studies with only motor and sensory endpoints. Consistent with the NTP (2016) assessment, only learning and memory studies have been considered in the development of hazard identification conclusions. The additional motor and sensory studies have been considered, along with information on motor and sensory effects reported in the learning and memory studies, to provide evidence of possible indirectness related to the learning and memory assessments.

Risk-of-bias Considerations

Risk-of-bias ratings for each individual study for all risk-of-bias questions are available in [Appendix 3](#). The risk of bias of individual studies in the body of evidence was considered in developing confidence ratings. The key risk-of-bias questions (i.e., confounding, exposure characterization, and outcome assessment for human studies and randomization, exposure characterization, and outcome assessment for experimental animal studies) are discussed in the consideration of the body of evidence. For this assessment, the key risk-of-bias questions, if not addressed appropriately, are considered to potentially have the greatest impact on the results. In addition, for developmental studies in animals, controlling for potential litter effects (i.e., adjusting for similarities in responses between littermates) was also a key risk-of-bias concern. The other risk-of-bias questions were also taken into consideration and were used to identify any other risk-of-bias concerns that may indicate serious issues with the studies. No study was excluded based on concerns for risk of bias; however, confidence conclusions were considered with and without higher risk-of-bias studies (i.e., studies rated probably high risk of bias for at least two key risk-of-bias questions or definitely high for any single question) to assess the impact of the higher risk-of-bias studies. The remaining studies (i.e., other than the higher risk-of-bias studies) were considered lower risk of bias. Based on NASEM recommendations (NASEM 2020), [Appendix 4](#) was created for the lower risk-of-bias studies to describe strengths and limitations of the studies identified during the assessment and to clarify why they are considered to pose lower risk of bias.

Human Neurodevelopmental and Cognitive Data

While there were several neurodevelopmental and cognitive endpoints assessed (see [Figure 5](#)), most of the available studies evaluated intelligence (e.g., IQ) in children. Other measures of neurodevelopment or cognitive function in children were also assessed, including general cognitive index (GCI), mental capacity, mental development index (MDI), or neonatal behavioral neurological assessment (NBNA). However, because the majority of studies evaluated intelligence, the discussion focuses primarily on IQ in children with separate discussions on other measures of cognitive function and neurobehavioral

⁷Some studies are included in more than endpoint category (e.g., IQ and other cognitive developmental effects); therefore, these counts are not mutually exclusive.

effects in children and cognitive effects in adults. The available body of literature that evaluates the association between fluoride exposure and neurodevelopmental and cognitive effects is relatively robust ($n = 92$) and confidence considerations in the body of evidence and hazard conclusions are focused on the studies with the least potential for bias ($n = 31$). Studies with higher potential for bias ($n = 61$) have also been evaluated and determined to have little impact on the confidence and hazard conclusions. A subgroup analysis within the meta-analysis (described in detail in [Appendix 5](#)) demonstrated that results were robust to the exclusion of higher risk-of-bias studies (see [Appendix 5, Figure A5-6](#)). All evaluated studies can be found in [Appendix 2](#).

This section is organized to present and explain NTP's two confidence ratings in the bodies of evidence from epidemiological studies that fluoride exposure is associated with cognitive neurodevelopmental effects in children and cognitive effects in adults. These confidence ratings were determined as described in [Figure 1](#).

Summary: There is moderate confidence in the body of evidence that fluoride exposure is associated with cognitive neurodevelopmental effects in children, and low confidence in the body of evidence that fluoride exposure is associated with cognitive effects in adults. The moderate confidence rating is supported by consistent evidence from the available studies of an association between high-fluoride exposure (mainly greater than the WHO Drinking Water Quality Guideline [>1.5 mg/L] (WHO 2011), but also high exposure via fluoridated salt and food) and lower IQ or cognitive function in children. There is also a recent study of lower IQ in children living in areas where drinking water fluoride concentrations are <1.5 mg/L. Specifically, a study conducted in Canada observed significantly lower IQ scores in boys and girls associated with higher estimated total maternal consumption of fluoride during pregnancy from drinking water and other water-based beverages including black and green tea. When looking at maternal urinary fluoride concentrations, the significant negative association with IQ scores was seen in boys but not girls (Green *et al.* 2019). Another study conducted in Mexico with similar maternal urinary fluoride concentrations during pregnancy as seen in Green *et al.* (2019) observed significantly lower IQ scores in boys and girls associated with higher perinatal exposure to fluoride (Bashash *et al.* 2017). Although the body of evidence in children supports lower IQ with increased fluoride exposure, there is a lack of evidence of an association between exposure to fluoride and cognitive effects in adults (Jacqmin *et al.* 1994, Li *et al.* 2016). The body of evidence available to examine the association between exposure to fluoride and cognitive effects in adults is limited to two lower risk-of-bias cross-sectional studies; due to the limited number of studies and a lack of an observed effect, this body of evidence is considered inadequate to evaluate whether fluoride exposure is associated with cognitive effects in adults (see [Table 7](#)).

Most of the available epidemiological studies that evaluated the association between fluoride exposure and cognitive neurodevelopmental effects assessed IQ and other measures of cognitive function in children (see [Figure 5](#)). Confidence conclusions are based on those studies with the lowest potential for bias ($n = 28$; 26 in children and 2 in adults) (see [Table 6](#)). Most of these studies measured fluoride levels in drinking water or urine. All but two of the studies were conducted in infants or children. The two studies in adults were conducted in older adult populations (≥ 60 years old; one in France and the other in a fluorosis-endemic area of China) to evaluate the effects of fluoride on cognitive impairment.

The studies in children were conducted in multiple populations. Of the 26 studies in children:

- 12 were conducted in 6 areas of China based on 8 study populations (1 study with both IQ and other neurodevelopmental outcomes, 9 studies with IQ only, and 2 studies with other neurodevelopmental outcomes);
- 6 were conducted in 4 areas of Mexico based on 5 study populations (1 study with both IQ and other neurodevelopmental outcomes, 2 studies with IQ only, and 3 studies with other neurodevelopmental outcomes);
- 4 were conducted in Canada using 2 separate cohorts (2 studies with IQ only and 2 studies with other neurodevelopmental outcomes);
- 3 were conducted in 3 areas of India (all IQ studies); and
- 1 was conducted in Iran (IQ study).

The IQ studies used many different tests to measure IQ. The IQ tests used often differed by population as not all IQ tests are appropriate for all populations (e.g., western vs. Asian populations). In some cases, different IQ tests were used to study similar populations. Overall, studies used IQ or cognitive tests appropriate for the population and were age appropriate. Other neurodevelopmental outcomes assessed in some studies included neurobehavioral effects (in infants), learning and memory impairment, and learning disabilities such as attention deficit hyperactivity disorder (ADHD). The different tests conducted and the populations on which the tests were conducted are indicated in [Table 6](#).

The lower risk-of-bias studies (i.e., studies not meeting criteria for higher risk of bias) showing associations with cognitive neurodevelopmental effects in children include 5 prospective cohort studies from 3 study populations (Bashash *et al.* 2017, Valdez Jimenez *et al.* 2017, Green *et al.* 2019, Bashash *et al.* 2018, Till *et al.* 2020) and 21 cross-sectional studies from 16 study populations (Li *et al.* 2004 [translated in Li *et al.* 2008a], Choi *et al.* 2015, Rocha-Amador *et al.* 2007, Rocha-Amador *et al.* 2009, Saxena *et al.* 2012, Seraj *et al.* 2012, Xiang *et al.* 2003a, Xiang *et al.* 2011, Zhang *et al.* 2015b, Ding *et al.* 2011, Barberio *et al.* 2017b, Yu *et al.* 2018, Cui *et al.* 2018, Cui *et al.* 2020, Wang *et al.* 2020b, Wang *et al.* 2020a, Wang *et al.* 2012, Soto-Barreras *et al.* 2019, Sudhir *et al.* 2009, Trivedi *et al.* 2012, Riddell *et al.* 2019) (see [Figure D1](#) through [Figure D12](#)). One limitation of the 21 cross-sectional studies was the lack of direct evidence that exposure to fluoride occurred prior to the development of the neurodevelopmental outcomes. However, several studies from different study populations (n = 5) indicated that a large portion of the exposed children had dental fluorosis (ranging from 43–100%) at the time of the assessment (Choi *et al.* 2015, Ding *et al.* 2011, Seraj *et al.* 2012, Yu *et al.* 2018, Sudhir *et al.* 2009). Because dental fluorosis occurs when fluoride is consumed during enamel formation usually during the first 6–8 years of life, the presence of dental fluorosis suggests that exposures to fluoride occurred prior to the outcome assessment. Ten studies from seven study populations (including Yu *et al.* (2018), Wang *et al.* (2012) listed above) excluded subjects that had not lived in the study area for a specified period of time, sometimes since birth (Rocha-Amador *et al.* 2007, Rocha-Amador *et al.* 2009, Saxena *et al.* 2012, Yu *et al.* 2018, Wang *et al.* 2020b, Wang *et al.* 2012, Xiang *et al.* 2011, Xiang *et al.* 2003a, Soto-Barreras *et al.* 2019, Sudhir *et al.* 2009). Another study evaluated fluoride exposure in mothers and included urine levels just prior to birth and assessed children a few days after birth (Li *et al.* 2004 [translated in Li *et al.* 2008a]). Because these areas were generally known to be fluoride-endemic areas for long periods of time, it can generally be assumed that in these 14 cross-sectional studies from 11 study populations, exposure occurred prior to the outcome. These exposure concerns were not an issue for the prospective studies because fluoride levels were measured prenatally. Therefore, the moderate confidence in the body of evidence in children is primarily based on the consistency of findings across different populations in the 5 lower risk-of-bias prospective cohort studies and the 14

This DRAFT Monograph is distributed solely for the purpose of pre-dissemination peer review and does not represent and should not be construed to represent any NTP determination or policy.

cross-sectional studies where exposure is considered to have occurred prior to the outcome with initial and final ratings of moderate confidence.

Figure 5. Number of Epidemiological Studies by Outcome and Age Categories*

Outcome Category	Age Category					
	Child	Adult	Child/Adult Combined	Infant	Fetus	
Intelligence (IQ)	68	3				
Learning/Memory	4	3		1		
Cognitive Development	3			1		
Cognitive Impairment		5				
Attention/Hyperactivity/Behavioral ..	7					
Motor/Sensory Function or Develop..	2	4		1		
Mood/Affect	1	1				
Visual-Spatial/Visual-Motor Function	2	2				
Brain Activity		1				
Brain Structure					2	
Neurological Biochemical	3	1	1		1	
Neurological Complications of Fluoro..		3				
Neurological Symptoms	1	3				
Birth Defects				3		
Thyroid Gland Function	14	5	2			
Thyroid Disease		2				

*Interactive figure and additional study details in

(https://public.tableau.com/profile/ntp.visuals#!/vizhome/Fluoride_Epi_2020Update/Figure5)

Table 6. Studies on Neurodevelopmental and Cognitive Function in Humans ^{a,b}					
Study	Study Design (Location/Subjects) [n]	Exposure Measures and Summary Statistics	Assessment Timing	Outcome and Methods	Neurological Outcome Summary
Children-IQ Studies					
China					
Choi <i>et al.</i> (2015)	Cross-sectional Mianning County/1 st grade children [51]	Drinking water GM: 2.20 mg/L Children's urine GM: 1.64 mg/L Severity of fluorosis (Dean Index)	Children (ages 6–8 years)	IQ: WISC-IV (square root block design and digit span)	Compared to normal/ questionable fluorosis, moderate/severe fluorosis significantly associated with lower total (adjusted β = -4.28; 95% CI: -8.22, -0.33) and backward digit span scores (adjusted β = -2.13; 95% CI: -4.24, -0.02); linear correlation between fluoride in urine (adjusted β = -1.67; 95% CI: -5.46, 2.12) and in drinking water (adjusted β = -1.39; 95% CI: -6.76, 3.98) with total digit span was observed but not significant; other outcomes not significantly associated with fluoride exposure Adjusted for child's age, child's gender, parity, illness before 3 years old, household income last year, and caretaker's age and education
Cui <i>et al.</i> (2018)	Cross-sectional Tianjin City (districts Jinghai and Dagang)/school children [323]	Children's urine Range (log- transformed): -1.2– 2.2	Children (ages 7–12 years)	IQ: Combined Raven's Test for Rural China	Significant correlation between IQ score and urinary fluoride (adjusted β = -2.47) Adjusted for child age, mother's education, family member smoking, stress, and anger
Cui <i>et al.</i> (2020)	Cross-sectional Tianjin City (all districts) /school children [498]	Children's urine <1.6–≥2.5 mg/L	Children (ages 7–12 years)	IQ: Combined Raven's Test	No significant difference in IQ score in the three urinary fluoride exposure groups based on a one-way ANOVA <1.6 mg/L = 112.16 ± 11.50 1.6-2.5 mg/L = 112.05 ± 12.01 ≥2.5 mg/L = 110 ± 14.92 No statistical adjustment for confounders

Study	Study Design (Location/Subjects) [n]	Exposure Measures and Summary Statistics	Assessment Timing	Outcome and Methods	Neurological Outcome Summary
Zhang <i>et al.</i> (2015b)	Cross-sectional Tianjin City (Jinnan District)/school children [180]	Drinking water Mean: 0.63 (control), 1.40 (endemic fluorosis) mg/L (SD not reported) Children's urine Mean (SD): 1.1 (0.67) (control), 2.4 (1.01) (endemic fluorosis) mg/L Children's serum Mean (SD): 0.06 (0.03) (control), 0.18 (0.11) (endemic fluorosis) mg/L	Children (ages 10–12 years)	IQ: Combined Raven's Test for Rural China	Significant correlation between IQ score and serum fluoride ($r = -0.47$) and urinary fluoride ($r = -0.45$); significant difference in IQ score for high-fluoride area (>1 ppm; 102.33 ± 13.46) compared with control area (109.42 ± 13.30) Adjusted for child's age and gender, if applicable
Yu <i>et al.</i> (2018)*	Cross-sectional Tianjin City (7 towns)/children [2,886]	Drinking water Mean (SD): 0.50 (0.27) (normal), 2.00 (0.75) (high) mg/L Children's urine Mean (SD): 0.41 (0.49) (normal), 1.37 (1.08) (high) mg/L	Children (ages 7–13 years)	IQ: Combined Raven's Test for Rural China	Significant difference in mean IQ scores in high water fluoride area (>1.0 mg/L; 106.4 ± 12.3 IQ) compared to the normal area (≤ 1.0 ppm; 107.4 ± 13.0 IQ); distribution of the IQ scores also significantly different ($p = 0.003$); every 0.5-mg/L increase in water fluoride was associated with a 4.29 lower IQ score (95% CI: $-8.09, -0.48$) between 3.40 and 3.90 mg/L Adjusted for child's age, child's gender, maternal education, paternal education, and low birth weight
Wang <i>et al.</i> (2020b)	Cross-sectional Tianjin City (villages not specified)/school children [571]	Drinking water Mean (SD): 1.39 (1.01) mg/L Children's urine Mean (SD): 1.28 (1.30) mg/L	Children (ages 7–13 years)	IQ: Combined Raven's Test for Rural China	Significant associations between IQ and water and urine fluoride concentrations in boys and girls combined based on both quartiles and continuous measures (water: -1.587 per 1-mg/L increase; urine: -1.214 per 1-mg/L increase); there was no significant modification effect of gender Adjusted for child's age, child's gender, BMI, maternal education, paternal education, household income, and low birth weight

Table 6. Studies on Neurodevelopmental and Cognitive Function in Humans^{a,b}

Study	Study Design (Location/Subjects) [n]	Exposure Measures and Summary Statistics	Assessment Timing	Outcome and Methods	Neurological Outcome Summary
Ding <i>et al.</i> (2011)	Cross-sectional Inner Mongolia (Hulunbuir City)/ elementary school children [331]	Drinking water Mean (SD): 1.31 (1.05) mg/L Children's urine Range: 0.1–3.55 mg/L	Children (ages 7–14 years)	IQ: Combined Raven's Test for Rural China	Significant association between urinary fluoride and IQ score (each 1-mg/L increase was associated with a lower IQ score of 0.59 points (95% CI: –1.09, –0.08); dose response relationship between fluoride and dental fluorosis ($p < 0.0001$) Adjusted for child's age
Xiang <i>et al.</i> (2003a)	Cross-sectional Wamiao and Xinhui villages (Sihong County)/school children [512]	Drinking water Mean (SD): 0.36 (0.15) (control), 2.47 (0.79) (high fluoride) mg/L Children's urine Mean (SD): 1.11 (0.39) (control), 3.47 (1.95) (high fluoride) mg/L Village of residence (non-endemic v. endemic fluorosis)	Children (ages 8–13 years)	IQ: Combined Raven's Test for Rural China	Significant dose-related effect of fluoride on IQ score based on quintile levels with significantly lower IQ scores observed at water fluoride levels 1.53 mg/L or higher; Pearson correlation coefficient of –0.164 with urinary fluoride; IQ scores for children in non-endemic region (100.41 ± 13.21) significantly higher than endemic region (92.02 ± 13.00); calculated a lower-bound confidence limit benchmark concentration (BMCL) of 1.85 mg/L
Xiang <i>et al.</i> (2011)	Cross-sectional Wamiao and Xinhui villages (Sihong County)/school children (same population as Xiang <i>et al.</i> (2003a)) [512]	Children's serum Mean (SD): 0.041 (0.009) (control), 0.081 (0.019) (high fluoride) mg/L	Children (ages 8–13 years)	IQ: Combined Raven's Test for Rural China	Significant trend on association between quartiles of serum fluoride and children's IQ score < 80 (adjusted ORs for Q1 and Q2; Q1 and Q3; and Q1 and Q4, respectively: 1; 2.22 [95% CI: 1.42, 3.47]; and 2.48 [95% CI: 1.85, 3.32]); significant effects at ≥ 0.05 ppm fluoride Adjusted for child's age and gender
Wang <i>et al.</i> (2012)	Cross-sectional Wamiao and Xinhui villages (Sihong County)/school children (same population as Xiang <i>et al.</i> (2003a)) [526]	Drinking water Mean (SD): 0.36 (0.11) (control), 2.45 (0.80) (high fluoride) mg/L Children's total fluoride intake Mean (SD): 0.78 (0.13) (control), 3.05 (0.99) (high fluoride) mg/day Village of residence (non-endemic v. endemic fluorosis)	Children (ages 8–13 years)	IQ: Combined Raven's Test for Rural China	Significantly lower mean IQ in the high fluoride village (92.02 ± 13.00) compared to the control village (100.41 ± 13.21); when high exposure group was broken into 4 exposure groups, a dose- dependent decreasing IQ and increase in % with low IQ observed; significant correlation between total fluoride intake and IQ ($r = -0.332$); OR for IQ<80 per increase in total fluoride intake = 1.106; 95% CI 1.052–1.163). Adjusted for child's age and gender

Table 6. Studies on Neurodevelopmental and Cognitive Function in Humans ^{a,b}					
Study	Study Design (Location/Subjects) [n]	Exposure Measures and Summary Statistics	Assessment Timing	Outcome and Methods	Neurological Outcome Summary
Mexico					
Rocha-Amador <i>et al.</i> (2007)	Cross-sectional Moctezuma and Salitral in San Luis Potosi State and 5 de Febrero of Durango State /elementary school children [132]	Drinking water Mean (SD): 0.8 (1.4), 5.3 (0.9), 9.4 (0.9) mg/L (3 rural areas) Children's urine Mean (SD): 1.8 (1.5), 6.0 (1.6), 5.5 (3.3) mg/L (3 rural areas)	Children (ages 6–10 years)	IQ: WISC-Revised Mexican Version	Significant associations between fluoride and IQ scores (full IQ adjusted β s of -10.2 with water and -16.9 with urine; CIs not reported); arsenic also present, but the effect was smaller (full IQ adjusted β s of -6.15 with water and -5.72 with urine; CIs not reported) Adjusted for blood lead, mother's education, SES, height-for-age z-scores, and transferrin saturation
Bashash <i>et al.</i> (2017)	Cohort (prospective) Mexico City/Early Life Exposures in Mexico to Environmental Toxicants (ELEMENT) participants [299] IQ analysis [211]	Maternal urine during pregnancy Mean (SD): 0.90 (0.35) mg/L Children's urine Mean (SD): 0.82 (0.38) mg/L	Children (ages 6–12 years)	IQ: WASI-Spanish Version	Significant effect between maternal urinary fluoride and offspring IQ score (adjusted $\beta = -2.50$; 95% CI: $-4.12, -0.59$); associations with children's urine not significant Adjusted for gestational age, weight at birth, child's gender, parity (being the first child), age at outcome measurement, and maternal characteristics including smoking history (ever smoked during the pregnancy vs. nonsmoker), marital status (married vs not married), age at delivery, education, IQ, and cohort

Table 6. Studies on Neurodevelopmental and Cognitive Function in Humans ^{a,b}					
Study	Study Design (Location/Subjects) [n]	Exposure Measures and Summary Statistics	Assessment Timing	Outcome and Methods	Neurological Outcome Summary
Soto-Barreras <i>et al.</i> (2019)	Cross-sectional Chihuahua/school children [161]	Drinking water Range: 0.05–2.93 mg/L Children’s urine Range: 0.11–2.10 mg/L	Children (ages 9–10 years)	IQ: Raven’s Colored Progressive Matrices	No significant differences in fluoride exposure level (urine fluoride [p = 0.559], exposure dose [p = 0.389], or fluorosis index [p = 0.851]) between the different IQ grades No statistical adjustment for confounders
Canada					
Green <i>et al.</i> (2019)	Cohort (prospective) 10 cities/Maternal-Infant Research on Environmental Chemicals (MIREC) [512] Non-Fluoridated [238] Fluoridated [162] Boys [248] Girls [264]	Maternal urine during pregnancy Mean (SD): 0.51 (0.36) mg/L (0.40 [0.27] mg/L in non- fluoridated areas and 0.69 [0.42] mg/L in fluoridated areas) Maternal fluoride intake during pregnancy Mean (SD): 0.54 (0.44) mg/day (0.30 [0.26] and 0.93 [0.43] mg/day, respectively) Drinking water Mean (SD): 0.31 (0.23) mg/L (0.13 [0.06] and 0.59 [0.08] mg/L, respectively)	Children (ages 3–4 years)	IQ: full scale, performance, and verbal using Wechsler Preschool and Primary Scale of Intelligence, Third Edition (WPPSI-III)	Significantly lower full-scale IQ (adjusted β = –4.49; 95% CI: –8.38, –0.60) and performance IQ (adjusted β = –4.63; 95% CI: –9.01, –0.25) per 1-mg/L increase in maternal urine in boys, but not girls (adjusted β = 2.40; 95% CI: –2.53, 7.33 and adjusted β = 4.51; 95% CI: –1.02, 10.05, respectively); significantly lower full-scale IQ (adjusted β = –3.66; 95% CI: –7.16, –0.15) per 1-mg increase in maternal fluoride intake (no sex interaction); significantly lower full-scale IQ (adjusted β = –5.29; 95% CI: –10.39, –0.19) per 1-mg/L increase in water fluoride concentration (no sex interaction); no significant changes observed in verbal IQ Adjusted for city, HOME score, maternal education, race, child’s gender, and prenatal secondhand smoke exposure

Table 6. Studies on Neurodevelopmental and Cognitive Function in Humans^{a,b}

Study	Study Design (Location/Subjects) [n]	Exposure Measures and Summary Statistics	Assessment Timing	Outcome and Methods	Neurological Outcome Summary
Till <i>et al.</i> (2020)	Cohort (prospective) 10 cities/ MIREC [398] Non-Fluoridated [247] Fluoridated [151] Breastfed as infants [200] Formula-fed as infants [198]	Maternal urine during pregnancy Mean (SD) <u>breastfed</u> : 0.42 (0.28) mg/L in non-fluoridated areas and 0.70 (0.39) mg/L in fluoridated areas <u>formula-fed</u> : 0.38 (0.27) mg/L in non-fluoridated areas and 0.64 (0.37) mg/L in fluoridated areas Infant fluoride intake Mean (SD) <u>breastfed</u> : 0.02 (0.02) mg/day in non-fluoridated areas and 0.12 (0.07) mg/day in fluoridated areas <u>formula fed</u> : 0.08 (0.04) mg/day in non-fluoridated areas and 0.34 (0.12) mg/day in fluoridated areas Drinking water Mean (SD) <u>breastfed</u> : 0.13 (0.06) mg/L in non-fluoridated areas and 0.58 (0.08) mg/L in fluoridated areas <u>formula fed</u> : 0.13 (0.05) mg/day in non-fluoridated areas and 0.59 (0.07) mg/L in fluoridated areas	Children (ages 3–4 years)	IQ: full-scale, performance, and verbal using Wechsler Preschool and Primary Scale of Intelligence, Third Edition (WPPSI-III)	Significantly lower performance IQ with water fluoride (–9.26 formula-fed, –6.19 breastfed) and fluoride intake from formula (–8.76); significantly lower full scale IQ with water fluoride in formula-fed (–4.40); lower full-scale IQ for water fluoride in breastfed (–1.34) and fluoride intake from formula (–2.69) were not significant; no significant changes in verbal IQ scores with fluoride exposure Adjusted for maternal education, maternal race, child’s age at IQ testing, child’s sex, HOME total score, and second-hand smoke status in the child’s house (separate analysis also adjusted for mother’s urinary fluoride)
India					
Sudhir <i>et al.</i> (2009)	Cross-sectional Nalgonda District (Andhra Pradesh)/school children [1,000]	Drinking water Level 1: <0.7 ppm Level 2: 0.7–1.2 ppm Level 3: 1.3–4.0 ppm Level 4: >4.0 ppm	Children (ages 13–15 years)	IQ: Raven's Standard Progressive Matrices	Significant increase in mean and distributions of IQ grades (i.e., increase in intellectually impaired children) with increasing drinking water fluoride levels No statistical adjustment for confounders

Table 6. Studies on Neurodevelopmental and Cognitive Function in Humans ^{a,b}					
Study	Study Design (Location/Subjects) [n]	Exposure Measures and Summary Statistics	Assessment Timing	Outcome and Methods	Neurological Outcome Summary
Saxena <i>et al.</i> (2012)	Cross-sectional Madhya Pradesh/school children [170]	Drinking water ≥1.5 mg/L (high fluoride group) Children's urine Range: 1.7–8.4 mg/L	Children (age 12 years)	IQ: Raven's Standard Progressive Matrices	Significant correlation between water ($r = 0.534$; $p = 0.000$) and urinary fluoride ($r = 0.542$; $p = 0.000$) levels and IQ score; no significant differences in the levels of urinary lead or arsenic in children from the different groups Confounders included in the analysis were not reported
Trivedi <i>et al.</i> (2012)	Cross-sectional Kachchh, Gujarat/school children (6 th and 7 th grades) [84]	Drinking water Mean (SE): 0.84 (0.38) (low), 2.3 (0.87) (high) Children's urine Mean (SE): 0.42 (0.23) (low), 2.69 (0.92) (high)	Children (age 12– 13 years)	IQ: questionnaire prepared by Professor JH Shah (97% reliability rating)	Significantly lower IQ score in the high fluoride (92.53 ± 3.13) compared to the low fluoride (97.17 ± 2.54) areas in boys and girls combined (as well as separately) No statistical adjustment for confounders
Iran					
Seraj <i>et al.</i> (2012)	Cross-sectional Makoo/school children [293]	Drinking water Mean (SD): 0.8 (0.3) (normal), 3.1 (0.9) (medium), 5.2 (1.1) (high) mg/L	Children (ages 6–11 years)	IQ: Raven's Colored Progressive Matrices	Significant correlation between water fluoride and IQ score (adjusted $\beta = -3.865$; CIs not reported); significantly higher IQ score in normal area ($97.77 \pm$ 18.91) compared with medium (89.03 ± 12.99) and high (88.58 ± 16.01) areas Adjusted for child's age, child's gender, child's education level, mother's education level, father's education level, and fluorosis intensity
Children-Other Neurodevelopmental Studies					
China					
Choi <i>et al.</i> (2015)	Cross-sectional Mianning County/1 st grade children [51]	Drinking water GM: 2.20 mg/L Children's urine GM: 1.64 mg/L Severity of fluorosis (Dean Index)	Children (ages 6–8 years)	Learning and memory: Neuropsychological tests including WRAML Visual motor ability: WRAVMA Motor ability: Finger tapping task Manual dexterity: Grooved pegboard test	Outcomes unrelated to the IQ test not significantly associated with fluoride exposure Adjusted for child's age, child's gender, parity, illness before 3 years old, household income last year, and caretaker's age and education

Table 6. Studies on Neurodevelopmental and Cognitive Function in Humans ^{a,b}					
Study	Study Design (Location/Subjects) [n]	Exposure Measures and Summary Statistics	Assessment Timing	Outcome and Methods	Neurological Outcome Summary
Li <i>et al.</i> (2004) [translated in Li <i>et al.</i> 2008a]	Cross-sectional Zhaozhou County, Heilongjiang Province/neonates [91]	Drinking water Range: 0.5–1.0 mg/L (control); 1.7–6.0 mg/L (high) Maternal urine during pregnancy Mean (SD): 1.74 (0.96) mg/L (control); 3.58 (1.47) mg/L (high)	Neonates (24–72 hours after delivery)	Neurodevelopmental: Neonatal behavioral neurological assessment (NBNA)	Significant differences in neurobehavioral assessment total scores between high- fluoride (36.48 ± 1.09) and control groups (38.28 ± 1.10); significant differences in total score of behavioral capability that includes measures of non- biological visual orientation reaction and biological visual and auditory orientation reaction between the two groups (11.34 ± 0.56 in controls compared to 10.05 ± 0.94 in high-fluoride group) No statistical adjustment for confounders
Wang <i>et al.</i> (2020a)	Cross-sectional Tongxu County/school children [325]	Children's urine Mean (SD): 1.54 (0.89) mg/L	Children (ages 7–13 years)	ADHD and behavior measures: Conners' Parent Rating Scale- Revised (Chinese version) (CPRS-48)	Significant association between psychosomatic problems and urinary fluoride level (per 1- mg/L increase $\beta=4.01$; 95% CI 2.74, 5.28; OR for T-score >70=1.97; 95% CI 1.19, 3.27) Adjusted for child's age, child's gender, child's BMI, urinary creatinine, mother migrated and father migrated
Mexico					
Rocha-Amador <i>et al.</i> (2009)	Cross-sectional Durango/elementary school children [80]	Children's urine GM (SD): 5.6 (1.7) mg/L	Children (ages 6–11 years)	Visuospatial organization and visual memory: Rey- Osterrieth Complex Figure Test, children's version	Significant correlation between urinary fluoride and visuospatial organization ($r = -0.29$) and visual memory scores ($r =$ -0.27); no significant correlation with arsenic Adjusted for age
Valdez Jimenez <i>et al.</i> (2017)	Cohort (Prospective) Durango City and Lagos de Moreno/infants [65]	Drinking water Range: 0.5–12.5 mg/L (all trimesters) Maternal urine Range: 0.16–8.2 mg/L (all trimesters)	Infants (ages 3–15 months)	Mental development index (MDI): Bayley Scales of Infant Development II (BSID-II)	Significant correlation between maternal urinary fluoride and MDI score during first trimester (adjusted $\beta = -19.05$; SE = 8.9) and second trimester (adjusted $\beta = -19.34$; SE = 7.46) Adjusted for gestational age, child's age, marginality index, and type of drinking water

Table 6. Studies on Neurodevelopmental and Cognitive Function in Humans ^{a,b}					
Study	Study Design (Location/Subjects) [n]	Exposure Measures and Summary Statistics	Assessment Timing	Outcome and Methods	Neurological Outcome Summary
Bashash <i>et al.</i> (2017)	Cohort (prospective) Mexico City/Early Life Exposures in Mexico to Environmental Toxicants (ELEMENT) participants [299] GCI analysis [287]	Maternal urine during pregnancy Mean (SD): 0.90 (0.35) mg/L Children's urine Mean (SD): 0.82 (0.38) mg/L	Children (age 4 years)	General cognitive index (GCI): McCarthy Scales of Children's Abilities (MSCA)	Significant effect between maternal urinary fluoride and offspring GCI score (adjusted $\beta = -3.15$; 95% CI: $-5.42, -0.87$); associations with children's urine not significant Adjusted for gestational age, weight at birth, child's gender, parity (being the first child), age at outcome measurement, and maternal characteristics including smoking history (ever smoked during the pregnancy vs. nonsmoker), marital status (married vs not married), age at delivery, IQ, education, and cohort
Bashash <i>et al.</i> (2018)	Cohort (prospective) Mexico City/Early Life Exposures in Mexico to Environmental Toxicants (ELEMENT) participants [210]	Maternal urine during pregnancy Mean 0.85 (95% CI: 0.81, 0.90) mg/L	Children (ages 6–12 years)	ADHD: Conners' Rating Scales-Revised (CRS-R)	Significant associations between maternal urinary fluoride and CRS-R scores including Cognitive Problems + Inattention Index (adjusted $\beta = 2.54$; 95% CI: 0.44, 4.63), DSM-IV Inattention Index (adjusted $\beta = 2.84$; 95% CI: 0.84, 4.84), DSM-IV ADHD Total Index (adjusted $\beta = 2.38$; 95% CI: 0.42, 4.34), and ADHD Index (adjusted $\beta = 2.47$; 95% CI: 0.43, 4.50) Adjusted for gestational age, birth weight, child's gender, parity, age at outcome measurement, and maternal characteristics including smoking history (ever smoked vs. nonsmoker), marital status (married vs. not married), education, socioeconomic status, and cohort

Table 6. Studies on Neurodevelopmental and Cognitive Function in Humans ^{a,b}					
Study	Study Design (Location/Subjects) [n]	Exposure Measures and Summary Statistics	Assessment Timing	Outcome and Methods	Neurological Outcome Summary
Canada					
Barberio <i>et al.</i> (2017b)	Cross-sectional General population/ Canadian Health Measures Survey (Cycles 2 and 3) [2,221]	Children's urine Mean Cycle 2: 32.06 (95% CI: 29.65, 34.46) µmol/L Mean Cycle 3: 26.17 (95% CI: 22.57, 29.76) µmol/L	Children (ages 3–12 years)	Learning disability, ADHD (Cycle 2 only): Parent or child self-report	Significant increase in adjusted OR for learning disability (adjusted OR = 1.02; 95% CI: 1.00, 1.03) only when Cycle 2 and 3 were combined using unadjusted urinary fluoride (associations no longer significant once adjusted for creatinine and specific gravity); no significant associations found between urinary fluoride and ADHD (only evaluated in Cycle 2) Adjusted for child's age, child's gender, household income adequacy, and highest attained education in the household
Riddell <i>et al.</i> (2019)	Cross-sectional General population/ Canadian Health Measures Survey (Cycles 2 and 3) [3,745]	Children's urine Mean (SD): 0.61 (0.39) mg/L; non-fluoridated water-0.46 (0.32) mg/L, fluoridated water-0.82 (0.54) Drinking water Mean (SD): 0.23 (0.24) mg/L; non-fluoridated water-0.04 (0.06) mg/L, fluoridated water-0.49 (0.22)	Children (ages 6–17 years)	Hyperactivity/inattention: Strengths and Difficulties Questionnaire (SDQ) ADHD: parent or self- reported physician diagnosis	Significantly increased risk of ADHD with fluoride in tap water (adjusted OR = 6.10 per 1-mg/L increase; 95% CI: 1.60, 22.8) or community water fluoridation status (1.21; 95% CI: 1.03, 1.42), but not with urinary fluoride; similar results observed with attention symptoms based on the SDQ scores Adjusted for child's age, child's gender, child's BMI, ethnicity, parental education, household income, blood lead, and smoking in the home

Table 6. Studies on Neurodevelopmental and Cognitive Function in Humans ^{a,b}					
Study	Study Design (Location/Subjects) [n]	Exposure Measures and Summary Statistics	Assessment Timing	Outcome and Methods	Neurological Outcome Summary
Adult Studies					
Jacqmin <i>et al.</i> (1994)	Cross-sectional France (Gironde and Dordogne)/elderly adults [3,490]	Drinking water Range: 0.03–2.03 mg	Adults (ages ≥ 65 years)	Cognitive function: Mini-Mental State (MMS) Examination	No significant increase in the prevalence of cognitive impairment with increasing fluoride quartiles No statistical adjustment for confounders
Li <i>et al.</i> (2016)	Cross-sectional China (Inner Mongolia)/adults [511]	Drinking water intake and urinary fluoride Mean (SD) levels reported for a subset of subjects with normal scores (2.23 [2.23] mg and 1.46 [1.04] mg/L, respectively) and subjects with cognitive impairment (3.62 [6.71] mg and 2.47 [2.88] mg/L, respectively)	Adults (ages ≥ 60 years)	Cognitive function: MMS Examination	Results suggested that degree of fluoride exposure was consistent with severity of skeletal fluorosis, and fluoride exposure may be a risk factor for cognitive impairment; however, neither water fluoride intake (adjusted ORs = 0.94 [95% CI: 0.85, 1.04] and 0.86 [95% CI: 0.69, 1.06] in the moderate and severe cognitive impairment groups, respectively) nor urinary fluoride levels (adjusted ORs = 1.12 [95% CI: 0.89, 1.42] and 1.25 [95% CI: 0.87, 1.81] in the moderate and severe cognitive impairment groups, respectively) were significantly correlated with cognitive impairment Adjusted for sex, age, education, marital status (married vs. not married), alcohol consumption (non-drinkers, light drinkers, moderate to heavy drinkers), smoking history (never smoker, ex-smoker, light smoker, heavy smoker), and serum homocysteine levels

*Three additional publications based on subsample (i.e., 50–60 children) of the larger Yu *et al.* (2018) cohort were identified (Zhao *et al.* 2020, Zhou *et al.* 2019, Zhao *et al.* 2019); however, these publications focused on mechanistic considerations and are not included in the study totals for IQ because the main study by Yu *et al.* (2018) is considered a better representation of the IQ results.

^aIncludes lower risk-of-bias studies.

^bDefinitions: **ADHD**: attention-deficit/hyperactivity disorder; **GCI**: General Cognitive Index; **GM**: geometric mean; **HOME**: Home Observation Measurement of the Environment; **IQ**: intelligence quotient; **MSCA**: McCarthy Scales of Children's Abilities; **WASI**: Wechsler Abbreviated Scale of Intelligence (Spanish version); **WISC-IV**: Wechsler Intelligence Scale for Children-Revised; **WRAML**: Wide Range Assessment of Memory and Learning; **WRAVMA**: Wide Range Assessment of Visual Motor Ability.

Overall Risk-of-bias Discussion of the Body of Evidence

The confidence rating for the body of evidence in humans was based on studies with the lowest potential for bias (i.e., studies rated probably low or definitely low risk of bias for at least two of the three key risk-of-bias questions). Each of these 28 studies (including 26 studies in children and 2 in adults) had little or no risk-of-bias concerns, and confidence in the body of evidence was not

downgraded for risk of bias. However, the remaining studies in the human body of evidence were rated as probably high or definitely high risk of bias for at least two key risk-of-bias questions or had other major concerns. Risk-of-bias ratings for individual studies for all questions are available in [Figure A3-1](#) and [Figure A3-3](#). Among the studies with lower potential for bias (see [Figure A3-1](#) and [Figure A3-2](#)), the key risk-of-bias question with the most potential for bias was the potential for confounding. Potential confounding was a concern for 5 of the 26 lower risk-of-bias studies in children (see *Confounding* for further discussion). Among the studies with higher overall potential for bias, there were a number of risk-of-bias concerns, including potential confounding, poor exposure characterization, poor outcome assessment, and, in many cases, potential concern with participant selection (see [Figure A3-3](#) and [Figure A3-4](#)). Many of the studies (n = 32) included in the entire human body of evidence were initially published in a foreign language (mainly Chinese) and were either translated and published in volume 41 of the journal *Fluoride* (n = 19) or were translated by the Fluoride Action Network (n = 13) (http://fluoridealert.org/researchers/translations/complete_archive/). Most of these studies were considered to have high potential for bias due to lack of information across many key risk-of-bias questions. Therefore, in order to assess if the lack of information relevant to key risk-of-bias concerns was the result of a loss in translation, the original Chinese publications and the translated versions of the five studies that had the most potential for being included in the lower risk-of-bias group of studies were reviewed to determine if any of the risk-of-bias concerns could be addressed (An *et al.* 1992, Chen *et al.* 1991 [translated in Chen *et al.* 2008], Du *et al.* 1992 [translated in Du *et al.* 2008], Guo *et al.* 1991 [translated in Guo *et al.* 2008a], Li *et al.* 2009). For all five studies, the translations were determined to be accurate and there was no impact on the key risk-of-bias concerns.

Confounding

Potential confounding variables and/or effect modifiers that were considered key for all studies, populations, and outcomes included child's age, child's sex, and socioeconomic status (e.g., maternal education, household income, marital status, crowding). Additional potential confounding variables and/or effect modifiers considered important for this evaluation depending on the study population and outcome included race/ethnicity; maternal demographics (e.g., maternal age, body mass index [BMI]); parental behavioral and mental health disorders (e.g., ADHD, depression); smoking (e.g., maternal smoking status, secondhand tobacco smoke exposure); reproductive factors (e.g., parity); nutrition (e.g., BMI, growth, anemia); iodine deficiency/excess; minerals and other chemicals in water associated with neurotoxicity (e.g., arsenic, lead); maternal and paternal IQ; and quantity and quality of caregiving environment (e.g., Home Observation Measurement of the Environment [HOME] score). To be assigned a rating of probably low risk of bias for the key risk-of-bias question regarding confounding, studies were not required to address every potential confounder listed; however, studies were required to address the three key covariates for all studies, the potential for co-exposures if applicable (e.g., arsenic and lead, both of which could affect cognitive function), and any other potential confounders considered important for the specific study population and outcome. For example, studies of populations in China, India, and Mexico, where there is concern for exposures to high fluoride and high arsenic, were required to address arsenic, and smoking needed to be addressed in studies of adults when dementia was evaluated. In order to identify areas of China, India, and Mexico where arsenic is a concern, groundwater quality maps were evaluated (<https://www.gapmaps.org/Home/Public#>) (Podgorski and Berg 2020). If no arsenic measurements were available for the area, the arsenic groundwater quality predictions from the global arsenic 2020 map were used (Podgorski and Berg 2020). If an area had less than 50% probability of having arsenic levels greater than 10 µg/L (the WHO guideline concentration), the area was considered not to have an issue with arsenic that needed to be addressed by the study authors.

Among studies with lower risk-of-bias concerns, 21 of the 26 studies were considered to have lower potential for bias due to confounding. Relative to confounders considered key for all studies and populations (i.e., age, sex, and SES), one study did not address age, one study did not address sex, and two studies did not account for indicators of SES (e.g., parental education, household income). Nine of the 26 lower risk-of-bias studies accounted for maternal or family member smoking. Potential confounding related to co-exposure to arsenic was not accounted for in five lower risk-of-bias studies and was the main potential concern in these studies; however, three of these studies (Xiang *et al.* 2011, Wang *et al.* 2012, Xiang *et al.* 2003a) were still considered low risk of bias for confounding due to the fact that arsenic was observed in the low fluoride areas (which would bias the effect toward the null), but an effect was still observed. The other two studies did not address arsenic and were in areas that had potential for arsenic exposure to occur (Soto-Barreras *et al.* 2019, Valdez Jimenez *et al.* 2017). Seven studies did not consider co-exposures to lead; however, for all of these studies this co-exposure was considered unlikely to have an impact in these study populations as there was no evidence that lead was prevalent or occurring in relation to fluoride.

Although there is variability in the potential confounders considered and differences in populations evaluated, the consistency of the results among the lower risk-of-bias studies indicates that confounding is not a major concern in this body of evidence. Even though 5 of 26 lower risk-of-bias studies in children are considered to have higher potential for bias due to confounding that could not be ruled out for that specific population and outcome (see [Figure 6](#)), results were consistent across multiple populations; all but two of the lower risk-of-bias studies in children reported an association between higher fluoride exposure and lower IQ or another cognitive effect. Seven of the lower risk-of-bias studies confirmed the robustness of the results by conducting sensitivity analyses (Bashash *et al.* 2018, Bashash *et al.* 2017, Green *et al.* 2019, Yu *et al.* 2018, Wang *et al.* 2020a, Wang *et al.* 2020b, Till *et al.* 2020). None of the sensitivity analyses adjusting for additional confounders found meaningful shifts in the association between fluoride exposure and IQ or other measures of cognitive function. Bashash *et al.* (2017) found that adjusting for HOME score increased the association between maternal urinary fluoride and children's IQ. Bashash *et al.* (2018) examined several potential confounders in sensitivity analyses involving subsets of participants, including HOME scores, child contemporaneous fluoride exposure measured by child urinary fluoride adjusted for specific gravity, and maternal lead and mercury exposures. The authors reported that no sensitivity analyses indicated appreciable changes in the fluoride-related association with behaviors related to ADHD, nor did they find evidence of effect modification between sex and maternal urinary fluoride. Green *et al.* (2019) found that adjusting for lead, mercury, manganese, perfluorooctanoic acid, and arsenic concentrations did not substantially alter the associations with IQ. Sensitivity analyses by Yu *et al.* (2018) that adjusted for covariates (including age, sex, and socioeconomic status) did not find differences in the results compared to the primary analyses. Both Wang *et al.* (2020a) and Wang *et al.* (2020b) found the results of the sensitivity analysis to be the same as the results from the preliminary analysis. Till *et al.* (2020) found that adjusting for maternal urinary fluoride levels had little effect on the results.

As previously mentioned, most of the higher risk-of-bias studies in the human body of evidence did not address the potential confounders of greatest concern. Many of these studies conducted only simple statistical analyses without accounting for any potential confounders (50 of 61 higher risk-of-bias studies), and many studies did not report whether the study subjects were from areas of similar socioeconomic status or environmental conditions (n = 20 higher risk-of-bias studies). Potential confounding related to important co-exposures (e.g., arsenic and lead) was often not addressed in higher risk-of-bias studies. In studies where there was high exposure to fluoride via drinking water with high naturally-occurring fluoride or from the use of coal-containing fluoride, most researchers did not

This DRAFT Monograph is distributed solely for the purpose of pre-dissemination peer review and does not represent and should not be construed to represent any NTP determination or policy.

account for potential exposures to arsenic, which is commonly found in coal and drinking water in fluoride-endemic areas of China and Mexico. In general, researchers did not account for potential exposures to lead; however, studies reporting lead levels in fluoride-endemic areas, including areas in China, often reported low levels of lead (Xiang *et al.* 2011, Choi *et al.* 2012, Seraj *et al.* 2012, Choi *et al.* 2015, Yu *et al.* 2018, Saxena *et al.* 2012, Xiang *et al.* 2003b). Therefore, lead is not assumed to be a common exposure in fluoride-endemic areas. Most of the studies did not account for smoking or socioeconomic status, nor did they provide information to lessen the risk-of-bias concern (e.g., list of study characteristics indicating no significant differences between comparison groups). However, as noted for the lower risk-of-bias studies, given the consistency of the evidence, confounding among higher risk-of-bias studies is likely less of a concern for the body of evidence as a whole than for any individual study.

Figure 6. Potential Confounders Considered in Lower Risk-of-bias Studies Conducted in Children

Study (Location) ¹	Potential Confounding Factors Considered ²														Notes	Reported Effect of Fluoride ⁴		
	Subject Characteristics				Other Exposures				Socioeconomic Factors		Parental Characteristics			Other ³				
	Age	Sex	Race/Ethnicity	Health Factors ⁵	Arsenic	Smoking	Iodine	Lead	Other ⁶	SES	Caregiving Environment (e.g., HOME score)	Demographics ⁷	Reproductive Factors ⁸	Health Factors ⁹			IQ	
Overall RoB Rating for Confounding: Probably Low																		
Barberio 2017b (Canada)	✓	✓	–	–	✓	–	–	✓	–	✓	–	–	–	–	–	Other exposures: Hg, Ca Demographics: maternal age	Yes	
Bashash 2017 (Mexico)	✓	✓	–	–	✓	✓	–	✓	✓	✓	✓	✓	–	✓	✓	Reproductive: parity, birth order, birth weight, gestational age at delivery Other: cohort	Yes	
Bashash 2018 (Mexico)	✓	✓	–	–	✓	✓	–	✓	✓	✓	✓	✓	–	–	✓	Other exposures: Hg, Ca Demographics: maternal age Reproductive: parity, birth order, birth weight, gestational age at delivery Other: cohort	Yes	
Choi 2015 (China)	✓	✓	–	✓	✓	–	–	✓	–	✓	–	✓	✓	✓	–	✓	Health: subject Fe deficiency, illnesses before age 3, medical history of subject and caretakers Demographics: parental age Reproductive: parity Other: residential history	Yes
Cui 2018 (China)	✓	✓	✓	✓	✓	✓	✓	–	–	✓	–	✓	✓	✓	–	✓	Health: subject BMI, stress/anger/anxiety/depression, psychological trauma, having a cold, in relatives; thyroid diseases, cancer, mental retardation Demographics: maternal age Reproductive: abnormal birth Other: alcohol consumption, proximity to factory, physical activity, various dietary factors, environmental noise	Yes
Green 2019 (Canada)	✓	✓	✓	–	✓	✓	–	✓	✓	✓	✓	✓	✓	–	–	✓	Other exposures: Hg, Mn, PFOA Demographics: parental age, pre-pregnancy BMI Reproductive: parity, weeks of gestation, birth weight, maternal chronic condition during pregnancy Other: alcohol consumption, birth country, voiding interval in urine sampling, breastfeeding duration	Yes
Li et al., 2004 (translated in Li 2008a) (China)	✓	✓	–	–	✓	–	–	–	–	✓	–	✓	✓	–	–	–	Demographics: living habits, cultural background Reproductive: gestational age, birth weight, birth method Other: nutritional conditions	Yes
Riddell 2019 (Canada)	✓	✓	✓	✓	✓	✓	–	✓	–	✓	–	–	–	–	–	–	Health: subject BMI	Yes
Rocha-Amador 2007 (Mexico)	✓	✓	–	✓	✓	–	–	✓	–	✓	–	–	–	–	–	–	Health: subject height and weight by age, transferrin saturation	Yes
Saxena 2012 (India)	✓	✓	–	✓	✓	–	✓	✓	–	✓	–	–	–	–	–	✓	Health: subject height for age ratio, weight for height ratio, medical history Other: residential history	Yes
Seraj 2012 (Iran)	✓	✓	–	–	✓	–	✓	✓	–	✓	–	–	–	–	–	✓	Other: fluorosis intensity	Yes
Sudhir 2009 (India)	✓	✓	–	–	✓	–	–	✓	–	✓	–	–	–	–	–	✓	Other: staple food consumed, liquids routinely consumed, aids used for oral hygiene maintenance (fluoridated or nonfluoridated)	Yes
Till 2020 (Canada)	✓	✓	✓	–	✓	✓	–	–	–	✓	✓	–	–	–	–	✓	Other: city	Yes
Trivedi 2012b (India)	✓	✓	–	–	✓	–	✓	–	–	✓	–	–	–	–	–	–		Yes
Wang 2020a (China)	✓	✓	–	✓	✓	–	–	✓	✓	✓	–	✓	–	–	–	–	Other exposures: cadmium and mercury Health: subject BMI Demographics: mother and father migration, living habits Other: diet, industrial pollution within 1 km of living environment	Yes
Wang 2020b (China)	✓	✓	–	✓	✓	✓	✓	✓	–	✓	–	–	✓	–	–	✓	Health: subject BMI, exclusions based on diseases affecting intelligence, history of trauma or neurological disorders, positive screening test history Reproductive: low birth weight Other: alcohol consumption	Yes
Wang 2012 (China)	✓	✓	–	✓	–	–	✓	✓	–	✓	–	–	–	✓	–	✓	Health: medical conditions Other: transportation, natural environment, and lifestyle	Yes
Xiang 2003 (China)	✓	✓	–	–	–	–	✓	✓	–	✓	–	–	–	–	–	–		Yes
Xiang 2011 (China)	✓	✓	–	–	–	–	✓	✓	–	✓	–	–	–	–	–	–		Yes
Yu 2018 (China)	✓	✓	–	✓	✓	✓	✓	✓	✓	✓	–	–	✓	–	–	✓	Health: subject BMI Reproductive: disease history during pregnancy, delivery conditions Other: dental fluorosis prevalence, consanguineous marriage	Yes
Zhang 2015b (China)	✓	✓	–	✓	✓	–	✓	✓	✓	✓	–	–	–	–	–	✓	Health: subject physical and mental health status Other: thyroid hormone levels, residential history, having knowledge of fluorosis, COMT genotype	Yes

Study (Location) ¹	Potential Confounding Factors Considered ²													Notes	Reported Effect of Fluoride ⁴			
	Subject Characteristics			Other Exposures				Socioeconomic Factors		Parental Characteristics			Other ³					
	Age	Sex	Race/Ethnicity	Health Factors ³	Arsenic	Smoking	Iodine	Lead	Other ³	SES	Caregiving Environment (e.g., HOME score)	Demographics ³	Reproductive Factors ³			Health Factors ³	IQ	
Overall RoB Rating for Confounding: Probably High																		
Cui 2020 (China)	-	√	-	√	√	√	√	-	-	√	-	√	√	√	-	√	Health: stress/anger/anxiety, having a cold, in relatives: mental retardation Demographics: maternal age Reproductive: abnormal birth, smoking and drinking during pregnancy Other: thyroid hormone levels	No
Ding 2011 (China)	√	-	-	-	√	-	√	√	-	-	-	-	-	-	-	-	-	Yes
Rocha-Amador 2009 (Mexico)	√	√	-	√	√	-	-	√	-	-	-	-	-	-	-	-	Health: subject height and weight by age	Yes
Soto-Barreras 2019 (Mexico)	√	√	-	-	-	-	-	-	-	√	-	-	-	-	-	-	-	No
Valdez Jimenez 2017 (Mexico)	√	√	-	-	-	-	-	-	-	√	-	√	√	√	-	√	Demographics: maternal age Health: pre-pregnancy history of drugs, vaccines, diseases Reproductive: prenatal history, parity, type of birth, week of birth, weight and length at birth, gestational age, Apgar and health conditions of the baby during the first month of life Other: infant feeding type (breastfeeding, formula)	Yes

Notes:

¹Includes all lower risk-of-bias studies in children. Studies are organized as those with an overall risk-of-bias rating for confounding as probably low (green) followed by those with an overall risk-of-bias rating for confounding as probably high (yellow).

²Potential confounding factors and/or effect modifiers represented here are those considered important for this evaluation. See study details provided in HAWC for information on additional confounders.

Factors outlined in blue (subject age, subject sex, arsenic, SES) are considered key confounders.

A √ indicates that a factor was considered (and may or may not have been adjusted for in final model). For 'Other Exposures', a √ might also be used when a co-exposure was not expected to be an issue because there is no evidence to indicate that the co-exposure was prevalent or occurring in relation to fluoride. See risk-of-bias explanations in HAWC for details. A hyphen (-) indicates that the factor was not considered.

³See the "Notes" column for additional details.

⁴Extent of reported effects varies by study. "Yes" indicates that study authors reported one or more significant effects on IQ or other cognitive functions associated with fluoride exposure.

Exposure assessment

Exposure was assessed using a variety of methods in the human body of evidence. Studies provided varying levels of details on the methods used and employed different exposure characterization methods to group study subjects into exposed and reference groups. Exposure metrics included spot urine (from children or mothers during at least one trimester), serum, individual drinking water, intake from infant formula, estimated total exposure dose, municipal drinking water (with residence information), area of residence (endemic versus a non-endemic fluorosis area with or without individual validation of exposure), burning coal (with or without fluoride), and occupation type. Analytical methods to measure fluoride in biological or water samples also varied, some of which included atomic absorption, ion selective electrode methods, colorimetric methods, or the hexamethyldisiloxane microdiffusion method. Individual-level measures of exposure were generally considered more accurate than group-level measures; however, using group-level measures (e.g., endemic versus non-endemic area) in an analysis was less of a concern if the study provided water or urine fluoride levels from some individuals to verify that there were differences in the fluoride exposure between groups. Studies that provided results by area but also reported individual urinary or serum fluoride concentrations or other biochemical measures, including dental fluorosis in the children or urinary levels in mothers during pregnancy, were considered to have probably low risk of bias.

In general, there were few or no risk-of-bias concerns regarding exposure assessment in the lower risk-of-bias studies. Many of the lower risk-of-bias studies used individual urine or water measures with appropriate analyses. Urinary fluoride levels include all ingested fluoride and are considered a valid measure to estimate fluoride exposure (Villa *et al.* 2010, Watanabe *et al.* 1995); however, some concerns exist. Urinary fluoride is thought to reflect recent exposure but can be influenced by the timing of exposure (e.g., when water was last consumed, when teeth were last brushed). When compared to 24-hour urine samples, spot urine samples are more prone to these influences and can also be affected by differences in dilution; however, many studies attempted to account for dilution either using urinary creatinine or specific gravity. Good correlations between 24-hour samples and urinary fluoride concentrations from spot samples adjusted for urinary dilution have been described (Zohouri *et al.* 2006). Despite potential issues with spot urine samples, if authors made appropriate efforts to reduce the concern for bias, studies that used this metric were generally considered to have probably low risk of bias for exposure.

Although there are concerns related to using maternal urine samples, many studies provide evidence to suggest that urinary fluoride is a reasonable measure of exposure. Using three methods to account for urine dilution, Till *et al.* (2018) reported that adjusted risk estimates did not differ from unadjusted estimates. Analyzing the same study population as Till *et al.* (2018), Green *et al.* (2019) found that adjusting for time of urine collection or time of collection since last void during pregnancy did not substantially affect associations with IQ results in either boys or girls. In addition, adjusting the maternal urinary fluoride for creatinine did not substantially alter the association observed (Green *et al.* 2019). To provide a more accurate and sensitive measurement of maternal urinary fluoride than a single measurement provides, Green *et al.* (2019) only included participants with valid fluoride measurements at each trimester in their analysis. Several other studies also measured urinary fluoride multiple times throughout pregnancy (Bashash *et al.* 2018, Bashash *et al.* 2017, Green *et al.* 2019, Valdez Jimenez *et al.* 2017). Other studies demonstrated correlations between the urinary fluoride and fluoride in the drinking water, fluorosis, or estimated dose based on water (Green *et al.* 2019, Saxena *et al.* 2012, Zhang *et al.* 2015b, Ding *et al.* 2011, Choi *et al.* 2015, Yu *et al.* 2018). Till *et al.* (2018) demonstrated that there was a linear association between urinary fluoride concentrations in pregnant women and drinking water fluoride concentrations regardless of method to correct for urine dilution or whether or not

adjustments were made for dilution. Bashash *et al.* (2017) excluded exposure outliers but found that doing so did not change the results in a meaningful way. Taken together, these studies suggest that urinary fluoride is a reasonable measure of exposure despite some of the potential issues.

A frequent critical limitation among the higher risk-of-bias studies was lack of information regarding exposure or poor exposure characterization. Many of the higher risk-of-bias studies only compared subjects living in two regions with differing levels of fluoride exposure, and while most of them did provide some differentiation in levels of fluoride between the areas, limited or no individual exposure information was reported. Among studies that provided drinking water levels of fluoride in two areas being compared, sufficient information to determine if the individual study subjects were exposed to these levels was often not reported. Some studies also lacked information on fluoride analysis methods and timing of the exposure measurements. In some cases ($n = 3$), study areas that were considered endemic for dental and/or skeletal fluorosis were compared to non-endemic areas, or high-fluoride areas were compared to low-fluoride areas, with no other information provided on fluoride levels in the areas (Sun *et al.* 1991, Li *et al.* 2003 [translated in Li *et al.* 2008c], Ren *et al.* 1989 [translated in Ren *et al.* 2008]). While living in an area endemic for fluorosis could be an indicator of exposure, these studies did not specify if the study subjects themselves had fluorosis. Another study used only dental fluorosis as a measure of fluoride exposure in subjects that were all from an endemic area with similar drinking water fluoride levels (Li *et al.* 2010).

Outcome assessment

Studies included in this evaluation used a wide variety of methods to measure IQ and other cognitive effects. Measures of IQ were generally standardized tests of IQ; however, for these standardized methods to be considered low potential for bias they needed to be conducted in the appropriate population or modified for the study population. Because results of these tests can be subjective, it was important that the outcome assessors were blind to the fluoride exposure when evaluating the results of the tests. If the study reported that the assessor was blind to the exposure, this was assumed to mean that the outcome assessor did not have any knowledge of the exposure, including whether the study subjects were from high-fluoride communities.

The lower risk-of-bias studies have few concerns regarding outcome assessment. Four studies (Barberio *et al.* 2017b, Riddell *et al.* 2019, Sudhir *et al.* 2009, Wang *et al.* 2020a) had concerns for potential bias in the outcome assessment and that was due to either the use of self-reported of outcomes or the lack of accounting for blinding at the time of the outcome assessment in cases where there was potential concern. The remainder of the studies used appropriate measures of IQ or other cognitive effects for the study population. Seventeen of the studies reported blinding of the outcome assessors or correspondence with the study authors indicated that it was not likely an issue. For the remainder of the studies, it was assumed that the outcome assessors were most likely blind because exposure was assessed via urine or drinking water obtained at the same time as the outcome assessment.

Among the studies with higher risk of bias, the main limitation in the outcome assessment was the lack of reporting on whether the outcome was assessed without knowledge of exposure. Although there is little concern that the children's knowledge of their own exposure would bias the way they took the IQ tests, there is potential for bias if the tests were administered by an interviewer, or if the scoring of results could be subjective (e.g., drawing tests), and the interviewer or scorer had knowledge of the children's exposure. Most of the studies did not provide sufficient information on the person scoring or administering the tests or other information on the assessment methods to alleviate concerns for potential interviewer or reviewer bias. In some cases, the outcomes were not considered sensitive

measures (e.g., Seguin Form Board Test to test for IQ), or the test was not considered appropriate for the study population (e.g., a test validated in a western population was used on a rural Chinese population).

IQ in Children

The results from 17 studies (3 prospective cohort and 14 cross-sectional studies from 13 different study populations) with lower potential for bias that evaluated IQ in children (Bashash *et al.* 2017, Choi *et al.* 2015, Ding *et al.* 2011, Rocha-Amador *et al.* 2007, Saxena *et al.* 2012, Seraj *et al.* 2012, Xiang *et al.* 2003a, Xiang *et al.* 2011, Zhang *et al.* 2015b, Yu *et al.* 2018, Green *et al.* 2019, Cui *et al.* 2018, Wang *et al.* 2020b, Wang *et al.* 2012, Sudhir *et al.* 2009, Till *et al.* 2020, Trivedi *et al.* 2012) provide consistent evidence that exposure to fluoride is associated with lower IQ scores (see [Figure D1](#) through [Figure D7](#)); however, the analyses performed and the specific results varied by study. Consistent results between increased fluoride levels and lower IQ scores were seen across studies using different exposure measures [e.g., single serum samples (Xiang *et al.* 2011, Zhang *et al.* 2015b), single spot urine samples in children (Xiang *et al.* 2003a, Rocha-Amador *et al.* 2007, Ding *et al.* 2011, Saxena *et al.* 2012, Zhang *et al.* 2015b, Cui *et al.* 2018, Yu *et al.* 2018, Wang *et al.* 2020b), and prenatal maternal urinary measures (Bashash *et al.* 2017, Green *et al.* 2019)] (see [Figure D6](#) and [Figure D7](#)). The consistency also occurs across different study designs and study populations. There were two studies with lower potential for bias (Cui *et al.* 2020, Soto-Barreras *et al.* 2019) that did not provide evidence of an association between fluoride exposure and IQ, but evaluating the association between fluoride and IQ levels was not the primary focus in either of these studies.

The three prospective cohort studies all found an association between increasing fluoride exposure and lower IQ in children. Two of the studies (Green *et al.* 2019, Till *et al.* 2020) were based on the same study population but evaluated fluoride exposure differently. Bashash *et al.* (2017) observed a significant inverse association between children's IQ and maternal urinary fluoride during pregnancy (measured during all three trimesters and included if at least one measurement was available; an increase of 0.5 mg/L of maternal urinary fluoride was associated with a 2.5-point lower IQ score [95% CI: -4.12, -0.59]) in boys and girls combined (see [Figure D7](#)); however, the association between IQ level and children's urinary fluoride levels, while inverse, was not significant (single spot urine sample; an increase of 0.5 mg/L of child urinary fluoride was associated with a 0.89-point lower IQ score [95% CI: -2.63, 0.85]) (Bashash *et al.* 2017). Green *et al.* (2019) also observed a significantly lower IQ for boys associated with maternal urinary fluoride averaged across trimesters (a significant 4.49-point lower IQ score [95% CI: -8.38, -0.60] in IQ per 1-mg/L increase in maternal urinary fluoride); results were not significant in girls (2.40-point increase [95% CI: -2.53, 7.33] in IQ) or in boys and girls combined (1.95-point lower IQ score per 1-mg/L increase; 95% CI: -5.19, 1.28). Other measures of prenatal exposure (maternal fluoride intake or water fluoride concentrations) were associated with lower IQ scores in boys and girls combined although the authors did not report boys and girls separately, as they found no significant effect measure modification between child sex and fluoride exposure in these analyses (Green *et al.* 2019). Specifically, when evaluating the association between estimated maternal fluoride intake based on maternal water and beverage consumption during pregnancy and IQ in children, a 1-mg increase in daily maternal consumption of fluoride during pregnancy was associated with a significantly lower IQ score of 3.66 points in boys and girls combined (95% CI: -7.16, -0.15). Similarly, water fluoride concentrations for pregnant women from fluoridated areas (mean water fluoride levels of 0.59 ± 0.08 mg/L) versus pregnant women from non-fluoridated areas (mean water fluoride levels of 0.13 ± 0.06 mg/L) were associated with a significant 5.29-point lower IQ score per 1-mg/L increase in fluoride in both boys and girls combined (95% CI: -10.39, -0.19) (Green *et al.* 2019). Using the same study population as Green *et al.* (2019), but using fluoride intake from formula or water concentrations in

formula-fed versus breastfed infants, Till *et al.* (2020) observed a significantly lower performance IQ scores regardless of the comparison used. They did not observe any effect on verbal IQ, and full-scale IQ was only significantly lower in formula-fed infants using water fluoride concentrations as the exposure measure. All other comparisons showed negative associations but were not significant.

Cross-sectional studies also demonstrated a consistent association between fluoride and lower IQ scores. Rocha-Amador *et al.* (2007) observed significant negative correlations between IQ and both water and children's single spot urinary fluoride levels in a population in Mexico (adjusted $\beta = -10.2$ per log fluoride increase [CIs not reported] and -16.9 per log fluoride increase [CIs not reported], respectively) (see [Figure D7](#)). The authors also observed a significant inverse association between IQ and children's drinking water and single spot urinary arsenic levels (adjusted $\beta = -6.15$ [CIs not reported] and -5.72 [CIs not reported], respectively). Because fluoride and arsenic were highly correlated in the study area, the authors were not able to adjust for exposure to arsenic when evaluating the effects of fluoride exposure (Rocha-Amador *et al.* 2007). Ding *et al.* (2011) reported a negative dose-response relationship between children's single spot urinary fluoride levels and IQ (see [Figure D4](#)); after adjusting for age, using multiple linear regression, they found a 0.59-point lower IQ score (95% CI: $-1.09, -0.08$) per 1-mg/L increase in urinary fluoride (p -value < 0.0001) (see [Figure D7](#)). Cui *et al.* (2018) observed a significant association between log-transformed children's single spot urine fluoride and lower IQ scores (2.47-point lower IQ scores [95% CI: $-4.93, -0.01$] per unit increase in urinary fluoride), and the association was the strongest in subjects with the TT polymorphism in the dopamine receptor D2 gene which, according to the authors, probably results in a reduced D2 receptor density (12.31-point lower IQ score [95% CI: $-18.69, -5.94$] per unit increase in urinary fluoride) (Cui *et al.* 2018).

Although Green *et al.* (2019) observed a significant negative association between maternal fluoride levels and IQ scores in boys but not girls in a Canadian population, sex differences were not observed in a cross-sectional study conducted using children spot urine fluoride concentrations in China (Wang *et al.* 2020b). Wang *et al.* (2020b) evaluated boys and girls combined and separately and observed significant decreasing trends in the sexes both combined and alone by urinary fluoride quartiles. When evaluated as a continuous variable, spot urinary fluoride levels (per 1-mg/L increase) were significantly associated with lower IQ scores in both girls (-1.379 [95%CI: $-2.628, -0.129$]) and boys (-1.037 [95% CI: $-2.040, -0.035$]), as well as, combined (-1.214 [95%CI: $-1.987, -0.442$]). Green *et al.* (2019) did not find any sex difference when using water fluoride concentrations, but Wang *et al.* (2020b) found that based on water fluoride quartiles there was a significant trend in girls and in boys and girls combined but not in boys alone. While there was a decreasing trend in boys, the results did not achieve statistical significance ($p = 0.077$). However, when water fluoride levels were evaluated as a continuous variable (per 1 mg/L increase), there were significant associations between lower IQ scores in both girls (-1.649 [95%CI: $-3.201, -0.097$]) and boys (-1.422 [95%CI: $-2.792, -0.053$]), as well as, combined (-1.587 [95%CI: $-2.607, -0.568$]).

Other cross-sectional studies also observed consistent results across populations, but there were some slight variations based on exposure measurement, level of exposure, or based on the outcome measured. Choi *et al.* (2015) conducted a pilot study with 51 children in an area of China with a wide range of fluoride concentrations in the drinking water. Aside from observing no association between the square root block design test score and fluoride exposure from drinking water, the authors observed consistent negative associations between IQ measures and fluoride in children's single spot urine or drinking water and significant associations between specific tasks from an omnibus IQ test (i.e., significantly lower WISC-IV backward and total digit span scores) and fluoride exposure based on moderate or severe dental fluorosis in children (see [Figure D7](#)). While observing no association between

IQ and low children's single spot urinary fluoride levels (0.01–1.60 mg/L), Yu *et al.* (2018) observed significant negative associations (p values not reported) between IQ and median children's urinary fluoride levels (1.60–2.50 mg/L)—with an IQ score 2.67 points lower (95% CI: –4.67, –0.68) for every 0.5-mg/L increment of urinary fluoride—and high children's urinary fluoride levels at 2.50–5.54 mg/L with an IQ score of 0.84 points lower (95% CI: –2.18, 0.50) for every 0.5-mg/L increment of urinary fluoride (see [Figure D7](#)). The authors also reported a significant negative association between drinking water fluoride levels at 3.40–3.90 mg/L (4.29-point lower IQ score [95% CI: –8.09, –0.48] for every 0.5-mg/L increment of water fluoride); a 0.04-point lower IQ score (95% CI: –0.33, 0.24) was observed for 0.5-mg/L increments of water fluoride at levels of 0.20–3.40 mg/L. When comparing water fluoride concentrations of >1 mg/L to ≤1 mg/L, there was an increased risk (adjusted OR = 1.25; 95% CI: 0.69, 2.26) for marginal intelligence (i.e., IQ score = 70–79) and a decreased risk (adjusted OR = 0.47; 95% CI: 0.32, 0.71) of excellent intelligence (i.e., IQ score ≥ 130) (see [Figure D4](#)). Similar results were observed using children's urinary fluoride levels (adjusted OR for marginal intelligence = 1.44; 95% CI: 0.72, 2.91; adjusted OR for excellent intelligence = 0.49; 95% CI: 0.26, 0.93) (Yu *et al.* 2018).

Two lower risk-of-bias studies (Cui *et al.* 2020, Soto-Barreras *et al.* 2019) did not observe a significant association between fluoride and IQ in children; however, both studies only performed simple comparisons between IQ and fluoride exposure. Cui *et al.* (2020) studied children in the same region as Cui *et al.* (2018)—and possibly included some of the same subjects but over a longer timeframe—and did not observe a significant change in IQ score with increasing urinary fluoride levels. Although there was a 2-point drop in IQ between the lowest fluoride exposure group (i.e., spot urine fluoride < 1.6 mg/L) and the highest fluoride exposure group (i.e., ≥ 2.5 mg/L), the difference in IQ (112.16 ± 11.50 versus 110.00 ± 14.92) was not significant (p = 0.58). However, this study did not account for age in the analysis, even though they reported a significant difference in IQ score based on age (p < 0.001). Soto-Barreras *et al.* (2019) also did not find an association between various fluoride exposure metrics (water, spot urine, exposure dose, and fluorosis index) and IQ grade. However, this study only compared fluoride exposure levels within the 5 IQ grades and did not adjust for any potential confounders.

The results from 47 studies with higher potential for bias that evaluated IQ in children provide consistent supporting evidence of decrements in IQ associated with exposures to fluoride. Forty-one of the 47 studies reported an association between high fluoride exposure and lower IQ scores in children.

Meta-analysis

In response to the recommendations of the NASEM review of the September 6, 2019 draft monograph (NASEM 2020), a two-part meta-analysis was conducted. The first part was an update to two previous meta-analyses (Choi *et al.* 2012, Duan *et al.* 2018) of group-level exposures from studies that reported a comparison of the mean IQ score between two or more exposure groups. The second part was a new meta-analysis and included studies with more precise individual-level exposures (e.g., urine, water, fluoride intake). The meta-analysis protocol can be found with the revised systematic review protocol posted in September 2020 (<https://ntp.niehs.nih.gov/go/785076>).

Group-level exposures

For the group-level exposure meta-analysis, a comparison on the mean outcome measure (IQ score) was conducted across two exposure groups (“exposed” and “reference”). If there were more than two exposure groups, the highest exposure group was designated the exposed group and the lowest exposure group was designated the reference group. For studies that had more than one exposed group (n = 17), a sensitivity analysis was performed to evaluate the impact of using any exposed group compared to the reference group. Using mean IQ levels with measures of uncertainty (95% confidence

interval [CI], standard error [SE], and sample size [N]) for exposed versus reference groups, the standardized mean difference (SMD) and corresponding 95% CI were calculated for each study. Given the heterogeneity of the studies, random effects models were used to obtain the pooled effect estimate, calculated as a weighted SMD with a corresponding 95% CI. These methods are consistent with both the Choi *et al.* (2012) and Duan *et al.* (2018) meta-analyses. More detailed methods are provided in [Appendix 5](#) and in the meta-analysis protocol, which can be found with the revised systematic review protocol posted in September 2020 (<https://ntp.niehs.nih.gov/go/785076>).

Characteristics of the 46 studies that compared mean IQ scores between groups of children with different levels of fluoride exposure are shown in [Table A-1](#). One study was conducted in New Zealand, 1 study was conducted in Mexico, 4 studies were conducted in Iran, 9 studies were conducted in India, and the remaining 31 studies were performed in China ([Table A-1](#)). Five study populations were exposed to fluoride from coal burning (Guo *et al.* 1991 [translated in Guo *et al.* 2008a], Li *et al.* 1994 [translated in Li *et al.* 2008b], Li *et al.* 1995, Li *et al.* 2009, Bai *et al.* 2014); otherwise, it is assumed that study populations were exposed to fluoride through drinking water. Measures of fluoride exposure included water fluoride ($n = 28$), dental fluorosis ($n = 7$), and other non-drinking water sources of exposure to fluoride (e.g., fluoride exposure from coal burning [$n = 11$]). Thirteen studies presented results for males and 12 studies reported results for females; 9 studies examined children < 10 years old and 11 studies examined children ≥ 10 years old. The CRT-RC was used to measure children's IQ in 23 studies. Other measures of IQ included Wechsler intelligence tests (Ren *et al.* 1989 [translated in Ren *et al.* 2008], Wang *et al.* 1996 [translated in Wang *et al.* 2008b], An *et al.* 1992, Broadbent *et al.* 2015), the Binet IQ test (Guo *et al.* 1991 [translated in Guo *et al.* 2008a], Xu *et al.* 1994), the Raven's test (Yao 1997, Yao *et al.* 1996, Seraj *et al.* 2006, Seraj *et al.* 2012, Eswar *et al.* 2011, Poureslami *et al.* 2011, Shivaprakash *et al.* 2011, Khan *et al.* 2015, Sebastian and Sunitha 2015, Mondal *et al.* 2016), the Raymond B Cattell test (Karimzade *et al.* 2014), the Japan IQ test (Sun *et al.* 1991, Zhang *et al.* 1998), the Index of Mental Capacity (Li *et al.* 1994 [translated in Li *et al.* 2008b]), the Sequin Form Board test (Nagarajappa *et al.* 2013), and other tests using a doctor-prepared questionnaire (Trivedi *et al.* 2012, Trivedi *et al.* 2007). This meta-analysis includes 27 studies that were also included in Choi *et al.* (2012) and 25 studies that were also included in Duan *et al.* (2018). Also included in this meta-analysis were an additional 3 studies published since the Duan *et al.* (2018) publication and 11 studies that were not captured in either of the previous meta-analyses. Overall, the updated group-level results were highly consistent with these previous meta-analyses (Choi *et al.* 2012, Duan *et al.* 2018) ([Table A5-1](#)).

The random-effects pooled SMD estimated from the 46 studies included in the meta-analysis was -0.50 (95% CI: $-0.61, -0.39$) ([Table A5-1](#), [Figure A5-1](#)). There was evidence of heterogeneity ($I^2 = 89\%$, $p < 0.001$, [Table A5-1](#)) and publication bias (funnel plot and Egger's $p < 0.001$, Begg's $p = 0.08$; [Figure A5-2](#), [Figure A5-3](#)). Eliminating publication bias through trim-and-fill analysis supports the results with an adjusted pooled effect estimate of -0.42 (95% CI: $-0.54, 0.30$) ([Figure A5-4](#)). Among the 46 studies, all but two showed SMD estimates that indicated an inverse association, ranging from -5.34 (95% CI: $-6.34, -4.34$) to -0.04 (95% CI: $-0.45, 0.36$). The studies with a positive association (Broadbent *et al.* 2015) reported an SMD estimate of 0.01 (95% CI: $-0.19, 0.22$) to 0.13 (95% CI: $-0.16, 0.42$). Three studies (Aravind *et al.* 2016, Kundu *et al.* 2015, Razdan *et al.* 2017) were excluded from the main analysis due to uncertainties about the way the intelligence assessment for children was performed, but sensitivity analyses that included these studies did not reveal any substantial changes in the pooled SMD estimate (-0.57 [95% CI: $-0.69, -0.45$]) (see [Figure A-35](#)).

Several subgroup analyses, discussed in [Appendix 5](#) and outlined in the meta-analysis protocol (found with the revised systematic review protocol posted in September 2020

[<https://ntp.niehs.nih.gov/go/785076>], included risk of bias, gender, age group, country, outcome assessment type, and exposure assessment type. Among the lower risk-of-bias studies ($n = 9$), the random-effects pooled SMD was -0.31 (95% CI: $-0.52, -0.10$) with an I^2 of 87% and heterogeneity test p -value < 0.001 (Table A5-1 and Figure A5-6). There was no evidence of publication bias (funnel plot and Egger's $p = 0.72$, Figure A5-7 and Figure A5-8). Among the higher risk-of-bias studies ($n = 37$), the random-effects pooled SMD was -0.56 (95% CI: $-0.68, -0.43$) with an I^2 of 88% and heterogeneity test p -value < 0.001 (Table A5-1 and Figure A5-6). There was evidence of publication bias among the higher risk-of-bias studies (funnel plot and Egger's $p < 0.001$, Figure A5-7 and Figure A5-8); eliminating publication bias through trim-and-fill analysis supports the results with an adjusted pooled SMD estimate of -0.35 (95% CI: $-0.50, -0.21$) (Figure A5-7 and Figure A5-9).

Subgroup analyses by gender, age group, country, outcome assessment type, and exposure assessment type further support the consistent and robust pattern of results (Table A5-1). Except for the subgroup analysis of the four studies from Iran, heterogeneity remained at an I^2 of $\geq 70\%$ when the analyses were restricted by subgroup. Sensitivity analyses that removed an outlier (Khan *et al.* 2015) or compared all exposed groups versus the reference (i.e., exposed groups were combined if a study reported more than one exposed group) also did not appreciably change the results (Figure A-45, Table A5-1, and Figure A-25).

Individual-level exposures

The individual-level exposure meta-analysis included 6 studies with individual-level exposures that reported effect estimates as beta coefficients and included a 95% CI or SE. Characteristics of the studies with individual-level exposures are shown on Table B-1. All studies included in this meta-analysis were considered lower risk of bias. Adjusted effect estimates were used, and if results from multiple models were reported within a single study, the most adjusted results were selected. (For more details, see the meta-analysis protocol, which can be found with the revised systematic review protocol posted in September 2020 [<https://ntp.niehs.nih.gov/go/785076>].) To ensure consistent units across studies, units of fluoride exposure were transformed to 1 mg/L. For Bashash *et al.* (2017), Yu *et al.* (2018), and Till *et al.* (2020), units of exposure were transformed from 0.5 mg/L to 1 mg/L. For Cui *et al.* (2018), units of exposure were transformed from 1 log mg/L to 1 mg/L. Cui *et al.* (2018) reported an association between IQ and log transformed exposure. A sensitivity analysis was performed to evaluate the impact of using Cui *et al.* (2018), since the relationship between IQ and exposure evaluated in this study was not linear (as was the case among the other studies included). Yu *et al.* (2018) reported estimates from piecewise linear regression models and provided three ranges for urinary fluoride exposure (low 0.01–1.60 mg/L, medium 1.60–2.50 mg/L, high 2.50–5.54 mg/L) and two ranges for water fluoride (low 0.20–3.40 mg/L and high 3.40–3.90 mg/L). Since these piecewise effect estimates are likely correlated, the study-specific pooled effect estimates were used for urine and water fluoride exposures for the overall effect meta-analysis. A sensitivity analysis was performed to evaluate the impact of using pooled estimates rather than piecewise estimates from Yu *et al.* (2018).

For studies with overlapping populations (i.e., multiple studies that used the same cohort), results were selected considering the following factors: most appropriate exposure metric, exposure range, exposure period, number of subjects, and statistical adjustment for potential confounders. In the overall effect analysis, for studies reporting multiple measures of fluoride exposure, the results associated with measured or estimated individual-level exposures, biomarker levels (such as urinary fluoride), or fluoride intake levels were prioritized over water fluoride concentrations (revised protocol posted in September 2020 [<https://ntp.niehs.nih.gov/go/785076>]); however, subgroup analyses by exposure metric (urinary fluoride, fluoride intake, and water fluoride) were also performed. Yu *et al.* (2018) and

Wang *et al.* (2020b) used the same study cohort of children recruited in 2015 from the rural areas of Tianjin City, China. Since Wang *et al.* (2020b) ($n = 571$) used a subset of the original study sample from Yu *et al.* (2018) ($n = 2,668$), only results from Yu *et al.* (2018) were included in the meta-analysis. A sensitivity analysis was performed to evaluate the impact of using the effect estimate from Wang *et al.* (2020b) rather than the pooled effect estimate from Yu *et al.* (2018). Green *et al.* (2019) and Till *et al.* (2020) used the same Maternal-Infant Research on Environmental Chemicals (MIREC) cohort that reported drinking tap water in 10 Canadian cities with the studies overlapping for 398 mother-child pairs. Both studies reported effect estimates for maternal urinary fluoride (MUF) and water fluoride concentrations. In the Green *et al.* (2019) study, 512 mother-child pairs had MUF data (and all covariates) compared to 398 pairs in Till *et al.* (2020). Water fluoride levels were available for 420 pairs in Green *et al.* (2019) compared to 398 pairs in Till *et al.* (2020). Both studies reported effect estimates adjusted for maternal education, maternal race, child's sex, HOME total score, and secondhand smoke status in the child's home. In addition, Till *et al.* (2020) adjusted for child's age at IQ testing (the age range for all children was 3–4 years old). Because of the larger sample size and covariate adjustments were similar, results from Green *et al.* (2019) were included in the main analysis. However, because of the more adjusted estimates from Till *et al.* (2020) compared to Green *et al.* (2019), a sensitivity analysis was performed using the water fluoride result for formula-fed children and the MUF result from Till *et al.* (2020). For fluoride from intake, the estimates from both studies were used since they represent total fluoride intake (Green *et al.* 2019) and infant fluoride intake from formula (Till *et al.* 2020).

The overall pooled effect estimate based on 6 lower risk-of-bias studies with individual-level measures of exposure shows that a 1-mg/L increase in urinary fluoride was associated with a statistically significant lower IQ score of 1.40 (95% CI: $-2.33, -0.47$) points. Studies with individual-level urinary fluoride measures had evidence of moderate heterogeneity ($I^2 = 46\%$, $p = 0.101$; [Table A5-2](#), [Figure A5-16](#)). Eliminating publication bias through trim-and-fill analysis supports the conclusion that a 1-mg/L increase in individual-level exposure to urinary fluoride was associated with lower IQ, with an adjusted pooled effect estimate of -0.82 (95% CI: $-1.81, 0.17$) ([Figure A5-19](#)). Fluoride intake and water fluoride were also significantly associated with an IQ score of 3.31 points lower (95% CI: $-6.12, -0.50$) and 4.77 points lower (95% CI: $-9.10, -0.45$), respectively ([Table A5-2](#)); however, the results for both metrics were based on two studies each and should be interpreted with caution.

No substantial changes in the pooled effect estimates were seen in sensitivity analyses to evaluate the following scenarios: using the piecewise estimates from Yu *et al.* (2018) (-1.37 , 95% CI: $-2.38, -0.37$) ([B-1](#)); using effect estimates from Wang *et al.* (2020b) rather than Yu *et al.* (2018) (-1.24 , 95% CI: $-1.94, -0.54$) ([Figure B-6](#)); and using the water fluoride result for formula-fed children and MUF result from Till *et al.* (2020) rather than effect estimates from Green *et al.* (2019) (-1.50 , 95% CI: $-2.44, -0.57$) ([Figure B-11](#)).

Other Neurodevelopmental or Cognitive Effects in Children

Among the studies with lower potential for bias, the results from three prospective cohort studies (Bashash *et al.* 2017, Valdez Jimenez *et al.* 2017, Bashash *et al.* 2018) and six cross-sectional studies (Li *et al.* 2004 [translated in Li *et al.* 2008a], Rocha-Amador *et al.* 2009, Choi *et al.* 2015, Barberio *et al.* 2017b, Wang *et al.* 2020a, Riddell *et al.* 2019) based on seven study populations provide mostly consistent results for associations of fluoride exposure with cognitive impairment in children other than decrements in IQ, such as hand-eye coordination, neurobehavioral assessment, behavioral capacity, and learning disabilities (see [Figure D8](#) through [Figure D10](#)). Because IQ cannot be assessed in infants, other neurodevelopmental tests were conducted. Two studies (Li *et al.* 2004 [translated in Li *et al.* 2008a],

Valdez Jimenez *et al.* 2017), based in China and Mexico, evaluated neonates (within 3 days of birth) or infants (3–15 months) (see [Figure D8](#) and [Figure D10](#)).

In neonates, the high fluoride group (based on a single maternal urine fluoride level just prior to birth [3.58 ± 1.47 mg/L] compared to controls [1.74 ± 0.96 mg/L]) had significant lower ($p < 0.05$) total neurobehavioral assessment scores (38.28 ± 1.10 in controls compared to 36.48 ± 1.09 in high fluoride group) and total behavioral capacity scores (11.34 ± 0.56 in controls compared to 10.05 ± 0.94 in high fluoride group) as measured by a standard neonatal behavioral neurological assessment (NBNA) method (Li *et al.* 2004 [translated in Li *et al.* 2008a]). In infants, the Mental Development Index (MDI)—which measures functions including hand-eye coordination, manipulation, understanding of object relations, imitation and early language development—was significantly negatively correlated with maternal urinary fluoride in both the first and second trimesters (adjusted β s = -19.05 with standard error of 8.9 for first trimester and -19.34 with standard error of 7.46 for second trimester) (Valdez Jimenez *et al.* 2017). This study did not find an association between maternal fluoride during any trimester and Psychomotor Developmental Index (PDI), which measures gross motor development (adjusted β s = 6.28 and 5.33 for first and second trimesters, respectively; no variance provided) (Valdez Jimenez *et al.* 2017). The General Cognitive Index (GCI) of the McCarthy Scales of Children's Abilities (MSCA) in 4-year-old children was significantly negatively associated with maternal creatinine-adjusted urinary fluoride levels during pregnancy (collected during each trimester) even after adjusting for maternal bone lead (adjusted β = -3.15 [95% CI: -5.42 , -0.87] in a model adjusting for main covariates (e.g., gestational age, weight at birth, sex, maternal smoking, and indicators of socioeconomic status); adjusted β = -5.63 [95% CI: -8.53 , -2.72] in a model limited to a subset of cases who had data on maternal bone lead and adjusted for main covariates and maternal bone lead) (Bashash *et al.* 2017) (see [Figure D10](#)). Choi *et al.* (2015), however, evaluated cognitive function endpoints in addition to IQ and found no significant associations between concurrent water or urinary fluoride levels and Wide Range Assessment of Visual Motor Ability (WRAVMA) scores, finger tapping, and the grooved pegboard test although there were some significant associations based on degree of fluorosis (see [Figure D10](#)). Another study using construction and memory scores in children 6–11 years old observed statistically significant lower scores with increasing concurrent child single spot urinary fluoride even after adjusting for age ($p < 0.05$; -0.29 and -0.27 for copy and immediate recall, respectively [CIs not reported]); however, scores were not significantly associated with urinary arsenic levels (-0.05 and 0.02 for copy and immediate recall, respectively [CIs not reported]) (Rocha-Amador *et al.* 2009) (see [Figure D9](#)).

Barberio *et al.* (2017b) evaluated learning disabilities in children 3–12 years of age, including ADHD, attention deficit disorder (ADD), and dyslexia, as part of the Canadian Health Measures Survey and found a small but significantly increased risk in self-reported (children 12 years of age) or parent- or guardian-reported (children 3–11 years of age) learning disabilities associated with higher spot urinary fluoride levels in children (adjusted OR = 1.02; 95% CI: 1.00, 1.03) (see [Figure D11](#)); however, significant associations were not observed in analyses using creatinine- or specific gravity-adjusted urinary fluoride (Barberio *et al.* 2017b). Barberio *et al.* (2017b) also reported no associations between single spot urinary fluoride and ADHD in children ages 3 to 12 years. Riddell *et al.* (2019) used the same Canadian Health Measured Survey, but evaluated children 6–17 years old. Riddell *et al.* (2019) found a significantly increased risk for ADHD diagnosis with both tap water fluoride (adjusted OR per 1-mg/L increase = 6.10; 95% CI: 1.60, 22.8) and community water fluoridation status (adjusted OR = 1.21; 95% CI: 1.03, 1.42). A similar increase in hyperactivity-inattention symptoms score based on the Strengths and Difficulties Questionnaire was observed with both tap water fluoride (adjusted β per 1-mg/L increase = 0.31; 95% CI: 0.04, 0.58) and community fluoridation status (adjusted β = 0.11; 95% CI: 0.02, 0.20). As was observed with Barberio *et al.* (2017b), Riddell *et al.* (2019) did not observe an association with either

ADHD diagnosis (adjusted OR per 1-mg/L increase = 0.96; 95% CI: 0.63, 1.46) or hyperactivity-inattention symptoms (adjusted β = 0.31; 95% CI: -0.04, 0.66) and specific-gravity-adjusted spot urinary fluoride concentrations. Bashash *et al.* (2018) evaluated behaviors associated with ADHD in children ages 6–12 years using the Conners' Rating Scales-Revised (CRS-R) and observed significant associations between maternal urinary fluoride (measured during each trimester) and ADHD-like symptoms, particularly those related to inattention (an increase in 0.5 mg/L of maternal urinary fluoride was associated with a 2.84-point increase [95% CI: 0.84, 4.84] in the DSM-IV Inattention Index and a 2.54-point increase [95% CI: 0.44, 4.63] in the Cognitive Problems and Inattention Index). These two scales contributed to the global ADHD Index and the DSM-IV ADHD Total Index, which were also associated with higher levels of prenatal fluoride exposure (an increase of 0.5 mg/L in maternal urinary fluoride was associated with a 2.38-point increase [95% CI: 0.42, 4.34] in the DSM-IV ADHD Total Index and a 2.47-point increase [95% CI: 0.43, 4.50] in the ADHD Index) (see [Figure D10](#)). Significant associations were not observed between maternal urinary fluoride concentrations during pregnancy and child performance on measures of hyperactivity nor were there any significant results in children using the Connors' Continuous Performance Test (CPT-II, 2nd Edition), a computerized test of sustained attention and inhibitory control (Bashash *et al.* 2018). Wang *et al.* (2020a) also used a Connors' Parent Rating Scale (Chinese version), but only found a significant association between spot urinary fluoride concentrations (model adjusted for creatinine) and psychosomatic problems (adjusted OR for T-score > 70 = 1.97; 95% CI: 1.19, 3.27 and adjusted β = 4.01; 95% CI: 2.74, 5.28). No associations were found between spot urinary fluoride and ADHD index or other behavioral measures.

Higher risk-of-bias studies (n = 5) also provide some evidence of associations of fluoride exposure with neurodevelopmental or cognitive effects in children other than effects on IQ, but the results are inconsistent with heterogeneous outcomes (Li *et al.* 1994 [translated in Li *et al.* 2008b], Shannon *et al.* 1986, Malin and Till 2015, Morgan *et al.* 1998, Mustafa *et al.* 2018).

Cognitive Effects in Adults

Results from two lower risk-of-bias studies in adults did not find consistent evidence for an association between cognitive impairment (based on the Mini-Mental State Examination) and exposure to fluoride (Jacqmin *et al.* 1994, Li *et al.* 2016). Jacqmin *et al.* (1994) did not find an association between drinking water fluoride and cognitive impairment in populations in France (n = 3,490) and found prevalence rates of cognitive impairment to be the same regardless of fluoride exposure (see [Figure D12](#)). In an analysis of 38 cognitively-impaired cases and 38 controls matched for several confounders including age, gender, education, alcohol consumption, and smoking, Li *et al.* (2016) did find significantly higher urinary fluoride levels and skeletal fluorosis scores in the cognitively-impaired group compared with the control group; however, the authors found no significant correlation between cognitive impairment and total daily water fluoride intake (adjusted ORs = 0.94 [95% CI: 0.85, 1.04] and 0.86 [95% CI: 0.69, 1.06] in the moderate and severe cognitive impairment groups, respectively) or urinary fluoride levels (adjusted ORs = 1.12 [95% CI: 0.89, 1.42] and 1.25 [95% CI: 0.87, 1.81] in the moderate and severe cognitive impairment groups, respectively) in subjects from fluorosis-endemic areas of China (n = 511).

Higher risk-of-bias studies (n = 7) provide some evidence of cognitive impairment in adults associated with exposure to fluoride. In aluminum factory workers (exposed to gaseous and particular fluoride emissions during the production of aluminum metal), significant decreases in IQ (Duan *et al.* 1995), diminished performance on several neurobehavioral core battery tests (NCTBs) (Guo *et al.* 2001 [translated in Guo *et al.* 2008b]), and impaired psychomotor performance and memory were observed (Yazdi *et al.* 2011). One study conducted on adult subjects with fluorosis (dental and skeletal) from a fluorosis-endemic area compared with healthy subjects from a non-endemic area observed significant

differences for some cognitive function tests (i.e., tests of speech fluency, recognition, and working memory) but not others and generally did not observe a significant change in IQ except in the operation scores (Shao 2003). One prospective cohort study evaluated exposure to fluoride in children at age of 5 years based on whether or not the children resided in areas with community water fluoridation or used fluoride toothpaste or fluoride tablets, and found no clear differences in IQ scores of the subjects at age 38 years (Broadbent *et al.* 2015). One additional study suggested that populations living in areas with higher drinking water fluoride had lower levels of dementia (Still and Kelley 1980); however, the study was not focused on effects of fluoride, but rather if fluoride was able to reduce the risk associated with aluminum by competing with aluminum and reducing the aluminum bioavailability. Therefore, the study was considered inadequate to evaluate the effects of fluoride on dementia (Still and Kelley 1980). A more recent study in Scotland evaluated dementia rates associated with aluminum and fluoride drinking water concentrations and observed an increase in dementia only in the highest quartile of fluoride (56.3 µg/L) compared to the lowest quartile (<44.4 µg/L), but found a significant increase with all quartiles of aluminum compared with the reference group (Russ *et al.* 2019). In addition to studies that reported on cognitive impairment and exposure to fluoride, two studies were identified that reported effects on motor and sensory function (Rotton *et al.* 1982) and a higher prevalence of self-reported headaches, insomnia, and lethargy (Sharma *et al.* 2009).

Mechanistic Data in Humans

Eight lower risk-of-bias studies were available that evaluated mechanistic data in humans associated with fluoride exposure that was considered potentially relevant to neurological effects, including effects on thyroid hormones in children (Singh *et al.* 2014, Zhang *et al.* 2015b, Kumar *et al.* 2018), adults (Kheradpisheh *et al.* 2018b, Kheradpisheh *et al.* 2018a, Malin *et al.* 2018), or children and adults combined (Barberio *et al.* 2017a). In addition, some studies evaluated self-reported thyroid conditions in children and adults combined (Barberio *et al.* 2017a) and thyroid diseases in adults (Kheradpisheh *et al.* 2018b, Peckham *et al.* 2015) (see [Figure A3-5](#) and [Figure A3-6](#)). Although the lower risk-of-bias studies provide some evidence of mechanistic effects (primarily changes in thyroid stimulating hormone [TSH] levels in children), the studies were too heterogeneous or limited in number to make any determination on mechanism (see [Figure 7](#)).

Among the seven lower risk-of-bias studies that reported on changes in thyroid hormones, three studies were conducted in children (Zhang *et al.* 2015b, Singh *et al.* 2014, Kumar *et al.* 2018) and reported increases in TSH levels. Zhang *et al.* (2015b) reported significant increases in TSH in children from a fluorosis-endemic area (median fluoride drinking water concentration = 1.40 mg/L; interquartile range = 1.23–1.57 mg/L) compared with a non-fluorosis-endemic area (median fluoride drinking water concentration = 0.63 mg/L; interquartile range = 0.58–0.68 mg/L), while 3,5,3'-triiodothyronine (T₃) or thyroxine (T₄) were not significantly different between the two groups. Similarly, Singh *et al.* (2014) observed significantly higher TSH levels in children without dental fluorosis who lived in a fluorosis-endemic area (fluoride drinking water concentrations of 1.6–5.5 mg/L) compared with children without dental fluorosis who lived in a non-fluorosis-endemic area (fluoride drinking water concentrations of 0.98–1.00 mg/L). Higher TSH levels in children with dental fluorosis from the fluorosis-endemic area compared with children without dental fluorosis from the non-fluorosis-endemic area were observed but did not reach statistical significance. Significant differences in T₄ or T₃ were not observed between groups (Singh *et al.* 2014). Kumar *et al.* (2018) also observed a significant increase in TSH levels in children from a fluorosis endemic area (1.5–5.8 mg/L fluoride) compared with a control area (0.94–1.08 mg/L fluoride). There were also decreases in T₃ and T₄, but results were not statistically significant.

Barberio *et al.* (2017a) evaluated fluoride effects on TSH levels in children and adults combined and found no relationship between fluoride exposure (measures in urine and tap water) and TSH levels. In the one study that evaluated thyroid hormone levels in adults but not children, Kheradpisheh *et al.* (2018b) found a significant increase in TSH associated with higher fluoride concentrations in drinking water in both adults with and without thyroid diseases such as hypothyroidism, hyperthyroidism, thyroid nodules, or thyroid cancer. Significant increases in T_3 were associated with higher fluoride in drinking water in adults without thyroid diseases, but increases in T_3 were not significant in adults with thyroid diseases. A significant association between T_4 and higher fluoride in drinking water was not observed in adults with or without thyroid diseases (Kheradpisheh *et al.* 2018b).

Other than changes in hormone levels, there is limited evidence of fluoride-related mechanistic effects in the three lower risk-of-bias studies that evaluated thyroid-related effects. Barberio *et al.* (2017a) found no relationship between fluoride exposure and self-reported thyroid conditions in children and adults (children were older than 12). Kheradpisheh *et al.* (2018b) also found no association between fluoride exposure and hypothyroidism in an adult population in Iran. One study found a significantly higher prevalence of hypothyroidism in areas with higher fluoride concentrations in drinking water (>0.7 mg/L) compared with areas with lower fluoride drinking water concentrations (≤ 0.7 mg/L) (Peckham *et al.* 2015).

Several higher risk-of-bias studies were available that evaluated potential mechanistic data in humans associated with fluoride exposure, including effects on thyroid hormones mostly in children ($n = 11$ studies); catecholamines in adults (Michael *et al.* 1996) or in subjects of unknown ages (Chinoy and Narayana 1992); acetylcholinesterase (AChE) or serotonin levels in children (Singh *et al.* 2013, Lu *et al.* 2019); brain histopathology or biochemistry in aborted fetuses (Du *et al.* 1992 [translated in Du *et al.* 2008], Yu *et al.* 1996 [translated in Yu *et al.* 2008]); and mitochondrial fission/fusion molecules in children (Zhao *et al.* 2019). Similar to the lower risk-of-bias studies, the higher risk-of-bias studies provide some evidence of mechanistic effects (primarily changes in TSH levels in children); however, the data are insufficient to identify a clear mechanism by which fluoride causes neurodevelopmental or cognitive effects in humans.

Among higher risk-of-bias studies (see [Figure A3-7](#) and [Figure A3-8](#)), varying results were reported in 11 studies that evaluated fluoride exposure and effects on thyroid hormones, and a few of these studies (Lin *et al.* 1991, Yang *et al.* 1994 [translated in Yang *et al.* 2008], Wang *et al.* 2001) were complicated by high or low iodine in the high fluoride area. When considering fluoride effects on each of the hormones individually, similar to results from lower risk-of-bias studies, the most consistent evidence of fluoride-associated effects on a thyroid hormone was reported as changes in TSH levels in children, although there was some variation in the direction of effect. Six of the nine higher risk-of-bias studies that evaluated changes in TSH levels in children reported increases in TSH levels with higher fluoride (Lin *et al.* 1991, Susheela *et al.* 2005, Wang *et al.* 2001, Yang *et al.* 1994 [translated in Yang *et al.* 2008], Yao *et al.* 1996, Yasmin *et al.* 2013). Two of the nine higher risk-of-bias studies reported decreases in TSH levels in children with higher fluoride (Khandare *et al.* 2017, Khandare *et al.* 2018). One of the nine studies found no significant alterations in TSH levels in children from fluorosis-endemic areas (Hosur *et al.* 2012) (see [Figure 8](#)).

When considering fluoride-associated effects on TSH, T_3 , and T_4 levels together, studies that evaluated changes in all three thyroid hormones reported varying combinations of increases, decreases, or no changes in levels across the three hormones, although among the eight lower and higher risk-of-bias studies that evaluated the effects of fluoride exposure on TSH, T_3 , and T_4 levels and reported increases

in TSH levels in children, seven of the eight studies found no alterations in T₃ levels (one study found an increase in T₃), and six of the eight studies found no alterations in T₄ levels (two studies found an increase in T₄). Studies also displayed variation by age in fluoride-associated effects on TSH, T₃, and T₄. Due to the dynamic relationship between the thyroid gland, the pituitary gland, and the production and clearance of TSH, T₃, and T₄, the variations in results are not unexpected and do not eliminate the possibility of a mechanistic link between thyroid effects and neurodevelopmental or cognitive effects; however, the data do not support a clear indication that thyroid effects are a mechanism by which fluoride causes these effects in humans.

In addition to evaluating thyroid hormone levels, a few higher risk-of-bias studies evaluated other mechanistic data associated with fluoride exposure; however, the data are insufficient to identify a clear mechanism by which fluoride might cause neurodevelopmental or cognitive effects in humans. Serum epinephrine and norepinephrine were significantly increased in a fluoride-endemic region (not reported whether subjects were children or adults) compared to a non-endemic region (Chinoy and Narayana 1992). Serum adrenaline and noradrenaline were significantly increased in adults in a fluoride-endemic area (fluoride in the drinking water ranged from 1.0–6.53 ppm) compared to a control area (fluoride in the drinking water ranged from 0.56–0.72 ppm) (Michael *et al.* 1996). Serum AChE was significantly reduced in children from a high fluoride region compared to a lower fluoride region (Singh *et al.* 2013). Serum serotonin was significantly increased in children from Turkey who were drinking water containing 2.5 mg/L of fluoride compared to children drinking bottled water or water containing <0.5 mg/L of fluoride (Lu *et al.* 2019). Aborted fetuses from high fluoride areas in China were found to have histological changes in the brain and significant changes in neurotransmitter levels compared to a control area (Du *et al.* 1992 [translated in Du *et al.* 2008], Yu *et al.* 1996 [translated in Yu *et al.* 2008]).

There are also two more recent lower risk-of-bias studies that evaluated polymorphisms in dopamine-related genes; however, a determination on mechanism cannot be made at this time due to the limited number of studies. For children (10–12 years old) with a Val158Met polymorphism in the *COMT* gene (i.e., catechol-O-methyltransferase), which results in slower degradation and greater availability of dopamine within the brain, a stronger association between increasing urinary fluoride levels and decreasing IQ was reported (Zhang *et al.* 2015b). For children (7–12 years old) with a dopamine receptor-2 (DRD2) Taq 1A polymorphism (which is involved in reduced D2 receptor density and availability) and the TT (variant) genotype, a significant inverse relationship between log urine fluoride and IQ was observed; however, this significant relationship was not observed in children with the CC (wild-type) or CT (hybrid) genotypes (Cui *et al.* 2018).

Figure 7. Number of Lower Risk-of-bias Studies that Evaluated Thyroid Hormones in Children and Adults by Endpoint and Direction of Effect*

Endpoint	Direction of Effect		Grand Total
	↑	NS	
serum T3	1	3	4
serum T4		4	4
serum TSH	5	2	7
self-reported thyroid condition		1	1
thyroid disease		1	1
hypothyroidism prevalence	1		1

*Interactive figure and additional study details in [Tableau®](https://public.tableau.com/profile/ntp.visuals#!/vizhome/Fluoride_EpiThyroid_UPDATE/Figures6and7) (https://public.tableau.com/profile/ntp.visuals#!/vizhome/Fluoride_EpiThyroid_UPDATE/Figures6and7). This figure displays study counts for lower risk-of-bias studies in both children and adults, as these counts are most relevant to the summary of fluoride-related mechanistic effects in lower risk-of-bias studies. Counts for higher risk-of-bias studies and studies by age (i.e., children, adults, or children/adults combined) can also be accessed in the interactive figure in [Tableau®](https://public.tableau.com/profile/ntp.visuals#!/vizhome/Fluoride_EpiThyroid_UPDATE/Figures6and7). Study counts are tabulated by significance (unless if study footnotes in Tableau indicate that statistical significance was not tested)—statistically significant increase (↑), statistically significant decrease (↓), or not significant (NS). For example, the “↑” column displays numbers of unique studies with significantly increased results.

Figure 8. Number of Higher Risk-of-bias Studies that Evaluated Thyroid Hormones in Children by Endpoint and Direction of Effect*

Endpoint	Direction of Effect			Grand Total
	↑	↓	NS	
serum T3	1	1	6	8
serum T4	3		5	8
serum TSH	6	2	1	9

*Interactive figure and additional study details in [Tableau®](https://public.tableau.com/profile/ntp.visuals#!/vizhome/Fluoride_EpiThyroid_UPDATE/Figures6and7) (https://public.tableau.com/profile/ntp.visuals#!/vizhome/Fluoride_EpiThyroid_UPDATE/Figures6and7). This figure displays study counts for higher risk-of-bias studies in children, as these counts are most relevant to the summary of fluoride-related effects on thyroid hormones in higher risk-of-bias studies. Counts for lower risk-of-bias studies, studies in adults, or all studies combined, can also be accessed in the interactive figure in [Tableau®](https://public.tableau.com/profile/ntp.visuals#!/vizhome/Fluoride_EpiThyroid_UPDATE/Figures6and7). Study counts are tabulated by significance (unless if study footnotes in Tableau indicate that statistical significance was not tested)—statistically significant increase (↑), statistically significant decrease (↓), or not significant (NS). For example, the “↑” column displays numbers of unique studies with significantly increased results.

Animal Learning and Memory Data

[Note: An earlier version of the monograph underwent NASEM committee peer review in November 2019 (NASEM 2020). In this earlier review the committee criticized this section primarily over concerns that the NTP’s risk-of-bias evaluations failed to adequately capture a number of important threats to internal validity that are specific to neurobehavioral outcomes in animal tests. The committee found

several examples of studies cited in the monograph where national or international guidelines for performance or statistical analyses were not followed or descriptions of methods were insufficient to evaluate their adequacy. Additionally, the committee took issue with a conclusion of the prior peer reviewed systematic review of the experimental animal literature (NTP 2016) concerning the degree to which motor activity deficits might compromise neurobehavioral assessments, affecting the directness of applicability of deficits in animal learning and memory to support the plausibility of IQ deficits in exposed children.

The NTP generally does not take issue with the NASEM peer review comments and acknowledges that further efforts to disentangle the potential for motor activity deficits to influence tests of learning and memory in the fluoride literature are warranted. The NTP agrees with the comments of the NASEM committee concerning the overall poor quality of the experimental animal database, with many studies suffering from major reporting deficiencies. NTP also found these to be general issues with the experimental animal database and were identified as deficiencies that led to the inadequate conclusion. However, the following experimental animal study section remains largely unchanged from the initial version of the monograph reviewed by NASEM in November 2019. The reasons for this are: (1) because a more critical risk-of-bias assessment would result in fewer relevant animal studies judged to be of high quality; (2) because the highest quality experimental animal study reviewed for this monograph (McPherson *et al.* 2018) did not find effects of fluoride on learning, memory or motor activity in the critical ≤ 20 ppm in drinking water concentration range; and (3) because of the availability of a large number of human epidemiology studies directly addressing neurobehavioral and cognitive effects of fluoride in children, a decision was made to focus efforts to address comments on the critical human epidemiology evaluation in this revised and updated monograph. NTP acknowledges the helpful comments of the NASEM committee on the following section and refers readers to the NASEM review (NASEM 2020) when considering the information provided. For the purpose of this updated review the NTP considers that the experimental animal data remain *inadequate* to inform conclusions on whether fluoride exposure is associated with cognitive effects (including cognitive neurodevelopmental effects) in humans. NTP is aware of a number of additional relevant experimental animal studies published since the literature cutoff date for the monograph. These additional studies have not been formally reviewed and may shed further light on these issues].

In 2016, NTP conducted a systematic review of the available experimental animal studies to develop level-of-evidence conclusions on the association between fluoride exposure and neurobehavioral effects, specifically effects related to learning and memory impairment (NTP 2016). As previously discussed, the evaluation of the animal body of evidence in this assessment is an extension of the NTP (2016) systematic review and is consistent with the methodology and format used in that report.

NTP (2016) identified two main issues with the animal body of evidence related to effects of fluoride exposure on learning and memory: indirectness and concerns for risk of bias. The concern related to indirectness was based on the fact that many learning and memory tests rely on a motor response (e.g., latency to achieve the desired effect). Changes in motor function or activity levels associated with fluoride exposures could complicate the interpretation of the results on learning and memory test performance depending on the outcome measured. The directness of the measure as an indicator of learning and memory (i.e., the ability to rule out impaired motor or sensory function) was considered when addressing confidence in the data. Concerns in these studies related to risk of bias included the following factors: lack of randomization, lack of blinding or other methods to reduce potential bias at outcome, lack of exposure information, lack of control for litter effects, lack of expected response in the

control animals, and lack of reporting of other key study information such as sample size or sex of the animals.

Since the NTP (2016) report was published, additional experimental animal studies were identified that evaluated learning and memory impairment associated with fluoride exposure, including 12 developmental exposure studies (Banala and Karnati 2015, Mesram *et al.* 2016, Zhu *et al.* 2017, Sun *et al.* 2018, Wang *et al.* 2018, Ge *et al.* 2018b, McPherson *et al.* 2018, Zhao *et al.* 2019, Ge *et al.* 2018a, Chen *et al.* 2018, Bartos *et al.* 2018, Banala *et al.* 2018); 5 Morris water maze study in adults (Zheng *et al.* 2016, Niu *et al.* 2018, Dong *et al.* 2017, Sharma *et al.* 2018, Yang *et al.* 2018); and 7 other maze studies in adults (Pulungan *et al.* 2016, Shalini and Sharma 2015, Sharma *et al.* 2018, Sudhakar *et al.* 2017, Nageshwar *et al.* 2018, Yuan *et al.* 2019, Raju *et al.* 2019). In addition, 12 studies were identified that evaluated motor activity/coordination or sensory effects without evaluating learning and memory impairment (Adedara *et al.* 2017a, Nageshwar *et al.* 2017, Nkpaa and Onyeso 2018, Sudhakar *et al.* 2018b, Ahmad *et al.* 2017, Kinawy and Al-Eidan 2018, Manusha *et al.* 2019, Sudhakar *et al.* 2018a, Agustina *et al.* 2018, Lu *et al.* 2019, Jia *et al.* 2019, Li *et al.* 2019).

Although Adedara *et al.* (2017a) and Nkpaa and Onyeso (2018) evaluated exploration, the authors concluded that the track plots in the open field novel environment test were consistent with impaired locomotor activity in the fluoride-treated animals. The additional studies reviewed did not address the concern of indirectness and most included risk-of-bias concerns; however, a few of these more recent studies are notable in that they provide results on learning and memory effects that could possibly be distinguished from effects on motor activity. Bartos *et al.* (2018) used a step-down inhibitory avoidance test to evaluate short-term and long-term memory in rat offspring. Although the authors did not discuss activity in the animals, this test would be expected to result in increased latency in animals if there was decreased activity with fluoride exposure. The fluoride-treated female offspring, however, had decreased latency indicating diminished memory of the foot shock. Chen *et al.* (2018) also evaluated female rat offspring (treatment continued until the offspring were 6 months old) and observed an effect of fluoride on latency to reach the platform and the number of platform crossings in the Morris Water Maze; however, swimming speed was measured, and no changes were observed. The tracks during the spatial probe test were also very different in the two higher exposed groups (i.e., 50 and 100 mg/L NaF), suggesting that the animals did not know the location of the platform. It is not clear if litter effects were addressed in the study.

After further evaluation of the data available in NTP (2016) and in this update, it is concluded that the animal data are inadequate to evaluate the effects of fluoride on learning and memory primarily due to the inability to separate the learning and memory effects from the effects on motor activity or motor coordination. The majority of the studies that evaluated effects of fluoride on learning and memory did not also evaluate a motor activity component to determine if the learning and memory effects could be attributed to motor activity or coordination deficits. Of the studies that did evaluate both learning and memory and motor activity/coordination, studies mainly found an association between fluoride exposure and both types of neurological outcomes or found no effect of fluoride exposure on either type of neurological outcome irrespective of the dose range or duration of dosing. In addition, studies that found effects on motor activity/coordination or learning and memory often did not provide sufficient indicators of general health of the animals to reliably attribute impaired performance on a task to a specific acquisition of learning and memory or motor activity/coordination. The few studies that provided this information used different test methods or results were inconsistent. Thus, it is difficult to conclude that evidence from experimental animal studies is meaningful when considering the specific question of fluoride's potential influence on human IQ or cognitive function, particularly at

human -relevant exposure levels. Based on this consideration, the experimental animal body of evidence does not contribute to confidence in conclusions derived from human epidemiological studies with respect to effects on human IQ. Although the evidence supports an association between fluoride exposure and neurodevelopmental effects, the data are not sufficient to support the primary effect evaluated in children (i.e., IQ) nor is it sufficient to support a conclusion on cognitive effects in adults especially in the absence of additional adult human data.

Mechanistic Data in Animals

There are a wide variety of studies in animals that evaluate mechanistic effects potentially related to neurological changes following oral fluoride exposure (see [Figure 9](#)). Categories of mechanistic endpoints with the largest amount of available data include changes in biochemical components of the brain or neurons, neurotransmitters, oxidative stress, histopathology, and thyroid function. Limiting the data to studies with at least one exposure at or below 20 ppm fluoride drinking water equivalents (gavage and dietary exposures were back calculated into equivalent drinking water concentrations for comparison) still provided a sufficient number of studies for evaluation of these mechanistic endpoints. Neurotransmitter and biochemical changes in the brain and neurons were considered to be the mechanistic areas with the greatest potential to demonstrate effects of fluoride on the brain of animals in the lower dose range and provide evidence of changes in the brain that may relate to lower IQ in children (see [Figure 10](#)). Histological data can be useful in determining whether effects are occurring in the brain at lower fluoride concentrations; however, author descriptions of these effects may be limited thereby making it difficult to directly link histological changes in the brain to learning and memory effects. Oxidative stress is considered a general mechanistic endpoint that cannot be specifically linked to neurodevelopmental or cognitive effects in humans; however, like histopathology, it may help in identifying changes in the brain occurring at lower concentrations of fluoride. Although any effects in the brain or neurological tissue at lower concentrations of fluoride may support reduced IQ in humans, it may be difficult to distinguish the potential effects of fluoride on learning and memory functions from other neurological or general health outcomes.

Figure 9. Number of Animal Mechanistic Studies for Fluoride by Mechanistic Category and Exposure Level*

Mechanism	Dose Level	
	All	≤20 ppm
Biochemical (brain/neurons)	66	25
Neurotransmitters	53	23
Oxidative stress	78	25
Histopathology	67	30
Apoptosis/cell death	19	7
Inflammation	7	5
Thyroid	50	17
Other	3	2

*Interactive figure and additional study details in [Tableau®](#)

(https://public.tableau.com/profile/ntp.visuals#!/vizhome/Animal_Mechanisms_All_June2019/Figure8). The number of

This DRAFT Monograph is distributed solely for the purpose of pre-dissemination peer review and does not represent and should not be construed to represent any NTP determination or policy.

studies that evaluated mechanistic effects associated with at least one exposure at or below 20 ppm fluoride is tabulated in the “≤20 ppm” column. The total number of studies per mechanistic category are summarized in the “All” column.

The following sections summarize the mechanistic data by category of mechanistic endpoint. Although there is some evidence of consistency in mechanistic effects, overall these data are insufficient to increase confidence or support a change to hazard conclusions.

Neurotransmitters

Twenty of 23 neurotransmitter studies assessed changes in brain cholinesterase activity associated with fluoride exposure at or below 20 ppm fluoride. Acetylcholine is a major neurotransmitter involved in learning, memory, and intelligence (Chen 2012, Gais and Schonauer 2017). AChE is responsible for the breakdown of acetylcholine in the synapses of nerve cells. Changes in cholinesterase, acetylcholine, or AChE could be related to effects on memory. Evidence of an effect varied among the lower risk-of-bias studies that assessed changes in cholinesterase or acetylcholine (n = 11 drinking water studies) (Gao *et al.* 2009, Baba *et al.* 2014, Adedara *et al.* 2017a, Khan *et al.* 2017, Gao *et al.* 2008a, Akinrinade *et al.* 2015a, Sun *et al.* 2000 [translated in Sun *et al.* 2008], Chouhan *et al.* 2010, Mesram *et al.* 2016, Liu *et al.* 2010, Nkpaa and Onyeso 2018), with the majority of studies reporting evidence of an effect that is considered inconsistent with the phenotypic outcome. Decreases in cholinesterase will cause increases in acetylcholine, which can have a positive effect on learning and memory; however, long-term decreases in cholinesterase can lead to secondary neuronal damage occurring in the cholinergic region of the brain (Chen 2012).

Five of the 11 studies with lower risk of bias (Gao *et al.* 2009, Baba *et al.* 2014, Adedara *et al.* 2017a, Khan *et al.* 2017, Nkpaa and Onyeso 2018) found statistically significant decreases in cholinesterase or AChE in brain homogenates (with some brains dissected into specific regions prior to homogenizing) with fluoride concentrations in drinking water at or below 20 ppm, and 4 of the 5 studies found statistically significant decreases in cholinesterase or AChE below 10 ppm. The 5 studies were conducted in rats (Wistar or Sprague-Dawley) with exposure ranging from 28 days to 6 months. An additional 2 out of 11 studies (Gao *et al.* 2008a, Akinrinade *et al.* 2015a) reported decreases in brain homogenate AChE at concentrations at or below 20 ppm fluoride in drinking water, but statistical significance was not reached. These studies were also conducted in rats with exposure for 30 days or 3 months. Gao *et al.* (2008a) reported a dose-dependent decrease in brain homogenate AChE in the low (5 ppm fluoride) and high (50 ppm fluoride) treatment groups compared with the control group, but the decrease was only statistically significant in the high dose group. Similarly, Akinrinade *et al.* (2015a) observed a dose-dependent decrease in percent intensity of AChE immunohistochemistry in the prefrontal cortex associated with 2.1 and 10 ppm sodium fluoride in the drinking water, but neither result was statistically significant. Gao *et al.* (2009) found lower brain homogenate AChE levels in the 5-ppm animals compared with the 50-ppm animals; therefore, the results were not always dose dependent.

Relative to the above-mentioned studies, 2 of the 11 lower risk-of-bias studies observed opposite effects on brain cholinesterase levels. Sun *et al.* (2000) [translated in Sun *et al.* 2008] observed a significant increase in brain cholinesterase in Kunming mice associated with fluoride drinking water concentrations from 10 to 100 mg/L, but did not observe a dose response. Chouhan *et al.* (2010) did observe a dose-related increase in AChE levels in brain homogenate of Wistar rats with sodium fluoride concentrations of 1 to 100 ppm for 12 weeks and noted statistically significant results at 1, 50, and 100 ppm but not at 10 ppm.

Mesram *et al.* (2016) did not assess changes in AChE but observed a significant decrease in acetylcholine levels in cerebral cortex homogenate through 30 days of age in rats treated in utero with 20 ppm

sodium fluoride, which may suggest an increase in AChE levels. Likewise, Liu *et al.* (2010) did not assess changes in AChE, but measured nicotinic acetylcholine receptors (nAChRs) in brain homogenate of rats following drinking water fluoride exposure, which the authors stated could modulate physiological and pharmacological functions that are involved in learning and memory-related behaviors. Significant decreases in the protein expressions of nAChR subunits at 2.26 ppm fluoride were observed; however, the corresponding receptor subunit mRNAs did not exhibit any changes (Liu *et al.* 2010).

The studies that assessed other neurotransmitters of the brain and neurons were too heterogeneous or limited in number to make any determination on mechanism, even before limiting the review of the data to lower risk-of-bias studies. There were only five studies that evaluated dopamine and/or metabolites (Tsunoda *et al.* 2005, Chouhan *et al.* 2010, Reddy *et al.* 2014, Banala *et al.* 2018, Sudhakar and Reddy 2018). Four of the studies observed decreases in dopamine levels in the brain with exposures less than 20 ppm fluoride (Reddy *et al.* 2014, Chouhan *et al.* 2010, Banala *et al.* 2018, Sudhakar and Reddy 2018); however, the fifth study (Tsunoda *et al.* 2005) observed increased dopamine and metabolites at fluoride exposures below 20 ppm (with statistical significance achieved only for the metabolite homovanillic acid in one brain region). No differences from the control group were observed at levels above 20 ppm fluoride. Other neurotransmitters were evaluated at or below 20 ppm fluoride exposure, but generally only in a couple of studies.

Biochemistry (brain/neurons)

Similar to above, the endpoints measured in brain biochemistry studies were too heterogeneous or limited in number to make any determination on potential relevance of mechanism, even before limiting the review of the data to lower risk-of-bias studies (see [Figure 10](#)). Endpoints related to biochemical changes in the brain or neurons included carbohydrate or lipid changes, RNA or DNA changes, changes in gene expression, or changes in protein expression. For the most part, only a single study was available for any given endpoint. The largest body of evidence on biochemistry was on protein level in various brain regions. Eleven lower risk-of-bias studies were identified that evaluated protein levels; however, few studies evaluated the same proteins or areas of the brain. In the few cases where the same protein was evaluated, results were not always consistent. These data are insufficient to increase confidence or support a change to hazard conclusions.

Histopathology

Histopathology of the brain was evaluated in 31 studies with concentrations at or below 20 ppm fluoride, of which 15 studies had a lower potential for bias (Adedara *et al.* 2017b, Akinrinade *et al.* 2015a, Bhatnagar *et al.* 2002, Bhatnagar *et al.* 2011, Chouhan *et al.* 2010, Guner *et al.* 2016, Jiang *et al.* 2014, Lou *et al.* 2013, McPherson *et al.* 2018, Mesram *et al.* 2016, Niu *et al.* 2018, Pulungan *et al.* 2016, Nageshwar *et al.* 2018, Zhao *et al.* 2019, Jia *et al.* 2019). In all but one lower risk-of-bias study [Pulungan *et al.* (2016); gavage], animals were exposed to fluoride via drinking water. All lower risk-of-bias studies were conducted in rodents, and all but three studies were conducted in rats (Wistar [seven studies]; Sprague-Dawley [four studies]; Long-Evans hooded [one study]). Overall, the lower risk-of-bias studies that evaluated histopathology in the brain had low potential for bias for key questions regarding randomization and exposure characterization; however, eight studies were rated as probably high risk of bias for the key risk-of-bias question regarding outcome assessment based on lack of reporting of blinding of outcome assessors and/or inadequate description of outcome measures or lesions. Moreover, low image quality in some of the studies hampered the ability to verify the quality of the data. Further technical review of the 15 lower risk-of-bias studies was conducted by a board-certified pathologist. Based on confidence in the results for each study, the technical reviewer further categorized the lower risk-of-bias studies as studies with higher or lower confidence in the outcome

assessment, which is reflected in the following summary of the brain histopathology results. Main limitations of the histopathology data identified by the pathologist included lack of information on methods of euthanasia and fixation. Perfusion fixation is generally considered the best practice for lesions of the central nervous system in addition to complete fixation of the brain prior to its removal from the skull (Garman *et al.* 2016). Four of the lower risk-of-bias studies reported that they used this method (Bhatnagar *et al.* 2002, Bhatnagar *et al.* 2011, McPherson *et al.* 2018, Pulungan *et al.* 2016). Two of the lower risk-of-bias studies handled the brains before fixation was complete, which can produce artifacts that can resemble dead neurons (Zhao *et al.* 2019, Nageshwar *et al.* 2018). Fixation and brain removal details were inadequately described in the remaining lower risk-of-bias studies.

Although there was heterogeneity in the endpoints reported (e.g., cell size, shape, and counts; nuclei fragmentation; increased vacuolar spaces) and some variation in the consistency of the evidence based on the area of the brain evaluated, the majority of the lower risk-of-bias studies (11 of 14 drinking water studies) found some histological change in the brain of rats or mice treated with fluoride at concentrations at or below 20 ppm, of which 8 studies reported histological changes in the brain at or below 10 ppm. Histological changes in the hippocampus (one of the areas of the brain most evaluated for histological changes) associated with fluoride exposures at or below 20 ppm were reported in three of four lower risk-of-bias studies with higher confidence in the outcome assessment (Bhatnagar *et al.* 2002, Bhatnagar *et al.* 2011, Guner *et al.* 2016) and in three of four lower risk-of-bias studies with lower confidence in the outcome assessment (Jiang *et al.* 2014, Niu *et al.* 2018, Nageshwar *et al.* 2018). McPherson *et al.* (2018) was the only drinking water study (with higher confidence in the histopathology outcome assessment) that did not observe any histological changes in hippocampus at 10 or 20 ppm fluoride in male Long-Evans hooded rats exposed in utero through adulthood (>PND80). Although there are too few studies to definitively explain the inconsistency in results, McPherson *et al.* (2018) also did not observe any associations between fluoride exposure and impairments to learning and memory, which is inconsistent with the majority of developmental exposure studies that observed learning and impairments associated with fluoride exposure for other strains of rats. Similarly, histological changes in the cortex were reported in three of the four lower risk-of-bias drinking water studies with higher confidence in the outcome assessment (Chouhan *et al.* 2010, Bhatnagar *et al.* 2011, Akinrinade *et al.* 2015a) and in three of four lower risk-of-bias studies with lower confidence in the outcome assessment (Lou *et al.* 2013, Mesram *et al.* 2016, Nageshwar *et al.* 2018).

Histological changes were also consistently reported in other areas of the brain in studies with higher confidence in the outcome assessment, including the amygdala, caudate putamen, cerebellum, and hypothalamus, although each of these areas of the brain were only evaluated in one lower risk-of-bias study (Bhatnagar *et al.* 2011, Guner *et al.* 2016). Pulungan *et al.* (2016), one of two lower risk-of-bias studies with higher confidence in the outcome assessment that did not report histological changes in the brain, observed a decreasing trend in the number of pyramidal cells in the prefrontal cortex with increasing dose, but this was not changed at concentrations below 20 ppm (study administered sodium fluoride via gavage; the 5-mg/kg-day dose was considered to be equivalent to 15.3 ppm fluoride in drinking water) nor were any of the results statistically significant.

Oxidative stress

Oxidative stress in the brain was evaluated in 25 studies that examined concentrations at or below 20 ppm fluoride, of which 15 studies had lower potential for bias (Adedara *et al.* 2017a, Adedara *et al.* 2017b, Akinrinade *et al.* 2015b, Chouhan *et al.* 2010, Gao *et al.* 2008b, Guner *et al.* 2016, Mesram *et al.* 2016, Nkpaa and Onyeso 2018, Shan *et al.* 2004, Zhang *et al.* 2015a, Chouhan and Flora 2008, Gao *et al.* 2009, Khan *et al.* 2017, Bartos *et al.* 2018, Nageshwar *et al.* 2018). All of the lower risk-of-bias studies

were conducted in rats (mainly Wistar or Sprague-Dawley) and administered fluoride via drinking water with exposure durations ranging from 28 days to 7 months. Although there was heterogeneity in the endpoints reported (i.e., varying measures of protein oxidation, antioxidant activity, lipid peroxidation, and reactive oxygen species [ROS]) and some variation in the consistency of the evidence based on the endpoint, the majority of the studies (13 of 15 studies) (Adedara *et al.* 2017a, Adedara *et al.* 2017b, Akinrinade *et al.* 2015b, Gao *et al.* 2008b, Gao *et al.* 2009, Guner *et al.* 2016, Mesram *et al.* 2016, Nkpaa and Onyeso 2018, Shan *et al.* 2004, Zhang *et al.* 2015a, Khan *et al.* 2017, Nageshwar *et al.* 2018, Bartos *et al.* 2018) found evidence of oxidative stress in the brains of rats treated with fluoride at concentrations at or below 20 ppm, of which 10 studies reported oxidative stress in the brain below 10 ppm fluoride. The most consistent evidence of oxidative stress in the brain was reported through changes in antioxidant activity. Eleven of the 12 lower risk-of-bias studies that evaluated antioxidant activity reported an effect at concentrations at or below 20 ppm (Adedara *et al.* 2017a, Adedara *et al.* 2017b, Akinrinade *et al.* 2015b, Gao *et al.* 2008b, Gao *et al.* 2009, Guner *et al.* 2016, Mesram *et al.* 2016, Nkpaa and Onyeso 2018, Khan *et al.* 2017, Bartos *et al.* 2018, Nageshwar *et al.* 2018). Decreases in antioxidant activity using measures of superoxide dismutase (SOD) activity were reported in seven of eight lower risk-of-bias studies (Adedara *et al.* 2017a, Adedara *et al.* 2017b, Akinrinade *et al.* 2015b, Mesram *et al.* 2016, Nkpaa and Onyeso 2018, Khan *et al.* 2017, Nageshwar *et al.* 2018) and, among these seven studies, all that also measured changes in catalase (CAT) activity (n = 6 studies) also reported decreased activity (Adedara *et al.* 2017a, Adedara *et al.* 2017b, Mesram *et al.* 2016, Nkpaa and Onyeso 2018, Khan *et al.* 2017, Nageshwar *et al.* 2018). A decrease in total antioxidant capacity (T-AOC) as a measure of antioxidant activity was also consistently reported in two lower risk-of-bias studies (Gao *et al.* 2008b, Gao *et al.* 2009), and a decrease in glutathione peroxidase (GPx) activity was reported in two of three lower risk-of-bias studies (Adedara *et al.* 2017b, Nkpaa and Onyeso 2018).

Relative to the above-mentioned studies, 2 of the 15 lower risk-of-bias studies (Chouhan and Flora 2008, Chouhan *et al.* 2010) did not observe statistically significant effects on oxidative stress in the brain with concentrations at or below 20 ppm fluoride; however, the measure of oxidative stress evaluated in Chouhan and Flora (2008) and Chouhan *et al.* (2010) (glutathione [GSH] to oxidized glutathione [GSSG] ratio as an indication of antioxidant activity and ROS levels) were not evaluated in any other lower risk-of-bias study. Chouhan and Flora (2008) observed a dose-dependent increase in ROS levels associated with 10, 50, and 100 mg/L sodium fluoride in the drinking water; however, results were not statistically significant at any dose. In Chouhan *et al.* (2010), the levels of ROS were significantly higher at 50 ppm sodium fluoride in drinking water, but statistical significance was not met at doses below 20 ppm fluoride (1 and 10 ppm sodium fluoride) or at 100 ppm sodium fluoride; yet, hydrogen peroxide levels as a measure of ROS were found to be significantly increased at 15 ppm sodium fluoride in drinking water in studies conducted by another group of authors (Adedara *et al.* 2017a, Adedara *et al.* 2017b).

Apoptosis/cell death

Seven lower risk-of-bias studies were identified that evaluated apoptosis with concentrations at or below 20 ppm fluoride. Results from these studies were inconsistent and were insufficient for evaluating fluoride-induced apoptosis. These data are insufficient to increase confidence or support a change to hazard conclusions.

Inflammation

Five lower risk-of-bias studies were identified that evaluated potential effects of fluoride on inflammation with concentrations at or below 20 ppm. The inflammation markers were too heterogeneous or limited in number to make any determination on potential relevance of mechanism,

even before limiting the review of the data to lower risk-of-bias studies. These data are insufficient to increase confidence or support a change to hazard conclusions.

Thyroid

Seventeen studies were identified that evaluated potential effects of fluoride on the thyroid with concentrations at or below 20 ppm (see [Figure 9](#)). These animal thyroid data are not further described because this endpoint has been directly evaluated in a number of human studies that have failed to identify consistent evidence to suggest that thyroid effects are a requisite mechanism by which fluoride causes neurodevelopmental or cognitive effects in humans.

Figure 10. Number of Lower Risk-of-bias Animal Studies that Evaluated Biochemical, Neurotransmission, and Oxidative Stress Effects at or Below 20 ppm by Mechanism Subcategory and Direction of Effect*

Mechanism	Mechanism Subcategory	Direction of Effect			Grand Total
		↑	↓	NS	
Biochemistry (brain/neurons)	Carbohydrate/lipid-related		1	1	2
	Gene expression		1		1
	Protein levels associated with brain function	8	7	7	11
	Other biochemical	2			2
Neurotransmitters	Cholinesterase	2	7	3	11
	Dopamine and metabolites		1		1
	Other neurotransmitters	2	2	1	2
Oxidative stress	Antioxidant activity	1	10	4	12
	Lipid peroxidation byproduct	7		4	11
	Protein oxidation	2		1	2
	ROS	2		2	4

*Interactive figure and additional study details in [Tableau®](#)

(https://public.tableau.com/profile/ntp.visuals#!/vizhome/Fluoride_Animal_SelectMechanisms_UPDATE/Figure9). This figure displays study counts for lower risk-of-bias studies, as these counts are most relevant to the text in this section. Counts for higher risk-of bias studies or all studies combined can be accessed in the interactive figure in [Tableau®](#). Study counts are tabulated by significance—statistically significant increase (↑), statistically significant decrease (↓), or not significant (NS). For example, the “↑” column displays numbers of unique studies with at least one endpoint in the mechanistic subcategory with significantly increasing results at fluoride exposure levels of ≤20 ppm. These columns are not mutually exclusive (i.e., a study may report on multiple endpoints with varying results within a single mechanistic subcategory and therefore may be reflected in the counts for the “↑”, “↓”, and NS columns, but would only be counted once in the Grand Total column). Endpoints, species, strain, sex, and exposure duration are available for each study in the interactive figure in [Tableau®](#).

In Vitro/Mechanistic Data on Neurodevelopmental or Cognitive Effects

Although in vitro data were collected as part of the systematic review process, NTP determined that the information on neurological effects obtained from these studies is too general, and results cannot necessarily be attributed to effects on learning and memory or other cognitive functions at this time. The in vitro data may help support specific mechanisms identified from in vivo mechanistic data; however, as described above, no specific mechanism has been determined for fluoride effects on learning and memory or other neurodevelopmental or cognitive outcomes.

Evidence Synthesis for Neurodevelopmental or Cognitive Effects

There is consistent evidence that exposure to fluoride is associated with cognitive neurodevelopmental effects in children. There is moderate confidence in the human data in children from 5 well-conducted

prospective studies, supported by 14 cross-sectional studies where exposure was identified as likely occurring prior to outcome. The human body of evidence in adults is considered inadequate to evaluate whether fluoride exposure is associated with cognitive effects due to low confidence in the human data in adults, a limited number of studies, and a lack of evidence of an effect (i.e., there is not sufficient evidence of an effect, but the confidence in the data is not high enough to conclude that there is no effect). The animal data are inadequate to evaluate for learning and memory effects primarily due to the uncertainty in distinguishing effects on cognitive outcomes from secondary effects on the nervous system or general health including motor activity issues; however, these data do provide evidence of other neurodevelopmental effects. There is also evidence from mechanistic studies of adverse neurological effects of fluoride in humans and animals of unknown relationship to cognition.

The initial moderate confidence is based on 19 studies where exposure occurred prior to outcome and that evaluated individual-based outcomes and used a comparison group. Factors considered for upgrading or downgrading the confidence are as follows:

- **Risk of bias:** Only studies that were considered to have lower risk of bias were included in the moderate confidence rating; therefore, there is no downgrade for risk-of-bias concerns.
- **Unexplained inconsistencies:** The data are relatively consistent and there was no downgrade for this factor. In terms of IQ data, 17 studies observed significant effects associated with fluoride, and 2 studies found no significant association but neither of these studies adjusted for confounders. Consistency among neurodevelopmental effects other than IQ was also considered; however, the conclusions are based on the IQ data so these other neurodevelopmental effects would not impact a potential adjustment in confidence. Studies measuring neurodevelopmental effects other than IQ did not show consistent effects. It is not known whether fluoride exposure would be expected to be associated with neurodevelopmental outcomes in addition to IQ or other cognitive measures.
- **Indirectness:** IQ in humans is a direct measure of effect and therefore no adjustment in confidence is warranted.
- **Imprecision:** The meta-analysis indicates that there was no reason to downgrade due to imprecision.
- **Publication bias:** While the meta-analysis that estimated the pooled SMD among 46 included studies (both higher and lower risk-of-bias) indicated that there was potential for publication bias, a subgroup analysis indicated that there was no publication bias among the lower risk-of-bias studies (see [Figure A5-8](#)). Among the higher risk-of-bias studies, the trim-and-fill analysis estimated that, in the absence of publication bias, the negative direction of effect and statistical significance remained ([Figure A5-9](#)). For the meta-analysis that calculated a pooled effect estimate among the studies with individual-level measures, the funnel plot indicated publication bias; however, the trim-and-fill analysis estimated that once adjusted for publication bias, the negative direction of effect remained ([Appendix 5, Figure A5-16](#) and [Figure A5-18](#)). Therefore, no downgrade was applied for publication bias.
- **Large magnitude of effect:** While some individual studies indicate a large magnitude of effect, the overall pooled effect estimate from the meta-analysis of studies with individual-level

measures does not demonstrate a large magnitude of effect ([Appendix 5](#)). Therefore, the overall data would not support an upgrade due to a large magnitude of effect.

- **Dose-response:** Linear dose-response models provide the best fit to the data in studies examining individual-level measures of fluoride exposure and IQ. A meta-analysis of studies that compared mean IQ scores between groups of children with different levels of fluoride exposure showed a significantly lower mean SMD at higher concentrations of fluoride (>1.5 mg/L) from water (SMD: -0.14; 95% CI: -0.19, -0.08; n = 31 studies) and urine (SMD: -0.18; 95% CI: -0.31, -0.05; n = 22 studies) ([Appendix 5](#)); however, the dose-response relationship at fluoride concentrations below 1.5 mg/L fluoride in urine or drinking water is less certain. The overall dose-response could be used to upgrade the confidence in the body of evidence.
- **Residual confounding:** Xiang *et al.* (2003a), Xiang *et al.* (2011), and Wang *et al.* (2012) studied the same population where arsenic occurred in the area with low fluoride, but did not occur in the area with high fluoride. This would have biased the results toward the null, but there was a significantly lower IQ scores in the area with high fluoride. The remaining studies do not provide enough information to consider residual confounding as an impactful factor for the body of evidence. Therefore, the overall data would not support an upgrade due to residual confounding.
- **Consistency:** There is consistent evidence across study populations and study designs that fluoride is associated with lower IQ scores at higher concentrations of fluoride. There is uncertainty and less of a consistent pattern at concentrations below 1.5 mg/L. There is also a lack of consistency observed with and among other types of neurodevelopmental effects. The consistency in the overall results of the data set could increase the confidence.

Summary judgement on potential upgrades or downgrades in the confidence: Although the OHAT approach for evidence integration allows for the initial confidence in the body of evidence to be increased based on consistency or dose response, the NTP judgement is that the magnitude of effect and the overall strength and quality of the human literature base provides a moderate confidence in the body of evidence that fluoride causes cognitive neurodevelopmental effects in children.

The moderate confidence in the body of evidence in children translates to a moderate level of evidence that fluoride is associated with lower IQ and other cognitive neurodevelopmental effects in children.

The limited and weaker evidence of cognitive effects in adults is considered to provide an inadequate level of evidence that fluoride is associated with cognitive effects in adults. The animal body of evidence is also considered to provide an inadequate level of evidence for cognitive effects in adults.

Integration of these level-of-evidence conclusions supports an initial hazard conclusion of *presumed to be a cognitive neurodevelopmental hazard to humans* because of the extent and consistency of effect in the available data in children. Because most of the available studies evaluated intelligence in children, the primary focus in human data was on IQ and other cognitive neurodevelopmental effects, which is the primary basis for the hazard conclusion. A separate conclusion on other neurodevelopmental effects was not reached based on limited information in humans.

The moderate level of evidence in the human data in children supports a hazard conclusion of *presumed* instead of *suspected* due to the relatively large and consistent body of evidence, especially in relation to measures of IQ (17 of 19 lower risk-of-bias studies that assessed IQ reported an association between

This DRAFT Monograph is distributed solely for the purpose of pre-dissemination peer review and does not represent and should not be construed to represent any NTP determination or policy.

higher fluoride and lower IQ scores) across multiple populations. A conclusion of *presumed* is supported by a statistically significant effect observed in the meta-analysis. Furthermore, the *presumed* hazard conclusion is supported by the low expectation that new studies would decrease the hazard conclusion.

Effects in children

- **Human body of evidence:** Moderate Confidence = Moderate Level of Evidence
- **Animal body of evidence:** Overall poor quality of studies and few studies that specifically assess effects on learning and memory after exposure during developmental periods separately from other neurological effects including motor activity = Inadequate Level of Evidence
- **Initial hazard conclusion (Moderate Human x Inadequate Animal)** = Presumed to be a Cognitive Neurodevelopmental Hazard to Humans
- **Final hazard conclusion (after consideration of biological plausibility)** = Presumed to be a Cognitive Neurodevelopmental Hazard to Humans

Effects in adults

- **Human body of evidence:** Low Confidence with no discernible effect = Inadequate Level of Evidence
- **Animal body of evidence:** Overall poor quality of studies and few studies that specifically assess effects on learning and memory after exposure in adulthood separately from other neurological effects including motor activity = Inadequate Level of Evidence
- **Initial hazard conclusion (Inadequate Human x Inadequate Animal)** = Not classifiable
- **Final hazard conclusion (after consideration of biological plausibility)** = Not classifiable

Table 7. Neurodevelopmental and Cognitive Function Evidence Profile for Fluoride										
INITIAL CONFIDENCE for each body of evidence (# of studies)	Factors decreasing confidence “---” if no concern; “↓” if serious concern to downgrade confidence					Factors increasing confidence “---” if not present; “↑” if sufficient to upgrade confidence				FINAL CONFIDENCE RATING
	Risk of Bias	Unexplained Inconsistency	Indirectness	Imprecision	Publication Bias	Large Magnitude	Dose Response	Residual Confounding	Consistency Species/Model	
Human IQ or cognitive function tests in children*										
Initial Moderate (5 prospective cohort studies ^a ; 14 cross-sectional studies ^b)	---	---	---	---	---	---	---	---	---	Moderate
Initial Low (7 cross-sectional studies) ^c	---	---	---	---	---	---	---	---	---	Low
Human IQ or cognitive function tests in adults**										
Initial Low (2 cross-sectional studies) ^d	---	---	---	---	---	---	---	---	---	Low
Animal learning and memory or cognitive function										
Inadequate to assess effects in human										
References:										
Human: Barberio <i>et al.</i> (2017b) ^c ; Bashash <i>et al.</i> (2017) ^a ; Bashash <i>et al.</i> (2018) ^a ; Choi <i>et al.</i> (2015) ^b ; Cui <i>et al.</i> (2018) ^c ; Cui <i>et al.</i> (2020) ^c ; Das and Mondal (2016); Ding <i>et al.</i> (2011) ^b ; Green <i>et al.</i> (2019) ^a ; Jacqmin <i>et al.</i> (1994) ^d ; Li <i>et al.</i> (2004) [translated in Li <i>et al.</i> 2008a] ^b ; Li <i>et al.</i> (2016) ^d ; Riddell <i>et al.</i> (2019) ^c ; Rocha-Amador <i>et al.</i> (2007) ^b ; Rocha-Amador <i>et al.</i> (2009) ^b ; Saxena <i>et al.</i> (2012) ^b ; Seraj <i>et al.</i> (2012) ^b ; Soto-Barreras <i>et al.</i> (2019) ^b ; Sudhir <i>et al.</i> (2009) ^b ; Till <i>et al.</i> (2020) ^a ; Trivedi <i>et al.</i> (2012) ^c ; Valdez Jimenez <i>et al.</i> (2017) ^a ; Wang <i>et al.</i> (2012) ^b ; Wang <i>et al.</i> (2020b) ^b ; Wang <i>et al.</i> (2020a) ^c ; Xiang <i>et al.</i> (2003a) ^b ; Xiang <i>et al.</i> (2011) ^b ; Yu <i>et al.</i> (2018) ^b ; Zhang <i>et al.</i> (2015b) ^c										
*This includes learning disabilities, neonatal behavioral neurological assessment, mental development index, memory score for copy, and immediate recall.										
**This includes Mini-Mental State Examination scores, psychomotor performance, and memory.										

DISCUSSION

The overall objective of this evaluation was to undertake a systematic review of published literature to reach conclusions concerning the potential for exposure to fluoride to affect neurodevelopment and cognition. This review only addresses whether exposure to fluoride could present a potential hazard (i.e., has the potential to cause harm at any exposure level, including exposures that are higher than typically encountered from consuming fluoridated drinking water in the United States). Benefits of fluoride with respect to oral health are not addressed in this monograph.

Given this context, when focusing on human epidemiology studies with exposures in ranges typically found in the water distribution systems in the United States (0.7 mg/L for optimally fluoridated community water systems)⁸ that can be evaluated for dose response, effects on cognitive neurodevelopment are inconsistent and therefore unclear. However, given the totality of the data, including studies with exposures to fluoride levels higher than the WHO safe water guideline of 1.5 mg/L in water (WHO 2011), the NTP concludes that fluoride is *presumed to be a cognitive neurodevelopmental hazard to humans*. This conclusion is based on a moderate level of evidence that shows a consistent and robust pattern of findings in human studies across several different populations demonstrating that higher fluoride exposure (e.g., >1.5 mg/L in drinking water) is associated with lower IQ and other cognitive effects in children. Limited and weaker evidence is considered to provide an inadequate level of evidence that fluoride is associated with cognitive effects in adults. The primary focus of the human data was on IQ and cognitive neurodevelopmental effects; therefore, the conclusion was based on these data. After further evaluation of the experimental animal data available in NTP (2016) and in this systematic review, NTP concludes that in terms of evaluating the effects of fluoride on learning and memory to support the cognitive effects observed in humans, the animal data are inadequate. The animal data do provide evidence for effects of fluoride on neurodevelopment; however, other neurodevelopmental outcomes were not further evaluated because of the limited information in humans. Biological plausibility of effects from mechanistic studies was considered but did not significantly influence the conclusions. Although multiple categories of mechanistic data were evaluated and provide some evidence of adverse effects in the brain, a coherent series of mechanistic events to account for fluoride-associated cognitive neurodevelopmental deficits is not sufficiently understood for these findings to contribute to the overall confidence assessment.

The human body of evidence provides a consistent and robust pattern of findings that higher fluoride exposure is associated with lower IQ scores in children. The moderate level of evidence is based on 5 lower risk-of-bias prospective cohort studies and 14 lower risk-of-bias cross-sectional studies that are considered to have sufficient evidence of fluoride exposure occurring prior to the outcome. The evaluation of the animal body of evidence in this assessment is an extension of the NTP (2016) systematic review on the association between fluoride exposure and neurobehavioral effects related to learning and memory in animals, which identified a concern related to indirectness. This concern was that many of the learning and memory tests rely on a motor response (e.g., latency to achieve the desired effect). The review of animal data published since the 2016 review focused on addressing this

⁸As of April 2020, 1.08% of persons living in the United States (~ 3.5 million people) were served by CWS containing ≥ 1.1 mg/L naturally occurring fluoride. CWS supplying water with ≥ 1.5 mg/L naturally occurring fluoride served 0.59% of the U.S. population (~ 1.9 million people), and systems supplying water with ≥ 2 mg/L naturally occurring fluoride served 0.31% of the U.S. population (~1 million people) (<https://www.cdc.gov/fluoridation/data-tools/reporting-system.html>).

This DRAFT Monograph is distributed solely for the purpose of pre-dissemination peer review and does not represent and should not be construed to represent any NTP determination or policy.

indirectness concern. Further examination of the literature has not provided clarification of this issue. Due to the inability to separate these effects from effects on general health and other effects on the nervous system, the animal body of evidence is now considered inadequate to contribute to the evaluation of cognitive effects in humans. Although the animal data are not considered sufficient to specifically support the IQ changes observed in children, the data do support possible neurodevelopmental effects.

The NTP conclusion that fluoride is *presumed to be a cognitive neurodevelopmental hazard to humans* is supported by the extent, consistency, and robustness of the effect in the available data in children. Seventeen of the 19 lower risk-of-bias studies reported an association between higher fluoride exposure and lower IQ scores in children across multiple populations. Meta-analyses conducted at the recommendation of NASEM based on their review of the September 6, 2019 draft monograph provide further support for the hazard conclusion of *presumed* (NASEM 2020). The random-effects pooled SMD estimate from the 46 studies included in the group-level meta-analysis was consistent with two previous meta-analyses reporting statistically significant associations between higher fluoride exposure and lower IQ in children. A risk-of-bias subgroup analysis demonstrated that the significant negative association remained when the meta-analysis was restricted to 9 lower risk-of-bias studies. Further subgroup analyses by gender, age group, country, outcome assessment type, and exposure assessment type support a consistent and robust pattern of results. A second meta-analysis of the individual-level data from six lower risk-of-bias studies also provided evidence of a statistically significant negative association between fluoride exposure and lower IQ in children (overall pooled effect estimate per 1-mg/L increase in urinary fluoride was associated with a 1.40-point lower IQ score [95% CI: -2.33, -0.47]). Given the evidence, there is a low expectation that new studies would change the hazard conclusion.

There are few studies in humans and numerous studies in animals that evaluate mechanistic effects related to fluoride exposure. There are sufficient mechanistic data to determine that fluoride exposure at lower concentrations has effects on the nervous system; however, for the cognitive neurodevelopmental outcome evaluated, there are insufficient data to support a specific mechanism or mode of action. Due to the large number of mechanistic studies conducted in animals, evaluation of the mechanistic data in animals focused on studies that had exposures more relevant to humans (i.e., ≤ 20 ppm in the drinking water). Changes in AChE, which could potentially be related to cognitive effects such as IQ, were evaluated in one study of children and several studies of animals (measured in both the blood and in areas of the brain); however, the majority of these studies, including the study of children, reported results inconsistent with the phenotypic outcome. Animal studies that evaluated changes in other neurotransmitters and other biochemical measures provide some evidence of effects in the brain, but the data are limited due to the heterogeneity of the outcomes measured. Most consistently, studies evaluating histopathology and oxidative stress demonstrated that effects can occur in the brains of animals at or below 20 ppm, which, without supporting a specific mechanism or mode of action relevant to learning and memory impairments, provides evidence of an association between exposure to lower concentrations of fluoride and neurological effects in animals. Therefore, the evidence of neurological effects at exposure levels more relevant to humans that is demonstrated in the mechanistic data supports the NTP conclusion that fluoride is *presumed to be a cognitive neurodevelopmental hazard to humans*; however, it does not provide enough evidence to increase confidence in the human body of evidence or support a higher hazard identification conclusion.

Generalizability to the U.S. Population

For many years, fluoride concentrations were adjusted to levels between 0.8 and 1.2 mg/L in fluoridated community water systems in the United States. The U.S. Public Health Service recommended an adjustment downward to a fluoride concentration of 0.7 mg/L because of evidence of an increase in dental fluorosis in children (US DHHS 2015). In April 2020, the CDC Water Fluoridation Reporting System estimated that the majority (i.e., 97.5%) of fluoride concentrations in water for U.S. children and adolescents (≤ 19 years old) are below 1.2 mg/L (<https://www.cdc.gov/fluoridation/data-tools/reporting-system.html>).

NTP's conclusion that fluoride is *presumed to be a cognitive neurodevelopmental hazard to humans* is based on consistent evidence from 26 lower risk-of-bias studies that evaluated fluoride exposure and effects on children's IQ and other cognitive effects. Although there are many studies that evaluated associations between fluoride in the drinking water and IQ in children, no studies evaluating IQ were conducted in the United States. Generalizing the results from the IQ studies in this evaluation to the U.S. population can be difficult, in part because many studies were conducted in areas with fluoride drinking water concentrations that are much higher than drinking water fluoride concentrations in the United States. Among the human body of evidence evaluated for this assessment (including lower and higher risk-of-bias studies), there are 33 studies that evaluated associations between fluoride in drinking water and IQ in children and compared a reference or low exposure group to higher fluoride-exposed groups. Of these 33 studies, only 10 studies included fluoride exposure groups with fluoride concentrations < 1.5 mg/L (i.e., fluoride exposure groups that would potentially be relevant to levels observed in the United States) (Xu *et al.* 1994, Xiang *et al.* 2003a, Qin *et al.* 1990 [translated in Qin *et al.* 2008], Kang *et al.* 2011, Broadbent *et al.* 2015, Sebastian and Sunitha 2015, Sudhir *et al.* 2009, Zhang *et al.* 2015b, Zhang *et al.* 1998, Wang *et al.* 2020b). Of these 10 studies, 4 were considered to have lower risk of bias (Zhang *et al.* 2015b, Xiang *et al.* 2003a, Wang *et al.* 2020b, Sudhir *et al.* 2009).

In addition to the four studies mentioned above, several other studies that evaluated fluoride exposure on a continuous basis could be used to assess generalizability to the United States. This includes studies that examined fluoride exposure levels below 1.5 mg/L for which a dose response could be assessed. **Table 8** provides a summary of children's IQ studies that evaluated lower fluoride exposures (< 1.5 mg/L) in drinking water and/or urine (assuming, for comparison purposes, an approximate 1-to-1 equivalence between drinking water fluoride and urinary fluoride concentrations) and provided information to evaluate dose response in the lower fluoride exposure range (e.g., three or more fluoride exposure groups or dose-response curve provided). Based on review of these studies (discussed further below), there is uncertainty if IQ changes in children occur at lower fluoride levels.

Among studies with lower risk of bias for which a dose response could be assessed, four of nine studies that examined fluoride exposure levels below 1.5 mg/L (**Table 8**) (Green *et al.* 2019, Zhang *et al.* 2015b, Xiang *et al.* 2003a, Wang *et al.* 2020b) applied regression models to individual exposure outcome measures and observed a linear association between urinary fluoride levels and lower IQ in children even at the lower fluoride concentrations. However, two of these studies (Xiang *et al.* 2003a, Zhang *et al.* 2015b) did not find an association between IQ and drinking water levels below 1.5 mg/L. Xiang *et al.* (2003a) observed a significantly lower IQ in endemic versus nonendemic villages, but when they grouped children from the endemic villages by exposure level, they did not observe a significantly lower IQ score for children exposed to lower mean exposure levels of fluoride (0.75 mg/L). Although a significant difference in IQ might not be expected due to the fact that there were only nine children in this group, the difference was less than one point in IQ. Zhang *et al.* (2015b) used a simple correlation

and did not observe a significant relationship between fluoride levels in the drinking water (with concentrations up to 1.57 mg/L) and IQ. Sudhir *et al.* (2009) observed a significant increase in IQ grade (which is associated with lower IQ) at concentrations of 0.7–1.2 mg/L. The other four of nine studies do not provide a clear dose response at the lower fluoride levels. Bashash *et al.* (2017) concluded that there was no clear association between IQ scores and maternal urinary fluoride below 0.8 mg/L. Yu *et al.* (2018) observed a correlation between lower IQ in children and fluoride exposure only with concentrations in drinking water above 3.4 mg/L or with urinary fluoride concentrations of 1.6 mg/L or higher. The study authors did note a decreased probability of having an IQ above 130 (i.e., 40% fewer people with high IQ for every 0.5-mg/L increase in fluoride) with water fluoride levels between 0.20 and 1.40 mg/L, but this was not observed with higher levels of fluoride. Although Cui *et al.* (2018) noted that IQ decreased in a “roughly linear manner” with increasing urinary fluoride, this is only apparent in the results for the TT genotype; based on the dose response, the authors concluded that the “safety threshold” was 1.73 mg/L. Ding *et al.* (2011) looked at mean differences for 10 different exposure groups and found notable decreases from the mean above approximately 1 mg/L.

Although there is less confidence in the findings from higher risk-of-bias studies, six studies identified with potential dose-response information demonstrated a similar uncertainty at the lower fluoride concentrations. Surprisingly, three of the studies (Aravind *et al.* 2016, Qin *et al.* 1990 [translated in Qin *et al.* 2008], Xu *et al.* 1994) found that the lowest IQ scores were in areas with the lowest and the highest fluoride concentrations. In these studies, the lowest fluoride concentrations ranged from 0.1–0.2 mg/L fluoride in Qin *et al.* (1990) [translated in Qin *et al.* 2008] to <1.2 mg/L in Aravind *et al.* (2016). Li *et al.* (1995) and Sebastian and Sunitha (2015) only observed lower IQ scores at concentrations above 2 mg/L. Das and Mondal (2016) found a steady decline in IQ with increasing urinary fluoride levels or exposure dose.

To further examine the dose response for lower IQ in the lower exposure region (e.g., <1.5 mg/L fluoride in drinking water or urine), a meta-analysis ([Appendix 5](#)) using a linear mixed model to analyze mean-effect estimates was performed. Twelve observations from 9 studies were included that reported one or more IQ measurements associated with drinking water fluoride exposures of < 1.5 mg/L and a reference group. This analysis did not show a statistically significant association with the mean SMD in children’s IQ scores between exposed and reference groups (SMD = 0.32; 95% CI: –0.57, 1.20). A dose-response meta-analysis including seven observations from four studies with at least one exposure group < 1.5 mg/L urinary fluoride showed a non-statistically significant decrease in mean SMD (SMD = –0.13; 95% CI: –0.29, 0.03). Based on these results, effects of fluoride exposure on children’s IQ at levels < 1.5 mg/L remain unclear and more studies at lower exposure levels are needed. A dose-response meta-analysis of studies with individual-level data could not be conducted due to the small number of studies (n = 10), the various types of exposure metrics, and the different types of reported effect estimates. More studies with lower levels of fluoride exposure from drinking water are still needed to fully understand potential effects at exposures in ranges typically found in the United States (i.e., <1.5 mg/L). Of note, the negative association between IQ and fluoride exposure via drinking water was statistically significant when extending the dose-response meta-analysis to include IQ measures from groups exposed to <2 mg/L in drinking water (SMD = –0.27; 95% CI: –0.36, –0.17). A statistically significant decrease in mean SMD in children’s IQ scores was not seen in urinary fluoride measures of < 2 mg/L (SMD = –0.09; 95% CI: –0.22, 0.03) ([Table A5-3](#)).

When generalizing findings from the cited studies to exposures in the United States from fluoride in drinking water, it is important to consider that drinking water only comprises a portion of total exposures to fluoride. Although it can be assumed that children in all the studies cited in this document

This DRAFT Monograph is distributed solely for the purpose of pre-dissemination peer review and does not represent and should not be construed to represent any NTP determination or policy.

are also exposed to fluoride from sources other than drinking water, these other exposures are likely to vary considerably depending on individual circumstances. Fluoride concentrations in drinking water alone do not reflect the magnitude of fluoride exposures to children who consume excessive amounts of fluoridated toothpaste or to formula-fed babies who consume powdered formula that is reconstituted with fluoridated water. A few studies also support the possibility of heightened sensitivities to the detrimental cognitive effects of fluoride exposures in individuals with certain polymorphisms in dopamine receptor D2, or catechol-O-methyltransferase (Cui *et al.* 2018, Zhang *et al.* 2015b), impacting dopamine catabolism and receptor sensitivity. Differential exposures to fluoride and genetic susceptibilities of children to fluoride appear to warrant further research.

Table 8. Human Studies with Lower Fluoride Exposure and Effects on IQ		
Study	Exposure measures [mean $\pm$ SD (range)]	Notes
Lower risk-of-bias studies		
Bashash <i>et al.</i> (2017)	Maternal urine during pregnancy (mg/L) 0.90 $\pm$ 0.35 (0.23–2.36)	Authors concluded that the model suggested a nonlinear relationship with no clear association between IQ scores and maternal urine below 0.8 mg/L.
	Children’s urine (mg/L) 0.82 $\pm$ 0.38 (0.18–2.8)	
Green <i>et al.</i> (2019)	Maternal urine during pregnancy (mg/L) 0.51 $\pm$ 0.36 (0.06–2.44) 0.40 $\pm$ 0.27 non-fluoridated areas 0.69 $\pm$ 0.42 fluoridated areas	Statistical methods indicated that including quadratic or natural-log effects of maternal urine or intake did not significantly improve the model. In addition, the authors tested separate models with two linear splines to see if the effect of maternal urinary fluoride or maternal fluoride intake significantly differed between lower and higher levels based on knots set at 0.5, 0.8, and 1.0 mg/L for urine and 0.4, 0.8, and 1 mg for intake. There were no differences.
	Maternal intake during pregnancy (mg/day) 0.54 $\pm$ 0.44 (0.01–2.65) 0.30 $\pm$ 0.26 non-fluoridated areas 0.93 $\pm$ 0.43 fluoridated areas	
	Drinking water (mg/L)* 0.31 $\pm$ 0.23 (0.04–0.87 ¹) 0.13 $\pm$ 0.06 non-fluoridated areas 0.59 $\pm$ 0.08 fluoridated areas	
Cui <i>et al.</i> (2018)	Drinking water (mg/L)* 0.20–1.00 non-endemic 1.52–2.49 endemic	Study authors noted that the IQ decreased in a “roughly linear manner as the log-urine fluoride increased.” TT genotypes of the dopamine receptor D2 gene had the strongest negative correlation between log-urine fluoride and IQ scores. The study authors determined a safety threshold of urine fluoride levels in subgroup TT as 1.73 mg/L. Drinking water fluoride levels were used to select children from different areas but were not used in the analysis.
	Children’s urine Levels not provided; log-transformed with range of approximately –1.2–2.2	
Ding <i>et al.</i> (2011)	Drinking water (mg/L) * 1.31 $\pm$ 1.05 (0.24–2.84)	Although there was a significant correlation between urinary fluoride and IQ score, the main drop in IQ occurred at urinary fluoride levels of approximately 0.7–1.2 mg/L. At levels below 0.7 mg/L, data suggest a plateau with no apparent change in IQ compared with the mean. Drinking water fluoride levels were not used in the analysis.
	Children’s urine (mg/L) 0.10–3.55	

Table 8. Human Studies with Lower Fluoride Exposure and Effects on IQ		
Study	Exposure measures [mean $\pm$ SD (range)]	Notes
Sudhir <i>et al.</i> (2009)	Drinking water (mg/L)* <0.7 (level 1 villages) 0.7–1.2 (level 2 villages) 1.3–4.0 (level 3 villages) >4.0 (level 4 villages)	The number of intellectually impaired children gradually increased with increasing fluoride concentration in drinking water with an increase in IQ grade (which indicates a decrease in IQ) observed in the 0.7–1.2-mg/L villages. Children were placed in exposure groups based on Water Works Department records. Although children brought in water for verification of strata, it was not collected from all children but only from the first child using a different source of water. Therefore, these are considered group-level data. Note that all groups had a large proportion in the “intellectually impaired” category.
Wang <i>et al.</i> (2020b)	Drinking water (mg/L)* 1.39 $\pm$ 1.01 (0.20–3.90)	There was a significantly lower IQ in quartile 3 (1.00–1.90 mg/L) and quartile 4 (>1.90 mg/L), but not quartile 2 (0.70–1.00 mg/L) of drinking water. Urinary fluoride was only associated with a significantly lower IQ in quartile 4 (>2.28 mg/L).
	Children’s urine (mg/L) 1.28 $\pm$ 1.30 (0.01–5.54)	
Xiang <i>et al.</i> (2003a)	Drinking water (mg/L)* 0.36 $\pm$ 0.15 (0.18–0.76) non-endemic village 2.47 $\pm$ 0.79 (0.57–4.50) endemic village Endemic subgroups: group A: 0.75 $\pm$ 0.14 group B: 1.53 $\pm$ 0.27 group C: 2.46 $\pm$ 0.30 group D: 3.28 $\pm$ 0.25 group E: 4.16 $\pm$ 0.22	IQ in group A in the endemic village was not significantly lower than the non-endemic village, but IQ in all other groups was significantly lower. Although there were only 9 children in group A, the IQ difference was <1 point. Based on simple regression, there was a steady decline in IQ with increasing urinary fluoride.
	Children’s urine (mg/L) 1.11 $\pm$ 0.39 (0.37–2.50) non-endemic village 3.47 $\pm$ 1.95 (0.90–12.50) endemic village	
Yu <i>et al.</i> (2018)	Drinking water (mg/L)* 0.50 $\pm$ 0.27 normal 2.00 $\pm$ 0.75 high	Study authors reported that participants' intelligence presented inverse non-linear dose-response relationships with fluoride content, with obvious decreases at relatively high level of fluoride exposure (drinking water fluoride levels at 3.4–3.90 mg/L and urinary fluoride levels at 1.60–2.50 mg/L). Study authors also note a decreased odds for having IQ $\geq$ 130 with drinking water fluoride at 0.20–1.40 mg/L (40% decrease with each 0.5-mg/L increase in fluoride), but not at higher concentrations.
	Children’s urine (mg/L) 0.41 $\pm$ 0.49 normal 1.37 $\pm$ 1.08 high	

Table 8. Human Studies with Lower Fluoride Exposure and Effects on IQ		
Study	Exposure measures [mean ± SD (range)]	Notes
Zhang <i>et al.</i> (2015b)	Drinking water (mg/L)* 0.63 (0.58–0.68) control 1.40 (1.23–1.57) endemic fluorosis	There was a steady decline in IQ with increasing serum or urinary fluoride levels. A simple correlation did not find drinking water fluoride significantly correlated with IQ.
	Children’s urine (mg/L) 1.1 ± 0.67 control 2.4 ± 1.01 endemic fluorosis	
	Children’s serum (mg/L) 0.06 ± 0.03 control 0.18 ± 0.11 endemic fluorosis	
Higher risk-of-bias studies		
Aravind <i>et al.</i> (2016)	Drinking water (mg/L)* <1.2 low fluoride area 1.2–2 medium fluoride area >2 high fluoride area	Mean IQ scores (transformed into percentiles) were highest in the medium fluoride area for both boys and girls.
Das and Mondal (2016)	Groundwater (mg/L)* 2.11 ± 1.64 (0.25–9.40)	Based on simple regression, there was a steady decline in IQ with increasing urinary fluoride and increasing exposure dose.
	Children’s urine (mg/L) 0.45–17.00	Groundwater fluoride levels were not used in the analysis but were used in calculating the children’s exposure dose.
	Children’s exposure dose (mg/kg-day) 0.017–0.203	
Li <i>et al.</i> (1995)	Children’s urine (mg/L) 1.02 non-fluorosis area 1.81 slight fluorosis area 2.01 medium fluorosis area 2.69 severe fluorosis area	A significantly lower IQ score was observed in the medium and severe fluorosis areas compared to the non-fluorosis area. Children’s urine was used as an individual measure of exposure to verify that the areas had different fluoride exposure levels; however, analysis was conducted based on residential area.
Qin <i>et al.</i> (1990) [translated in Qin <i>et al.</i> 2008]	Drinking water (mg/L)* 0.1–0.2 low fluoride area 0.5–1.0 normal fluoride area 2.1–4.0 high fluoride area	Average IQ scores (transformed into percentages) were significantly lower in both the low and high fluoride areas compared with the normal fluoride area.
Sebastian and Sunitha (2015)	Drinking water (mg/L)* 0.40 (low fluoride village) 1.2 (normal fluoride village) 2.0 (high fluoride village)	A significantly lower mean IQ score of children living in the high fluoride area compared with the low and normal fluoride areas was reported. Binary regression models using the low fluoride village as a reference observed an increased odds ratio (1.74) for increased IQ scores in the normal fluoride village and a decreased odds ratio (0.59) in the high fluoride village.
Xu <i>et al.</i> (1994)	Drinking water (mg/L)* 0.8 (control area) 0.38 (low fluoride area) 1.8 (high fluoride area)	Both low and high fluoride areas had IQ levels approximately 3 points below the IQ levels in the control area. There was no difference in IQ between the low and high fluoride areas.

*Data are group-level exposure data; exposure data without the asterisks are individual-level exposure data.

This DRAFT Monograph is distributed solely for the purpose of pre-dissemination peer review and does not represent and should not be construed to represent any NTP determination or policy.

¹Range data were obtained from Till *et al.* (2018).

The conclusion that fluoride is *presumed to be a cognitive neurodevelopmental hazard in children* is based on the consistency of the data; however, most lower risk-of-bias studies observed effects with drinking water concentrations above 1.5 mg/L. As noted above, describing the effects at 1.5 mg/L or below, which is more relevant to the exposures observed in the U.S. population, including from community water fluoridation, is more difficult. In the reviewed studies, when limiting studies to those that evaluated IQ at fluoride levels across a continuum that included the low dose range, results are less consistent.

Limitations of the Evidence Base

Few limitations exist in the lower risk-of-bias epidemiological studies used for the basis of the hazard conclusion. The main limitations in lower risk-of-bias epidemiological studies include:

- Few studies were available that assessed the association between fluoride exposure and the following:
 - Neurodevelopmental or cognitive effects in subjects from communities served by optimally fluoridated versus non-fluoridated water systems.
 - Neurobehavioral (i.e., cognitive) effects (particularly IQ) in adults.
 - Attention-related disorders including ADHD.
- Studies rarely separated the results by gender or provided information to indicate that gender was not a modifying factor, which limits the ability to evaluate how the association between fluoride exposure and cognitive neurodevelopmental effects in children might differ by gender.

Limitations in the epidemiological studies with higher risk of bias include:

- Many of the original publications were in a foreign language and provided limited details on methodology.
- Some studies lacked information regarding exposure and/or had serious limitations in the exposure assessment. Exposure assessment concerns include limited individual exposure information, a lack of information on fluoride sampling methods and timing of the exposure measurements, a lack of quantitation of levels of fluoride in drinking water, and a lack of individual-level information on fluorosis in areas reported to be endemic for fluorosis.
- The comparison groups in studies conducted in areas endemic for fluorosis may have still been exposed to high levels of fluoride or levels similar to those used in water fluoridation in the United States. This factor may have limited the ability to detect true effects.
- Most studies did not provide sufficient direct information (e.g., participation rates) to evaluate selection bias.
- Failure to address potential confounders was a main issue. Many studies conducted simple statistical analyses without accounting for any potential confounders. In cases where adjustments in analyses were made, often these studies did not account for potential confounders considered critical for that study population and outcome.

This DRAFT Monograph is distributed solely for the purpose of pre-dissemination peer review and does not represent and should not be construed to represent any NTP determination or policy.

- Studies conducted in areas with high, naturally-occurring fluoride levels in drinking water often did not account for potential exposures to arsenic or iodine deficiencies in study subjects.
- Many studies did not account for potential exposures to lead as a residual confounder.
- Many studies lacked information on whether the outcome assessors were blind to the exposure group, including studies that examined children in their schools and subjects from high-fluoride communities.

Limitations in the animal studies include:

- The main limitation in the animal studies was the inability to separate possible learning and memory effects from effects on motor activity/coordination or sensory effects.
- Few learning and memory studies in animals evaluated motor activity or sensory effects. Studies that did evaluate motor activity or sensory effects often lacked discussion on general health of the animals when the endpoints measured could be affected by deficits in motor activity or sensory, such as latency to achieve a desired result.

A key data gap in the human and animal bodies of evidence includes the need for mechanistic insight into fluoride-related neurodevelopmental or cognitive changes.

Limitations of the Systematic Review

There are no major limitations of the systematic review. The human body of evidence included a large database of observational studies. Most of the observational studies were cross-sectional; however, nine of these were considered to be functionally prospective in nature. In addition, the systematic review covered a wide range of study designs, populations, and measures of fluoride exposure. The systematic review was designed to cover reports on all potential mechanistic data including effects on the thyroid. After review of the studies evaluating thyroid effects, studies that only evaluated goiters and other effects on thyroid size were not considered in this review. This is not considered a limitation because changes in thyroid size are not functional changes to the thyroid that could specifically indicate a mechanism for thyroid involvement in neurodevelopment. In addition, review of the mechanistic data was limited to in vivo studies with at least one concentration below 20 ppm. This is not considered a limitation for the systematic review since the mechanistic body of evidence was used to evaluate biological plausibility for the effects observed in humans; therefore, data were limited to concentrations that would be more reflective of human exposures. The decision to not more closely evaluate the in vitro data is not considered a limitation because there were sufficient in vivo data, and no key events were identified where in vitro data would provide additional insight.

CONCLUSION

Because the majority of available studies evaluated cognitive neurodevelopmental effects in children, the focus of the hazard conclusions is on cognitive neurodevelopmental effects, primarily IQ. When focusing on findings from studies with exposures in ranges typically found in drinking water in the

This DRAFT Monograph is distributed solely for the purpose of pre-dissemination peer review and does not represent and should not be construed to represent any NTP determination or policy.

United States (0.7 mg/L for optimally fluoridated community water systems)⁹ that can be evaluated for dose response, effects on cognitive neurodevelopment are inconsistent and, therefore, unclear. However, when considering all the evidence, including studies with exposures to fluoride levels higher than 1.5 mg/L in water, NTP concludes that fluoride is *presumed to be a cognitive neurodevelopmental hazard to humans*. This conclusion is based on a moderate level of evidence that shows a consistent and robust pattern of findings in human studies across several different populations demonstrating that higher fluoride exposure (e.g., >1.5 mg/L in drinking water) is associated with lower IQ and other cognitive effects in children. Limited and weaker evidence is considered to provide an inadequate level of evidence that fluoride is associated with cognitive effects in adults. The evidence from animal studies is inadequate to inform conclusions on cognitive effects, and the mechanisms underlying fluoride-associated cognitive neurodevelopmental effects are not well characterized.

⁹As of April 2020, 1.08% of persons living in the United States (~ 3.5 million people) were served by CWS supplying ≥ 1.1 mg/L naturally occurring fluoride. CWS supplying water at ≥ 1.5 mg/L naturally occurring fluoride served 0.59% of the U.S. population (~ 1.9 million people), and systems supplying water at ≥ 2 mg/L naturally occurring fluoride served 0.31% of the U.S. population (~1 million people) (<https://www.cdc.gov/fluoridation/data-tools/reporting-system.html>).

REFERENCES

- Adedara IA, Abolaji AO, Idris UF, Olabiyi BF, Onibiyo EM, Ojuade TD, Farombi EO. 2017a. Neuroprotective influence of taurine on fluoride-induced biochemical and behavioral deficits in rats. *Chem Biol Interact* 261: 1-10.
- Adedara IA, Olabiyi BF, Ojuade TD, Idris UF, Onibiyo EM, Farombi EO. 2017b. Taurine reverses sodium fluoride-mediated increase in inflammation, caspase-3 activity, and oxidative damage along the brain-pituitary-gonadal axis in male rats. *Can J Phys Pharmacol* 95: 1019-1029.
- Agustina F, Sofro ZM, Partadiredja G. 2018. Subchronic administration of high-dose sodium fluoride causes deficits in cerebellar purkinje cells but not motor coordination of rats. *Biol Trace Elem Res* 188(2): 424-433.
- Ahmad KR, Noor S, Jabeen S, Nauroze T, Kanwal MA, Raees K, Abbas T. 2017. Amelioration by jambul fruit extract of fluoride-induced hepato-nephronal histopathologies and impaired neuromotor capacity in mice. *Fluoride* 50: 2-14.
- Akinrinade ID, Memudu AE, Ogundele OM. 2015a. Fluoride and aluminium disturb neuronal morphology, transport functions, cholinesterase, lysosomal and cell cycle activities. *Pathophysiology* 22: 105-115.
- Akinrinade ID, Memudu AE, Ogundele OM, Ajetunmobi OI. 2015b. Interplay of glia activation and oxidative stress formation in fluoride and aluminium exposure. *Pathophysiology* 22: 39-48.
- An J, Mei S, Liu A, Fu Y, Wang C. 1992. [Effect of high level of fluoride on children's intelligence]. *Chin J Control Endem Dis* 7(2): 93-94.
- Aravind A, Dhanya RS, Narayan A, Sam G, Adarsh VJ, Kiran M. 2016. Effect of fluoridated water on intelligence in 10-12-year-old school children. *J Int Soc Prev Community Dent* 6(Suppl 3): S237-S242.
- Arbuckle TE, Fraser WD, Fisher M, Davis K, Liang CL, Lupien N, Bastien S, Velez MP, von Dadelszen P, Hemmings DG, Wang J, Helewa M, Taback S, Sermer M, Foster W, Ross G, Fredette P, Smith G, Walker M, Shear R, Dodds L, Ettinger AS, Weber JP, D'Amour M, Legrand M, Kumarathasan P, Vincent R, Luo ZC, Platt RW, Mitchell G, Hidiroglou N, Cockell K, Villeneuve M, Rawn DF, Dabeka R, Cao XL, Becalski A, Ratnayake N, Bondy G, Jin X, Wang Z, Tittlemier S, Julien P, Avar D, Weiler H, Leblanc A, Muckle G, Boivin M, Dionne G, Ayotte P, Lanphear B, Séguin JR, Saint-Amour D, Dewailly E, Monnier P, Koren G, Ouellet E. 2013. Cohort profile: The maternal-infant research on environmental chemicals research platform. *Paediatr Perinat Epidemiol* 27(4): 415-425.
- Baba NA, Raina R, Verma PK, Sultana M. 2014. Alterations in plasma and tissue acetylcholinesterase activity following repeated oral exposure of chlorpyrifos alone and in conjunction with fluoride in Wistar rats. *Proc Indian Natl Sci Acad B Biol Sci* 84: 969-972.
- Bai A, Li Y, Fan Z, Li X, Li P. 2014. [Intelligence and growth development of children in coal-burning-borne arsenism and fluorosis areas: An investigation study]. *Chin J Endemiol* 33(2): 160-163.
- Banala R, Nagapuri K, Mohd K, Reddy M, Karnati P. 2018. Carica Papaya leaf extract as a neuroprotective agent against behavioral and neurotransmitter changes in brain of the rat treated with sodium fluoride in pre- and post-natal periods. *Pharmacogn Mag* 14(55): 123-131.
- Banala RR, Karnati PR. 2015. Vitamin A deficiency: An oxidative stress marker in sodium fluoride (NaF) induced oxidative damage in developing rat brain. *Int J Dev Neurosci* 47: 298-303.
- Barberio AM, Hosein FS, Quinonez C, McLaren L. 2017a. Fluoride exposure and indicators of thyroid functioning in the Canadian population: Implications for community water fluoridation. *J Epidemiol Community Health* 71: 1019-1025.

- Barberio AM, Quinonez C, Hosein FS, McLaren L. 2017b. Fluoride exposure and reported learning disability diagnosis among Canadian children: Implications for community water fluoridation. *Can J Public Health* 108: 229-239.
- Bartos M, Gumilar F, Gallegos CE, Bras C, Dominguez S, Monaco N, Esandi MDC, Bouzat C, Cancela LM, Minetti A. 2018. Alterations in the memory of rat offspring exposed to low levels of fluoride during gestation and lactation: Involvement of the alpha7 nicotinic receptor and oxidative stress. *Reprod Toxicol* 81: 108-114.
- Bashash M, Marchand M, Hu H, Till C, Martinez-Mier EA, Sanchez BN, Basu N, Peterson KE, Green R, Schnaas L, Mercado-Garcia A, Hernandez-Avila M, Tellez-Rojo MM. 2018. Prenatal fluoride exposure and attention deficit hyperactivity disorder (ADHD) symptoms in children at 6-12 years of age in Mexico City. *Environ Int* 121(Pt 1): 658-666.
- Bashash M, Thomas D, Hu H, Martinez-Mier EA, Sanchez BN, Basu N, Peterson KE, Ettinger AS, Wright R, Zhang Z, Liu Y, Schnaas L, Mercado-Garcia A, Tellez-Rojo MM, Hernandez-Avila M. 2017. Prenatal fluoride exposure and cognitive outcomes in children at 4 and 6-12 years of age in Mexico. *Environ Health Perspect* 125(9): 1-12.
- Begg CB, Mazumdar M. 1994. Operating characteristics of a rank correlation test for publication bias. *Biometrics* 50(4): 1088-1101.
- Bhatnagar M, Rao P, Sushma J, Bhatnagar R. 2002. Neurotoxicity of fluoride: Neurodegeneration in hippocampus of female mice. *Indian J Exp Biol* 40: 546-554.
- Bhatnagar M, Sukhwai P, Suhalka P, Jain A, Joshi C, Sharma D. 2011. Effects of fluoride in drinking water on NADPH-diaphorase neurons in the forebrain of mice: A possible mechanism of fluoride neurotoxicity. *Fluoride* 44: 195-209.
- Broadbent JM, Thomson WM, Moffitt TE, Poulton R. 2015. Community water fluoridation and intelligence response. *Am J Public Health* 105: 3-4.
- CDC (Centers for Disease Control and Prevention). 2013. *Community water fluoridation: Fluoridation statistics*. Atlanta, GA. Available: <https://www.cdc.gov/fluoridation/statistics/2012stats.htm> [accessed 19 August 2019].
- Chen J, Niu Q, Xia T, Zhou G, Li P, Zhao Q, Xu C, Dong L, Zhang S, Wang A. 2018. ERK1/2-mediated disruption of BDNF-TrkB signaling causes synaptic impairment contributing to fluoride-induced developmental neurotoxicity. *Toxicology* 410: 222-230.
- Chen Y. 2012. Organophosphate-induced brain damage: Mechanisms, neuropsychiatric and neurological consequences, and potential therapeutic strategies. *Neurotox* 33: 391-400.
- Chen YX, Han FL, Zhoua ZL, Zhang HQ, Jiao XS, Zhang SC, Huang MC, Chang TQ, Dong YF. 1991. [Research on the intellectual development of children in high fluoride areas]. *Chin J Control Endem Dis* 6(Suppl): 99-100.
- Chen YX, Han FL, Zhoua ZL, Zhang HQ, Jiao XS, Zhang SC, Huang MC, Chang TQ, Dong YF. 2008. Research on the intellectual development of children in high fluoride areas. *Fluoride* 41: 120-124.
- Chinoy NJ, Narayana MV. 1992. Studies on fluorosis in Mehsana District of North Gujarat. *Proc Zool Soc* 45: 157-161.
- Choi AL, Sun G, Zhang Y, Grandjean P. 2012. Developmental fluoride neurotoxicity: A systematic review and meta-analysis. *Environ Health Perspect* 120: 1362-1368.
- Choi AL, Zhang Y, Sun G, Bellinger DC, Wang K, Yang XJ, Li JS, Zheng Q, Fu Y, Grandjean P. 2015. Association of lifetime exposure to fluoride and cognitive functions in Chinese children: A pilot study. *Neurotoxicol Teratol* 47: 96-101.
- Chouhan S, Flora SJS. 2008. Effects of fluoride on the tissue oxidative stress and apoptosis in rats: Biochemical assays supported by IR spectroscopy data. *Toxicology* 254: 61-67.

- Chouhan S, Lomash V, Flora SJ. 2010. Fluoride-induced changes in haem biosynthesis pathway, neurological variables and tissue histopathology of rats. *J Appl Toxicol* 30: 63-73.
- Cochran WG. 1954. The combination of estimates from different experiments. *Biometrics* 10(1): 101-129.
- Crippa A, Discacciati A, Bottai M, Spiegelman D, Orsini N. 2018. One-stage dose-response meta-analysis for aggregated data. *Stat Methods Med Res* 28(5): 1579-1596.
- Cui Y, Yu J, Zhang B, Guo B, Gao T, Liu H. 2020. The relationships between thyroid-stimulating hormone and/or dopamine levels in peripheral blood and IQ in children with different urinary iodine concentrations. *Neurosci Lett* 729: 134981.
- Cui Y, Zhang B, Ma J, Wang Y, Zhao L, Hou C, Yu J, Zhao Y, Zhang Z, Nie J, Gao T, Zhou G, Liu H. 2018. Dopamine receptor D2 gene polymorphism, urine fluoride, and intelligence impairment of children in China: A school-based cross-sectional study. *Ecotoxicol Environ Saf* 165: 270-277.
- Das K, Mondal NK. 2016. Dental fluorosis and urinary fluoride concentration as a reflection of fluoride exposure and its impact on IQ level and BMI of children of Laxmisagar, Simlapal Block of Bankura District, W.B., India. *Environ Monit Assess* 188: 218.
- Ding Y, Sun H, Han H, Wang W, Ji X, Liu X, Sun D. 2011. The relationships between low levels of urine fluoride on children's intelligence, dental fluorosis in endemic fluorosis areas in Hulunbuir, Inner Mongolia, China. *J Hazard Mater* 186: 1942-1946.
- Dong YT, Wei N, Qi XL, Liu XH, Chen D, Zeng XX, Guan ZZ. 2017. Attenuating effect of vitamin E on the deficit of learning and memory of rats with chronic fluorosis: The mechanism may involve muscarinic acetylcholine receptors. *Fluoride* 50: 354-364.
- Du L, Wan C, Cao X, Liu J. 1992. [The effect of fluorine on the developing human brain]. *Chin J Pathol* 21(4): 218-220.
- Du L, Wan C, Cao X, Liu J. 2008. The effect of fluorine on the developing human brain. *Fluoride* 41: 327-330.
- Duan J, Zhao M, Wang L, Fang D, Wang Y, Wang W. 1995. A comparative analysis of the results of multiple tests in patients with chronic industrial fluorosis. *Guizhou Med J* 18(3): 179-180.
- Duan Q, Jiao J, Chen X, Wang X. 2018. Association between water fluoride and the level of children's intelligence: A dose-response meta-analysis. *Public Health* 154: 87-97.
- Duval S, Tweedie R. 2000a. A nonparametric "trim and fill" method of accounting for publication bias in meta-analysis. *J Am Stat Assoc* 95(449): 89-98.
- Duval S, Tweedie R. 2000b. Trim and fill: A simple funnel-plot-based method of testing and adjusting for publication bias in meta-analysis. *Biometrics* 56(2): 455-463.
- Egger M, Smith G, Schneider M, Minder C, eds. 2008. *Systematic reviews in health care: meta-analysis in context*. London, UK: BMJ Publishing Group.
- Egger M, Smith GD, Schneider M, Minder C. 1997. Bias in meta-analysis detected by a simple, graphical test. *BMJ* 315(7109): 629-634.
- Eswar P, Nagesh L, Devaraj CG. 2011. Intelligent quotients of 12-14 year old school children in a high and low fluoride village in India. *Fluoride* 44: 168-172.
- Fan Z, Dai H, Bai A, Li P, Li T, Li G. 2007. The effect of high fluoride exposure in children's intelligence. *J Environ Health* 24(10): 802-803.
- Gais S, Schonauer M. 2017. Untangling a cholinergic pathway from wakefulness to memory. *Neuron* 94(4): 696-698.
- Gao Q, Liu YJ, Guan ZZ. 2009. Decreased learning and memory ability in rats with fluorosis: Increased oxidative stress and reduced cholinesterase activity in the brain. *Fluoride* 42: 277-285.
- Gao Q, Liu YJ, Wu CX, Long YG, Guan ZZ. 2008a. [Effects of fluoride on learning and memory and cholinesterase activity in rat brains]. *Chin J Endemiol* 27: 128-130.

- Gao Q, Liu YJ, Wu CX, Long YG, Guan ZZ. 2008b. [Level of oxidative stress in rat brains and learning and memory function of rats with chronic fluorosis]. *Chin J Endemiol* 27: 371-373.
- Garman RH, Li AA, Kaufmann W, Auer RN, Bolon B. 2016. Recommended methods for brain processing and quantitative analysis in rodent developmental neurotoxicity studies. *Toxicol Pathol* 44(1): 14-42.
- Ge QD, Tan Y, Luo Y, Wang WJ, Zhang H, Xie C. 2018a. MiR-132, miR-204 and BDNF-TrkB signaling pathway may be involved in spatial learning and memory impairment of the offspring rats caused by fluorine and aluminum exposure during the embryonic stage and into adulthood. *Environ Toxicol Pharmacol* 63: 60-68.
- Ge Y, Chen L, Yin Z, Song X, Ruan T, Hua L, Liu J, Wang J, Ning H. 2018b. Fluoride-induced alterations of synapse-related proteins in the cerebral cortex of ICR offspring mouse brain. *Chemosphere* 201: 874-883.
- Green R, Lanphear B, Hornung R, Flora D, Martinez-Mier EA, Neufeld R, Ayotte P, Muckle G, Till C. 2019. Association between maternal fluoride exposure during pregnancy and IQ scores in offspring in Canada. *JAMA Pediatr*: E1-E9.
- Guner S, Uyar-Bozkurt S, Haznedaroglu E, Menten A. 2016. Dental fluorosis and catalase immunoreactivity of the brain tissues in rats exposed to high fluoride pre- and postnatally. *Biol Trace Elem Res* 174: 150-157.
- Guo XC, Wang RY, Cheng CF, Wei WS, Tang LM, Wang QS, Tang DX, Liu GW, He GD, Li SL. 1991. [A preliminary investigation of the IQs of 7-13 year-old children from an area with coal burning-related fluoride poisoning]. *Chin J Epidemiol* 10(2): 98-100.
- Guo XC, Wang RY, Cheng CF, Wei WS, Tang LM, Wang QS, Tang DX, Liu GW, He GD, Li SL. 2008a. A preliminary investigation of the IQs of 7-13 year-old children from an area with coal burning-related fluoride poisoning. *Fluoride* 41: 125-128.
- Guo ZY, He YH, Zhu QX. 2001. [Research on the neurobehavioral function of workers occupationally exposed to fluoride]. *Ind Hlth & Occup Dis* 27(6): 346-348.
- Guo ZY, He YH, Zhu QX. 2008b. Research on the neurobehavioral function of workers occupationally exposed to fluoride. *Fluoride* 41: 152-155.
- Guyatt GH, Oxman AD, Akl EA, Kunz R, Vist G, Brozek J, Norris S, Falck-Ytter Y, Glasziou P, Debeer H, Jaeschke R, Rind D, Meerpohl J, Dahm P, Schunemann HJ. 2011. GRADE guidelines: 1. Introduction-GRADE evidence profiles and summary of findings tables. *J Clin Epidemiol* 64(4): 383-394.
- He MX, Zhang CN. 2010. [Investigation of children's intelligence quotient and dental fluorosis in drinking water-type of endemic fluorosis area in Pucheng County, Shaanxi Province before and after drinking water change]. *Chin J Endemiol* 29: 547-548.
- Health Canada. 2015. *Third report on human biomonitoring of environmental chemicals in Canada - Results of the Canadian Health Measures Survey Cycle 3 (2012–2013)*. Ottawa, Ontario: Canadian Ministry of Health. Available: https://www.canada.ca/content/dam/hc-sc/migration/hc-sc/ewh-semt/alt_formats/pdf/pubs/contaminants/chms-ecms-cycle3/chms-ecms-cycle3-eng.pdf.
- Higgins JP, Green S. 2011. *Cochrane handbook for systematic reviews of interventions*, In: The Cochrane Collaboration. Vol 4, New York, NY: John Wiley & Sons.
- Higgins JT, Thomas J, Chandler J, Cumpston M, Li T, Page MJ, Welch VA, eds. 2019. *Cochrane Handbook for systematic reviews of interventions version 6.0 (updated July 2019)*. Cochrane.
- Hong FG, Cao YX, Yang D, Wang H. 2001. [Research on the effects of fluoride on child intellectual development under different environmental conditions]. *Chin Prim Health Care* 15(3): 56-57.

- Hong FG, Cao YX, Yang D, Wang H. 2008. Research on the effects of fluoride on child intellectual development under different environmental conditions. *Fluoride* 41: 156-160.
- Hosur MB, Puranik RS, Vanaki S, Puranik SR. 2012. Study of thyroid hormones free triiodothyronine (FT3), free thyroxine (FT4) and thyroid stimulating hormone (TSH) in subjects with dental fluorosis. *Eur J Dent* 6: 184-190.
- Howard BE, Phillips J, Tandon A, Maharana A, Elmore R, Mav D, Sedykh A, Thayer K, Merrick BA, Walker V, Rooney A, Shah RR. 2020. SWIFT-Active Screener: Accelerated document screening through active learning and integrated recall estimation. *Environ Int* 138: 105623.
- Jacqmin H, Commenges D, Letenneur L, Barberger-Gateau P, Dartigues JF. 1994. Components of drinking water and risk of cognitive impairment in the elderly. *Am J Epidemiol* 139: 48-57.
- Jia B, Zong L, Lee JY, Lei J, Zhu Y, Xie H, Clemens JL, Feller MC, Na Q, Dong J, McLane MW, Jones-Beatty K, Burd I. 2019. Maternal supplementation of low dose fluoride alleviates adverse perinatal outcomes following exposure to intrauterine inflammation. *Scientific Reports* 9(1): 2575.
- Jiang C, Zhang S, Liu H, Guan Z, Zeng Q, Zhang C, Lei R, Xia T, Wang Z, Yang L, Chen Y, Wu X, Zhang X, Cui Y, Yu L, Wang A. 2014. Low glucose utilization and neurodegenerative changes caused by sodium fluoride exposure in rat's developmental brain. *Neuromolecular Med* 16: 94-105.
- Jones S, Burt BA, Petersen PE, Lennon MA. 2005. The effective use of fluorides in public health. *Bull World Health Organ* 83: 670-676.
- Kang J, Cheng Y, Wu K, Lin S, He G, Jin Y. 2011. [Effect of exposure to fluoride and arsenic in drinking water of Hangjinhouqi on children's intelligence]. *Chin School Health*: 679-681.
- Karimzade S, Aghaei M, Mahvi AH. 2014. Investigation of intelligence quotient in 9-12 year-old children exposed to high- and low-drinking water fluoride in West Azerbaijan Province, Iran. *Fluoride* 47: 9-14.
- Khan AM, Raina R, Dubey N, Verma PK. 2017. Effect of deltamethrin and fluoride co-exposure on the brain antioxidant status and cholinesterase activity in Wistar rats. *Drug Chem Toxicol* 41(2): 1-5.
- Khan SA, Singh RK, Navit S, Chadha D, Johri N, Navit P, Sharma A, Bahuguna R. 2015. Relationship between dental fluorosis and intelligence quotient of school going children in and around Lucknow District: A cross-sectional study. *J Clin Diagn Res* 9(11): 10-15.
- Khandare AL, Gourineni SR, Validandi V. 2017. Dental fluorosis, nutritional status, kidney damage, and thyroid function along with bone metabolic indicators in school-going children living in fluoride-affected hilly areas of Doda District, Jammu and Kashmir, India. *Environ Monit Assess* 189: 579.
- Khandare AL, Validandi V, Gourineni SR, Gopalan V, Nagalla B. 2018. Dose-dependent effect of fluoride on clinical and subclinical indices of fluorosis in school going children and its mitigation by supply of safe drinking water for 5 years: An Indian study. *Environ Monit Assess* 190: 110.
- Kheradpisheh Z, Mahvi AH, Mirzaei M, Mokhtari M, Azizi R, Fallahzadeh H, Ehrampoush MH. 2018a. Correlation between drinking water fluoride and TSH hormone by ANNs and ANFIS. *J Environ Health Sci Eng* 16(1): 11-18.
- Kheradpisheh Z, Mirzaei M, Mahvi AH, Mokhtari M, Azizi R, Fallahzadeh H, Ehrampoush MH. 2018b. Impact of drinking water fluoride on human thyroid hormones: A case-control study. *Sci Rep* 8: 2674.
- Kinawy AA, Al-Eidan AA. 2018. Impact of prenatal and postnatal treatment of sodium fluoride and aluminum chloride on some hormonal and sensorimotor aspects in rats. *Biol Trace Elem Res* 186: 1-8.
- Kumar V, Chahar P, Kajjari S, Rahman F, Bansal DK, Kapadia JM. 2018. Fluoride, thyroid hormone derangements and its correlation with tooth eruption pattern among the pediatric population from endemic and non-endemic fluorosis areas. *J Contemp Dent Pract* 19(12): 1512-1516.

- Kundu H, Basavaraj P, Singla A, Gupta R, Singh K, Jain S. 2015. Effect of fluoride in drinking water on children's intelligence in high and low fluoride areas of Delhi. *J Indian Assoc Public Health Dent* 13(2): 116-121.
- Li F, Chen X, Huang R, Xie Y. 2009. The impact of endemic fluorosis caused by the burning of coal on the development of intelligence in children. *J Environ Health* 26(4): 838-840.
- Li J, Yao L, Shao QL, Wu CY. 2004. [Effects of high fluoride level on neonatal neurobehavioral development]. *Chin J Endemiol* 23(5): 463-465.
- Li J, Yao L, Shao QL, Wu CY. 2008a. Effects of high fluoride level on neonatal neurobehavioral development. *Fluoride* 41: 165-170.
- Li M, Gao Y, Cui J, Li Y, Li B, Liu Y, Sun J, Liu X, Liu H, Zhao L, Sun D. 2016. Cognitive impairment and risk factors in elderly people living in fluorosis areas in China. *Biol Trace Elem Res* 172: 53-60.
- Li X, Hou G, Yu B, Yuan C, Liu Y, L Z. 2010. [Investigation and analysis of children's IQ and dental fluorosis in high fluoride area]. *Chin J Pest Control* 26(3): 230-231.
- Li X, Zhang J, Niu R, Manthari RK, Yang K, Wang J. 2019. Effect of fluoride exposure on anxiety- and depression-like behavior in mouse. *Chemosphere* 215: 454-460.
- Li XS, Zhi JL, Gao RO. 1995. Effect of fluoride exposure on the intelligence of children. *Fluoride* 28: 189-192.
- Li Y, Li X, Wei S. 1994. [Effects of high fluoride intake on child mental work capacity: Preliminary investigation into the mechanisms involved]. *J West Chin University Med Sci* 25(2): 188-191.
- Li Y, Li X, Wei S. 2008b. Effects of high fluoride intake on child mental work capacity: Preliminary investigation into the mechanisms involved. *Fluoride* 41: 331-335.
- Li YP, Jing XY, Chen D, Lin L, Wang ZJ. 2003. [Effects of endemic fluoride poisoning on the intellectual development of children in Baotou]. *Chin J Public Health Manag* 19(4): 337-338.
- Li YP, Jing XY, Chen D, Lin L, Wang ZJ. 2008c. Effects of endemic fluoride poisoning on the intellectual development of children in Baotou. *Fluoride* 41: 161-164.
- Lin F, Ai H, Zhao H, Lin J, Jhiang J, Maimaiti. 1991. [High fluoride and low iodine environment and subclinical cretinism in Xinjiang]. *Endem Dis Bull* 6(2): 62-67.
- Liu S, Lu Y, Sun Z, Wu L, Wang X, Yan S. 2000. [Report on the intellectual ability of children living in high-fluoride water areas]. *Chin J Control Endem Dis* 15(4): 231-232.
- Liu SL, Lu Y, Sun ZR, Wu L, Lu WL, Wang XW, Yan S. 2008. Report on the intellectual ability of children living in high-fluoride water areas. *Fluoride* 41: 144-147.
- Liu YJ, Gao Q, Wu CX, Guan ZZ. 2010. Alterations of nAChRs and ERK1/2 in the brains of rats with chronic fluorosis and their connections with the decreased capacity of learning and memory. *Toxicol Lett* 192: 324-329.
- Lou DD, Guan ZZ, Liu YJ, Liu YF, Zhang KL, Pan JG, Pei JJ. 2013. The influence of chronic fluorosis on mitochondrial dynamics morphology and distribution in cortical neurons of the rat brain. *Arch Toxicol* 87: 449-457.
- Lu F, Zhang Y, Trivedi A, Jiang X, Chandra D, Zheng J, Nakano Y, Uyghurturk DA, Jalai R, Guner S, Montes A, DenBesten PK. 2019. Fluoride related changes in behavioral outcomes may relate to increased serotonin. *Physiol Behav* 206: 76-83.
- Lu Y, Sun ZR, Wu LN, Wang X, Lu W, Liu SS. 2000. Effect of high-fluoride water on intelligence in children. *Fluoride* 33: 74-78.
- Ma Q, Huang H, Sun L, Zhou T, Zhu J, Cheng X, Duan L, Li Z, Cui L, Ba Y. 2017. Gene-environment interaction: Does fluoride influence the reproductive hormones in male farmers modified by ER α gene polymorphisms? *Chemosphere* 188: 525-531.
- Malin AJ, Riddell J, McCague H, Till C. 2018. Fluoride exposure and thyroid function among adults living in Canada: Effect modification by iodine status. *Environ Int* 121(Pt 1): 667-674.

- Malin AJ, Till C. 2015. Exposure to fluoridated water and attention deficit hyperactivity disorder prevalence among children and adolescents in the United States: An ecological association. *Environ Health* 14: 17.
- Manusha S, Sudhakar K, Reddy KP. 2019. Protective effects of allium sativum extract against sodium fluoride induced neurotoxicity. *Int J Pharm Sci Res* 10(2): 625-633.
- McPherson CA, Zhang G, Gilliam R, Brar SS, Wilson R, Brix A, Picut C, Harry GJ. 2018. An evaluation of neurotoxicity following fluoride exposure from gestational through adult ages in Long-Evans hooded rats. *Neurotoxicol Res*: 1-18.
- Mesram N, Nagapuri K, Banala RR, Nalagani CR, Karnati PR. 2016. Quercetin treatment against NaF induced oxidative stress related neuronal and learning changes in developing rats. *J King Saud Univ Sci* 29: 221-229.
- Michael M, Barot VV, Chinoy NJ. 1996. Investigations of soft tissue functions in fluorotic individuals of North Gujarat. *Fluoride* 29: 63-71.
- Miller K, Howard B, Phillips J, Shah M, Mav D, Thayer K, Shah R. 2016. SWIFT-Active screener: Reducing literature screening effort through machine learning for systematic reviews, Cochrane Colloquium Seoul, Seoul, Korea.
- Moher D, Liberati A, Tetzlaff J, Altman D. 2009. Preferred reporting items for systematic reviews and meta-analyses: The PRISMA statement. *PLoS Med* 6(7): e1000097.
- Mondal D, Dutta G, Gupta S. 2016. Inferring the fluoride hydrogeochemistry and effect of consuming fluoride-contaminated drinking water on human health in some endemic areas of Birbhum District, West Bengal. *Environ Geochem Health* 38: 557-576.
- Morgan L, Allred E, Tavares M, Bellinger D, Needleman H. 1998. Investigation of the possible associations between fluorosis, fluoride exposure, and childhood behavior problems. *Pediatr Dent* 20: 244-252.
- Müller S, Scealy JL, Welsh AH. 2013. Model selection in linear mixed models. *Statist Sci* 28(2): 135-167.
- Mustafa DE, Younis UM, Elhag SAA. 2018. The relationship between the fluoride levels in drinking water and the schooling performance of children in rural areas of Khartoum State, Sudan. *Fluoride* 51(2): 102-113.
- Nagarajappa R, Pujara P, Sharda AJ, Asawa K, Tak M, Aapaliya P, Bhanushali N. 2013. Comparative assessment of intelligence quotient among children living in high and low fluoride areas of Kutch, India: A pilot study. *Iran J Public Health* 42: 813-818.
- Nageshwar M, Sudhakar K, Reddy KP. 2018. Quercetin ameliorates oxidative stress, neural damage of brain and behavioral impairment of rat with fluoride exposure. *Int J Pharm Sci Res* 9(8): 3247-3256.
- Nageshwar M, Sudhakar K, Reddy NCC, Reddy KP. 2017. Neuroprotective effects of curcumin on sodium fluoride induced behavioural and enzymatic changes in brain and muscles of rat. *J Environ Biol* 38: 675-681.
- NASEM (National Academies of Sciences, Engineering and Medicine). 2020. *Review of the draft NTP monograph: Systematic review of fluoride exposure and neurodevelopmental and cognitive health effects*. Washington, DC: The National Academies Press. Available: <https://doi.org/10.17226/25715>.
- NIOSH (National Institute for Occupational Safety and Health). 1984. *Fluoride in urine*. In: Manual of Analytical Methods Vol 11. Method 8308. Washington, DC: US Department of Health and Human Services: 1-3.
- Niu Q, Chen J, Xia T, Li P, Zhou G, Xu C, Zhao Q, Dong L, Zhang S, Wang A. 2018. Excessive ER stress and the resulting autophagic flux dysfunction contribute to fluoride-induced neurotoxicity. *Environ Pollut* 233: 889-899.

This DRAFT Monograph is distributed solely for the purpose of pre-dissemination peer review and does not represent and should not be construed to represent any NTP determination or policy.

- Nkpaa KW, Onyeso GI. 2018. Rutin attenuates neurobehavioral deficits, oxidative stress, neuro-inflammation and apoptosis in fluoride treated rats. *Neurosci Lett* 682: 92-99.
- NRC (National Research Council). 2006. *Committee on fluoride in drinking water, board on environmental studies and toxicology. Fluoride in drinking water: A scientific review of EPA's standards*. Available: <http://www.nap.edu/catalog/11571/fluoride-in-drinking-water-a-scientific-review-of-epas-standards> [accessed 19 August 2019].
- NTP (National Toxicology Program). 2015. *Handbook for conducting a literature-based health assessment using OHAT approach for systematic review and evidence integration*. Research Triangle Park, NC. Available: <http://ntp.niehs.nih.gov/go/38673> [accessed 19 August 2019].
- NTP (National Toxicology Program). 2016. *Systematic literature review on the effects of fluoride on learning and memory in animal studies*. NTP Research Report 1. Research Triangle Park, NC. Available: https://ntp.niehs.nih.gov/ntp/results/pubs/rr/reports/01fluoride_508.pdf [accessed 19 August 2019].
- NTP (National Toxicology Program). 2019. *Handbook for conducting a literature-based health assessment using OHAT approach for systematic review and evidence integration*. Research Triangle Park, NC. Available: https://ntp.niehs.nih.gov/go/systematic_review [accessed 19 August 2019].
- OEHHA (California Office of Environmental Health Hazard Assessment). 2011. *Meeting synopsis and slide presentations: carcinogen identification committee meeting held on October 12, 2011*. Available: http://oehha.ca.gov/prop65/public_meetings/cic101211synop.html [accessed 19 August 2019].
- Peckham S, Lowery D, Spencer S. 2015. Are fluoride levels in drinking water associated with hypothyroidism prevalence in England? A large observational study of GP practice data and fluoride levels in drinking water. *J Epidemiol Community Health* 69: 619-624.
- Podgorski J, Berg M. 2020. Global threat of arsenic in groundwater. *Science* 368(6493): 845-850.
- Poureslami HR, Horri A, Garrusi B. 2011. A comparative study of the IQ of children age 7-9 in a high and a low fluoride water city in Iran. *Fluoride* 44: 163-167.
- Pulungan ZS, Sofro ZM, Partadiredja G. 2016. Sodium fluoride does not affect the working memory and number of pyramidal cells in rat medial prefrontal cortex. *Anat Sci Int* 93(1): 128-138.
- Qin LS, Huo SY, Chen RL, Chang YZ, Zhao MY. 1990. [Using the Raven's Standard Progressive Matrices to determine the effects of the level of fluoride in drinking water on the intellectual ability of school-age children]. *J Control Endem Dis* 5(4): 203-204.
- Qin LS, Huo SY, Chen RL, Chang YZ, Zhao MY. 2008. Using the Raven's Standard Progressive Matrices to determine the effects of the level of fluoride in drinking water on the intellectual ability of school-age children. *Fluoride* 41: 115-119.
- Raju S, Sivanesan SK, Gudemalla K. 2019. Cognitive enhancement effect of Ginkgo biloba extract on memory and learning impairments induced by fluoride neurotoxicity. *Int J Res Pharm Sci* 10(1): 129-134.
- Razdan P, Patthi B, Kumar JK, Agnihotri N, Chaudhari P, Prasad M. 2017. Effect of fluoride concentration in drinking water on intelligence quotient of 12-14-year-old children in Mathura District: A cross-sectional study. *J Int Soc Prev Community Dent* 7: 252-258.
- Reddy YP, Tiwari SK, Shaik AP, Alsaeed A, Sultana A, Reddy PK. 2014. Effect of sodium fluoride on neuroimmunological parameters, oxidative stress and antioxidative defenses. *Toxicol Mech Methods* 24: 31-36.
- Ren D, Li K, Liu D. 1989. [A study of the intellectual ability of 8-14 year-old children in high fluoride, low iodine areas]. *Chin J Control Endem Dis* 4(4): 251.
- Ren D, Li K, Liu D. 2008. A study of the intellectual ability of 8-14 year-old children in high fluoride, low iodine areas. *Fluoride* 41: 319-320.

- Riddell JK, Malin AJ, Flora D, McCague H, Till C. 2019. Association of water fluoride and urinary fluoride concentrations with attention deficit hyperactivity disorder in Canadian youth. *Environ Int* 133: 105190.
- Rocha-Amador D, Navarro M, Trejo-Acevedo A, Carrizales L, Perez-Maldonado I, Diaz-Barriga F, Calderon J. 2009. Use of the Rey-Osterrieth Complex Figure Test for neurotoxicity evaluation of mixtures in children. *Neurotox* 30: 1149-1154.
- Rocha-Amador D, Navarro ME, Carrizales L, Morales R, Calderon J. 2007. Decreased intelligence in children and exposure to fluoride and arsenic in drinking water. *Cad Saude Publica* 23(Suppl 4): S579-587.
- Rooney AA, Boyles AL, Wolfe MS, Bucher JR, Thayer KA. 2014. Systematic review and evidence integration for literature-based environmental health science assessments. *Environ Health Perspect* 122(7): 711-718.
- Rooney AA, Cooper GS, Jahnke GD, Lam J, Morgan RL, Ratcliffe JM, Kraft AD, Schünemann HJ, Schwingl P, Walker TD, Thayer KA, Lunn RM. 2016. How credible are the study results? Evaluating and applying internal validity tools to literature-based assessments of environmental health hazards. *Environ Int* 92-93: 617-629.
- Rotton J, Tikofsky RS, Feldman HT. 1982. Behavioral effects of chemicals in drinking water. *J Appl Psychol* 67: 230-238.
- Russ TC, Killin LOJ, Hannah J, Batty GD, Deary IJ, Starr JM. 2019. Aluminium and fluoride in drinking water in relation to later dementia risk. *Brit J Psychol* 14: 1-6.
- Saxena S, Sahay A, Goel P. 2012. Effect of fluoride exposure on the intelligence of school children in Madhya Pradesh, India. *J Neurosci Rural Pract* 3: 144-149.
- SCHER (Scientific Committee on Health and Environmental Risks). 2011. *Critical review of any new evidence on the hazard profile, health effects, and human exposure to fluoride and the fluoridating agents of drinking water*. European Commission Directorate-General for Health and Consumers Scientific Committees. Available: http://ec.europa.eu/health/scientific_committees/environmental_risks/docs/scher_o_139.pdf [accessed 19 August 2019].
- Sebastian ST, Sunitha S. 2015. A cross-sectional study to assess the intelligence quotient (IQ) of school going children aged 10-12 years in villages of Mysore District, India with different fluoride levels. *J Indian Soc Pedod Prev Dent* 33: 307-311.
- Seraj B, Shahrabi M, Falahzade M, Falahzade F, Akhondi N. 2006. Effect of high fluoride concentration in drinking water on children's intelligence. *J Dent Med* 19(2): 80-86.
- Seraj B, Shahrabi M, Shadfar M, Ahmadi R, Fallahzadeh M, Eslamlu HF, Kharazifard MJ. 2012. Effect of high water fluoride concentration on the intellectual development of children in Makoo, Iran. *J Dent* 9: 221-229.
- Shalini B, Sharma JD. 2015. Beneficial effects of emblica officinalis on fluoride-induced toxicity on brain biochemical indexes and learning-memory in rats. *Toxicol Int* 22: 35-39.
- Shan KR, Qi XL, Long YG, Nordberg A, Guan ZZ. 2004. Decreased nicotinic receptors in PC12 cells and rat brains influenced by fluoride toxicity: A mechanism relating to a damage at the level in post-transcription of the receptor genes. *Toxicology* 200: 169-177.
- Shannon FT, Fergusson DM, Horwood LJ. 1986. Exposure to fluoridated public water supplies and child health and behaviour. *New Zeal Med J* 99: 416-418.
- Shao Q. 2003. [Study of cognitive function impairment caused by chronic fluorosis]. *Chin J Endemiol* 22(4): 336-338.

- Sharma C, Suhalka P, Bhatnagar M. 2018. Curcumin and resveratrol rescue cortical-hippocampal system from chronic fluoride-induced neurodegeneration and enhance memory retrieval. *Int J Neurosci*: 1-15.
- Sharma JD, Sohu D, Jain P. 2009. Prevalence of neurological manifestations in a human population exposed to fluoride in drinking water. *Fluoride* 42: 127-132.
- Shivaprakash PK, Ohri K, Noorani H. 2011. Relation between dental fluorosis and intelligence quotient in school children of Bagalkot District. *J Indian Soc Pedod Prev Dent* 29: 117-120.
- Singh N, Verma KG, Verma P, Sidhu GK, Sachdeva S. 2014. A comparative study of fluoride ingestion levels, serum thyroid hormone & TSH level derangements, dental fluorosis status among school children from endemic and non-endemic fluorosis areas. *Springerplus* 3: 7.
- Singh V, Singh C, Sandeep T, Sandeep K, Vikas G, Mukesh T, Anurag T. 2013. A correlation between serum vitamin, acetylcholinesterase activity and IQ in children with excessive endemic fluoride exposure in Rajasthan, India. *Int Res J Medical Sci* 1(3): 12-16.
- Soto-Barreras U, Escalante-Villalobos KY, Holguin-Loya B, Perez-Aguirre B, Nevarez-Rascon A, Martinez-Martinez RE, Loyola-Rodriguez JP. 2019. Effect of fluoride in drinking water on dental caries and IQ in children. *Fluoride* 52: 474-482.
- Still CN, Kelley P. 1980. The incidence of primary degenerative dementia vs. water fluoride content in South Carolina, USA. *Neurotox* 1: 125-132.
- Sudhakar K, Nageshwar M, Pratap Reddy K. 2017. Seed extract of *Abelmoschus moschatus* medik reverses NAF-induced behavioral changes through neurodegeneration and oxidative stress in brain of rat. *Asian J Pharm Clin Res* 10: 165-171.
- Sudhakar K, Nageshwar M, Reddy KP. 2018a. *Abelmoschus moschatus* extract reverses altered pain and neurohistology of a rat with developmental exposure of fluoride. *J Appl Pharm Sci* 8(6): 94-104.
- Sudhakar K, Nageshwar M, Reddy KP. 2018b. Protective effect of okra, *Abelmoschus moschatus* seed extract on developing brain of rats during pre- and post-natal fluoride exposure. *Int J Pharm Sci Res* 9: 1519-1528.
- Sudhakar K, Reddy KP. 2018. Protective effects of *Abelmoschus moschatus* seed extract on neurotransmitter system of developing brain of Wistar rats with gestational and post-natal exposure of sodium fluoride. *Int J Green Pharm* 12: S131-S139.
- Sudhir KM, Chandu GN, Prashant GM, Subba Reddy VV. 2009. Effect of fluoride exposure on intelligence quotient (IQ) among 13-15 year old school children of known endemic area of fluorosis, Nalgonda District, Andhra Pradesh. *J Indian Assoc Public Health Dent* 2009(13): 88-94.
- Sun M, Li S, Wang Y, Li F. 1991. [Measurement of intelligence by drawing test among the children in the endemic area of Al-F combined toxicosis]. *J Guiyang Med Coll* 16(3): 204-206.
- Sun Z, Zhang Y, Xue X, Niu R, Wang J. 2018. Maternal fluoride exposure during gestation and lactation decreased learning and memory ability, and glutamate receptor mRNA expressions of mouse pups. *Hum Exp Toxicol* 37: 87-93.
- Sun ZR, Liu FZ, Wu LN, Lu Y, Yu DK. 2000. [Effects of high fluoride drinking water on the cerebral function of mice]. *Chin J Epidemiol* 19: 262-263.
- Sun ZR, Liu FZ, Wu LN, Lu Y, Yu DK. 2008. Effects of high fluoride drinking water on the cerebral function of mice. *Fluoride* 41: 148-151.
- Susheela AK, Bhatnagar M, Vig K, Mondal NK. 2005. Excess fluoride ingestion and thyroid hormone derangements in children living in Delhi, India. *Fluoride* 38: 98-108.
- Till C, Green R, Flora D, Hornung R, Martinez-Mier EA, Blazer M, Farmus L, Ayotte P, Muckle G, Lanphear B. 2020. Fluoride exposure from infant formula and child IQ in a Canadian birth cohort. *Environ Int* 134: 105315.

- Till C, Green R, Grundy JG, Hornung R, Neufeld R, Martinez-Mier EA, Ayotte P, Muckle G, Lanphear B. 2018. Community water fluoridation and urinary fluoride concentrations in a national sample of pregnant women in Canada. *Environ Health Perspect* 126(10): 107001.
- Trivedi M, Sangai N, Patel R, Payak M, Vyas S. 2012. Assessment of groundwater quality with special reference to fluoride and its impact on IQ of schoolchildren in six villages of the Mundra Region, Kachchh, Gujarat, India. *Fluoride* 45(4): 377-383.
- Trivedi MH, Verma RJ, Chinoy NJ, Patel RS, Sathawara NG. 2007. Effect of high fluoride water on intelligence of school children in India. *Fluoride* 40: 178-183.
- Tsunoda M, Aizawa Y, Nakano K, Liu Y, Horiuchi T, Itai K, Tsunoda H. 2005. Changes in fluoride levels in the liver, kidney, and brain and in neurotransmitters of mice after subacute administration of fluoride. *Fluoride* 38: 284-292.
- US DHHS (U.S. Department of Health and Human Services). 2015. *U.S. Public Health Service recommendation for fluoride concentration in drinking water for the prevention of dental caries*. 318-331. Available: <https://www.ncbi.nlm.nih.gov/pmc/articles/PMC4547570/> [accessed 19 August 2019].
- US EPA (U.S. Environmental Protection Agency). 2010. *Fluoride: Exposure and relative source contribution analysis*. 820-R-10-015. Washington, DC. Available: <http://www.epa.gov/dwstandardsregulations/fluoride-risk-assessment-and-relative-source-contribution> [accessed 19 August 2019].
- Valdez Jimenez L, Lopez Guzman OD, Cervantes Flores M, Costilla-Salazar R, Calderon Hernandez J, Alcaraz Contreras Y, Rocha-Amador DO. 2017. In utero exposure to fluoride and cognitive development delay in infants. *Neurotox* 59: 65-70.
- Villa A, Anabalon M, Zohouri V, Maguire A, Franco AM, Rugg-Gunn A. 2010. Relationships between fluoride intake, urinary fluoride excretion and fluoride retention in children and adults: An analysis of available data. *Caries Res* 44(1): 60-68.
- Wang A, Duan L, Huang H, Ma J, Zhang Y, Ma Q, Guo Y, Li Z, Cheng X, Zhu J, Zhou G, Ba Y. 2020a. Association between fluoride exposure and behavioural outcomes of school-age children: A pilot study in China. *Int J Environ Health Res*: 1-10.
- Wang G, Gao M, Zhang M, Yang M, Xiang Q. 2012. Correlation between total fluoride intake and children's IQ. *J Southeast Univ Med Ed*: 743-746.
- Wang G, Yang D, Jia F, Wang H. 1996. [A study of the IQ levels of four- to seven-year-old children in high fluoride areas]. *Endem Dis Bull* 11(1): 60-62.
- Wang G, Yang D, Jia F, Wang H. 2008b. A study of the IQ levels of four- to seven-year-old children in high fluoride areas. *Fluoride* 41: 340-343.
- Wang J, Zhang Y, Guo Z, Li R, Xue X, Sun Z, Niu R. 2018. Effects of perinatal fluoride exposure on the expressions of miR-124 and miR-132 in hippocampus of mouse pups. *Chemosphere* 197: 117-122.
- Wang M, Liu L, Li H, Li Y, Liu H, Hou C, Zeng Q, Li P, Zhao Q, Dong L, Zhou G, Yu X, Liu L, Guan Q, Zhang S, Wang A. 2020b. Thyroid function, intelligence, and low-moderate fluoride exposure among Chinese school-age children. *Environ Int* 134: 105229.
- Wang SX, Wang ZH, Cheng XT, Li J, Sang ZP, Zhang XD, Han LL, Qiao XY, Wu ZM, Wang ZQ. 2005. [Investigation and evaluation on intelligence and growth of children in endemic fluorosis and arsenism areas]. *Chin J Endemiol* 24: 179-182.
- Wang SX, Wang ZH, Cheng XT, Li J, Sang ZP, Zhang XD, Han LL, Qiao XY, Wu ZM, Wang ZQ. 2007. Arsenic and fluoride exposure in drinking water: Children's IQ and growth in Shanyin County, Shanxi Province, China. *Environ Health Perspect* 115: 643-647.


- Wang SY, Zhang HX, Fan W, Fang SJ, Kang PP, Chen XG, Yu MJ. 2005b. [The effects of endemic fluoride poisoning caused by coal burning on the physical development and intelligence of children]. *J Appl Clin Ped* 20(9): 897-899.
- Wang SY, Zhang HX, Fan W, Fang SJ, Kang PP, Chen XG, Yu MJ. 2008a. The effects of endemic fluoride poisoning caused by coal burning on the physical development and intelligence of children. *Fluoride* 41: 344-348.
- Wang X, Wang L, Hu P, Guo X, Luo X. 2001. [Effects of high iodine and high fluorine on children's intelligence and thyroid function]. *Chin J Endemiol* 20(4): 288-290.
- Wang Z, Wang S, Zhang X, Li J, Zheng X, Hu C. 2006. Investigation of children's growth and development under long-term fluoride exposure. *Chin J Control Endem Dis* 21(4): 239-241.
- Watanabe M, Kono K, Orita Y, Dote T, Usuda K, Takahashi Y, Yoshida Y. 1995. Influence of dietary fluoride intake on urinary fluoride concentration and evaluation of corrected levels in spot urine. *Fluoride* 28(2): 61-70.
- Wei N, Li Y, Deng J, Xu S, Guan Z. 2014. [The effects of comprehensive control measures on intelligence of school-age children in coal-burning-borne endemic fluorosis areas]. *Chin J Endemiol* 33(3): 320-322.
- WHO (World Health Organization). 2008. *Guidelines for drinking-water quality [electronic resource]: Incorporating 1st and 2nd addenda*. Third Edition. Vol. 1. Geneva, Switzerland. Available: https://apps.who.int/iris/bitstream/handle/10665/204411/9789241547611_eng.pdf?sequence=1&isAllowed=y.
- WHO (World Health Organization). 2011. *Guidelines for drinking-water quality*. Fourth edition. Available: https://apps.who.int/iris/bitstream/handle/10665/44584/9789241548151_eng.pdf?sequence=1&isAllowed=y&ua=1.
- Xiang Q, Liang Y, Chen B, Chen L. 2011. Analysis of children's serum fluoride levels in relation to intelligence scores in a high and low fluoride water village in China. *Fluoride* 44: 191-194.
- Xiang Q, Liang Y, Chen L, Wang C, Chen B, Chen X, Zhou M. 2003a. Effect of fluoride in drinking water on children's intelligence. *Fluoride* 36: 84-94.
- Xiang Q, Wang Y, Yang M, Zhang M, Xu Y. 2013. Level of fluoride and arsenic in household shallow well water in Wamiao and Xinhui villages in Jiangsu province, China. *Fluoride* 46: 192-197.
- Xiang QY, Liang YX, Zhou MS, Zang HB. 2003b. Blood lead of children in Wamiao-Xinhui intelligence study. *Fluoride* 36: 198-199.
- Xu Y, Lu C, Zhang X. 1994. [The effect of fluorine on the level of intelligence in children]. *Endem Dis Bull* 9(2): 83-84.
- Yang L, Jin P, Wang X, Zhou Q, Lin X, Xi S. 2018. Fluoride activates microglia, secretes inflammatory factors and influences synaptic neuron plasticity in the hippocampus of rats. *Neurotox* 69: 108-120.
- Yang Y, Wang X, Guo X, Hu P. 1994. [The effects of high levels of fluoride and iodine on child intellectual ability and the metabolism of fluoride and iodine]. *Chin J Epidemiol* 15(4): 296-298.
- Yang Y, Wang X, Guo X, Hu P. 2008. The effects of high levels of fluoride and iodine on child intellectual ability and the metabolism of fluoride and iodine. *Fluoride* 41: 336-339.
- Yao L, Zhou J, Wang S, Cui K, Lin F. 1996. Analysis on TSH and intelligence level of children with dental Fluorosis in a high fluoride area. *Lit Inf Prev Med* 2(1): 26-27.
- Yao Y. 1997. Comparable analysis on the physical and mental development of children in endemic fluorosis area with water improvement and without water improvement. *Lit Inf Prev Med* 3(1): 42-43.
- Yasmin S, Ranjan S, D'Souza D. 2013. Effect of excess fluoride ingestion on human thyroid function in Gaya Region, Bihar, India. *Toxicol Environ Chem* 95: 1235-1243.

- Yazdi SM, Sharifian A, Dehghani-Beshne M, Momeni VR, Aminian O. 2011. Effects of fluoride on psychomotor performance and memory of aluminum potroom workers. *Fluoride* 44: 158-162.
- Yu X, Chen J, Li Y, Liu H, Hou C, Zeng Q, Cui Y, Zhao L, Li P, Zhou Z, Pang S, Tang S, Tian K, Zhao Q, Dong L, Xu C, Zhang X, Zhang S, Liu L, Wang A. 2018. Threshold effects of moderately excessive fluoride exposure on children's health: A potential association between dental fluorosis and loss of excellent intelligence. *Environ Int* 118: 116-124.
- Yu YN, Yang WX, Dong Z, Wan CW, Zhang JT, Liu JL, Xiao KQ, Huang YS, Lu BF. 1996. [Neurotransmitter and receptor changes in the brains of fetuses from areas of endemic fluorosis]. *Chin J Endemiol* 15(5): 257-259.
- Yu YN, Yang WX, Dong Z, Wan CW, Zhang JT, Liu JL, Xiao KQ, Huang YS, Lu BF. 2008. Neurotransmitter and receptor changes in the brains of fetuses from areas of endemic fluorosis. *Fluoride* 41: 134-138.
- Yuan J, Li Q, Niu R, Wang J. 2019. Fluoride exposure decreased learning ability and the expressions of the insulin receptor in male mouse hippocampus and olfactory bulb. *Chemosphere* 224: 71-76.
- Zhang J, Yao H, Chen Y. 1998. [The effect of high levels of arsenic and fluoride on the development of children's intelligence]. *Chin J Public Health* 17(2): 119.
- Zhang KL, Lou DD, Guan ZZ. 2015a. Activation of the AGE/RAGE system in the brains of rats and in SH-SY5Y cells exposed to high level of fluoride might connect to oxidative stress. *Neurotoxicol Teratol* 48: 49-55.
- Zhang S, Zhang X, Liu H, Qu W, Guan Z, Zeng Q, Jiang C, Gao H, Zhang C, Lei R, Xia T, Wang Z, Yang L, Chen Y, Wu X, Cui Y, Yu L, Wang A. 2015b. Modifying effect of COMT gene polymorphism and a predictive role for proteomics analysis in children's intelligence in endemic fluorosis area in Tianjin, China. *Toxicol Sci* 144: 238-245.
- Zhao LB, Liang GH, Zhang DN, Wu XR. 1996. Effect of a high fluoride water supply on children's intelligence. *Fluoride* 29: 190-192.
- Zhao Q, Niu Q, Chen J, Xia T, Zhou G, Li P, Dong L, Xu C, Tian Z, Luo C, Liu L, Zhang S, Wang A. 2019. Roles of mitochondrial fission inhibition in developmental fluoride neurotoxicity: Mechanisms of action in vitro and associations with cognition in rats and children. *Arch Toxicol* 93(3): 709-726.
- Zhao Q, Tian Z, Zhou G, Niu Q, Chen J, Li P, Dong L, Xia T, Zhang S, Wang A. 2020. SIRT1-dependent mitochondrial biogenesis supports therapeutic effects of resveratrol against neurodevelopment damage by fluoride. *Theranostics* 10: 4822-4838.
- Zheng X, Sun Y, Ke L, Ouyang W, Zhang Z. 2016. Molecular mechanism of brain impairment caused by drinking-acquired fluorosis and selenium intervention. *Environ Toxicol Pharmacol* 43: 134-139.
- Zhou G, Tang S, Yang L, Niu Q, Chen J, Xia T, Wang S, Wang M, Zhao Q, Liu L, Li P, Dong L, Yang K, Zhang S, Wang A. 2019. Effects of long-term fluoride exposure on cognitive ability and the underlying mechanisms: Role of autophagy and its association with apoptosis. *Toxicol Appl Pharmacol* 378: 114608.
- Zhou T, Duan L-J, Ding Z, Yang R-P, Li S-H, Xi Y, Cheng X-M, Hou J-X, Wen S-B, Chen J, Cui L-X, Ba Y. 2012. Environmental fluoride exposure and reproductive hormones in male living in endemic fluorosis villages in China. *Life Sci J* 9(4): 1-7.
- Zhu YP, Xi SH, Li MY, Ding TT, Liu N, Cao FY, Zeng Y, Liu XJ, Tong JW, Jiang SF. 2017. Fluoride and arsenic exposure affects spatial memory and activates the ERK/CREB signaling pathway in offspring rats. *Neurotox* 59: 56-64.
- Zohouri FV, Swinbank CM, Maguire A, Moynihan PJ. 2006. Is the fluoride/creatinine ratio of a spot urine sample indicative of 24-h urinary fluoride? *Community Dent Oral Epidemiol* 34(2): 130-138.

DATA FIGURES


Neurodevelopmental or Cognitive Effects and Outcomes

Figure D1. IQ Distribution in Children by Fluoride Exposure (lower risk-of-bias studies; presented as % in area or % of total group)

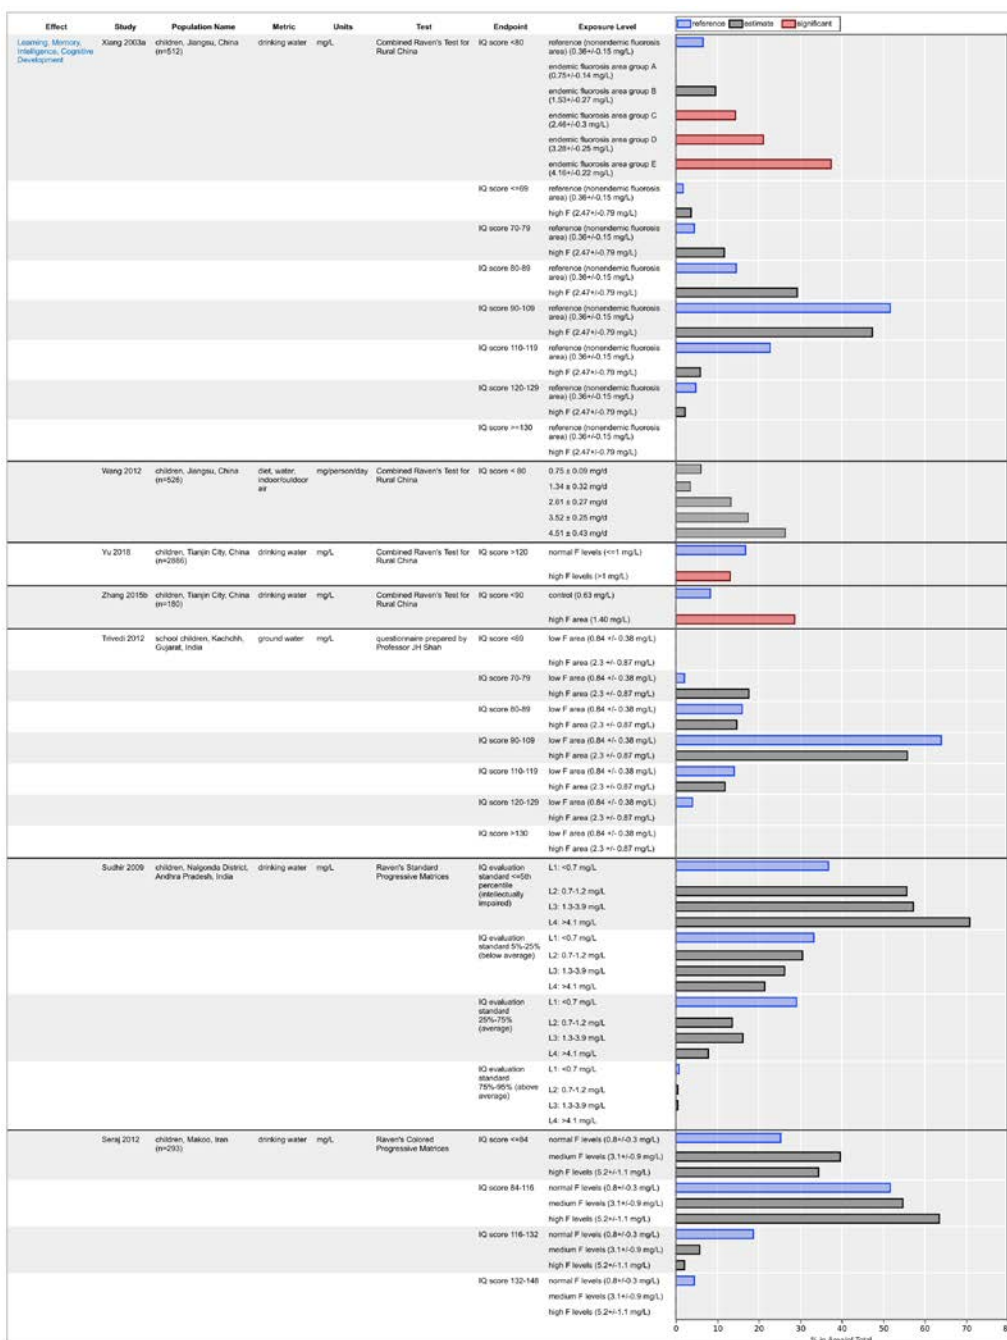


Interactive figure and additional study details in HAWC [here](#). "F" represents fluoride. Differences in intelligence between the reference group and treatment groups were statistically significant although significance was not reported separately for each score level.

Figure D2. Mean IQ in Children by Fluoride Exposure (lower risk-of-bias studies)

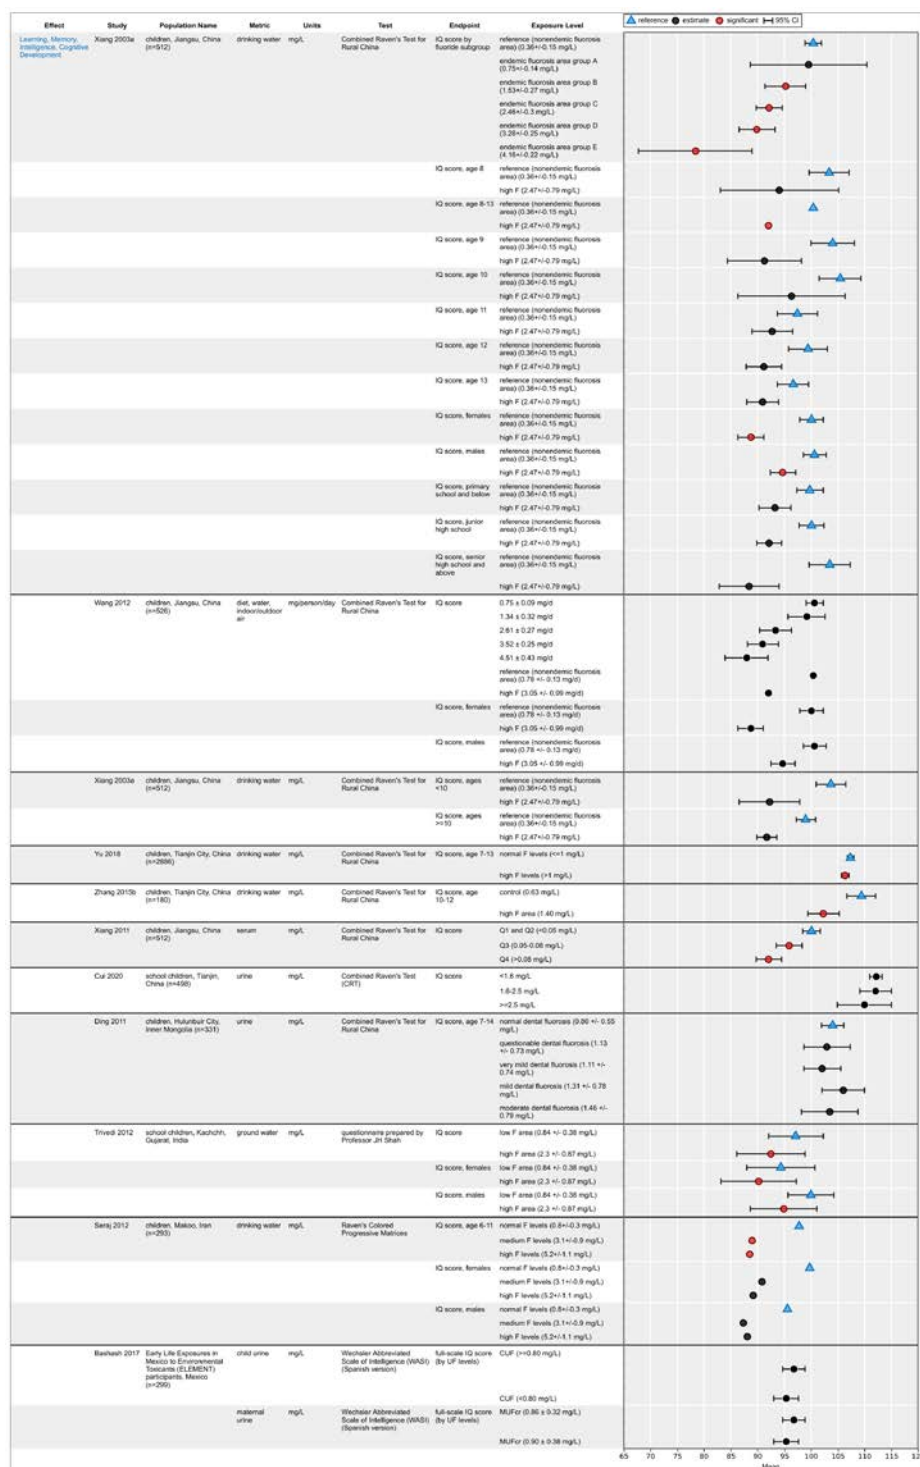


Interactive figure and additional study details in HAWC [here](#). "F" represents fluoride. Three additional publications based on subsample of the larger Yu *et al.* (2018) cohort were identified (Zhao *et al.* 2019, Zhou *et al.* 2019, Zhao *et al.* 2020); however, results from these studies are not presented here. The main study by Yu *et al.* (2018) is considered a better representation of the IQ results. For all studies, SDs are available and can be viewed in HAWC by clicking the data points within the plot area; however, 95% CIs could not be calculated for Seraj *et al.* (2012) because Ns are not available for exposure groups.

Figure D3. Intelligence Grade in Children by Fluoride Exposure (lower risk-of-bias studies; presented as mean)

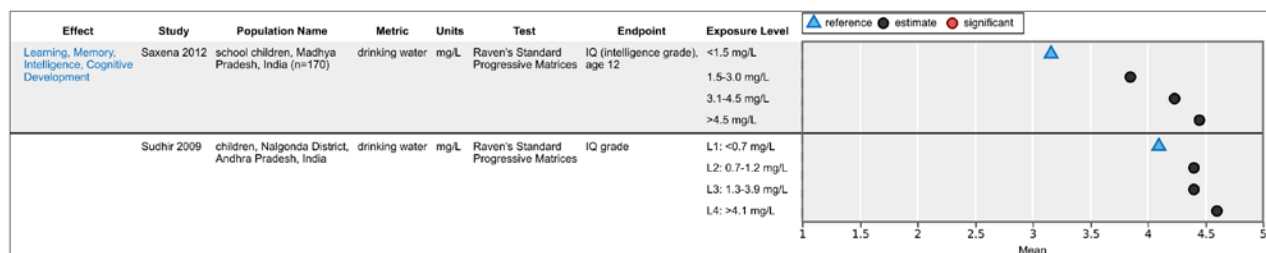


Interactive figure and additional study details in HAWC [here](#). For Saxena *et al.* (2012), children's intelligence was measured using the Raven's Standard Progressive Matrices. Children's scores were converted to percentile and specific grades were allotted based on the percentiles. Grades ranged from intellectually superior (Grade I) to intellectually impaired (Grade V). Results for Soto-Barreras 2019 are not presented here. Outcomes in the study were presented as levels of fluoride exposure associated with each intelligence grade. Results reported were not significant.

Figure D4. Mean Change in IQ in Children by Fluoride Exposure (lower risk-of-bias studies)

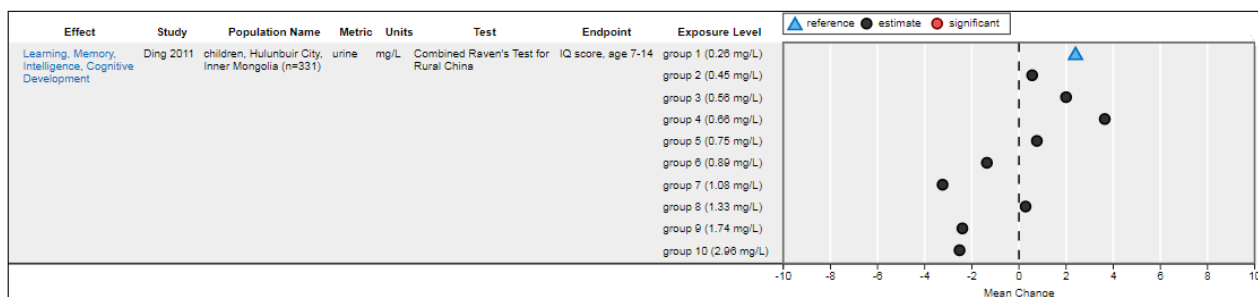


Interactive figure and additional study details in HAWC [here](#). For Ding *et al.* (2011), SDs are available and can be viewed in HAWC by clicking the data points within the plot area; however, 95% CIs could not be calculated because Ns for each exposure group are not available.

Figure D5. IQ Score in Children by Fluoride Exposure (lower risk-of-bias studies; presented as adjusted OR)

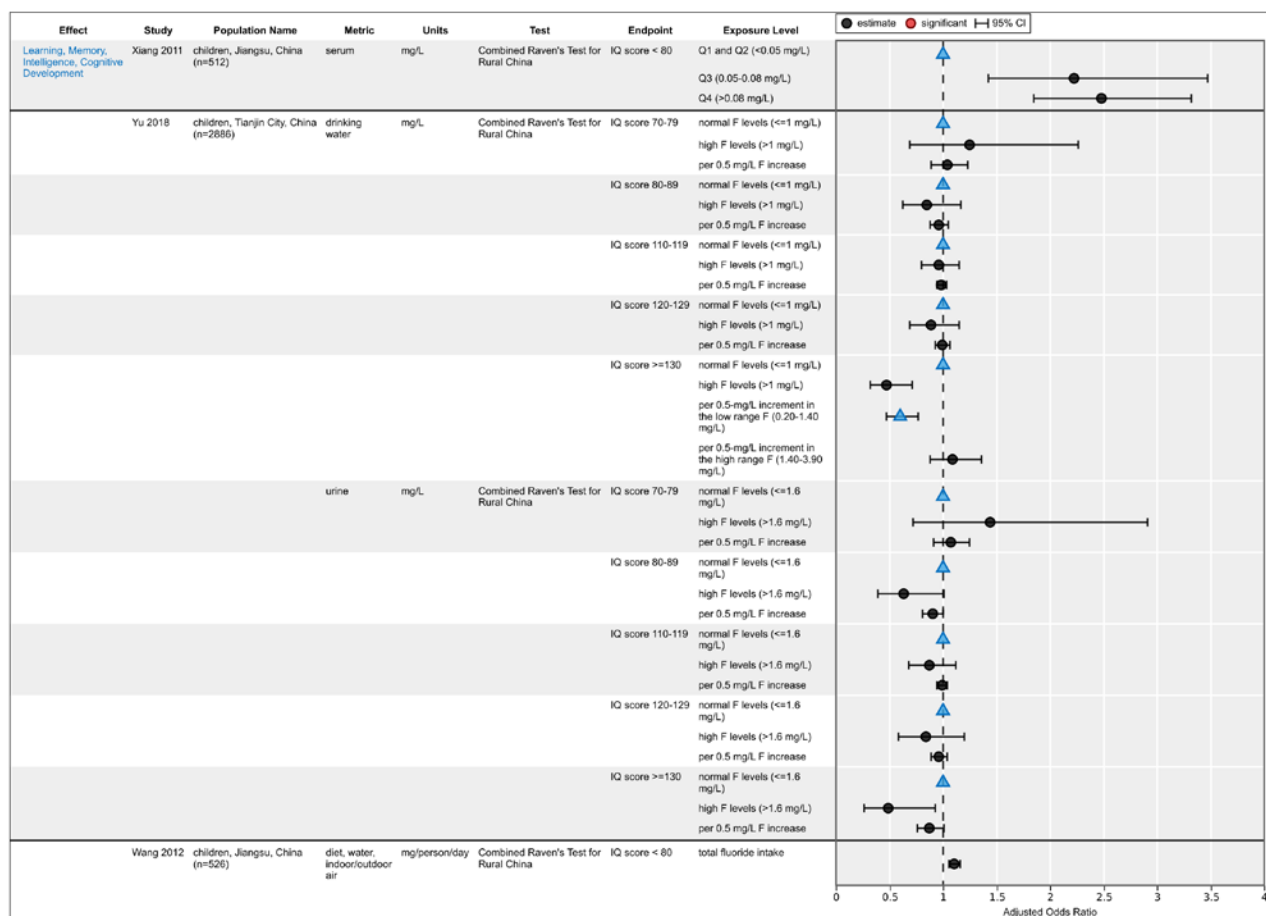

Interactive figure and additional study details in HAWC [here](#). For Xiang *et al.* (2011), there was a significant linear trend across different levels of serum fluoride for IQ score < 80 ($p < 0.001$). For Yu *et al.* (2018), significance levels by IQ score were not reported.


Figure D6. Correlations between IQ Score and Fluoride Exposure in Children (lower risk-of-bias studies; presented as coefficient)

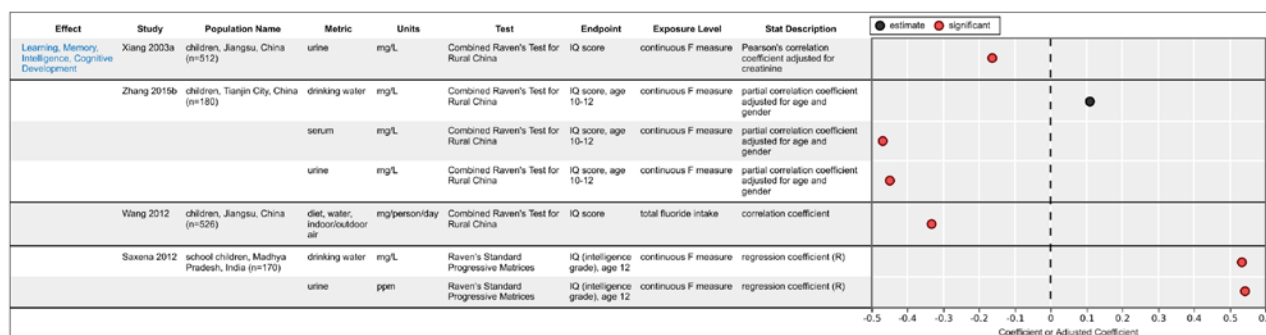


Interactive figure and additional study details in HAWC [here](#). "F" represents fluoride. For Saxena *et al.* (2012), a significant relationship between water fluoride level and intelligence grade was observed. Increasing intelligence grades reflected increasing levels of impairment (reduced intelligence) in children. Zhao *et al.* (2020) and Zhou *et al.* (2019) also had correlations, but these were based on a subsample of the Yu *et al.* (2018) study (which presented betas and provided a better representation of the IQ data).

Figure D7. Correlations between IQ Score and Fluoride Exposure in Children (lower risk-of-bias studies; presented as adjusted beta)—(a) China; (b) all other areas

(a)

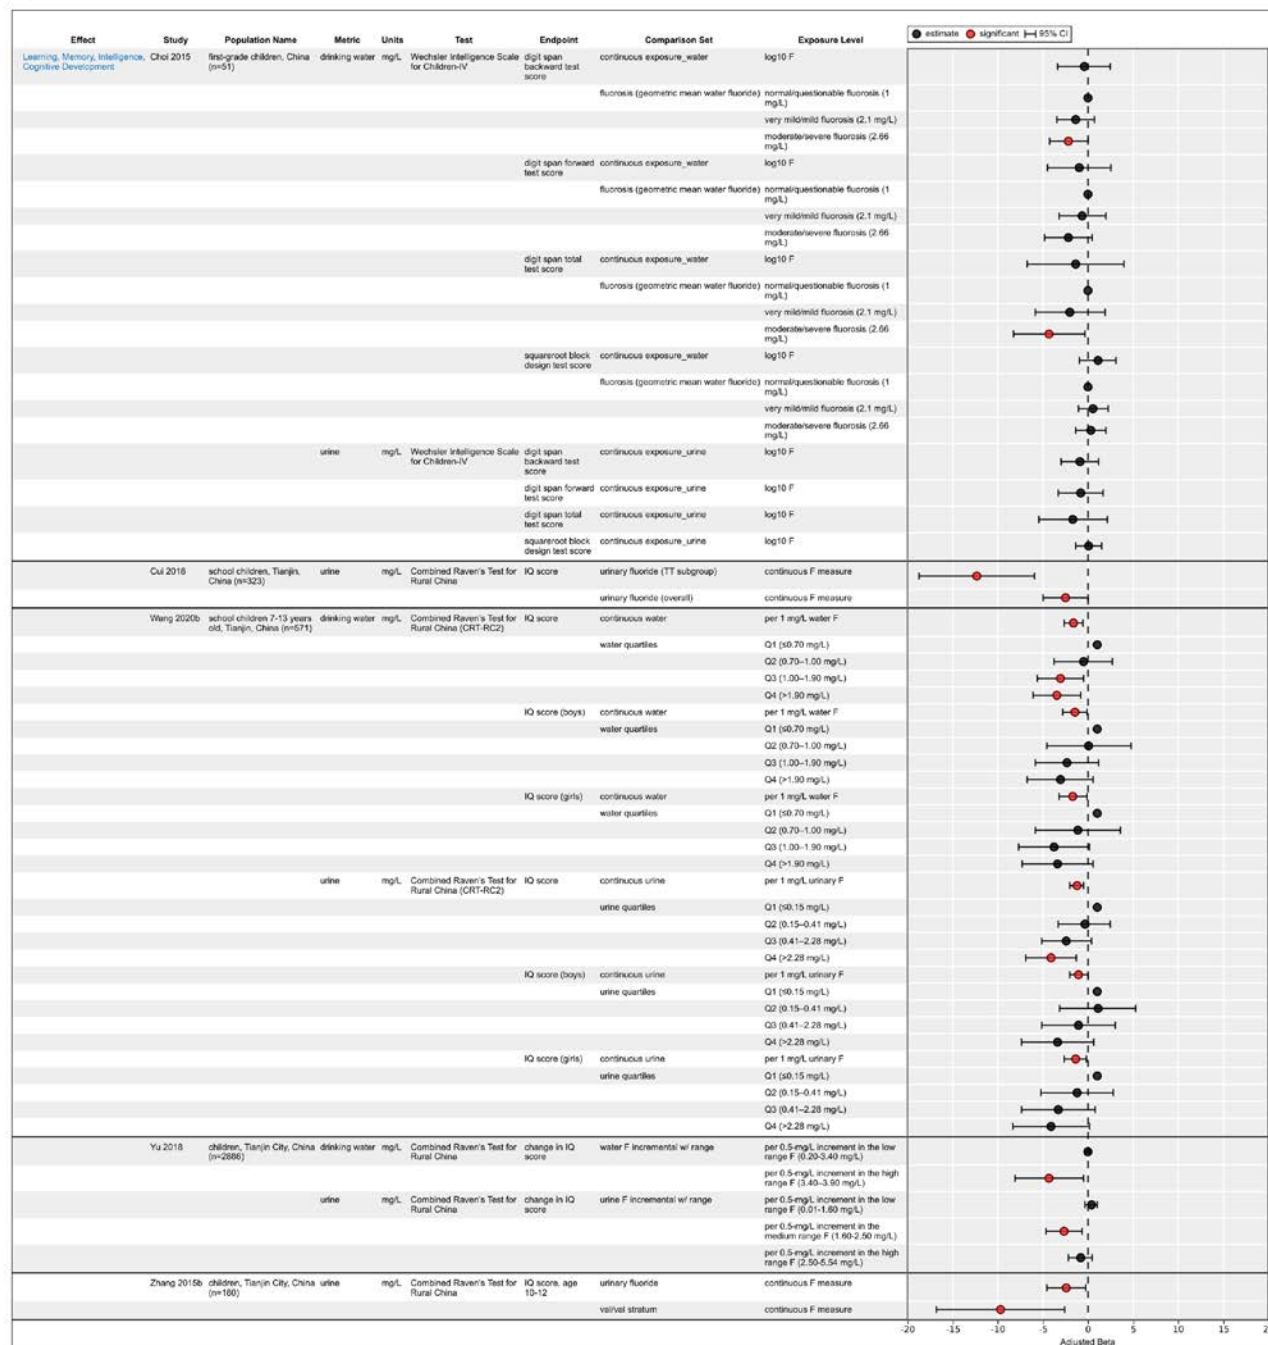


(b)

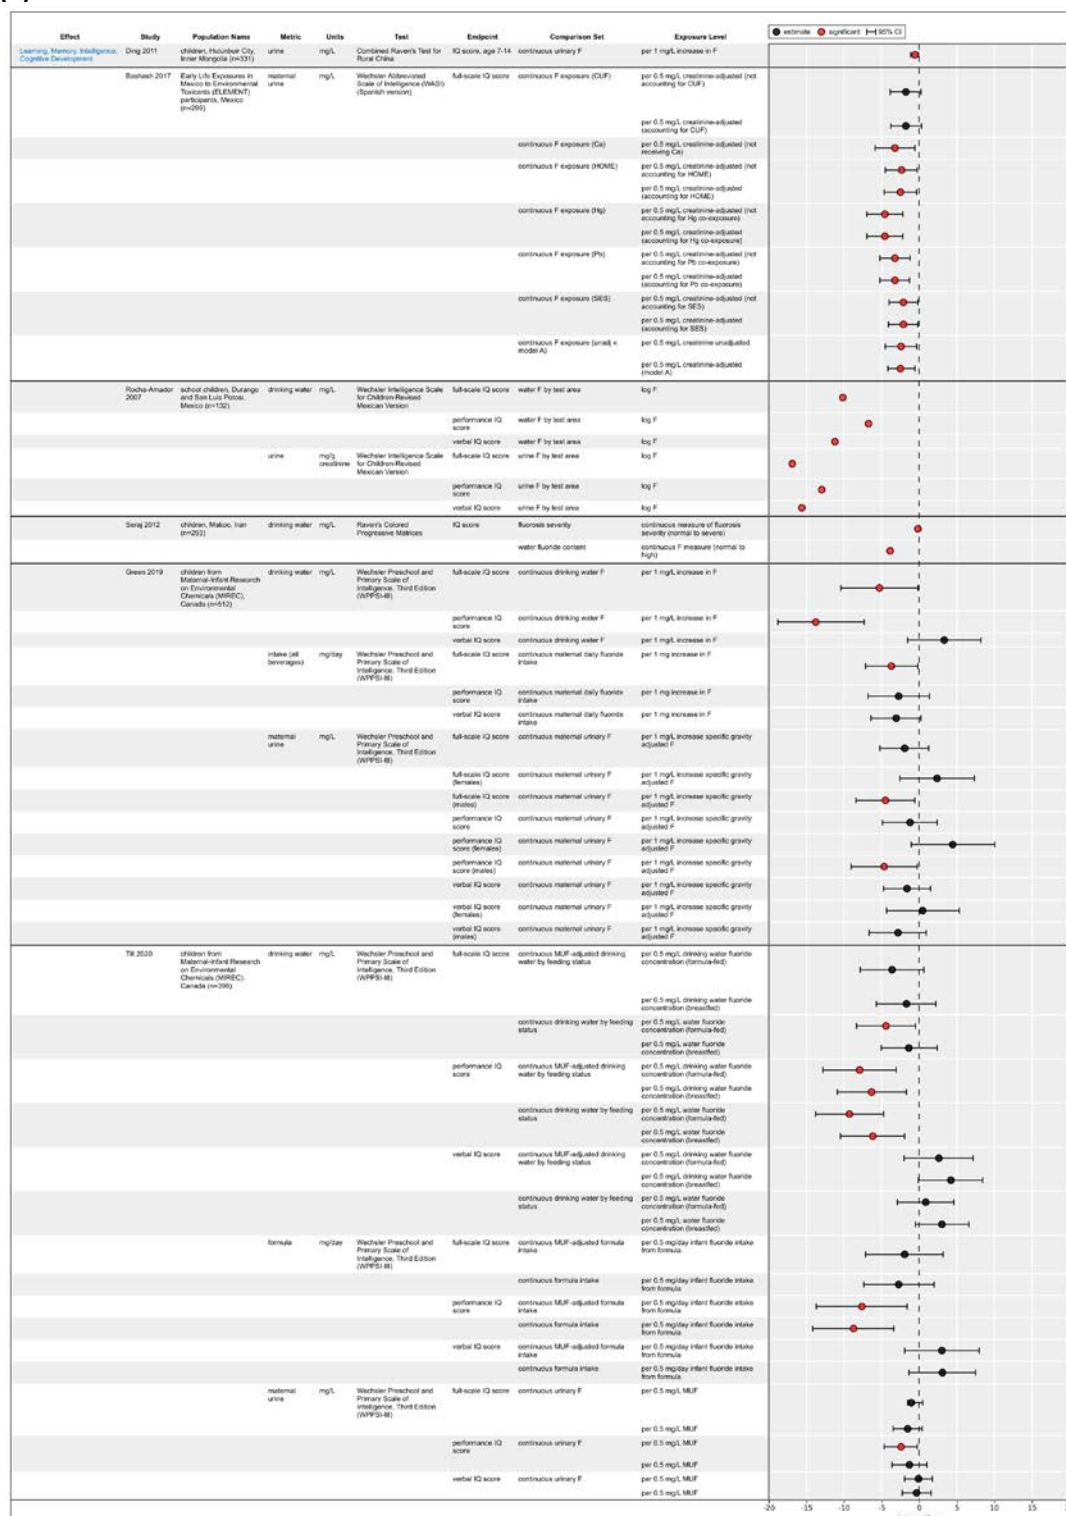


Interactive figure and additional study details in HAWC [here](#) for part (a) and [here](#) for part (b). "F" represents fluoride. For Yu *et al.* (2018), authors note an obvious decrease in the IQ score at water fluoride exposure levels between 3.40 mg/L and 3.90 mg/L and a similar adverse effect on IQ scores at urinary fluoride exposure levels from 1.60 mg/L to 2.50 mg/L, and so the changes in IQ score are indicated as significant; however, significance levels by change in IQ score were not reported.

Figure D8. Mean Motor/Sensory Scores in Children by Fluoride Exposure (lower risk-of-bias studies)

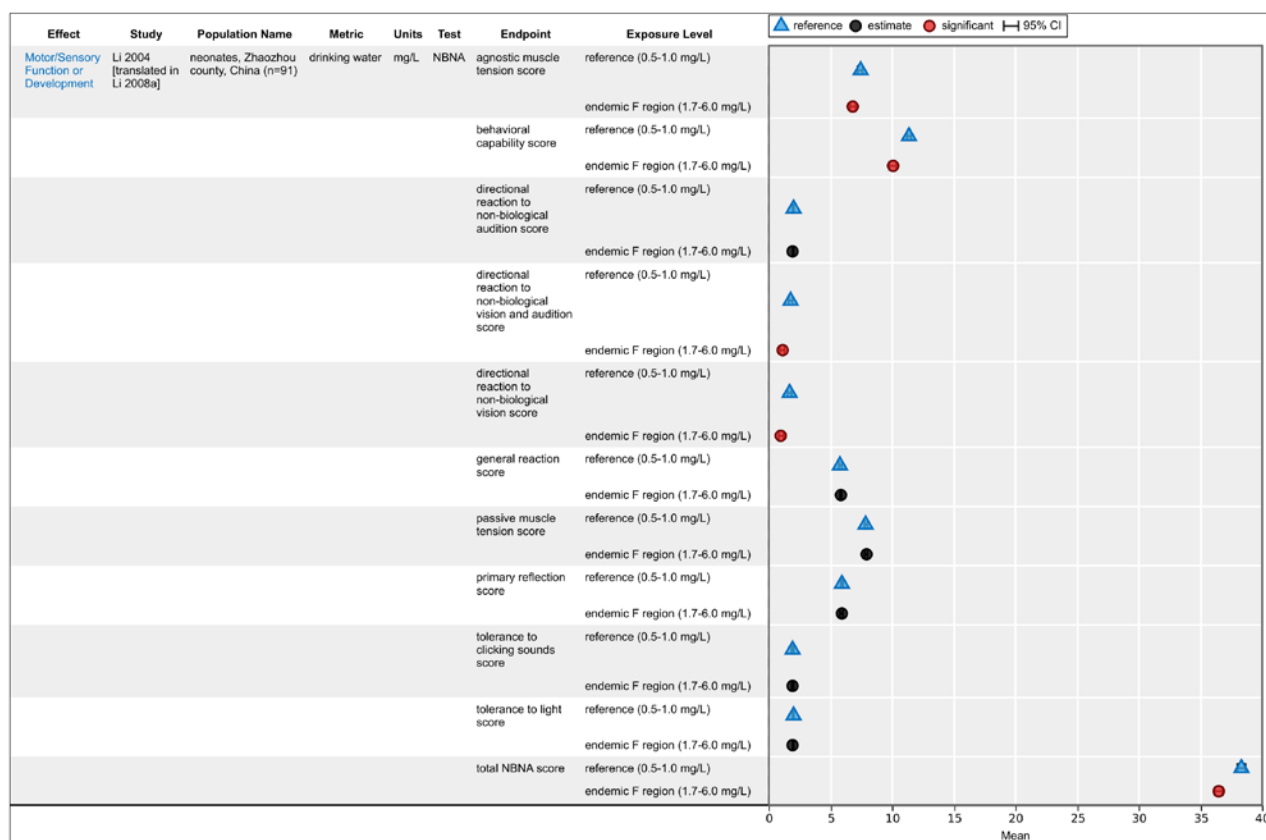


Interactive figure and additional study details in HAWC [here](#). "F" represents fluoride. 95% CIs are small and are within figure symbols and may be difficult to see. Values for SDs and 95% CIs can be viewed in HAWC by clicking the data points within the plot area.

Figure D9. Correlations between Other Neurological Effects and Fluoride Exposure in Children (lower risk-of-bias studies; presented as coefficient)

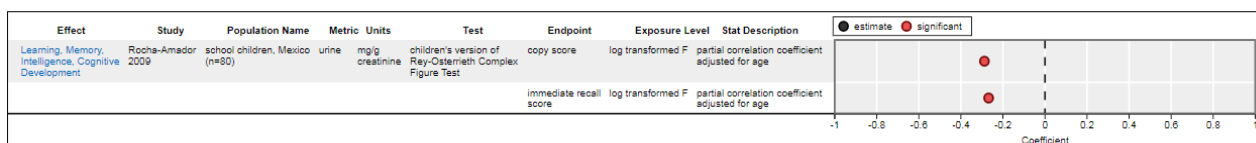


Interactive figure and additional study details in HAWC [here](#). "F" represents fluoride.

Figure D10. Correlations between Other Neurological Effects and Fluoride Exposure in Children (lower risk-of-bias studies; presented as adjusted beta)

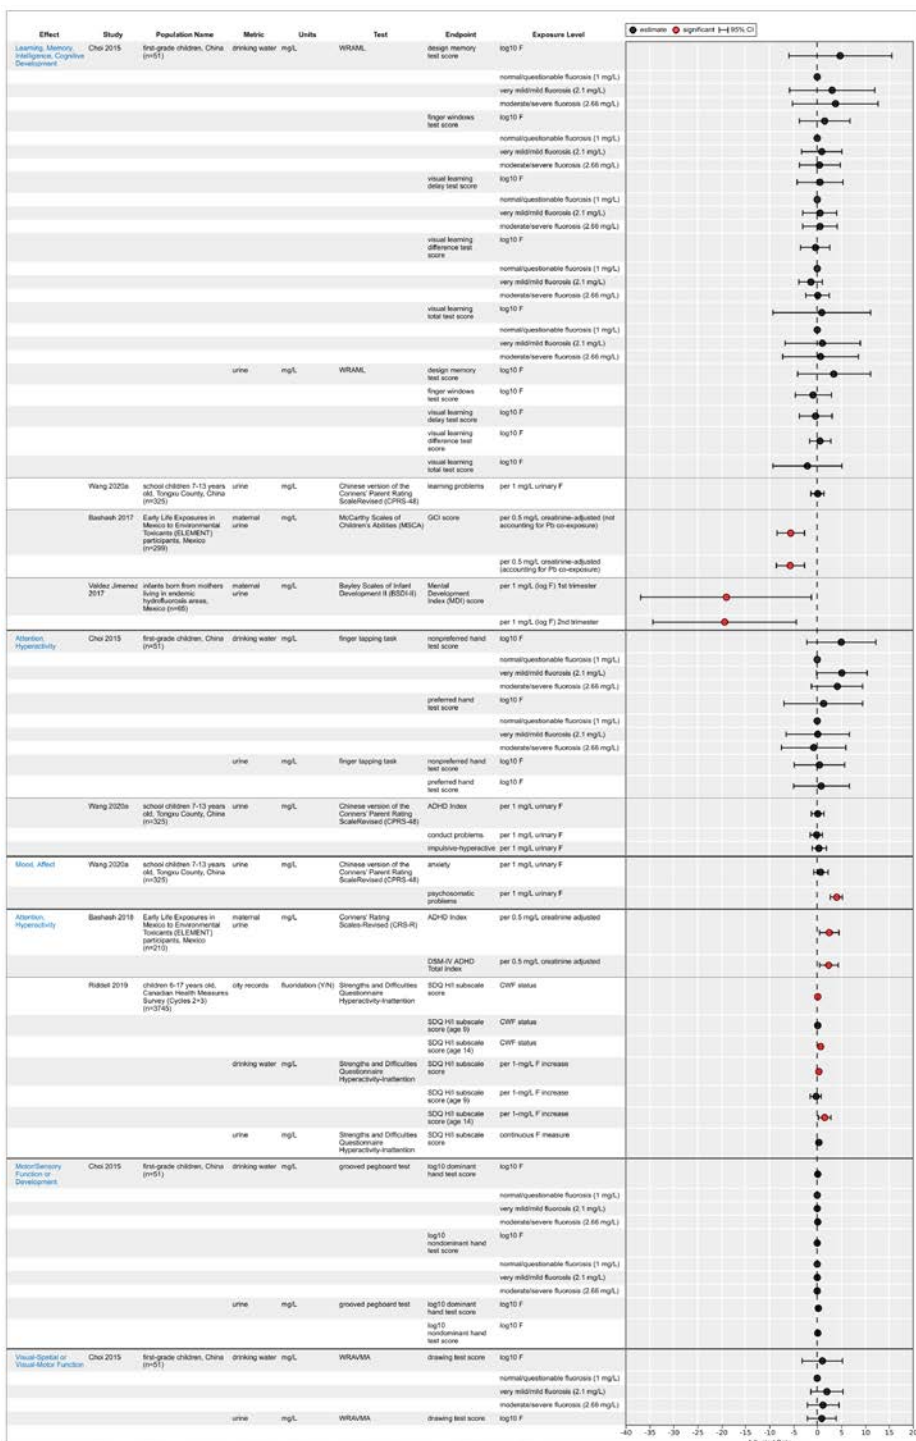


Interactive figure and additional study details in HAWC [here](#). "F" represents fluoride. Bashash *et al.* (2018) observed significant associations between maternal urinary fluoride and ADHD-like symptoms related to inattention (an increase in 0.5 mg/L of maternal urinary fluoride was associated with a 2.84-point increase in the DSM-IV Inattention Index and a 2.54-point increase in Cognitive Problems and Inattention Index). These two scales contributed to the global ADHD Index and the DSM-IV ADHD Total Index shown here.

Figure D11. Correlations between Other Neurological Effects and Fluoride Exposure in Children (lower risk-of-bias studies; presented as adjusted OR)

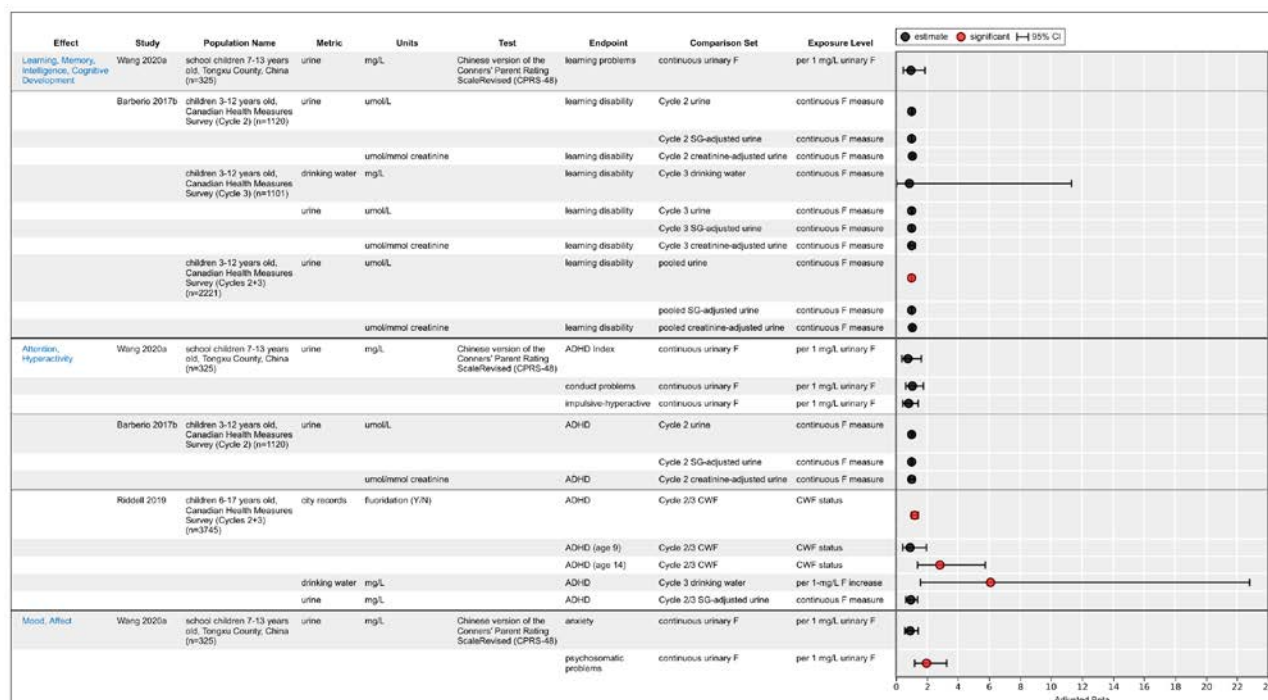

Interactive figure and additional study details in HAWC [here](#). "F" represents fluoride. Drinking water results for Barberio *et al.* (2017b) have a large confidence interval and are not completely visible in the figure. 95% CIs are 0.068–11.33 and can be viewed in HAWC by clicking the OR within the plot area.

Figure D12. Cognitive Impairment in Adults by Fluoride Exposure (lower risk-of-bias studies; presented as % of total group)

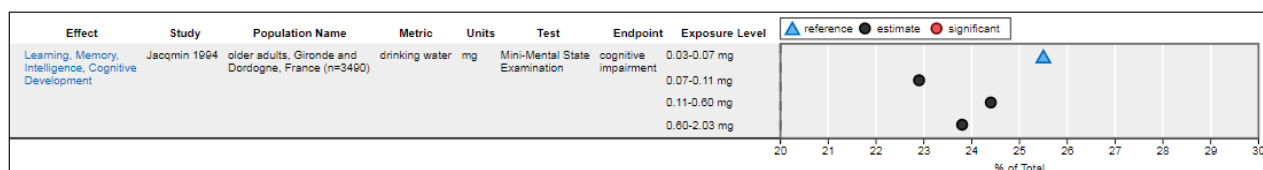

Interactive figure and additional study details in HAWC [here](#). Results from Li *et al.* (2016) suggested that fluoride exposure may be a risk factor for cognitive impairment in elderly subjects; however, results from the study were not conducive to presentation in this visualization.

ABOUT THIS REVIEW

Sources of Support

National Institute of Environmental Health Sciences/Division of the National Toxicology Program

Contributors

Evaluation Team

The evaluation team is composed of federal staff and contractor staff support.

Name	Affiliation
Kyla Taylor, PhD	NIEHS/DNTP, Project Lead
John Bucher, PhD	NIEHS/DNTP
Andrew Rooney, PhD	NIEHS/DNTP
Vickie Walker	NIEHS/DNTP
Cynthia J. Willson, PhD, DVM, DACVP	ILS
Louise Assem, PhD	ICF ^f
Carlye A. Austin, PhD	ICF ^d
Robyn Blain, PhD	ICF ^{abcdefg}
Natalie Blanton, MPH	ICF ^a
Kristin Bornstein, PhD	ICF ^f
Camden Byrd	ICF ^a
Michelle Cawley	ICF ^c
Jonathan Cohen, PhD	ICF ^g
Ryan Cronk, PhD	ICF ^d
Sorina E. Eftim, PhD	ICF ^{fg}
Anna Engstrom, PhD	ICF ^{abcdf}
Jeremy S. Frye, MLS	ICF ^a
Kaitlin Geary	ICF ^c
Susan Goldhaber, MPH	ICF ^e
Ali Goldstone, MPH	ICF ^{fg}
Pamela Hartman, MEM	ICF ^{abceg}
Cara Henning, PhD	ICF ^a
Melinda Hoang, MPH	ICF ^d
Tao Hong	ICF ^{ef}
Jennifer Hsieh, MSPH	ICF ^f
Penelope Kellar	ICF ^a
Courtney Lemeris	ICF ^a
Cynthia J. Lin, PhD MSPH	ICF ^g
Alex Lindahl, MPH	ICF ^f
Kristen Magnuson, MESM	ICF ^{abcde}
Rachel McGill	ICF ^c
Shannon McGinnis, PhD	ICF ^d

This DRAFT Monograph is distributed solely for the purpose of pre-dissemination peer review and does not represent and should not be construed to represent any NTP determination or policy.

Name	Affiliation
William Mendez, PhD	ICF ^b
Whitney Mitchell	ICF ^a
Revathi Muralidharan	ICF ^{de}
Johanna Rochester, PhD	ICF ^{def}
Amanda Ross, MEd	ICF ^d
Pam Ross, MSPH	ICF ^{df}
Jennifer Seed, PhD	ICF ^{de}
Karen E. Setty, MESM, PhD	ICF ^d
Codi Sharp	ICF ^{de}
Robert Shin, MHS	ICF ^e
Kelly Shipkowski, PhD	ICF ^{df}
Christopher A. Sibrizzi, MPH	ICF ^{abcdefg}
Raquel A. Silva, PhD	ICF ^d
Samantha J. Snow, PhD, DABT	ICF ^{ef}
Parnian Soleymani, MS	ICF ^d
Anna Stamatogiannakis	ICF ^a
Nicole Vetter, MLS	ICF ^a
River Williams, BS	ICF ^c

Note: the roles of individual contractors differed: ^a indicates monograph development; ^b indicates review of data, results, and analyses; ^c indicates database and HAWC support; ^d indicates literature screening, ^e indicates data extraction, ^f indicates risk-of-bias assessment, ^g indicates meta-analysis

Peer Reviewers

The peer reviewers were outside experts selected for their experience with fluoride, developmental neurobehavioral toxicity, and systematic review procedures. Peer reviewers were screened for conflict of interest prior to their service and did not report any conflicts of interest. Service as a peer reviewer does not necessarily indicate that the reviewer endorses the final document.

Protocol Reviewers

Name	Affiliation
Joseph Braun, PhD ^a	Brown University
Marie Sutton, PhD ^a	Health Research Board
Thomas Zoeller, PhD ^a	University of Massachusetts, Amherst
Thomas Webster, PhD ^a	Boston University
Gail Wasserman, PhD ^a	Columbia University
Suril Mehta, MPH ^b	NIEHS
Tianjing Li, PhD ^b	University of Colorado Denver

^a Reviewer of the systematic review protocol; ^b Reviewer of meta-analysis protocol
no conflicts of interest declared

This DRAFT Monograph is distributed solely for the purpose of pre-dissemination peer review and does not represent and should not be construed to represent any NTP determination or policy.

Technical Review of Draft Monograph

Name	Affiliation
Freya Kamal, PhD	NIEHS (retired)

no conflicts of interest declared

Protocol History and Revisions

Date	Activity or revision
December 14, 2016	Draft evaluation protocol reviewed: sent to technical advisors for peer review
April 10, 2017	Draft human risk-of-bias protocol reviewed; sent to technical advisors for peer review
May 2, 2017	Draft animal risk-of-bias protocol reviewed; sent to technical advisors for peer review
June 2017	Evaluation protocol finalized: Review protocol finalized for use and posting
May 2019	Revised protocol: Revised review protocol posted
September 2020	Revised protocol: Revised review protocol posted

APPENDICES

Appendix 1. Literature Search Strategy

The strategy for this search is broad for the consideration of neurodevelopmental or cognitive endpoints and comprehensive for fluoride as an exposure or treatment in order to ensure inclusion of relevant papers. The search terms for PubMed are provided below. The specific search strategies for other databases are available in the protocol (<https://ntp.niehs.nih.gov/go/785076>).

Database	Search Terms
PUBMED	((Fluorides[mh:noexp] OR fluorides, topical[mh] OR sodium fluoride[mh] OR Fluorosis, Dental[mh] OR fluorosis[tiab] OR fluorid*[tiab] OR flurid*[tiab] OR fluorin*[tiab] OR florin*[tiab]) NOT (18F[tiab] OR f-18[tiab] OR 19F[tiab] OR f-19[tiab] OR f-labeled[tiab] OR "fluorine-18"[tiab] OR "fluorine-19"[tiab] OR pet-scan[tiab] OR radioligand*[tiab])) AND ((Aryl Hydrocarbon Hydroxylases[mh] OR Aryl Hydrocarbon Receptor Nuclear Translocator[mh] OR Behavior and Behavior Mechanisms[mh] OR Gene Expression Regulation[mh] OR Glucuronosyltransferase[mh] OR Intelligence tests[mh] OR Malate Dehydrogenase[mh] OR Mediator Complex Subunit 1[mh] OR Mental disorders[mh] OR Mental processes[mh] OR Monocarboxylic Acid Transporters[mh] OR Myelin Basic Protein[mh] OR nervous system[mh] OR nervous system diseases[mh] OR nervous system physiological phenomena[mh] OR Neurogranin[mh] OR Oligodendroglia[mh] OR Peroxisome Proliferator-Activated Receptors[mh] OR Psychological Phenomena and Processes[mh] OR Receptors, thyroid hormone[mh] OR Receptors, thyrotropin[mh] OR Retinoid X Receptors[mh] OR thyroid diseases[mh] OR thyroid hormones[mh] OR Thyrotropin-releasing hormone[mh] OR Thyroxine-Binding Proteins[mh] OR Pregnane X Receptor[supplementary concept] OR thyroid-hormone-receptor interacting protein[supplementary concept] OR Constitutive androstane receptor[supplementary concept] OR Academic performance[tiab] OR auditory[tiab] OR cortical[tiab] OR delayed development[tiab] OR developmental impairment[tiab] OR developmental-delay*[tiab] OR developmental-disorder*[tiab] OR euthyroid[tiab] OR gait[tiab] OR glia*[tiab] OR gliogenesis[tiab] OR hyperactiv*[tiab] OR impulse-control[tiab] OR iodide peroxidase[tiab] OR IQ[tiab] OR ischemi*[tiab] OR locomotor[tiab] OR mental deficiency[tiab] OR mental development[tiab] OR mental illness[tiab] OR mental-deficit[tiab] OR mobility[tiab] OR mood[tiab] OR morris-maze[tiab] OR morris-water[tiab] OR motor abilit*[tiab] OR Motor activities[tiab] OR motor performance[tiab] OR nerve[tiab] OR neural[tiab] OR neurobehav*[tiab] OR Neurocognitive impairment[tiab] OR neurodegenerat*[tiab] OR Neurodevelopment*[tiab] OR neurodisease*[tiab] OR neurologic*[tiab] OR neuromuscular[tiab] OR neuron*[tiab] OR neuropath*[tiab] OR obsessive compulsive[tiab] OR OCD[tiab] OR olfaction[tiab] OR olfactory[tiab] OR open-field-test[tiab] OR passive avoidance[tiab] OR plasticity[tiab] OR senil*[tiab] OR sociab*[tiab] OR speech*[tiab] OR spelling[tiab] OR stereotypic-movement*[tiab] OR synap*[tiab] OR tauopath*[tiab] OR Thyroglobulin[tiab] OR Thyroid disease*[tiab] OR thyroid gland[tiab] OR thyroid hormone*[tiab] OR thyronine*[tiab] OR visual motor[tiab] OR Visuospatial processing[tiab] OR water maze[tiab]) OR ((active-avoidance[tiab] OR ADHD[tiab] OR alzheimer*[tiab] OR amygdala[tiab] OR antisocial[tiab] OR anxiety[tiab] OR anxious[tiab] OR asperger*[tiab] OR attention deficit[tiab] OR autism[tiab] OR autistic[tiab] OR behavioral[tiab] OR behaviors[tiab] OR behavioural[tiab] OR behaviours[tiab] OR bipolar[tiab] OR cerebellum[tiab] OR cognition[tiab] OR cognitive[tiab] OR communication-disorder*[tiab] OR comprehension[tiab] OR cranial[tiab] OR dementia[tiab] OR dendrit*[tiab] OR dentate-gyrus[tiab] OR depression[tiab] OR dextrothyroxine[tiab] OR diiodothyronine*[tiab] OR diiodotyrosine[tiab] OR down syndrome[tiab] OR dyslexia[tiab] OR entorhinal cortex[tiab] OR epilep*[tiab] OR gangli*[tiab] OR goiter[tiab] OR graves-disease[tiab] OR hearing[tiab] OR hippocamp*[tiab] OR human development[tiab] OR hyperthyroid*[tiab] OR hypothalam*[tiab] OR hypothyroid*[tiab] OR impulsiv*[tiab] OR Intellectual

This DRAFT Monograph is distributed solely for the purpose of pre-dissemination peer review and does not represent and should not be construed to represent any NTP determination or policy.

Database	Search Terms
	disability[tiab] OR intelligence[tiab] OR language[tiab] OR learning[tiab] OR lewy bod*[tiab] OR long-term potentiation[tiab] OR long-term synaptic depression[tiab] OR memory[tiab] OR mental disorder*[tiab] OR mental recall[tiab] OR moniodotyrosine[tiab] OR Motor activity[tiab] OR motor skill*[tiab] OR multiple sclerosis[tiab] OR myxedema[tiab] OR Nervous system[tiab] OR nervous-system[tiab] OR neurit*[tiab] OR optic[tiab] OR palsy[tiab] OR panic[tiab] OR parahippocamp*[tiab] OR paranoia[tiab] OR paranoid[tiab] OR parkinson*[tiab] OR perception[tiab] OR perforant*[tiab] OR personality[tiab] OR phobia[tiab] OR problem solving[tiab] OR proprioception[tiab] OR psychomotor[tiab] OR reflex[tiab] OR risk taking[tiab] OR schizophrenia[tiab] OR seizure*[tiab] OR sensation*[tiab] OR sleep[tiab] OR smell[tiab] OR spatial behavior[tiab] OR stroke[tiab] OR substantia-nigra[tiab] OR taste[tiab] OR thyroiditis[tiab] OR thyrotoxicosis[tiab] OR Thyrotropin[tiab] OR thyroxine[tiab] OR triiodothyronine[tiab] OR vision[tiab]) NOT medline[sb]))

Appendix 2. List of Included Studies

Studies in Humans

As described in [Figure 4](#), 159 human studies were included; however, full data extraction was only conducted on studies with neurological outcomes or thyroid hormone data. Data extraction was completed using HAWC. Data were extracted from a subset of included studies in humans (n = 116) and are available in HAWC based on outcome. The following lists of references are organized as studies that are available in HAWC followed by studies that are not available in HAWC. Specifically, data for primary neurodevelopmental or cognitive outcomes (learning, memory, and intelligence) and secondary neurobehavioral outcomes (anxiety, aggression, motor activity, or biochemical changes), as well as thyroid hormone level data, were extracted from included human studies and are available in HAWC. Data for included studies identified through the 2020 literature search update were only extracted for primary neurodevelopmental or cognitive outcomes; a subset of these studies (n = 5) also included secondary neurobehavioral outcomes and/or thyroid hormone level data that were not extracted because those data would not materially advance the human or mechanistic findings. Included human studies that only evaluated other thyroid-related effects such as goiters or thyroid size (n = 43) were not extracted and are not available in HAWC. The list below presents the 159 human studies that were included in the review. An overview of the screening results is outlined in the study selection diagram ([Figure 4](#)) that reports numbers of included studies as well as numbers of studies excluded for each reason at the full text review stage.

Studies Available in HAWC

- An J, Mei S, Liu A, Fu Y, Wang C. 1992. [Effect of high level of fluoride on children's intelligence]. *Chin J Control Endem Dis* 7(2): 93-94.
- Aravind A, Dhanya RS, Narayan A, Sam G, Adarsh VJ, Kiran M. 2016. Effect of fluoridated water on intelligence in 10-12-year-old school children. *J Int Soc Prev Community Dent* 6(Suppl 3): S237-S242.
- Bai A, Li Y, Fan Z, Li X, Li P. 2014. [Intelligence and growth development of children in coal-burning-borne arsenism and fluorosis areas: An investigation study]. *Chin J Endemiol* 33(2): 160-163.
- Barberio AM, Hosein FS, Quinonez C, McLaren L. 2017. Fluoride exposure and indicators of thyroid functioning in the Canadian population: Implications for community water fluoridation. *J Epidemiol Community Health* 71: 1019-1025.
- Barberio AM, Quinonez C, Hosein FS, McLaren L. 2017. Fluoride exposure and reported learning disability diagnosis among Canadian children: Implications for community water fluoridation. *Can J Public Health* 108: 229-239.
- Bashash M, Thomas D, Hu H, Martinez-Mier EA, Sanchez BN, Basu N, Peterson KE, Ettinger AS, Wright R, Zhang Z, Liu Y, Schnaas L, Mercado-Garcia A, Tellez-Rojo MM, Hernandez-Avila M. 2017. Prenatal fluoride exposure and cognitive outcomes in children at 4 and 6-12 years of age in Mexico. *Environ Health Perspect* 125(9): 1-12.
- Bashash M, Marchand M, Hu H, Till C, Martinez-Mier EA, Sanchez BN, Basu N, Peterson KE, Green R, Schnaas L, Mercado-Garcia A, Hernandez-Avila M, Tellez-Rojo MM. 2018. Prenatal fluoride exposure and attention deficit hyperactivity disorder (ADHD) symptoms in children at 6-12 years of age in Mexico City. *Environ Int* 121(Pt 1): 658-666.

- Broadbent JM, Thomson WM, Moffitt TE, Poulton R. 2015. Community water fluoridation and intelligence response. *Am J Public Health* 105: 3-4.
- Chen YX, Han FL, Zhoua ZL, Zhang HQ, Jiao XS, Zhang SC, Huang MC, Chang TQ, Dong YF. 1991. [Research on the intellectual development of children in high fluoride areas]. *Chin J Control Endem Dis* 6(Suppl): 99-100.
- Chen YX, Han FL, Zhoua ZL, Zhang HQ, Jiao XS, Zhang SC, Huang MC, Chang TQ, Dong YF. 2008. Research on the intellectual development of children in high fluoride areas. *Fluoride* 41: 120-124.
- Chinoy NJ, Narayana MV. 1992. Studies on fluorosis in Mehsana District of North Gujarat. *Proc Zool Soc* 45: 157-161.
- Choi AL, Zhang Y, Sun G, Bellinger DC, Wang K, Yang XJ, Li JS, Zheng Q, Fu Y, Grandjean P. 2015. Association of lifetime exposure to fluoride and cognitive functions in Chinese children: A pilot study. *Neurotoxicol Teratol* 47: 96-101.
- Cui Y, Zhang B, Ma J, Wang Y, Zhao L, Hou C, Yu J, Zhao Y, Zhang Z, Nie J, Gao T, Zhou G, Liu H. 2018. Dopamine receptor D2 gene polymorphism, urine fluoride, and intelligence impairment of children in China: A school-based cross-sectional study. *Ecotoxicol Environ Saf* 165: 270-277.
- Cui Y, Yu J, Zhang B, Guo B, Gao T, Liu H. 2020. The relationships between thyroid-stimulating hormone and/or dopamine levels in peripheral blood and IQ in children with different urinary iodine concentrations. *Neurosci Lett* 729: 134981.
- Das K, Mondal NK. 2016. Dental fluorosis and urinary fluoride concentration as a reflection of fluoride exposure and its impact on IQ level and BMI of children of Laxmisagar, Simlapal Block of Bankura District, W.B., India. *Environ Monit Assess* 188: 218.
- Ding Y, Sun H, Han H, Wang W, Ji X, Liu X, Sun D. 2011. The relationships between low levels of urine fluoride on children's intelligence, dental fluorosis in endemic fluorosis areas in Hulunbuir, Inner Mongolia, China. *J Hazard Mater* 186: 1942-1946.
- Du L, Wan C, Cao X, Liu J. 1992. [The effect of fluorine on the developing human brain]. *Chin J Pathol* 21(4): 218-220.
- Du L, Wan C, Cao X, Liu J. 2008. The effect of fluorine on the developing human brain. *Fluoride* 41: 327-330.
- Duan J, Zhao M, Wang L, Fang D, Wang Y, Wang W. 1995. A comparative analysis of the results of multiple tests in patients with chronic industrial fluorosis. *Guizhou Med J* 18(3): 179-180.
- Erickson JD, Hay S. 1976. Water fluoridation and congenital malformations: No association. *J Am Dent Assoc* 93: 981-984.
- Erickson JD, Hay S. 1976. Water fluoridation and congenital malformations: No association. *J Am Dent Assoc* 93: 981-984.
- Erickson JD. 1980. Down syndrome, water fluoridation, and maternal age. *Teratology* 21: 177-180.
- Eswar P, Nagesh L, Devaraj CG. 2011. Intelligent quotients of 12-14 year old school children in a high and low fluoride village in India. *Fluoride* 44: 168-172.
- Fan Z, Dai H, Bai A, Li P, Li T, Li G. 2007. Effect of high fluoride exposure in children's intelligence. *J Environ Health* 24(10): 802-803.

- Green R, Lanphear B, Hornung R, Flora D, Martinez-Mier EA, Neufeld R, Ayotte P, Muckle G, Till C. 2019. Association between maternal fluoride exposure during pregnancy and IQ scores in offspring in Canada. *JAMA Pediatr*: E1-E9.
- Guo XC, Wang RY, Cheng CF, Wei WS, Tang LM, Wang QS, Tang DX, Liu GW, He GD, Li SL. 1991. [A preliminary investigation of the IQs of 7-13 year-old children from an area with coal burning-related fluoride poisoning]. *Chin J Epidemiol* 10(2): 98-100.
- Guo XC, Wang RY, Cheng CF, Wei WS, Tang LM, Wang QS, Tang DX, Liu GW, He GD, Li SL. 2008. A preliminary investigation of the IQs of 7-13 year-old children from an area with coal burning-related fluoride poisoning. *Fluoride* 41: 125-128.
- Guo ZY, He YH, Zhu QX. 2001. [Research on the neurobehavioral function of workers occupationally exposed to fluoride]. *Ind Hlth & Occup Dis* 27(6): 346-348.
- Guo ZY, He YH, Zhu QX. 2008. Research on the neurobehavioral function of workers occupationally exposed to fluoride. *Fluoride* 41: 152-155.
- He H, Cheng ZS, Liu WQ. 1989. [Effects of fluorine on the human fetus]. *J Control Endem Dis* 4(3): 136-138.
- He H, Cheng ZS, Liu WQ. 2008. Effects of fluorine on the human fetus. *Fluoride* 41: 321-326.
- He MX, Zhang CN. 2010. [Investigation of children's intelligence quotient and dental fluorosis in drinking water-type of endemic fluorosis area in Pucheng County, Shaanxi Province before and after drinking water change]. *Chin J Endemiol* 29: 547-548.
- Hong FG, Cao YX, Yang D, Wang H. 2001. [Research on the effects of fluoride on child intellectual development under different environmental conditions]. *Chin Prim Health Care* 15(3): 56-57.
- Hong FG, Cao YX, Yang D, Wang H. 2008. Research on the effects of fluoride on child intellectual development under different environmental conditions. *Fluoride* 41: 156-160.
- Hosur MB, Puranik RS, Vanaki S, Puranik SR. 2012. Study of thyroid hormones free triiodothyronine (FT3), free thyroxine (FT4) and thyroid stimulating hormone (TSH) in subjects with dental fluorosis. *Eur J Dent* 6: 184-190.
- Jacqmin H, Commenges D, Letenneur L, Barberger-Gateau P, Dartigues JF. 1994. Components of drinking water and risk of cognitive impairment in the elderly. *Am J Epidemiol* 139: 48-57.
- Kang J, Cheng Y, Wu K, Lin S, He G, Jin Y. 2011. Effect of exposure to fluoride and arsenic in drinking water of Hangjinhouqi on children's intelligence. *Chinese School Health*: 679-681.
- Karimzade S, Aghaei M, Mahvi AH. 2014. Investigation of intelligence quotient in 9-12 year-old children exposed to high- and low-drinking water fluoride in West Azerbaijan Province, Iran. *Fluoride* 47: 9-14.
- Khan SA, Singh RK, Navit S, Chadha D, Johri N, Navit P, Sharma A, Bahuguna R. 2015. Relationship between dental fluorosis and intelligence quotient of school going children in and around Lucknow District: A cross-sectional study. *J Clin Diagn Res* 9(11): 10-15.
- Khandare AL, Gourineni SR, Validandi V. 2017. Dental fluorosis, nutritional status, kidney damage, and thyroid function along with bone metabolic indicators in school-going children living in fluoride-affected hilly areas of Doda District, Jammu and Kashmir, India. *Environ Monit Assess* 189: 579.

- Khandare AL, Validandi V, Gourineni SR, Gopalan V, Nagalla B. 2018. Dose-dependent effect of fluoride on clinical and subclinical indices of fluorosis in school going children and its mitigation by supply of safe drinking water for 5 years: An Indian study. *Environ Monit Assess* 190: 110.
- Kheradpisheh Z, Mahvi AH, Mirzaei M, Mokhtari M, Azizi R, Fallahzadeh H, Ehrampoush MH. 2018. Correlation between drinking water fluoride and TSH hormone by ANNs and ANFIS. *J Environ Health Sci Eng* 16(1): 11-18.
- Kheradpisheh Z, Mirzaei M, Mahvi AH, Mokhtari M, Azizi R, Fallahzadeh H, Ehrampoush MH. 2018. Impact of drinking water fluoride on human thyroid hormones: A case-control study. *Sci Rep* 8: 2674.
- Kumar V, Chahar P, Kajjari S, Rahman F, Bansal DK, Kapadia JM. 2018. Fluoride, thyroid hormone derangements and its correlation with tooth eruption pattern among the pediatric population from endemic and non-endemic fluorosis areas. *J Contemp Dent Pract* 19(12): 1512-1516.
- Kundu H, Basavaraj P, Singla A, Gupta R, Singh K, Jain S. 2015. Effect of fluoride in drinking water on children's intelligence in high and low fluoride areas of Delhi. *J Indian Assoc Public Health Dent* 13(2): 116-121.
- Lamberg M, Hausen H, Vartiainen T. 1997. Symptoms experienced during periods of actual and supposed water fluoridation. *Community Dent Oral Epidemiol* 25: 291-295.
- Li F, Chen X, Huang R, Xie Y. 2009. The impact of endemic fluorosis caused by the burning of coal on the development of intelligence in children. *J Environ Health* 26(4): 838-840.
- Li J, Yao L, Shao QL, Wu CY. 2004. [Effects of high fluoride level on neonatal neurobehavioral development]. *Chin J Endemiol* 23(5): 463-465.
- Li J, Yao L, Shao QL, Wu CY. 2008. Effects of high fluoride level on neonatal neurobehavioral development. *Fluoride* 41: 165-170.
- Li M, Gao Y, Cui J, Li Y, Li B, Liu Y, Sun J, Liu X, Liu H, Zhao L, Sun D. 2016. Cognitive impairment and risk factors in elderly people living in fluorosis areas in China. *Biol Trace Elem Res* 172: 53-60.
- Li X, Hou G, Yu B, Yuan C, Liu Y, L Z. 2010. Investigation and analysis of children's intelligence and dental fluorosis in high fluoride area. *J Med Pest Control* 26(3): 230-231.
- Li XS, Zhi JL, Gao RO. 1995. Effect of fluoride exposure on the intelligence of children. *Fluoride* 28: 189-192.
- Li Y, Li X, Wei S. 1994. [Effects of high fluoride intake on child mental work capacity: Preliminary investigation into the mechanisms involved]. *J West Chin University Med Sci* 25(2): 188-191.
- Li Y, Li X, Wei S. 2008. Effects of high fluoride intake on child mental work capacity: Preliminary investigation into the mechanisms involved. *Fluoride* 41: 331-335.
- Li YP, Jing XY, Chen D, Lin L, Wang ZJ. 2003. [Effects of endemic fluoride poisoning on the intellectual development of children in Baotou]. *Chin J Public Health Manag* 19(4): 337-338.
- Li YP, Jing XY, Chen D, Lin L, Wang ZJ. 2008. Effects of endemic fluoride poisoning on the intellectual development of children in Baotou. *Fluoride* 41: 161-164.
- Lin F, Ai H, Zhao H, Lin J, Jhiang J, Maimaiti. 1991. High fluoride and low iodine environment and subclinical cretinism in Xinjiang. *Endem Dis Bull* 6(2): 62-67.

This DRAFT Monograph is distributed solely for the purpose of pre-dissemination peer review and does not represent and should not be construed to represent any NTP determination or policy.

- Liu S, Lu Y, Sun Z, Wu L, Wang X, Yan S. 2000. [Report on the intellectual ability of children living in high-fluoride water areas]. *Chin J Control Endem Dis* 15(4): 231-232.
- Liu SL, Lu Y, Sun ZR, Wu L, Lu WL, Wang XW, Yan S. 2008. Report on the intellectual ability of children living in high-fluoride water areas. *Fluoride* 41: 144-147.
- Lu F, Zhang Y, Trivedi A, Jiang X, Chandra D, Zheng J, Nakano Y, Uyghurturk DA, Jalai R, Guner S, Montes A, DenBesten PK. 2019. Fluoride related changes in behavioral outcomes may relate to increased serotonin. *Physiol Behav* 206: 76-83.
- Lu Y, Sun ZR, Wu LN, Wang X, Lu W, Liu SS. 2000. Effect of high-fluoride water on intelligence in children. *Fluoride* 33: 74-78.
- Malin AJ, Till C. 2015. Exposure to fluoridated water and attention deficit hyperactivity disorder prevalence among children and adolescents in the United States: An ecological association. *Environ Health* 14: 17.
- Malin AJ, Riddell J, McCague H, Till C. 2018. Fluoride exposure and thyroid function among adults living in Canada: Effect modification by iodine status. *Environ Int* 121(Pt 1): 667-674.
- Michael M, Barot VV, Chinoy NJ. 1996. Investigations of soft tissue functions in fluorotic individuals of North Gujarat. *Fluoride* 29: 63-71.
- Mondal D, Dutta G, Gupta S. 2016. Inferring the fluoride hydrogeochemistry and effect of consuming fluoride-contaminated drinking water on human health in some endemic areas of Birbhum District, West Bengal. *Environ Geochem Health* 38: 557-576.
- Morgan L, Allred E, Tavares M, Bellinger D, Needleman H. 1998. Investigation of the possible associations between fluorosis, fluoride exposure, and childhood behavior problems. *Pediatr Dent* 20: 244-252.
- Mustafa DE, Younis UM, Elhag SAA. 2018. The relationship between the fluoride levels in drinking water and the schooling performance of children in rural areas of Khartoum State, Sudan. *Fluoride* 51(2): 102-113.
- Nagarajappa R, Pujara P, Sharda AJ, Asawa K, Tak M, Aapaliya P, Bhanushali N. 2013. Comparative assessment of intelligence quotient among children living in high and low fluoride areas of Kutch, India: A pilot study. *Iran J Public Health* 42: 813-818.
- Peckham S, Lowery D, Spencer S. 2015. Are fluoride levels in drinking water associated with hypothyroidism prevalence in England? A large observational study of GP practice data and fluoride levels in drinking water. *J Epidemiol Community Health* 69: 619-624.
- Poureslami HR, Horri A, Garrusi B. 2011. A comparative study of the IQ of children age 7-9 in a high and a low fluoride water city in Iran. *Fluoride* 44: 163-167.
- Qin LS, Huo SY, Chen RL, Chang YZ, Zhao MY. 1990. [Using the Raven's Standard Progressive Matrices to determine the effects of the level of fluoride in drinking water on the intellectual ability of school-age children]. *J Control Endem Dis* 5(4): 203-204.
- Qin LS, Huo SY, Chen RL, Chang YZ, Zhao MY. 2008. Using the Raven's Standard Progressive Matrices to determine the effects of the level of fluoride in drinking water on the intellectual ability of school-age children. *Fluoride* 41: 115-119.

This DRAFT Monograph is distributed solely for the purpose of pre-dissemination peer review and does not represent and should not be construed to represent any NTP determination or policy.

- Ratan SK, Rattan KN, Pandey RM, Singhal S, Kharab S, Bala M, Singh V, Jhanwar A. 2008. Evaluation of the levels of folate, vitamin B12, homocysteine and fluoride in the parents and the affected neonates with neural tube defect and their matched controls. *Pediatr Surg Int* 24: 803-808.
- Razdan P, Patthi B, Kumar JK, Agnihotri N, Chaudhari P, Prasad M. 2017. Effect of fluoride concentration in drinking water on intelligence quotient of 12-14-year-old children in Mathura District: A cross-sectional study. *J Int Soc Prev Community Dent* 7: 252-258.
- Ren D, Li K, Liu D. 1989. [A study of the intellectual ability of 8-14 year-old children in high fluoride, low iodine areas]. *Chin J Control Endem Dis* 4(4): 251.
- Ren D, Li K, Liu D. 2008. A study of the intellectual ability of 8-14 year-old children in high fluoride, low iodine areas. *Fluoride* 41: 319-320.
- Riddell JK, Malin AJ, Flora D, McCague H, Till C. 2019. Association of water fluoride and urinary fluoride concentrations with attention deficit hyperactivity disorder in Canadian youth. *Environ Int* 133: 105190.
- Rocha-Amador D, Navarro ME, Carrizales L, Morales R, Calderon J. 2007. Decreased intelligence in children and exposure to fluoride and arsenic in drinking water. *Cad Saude Publica* 23 Suppl 4: S579-S587.
- Rocha-Amador D, Navarro M, Trejo-Acevedo A, Carrizales L, Perez-Maldonado I, Diaz-Barriga F, Calderon J. 2009. Use of the Rey-Osterrieth Complex Figure Test for neurotoxicity evaluation of mixtures in children. *Neurotox* 30: 1149-1154.
- Rotton J, Tikofsky RS, Feldman HT. 1982. Behavioral effects of chemicals in drinking water. *J Appl Psychol* 67: 230-238.
- Russ TC, Killin LOJ, Hannah J, Batty GD, Deary IJ, Starr JM. 2019. Aluminium and fluoride in drinking water in relation to later dementia risk. *Brit J Psychol* 14: 1-6.
- Saxena S, Sahay A, Goel P. 2012. Effect of fluoride exposure on the intelligence of school children in Madhya Pradesh, India. *J Neurosci Rural Pract* 3: 144-149.
- Sebastian ST, Sunitha S. 2015. A cross-sectional study to assess the intelligence quotient (IQ) of school going children aged 10-12 years in villages of Mysore District, India with different fluoride levels. *J Indian Soc Pedod Prev Dent* 33: 307-311.
- Seraj B, Shahrabi M, Falahzade M, Falahzade F, Akhondi N. 2006. Effect of high fluoride concentration in drinking water on children's intelligence. *J Dent Med* 19(2): 80-86.
- Seraj B, Shahrabi M, Shadfar M, Ahmadi R, Fallahzadeh M, Eslamloo HF, Kharazifard MJ. 2012. Effect of high water fluoride concentration on the intellectual development of children in Makoo, Iran. *J Dent* 9: 221-229.
- Shannon FT, Fergusson DM, Horwood LJ. 1986. Exposure to fluoridated public water supplies and child health and behaviour. *New Zeal Med J* 99: 416-418.
- Shao Q. 2003. Study of cognitive function impairment caused by chronic fluorosis. *Chin J Endemiol* 22(4): 336-338.
- Sharma JD, Sohu D, Jain P. 2009. Prevalence of neurological manifestations in a human population exposed to fluoride in drinking water. *Fluoride* 42: 127-132.

- Shivaprakash PK, Ohri K, Noorani H. 2011. Relation between dental fluorosis and intelligence quotient in school children of Bagalkot District. *J Indian Soc Pedod Prev Dent* 29: 117-120.
- Singh A, Jolly SS, Devi P, Bansal BC, Singh SS. 1962. Endemic fluorosis: An epidemiological, biochemical and clinical study in the Bhatinda District of Panjab. *Indian J Med Res* 50: 387-398.
- Singh N, Verma KG, Verma P, Sidhu GK, Sachdeva S. 2014. A comparative study of fluoride ingestion levels, serum thyroid hormone & TSH level derangements, dental fluorosis status among school children from endemic and non-endemic fluorosis areas. *Springerplus* 3: 7.
- Singh V, Singh C, Sandeep T, Sandeep K, Vikas G, Mukesh T, Anurag T. 2013. A correlation between serum vitamin, acetylcholinesterase activity and IQ in children with excessive endemic fluoride exposure in Rajasthan, India. *Int Res J Medical Sci* 1(3): 12-16.
- Soto-Barreras U, Escalante-Villalobos KY, Holguin-Loya B, Perez-Aguirre B, Nevarez-Rascon A, Martinez-Martinez RE, Loyola-Rodriguez JP. 2019. Effect of fluoride in drinking water on dental caries and IQ in children. *Fluoride* 52: 474-482.
- Still CN, Kelley P. 1980. The incidence of primary degenerative dementia vs. water fluoride content in South Carolina, USA. *Neurotox* 1: 125-132.
- Sudhir KM, Chandu GN, Prashant GM, Subba Reddy VV. 2009. Effect of fluoride exposure on intelligence quotient (IQ) among 13-15 year old school children of known endemic area of fluorosis, Nalgonda District, Andhra Pradesh. *J Indian Assoc Public Health Dent* 2009(13): 88-94.
- Sun M, Li S, Wang Y, Li F. 1991. Measurement of intelligence by drawing test among the children in the endemic area of Al-F combined toxicosis. *J Guiyang Med Coll* 16(3): 204-206.
- Susheela AK, Bhatnagar M, Vig K, Mondal NK. 2005. Excess fluoride ingestion and thyroid hormone derangements in children living in Delhi, India. *Fluoride* 38: 98-108.
- Tamboli BL, Mathur GM, Mathur AP, Lalla SK, Goyal OP. 1980. Prevalence of fluorosis in Pratabpura and Surajpura villages, District Ajmer (Rajasthan). *Indian J Med Res* 71: 57-67.
- Till C, Green R, Flora D, Hornung R, Martinez-Mier EA, Blazer M, Farmus L, Ayotte P, Muckle G, Lanphear B. 2020. Fluoride exposure from infant formula and child IQ in a Canadian birth cohort. *Environ Int* 134: 105315.
- Tripathi P, Sultana N. 2007. Fluoride content of groundwater and prevalence of dental, skeletal and neurological stage of fluorosis in Tehsil Purwa of Unnao. *Indian J Environ Prot* 27: 737-739.
- Trivedi MH, Verma RJ, Chinoy NJ, Patel RS, Sathawara NG. 2007. Effect of high fluoride water on intelligence of school children in India. *Fluoride* 40: 178-183.
- Trivedi M, Sangai N, Patel R, Payak M, Vyas S. 2012. Assessment of groundwater quality with special reference to fluoride and its impact on IQ of schoolchildren in six villages of the Mundra Region, Kachchh, Gujarat, India. *Fluoride* 45(4): 377-383.
- Valdez Jimenez L, Lopez Guzman OD, Cervantes Flores M, Costilla-Salazar R, Calderon Hernandez J, Alcaraz Contreras Y, Rocha-Amador DO. 2017. In utero exposure to fluoride and cognitive development delay in infants. *Neurotox* 59: 65-70.
- Wang A, Duan L, Huang H, Ma J, Zhang Y, Ma Q, Guo Y, Li Z, Cheng X, Zhu J, Zhou G, Ba Y. 2020. Association between fluoride exposure and behavioural outcomes of school-age children: A pilot study in China. *Int J Environ Health Res*: 1-10.

This DRAFT Monograph is distributed solely for the purpose of pre-dissemination peer review and does not represent and should not be construed to represent any NTP determination or policy.

- Wang G, Yang D, Jia F, Wang H. 1996. [A study of the IQ levels of four- to seven-year-old children in high fluoride areas]. *Endem Dis Bull* 11(1): 60-62.
- Wang G, Yang D, Jia F, Wang H. 2008. A study of the IQ levels of four- to seven-year-old children in high fluoride areas. *Fluoride* 41: 340-343.
- Wang G, Gao M, Zhang M, Yang M, Xiang Q. 2012. Correlation between total fluoride intake and children's IQ. *J Southeast Univ Med Ed*: 743-746.
- Wang M, Liu L, Li H, Li Y, Liu H, Hou C, Zeng Q, Li P, Zhao Q, Dong L, Zhou G, Yu X, Liu L, Guan Q, Zhang S, Wang A. 2020. Thyroid function, intelligence, and low-moderate fluoride exposure among Chinese school-age children. *Environ Int* 134: 105229.
- Wang S, Wang L, Hu P, Guo S, Law S. 2001. [Effects of high iodine and high fluorine on children's intelligence and thyroid function]. *Chin J Endemiol* 20(4): 288-290.
- Wang SX, Wang ZH, Cheng XT, Li J, Sang ZP, Zhang XD, Han LL, Qiao XY, Wu ZM, Wang ZQ. 2005. [Investigation and evaluation on intelligence and growth of children in endemic fluorosis and arsenism areas]. *Chin J Endemiol* 24: 179-182.
- Wang SX, Wang ZH, Cheng XT, Li J, Sang ZP, Zhang XD, Han LL, Qiao XY, Wu ZM, Wang ZQ. 2007. Arsenic and fluoride exposure in drinking water: Children's IQ and growth in Shanyin County, Shanxi Province, China. *Environ Health Perspect* 115: 643-647.
- Wang SY, Zhang HX, Fan W, Fang SJ, Kang PP, Chen XG, Yu MJ. 2005. [The effects of endemic fluoride poisoning caused by coal burning on the physical development and intelligence of children]. *J Appl Clin Ped* 20(9): 897-899.
- Wang SY, Zhang HX, Fan W, Fang SJ, Kang PP, Chen XG, Yu MJ. 2008. The effects of endemic fluoride poisoning caused by coal burning on the physical development and intelligence of children. *Fluoride* 41: 344-348.
- Wang Z, Wang S, Zhang X, Li J, Zheng X, Hu C. 2006. Investigation of children's growth and development under long-term fluoride exposure. *Chin J Control Endem Dis* 21(4): 239-241.
- Wei N, Li Y, Deng J, Xu S, Guan Z. 2014. [The effects of comprehensive control measures on intelligence of school-age children in coal-burning-borne endemic fluorosis areas]. *Chin J Endemiol* 33(2): 320-322.
- Xiang Q, Liang Y, Chen L, Wang C, Chen B, Chen X, Zhou M. 2003. Effect of fluoride in drinking water on children's intelligence. *Fluoride* 36: 84-94.
- Xiang Q, Liang Y, Chen B, Chen L. 2011. Analysis of children's serum fluoride levels in relation to intelligence scores in a high and low fluoride water village in China. *Fluoride* 44: 191-194.
- Xu Y, Lu C, Zhang X. 1994. Effect of fluoride on children's intelligence. *Endem Dis Bull* 2: 83-84.
- Yang Y, Wang X, Guo X, Hu P. 1994. [The effects of high levels of fluoride and iodine on child intellectual ability and the metabolism of fluoride and iodine]. *Chin J Epidemiol* 15(4): 296-298.
- Yang Y, Wang X, Guo X, Hu P. 2008. The effects of high levels of fluoride and iodine on child intellectual ability and the metabolism of fluoride and iodine. *Fluoride* 41: 336-339.
- Yao L, Zhou J, Wang S, Cui K, Lin F. 1996. Analysis of TSH levels and intelligence of children residing in high fluorosis areas. *Lit Inf Prev Med* 2(1): 26-27.

This DRAFT Monograph is distributed solely for the purpose of pre-dissemination peer review and does not represent and should not be construed to represent any NTP determination or policy.

- Yao Y. 1997. Comparative assessment of the physical and mental development of children in endemic fluorosis area with water improvement and without water improvement. *Lit Inf Prev Med* 3(1): 42-43.
- Yasmin S, Ranjan S, D'Souza D. 2013. Effect of excess fluoride ingestion on human thyroid function in Gaya Region, Bihar, India. *Toxicol Environ Chem* 95: 1235-1243.
- Yazdi SM, Sharifian A, Dehghani-Beshne M, Momeni VR, Aminian O. 2011. Effects of fluoride on psychomotor performance and memory of aluminum potroom workers. *Fluoride* 44: 158-162.
- Yu YN, Yang WX, Dong Z, Wan CW, Zhang JT, Liu JL, Xiao KQ, Huang YS, Lu BF. 1996. [Neurotransmitter and receptor changes in the brains of fetuses from areas of endemic fluorosis]. *Chin J Endemiol* 15(5): 257-259.
- Yu YN, Yang WX, Dong Z, Wan CW, Zhang JT, Liu JL, Xiao KQ, Huang YS, Lu BF. 2008. Neurotransmitter and receptor changes in the brains of fetuses from areas of endemic fluorosis. *Fluoride* 41: 134-138.
- Yu X, Chen J, Li Y, Liu H, Hou C, Zeng Q, Cui Y, Zhao L, Li P, Zhou Z, Pang S, Tang S, Tian K, Zhao Q, Dong L, Xu C, Zhang X, Zhang S, Liu L, Wang A. 2018. Threshold effects of moderately excessive fluoride exposure on children's health: A potential association between dental fluorosis and loss of excellent intelligence. *Environ Int* 118: 116-124.
- Zhang J, Yao H, Chen Y. 1998. [Effect of high level of fluoride and arsenic on children's intelligence]. *Chin J Public Health* 17(2): 57.
- Zhang S, Zhang X, Liu H, Qu W, Guan Z, Zeng Q, Jiang C, Gao H, Zhang C, Lei R, Xia T, Wang Z, Yang L, Chen Y, Wu X, Cui Y, Yu L, Wang A. 2015. Modifying effect of COMT gene polymorphism and a predictive role for proteomics analysis in children's intelligence in endemic fluorosis area in Tianjin, China. *Toxicol Sci* 144: 238-245.
- Zhao LB, Liang GH, Zhang DN, Wu XR. 1996. Effect of a high fluoride water supply on children's intelligence. *Fluoride* 29: 190-192.
- Zhao Q, Niu Q, Chen J, Xia T, Zhou G, Li P, Dong L, Xu C, Tian Z, Luo C, Liu L, Zhang S, Wang A. 2019. Roles of mitochondrial fission inhibition in developmental fluoride neurotoxicity: Mechanisms of action in vitro and associations with cognition in rats and children. *Arch Toxicol* 93(3): 709-726.
- Zhao Q, Tian Z, Zhou G, Niu Q, Chen J, Li P, Dong L, Xia T, Zhang S, Wang A. 2020. SIRT1-dependent mitochondrial biogenesis supports therapeutic effects of resveratrol against neurodevelopment damage by fluoride. *Theranostics* 10: 4822-4838.
- Zhou G, Tang S, Yang L, Niu Q, Chen J, Xia T, Wang S, Wang M, Zhao Q, Liu L, Li P, Dong L, Yang K, Zhang S, Wang A. 2019. Effects of long-term fluoride exposure on cognitive ability and the underlying mechanisms: Role of autophagy and its association with apoptosis. *Toxicol Appl Pharmacol* 378: 114608.

Studies Not Available in HAWC

- Bachinskii PP, Gutsalenko OA, Naryzhniuk ND, Sidora VD, Shliakhta AI. 1985. [Action of the body fluorine of healthy persons and thyroidopathy patients on the function of hypophyseal-thyroid the system]. *Probl Endokrinol* 31: 25-29.
- Balabolkin MI, Mikhailiets ND, Lobovskaia RN, Chernousova NV. 1995. [The interrelationship of the thyroid and immune statuses of workers with long-term fluorine exposure]. *Ter Arkh* 67: 41-42.

This DRAFT Monograph is distributed solely for the purpose of pre-dissemination peer review and does not represent and should not be construed to represent any NTP determination or policy.

- Baum K, Boerner W, Reiners C, Moll E. 1981. [Bone density and thyroid function in adolescents in relation to fluoride content of drinking water]. *Fortschr Med* 99: 1470-1472.
- Berry WTC, Whittles JH. 1963. Absence of effect of fluoride upon the incidence of thyroid enlargements in Wiltshire schoolgirls. *Mon Bull Minist Health Public Health Lab Serv* 22: 50-52.
- Cherkinskii SN, Zaslavskaja RM. 1956. [Significance of fluorides in potable water in the development of endemic goiter]. *Probl Endokrinol Gormonoter* 2: 70-75.
- Choubisa SL. 2001. Endemic fluorosis in southern Rajasthan, India. *Fluoride* 34: 61-70.
- Chuka A, Zhukovskii V, Mirku I, Postel'Niku D. 1964. Prezhdevremennoe starenie naseleniya v zone rasprostraneniya endemicheskogo zoba. *Vestnik Akad Med Nauk Sssr* 19: 23-27.
- Dai HX, Zeng P, Wang KY, Zhang XG, Ma ZJ, Zhou YG, Fan ZX, Guo SH. 2013. [Analysis of a survey results of patients with suspected high iodine goiter in Liuji Town Fuping County of Shaanxi Province]. *Chin J Endemiol* 32: 408-411.
- Day T, Powell-Jackson P. 1972. Fluoride, water hardness, and endemic goitre. *Lancet* 299(7761): 1135-1138.
- Desai VK, Solanki DM, Bansal RK. 1993. Epidemiological study of goitre in endemic fluorosis district of Gujarat. *Fluoride* 26: 187-190.
- Díaz-Cadorniga FJ, Delgado E, Tartón T, Valdés MM, Méndez A, Fernández MT, Rojo C. 2003. Endemic goiter associated with high iodine intake in primary school children in the Saharawi Arab Democratic Republic. *Endocrinol Nutr* 50: 357-362.
- Eichner R, Borner W, Henschler D, Kohler W, Moll E. 1981. [Osteoporosis therapy and thyroid function. Influence of 6 months of sodium fluoride treatment on thyroid function and bone density]. *Fortschr Med* 99: 342-348.
- Fiorentini S, Galeazzi M, Visintin B. 1947. Il fluoro in natura come agente morbigeno II. La fluorosi die Campagnano di Roma. III. Un focolaio di fluorosi umana a Campagnano di Roma. IV. Osservazioni radiologiche sui processi alveolari, sulle ossa mascellari, e sul paradenzio degli abitanti die Campagnano. V. Zona fluorotica intorno a Campagnano di Roma. VI. Frequenza e caratteri clinici della carie dentale in soggetti fluorotici. *Rend Ist Superiore Sanita* 10: 721-804.
- Gabovich RD, Verzhikovskaia NV. 1958. [Effect of fluoride compounds on absorption of radioactive iodine by the thyroid gland in humans and in experimental conditions]. *Probl Endokrinol Gormonoter* 4: 49-54.
- Galletti P, Held HR, Korrodi H, Wegmann T. 1956. [Investigations on the possible damaging effect of fluorine on the thyroid gland]. *Helv Med Acta* 23: 601-605.
- Galletti PM, Joyet G, Jallut O. 1957. [Effect of sodium fluoride on thyroid function in Basedow's Disease]. *Helv Med Acta* 24: 209-215.
- Galletti PM, Joyet G. 1958. Effect of fluorine on thyroidal iodine metabolism in hyperthyroidism. *J Clin Endocrinol Metab* 18: 1102-1110.
- Gas'kov AI, Savchenkov MF, Iushkov NN. 2005. [The specific features of the development of iodine deficiencies in children living under environmental pollution with fluorine compounds]. *Gig Sanit*: 53-55.

This DRAFT Monograph is distributed solely for the purpose of pre-dissemination peer review and does not represent and should not be construed to represent any NTP determination or policy.

- Gedalia I, Brand N. 1963. The relationship of fluoride and iodine in drinking water in the occurrence of goiter. *Arch Int Pharmacodyn Ther* 142: 312-315.
- Grimm H. 1973. [The physical development of schoolchildren under the influence of drinking water fluoridation in Karl Marx Stadt]. *Dtsch Gesundheitsw* 28: 2363-2369.
- Hasling C, Nielsen HE, Melsen F, Mosekilde L. 1987. Safety of osteoporosis treatment with sodium fluoride, calcium phosphate and vitamin D. *Miner Electrolyte Metab* 13: 96-103.
- Hidehiko T. 1958. On the relation between the distribution of endemic goiter and the fluorine content of natural water in Hidaka Province, Hokkaido. *Folia Pharmacol Jpn* 54: 225-229.
- Hoffmann-Axthelm W. 1953. [Observations on the influence of fluorine on dental enamel and thyroid gland]. *Dtsch Zahnarztl Z* 8: 757-765.
- Jentzer A. 1956. [Effect of fluorine on the iodine content of the human thyroid gland]. *Bull Schweiz Akad Med Wiss* 12: 539-543.
- Jooste PL, Weight MJ, Kriek JA, Louw AJ. 1999. Endemic goitre in the absence of iodine deficiency in schoolchildren of the Northern Cape Province of South Africa. *Eur J Clin Nutr* 53: 8-12.
- Kolomiitseva MG. 1961. [The content of fluorine in the external environment of the Upper Altai autonomous region and its role in the etiology of endemic goiter]. *Gig Sanit* 26: 101-103.
- Korrodi H, Wegmann T, Galletti P, Held HR. 1955. [Caries prophylaxis and the untoward effects of fluor on the thyroid gland]. *Schweiz Med Wochenschr* 85: 1016-1019.
- Kutlucan A, Kale Koroglu B, Numan Tamer M, Aydin Y, Baltaci D, Akdogan M, Ozturk M, Vural H, Ermis F. 2013. The investigation of effects of fluorosis on thyroid volume in school-age children. *Med Glas* 10: 93-98.
- Latham MC, Grech P. 1967. The effects of excessive fluoride intake. *Am J Public Health* 57: 651-660.
- Leone NC, Leatherwood EC, Petrie IM, Lieberman L. 1964. Effect of fluoride on thyroid gland: Clinical study. *J Am Dent Assoc* 69: 179-180.
- Levi JE, Silberstein HE. 1955. Lack of effect of fluorine ingestion on uptake of iodine 131 by the thyroid gland. *J Lab Clin Med* 45: 348-351.
- McGlashan N, Chelkowska E, Sasananan S. 2010. A survey of goiter morbidity in Ban Mae Toen, northwest Thailand. *Southeast Asian J Trop Med Public Health* 41: 1200-1208.
- Rathore S, Meena C, Gonmei Z, Dwivedi S, Toteja GS, Bala K. 2018. Study of excess fluoride ingestion and thyroid hormone derangement in relation with different fluoride levels in drinking water among children of Jodhpur District, Rajasthan, India. *Asian J Microbiol Biotechnol Environ Sci* 20: 327-331.
- Reisenauer R, Rezler D, Křemenová J, Preininger Q. 1961. [Fluorization of the waters in Czechoslovakia. IV. Endocrinological control of results of two years' fluorization of drinking-water in school children]. *Cesk Stomatol* 61: 91-97.
- Romer TEZ, Kowalczyk B, Kacprzak M, Wiktorowski M. 1976. [Incidence of goiter in pubertal girls of the Piotrkow Region and iodide content in drinking water]. *Endokrynol Pol* 27: 373-380.
- Savchenkov MF, Efimova NV, Manueva RS, Nikolaeva LA, Shin NS. 2016. [Thyroid gland pathology in children population exposed to the combination of iodine deficiency and fluoride pollution of environment]. *Gig Sanit* 95: 1201-1205.

This DRAFT Monograph is distributed solely for the purpose of pre-dissemination peer review and does not represent and should not be construed to represent any NTP determination or policy.

- Shtifanova AK. 1962. [The fluorine content in water, soil and vegetal products of the Alma-Atinsk District areas and its role in the etiology of dental caries and endemic goiter]. *Zdravookhranenie Kazakhstana*: 60-63.
- Siddiqui AH. 1969. Incidence of simple goiter in areas of endemic fluorosis in Nalgonda District, Andhra Pradesh, India. *Fluoride* 2: 200-205.
- Sidora VD, Shliakhta AI, Iugov VK, Kas'ianenko AS, Piatenko VG. 1983. [Indices of the pituitary-thyroid system in residents of cities with various fluorine concentrations in drinking water]. *Probl Endokrinol* 29: 32-35.
- Sung FC, Chen KP, Chen CY, Tai PW, Yang CF. 1973. Studies of the effect of salt iodization on endemic goiter in Taiwan. IV. A survey of drinking water in relation to endemic goiter. *J Formosan Med Assoc* 72: 96-103.
- Tokar VI, Voroshnin VV, Sherbakov SV. 1989. [Chronic effects of fluorides on the pituitary-thyroid system in industrial workers]. *Gig Tr Prof Zabol*: 19-22.
- Wespi HJ. 1954. [Iodized-fluoridized salt for the prevention of goiter and caries]. *Schweiz Med Wochenschr* 84: 885-890.
- Yu YN. 1985. [Effects of chronic fluorosis on the thyroid gland]. *Chin Med J* 65: 747-7479.

Studies in Non-human Animals

As described in [Figure 4](#), 339 non-human mammal studies were included; however, full data extraction was only conducted on studies with primary neurological outcomes and/or secondary functional neurological outcomes (e.g., motor activity). Data extraction was completed using HAWC. Data were extracted from a subset of included studies in animals (n = 123) and are available in HAWC based on outcome. The following lists of references are organized as studies that are available in HAWC followed by studies that are not available in HAWC. Specifically, all primary outcomes and functional neurological secondary outcomes (e.g., motor activity) were extracted from animal studies and are available in HAWC, including studies from the NTP (2016) assessment. Studies are also available in HAWC that evaluated mechanistic effects related to oral fluoride exposure at or below 20 ppm fluoride drinking water equivalents for categories of mechanistic endpoints with the largest amount of available data (i.e., biochemistry of the brain or neurons, neurotransmission, oxidative stress, and histopathology [n = 70]); however, these mechanistic data were generally not extracted. Several animal studies assessed primary neurological outcomes and/or functional neurological secondary outcomes and mechanistic effects in the four mechanistic categories listed above (n = 56). In total, 140 animal studies are available in HAWC (70 with primary neurological outcomes and/or secondary functional neurological outcomes without relevant mechanistic data; 15 with relevant mechanistic data only; and 55 with primary/or secondary functional neurological outcomes with relevant mechanistic data). Studies that evaluated other mechanistic endpoints, as well as studies that only assessed mechanistic effects at fluoride levels above 20 ppm fluoride drinking water equivalents, are not available in HAWC (n = 199). The list below presents the 339 non-human animal studies that were included in the review. An overview of the screening results is outlined in the study selection diagram ([Figure 4](#)) that reports numbers of included studies as well as numbers of studies excluded for each reason at the full text review stage.

Studies Available in HAWC

- Adedara IA, Abolaji AO, Idris UF, Olabiyi BF, Onibiyo EM, Ojuade TD, Farombi EO. 2017. Neuroprotective influence of taurine on fluoride-induced biochemical and behavioral deficits in rats. *Chem Biol Interact* 261: 1-10.
- Adedara IA, Olabiyi BF, Ojuade TD, Idris UF, Onibiyo EM, Farombi EO. 2017. Taurine reverses sodium fluoride-mediated increase in inflammation, caspase-3 activity, and oxidative damage along the brain-pituitary-gonadal axis in male rats. *Can J Phys Pharmacol* 95: 1019-1029.
- Agustina F, Sofro ZM, Partadiredja G. 2018. Subchronic administration of high-dose sodium fluoride causes deficits in cerebellar purkinje cells but not motor coordination of rats. *Biol Trace Elem Res* 188(2): 424-433.
- Ahmad KR, Noor S, Jabeen S, Nauroze T, Kanwal MA, Raees K, Abbas T. 2017. Amelioration by jambul fruit extract of fluoride-induced hepato-nephronal histopathologies and impaired neuromotor capacity in mice. *Fluoride* 50: 2-14.
- Akinrinade ID, Memudu AE, Ogundele OM. 2015. Fluoride and aluminium disturb neuronal morphology, transport functions, cholinesterase, lysosomal and cell cycle activities. *Pathophysiology* 22: 105-115.
- Akinrinade ID, Memudu AE, Ogundele OM, Ajetunmobi OI. 2015. Interplay of glia activation and oxidative stress formation in fluoride and aluminium exposure. *Pathophysiology* 22: 39-48.

- Baba NA, Raina R, Verma PK, Sultana M. 2014. Alterations in plasma and tissue acetylcholinesterase activity following repeated oral exposure of chlorpyrifos alone and in conjunction with fluoride in Wistar rats. *Proc Indian Natl Sci Acad B Biol Sci* 84: 969-972.
- Bagmut I, Kolisnyk I, Titkova A, Babiy L, Filipchenko S. 2018. The antioxidant system enzymes' activity in rats' brain, intoxicated with sodium fluoride in subtoxic doses. *Arch Balkan Med Union* 53(4): 506-511.
- Balaji B, Kumar EP, Kumar A. 2015. Evaluation of standardized bacopa monniera extract in sodium fluoride-induced behavioural, biochemical, and histopathological alterations in mice. *Toxicol Ind Health* 31: 18-30.
- Balayssac D, Richard D, Authier N, Nicolay A, Jourdan D, Eschalier A, Coudore F. 2002. Absence of painful neuropathy after chronic oral fluoride intake in Sprague-Dawley and Lou/C rats. *Neurosci Lett* 327: 169-172.
- Banala RR, Karnati PR. 2015. Vitamin A deficiency: An oxidative stress marker in sodium fluoride (NaF) induced oxidative damage in developing rat brain. *Int J Dev Neurosci* 47: 298-303.
- Banala R, Nagapuri K, Mohd K, Reddy M, Karnati P. 2018. Carica Papaya leaf extract as a neuroprotective agent against behavioral and neurotransmitter changes in brain of the rat treated with sodium fluoride in pre- and post-natal periods. *Pharmacogn Mag* 14(55): 123-131.
- Banji D, Banji OJ, Pratusha NG, Annamalai AR. 2013. Investigation on the role of spirulina platensis in ameliorating behavioural changes, thyroid dysfunction and oxidative stress in offspring of pregnant rats exposed to fluoride. *Food Chem* 140: 321-331.
- Baran-Poesina V, Negres S, Dobrescu D, Dimcevici-Poesina N, Dimcevici-Poesina A, Feghiu A, Soare T, Militaru M. 2013. Experimental pharmacological researches regarding the influence of sodium fluoride in allopathic and homeopathic doses on central nervous system's performances: A correlation between behavioral response in classic maze test and morphological aspects of cerebral cortex. *Farmacia* 61: 781-799.
- Bartos M, Gumilar F, Bras C, Gallegos CE, Giannuzzi L, Cancela LM, Minetti A. 2015. Neurobehavioural effects of exposure to fluoride in the earliest stages of rat development. *Physiol Behav* 147: 205-212.
- Bartos M, Gumilar F, Gallegos CE, Bras C, Dominguez S, Monaco N, Esandi MDC, Bouzat C, Cancela LM, Minetti A. 2018. Alterations in the memory of rat offspring exposed to low levels of fluoride during gestation and lactation: Involvement of the alpha7 nicotinic receptor and oxidative stress. *Reprod Toxicol* 81: 108-114.
- Basha PM, Rai P, Begum S. 2011. Fluoride toxicity and status of serum thyroid hormones, brain histopathology, and learning memory in rats: A multigenerational assessment. *Biol Trace Elem Res* 144: 1083-1094.
- Basha PM, Sujitha NS. 2012. Combined impact of exercise and temperature in learning and memory performance of fluoride toxicated rats. *Biol Trace Elem Res* 150: 306-313.
- Bataineh HN, Nusier MK. 2006. Impact of 12-week ingestion of sodium fluoride on aggression, sexual behavior, and fertility in adult male rats. *Fluoride* 39: 293-301.
- Bera I, Sabatini R, Auteri P, Flace P, Sisto G, Montagnani M, Potenza MA, Marasciulo FL, Carratu MR, Coluccia A, Borracci P, Tarullo A, Cagiano R. 2007. Neurofunctional effects of developmental sodium fluoride exposure in rats. *Eur Rev Med Pharmacol Sci* 11: 211-224.

This DRAFT Monograph is distributed solely for the purpose of pre-dissemination peer review and does not represent and should not be construed to represent any NTP determination or policy.

- Bhatnagar M, Rao P, Sushma J, Bhatnagar R. 2002. Neurotoxicity of fluoride: Neurodegeneration in hippocampus of female mice. *Indian J Exp Biol* 40: 546-554.
- Bhatnagar M, Sukhwai P, Suhalka P, Jain A, Joshi C, Sharma D. 2011. Effects of fluoride in drinking water on NADPH-diaphorase neurons in the forebrain of mice: A possible mechanism of fluoride neurotoxicity. *Fluoride* 44: 195-209.
- Chen H, Geng D. 2011. [The change of cognition induced by chronic fluoride in rats]. *Acta Academiae Medicinae Xuzhou* 31(5): 319-322.
- Chen J, Niu Q, Xia T, Zhou G, Li P, Zhao Q, Xu C, Dong L, Zhang S, Wang A. 2018. ERK1/2-mediated disruption of BDNF-TrkB signaling causes synaptic impairment contributing to fluoride-induced developmental neurotoxicity. *Toxicology* 410: 222-230.
- Chinoy NJ, Shah SD. 2004. Biochemical effects of sodium fluoride and arsenic trioxide toxicity and their reversal in the brain of mice. *Fluoride* 37: 80-87.
- Chioca LR, Raupp IM, Da Cunha C, Losso EM, Andreatini R. 2008. Subchronic fluoride intake induces impairment in habituation and active avoidance tasks in rats. *Eur J Pharmacol* 579: 196-201.
- Chouhan S, Flora SJS. 2008. Effects of fluoride on the tissue oxidative stress and apoptosis in rats: Biochemical assays supported by IR spectroscopy data. *Toxicology* 254: 61-67.
- Chouhan S, Lomash V, Flora SJ. 2010. Fluoride-induced changes in haem biosynthesis pathway, neurological variables and tissue histopathology of rats. *J Appl Toxicol* 30: 63-73.
- Cui YS, Zhong Q, Li WF, Liu ZH, Wang Y, Hou CC. 2017. [Effects of fluoride exposure on thyroid hormone level and intelligence in rats]. *Chin J Ind Hyg Occup Dis* 35: 888-892.
- Dabrowska E. 1997. Effect of different fluorine doses on the supraoptic nucleus of the rat. *Folia Histochem Cytobiol* 35: 115-116.
- Dong Y, Wang Y, Wei N, Guan Z. 2015. [Expression levels of brain muscarinic acetylcholine receptor in offspring rats of drinking-water borne fluorosis]. *Chin J Endemiol* 34: 326-330.
- Dong YT, Wang Y, Wei N, Zhang QF, Guan ZZ. 2015. Deficit in learning and memory of rats with chronic fluorosis correlates with the decreased expressions of M1 and M3 muscarinic acetylcholine receptors. *Arch Toxicol* 89: 1981-1991.
- Dong YT, Wei N, Qi XL, Liu XH, Chen D, Zeng XX, Guan ZZ. 2017. Attenuating effect of vitamin E on the deficit of learning and memory of rats with chronic fluorosis: The mechanism may involve muscarinic acetylcholine receptors. *Fluoride* 50: 354-364.
- Dong YW, Y. Wei, N. Guan, Z. 2015. [Expression of muscarinic acetylcholine receptors in the brain of rats with chronic fluorosis]. *Chin J Endemiol* 34(2): 84-88.
- Ekambaram P, Paul V. 2001. Calcium preventing locomotor behavioral and dental toxicities of fluoride by decreasing serum fluoride level in rats. *Environ Toxicol Pharmacol* 9: 141-146.
- Ekambaram P, Paul V. 2002. Modulation of fluoride toxicity in rats by calcium carbonate and by withdrawal of fluoride exposure. *Pharmacol Toxicol* 90: 53-58.
- Ekambaram P, Paul V. 2003. Effect of vitamin D on chronic behavioral and dental toxicities of sodium fluoride in rats. *Fluoride* 36: 189-197.
- El-Iethey HS, Kamel MM, Shaheed IB. 2010. Neurobehavioral toxicity produced by sodium fluoride in drinking water of laboratory rats. *J Am Sci* 6(5): 54-63.

- El-Iethey HS, Kamel MM. 2011. Effects of black tea in mitigation of sodium fluoride potency to suppress motor activity and coordination in laboratory rats. *J Am Sci* 7(4): 243-254.
- El-Iethey HS, Shaheed IB. 2011. Potential health impact of black tea against Na-F-induced alterations in territorial aggression, sexual behaviour and fertility of male rats. *Life Sci J* 8: 828-839.
- Elliott L. 1967. Lack of effect of administration of fluoride on the central nervous system of rats. *Acta Pharmacol Toxicol (Copenh)* 25: 323-328.
- Flace P, Benagiano V, Vermesan D, Sabatini R, Inchingolo AM, Auteri P, Ambrosi G, Tarullo A, Cagiano R. 2010. Effects of developmental fluoride exposure on rat ultrasonic vocalization, acoustic startle reflex and pre-pulse inhibition. *Eur Rev Med Pharmacol Sci* 14: 507-512.
- Gabovich RD. 1962. [On the problem of the effect of fluorine in drinking water on the functional state of the central nervous system]. *Gig Sanit* 27: 10-12.
- Gao Q, Liu YJ, Wu CX, Long YG, Guan ZZ. 2008. [Level of oxidative stress in rat brains and learning and memory function of rats with chronic fluorosis]. *Chin J Endemiol* 27: 371-373.
- Gao Q, Liu YJ, Wu CX, Long YG, Guan ZZ. 2008. [Effects of fluoride on learning and memory and cholinesterase activity in rat brains]. *Chin J Endemiol* 27: 128-130.
- Gao Q, Liu YJ, Guan ZZ. 2009. Decreased learning and memory ability in rats with fluorosis: Increased oxidative stress and reduced cholinesterase activity in the brain. *Fluoride* 42: 277-285.
- Gao Y, Liu L, Young L, Huan L, Jin H. 2009. Effects of learning and memory of fluoride and the antagonism of selenium in rats. *Studies of Trace Elements and Health* 26(2): 1-3.
- Ge QD, Tan Y, Luo Y, Wang WJ, Zhang H, Xie C. 2018. MiR-132, miR-204 and BDNF-TrkB signaling pathway may be involved in spatial learning and memory impairment of the offspring rats caused by fluorine and aluminum exposure during the embryonic stage and into adulthood. *Environ Toxicol Pharmacol* 63: 60-68.
- Ge Y, Chen L, Yin Z, Song X, Ruan T, Hua L, Liu J, Wang J, Ning H. 2018. Fluoride-induced alterations of synapse-related proteins in the cerebral cortex of ICR offspring mouse brain. *Chemosphere* 201: 874-883.
- Gopal K, Saxena R, Gupta GSD, Rana MD, Agrawal D. 2006. Fluoride induced alterations in neurobehavioural and cardiovascular responses in rats. *J Adv Zool* 27: 1-7.
- Gui CZ, Ran LY, Wu CX, Long YG, He J, Zhang H, Guan ZZ. 2009. [Changes in learning and memory ability and brain cholinesterase activity in the rats with coal burning fluorosis]. *Chin J Endemiol* 28: 497-500.
- Gui CZ, Ran LY, Li JP, Guan ZZ. 2010. Changes of learning and memory ability and brain nicotinic receptors of rat offspring with coal burning fluorosis. *Neurotoxicol Teratol* 32: 536-541.
- Gui CZ, Ran LY, Guan ZZ. 2011. [Expression levels of brain nicotinic acetylcholine receptor mRNA and protein in coal-burning type of fluorosis rats]. *Chin J Endemiol* 30: 239-242.
- Guner S, Uyar-Bozkurt S, Haznedaroglu E, Montes A. 2016. Dental fluorosis and catalase immunoreactivity of the brain tissues in rats exposed to high fluoride pre- and postnatally. *Biol Trace Elem Res* 174: 150-157.

- Han H, Du W, Zhou B, Zhang W, Xu G, Niu R, Sun Z. 2014. Effects of chronic fluoride exposure on object recognition memory and mRNA expression of SNARE complex in hippocampus of male mice. *Biol Trace Elem Res* 158: 58-64.
- Hong JH, Ge YM, Ning HM, Wang JD. 2005. [Effects of High Fluoride and Low Iodine on Learning-Memory and TchE of Brain in Offspring Rats]. *Chin Prev Med* 6: 489-491.
- Inkielewicz I, Krechniak J. 2004. Fluoride effects on glutathione peroxidase and lipid peroxidation in rats. *Fluoride* 37: 7-12.
- Jain A, Mehta VK, Chittora RA, Mahdi A, Bhatnagar M. 2015. Melatonin ameliorates fluoride induced neurotoxicity in young rats: An in vivo evidence. *Asian J Pharm Clin Res* 8: 164-167.
- Jetti R, Raghuveer CV, Mallikarjuna RC. 2016. Protective effect of ascorbic acid and Ginkgo biloba against learning and memory deficits caused by fluoride. *Toxicol Ind Health* 32: 183-187.
- Jia B, Zong L, Lee JY, Lei J, Zhu Y, Xie H, Clemens JL, Feller MC, Na Q, Dong J, McLane MW, Jones-Beatty K, Burd I. 2019. Maternal supplementation of low dose fluoride alleviates adverse perinatal outcomes following exposure to intrauterine inflammation. *Sci Rep* 9(1): 2575.
- Jiang C, Zhang S, Liu H, Guan Z, Zeng Q, Zhang C, Lei R, Xia T, Wang Z, Yang L, Chen Y, Wu X, Zhang X, Cui Y, Yu L, Wang A. 2014. Low glucose utilization and neurodegenerative changes caused by sodium fluoride exposure in rat's developmental brain. *Neuromolecular Med* 16: 94-105.
- Jiang S, Su J, Yao S, Zhang Y, Cao F, Wang F, Wang H, Li J, Xi S. 2014. Fluoride and arsenic exposure impairs learning and memory and decreases mGluR5 expression in the hippocampus and cortex in rats. *PLoS One* 9(4): e96041.
- Khan AM, Raina R, Dubey N, Verma PK. 2017. Effect of deltamethrin and fluoride co-exposure on the brain antioxidant status and cholinesterase activity in Wistar rats. *Drug Chem Toxicol* 41(2): 1-5.
- Kinawy AA, Al-Eidan AA. 2018. Impact of prenatal and postnatal treatment of sodium fluoride and aluminum chloride on some hormonal and sensorimotor aspects in rats. *Biol Trace Elem Res*: 1-8.
- Kivrak Y. 2012. Effects of fluoride on anxiety and depression in mice. *Fluoride* 45: 302-306.
- Li M, Cui J, Gao YH, Zhang W, Sun LY, Liu XN, Liu Y, Sun DJ. 2015. Pathological changes and effect on the learning and memory ability in rats exposed to fluoride and aluminum. *Toxicol Res* 4: 1366-1373.
- Li X, Zhang J, Niu R, Manthari RK, Yang K, Wang J. 2019. Effect of fluoride exposure on anxiety- and depression-like behavior in mouse. *Chemosphere* 215: 454-460.
- Liu F, Ma J, Zhang H, Liu P, Liu YP, Xing B, Dang YH. 2014. Fluoride exposure during development affects both cognition and emotion in mice. *Physiol Behav* 124: 1-7.
- Liu WX. 1989. [Experimental study of behavior and cerebral morphology of rat pups generated by fluorotic female rat]. *Chin J Pathol* 18: 290-292.
- Liu YJ, Gao Q, Wu CX, Long YG, Guan ZZ. 2009. [Modified expression of extracellular signal-regulated protein kinase signal transduction in rat brains and changed capacity of learning and memory of rats with chronic fluorosis]. *Chin J Endemiol* 28: 32-35.
- Liu YJ, Gao Q, Wu CX, Guan ZZ. 2010. Alterations of nAChRs and ERK1/2 in the brains of rats with chronic fluorosis and their connections with the decreased capacity of learning and memory. *Toxicol Lett* 192: 324-329.

This DRAFT Monograph is distributed solely for the purpose of pre-dissemination peer review and does not represent and should not be construed to represent any NTP determination or policy.

- Liu YJ, Gao Q, Long YG, Yu YN, Guan ZZ. 2011. [Influence of chronic fluorosis on expression of phospho-Elk-1 in rat brains]. *Chin J Endemiol* 30: 251-255.
- Lou DD, Guan ZZ, Liu YJ, Liu YF, Zhang KL, Pan JG, Pei JJ. 2013. The influence of chronic fluorosis on mitochondrial dynamics morphology and distribution in cortical neurons of the rat brain. *Arch Toxicol* 87: 449-457.
- Lu F, Zhang Y, Trivedi A, Jiang X, Chandra D, Zheng J, Nakano Y, Uyghurturk DA, Jalai R, Guner S, Menten A, DenBesten PK. 2019. Fluoride related changes in behavioral outcomes may relate to increased serotonin. *Physiol Behav* 206: 76-83.
- Ma J, Liu F, Liu P, Dong YY, Chu Z, Hou TZ, Dang YH. 2015. Impact of early developmental fluoride exposure on the peripheral pain sensitivity in mice. *Int J Dev Neurosci* 47: 165-171.
- Manusha S, Sudhakar K, Reddy KP. 2019. Protective effects of allium sativum extract against sodium fluoride induced neurotoxicity. *Int J Pharm Sci Res* 10(2): 625-633.
- McPherson CA, Zhang G, Gilliam R, Brar SS, Wilson R, Brix A, Picut C, Harry GJ. 2018. An evaluation of neurotoxicity following fluoride exposure from gestational through adult ages in Long-Evans hooded rats. *Neurotoxicol Res*: 1-18.
- Mesram N, Nagapuri K, Banala RR, Nalagani CR, Karnati PR. 2016. Quercetin treatment against NaF induced oxidative stress related neuronal and learning changes in developing rats. *J King Saud Univ Sci* 29: 221-229.
- Mullenix PJ, Denbesten PK, Schunior A, Kernan WJ. 1995. Neurotoxicity of sodium fluoride in rats. *Neurotoxicol Teratol* 17: 169-177.
- Nageshwar M, Sudhakar K, Reddy NCC, Reddy KP. 2017. Neuroprotective effects of curcumin on sodium fluoride induced behavioural and enzymatic changes in brain and muscles of rat. *J Environ Biol* 38: 675-681.
- Nageshwar M, Sudhakar K, Reddy KP. 2018. Quercetin ameliorates oxidative stress, neural damage of brain and behavioral impairment of rat with fluoride exposure. *Int J Pharm Sci Res* 9(8): 3247-3256.
- Nian W, Wang X, Shao D, Yu Q, Ouyang W, Zhang Z, Ruan Q. 2018. Effects of subchronic exposure to fluorine on hippocampal injury in mice and its molecular mechanism. *Acta Sci Circumst* 38(11): 4512-4519.
- Niu Q, Chen J, Xia T, Li P, Zhou G, Xu C, Zhao Q, Dong L, Zhang S, Wang A. 2018. Excessive ER stress and the resulting autophagic flux dysfunction contribute to fluoride-induced neurotoxicity. *Environ Pollut* 233: 889-899.
- Niu R, Sun Z, Wang J, Cheng Z. 2008. Effects of fluoride and lead on locomotor behavior and expression of nissl body in brain of adult rats. *Fluoride* 41: 276-282.
- Niu R, Sun Z, Cheng Z, Li Z, Wang J. 2009. Decreased learning ability and low hippocampus glutamate in offspring rats exposed to fluoride and lead. *Environ Toxicol Pharmacol* 28: 254-258.
- Niu R, Liu S, Wang J, Zhang J, Sun Z. 2014. Proteomic analysis of hippocampus in offspring male mice exposed to fluoride and lead. *Biol Trace Elem Res* 162: 227-233.
- Niu R, Xue X, Zhao Y, Sun Z, Yan X, Li X, Feng C, Wang J. 2015. Effects of fluoride on microtubule ultrastructure and expression of Tubalpha1a and Tubbeta2a in mouse hippocampus. *Chemosphere* 139: 422-427.

This DRAFT Monograph is distributed solely for the purpose of pre-dissemination peer review and does not represent and should not be construed to represent any NTP determination or policy.

- Niu R, Chen H, Manthari RK, Sun Z, Wang J, Zhang J, Wang J. 2018. Effects of fluoride on synapse morphology and myelin damage in mouse hippocampus. *Chemosphere* 194: 628-633.
- Nkpaa KW, Onyeso GI. 2018. Rutin attenuates neurobehavioral deficits, oxidative stress, neuro-inflammation and apoptosis in fluoride treated rats. *Neurosci Lett* 682: 92-99.
- Paul V, Ekambaram P, Jayakumar AR. 1998. Effects of sodium fluoride on locomotor behavior and a few biochemical parameters in rats. *Environ Toxicol Pharmacol* 6: 187-191.
- Pereira M, Dombrowski PA, Losso EM, Chioca LR, Da Cunha C, Andreatini R. 2011. Memory impairment induced by sodium fluoride is associated with changes in brain monoamine levels. *Neurotoxicol Res* 19: 55-62.
- Pulungan ZS, Sofro ZM, Partadiredja G. 2016. Sodium fluoride does not affect the working memory and number of pyramidal cells in rat medial prefrontal cortex. *Anat Sci Int* 93(1): 128-138.
- Raghu J, Raghuveer VC, Rao MC, Somayaji NS, Babu PB. 2013. The ameliorative effect of ascorbic acid and Ginkgo biloba on learning and memory deficits associated with fluoride exposure. *Interdiscip Toxicol* 6: 217-221.
- Raju S, Sivanesan SK, Gudemalla K. 2019. Cognitive enhancement effect of Ginkgo biloba extract on memory and learning impairments induced by fluoride neurotoxicity. *Int J Res Pharm Sci* 10(1): 129-134.
- Reddy MM, Karnati PR. 2015. Protective effects of aqueous extract of fruit pulp of tamarindus indica on motor activity and metabolism of the gastrocnemius muscle of rats treated with fluoride. *Int J Toxicol Pharmacol Res* 7: 241-246.
- Reddy YP, Tiwari SK, Shaik AP, Alsaeed A, Sultana A, Reddy PK. 2014. Effect of sodium fluoride on neuroimmunological parameters, oxidative stress and antioxidative defenses. *Toxicol Mech Methods* 24: 31-36.
- Rumiantsev GI, Novikov SM, Mel'nikova NN, Levchenko NI, Kozeeva EE. 1988. [Experimental study of the biological effect of salts of hydrofluosilicic acid]. *Gig Sanit*: 80-82.
- Sarkozi K, Horvath E, Vezér T, Papp A, Paulik E. 2015. Behavioral and general effects of subacute oral arsenic exposure in rats with and without fluoride. *Int J Environ Health Res* 25: 418-431.
- Shah SD, Chinoy NJ. 2004. Adverse effects of fluoride and/or arsenic on the cerebral hemisphere of mice and recovery by some antidotes. *Fluoride* 37: 162-171.
- Shalini B, Sharma JD. 2015. Beneficial effects of emblica officinalis on fluoride-induced toxicity on brain biochemical indexes and learning-memory in rats. *Toxicol Int* 22: 35-39.
- Shan KR, Qi XL, Long YG, Nordberg A, Guan ZZ. 2004. Decreased nicotinic receptors in PC12 cells and rat brains influenced by fluoride toxicity: A mechanism relating to a damage at the level in post-transcription of the receptor genes. *Toxicology* 200: 169-177.
- Sharma C, Suhalka P, Bhatnagar M. 2018. Curcumin and resveratrol rescue cortical-hippocampal system from chronic fluoride-induced neurodegeneration and enhance memory retrieval. *Int J Neurosci*: 1-15.
- Shen X, Zhang Z, Xu X. 2004. [Effect of iodine and selenium on learning memory impairment induced by fluorosis and blood biochemical criterion of rats]. *Occupation and Health* 20(1): 6-8.

- Sudhakar K, Nageshwar M, Pratap Reddy K. 2017. Seed extract of *Abelmoschus moschatus* medik reverses NAF-induced behavioral changes through neurodegeneration and oxidative stress in brain of rat. *Asian J Pharm Clin Res* 10: 165-171.
- Sudhakar K, Nageshwar M, Reddy KP. 2018. Protective effect of okra, *Abelmoschus moschatus* seed extract on developing brain of rats during pre- and post-natal fluoride exposure. *Int J Pharm Sci Res* 9: 1519-1528.
- Sudhakar K, Nageshwar M, Reddy KP. 2018. *Abelmoschus moschatus* extract reverses altered pain and neurohistology of a rat with developmental exposure of fluoride. *J Appl Pharm Sci* 8(6): 94-104.
- Sudhakar K, Reddy KP. 2018. Protective effects of *Abelmoschus moschatus* seed extract on neurotransmitter system of developing brain of Wistar rats with gestational and post-natal exposure of sodium fluoride. *Int J Green Pharm* 12: S131-S139.
- Sun ZR, Liu FZ, Wu LN, Lu Y, Yu DK. 2000. [Effects of high fluoride drinking water on the cerebral function of mice]. *Chin J Epidemiol* 19: 262-263.
- Sun ZR, Liu FZ, Wu LN, Lu Y, Yu DK. 2008. Effects of high fluoride drinking water on the cerebral function of mice. *Fluoride* 41: 148-151.
- Sun Z, Zhang Y, Xue X, Niu R, Wang J. 2018. Maternal fluoride exposure during gestation and lactation decreased learning and memory ability, and glutamate receptor mRNA expressions of mouse pups. *Hum Exp Toxicol* 37: 87-93.
- Trivedi MH, Verma RJ, Chinoy NJ. 2007. Amelioration by black tea of sodium fluoride-induced changes in protein content of cerebral hemisphere, cerebellum and medulla oblongata in brain region of mice. *Acta Poloniae Pharm* 64: 221-225.
- Trivedi MH, Verma RJ, Chinoy NJ. 2009. Mitigation of sodium fluoride induced toxicity in mice brain by black tea infusion. *Fluoride* 42: 29-33.
- Trivedi MH, Verma RJ, Sangai NP, Chinoy NJ. 2011. Black tea extract mitigation of NaF-induced lipid peroxidation in different regions of mice brains. *Fluoride* 44: 243-254.
- Trivedi MH, Verma RJ, Sangai NP, Chinoy NJ. 2012. Mitigation by black tea extract of sodium fluoride induced histopathological changes in brain of mice. *Fluoride* 45: 13-26.
- Tsunoda M, Aizawa Y, Nakano K, Liu Y, Horiuchi T, Itai K, Tsunoda H. 2005. Changes in fluoride levels in the liver, kidney, and brain and in neurotransmitters of mice after subacute administration of fluoride. *Fluoride* 38: 284-292.
- Varner JA, Jensen KF, Horvath W, Isaacson RL. 1998. Chronic administration of aluminum-fluoride or sodium-fluoride to rats in drinking water: Alterations in neuronal and cerebrovascular integrity. *Brain Res* 784(1-2): 284-298.
- Verma RJ, Trivedi MH, Chinoy NJ. 2007. Black tea amelioration of sodium fluoride-induced alterations of DNA, RNA, and protein contents in the cerebral hemisphere, cerebellum, and medulla oblongata regions of mouse brain. *Fluoride* 40: 7-12.
- Wang G, Li J, Zhu H, Zhu J. 2006. Effect of different doses of chronic exposure of fluoride on rat learning and memory behavior. *Studies of Trace Elements and Health* 23(2): 1-2.
- Wang JD, Ge YM, Ning HM, Wang SL. 2004. Effects of high fluoride and low iodine on biochemical indexes of the brain and learning-memory of offspring rats. *Fluoride* 37: 201-208.

- Wang J, Zhang Y, Guo Z, Li R, Xue X, Sun Z, Niu R. 2018. Effects of perinatal fluoride exposure on the expressions of miR-124 and miR-132 in hippocampus of mouse pups. *Chemosphere* 197: 117-122.
- Wei N, Dong Y, Wang Y, Guan Z. 2014. [Effects of chronic fluorosis on neurobehavioral development in offspring of rats and antagonistic effect of vitamin E]. *Chin J Endemiol* 33: 125-128.
- Whitford GM, Whitford JL, Hobbs SH. 2009. Appetitive-based learning in rats: Lack of effect of chronic exposure to fluoride. *Neurotoxicol Teratol* 31: 210-215.
- Wu CX, Gu XL, Ge YM, Zhang JH, Wang JD. 2006. Effects of high fluoride and arsenic on brain biochemical indexes and learning-memory in rats. *Fluoride* 39: 274-279.
- Wu NP, Zhao ZL, Gao WH, Li XQ. 1995. [Behavioral teratology in rats exposed to fluoride.] *Chin J Endemiol* 12(5): 271-273.
- Wu NP, Zhao ZL, Gao WH, Li XQ. 2008. Behavioral teratology in rats exposed to fluoride. *Fluoride* 41: 129-133.
- Xu X, Shen X, Zhang Z. 2001. Effect of fluorosis on mice learning and memory behaviors and brain SOD activity and MDA content *China Public Health* 17(1): 8-10.
- Yang L, Jin P, Wang X, Zhou Q, Lin X, Xi S. 2018. Fluoride activates microglia, secretes inflammatory factors and influences synaptic neuron plasticity in the hippocampus of rats. *Neurotox* 69: 108-120.
- Yu Q, Shao D, Zhang R, Ouyang W, Zhang Z. 2019. Effects of drinking water fluorosis on L-type calcium channel of hippocampal neurons in mice. *Chemosphere* 220: 169-175.
- Yuan J, Li Q, Niu R, Wang J. 2019. Fluoride exposure decreased learning ability and the expressions of the insulin receptor in male mouse hippocampus and olfactory bulb. *Chemosphere* 224: 71-76.
- Zhang C, Ren C, Chen H, Geng R, Fan H, Zhao H, Guo K, Geng D. 2013. The analog of Ginkgo biloba extract 761 is a protective factor of cognitive impairment induced by chronic fluorosis. *Biol Trace Elem Res* 153: 229-236.
- Zhang KL, Lou DD, Guan ZZ. 2015. Activation of the AGE/RAGE system in the brains of rats and in SH-SY5Y cells exposed to high level of fluoride might connect to oxidative stress. *Neurotoxicol Teratol* 48: 49-55.
- Zhang J, Zhu W, Zhang Z. 2009. [The effect of fluorine exposure of pregnant rats on the learning and memory capabilities of baby rats]. *Chinese Journal of Public Health* 25(11): 1347-1348.
- Zhang J, Zhu WJ, Xu XH, Zhang ZG. 2011. Effect of fluoride on calcium ion concentration and expression of nuclear transcription factor kappa-B rho65 in rat hippocampus. *Exp Toxicol Pathol* 63: 407-411.
- Zhang J, Zhang Z. 2013. Effects of chronic fluorosis on camkii α , c-FOS, BAX, and BCL-2 channel signaling in the hippocampus of rats. *Fluoride* 46: 135-141.
- Zhang Z, Shen X, Xu X. 2001. [Effects of selenium on the damage of learning-memory ability of mice induced by fluoride]. *J Hyg Res* 30: 144-146.
- Zhang Z, Xu X, Shen X, Xua XH. 1999. [Effect of fluoride exposure on synaptic structure of brain areas related to learning-memory in mice]. *J Hyg Res* 28(4): 210-212.

This DRAFT Monograph is distributed solely for the purpose of pre-dissemination peer review and does not represent and should not be construed to represent any NTP determination or policy.

- Zhang Z, Xu X, Shen X, Xua XH. 2008. Effect of fluoride exposure on synaptic structure of brain areas related to learning-memory in mice. *Fluoride* 41: 139-143.
- Zhao Q, Niu Q, Chen J, Xia T, Zhou G, Li P, Dong L, Xu C, Tian Z, Luo C, Liu L, Zhang S, Wang A. 2019. Roles of mitochondrial fission inhibition in developmental fluoride neurotoxicity: Mechanisms of action in vitro and associations with cognition in rats and children. *Arch Toxicol* 93(3): 709-726.
- Zhao XL, Wu JH. 1998. Actions of sodium fluoride on acetylcholinesterase activities in rats. *Biomed Environ Sci* 11: 1-6.
- Zheng X, Sun Y, Ke L, Ouyang W, Zhang Z. 2016. Molecular mechanism of brain impairment caused by drinking-acquired fluorosis and selenium intervention. *Environ Toxicol Pharmacol* 43: 134-139.
- Zhu W, Zhang J, Zhang Z. 2011. Effects of fluoride on synaptic membrane fluidity and PSD-95 expression level in rat hippocampus. *Biol Trace Elem Res* 139: 197-203.
- Zhu YL, Zheng YJ, LV XM, Ma Y, Zhang J. 2012. Effects of fluoride exposure on performance in water labyrinth and monoamine neurotransmitters of rats. *Journal of Xinjiang Medical University* 3: 014.
- Zhu YP, Xi SH, Li MY, Ding TT, Liu N, Cao FY, Zeng Y, Liu XJ, Tong JW, Jiang SF. 2017. Fluoride and arsenic exposure affects spatial memory and activates the ERK/CREB signaling pathway in offspring rats. *Neurotox* 59: 56-64.

Studies Not Available in HAWC

- Abdelaleem MM, El-Tahawy NFG, Abozaid SMM, Abdel-Hakim SA. 2018. Possible protective effect of curcumin on the thyroid gland changes induced by sodium fluoride in albino rats: Light and electron microscopic study. *Endocr Regul* 52: 59-68.
- Abd-Elhakim YM, Mohammed AT, Ali HA. 2018. Impact of subchronic exposure to triclosan and/or fluoride on estrogenic activity in immature female rats: The expression pattern of calbindin-D9k and estrogen receptor alpha genes. *J Biochem Mol Toxicol* 32(2): 22027.
- Abdumajidov OR. 2004. [Sex differences in lipid peroxidation and antioxidant defense of the brain tissue in intoxication with low doses of inorganic compounds]. *Uzbekiston Tibbiet Zhurnali*: 58-60.
- Adebayo OL, Shallie PD, Salau BA, Ajani EO, Adenuga GA. 2013. Comparative study on the influence of fluoride on lipid peroxidation and antioxidants levels in the different brain regions of well-fed and protein undernourished rats. *J Trace Elem Med Biol* 27: 370-374.
- Adedara IA, Ojuade TJD, Olabiyi BF, Idris UF, Onibiyo EM, Ajeigbe OF, Farombi EO. 2016. Taurine ameliorates renal oxidative damage and thyroid dysfunction in rats chronically exposed to fluoride. *Biol Trace Elem Res*: 1-8.
- Ahmed SK, Kalleney NK, Attia AAEM, Elkateb LA. 2015. The possible protective role of chromium chloride against sodium fluoride-induced changes in the structure of the cerebellar cortex of the adult male albino rat. *Egypt J Histol* 38: 402-414.
- Al Badawi MH, Mahmoud OM, Salem NA. 2016. Therapeutic potential of omega-3 against sodium fluoride toxicity on the cerebellar cortex of adult male albino rats: Histological and immunohistochemical study. *Egypt J Histol* 39: 170-178.
- Alhayani A, Elshal EB, Aal IHA, Al-Shammeri E, Kabra H. 2013. Does vitamin E protect against sodium fluoride toxicity on the cerebellar cortex of albino rats? *Middle East J Sci Res* 16: 1019-1026.

- Ameeramja J, Raghunath A, Perumal E. 2018. Tamarind seed coat extract restores fluoride-induced hematological and biochemical alterations in rats. *Environ Sci Pollut Res Int* 25(26): 26157-26166.
- Antonyan OA. 1980. [Lipid per oxidation in fluorosis and the protective role of dietary factors]. *Zh Eksp Klin Med* 20: 381-388.
- Ardelean I, Racoveanu N, Manescu S, Lupulescu A, Diaconescu M, Ghelerter L. 1964. Experimental investigations concerning the effect of fluorine on the thyroid gland. *Rum Med Rev* 8: 17-20.
- Atmaca N, Atmaca HT, Kanici A, Antepioglu T. 2014. Protective effect of resveratrol on sodium fluoride-induced oxidative stress, hepatotoxicity and neurotoxicity in rats. *Food Chem Toxicol* 70: 191-197.
- Auskaps AM, Shaw JH. 1955. Hemoglobin concentration, thyroid weight and growth rate in rats during minimum fluoride ingestion. *J Nutr* 55: 611-621.
- Bagmut I, Kolisnyk I, Titkova A, Petrenko T, Filipchenko S. 2018. Content of catecholamines in blood serum of rats under fluoride intoxication. *Georgian Med News* (280-281): 125-129.
- Bakalyan PH, Antonyan OA. 1981. [Effect of fluorosis on glutathione peroxidase and glutathione reductase activities and sulfhydryl groups]. *Zh Eksp Klin Med* 21: 10-14.
- Basha PM, Madhusudhan N. 2010. Pre and post natal exposure of fluoride induced oxidative macromolecular alterations in developing central nervous system of rat and amelioration by antioxidants. *Neurochem Res* 35: 1017-1028.
- Basha PM, Madhusudhan N. 2011. Effect of maternal exposure of fluoride on oxidative stress markers and amelioration by selected antioxidants in developing central nervous system of rats. *Biologia* 66: 187-193.
- Basha PM, Rai P, Begum S. 2011. Evaluation of fluoride-induced oxidative stress in rat brain: A multigeneration study. *Biol Trace Elem Res* 142: 623-637.
- Basha PM, Sujitha NS. 2012. Combined influence of intermittent exercise and temperature stress on the modulation of fluoride toxicity. *Biol Trace Elem Res* 148: 69-75.
- Basha PM, Saumya SM. 2013. Suppression of mitochondrial oxidative phosphorylation and TCA enzymes in discrete brain regions of mice exposed to high fluoride: Amelioration by panax ginseng (ginseng) and lagerstroemia speciosa (banaba) extracts. *Cell Mol Neurobiol* 33: 453-464.
- Basha MP, Begum S, Madhusudhan N. 2014. Antioxidants in the management of fluoride induced neural oxidative stress in developing rats. *Int J Pharm Sci Res* 5: 201-206.
- Benetato G, Giuran AM, Cirmaciu R, Cirje M, Petrescu A, Vacariu A. 1970. [Effect of fluorine in drinking water on the metabolism of Ca and Mg and on neuromuscular excitability: Experimental studies and clinical observations]. *Rev Roum Physiol* 7: 335-352.
- Bharti VK, Srivastava RS. 2009. Fluoride-induced oxidative stress in rat's brain and its amelioration by buffalo (*Bubalus bubalis*) pineal proteins and melatonin. *Biol Trace Elem Res* 130: 131-140.
- Bhatnagar M, Rao P, Saxena A, Bhatnagar R, Meena P, Barbar S, Chouhan A, Vimal S. 2006. Biochemical changes in brain and other tissues of young adult female mice from fluoride in their drinking water. *Fluoride* 39: 280-284.

This DRAFT Monograph is distributed solely for the purpose of pre-dissemination peer review and does not represent and should not be construed to represent any NTP determination or policy.

- Bilgili A, Akdogan M, Yildiz M, Eraslan G, Cetin N. 2004. The effects of fluoride on thyroid hormones in rabbits. *Indian Vet J* 81: 986-988.
- Bobek S, Kahl S, Ewy Z. 1976. Effect of long-term fluoride administration on thyroid hormones level blood in rats. *Endocrinol Exp* 10: 289-295.
- Bouaziz H, Ammar E, Ghorbel H, Ketata S, Jamoussi K, Ayadi F, Guermazi F, Zeghal N. 2004. Effect of fluoride ingested by lactating mice on the thyroid function and bone maturation of their suckling pups. *Fluoride* 37: 133-142.
- Bouaziz H, Soussia L, Guermazi F, Zeghal N. 2005. Fluoride-induced thyroid proliferative changes and their reversal in female mice and their pups. *Fluoride* 38: 185-192.
- Bouaziz HB, Amara I, Essefi M, Croute F, Zeghal N. 2010. Fluoride-induced brain damages in suckling mice. *Pestic Biochem Physiol* 96: 24-29.
- Chauhan SS, Ojha S, Mahmood A. 2013. Effects of fluoride and ethanol administration on lipid peroxidation systems in rat brain. *Indian J Exp Biol* 51: 249-255.
- Chen J, Chen X, Yang K, Xia T, Xie H. 2002. [Studies on DNA damage and apoptosis in rat brain induced by fluoride]. *Chin J Prev Med* 36: 222-224.
- Chirumari K, Reddy PK. 2007. Dose-dependent effects of fluoride on neurochemical milieu in the hippocampus and neocortex of rat brain. *Fluoride* 40: 101-110.
- Chouhan S, Yadav A, Kushwah P, Kaul RK, Flora SJS. 2011. Silymarin and quercetin abrogates fluoride induced oxidative stress and toxic effects in rats. *Mol Cell Toxicol* 7: 25-32.
- Clay AB, Suttie JW. 1987. Effect of dietary fluoride on dairy cattle: Growth of young heifers. *J Dairy Sci* 70: 1241-1251.
- Czechowicz K, Osada A, Slesak B. 1974. Histochemical studies on the effect of sodium fluoride on metabolism in Purkinje's cells. *Folia Histochem Cytochem* 12: 37-44.
- Demole V, Lerch P. 1956. [Normality of fixation of radioactive iodine in the thyroid of rats during experimental fluorosis]. *Helv Physiol Pharmacol Acta* 14(4): 62-63.
- Dhurvey V, Patil V, Thakare M. 2017. Effect of sodium fluoride on the structure and function of the thyroid and ovary in albino rats (*rattus norvegicus*). *Fluoride* 50: 235-246.
- Domzalska E. 1966. [Influence of sodium fluoride on hypophysis, thyroid gland, parathyroid, and adrenal gland in the white rat]. *Czas Stomatol* 19: 839-844.
- El-Iethy HS, Kamel MM, Shaheed IB. 2011. Perinatal exposure to sodium fluoride with emphasis on territorial aggression, sexual behaviour and fertility in male rats. *Life Sci J* 8: 686-694.
- Flora SJS, Mittal M, Mishra D. 2009. Co-exposure to arsenic and fluoride on oxidative stress, glutathione linked enzymes, biogenic amines and DNA damage in mouse brain. *J Neurol Sci* 285: 198-205.
- Flora SJS, Mittal M, Pachauri V, Dwivedi N. 2012. A possible mechanism for combined arsenic and fluoride induced cellular and DNA damage in mice. *Metallomics* 4: 78-90.
- Gabovich RD, Verzhikovskaia NV. 1958. [Effect of fluoride compounds on absorption of radioactive iodine by the thyroid gland in humans and in experimental conditions]. *Probl Endokrinol Gormonoter* 4: 49-54.

- Galamini-Ligori M, Di Blasi F. 1961. [Action of sodium fluoride on the thyroid of hypophysectomized rats]. *Boll Soc Ital Biol Sper* 37: 1503-1506.
- Galletti P, Held HR, Korrodi H, Wegmann T. 1956. [Investigations on the possible damaging effect of fluorine on the thyroid gland]. *Helv Med Acta* 23: 601-605.
- Ge Y, Ning H, Feng C, Wang H, Yan X, Wang S, Wang J. 2006. Apoptosis in brain cells of offspring rats exposed to high fluoride and low iodine. *Fluoride* 39: 173-178.
- Ge Y, Niu R, Zhang J, Wang J. 2011. Proteomic analysis of brain proteins of rats exposed to high fluoride and low iodine. *Arch Toxicol* 85: 27-33.
- Ge YM, Ning HM, Wang SL, Wang JD. 2005. DNA damage in thyroid gland cells of rats exposed to long-term intake of high fluoride and low iodine. *Fluoride* 38: 318-323.
- Ge YM, Ning HM, Wang SL, Wang JD. 2005. Comet assay of DNA damage in brain cells of adult rats exposed to high fluoride and low iodine. *Fluoride* 38: 209-214.
- Ge YM, Ning HM, Wang SL, Wang JD. 2005. Effects of high fluoride and low iodine on brain histopathology in offspring rats. *Fluoride* 38: 127-132.
- Ge YM, Ning HM, Gu XL, Yin M, Yang XF, Qi YH, Wang JD. 2013. Effects of high fluoride and low iodine on thyroid function in offspring rats. *J Integr Agric* 12: 502-508.
- Guan ZZ. 1986. [Morphology of the brain of the offspring of rats with chronic fluorosis]. *Chin J Pathol* 15: 297-299.
- Guan Z, Wang Y, Xiao K. 1997. [Influence of experimental fluorosis on phospholipid content and fatty acid composition in rat brain]. *Chin Med J* 77: 592-596.
- Guan Z-Z, Wang Y-N, Xiao K-Q, Dai D-Y, Chen Y-H, Liu J-L, Sindelar P, Dallner G. 1998. Influence of chronic fluorosis on membrane lipids in rat brain. *Neurotoxicol Teratol* 20: 537-542.
- Guan ZZ, Shan KR, Wang YN, Dallner G. 2006. [Changes of lipids and nicotinic receptors in rat brains and pheochromocytoma with fluorosis]. *Chin J Endemiol* 25: 121-124.
- Gushchin SK. 1951. [Effect of sodium fluoride on iodine metabolism in rabbit tissue organs; on the etiology of endemic goiter]. *Gig Sanit* 2: 45-48.
- Hamza RZ, Al-Harbi MS. 2014. Sodium fluoride induced neurotoxicity and possible antioxidant role of selenium and curcumin in male mice. *Biosci Biotechnol Res Asia* 11: 81-87.
- Hamza RZ, El-Shenawy NS, Ismail HAA. 2015. Protective effects of blackberry and quercetin on sodium fluoride-induced oxidative stress and histological changes in the hepatic, renal, testis and brain tissue of male rat. *J Basic Clin Physiol Pharmacol* 26: 237-251.
- Haojun Z, Yaoling W, Ke Z, Jin L, Junling W. 2012. Effects of NaF on the expression of intracellular Ca²⁺ fluxes and apoptosis and the antagonism of taurine in murine neuron. *Toxicol Mech Methods* 22: 305-308.
- Hara K. 1980. Studies on fluorosis especially effects of fluoride on thyroid metabolism. *J Dent Health* 30: 42-57.
- Harris NO, Hayes RL. 1955. A tracer study of the effect of acute and chronic exposure to sodium fluoride on the thyroid iodine metabolism of rats. *J Dent Res* 34: 470-477.

This DRAFT Monograph is distributed solely for the purpose of pre-dissemination peer review and does not represent and should not be construed to represent any NTP determination or policy.

- Hassan HA, Abdel-Aziz AF. 2010. Evaluation of free radical-scavenging and anti-oxidant properties of black berry against fluoride toxicity in rats. *Food Chem Toxicol* 48: 1999-2004.
- Hoogstratten B, Leone NCLG, Shupe J, Greenwood DA, Lieberman J. 1965. Effect of fluorides on hematopoietic system, liver, and thyroid gland in cattle. *J Amer Med Assoc* 192: 26-32.
- Inkielewicz I, Rogowska M, Krechniak J. 2006. Lipid peroxidation and antioxidant enzyme activity in rats exposed to fluoride and ethanol. *Fluoride* 39: 53-59.
- Inkielewicz I, Czarnowski W. 2008. Oxidative stress parameters in rats exposed to fluoride and aspirin. *Fluoride* 41: 76-82.
- Inkielewicz-Stepniak I, Czarnowski W. 2010. Oxidative stress parameters in rats exposed to fluoride and caffeine. *Food Chem Toxicol* 48: 1607-1611.
- Jiang P, Li G, Zhou X, Wang C, Qiao Y, Liao D, Shi D. 2018. Chronic fluoride exposure induces neuronal apoptosis and impairs neurogenesis and synaptic plasticity: Role of GSK-3 β /beta-catenin pathway. *Chemosphere* 214: 430-435.
- Jiang SF, Xi SH, Yao SQ, Tong JW, Zhang YS, Wang Q, Su J, Li MY. 2013. [Effects of fluoride, arsenic and co-exposure on expression of Bcl-2 and Bax in hippocampus and cerebral cortex of rats]. *Chin J Endemiol* 32: 365-369.
- Jiang Y, Guo X, Sun Q, Shan Z, Teng W. 2016. Effects of excess fluoride and iodide on thyroid function and morphology. *Biol Trace Elem Res* 170: 382-389.
- Jin TX, Guan ZZ, Zhang H. 2011. [The effect of fluoride on α subunit of calcium/calmodulin-dependent protein kinase-II mRNA and protein expression in central nervous system]. *Chin J Endemiol* 30: 247-250.
- Jonderko G, Kita K, Pietrzak J, Primus-Slowinska B, Ruranska B, Zylka-Wloszczyk M, Straszeczka J. 1983. [Effect of subchronic sodium fluoride poisoning on the thyroid gland of rabbits with normal and increased supply of iodine]. *Endokrynol Pol* 34: 195-203.
- Kahl S, Bobek S. 1975. [Effect of fluoride administration on radiothyroxine turnover in rats]. *Endokrynol Pol* 26: 391-396.
- Kahl S, Ewy Z. 1975. Effect of single and long term sodium fluoride administration on biosynthesis of the thyroid hormone in rats. *Fluoride* 8: 191-198.
- Kapoor V, Prasad T, Paliwal VK. 2001. Blood biochemical constituents in calves following subclinical levels of fluoride toxicosis. *Fluoride* 34: 126-131.
- Karawya FS, Zahran NM, Azzam EZ. 2015. Is water fluoridation a hidden cause of obesity? Histological study on thyroid follicular cells of albino rats. *Egypt J Histol* 38: 547-557.
- Kaur T, Bijarnia RK, Nehru B. 2009. Effect of concurrent chronic exposure of fluoride and aluminum on rat brain. *Drug Chem Toxicol* 32: 215-221.
- Kelimu A, Liu KT, Lian J, Hu HH, Zheng YJ, Wang TM. 2008. [Effects of vitamin C and E on the ultrastructure in liver, kidney and brain of fluorosis rats]. *Chin J Endemiol* 27: 378-381.
- Kinawy AA. 2019. Synergistic oxidative impact of aluminum chloride and sodium fluoride exposure during early stages of brain development in the rat. *Environ Sci Pollut Res Int* 26(11): 10951-10960.

This DRAFT Monograph is distributed solely for the purpose of pre-dissemination peer review and does not represent and should not be construed to represent any NTP determination or policy.

- Knizhnikov VA. 1959. [Effect of potable water with high fluoride concentration on thyroid function]. *Gig Sanit* 24: 20-25.
- Knizhnikov VA, Tsylin AB, Shcherbova EN, Bugryshev PF. 1963. [The effect of drinking water with an increased fluorine content on the bioelectrical activity of the brain and heart under experimental conditions]. *Gig Sanit* 28: 16-19.
- Kondo T, Yoshida M, Kasahara K. 1976. [Acute fluorosis in female rats: Time of inhibition and recovery of cholinesterase in serum and salivary glands]. *Jpn J Dent Health* 26: 187-192.
- Kowalewska M. 1974. [Biopotentials of the organ of hearing in chronic sodium fluoride poisoning]. *J Pol Otolaryngol* 28: 417-424.
- Krechaniak J, Inkielewicz I. 2005. Correlations between fluoride concentrations and free radical parameters in soft tissues of rats. *Fluoride* 38: 293-296.
- Leonard BE. 1972. Effect of phentolamine on the increase in brain glycolysis following the intraventricular administration of dibutyl-3,5-cyclic adenosine monophosphate and sodium fluoride to mice. *Biochem Pharmacol* 21: 115-117.
- Liu G, Zhang W, Jiang P, Li X, Liu C, Chai C. 2012. Role of nitric oxide and vascular endothelial growth factor in fluoride-induced goitrogenesis in rats. *Environ Toxicol Pharmacol* 34: 209-217.
- Li H, Cai Q, Wang D. 2012. [Effect of fluoride on the expression of rat thyroid peroxidase mRNA]. *Chin J Endemiol* 31: 515-517.
- Li H, Cai Q, Wang D. 2012. [Effects of fluoride on rat thyroid morphology, thyroid peroxidase activity and the expression of thyroid peroxidase protein]. *Chin J Endemiol* 31: 271-274.
- Liu H, Hou C, Zeng Q, Zhao L, Cui Y, Yu L, Wang L, Zhao Y, Nie J, Zhang B, Wang A. 2016. Role of endoplasmic reticulum stress-induced apoptosis in rat thyroid toxicity caused by excess fluoride and/or iodide. *Environ Toxicol Pharmacol* 46: 277-285.
- Liu YJ, Gao Q, Wu CX, Guan ZZ. 2010. [Changes of the c-Jun N-terminal kinase in the brains of rats with chronic fluorosis]. *Chin J Endemiol* 29: 608-612.
- Liu YJ, Guan ZZ, Gao Q, Pei JJ. 2011. Increased level of apoptosis in rat brains and SH-SY5Y cells exposed to excessive fluoride-A mechanism connected with activating JNK phosphorylation. *Toxicol Lett* 204: 183-189.
- Lohakare J, Pattanaik AK. 2013. Effects of addition of fluorine in diets differing in protein content on urinary fluoride excretion, clinical chemistry and thyroid hormones in calves. *Brazilian J Anim Sci* 42: 751-758.
- Long YG, Wang YN, Chen J, Jiang SF, Nordberg A, Guan ZZ. 2002. Chronic fluoride toxicity decreases the number of nicotinic acetylcholine receptors in rat brain. *Neurotoxicol Teratol* 24: 751-757.
- Lou DD, Liu YF, Zhang KL, Yu YN, Guan ZZ. 2011. [Changes of reactive oxygen species level and mitochondria fission-fusion in cortical neurons of rats with chronic fluorosis]. *Chin J Endemiol* 30: 256-260.
- Lou DD, Liu YF, Qin SL, Zhang KL, Yu YN, Guan ZZ. 2012. [Changed transcription level of mitochondrial fission and fusion gene loci in cortical neurons of rats with chronic fluorosis]. *Chin J Endemiol* 31: 125-129.

This DRAFT Monograph is distributed solely for the purpose of pre-dissemination peer review and does not represent and should not be construed to represent any NTP determination or policy.

- Lou DD, Zhang KL, Qin SL, Liu YF, Yu YN, Guan ZZ. 2012. [Alteration of mitochondrial distribution and gene expression of fission 1 protein in cortical neurons of rats with chronic fluorosis]. *Chin J Pathol* 41: 243-247.
- Lou DD, Pan JG, Zhang KL, Qin SL, Liu YF, Yu YN, Guan ZZ. 2013. [Changed expression of mito-fusion 1 and mitochondrial fragmentation in the cortical neurons of rats with chronic fluorosis]. *Chin J Prev Med* 47: 170-174.
- Lou DD, Zhang KL, Pan JG, Qin SL, Liu YF, Yu YN, Guan ZZ. 2013. [Influence of chronic fluorosis on the expression of mitochondrial fission protein dynamin-related 1 in the cortical neurons of rats]. *Chin J Prev Med* 47: 561-564.
- Lou DD, Zhang KL, Qin SL, Liu YF, Liu YJ, Guan ZZ. 2013. [Effects of chronic fluorosis on 4.8 kb mitochondrial DNA in liver, kidney and brain of rats]. *Chin J Endemiol* 32: 121-124.
- Lou DD, Guan ZZ, Pei JJ. 2014. Alterations of apoptosis and expressions of Bax and Bcl-2 in the cerebral cortices of rats with chronic fluorosis. *Fluoride* 47: 199-207.
- Luo GY, Niu RY, Sun ZL, Zhang JH, Wang JM, Wang C, Wang JD. 2011. Reduction of CaMKII expression in the hippocampus of rats from ingestion of fluoride and/or lead. *Fluoride* 44: 63-69.
- Ma T, Liu D, Song K. 1999. Cytochemical study of neuron enzyme at anterior horn of spinal cord in rats with experimental fluorosis. *J Chin Med Univ* 28: 81-82.
- Ma TX, Yu HT, Song KQ. 2008. [Expression of c-fos and Caspase 8 in cerebral cortex of rats with experimental fluorosis]. *Chin J Endemiol* 27: 131-133.
- Mach Z, Zygulska-Machowa H. 1959. O wpływie fluoru na przemiane J131 [Russian and English summ.]. *Endokrynol Pol* 10: 157-162.
- Machida H. 1989. [A study on the rabbit thermoregulatory system effects of high dose sodium fluoride]. *Dent Sci Rep* 89: 607-626.
- Madan J, Puri JP, Singh JK. 2009. Growth, feed efficiency and blood profile of buffalo calves consuming high levels of fluoride. *Trop Anim Health Prod* 41: 295-298.
- Madhusudhan N, Basha PM, Begum S, Ahmed F. 2009. Fluoride-induced neuronal oxidative stress and its amelioration by antioxidants in developing rats. *Fluoride* 42: 179-187.
- Madhusudhan N, Basha PM, Rai P, Ahmed F, Prasad GR. 2010. Effect of maternal fluoride exposure on developing CNS of rats: Protective role of Aloe vera, Curcuma longa and Ocimum sanctum. *Indian J Exp Biol* 48: 830-836.
- Manocha SL, Warner H, Olkowski ZL. 1975. Cytochemical response of kidney, liver and nervous system of fluoride ions in drinking water. *Histochem J* 7: 343-355.
- Mansour HH, Tawfik SS. 2012. Efficacy of lycopene against fluoride toxicity in rats. *Pharm Biol* 50: 707-711.
- Mietkiewski K, Walczak M, Trojanowicz R. 1966. [Effect of sodium fluoride on the neurosecretory system in guinea pigs]. *Endokrynol Pol* 17: 121-131.
- Mohamed NE. 2016. The role of calcium in ameliorating the oxidative stress of fluoride in rats. *Biol Trace Elem Res* 170: 128-144.
- Muhlemann HR, Schneider R. 1956. [Mitotic activity of rat thyroid epithelium after administration of fluoridated drinking water]. *Schweiz Med Wochenschr* 86: 625-627.

- Nabavi SF, Eslami S, Moghaddam AH, Nabavi SM. 2011. Protective effects of curcumin against fluoride-induced oxidative stress in the rat brain. *Neurophysiology* 43: 287-291.
- Nabavi SF, Moghaddam AH, Nabavi SM, Eslami S. 2011. Protective effect of curcumin and quercetin on thyroid function in sodium fluoride intoxicated rats. *Fluoride* 44: 147-152.
- Nabavi SF, Habtemariam S, Jafari M, Sureda A, Nabavi SM. 2012. Protective role of gallic acid on sodium fluoride induced oxidative stress in rat brain. *Bull Environ Contam Toxicol* 89: 73-77.
- Nabavi SF, Nabavi SM, Latifi AM, Mirzaei M, Habtemariam S, Moghaddam AH. 2012. Mitigating role of quercetin against sodium fluoride-induced oxidative stress in the rat brain. *Pharm Biol* 50: 1380-1383.
- Nabavi SF, Nabavi SM, Habtemariam S, Moghaddam AH, Sureda A, Mirzaei M. 2013. Neuroprotective effects of methyl-3-O-methyl gallate against sodium fluoride-induced oxidative stress in the brain of rats. *Cell Mol Neurobiol* 33: 261-267.
- Nabavi SM, Sureda A, Nabavi SF, Latifi AM, Moghaddam AH, Hellio C. 2012. Neuroprotective effects of silymarin on sodium fluoride-induced oxidative stress. *J Fluor Chem* 142: 79-82.
- Narayanaswamy M, Piler MB. 2010. Effect of maternal exposure of fluoride on biometals and oxidative stress parameters in developing CNS of rat. *Biol Trace Elem Res* 133: 71-82.
- Narbutt B, Romer TE, Grabski J, Szymik N. 1971. [Influence of natrium fluoride on the structure of the rat thyroid]. *Endokrynol Pol* 22: 445-451.
- Narbutt B, Romer TE, Grabski J, Szymik N. 1971. [The influence of sodium fluoride on the morphology of the thyroid gland in rats]. *Endokrynol Pol* 22: 361-365.
- Niu RY, Sun ZL, Cheng ZT, Liu HT, Chen HC, Wang JD. 2008. Effects of fluoride and lead on N-methyl-D-aspartate receptor 1 expression in the hippocampus of offspring rat pups. *Fluoride* 41: 101-110.
- Niu R, Wang J, Sun Z, Xue X, Yan X, Zhang J. 2015. Transcriptional regulatory dynamics of the hypothalamic-pituitary-testicular axis in male mice exposed to fluoride. *Environ Toxicol Pharmacol* 40: 557-562.
- Niu R, Zhang Y, Liu S, Liu F, Sun Z, Wang J. 2015. Proteome alterations in cortex of mice exposed to fluoride and lead. *Biol Trace Elem Res* 164: 99-105.
- Ogilvie AL. 1952. Histological findings in the kidney, liver, pancreas, adrenal and thyroid gland of the rat following sodium fluoride administration. *J Dent Res* 31: 598-598.
- Okayasu I, Tsuchida M, Yanagisawa F. 1985. Hyperplastic nodules of thyroid parafollicular cells (C cells) in rats induced by prolonged low dose ingestion of NaF. *Fluoride* 18: 111-117.
- Pal S, Sarkar C. 2014. Protective effect of resveratrol on fluoride induced alteration in protein and nucleic acid metabolism, DNA damage and biogenic amines in rat brain. *Environ Toxicol Pharmacol* 38: 684-699.
- Pan Y, Lu P, Yin L, Chen K, He Y. 2015. Effect of fluoride on the proteomic profile of the hippocampus in rats. *Z Naturforsch C* 70: 151-157.
- Phillips PH, Lamb AR. 1934. Histology of certain organs and teeth in chronic toxicosis due to fluorin. *Arch Path* 17: 169-176.
- Portela ML. 1972. [Biochemical effects in the prolonged ingestion of fluorides in rats]. *Arch Latinoam Nutr* 22: 291-308.

- Prestes DS, Filappi A, Schossler DR, Duarte FA, Dressler VL, Flores EMM, Cecim M. 2009. Functional and histological evaluations of thyroid of sheep submitted to sodium fluoride administration. *Arq Bras Med Vet Zootec* 61: 293-298.
- Puentes F, Cremer HD. 1966. Experiments on fluoride-iodine antagonism in the thyroid gland. *Adv Fluorine Res* 4: 213-220.
- Qian W, Miao K, Li T, Zhang Z. 2013. Effect of selenium on fluoride-induced changes in synaptic plasticity in rat hippocampus. *Biol Trace Elem Res* 155: 253-260.
- Qing-Feng S, Ying-Peng X, Tian-Tong X. 2019. Matrix metalloproteinase-9 and p53 involved in chronic fluorosis induced blood-brain barrier damage and neurocyte changes. *Arch Med Sci* 15(2): 457-466.
- Qiu YH, Kong DM, Yang Q, Zhao N. 2010. [Influence of high-fluoride on thyroid function and brain damage in rats]. *Chin J Endemiol* 29: 146-149.
- Raghavendra M, Ravindra RK, Raghuvver YP, Narasimha JK, Uma MRV, Navakishor P. 2016. Alleviatory effects of hydroalcoholic extract of cauliflower (brassica oleracea var. botrytis) on thyroid function in fluoride intoxicated rats. *Fluoride* 49: 84-90.
- Rakhov GM. 1964. [Effect of calcium and fluorine in drinking water on the iodine metabolism and status of the thyroid gland in iodine insufficiency in food]. *Gig Sanit* 29: 12-17.
- Ranpariya VL, Parmar SK, Sheth NR, Chandrashekhar VM. 2011. Neuroprotective activity of matricaria recutita against fluoride-induced stress in rats. *Pharm Biol* 49: 696-701.
- Reddy KP, Sailaja G, Krishnaiah C. 2009. Protective effects of selenium on fluoride induced alterations in certain enzymes in brain of mice. *J Environ Biol* 30: 859-864.
- Rogalska A, Kuter K, Zelazko A, Glogowska-Gruszka A, Swietochowska E, Nowak P. 2017. Fluoride alteration of [3H]glucose uptake in Wistar rat brain and peripheral tissues. *Neurotoxicol Res* 31: 436-443.
- Saka O, Hallac P, Urgancioğlu I. 1965. The effect of fluoride on the thyroid of the rat. *New Istanbul Contrib Clin Sci* 8: 87-90.
- Samanta A, Chanda S, Bandyopadhyay B, Das N. 2016. Establishment of drug delivery system nanocapsulated with an antioxidant (+)-catechin hydrate and sodium meta borate chelator against sodium fluoride induced oxidative stress in rats. *J Trace Elem Med Biol* 33: 54-67.
- Sarkar C, Das N, Pal S, Dinda B. 2014. Oxidative stress induced alteration of protein and nucleic acid metabolism in fluoride-intoxicated rat brain: Protection by 3 α -hydroxy olean-12-en-27-oic acid isolated from neanotis wightiana. *Int J Pharm Sci Res* 5: 3047-3066.
- Sarkar C, Pal S. 2014. Ameliorative effect of resveratrol against fluoride-induced alteration of thyroid function in male Wistar rats. *Biol Trace Elem Res* 162: 278-287.
- Sarkar C, Pal S, Das N, Dinda B. 2014. Ameliorative effects of oleanolic acid on fluoride induced metabolic and oxidative dysfunctions in rat brain: Experimental and biochemical studies. *Food Chem Toxicol* 66: 224-236.
- Seffner W, Teubener W, Runde H, Wiedner H, Vogt J, Otto G, Zschau E, Geinitz D, Franke J. 1990. Boron as an antidote to fluorosis? II. Studies on various organs of pigs. *Fluoride* 23: 68-79.

This DRAFT Monograph is distributed solely for the purpose of pre-dissemination peer review and does not represent and should not be construed to represent any NTP determination or policy.

- Selim AOA, El-Haleem MR, Ibrahim IH. 2012. Effect of sodium fluoride on the thyroid gland of growing male albino rats: Histological and biochemical study. *Egypt J Histol* 35: 470-482.
- Shao Q, Wang Yn, Guan Z. 2000. [Influence of free radical inducer on the level of oxidative stress in brain of rats with fluorosis]. *Chin J Prev Med* 34: 330-332.
- Sharma C, Suhalka P, Sukhwai P, Jaiswal N, Bhatnagar M. 2014. Curcumin attenuates neurotoxicity induced by fluoride: An in vivo evidence. *Pharmacogn Mag* 10: 61-65.
- Shashi A. 1992. Studies on alterations in brain lipid metabolism following experimental fluorosis. *Fluoride* 25: 77-84.
- Shashi A. 1993. Nucleic acid levels in thyroid gland in acute and chronic fluoride intoxication. *Fluoride* 26: 191-196.
- Shashi A, Singh JP, Thapar SP. 1994. Effect of long-term administration of fluoride on levels of protein, free amino acids and RNA in rabbit brain. *Fluoride* 27: 155-159.
- Shashi A. 2003. Histopathological investigation of fluoride-induced neurotoxicity in rabbits. *Fluoride* 36: 95-105.
- Shashi A, Neetika S, Bhardwaj M. 2009. Neuronal DNA damage and apoptosis in brain of rat exposed to fluoride. *Asian J Microbiol Biotechnol Environ Sci* 11: 629-632.
- Shayiq RM, Raza H, Kidwai AM. 1986. Fluoride and lipid peroxidation a comparative study in different rat tissues. *Bull Environ Contam Toxicol* 37: 70-76.
- Shen QF, Li HN, Xu TT, Xia YP. 2012. [Damage of blood brain barrier of spinal cord in rats with chronic fluorosis]. *Chin Med J* 92: 2357-2361.
- Shen Q, Tian R, Li H, Xu T, Xia Y. 2014. [White matter injury of spinal cord in rats with chronic fluorosis and recovery after defluoridation]. *Chin Med J* 94: 1189-1192.
- Shen X, Zhang Z, Xu X. 2004. [Influence of combined iodine and fluoride on phospholipid and fatty acid composition in brain cells of rats]. *J Hyg Res* 33: 158-161.
- Shivarajashankara YM, Shivashankara AR, Bhat PG, Rao SH. 2001. Effect of fluoride intoxication on lipid peroxidation and antioxidant systems in rats. *Fluoride* 34: 108-113.
- Shivarajashankara YM, Shivashankara AR, Bhat PG, Rao SH. 2002. Brain lipid peroxidation and antioxidant systems of young rats in chronic fluoride intoxication. *Fluoride* 35: 197-203.
- Shivarajashankara YM, Shivashankara AR, Bhat PG, Rao SM, Rao SH. 2002. Histological changes in the brain of young fluoride-intoxicated rats. *Fluoride* 35: 12-21.
- Siebenhuner L, Miloni E, Burgi H. 1984. [Effects of fluoride on thyroid hormone biosynthesis: Studies in a highly sensitive test system]. *Klin Wochenschr* 62: 859-861.
- Singh R, Srivastava AK, Gangwar NK. 2017. Clinico-pathological studies on the co-exposure of cypermethrin and fluoride in experimental rats with ameliorative action of Vitamin E. *Vet Pract* 18(2): 207-210.
- Soni KK, Shrivastava VK. 2007. Sodium fluoride induced histopathological changes in thyroid gland of male mus musculus. *Biochem Cell Arch* 7: 317-320.
- Stee EW. 1968. *Effect of sodium fluoride and AMOX (NF30) on growth and thyroid function in the rat*. No. AMRL-TR-67-189. Wright-Patterson Air Force Base, OH: pp. 67.

- Štolc V, Podoba J. 1960. Effect of fluoride on the biogenesis of thyroid hormones. *Nature* 188: 855-856.
- Sugiyama Y. 1967. [The effect of sodium fluoride administration on the parathyroid glands]. *Hiroaki Med J* 19: 520-529.
- Sun Y, Ke L, Zheng X, Li T, Ouyang W, Zhang Z. 2016. Effects of different levels of calcium intake on brain cell apoptosis in fluorosis rat offspring and its molecular mechanism. *Biol Trace Elem Res*: 1-12.
- Takata H. 1958. The effect of fluorine upon the uptake of I131 by the thyroid glands. *Folia Pharmacol Jpn* 54: 230-236.
- Teng Y, Zhang J, Zhang Z, Feng J. 2017. The effect of chronic fluorosis on calcium ions and CaMKII α , and c-fos expression in the rat hippocampus. *Biol Trace Elem Res*: 295-302.
- Trabelsi M, Guermazi F, Zeghal N. 2001. Effect of fluoride on thyroid function and cerebellar development in mice. *Fluoride* 34: 165-173.
- Tsuchida M, Okayasu I, Kohyama Y, Kurihara H, Tanaka H, Yanagisawa F, Date C, Hayashi M, Mui K, Asada M. 1986. Effects of long term, low dose ingestion of fluoride on the thyroid gland in rats. *Stud Environ Sci* 27: 307-312.
- Vani ML, Reddy KP. 2000. Effects of fluoride accumulation on some enzymes of brain and gastrocnemius muscle of mice. *Fluoride* 33: 17-26.
- Wang C, Liang C, Ma J, Manthari RK, Niu R, Wang J, Wang J, Zhang J. 2018. Co-exposure to fluoride and sulfur dioxide on histological alteration and DNA damage in rat brain. *J Biochem Mol Toxicol* 32.
- Wang H, Yang Z, Zhou B, Gao H, Yan X, Wang J. 2009. Fluoride-induced thyroid dysfunction in rats: Roles of dietary protein and calcium level. *Toxicol Ind Health* 25: 49-57.
- Wang J, Niu R, Sun Z, Lv L, Smith GW. 2008. Effects of protein and calcium supplementation on bone metabolism and thyroid function in protein and calcium deficient rabbits exposed to fluoride. *Fluoride* 41: 283-291.
- Wang JD, Ge YM, Ning HM, Wang SL. 2004. Effects of high fluoride and low iodine on oxidative stress and antioxidant defense of the brain in offspring rats. *Fluoride* 37: 264-270.
- Wang JL. 2007. [Effect of fluoride on the intracellular Ca²⁺ in neurons of mice]. *Chin J Endemiol* 26: 505-507.
- Wang Y, Guan Z, Xiao K. 1997. [Changes of coenzyme Q content in brain tissues of rats with fluorosis]. *Chin J Prev Med* 31: 330-333.
- Wang Y, Dong Y, Wei N, Guan Z. 2015. [Influence of chronic fluorosis on expression of quinone oxidoreductase-1 and heme oxygenase-1 in rat brains]. *Chin J Endemiol* 34: 250-253.
- Wedzisz A, Cieciora J. 1988. Effect of small sodium fluoride feed supplements on the serum thyroid hormone content of rats. *Bromatol Chem Toksykol* 21: 174-175.
- Wei N, Dong YT, Deng J, Wang Y, Qi XL, Yu WF, Xiao Y, Zhou JJ, Guan ZZ. 2018. Changed expressions of N-methyl-d-aspartate receptors in the brains of rats and primary neurons exposed to high level of fluoride. *J Trace Elem Med Biol* 45: 31-40.
- Yan N, Liu Y, Liu S, Cao S, Wang F, Wang Z, Xi S. 2016. Fluoride-induced neuron apoptosis and expressions of inflammatory factors by activating microglia in rat brain. *Mol Neurobiol* 53: 4449-4460.

- Yang H, Xing R, Liu S, Yu H, Li P. 2016. Gamma-Aminobutyric acid ameliorates fluoride-induced hypothyroidism in male Kunming mice. *Life Sci* 146: 1-7.
- Yang H, Xing R, Liu S, Yu H, Li P. 2019. Analysis of the protective effects of gamma-aminobutyric acid during fluoride-induced hypothyroidism in male Kunming mice. *Pharm Biol* 57(1): 29-37.
- Yang M, Ren Z, Zhou B, Guan Z, Yu W. 2017. [Expression of endonuclease G in the brain tissue of rats with chronic fluorosis]. *Chin J Endemiol* 36: 327-332.
- Yuan SD, Xie QW, Lu FY. 1993. Changes of serotonin content and turnover rate in hypothalamus of female rat during fluorosis. *Fluoride* 26: 57-60.
- Zhai JX, Guo ZY, Hu CL, Wang QN, Zhu QX. 2003. [Studies on fluoride concentration and cholinesterase activity in rat hippocampus]. *Chin J Ind Hyg Occup Dis* 21: 102-104.
- Zhan CW, Huo DJ. 1988. Ultrastructural findings in liver, kidneys, thyroid-gland and cardiac-muscle of rabbits following sodium-fluoride administration. *Fluoride* 21: 32-38.
- Zhan XA, Xu ZR, Li JX, Wang M. 2005. Effects of fluorosis on lipid peroxidation and antioxidant systems in young pigs. *Fluoride* 38: 157-161.
- Zhan XA, Li JX, Wang M, Xu ZR. 2006. Effects of fluoride on growth and thyroid function in young pigs. *Fluoride* 39: 95-100.
- Zhang KL, Lou DD, Liu YF, Qin SL, Guan ZZ. 2012. [Changes of P-glycoprotein and nuclear factor κ B in the cerebral cortex of rat with chronic fluorosis]. *Chin J Endemiol* 31: 613-616.
- Zhang KL, Lou DD, Guan ZZ. 2013. [Expression of receptor for advanced glycation endproducts and nuclear factor κ B in brain hippocampus of rat with chronic fluorosis]. *Chin J Endemiol* 32: 625-628.
- Zhang WD, Zhang Y, Liu GY, Jiang P, Chai CY. 2008. [Effects of fluoride on ultrastructure of thyroids in rats]. *Chin J Endemiol* 27: 622-624.
- Zhang ZG, Wang XY, Nian WW, Liao QX, Zhang R, Ouyang W. 2017. Effects of calcium on drinking fluorosis-induced hippocampal synaptic plasticity impairment in the offspring of rats. *Transl Neurosci* 8: 191-200.
- Zhao W, Zhu H, Yu Z, Aoki K, Misumi J, Zhang X. 1998. Long-term effects of various iodine and fluorine doses on the thyroid and fluorosis in mice. *Endocr Regul* 32: 63-70.
- Zhao WY. 1988. [A preliminary study of the interaction of iodine and fluoride in experimental iodine goiter and fluorosis]. *Chin J Prev Med* 22: 146-148.
- Zhao XL, Gao WH, Zhao ZL. 1994. [Effects of sodium fluoride on the activity of $\text{Ca}^{2+}\text{Mg}^{2+}$ -ATPase in synaptic membrane in rat brain]. *Chin J Prev Med* 28: 264-266.
- Zhavoronkov AA, Polyakova GA. 1973. Morphological and functional state of the hypothalamo-hypophyseal neurosecretory system in experimental fluorosis. *Bull Exp Biol Med* 75: 194-196.
- Zhou B, Luo G, Wang C, Niu R, Wang J. 2014. Effects of fluoride on expression of cytokines in the hippocampus of adult rats. *Fluoride* 47: 191-198.

In Vitro Experimental Studies

As described in [Figure 4](#), 60 in vitro experimental studies were included; however, data extraction was not conducted on in vitro studies. Therefore, in vitro experimental studies are not available in HAWC with the exception of in vitro studies that also reported in vivo non-human animal data that meet the relevant criteria for being made available in HAWC. The following lists of references are organized as studies that are available in HAWC (n = 6) followed by studies that are not available in HAWC (n = 54).

Studies Available in HAWC

- Chen J, Niu Q, Xia T, Zhou G, Li P, Zhao Q, Xu C, Dong L, Zhang S, Wang A. 2018. ERK1/2-mediated disruption of BDNF-TrkB signaling causes synaptic impairment contributing to fluoride-induced developmental neurotoxicity. *Toxicology* 410: 222-230.
- Niu Q, Chen J, Xia T, Li P, Zhou G, Xu C, Zhao Q, Dong L, Zhang S, Wang A. 2018. Excessive ER stress and the resulting autophagic flux dysfunction contribute to fluoride-induced neurotoxicity. *Environ Pollut* 233: 889-899.
- Shan KR, Qi XL, Long YG, Nordberg A, Guan ZZ. 2004. Decreased nicotinic receptors in PC12 cells and rat brains influenced by fluoride toxicity: A mechanism relating to a damage at the level in post-transcription of the receptor genes. *Toxicology* 200: 169-177.
- Zhang KL, Lou DD, Guan ZZ. 2015. Activation of the AGE/RAGE system in the brains of rats and in SH-SY5Y cells exposed to high level of fluoride might connect to oxidative stress. *Neurotoxicol Teratol* 48: 49-55.
- Zhao Q, Niu Q, Chen J, Xia T, Zhou G, Li P, Dong L, Xu C, Tian Z, Luo C, Liu L, Zhang S, Wang A. 2019. Roles of mitochondrial fission inhibition in developmental fluoride neurotoxicity: Mechanisms of action in vitro and associations with cognition in rats and children. *Arch Toxicol* 93(3): 709-726.
- Zhao XL, Wu JH. 1998. Actions of sodium fluoride on acetylcholinesterase activities in rats. *Biomed Environ Sci* 11: 1-6.

Studies Not Available in HAWC

- Ardelean I, Racoveanu N, Manescu S, Lupulescu A, Diaconescu M, Ghelerter L. 1964. Experimental investigations concerning the effect of fluorine on the thyroid gland. *Rum Med Rev* 8: 17-20.
- Chen J, Chen X, Yang K. 2000. [Effects of selenium and zinc on the DNA damage caused by fluoride in pallium neural cells of rats]. *J Hyg Res* 29: 216-217.
- Chen L, Ning H, Yin Z, Song X, Feng Y, Qin H, Li Y, Wang J, Ge Y, Wang W. 2017. The effects of fluoride on neuronal function occurs via cytoskeleton damage and decreased signal transmission. *Chemosphere* 185: 589-594.
- Chen R, Zhao LD, Liu H, Li HH, Ren C, Zhang P, Guo KT, Zhang HX, Geng DQ, Zhang CY. 2017. Fluoride induces neuroinflammation and alters Wnt signaling pathway in BV2 microglial cells. *Inflammation* 40: 1123-1130.
- Cheng TJ, Chen TM, Chen CH, Lai YK. 1998. Induction of stress response and differential expression of 70 kDa stress proteins by sodium fluoride in HeLa and rat brain tumor 9L cells. *J Cell Biochem* 69: 221-231.
- Deng MF, Zhu D, Liu YP, He WW, Gui CZ, Guan ZZ. 2018. Attenuation by 7-nitroindazole of fluoride-induced toxicity in SH-SY5Y cells exposed to high fluoride: Effects on nitric oxide, nitric oxide synthetase activity, nNOS, and apoptosis. *Fluoride* 51(4): 328-339.

- Flores-Mendez M, Ramirez D, Alamillo N, Hernandez-Kelly LC, Del Razo LM, Ortega A. 2014. Fluoride exposure regulates the elongation phase of protein synthesis in cultured Bergmann glia cells. *Toxicol Lett* 229: 126-133.
- Gao Q, Liu YH, Guan ZZ. 2008. Oxidative stress might be a mechanism connected with the decreased $\alpha 7$ nicotinic receptor influenced by high-concentration of fluoride in SH-SY5Y neuroblastoma cells. *Toxicol In Vitro* 22: 837-843.
- Goschorska M, Gutowska I, Baranowska-Bosiacka I, Piotrowska K, Metryka E, Safranow K, Chlubek D. 2018. Influence of acetylcholinesterase inhibitors used in Alzheimer's Disease treatment on the activity of antioxidant enzymes and the concentration of glutathione in THP-1 macrophages under fluoride-induced oxidative stress. *Int J Environ Res Pub Health* 16(1).
- Guan ZZ, Shan KR, Xiu J, Long YG. 2005. [Fluorosis on expression of nicotinic acetylcholine receptors in protein and gene levels in human SH-SY5Y neuroblastoma cells]. *Chin J Prev Med* 39: 26-29.
- Guan ZZ, Shan KR, Wang YN, Dallner G. 2006. [Changes of lipids and nicotinic receptors in rat brains and pheochromocytoma with fluorosis]. *Chin J Endemiol* 25: 121-124.
- Haojun Z, Yaoling W, Ke Z, Jin L, Junling W. 2012. Effects of NaF on the expression of intracellular Ca^{2+} fluxes and apoptosis and the antagonism of taurine in murine neuron. *Toxicol Mech Methods* 22: 305-308.
- Hong-Liang L, Qiang Z, Yu-Shan C, Lei Z, Gang F, Chang-Chun H, Liang Z, Aiguo W. 2014. Fluoride-induced thyroid cell apoptosis. *Fluoride* 47: 161-169.
- Inkielewicz-Stepniak I, Radomski MW, Wozniak M. 2012. Fisetin prevents fluoride- and dexamethasone-induced oxidative damage in osteoblast and hippocampal cells. *Food Chem Toxicol* 50: 583-589.
- Jin TX, Guan ZZ, Zhang H. 2011. [The effect of fluoride on α subunit of calcium/calmodulin-dependent protein kinase-II mRNA and protein expression in central nervous system]. *Chin J Endemiol* 30: 247-250.
- Kariya T, Kotani M, Field JB. 1974. Effects of sodium fluoride and other metabolic inhibitors on basal and TSH stimulated cyclic AMP and thyroid metabolism. *Metab Clin Exper* 23: 967-973.
- Ke L, Zheng X, Sun Y, Ouyang W, Zhang Z. 2016. Effects of sodium fluoride on lipid peroxidation and PARP, XBP-1 expression in PC12 cell. *Biol Trace Elem Res* 173: 161-167.
- Lee J, Han YE, Favorov O, Tommerdahl M, Whitsel B, Lee CJ. 2016. Fluoride induces a volume reduction in CA1 hippocampal slices via MAP kinase pathway through volume regulated anion channels. *Exp Neurobiol* 25: 72-78.
- Levesque L, Mizzen CA, McLachlan DR, Fraser PE. 2000. Ligand specific effects on aluminum incorporation and toxicity in neurons and astrocytes. *Brain Res* 877: 191-202.
- Li H, Gao MT, Xu KY, Wang CY. 2007. Effect of sodium fluoride on the primary porcine thyroid cells and thyroid peroxidase activity. *J Clin Rehabil Tissue Eng Res* 11: 7425-7428.
- Li H, Gao MT, Xu KY, Cui MY, Dai X. 2008. [Effect of fluoride on thyroid functioning in primary porcine thyrocyte]. *Chin J Endemiol* 27: 38-40.
- Li H, Huang H, Xu Y, Gao Y, Liu Z. 2010. [Toxic effects of fluoride on rat cerebral cortex astrocytes in vitro]. *J Hyg Res* 39: 86-88.

This DRAFT Monograph is distributed solely for the purpose of pre-dissemination peer review and does not represent and should not be construed to represent any NTP determination or policy.

- Liu H, Zeng Q, Cui Y, Yu L, Zhao L, Hou C, Zhang S, Zhang L, Fu G, Liu Y, Jiang C, Chen X, Wang A. 2014. The effects and underlying mechanism of excessive iodide on excessive fluoride-induced thyroid cytotoxicity. *Environ Toxicol Pharmacol* 38: 332-340.
- Liu HL, Zeng Q, Cui YS, Zhao L, Zhang L, Fu G, Hou CC, Zhang S, Yu LY, Jiang CY, Wang ZL, Chen XM, Wang AG. 2014. The role of the IRE1 pathway in excessive iodide- and/or fluoride-induced apoptosis in Nthy-ori 3-1 cells in vitro. *Toxicol Lett* 224: 341-348.
- Liu YJ, Guan ZZ, Gao Q, Pei JJ. 2011. Increased level of apoptosis in rat brains and SH-SY5Y cells exposed to excessive fluoride-A mechanism connected with activating JNK phosphorylation. *Toxicol Lett* 204: 183-189.
- Liu Y, Gao Q, Tang Z, Zhang X, Guan Z. 2015. [The expression and correlation between neural nicotinic acetylcholine receptor subunit $\alpha 3$ and mitogen-activated protein kinase cell signaling transduction pathway in human neuroblastoma cell line SH-SY5Y overexposed to fluoride]. *Chin J Endemiol* 34: 553-558.
- Madaoui S, Rappaport L, Nunez J. 1974. Prostaglandins and in vitro TSH-dependent iodide binding by rat thyroid glands. *Biochimie* 56: 109-113.
- Nakagawa-Yagi Y, Saito Y, Kitoh N, Ogane N, Fujisawa E, Nakamura H. 1993. Fluoride causes suppression of neurite outgrowth in human neuroblastoma via an influx of extracellular calcium. *Biochem Biophys Res Commun* 191: 727-736.
- Ong J, Kerr DIB. 1995. Interactions of N-ethylmaleimide and aluminium fluoride with GABA(B) receptor function in rat neocortical slices. *Eur J Pharmacol* 287: 197-200.
- Pastan I, Macchia V, Katzen R. 1968. Effect of fluoride on the metabolic activity of thyroid slices. *Endocrinology* 83: 157-160.
- Rubakhova VM. 1977. [Effect of serotonin and sodium fluoride on visceral nerve conductors]. *Vyestsi Akademii Navuk BSSR Syeryya Biyalahichnykh Navuk* 1: 117-119.
- Shayiq RM, Raza H, Kidwai AM. 1986. Fluoride and lipid peroxidation a comparative study in different rat tissues. *Bull Environ Contam Toxicol* 37: 70-76.
- Shuhua X, Ziyu L, Ling Y, Fei W, Sun G. 2012. A role of fluoride on free radical generation and oxidative stress in BV-2 microglia cells. *Mediators Inflamm* 2012: 1-8.
- Singh P, Das TK. 2019. Ultrastructural localization of 4-hydroxynonenal adducts in fluoride-exposed cells: Protective role of dietary antioxidants. *Fluoride* 52(1): 49-58.
- Taylor P. 1972. Comparison of the effects of various agents on thyroidal adenyl cyclase activity with their effects on thyroid hormone release. *J Endocrinol* 54: 137-145.
- Tu W, Zhang Q, Liu Y, Han LY, Wang Q, Chen PP, Zhang S, Wang AG, Zhou X. 2018. Fluoride induces apoptosis via inhibiting SIRT1 activity to activate mitochondrial p53 pathway in human neuroblastoma SH-SY5Y cells. *Toxicol Appl Pharmacol* 347: 60-69.
- van der Voet GB, Schijns O, de Wolff FA. 1999. Fluoride enhances the effect of aluminium chloride on interconnections between aggregates of hippocampal neurons. *Arch Physiol Biochem* 107: 15-21.
- Wang JL. 2007. [Effect of fluoride on the intracellular Ca^{2+} in neurons of mice]. *Chin J Endemiol* 26: 505-507.


This DRAFT Monograph is distributed solely for the purpose of pre-dissemination peer review and does not represent and should not be construed to represent any NTP determination or policy.

- Wang J, Gao Y, Cheng X, Yang J, Zhao Y, Xu H, Zhu Y, Yan Z, Manthari RK, Mehdi OM, Wang J. 2019. GSTO1 acts as a mediator in sodium fluoride-induced alterations of learning and memory related factors expressions in the hippocampus cell line. *Chemosphere* 226: 201-209.
- Wei N, Dong YT, Deng J, Wang Y, Qi XL, Yu WF, Xiao Y, Zhou JJ, Guan ZZ. 2018. Changed expressions of N-methyl-d-aspartate receptors in the brains of rats and primary neurons exposed to high level of fluoride. *J Trace Elem Med Biol* 45: 31-40.
- Willems CB-V, Sande J, Dumont JE. 1972. Inhibition of thyroid secretion by sodium fluoride in vitro. *Biochim Biophys Acta* 264: 197-204.
- Woodward JJ, Harms J. 1992. Potentiation of N-methyl-D-aspartate-stimulated dopamine release from rat brain slices by aluminum fluoride and carbachol. *J Neurochem* 58: 1547-1554.
- Wu J, Cheng M, Liu Q, Yang J, Wu S, Lu X, Jin C, Ma H, Cai Y. 2015. Protective role of tert-butylhydroquinone against sodium fluoride-induced oxidative stress and apoptosis in PC12 cells. *Cell Mol Neurobiol* 35: 1017-1025.
- Xia T, Zhang M, He WH, He P, Wang AG. 2007. [Effects of fluoride on neural cell adhesion molecules mRNA and protein expression levels in primary rat hippocampal neurons]. *Chin J Prev Med* 41: 475-478.
- Xu B, Xu Z, Xia T, He P, Gao P, He W, Zhang M, Guo L, Niu Q, Wang A. 2011. Effects of the Fas/Fas-L pathway on fluoride-induced apoptosis in SH-SY5Y cells. *Environ Toxicol* 26: 86-92.
- Xu Z, Xu B, Xia T, He W, Gao P, Guo L, Wang Z, Niu Q, Wang A. 2013. Relationship between intracellular Ca²⁺ and ROS during fluoride-induced injury in SH-SY5Y cells. *Environ Toxicol* 28: 307-312.
- Yamashita K, Field JB. 1972. Elevation of cyclic guanosine 3,5; monophosphate levels in dog thyroid slices caused by acetylcholine and sodium fluoride. *J Biol Chem* 247: 7062-7066.
- Yan L, Liu S, Wang C, Wang F, Song Y, Yan N, Xi S, Liu Z, Sun G. 2013. JNK and NADPH oxidase involved in fluoride-induced oxidative stress in BV-2 microglia cells. *Mediators Inflamm* 2013: 895-975.
- Zhang CY, Chen R, Wang F, Ren C, Zhang P, Li Q, Li HH, Guo KT, Geng DQ, Liu CF. 2016. EGb-761 attenuates the anti-proliferative activity of fluoride via DDK1 in PC-12 cells. *Neurochem Res* 42(2): 606-614.
- Zhang M, Wang A, He W, He P, Xu B, Xia T, Chen X, Yang K. 2007. Effects of fluoride on the expression of NCAM, oxidative stress, and apoptosis in primary cultured hippocampal neurons. *Toxicology* 236: 208-216.
- Zhang M, Wang A, Xia T, He P. 2008. Effects of fluoride on DNA damage, S-phase cell-cycle arrest and the expression of NF-kappaB in primary cultured rat hippocampal neurons. *Toxicol Lett* 179: 1-5.
- Zhang S, Zheng X, Sun Y, Wang Y, Zhang Z. 2015. Alterations in oxidative stress and apoptosis in cultured PC12 cells exposed to fluoride. *Fluoride* 48: 213-222.
- Zhao L, Xiao Y, Deng CM, Tan LC, Guan ZZ. 2016. Protective effect of lovastatin on neurotoxicity of excessive fluoride in primary hippocampal neurons. *Fluoride* 49: 36-46.
- Zhao XL, Gao WH, Zhao ZL. 1994. [Effects of sodium fluoride on the activity of Ca²⁺Mg(2+)-ATPase in synaptic membrane in rat brain]. *Chin J Prev Med* 28: 264-266.

Appendix 3. Risk-of-bias Figures


Studies in Humans

Figure A3-1. Risk-of-bias Heatmap for Lower Risk-of-bias Human Neurodevelopmental or Cognitive Studies Following Fluoride Exposure

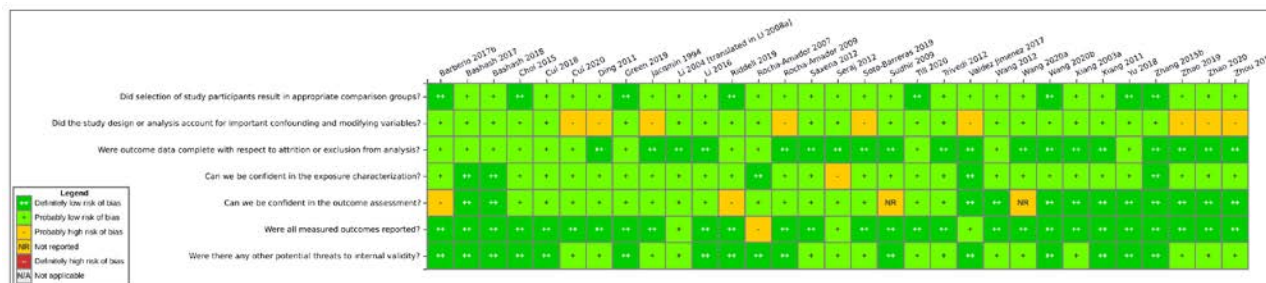


Interactive figure and additional study details in HAWC [here](#).

Figure A3-2. Risk-of-bias Bar Chart for Lower Risk-of-bias Human Neurodevelopmental or Cognitive Studies Following Fluoride Exposure

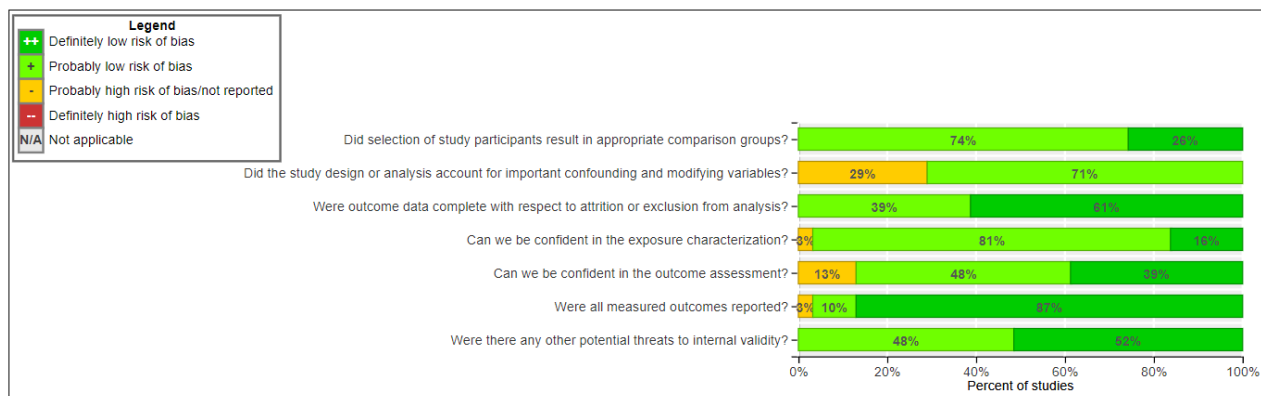

Interactive figure and additional study details in HAWC [here](#).


Figure A3-3. Risk-of-bias Heatmap for Higher Risk-of-bias Human Neurodevelopmental or Cognitive Studies Following Fluoride Exposure

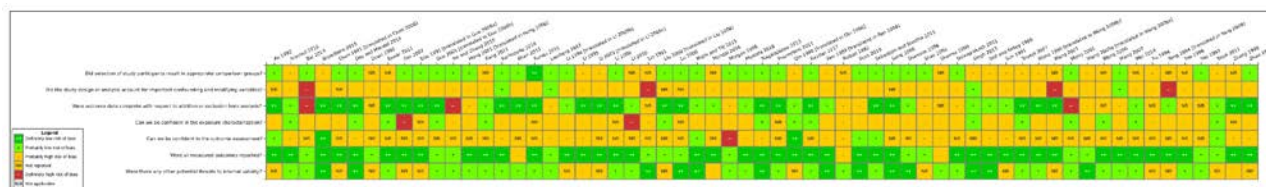

Interactive figure and additional study details in HAWC [here](#).


This DRAFT Monograph is distributed solely for the purpose of pre-dissemination peer review and does not represent and should not be construed to represent any NTP determination or policy.

Figure A3-4. Risk-of-bias Bar Chart for Higher Risk-of-bias Human Neurodevelopmental or Cognitive Studies Following Fluoride Exposure

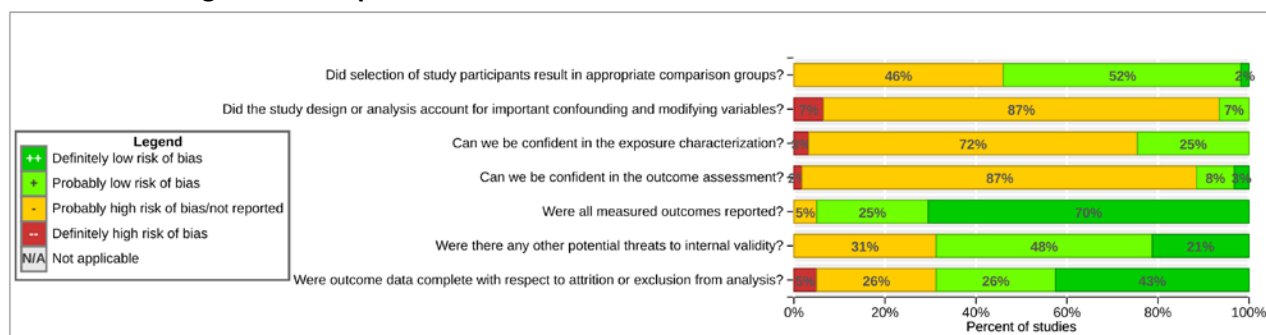


Interactive figure and additional study details in HAWC [here](#).

Figure A3-5. Risk-of-bias Heatmap for Lower Risk-of-bias Human Mechanistic Studies Following Fluoride Exposure

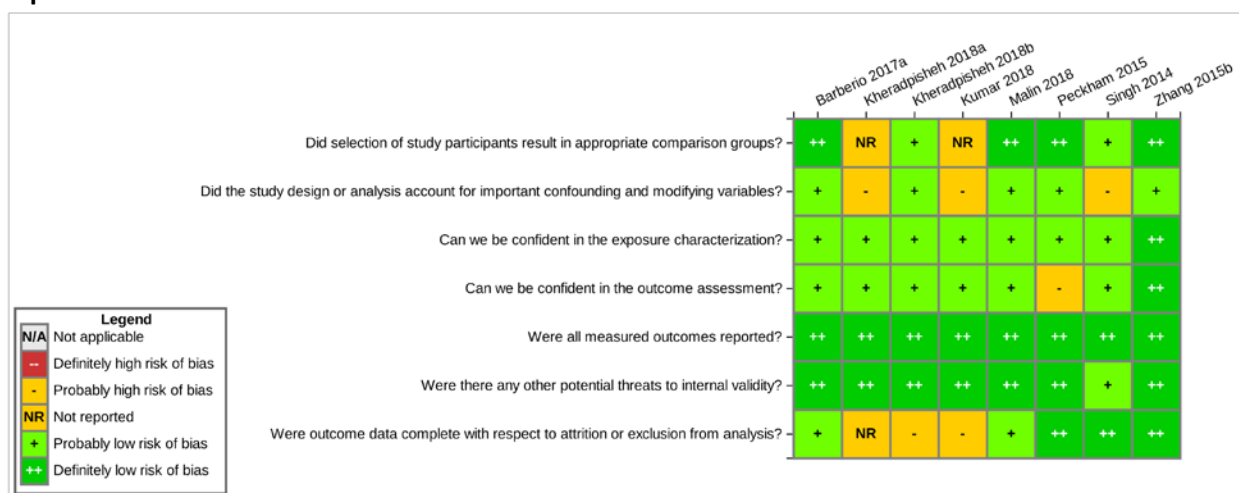


Interactive figure and additional study details in HAWC [here](#).

Figure A3-6. Risk-of-bias Bar Chart for Lower Risk-of-bias Human Mechanistic Studies Following Fluoride Exposure

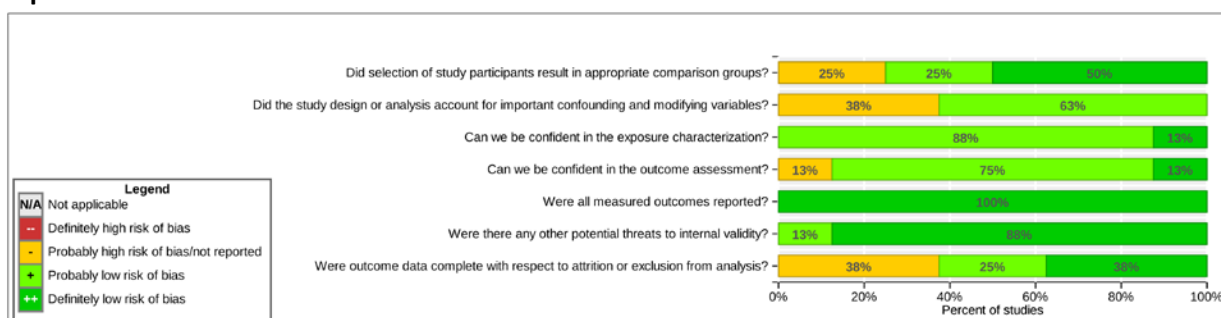


Interactive figure and additional study details in HAWC [here](#).

Figure A3-7. Risk-of-bias Heatmap for Higher Risk-of-bias Human Mechanistic Studies Following Fluoride Exposure

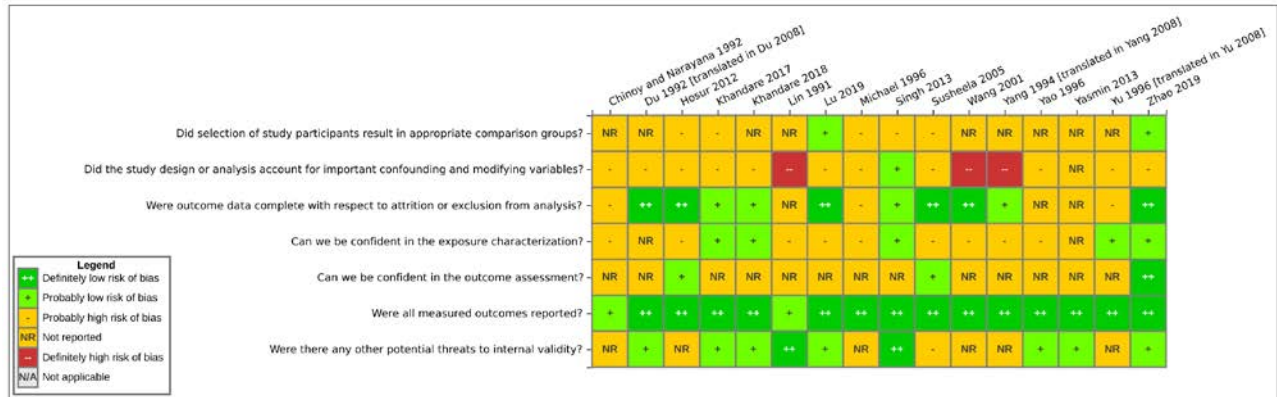

Interactive figure and additional study details in HAWC [here](#).

Figure A3-8. Risk-of-bias Bar Chart for Higher Risk-of-bias Human Mechanistic Studies Following Fluoride Exposure

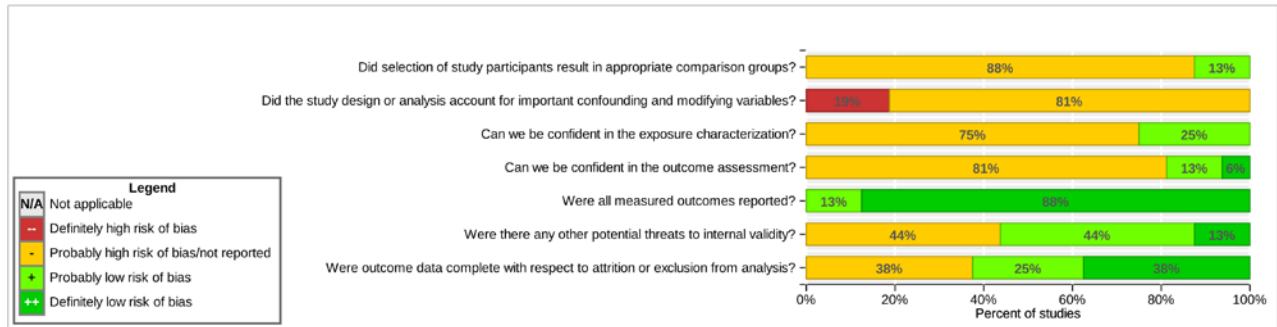

Interactive figure and additional study details in HAWC [here](#).


Studies in Non-human Animals

Figure A3-9. Risk-of-bias Heatmap for New Developmental Animal Learning and Memory Studies Following Fluoride Exposure




Interactive figure and additional study details in HAWC [here](#).

Figure A3-10. Risk-of-bias Bar Chart for New Developmental Animal Learning and Memory Studies Following Fluoride Exposure

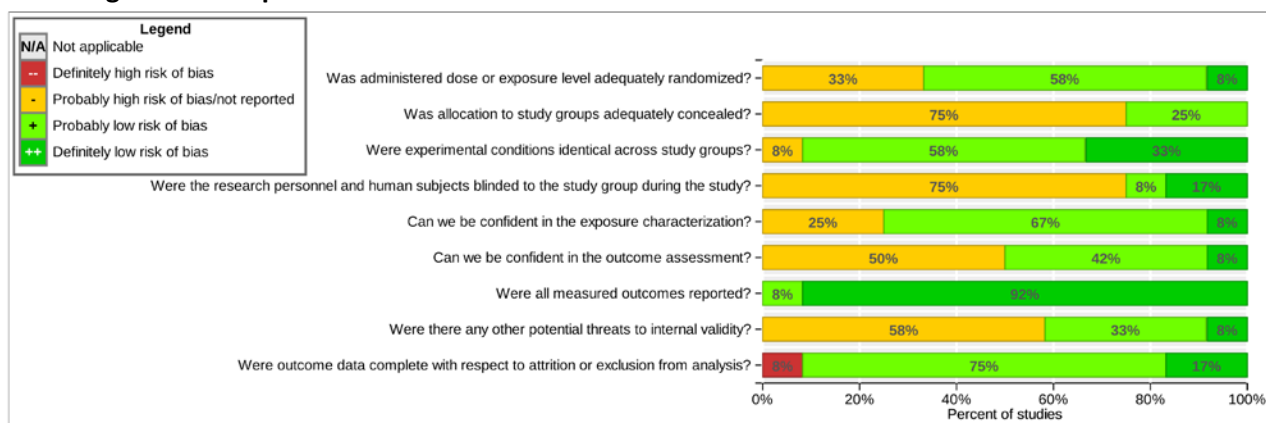


Interactive figure and additional study details in HAWC [here](#).

Figure A3-11. Risk-of-bias Heatmap for New Adult Animal Learning and Memory Studies Following Fluoride Exposure

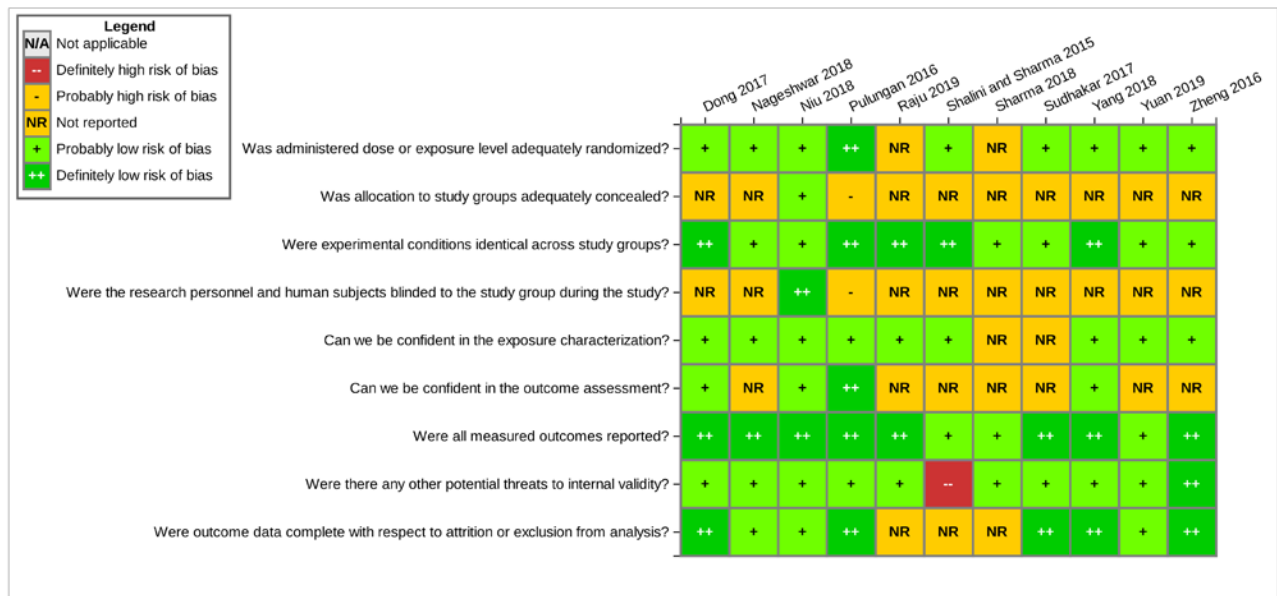


Interactive figure and additional study details in HAWC [here](#).

Figure A3-12. Risk-of-bias Bar Chart for New Adult Animal Learning and Memory Studies Following Fluoride Exposure

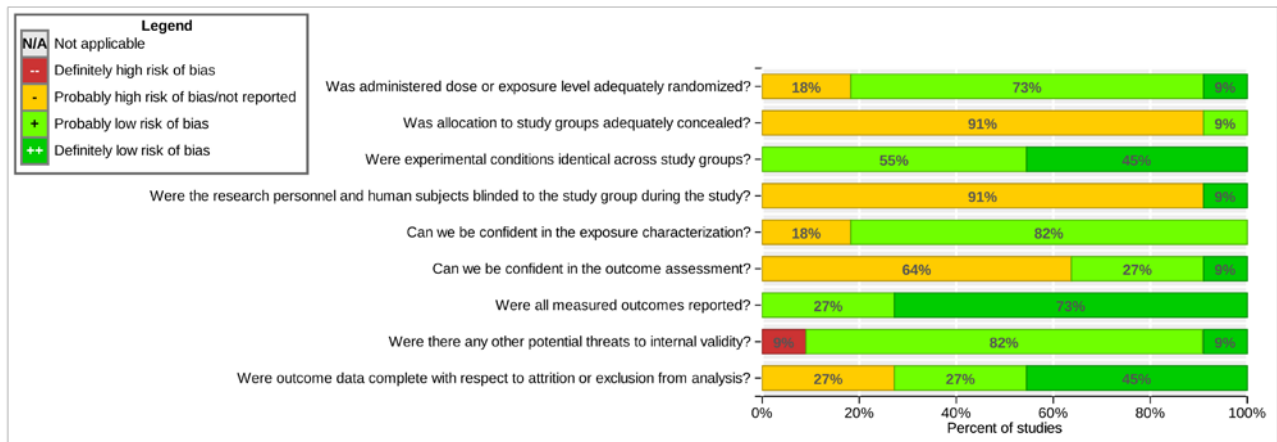


Interactive figure and additional study details in HAWC [here](#).

Figure A3-13. Risk-of-bias Heatmap for Lower Risk-of-bias Animal Biochemical Studies Following Fluoride Exposure

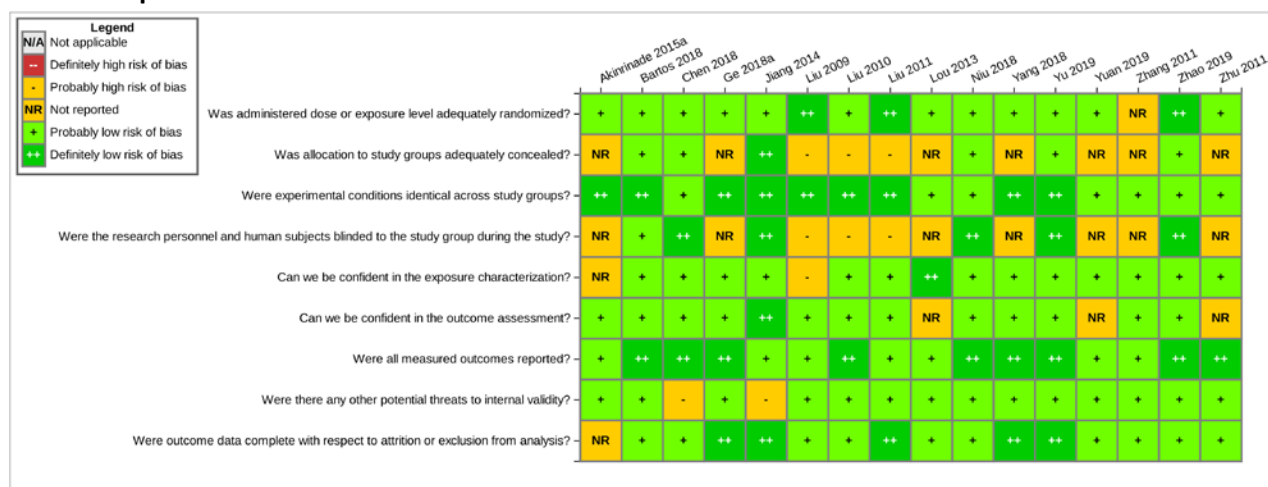


Interactive figure and additional study details in HAWC [here](#).

Figure A3-14. Risk-of-bias Bar Chart for Lower Risk-of-bias Animal Biochemical Studies Following Fluoride Exposure

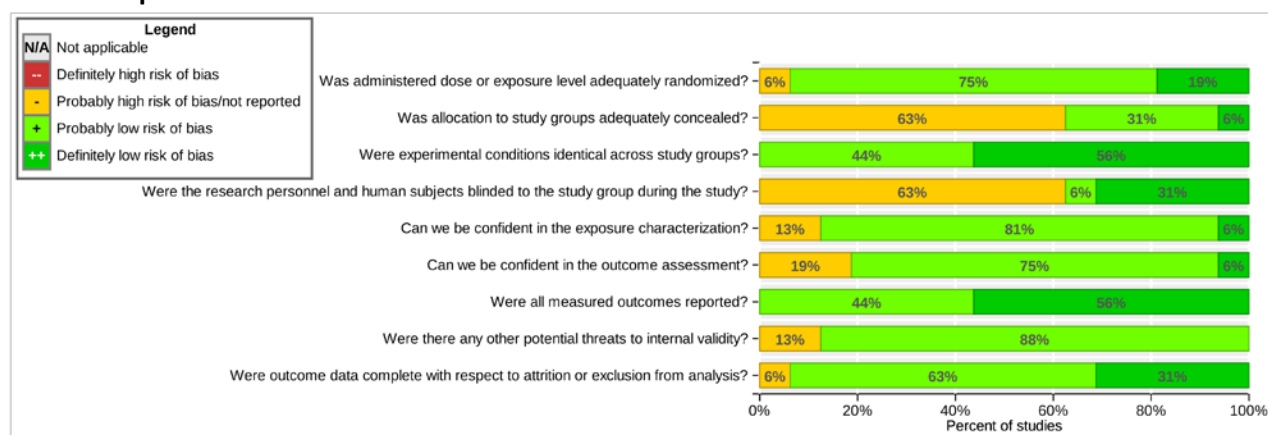


Interactive figure and additional study details in HAWC [here](#).

Figure A3-15. Risk-of-bias Heatmap for Higher Risk-of-bias Animal Biochemical Studies Following Fluoride Exposure

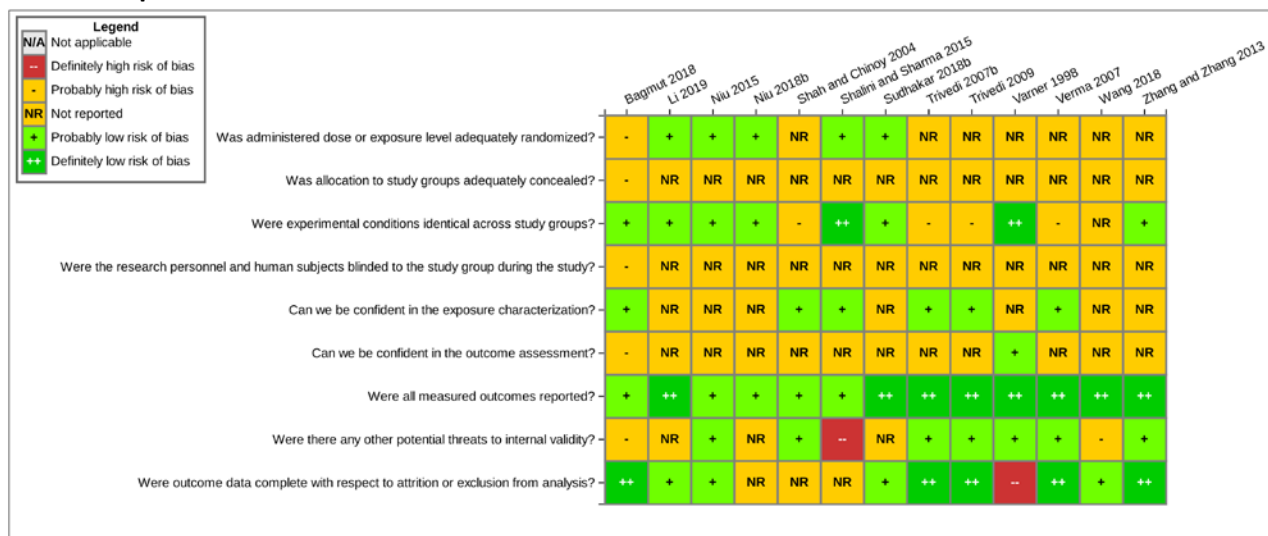


Interactive figure and additional study details in HAWC [here](#).

Figure A3-16. Risk-of-bias Bar Chart for Higher Risk-of-bias Animal Biochemical Studies Following Fluoride Exposure

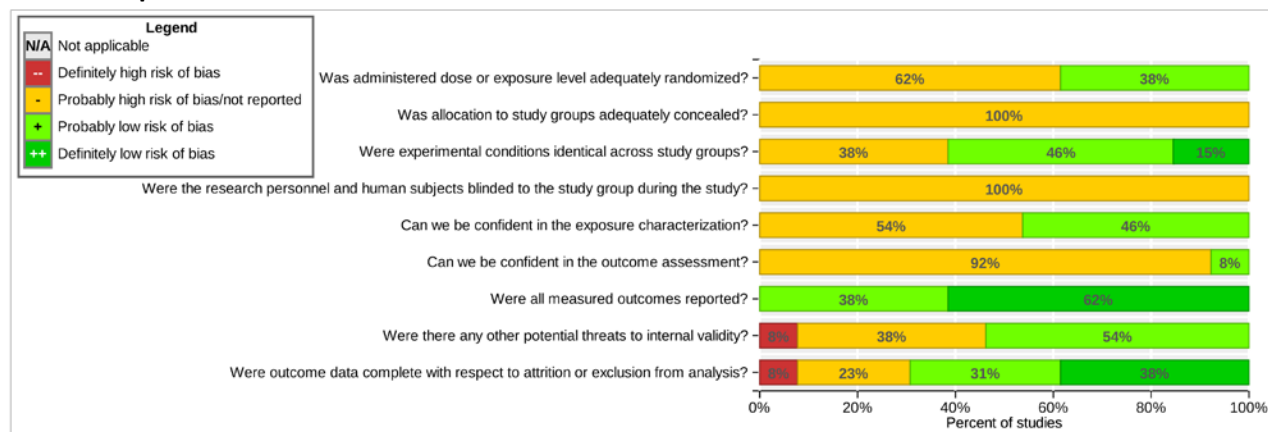


Interactive figure and additional study details in HAWC [here](#).

Figure A3-17. Risk-of-bias Heatmap for Lower Risk-of-bias Animal Neurotransmission Studies Following Fluoride Exposure

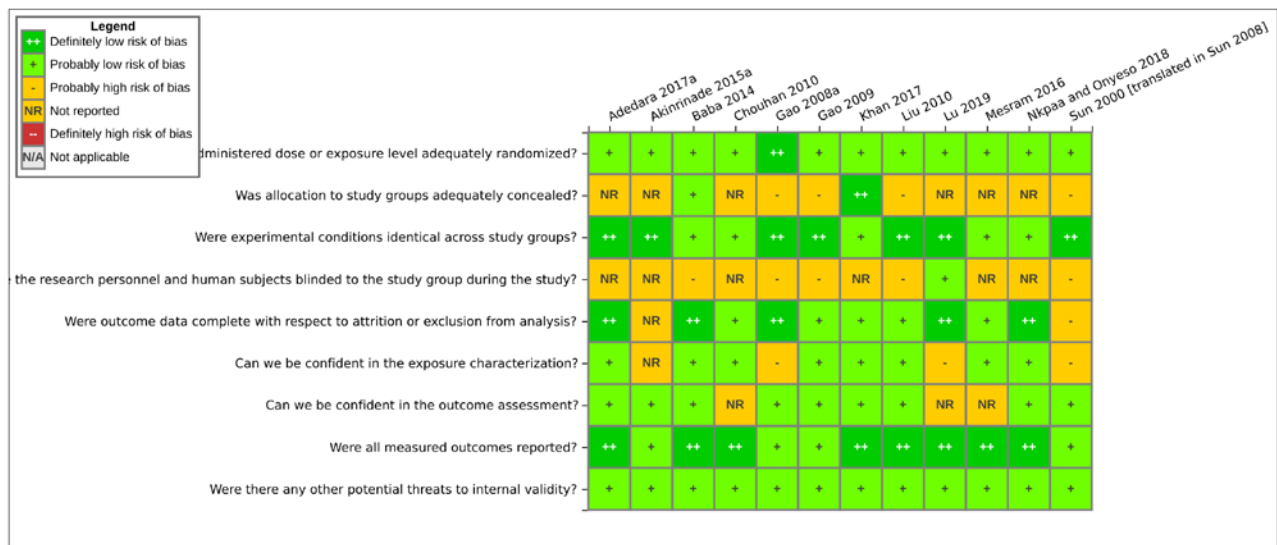

Interactive figure and additional study details in HAWC [here](#).

Figure A3-18. Risk-of-bias Bar Chart for Lower Risk-of-bias Animal Neurotransmission Studies Following Fluoride Exposure

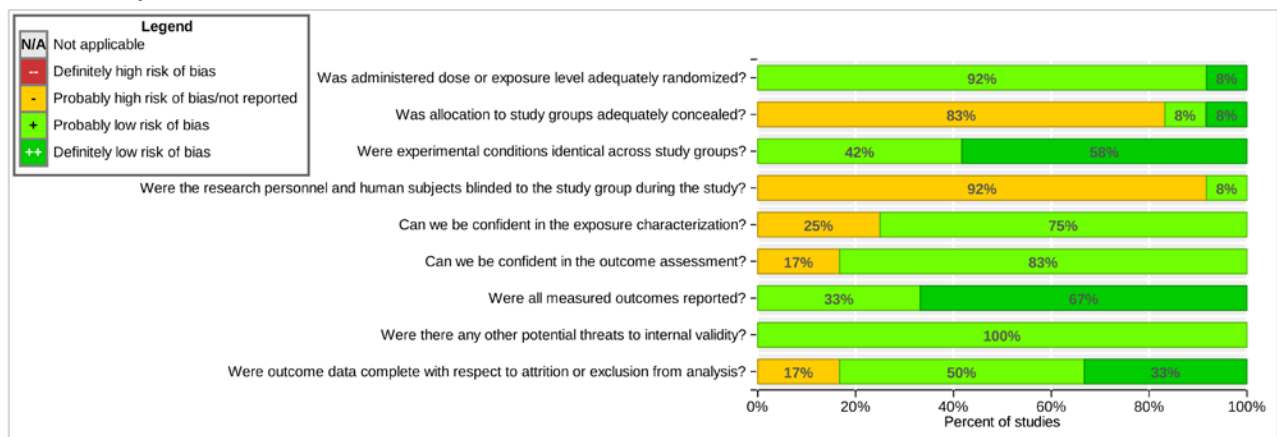


Interactive figure and additional study details in HAWC [here](#).

Figure A3-19. Risk-of-bias Heatmap for Higher Risk-of-bias Animal Neurotransmission Studies Following Fluoride Exposure




Interactive figure and additional study details in HAWC [here](#).

Figure A3-20. Risk-of-bias Bar Chart for Higher Risk-of-bias Animal Neurotransmission Studies Following Fluoride Exposure

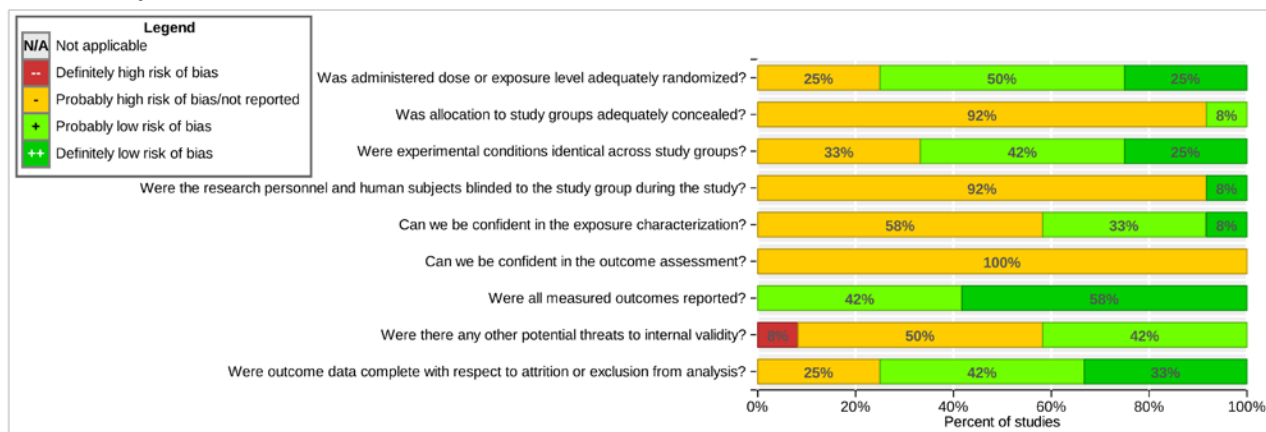


Interactive figure and additional study details in HAWC [here](#).

Figure A3-21. Risk-of-bias Heatmap for Lower Risk-of-bias Animal Oxidative Stress Studies Following Fluoride Exposure

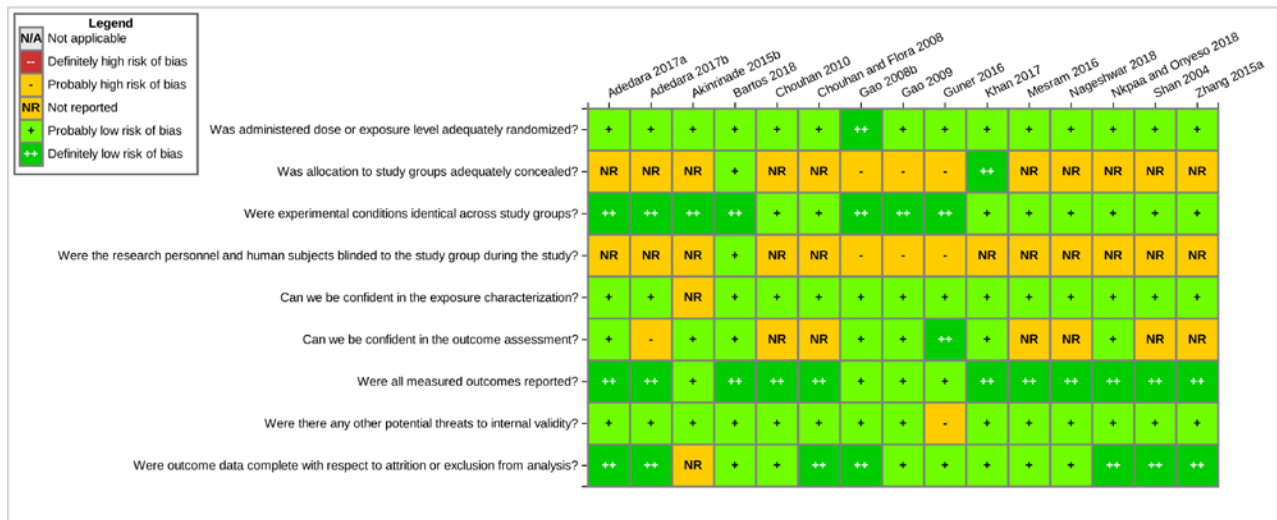

Interactive figure and additional study details in HAWC [here](#).

Figure A3-22. Risk-of-bias Bar Chart for Lower Risk-of-bias Animal Oxidative Stress Studies Following Fluoride Exposure

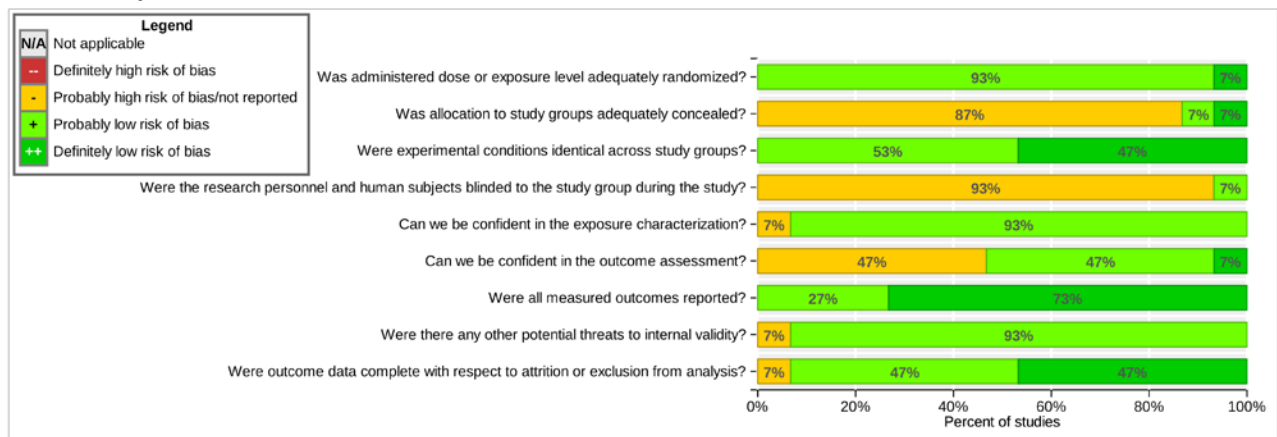


Interactive figure and additional study details in HAWC [here](#).

Figure A3-23. Risk-of-bias Heatmap for Higher Risk-of-bias Animal Oxidative Stress Studies Following Fluoride Exposure




Interactive figure and additional study details in HAWC [here](#).

Figure A3-24. Risk-of-bias Bar Chart for Higher Risk-of-bias Animal Oxidative Stress Studies Following Fluoride Exposure

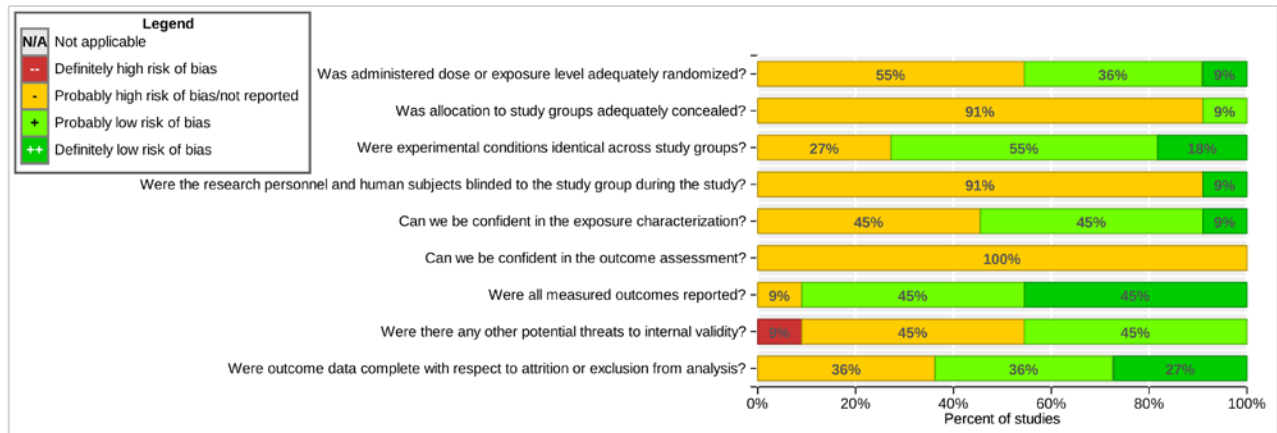


Interactive figure and additional study details in HAWC [here](#).

Figure A3-25. Risk-of-bias Heatmap for Lower Risk-of-bias Animal Histopathology Studies Following Fluoride Exposure

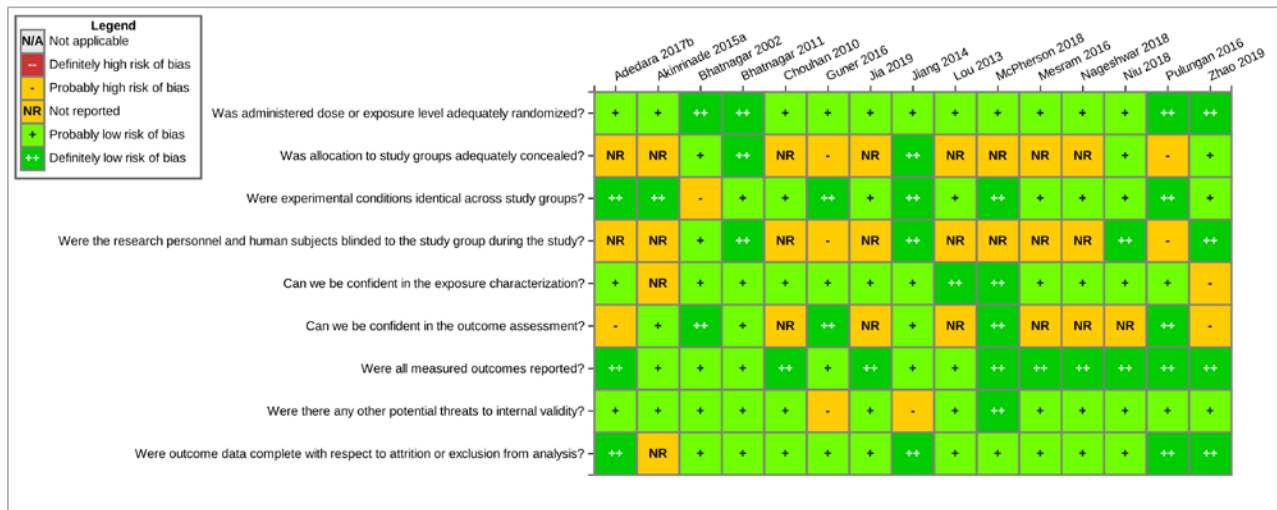


Interactive figure and additional study details in HAWC [here](#).

Figure A3-26. Risk-of-bias Bar Chart for Lower Risk-of-bias Animal Histopathology Studies Following Fluoride Exposure

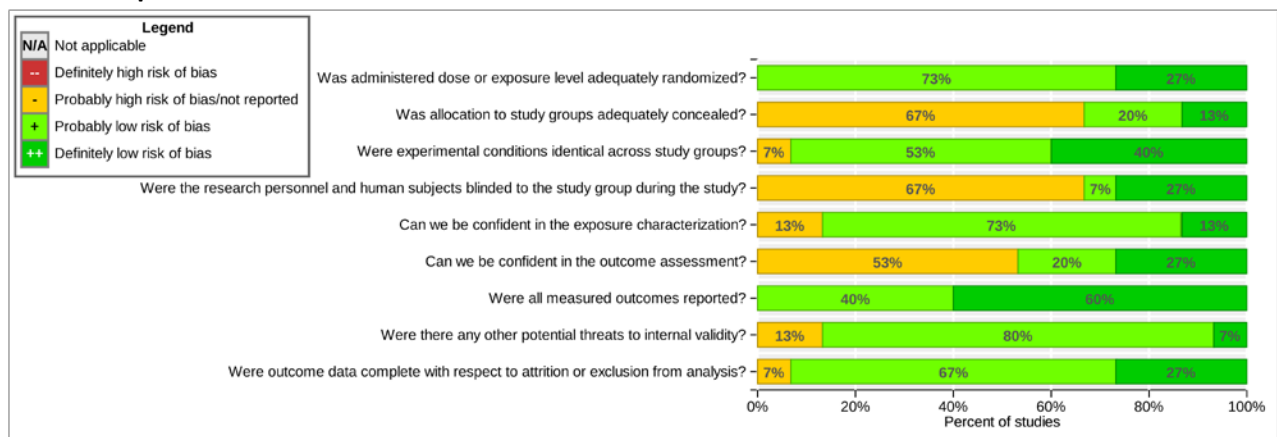


Interactive figure and additional study details in HAWC [here](#).

Figure A3-27. Risk-of-bias Heatmap for Higher Risk-of-bias Animal Histopathology Studies Following Fluoride Exposure

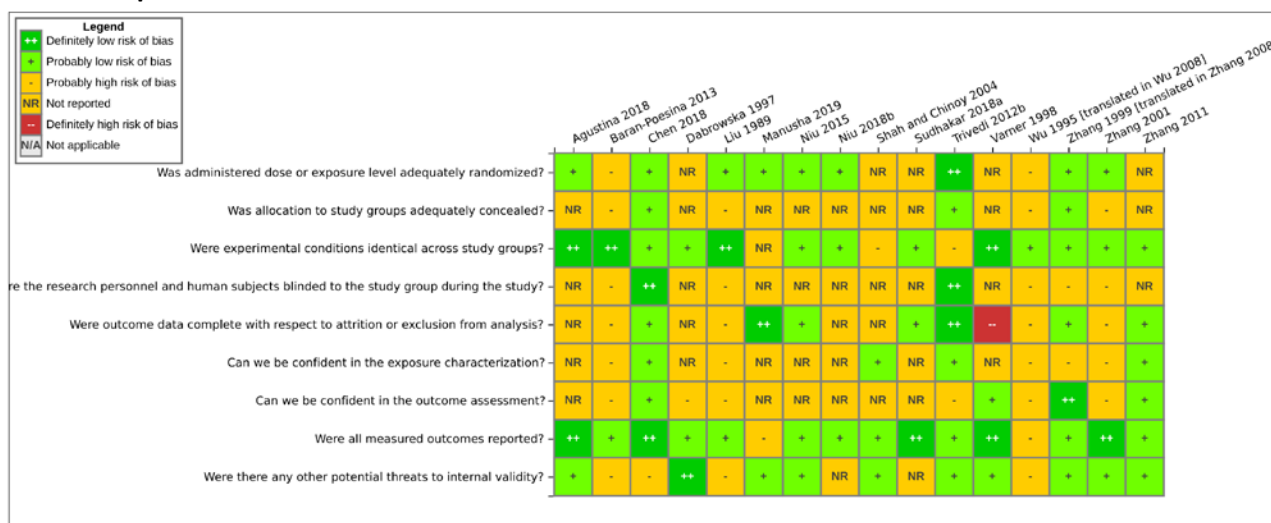

Interactive figure and additional study details in HAWC [here](#).

Figure A3-28. Risk-of-bias Bar Chart for Higher Risk-of-bias Animal Histopathology Studies Following Fluoride Exposure

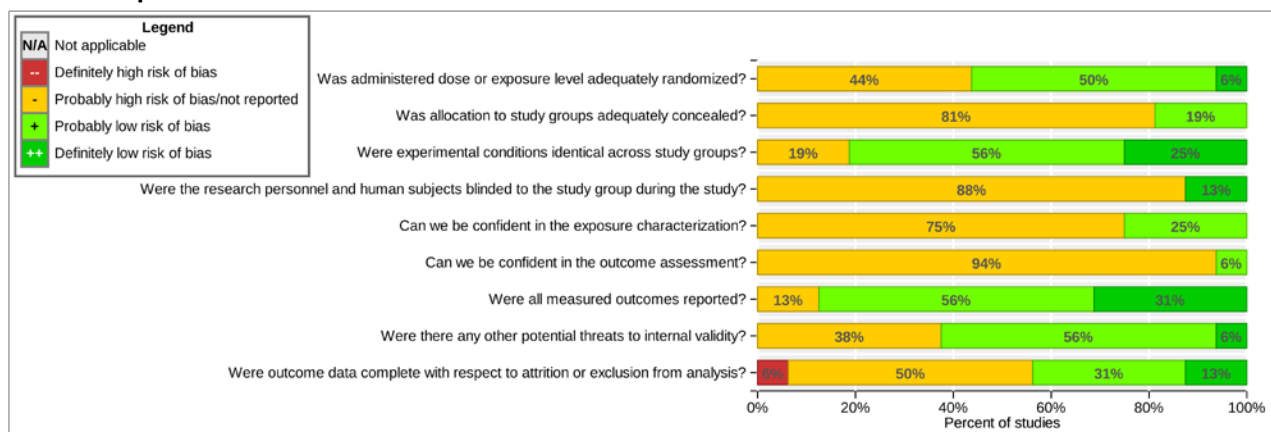

Interactive figure and additional study details in HAWC [here](#).

Appendix 4. Details for Lower Risk-of-bias Studies

Barberio *et al.* (2017b)

Study Details:

- **Study design:** Cross-sectional
- **Population:** Canadian Health Measures Survey (cycles 2 and 3) participants (children aged 3–12 years)
- **Study area:** general population of Canada
- **Sample size:** 2,221 children (1,120 from Cycle 2, 1,101 from Cycle 3)
- **Data relevant to the review:** Associations between learning disability or ADHD (Cycle 2 only) assessed by parent or child self-report and urinary fluoride.
- **Reported association with fluoride exposure:** Yes: Significant increase in adjusted OR for learning disability with unadjusted urinary fluoride (1.02; 95% CI: 1.00, 1.03) when Cycle 2 and 3 were combined. No significant associations with urinary fluoride when adjusted for creatinine and/or specific gravity. No significant association between urinary fluoride and ADHD.

Risk of Bias:

- **Author contacts:**
 - Authors were not contacted for additional information because it was not necessary.
- **Population selection:**
 - **Rating:** Definitely low risk of bias (++)
 - **Summary:** The comparison groups were selected from Cycles 2 and 3 of the Canadian Health Measures Survey. This is a nationally representative sample of residents living in 10 provinces, with clear exclusion criteria provided. Exclusion only represented about 4% of the target population (all Canadian residents 3–79 years old living in 10 provinces). A table of characteristics of the study population is provided.
 - **Basis for rating:** Definitely low risk of bias based on direct evidence that the subjects were recruited from the same population using the same methods during the same time frame and exposure groups were similar.
- **Confounding:**
 - **Rating:** Probably low risk of bias (+)
 - **Summary:** The study adjusted for sex, age (3–12 years old), household education, and household income adequacy. Variables to discern fluoride source, including drinking water and dental products, were also considered. Cycle 2 data also included adjustments for: 1) children for whom tap water (vs. bottled or other) was the primary source of drinking water at home or away from home and 2) children who had lived in his or her current home for 3 or more years. Confounders such as parental behavioral and mental health disorders, smoking, and nutrition were not discussed. Co-exposure to lead and arsenic are less likely an issue in this population and the lack of information is not considered to appreciably bias the results.
 - **Potentially important study-specific confounders:** All key confounders were considered in this study.
 - **Direction/magnitude of effect:** Not applicable.

- **Basis for rating:** Probably low risk of bias based on direct evidence that key confounders were addressed and indirect evidence that the methods used to collect the information were valid and reliable and that co-exposures were not an issue.
- **Attrition:**
 - **Rating:** Probably low risk of bias (+)
 - **Summary:** Covariate data were missing for less than 5% of all analyses, apart from household income; household income was reported for only 71–77% of participants and was imputed for the remainder.
 - **Basis for rating:** Probably low risk of bias based on indirect evidence that exclusion of subjects from analyses was adequately addressed, and reasons were documented when subjects were removed from the study or excluded from analyses.
- **Exposure:**
 - **Rating:** Probably low risk of bias (+)
 - **Summary:** Estimates of urinary fluoride ($\mu\text{mol/L}$) from spot urine were available for a subsample of respondents. Analysis was performed under standardized operating procedures at the Human Toxicology Laboratory of the Institut National de Santé Publique du Québec (accredited under ISO 17025). Fluoride content of urine samples was analyzed using an Orion pH meter with a fluoride ion-selective electrode with limits of detection of 20 $\mu\text{g/L}$ (Cycle 2) and 10 $\mu\text{g/L}$ (Cycle 3). Urinary dilution was addressed by using creatinine-adjusted levels as well as specific gravity-adjusted levels. In Cycle 3 only, estimates of the fluoride concentration of tap water samples collected from randomly selected households were available. The subsample of households selected for tap water sample collection corresponded to the person-level urine fluoride subsample. Analysis of the fluoride concentration of tap water was performed using a basic anion exchange chromatography procedure, with a limit of detection of 0.006 mg/L. QC methods were not addressed.
 - **Direction/magnitude of effect:** There is not any specific direction or magnitude of bias expected. Urinary fluoride levels are reflective of a recent exposure. Having a single concurrent measurement may not be reflective of the exposure associated with the outcome, but if subjects lived in the same area throughout life the exposure may be an adequate representation. Although there is possible exposure misclassification it would be non-differential.
 - **Basis for rating:** Probably low risk of bias based on indirect evidence that exposure was consistently assessed using well-established methods that directly measured exposure.
- **Outcome:**
 - **Rating:** Probably high risk of bias (-)
 - **Summary:** The primary outcome variable, diagnosis of a learning disability by a health professional, was based on a single item from a household survey asked to all respondents: "Do you have a learning disability?". Answer options were: "yes", "no", "don't know", or the participant refused to answer. For Cycle 2, those who indicated having a learning disability were also asked what kind, with the answer options of: "ADD", "ADHD", "dyslexia", or "other". This question was omitted in Cycle 3 and the reason for omission is not described. Parents or guardians answered all questions for children aged 3–11 years, while children 12 years and older answered questions

themselves. The self-reporting of a learning disability did not appear to have been confirmed by medical records or a health professional. (- for methods based on self-report of diagnosis by a health care professional also in Cycle 3 no specific disabilities were described). Blinding was not a concern as spot urine samples were sent to a separate lab and self-reports would not have knowledge of their urine or tap water exposure level (+ for blinding). Overall rating = -.

- o **Basis for rating:** Probably high risk of bias based on indirect evidence that the outcome was measured using an insensitive method in the study population.
- **Selective Reporting:**
 - o **Rating:** Definitely low risk of bias (++)
 - o **Summary:** All outcomes outlined in the abstract, introduction, and methods sections were reported in sufficient detail.
 - o **Basis for rating:** Definitely low risk of bias based on direct evidence that all measured outcomes were reported.
- **Other potential threats:**
 - o **Rating:** Definitely low risk of bias (++)
 - o **Summary:**
 - **Statistical analyses:** Statistical analyses were appropriate for the study.
 - **Other potential concerns:** None identified.
 - o **Basis for rating:** Definitely low risk if bias based on direct evidence that the statistical analyses were appropriate and there were no other potential threats to risk of bias identified.
- **Basis for classification as lower risk-of-bias study overall:** Probably low risk-of-bias ratings in confounding and exposure. Study strengths include individual exposure measurements and the addressing of potential key confounders but was limited by the cross-sectional study design and insensitive outcome measures.

Bashash et al. (2017)

Study Details:

- **Study design:** Prospective cohort
- **Population:** Early Life Exposures in Mexico to Environmental Toxicants (ELEMENT) participants (pregnant mothers and their children aged 4 or 6–12 years).
- **Study area:** Mexico City, Mexico
- **Sample size:** 299 mother–child pairs, of whom 287 and 211 had data for the general cognitive index (GCI) and IQ analyses, respectively.
- **Data relevant to the review:** Adjusted and unadjusted associations between GCI or IQ scores and maternal or child’s urinary fluoride concentrations.
- **Reported association with fluoride exposure:** Yes: Significant effect between maternal urinary fluoride and IQ score (adjusted $\beta = -2.50$; 95% CI: $-4.12, -0.59$) and GCI score (adjusted $\beta = -3.15$; 95% CI: $-5.42, -0.87$). No significant effects associated with children’s urine.

Risk of Bias:

- **Author contacts:**
 - Authors were not contacted for additional information because it was not necessary.
- **Population selection:**
 - Rating: Probably low risk of bias (+)
 - Summary: Study participants were selected from two different cohorts from three hospitals in Mexico City that serve low-to-moderate income populations. One cohort was from an observational study of prenatal lead exposure and neurodevelopment outcomes and the other was from a randomized trial of the effect of calcium on maternal blood lead levels. The authors state that participants had no history of psychiatric disorders, high-risk pregnancies, gestational diabetes, illegal drug use, or continuous prescription drugs, but they do not include any information on smoking habits. Study populations appear to be similar, but there may be some differences because subjects were selected from two different cohorts that were recruited from slightly different time periods.
 - Basis for rating: Probably low risk of bias based on indirect evidence that the exposure groups were similar despite the subjects coming from different original study populations where different methods were used for recruitment.
- **Confounding:**
 - Rating: Probably low risk of bias (+)
 - Summary: Data were collected via questionnaire on maternal age, education, marital status at first prenatal visit, birth order, birth weight, gestational age at delivery, maternal smoking, maternal IQ, and HOME scores. All models were adjusted for gestational age at birth, child's sex, birth weight, birth order, child's age at testing, maternal marital status, smoking history, age at delivery, maternal IQ, education, and cohort, with additional testing for children's urinary fluoride, mercury, lead, and calcium. Sensitivity analyses additionally adjusted for HOME score. Confounders not considered included BMI, iodine deficiency, arsenic, and maternal mental health and nutrition. Arsenic is assumed not to be a potential co-exposure in this population as the study authors did not discuss it as an issue but did discuss other co-exposures. Arsenic may have been included in the water quality control program in Mexico City.
 - Potentially important study-specific confounders: All key confounders were addressed.
 - Direction/magnitude of effect: Not applicable.
 - Basis for rating: Probably low risk of bias based on direct evidence that key confounders including other potential co-exposures were addressed and indirect evidence that the methods used to collect the information were valid and reliable and that arsenic is not likely to be an issue in this study population.
- **Attrition:**
 - Rating: Probably low risk of bias (+)
 - Summary: Although there was a large amount of attrition, the study authors clearly describe all reasons for attrition and also provide characteristics to compare those participants included to those excluded. There were some slight differences between those included and those excluded, but there is nothing to indicate that the attrition would potentially bias the results.

- *Basis for rating:* Probably low risk of bias based on indirect evidence that exclusion of subjects from analyses was adequately addressed, and reasons were documented when subjects were removed from the study or excluded from analyses.
- ***Exposure:***
 - *Rating:* Definitely low risk of bias (++)
 - *Summary:* Urinary fluoride concentrations were determined in spot urine samples (2nd morning void) collected from mothers (during at least one trimester) and children ages 6–12 years. Fluoride content was measured using ion-selective electrode-based assays. QC methods were described including between laboratory correlations. All samples were measured in duplicate. Extreme outliers were excluded. Urinary dilution was addressed by using creatinine-adjusted levels.
 - *Direction/magnitude of effect:* Not applicable.
 - *Basis for rating:* Definitely low risk of bias based on direct evidence that exposure was consistently assessed using well-established methods that directly measured exposure.
- ***Outcome:***
 - *Rating:* Definitely low risk of bias (++)
 - *Summary:* Outcome was assessed using the McCarthy Scales of Children's Abilities (MSCA) in 4-year-old children (translated into Spanish) and the Wechsler Abbreviated Scale of Intelligence (WASI) in 6–12-year-olds. The WASI is a well-established test and the validity of both tests is well documented by the authors. Inter-examiner reliability was evaluated and reported with a correlation of 0.99 (++ for methods). The study report stated that psychologists were blind to the children's fluoride exposure (++ for blinding). Overall rating for methods and blinding = ++.
 - *Basis for rating:* Definitely low risk of bias based on direct evidence that the outcome was blindly assessed using instruments that were valid and reliable in the study population.
- ***Selective Reporting:***
 - *Rating:* Definitely low risk of bias (++)
 - *Summary:* All outcomes outlined in the abstract, introduction, and methods are reported in sufficient detail.
 - *Basis for rating:* Definitely low risk of bias based on direct evidence that all measured outcomes were reported.
- ***Other potential threats:***
 - *Rating:* Definitely low risk of bias (++)
 - *Summary:*
 - *Statistical analyses:* Statistical analyses used were appropriate for the study.
 - *Other potential concerns:* None identified.
 - *Basis for rating:* Definitely low risk of bias based on direct evidence that the statistical analyses were appropriate and there were no other potential threats to risk of bias identified.
- ***Basis for classification as lower risk-of-bias study overall:*** Definitely or probably low risk-of-bias ratings in confounding, exposure, and outcome. Study strengths include individual exposure measurements, outcome blindly assessed, and the prospective cohort study design.

Bashash *et al.* (2018)

Study Details:

- **Study design:** Prospective cohort
- **Population:** ELEMENT participants (pregnant mothers and their children aged 6–12 years)
- **Study area:** Mexico City, Mexico
- **Sample size:** 210 mother–child pairs
- **Data relevant to the review:** Associations between ADHD and other attention/impulsivity scores and maternal urinary fluoride concentrations.
- **Reported association with fluoride exposure:** Yes: Significant associations between maternal urinary fluoride and Conners' Rating Scales-Revised (CRS-R) scores, including Cognitive Problems + Inattention Index (adjusted $\beta = 2.54$; 95% CI: 0.44, 4.63), DSM-IV Inattention Index (adjusted $\beta = 2.84$; 95% CI: 0.84, 4.84), DSM-IV ADHD Total Index (adjusted $\beta = 2.38$; 95% CI: 0.42, 4.34), and ADHD Index (adjusted $\beta = 2.47$; 95% CI: 0.43, 4.50).

Risk of Bias:

- **Author contacts:**
 - Authors were not contacted for additional information because it was not necessary.
- **Population selection:**
 - **Rating:** Probably low risk of bias (+)
 - **Summary:** Participants were a subset of mother-child dyads enrolled in various longitudinal birth cohort studies of the Early Life Exposure in Mexico to Environmental Toxicants (ELEMENT) project. Subjects were included from two of the four cohorts for which maternal urinary samples were available. Participants in cohort 2A were recruited between 1997 and 1999, and participants in cohort 3 were recruited from 2001 to 2003. Inclusion and exclusion criteria were applied consistently across the two cohorts. A table of subject characteristics was provided in the study and any differences were considered in the analysis. Study populations appear to be similar, but there may be some differences because subjects were selected from two different cohorts: one from an observational study on prenatal lead exposure and the other from a randomized trial on the effects of calcium on blood lead levels. In addition, they were recruited from slightly different time periods.
 - **Basis for rating:** Probably low risk of bias based on indirect evidence that the exposed groups were similar, and any differences were taken into account in the analysis.
- **Confounding:**
 - **Rating:** Probably low risk of bias (+)
 - **Summary:** Questionnaires were used to collect information on maternal age, maternal education, history of smoking, and marital status during the first pregnancy visit. Child information at birth included birth weight, sex, birth order, and gestational age as calculated by the nurse. Mothers also responded to an SES questionnaire during the visit when the psychometric tests were administered. The Home Observation for Measurement of the Environment (HOME) score was evaluated in a subset of participants. Covariates were selected a priori. Models adjusted for maternal age at

delivery, years of education, marital status, smoking history, gestational age at birth, age at outcome assessment, child's sex, birth order, SES, cohort, and calcium intervention.

- o Potentially important study-specific confounders: None identified, although this study did not specifically address arsenic or other co-exposures. Bashash *et al.* (2017) addressed potential co-exposure to lead and mercury but did not address arsenic. Arsenic was potentially addressed as part of the water quality program in Mexico City.
 - Direction/magnitude of effect: Not applicable.
- o Basis for rating: Probably low risk of bias based on direct evidence that key confounders were addressed and indirect evidence that the methods used to collect the information were valid and reliable and that arsenic and other potential co-exposures are not likely to be an issue in this study population.
- **Attrition:**
 - o Rating: Probably low risk of bias (+)
 - o Summary: Although there was a large amount of attrition from the original cohorts, it was unlikely related to outcome or exposure and there were very little missing data from those included in the study. Of the 231 mothers with a minimum of one maternal urine fluoride measurement and matching outcome identified for the project, only 17 were excluded based on incomplete demographic and outcome information.
 - o Basis for rating: Probably low risk of bias based on indirect evidence that exclusion of subjects from analyses was adequately addressed, and reasons were documented when subjects were removed from the study or excluded from analyses.
- **Exposure:**
 - o Rating: Definitely low risk of bias (++)
 - o Summary: Mothers provided at least one spot urine sample during pregnancy. As described in Bashash *et al.* (2017), urinary concentrations were determined on second morning void. Fluoride content was measured using ion-selective electrode-based assay. Bashash *et al.* (2017) describes QC methods. All samples were measured in duplicate and extreme outliers were excluded. Urinary dilution was addressed by using creatinine-adjusted levels.
 - Direction/magnitude of effect: N/A
 - o Basis for rating: Definitely low risk of bias based on direct evidence that exposure was consistently assessed using well-established methods that directly measured exposure.
- **Outcome:**
 - o Rating: Definitely low risk of bias (++)
 - o Summary: Behaviors associated with ADHD were assessed using the Spanish version of the Conners' Rating Scales-Revised, which has been validated for the evaluation of ADHD. Mothers completed the CRS-R at the same follow-up visit that the child completed the CPT-II tests. All tests were applied under the supervision of an experienced psychologist (++) for methods); however, a limitation of the study noted by the authors was only using parent reports and not teacher reports as they can vary from one another. Blinding was not reported, but it is unlikely that the mothers were aware of their urinary fluoride levels. Although mothers may have had knowledge that they were receiving fluoride through fluoridated salt or naturally occurring fluoride in their water, they would not have knowledge that this was relevant to the study purpose as

the ADHD tests were conducted for the original cohort (as was acknowledged by the study authors in the discussion). (++) for blinding). Overall rating = ++.

- **Basis for rating:** Definitely low risk of bias based on direct evidence that the outcome was blindly assessed using instruments that were valid and reliable in the study population.
- **Selective Reporting:**
 - **Rating:** Definitely low risk of bias (++)
 - **Summary:** All outcomes outlined in the abstract, introduction, and methods were reported in sufficient detail.
 - **Basis for rating:** Definitely low risk of bias based on direct evidence that all measured outcomes were reported.
- **Other potential threats:**
 - **Rating:** Definitely low risk of bias (++)
 - **Summary:**
 - *Statistical analyses:* Statistical analyses used were appropriate for the study.
 - *Other potential concerns:* None identified.
 - **Basis for rating:** Definitely low risk of bias based on direct evidence that the statistical analyses were appropriate and there were no other potential threats to risk of bias identified.
- **Basis for classification as lower risk-of-bias study overall:** Definitely or probably low risk-of-bias ratings in confounding, exposure, and outcome. Study strengths include individual exposure measurements, outcome blindly assessed, and the prospective cohort study design.

Choi et al. (2015)

Study Details:

- **Study design:** Cross-sectional
- **Population:** First grade children (ages 6–8 years)
- **Study area:** Mianning County in southern Sichuan, China
- **Sample size:** 51 first grade children
- **Data relevant to the review:** Associations between learning, memory, IQ (digit span for auditory span and working memory and block design for visual organization and reasoning components of WISC-IV only), visual motor ability, motor ability, and manual dexterity with continuous urine or drinking water fluoride levels. Study also had information based on dental fluorosis score.
- **Reported association with fluoride exposure:** Yes: Compared to the normal/questionable dental fluorosis, the moderate/severe dental fluorosis group was associated with significantly lower total (adjusted $\beta = -4.28$; 95% CI: $-8.22, -0.33$) and backward digit span scores (adjusted $\beta = -2.13$; 95% CI: $-4.24, -0.02$). Linear correlation between fluoride in urine (adjusted $\beta = -1.67$; 95% CI: $-5.46, 2.12$) and in drinking water (adjusted $\beta = -1.39$; 95% CI: $-6.76, 3.98$) with total digit span was observed but not significant. Other outcomes not significantly associated with fluoride exposure.

Risk of Bias:

- **Author contacts:**
 - Authors were not contacted for additional information because it was not necessary.
- **Population selection:**
 - Rating: Definitely low risk of bias (++)
 - Summary: Subjects were selected during the same time frame using the same methods. Fifty-one first-grade children residing in Mianning County in southern Sichuan, China were included in this pilot study. It is not specified if the 51 children represented all the first-grade children from this area or if some refused to participate. Children who did not speak Chinese, were not students at the Primary School of Sunshui Village in Mianning County, or those with chronic or acute disease that might affect neurobehavioral function tests were excluded. Demographic characteristics are presented in Table 1 of the study, which indicates that subjects were similar. Potential confounders are adjusted for in the statistical analyses.
 - Basis for Rating: Definitely low risk of bias based on direct evidence that the exposure groups were similar and were recruited within the same time frame using the same methods with no evidence of differences in participation/response rates.
- **Confounding:**
 - Rating: Probably low risk of bias (+)
 - Summary: The parents or guardians completed a questionnaire on demographic and personal characteristics of the children (sex, age at testing, parity, illnesses before age 3, and past medical history) and caretakers (age, parity, education and occupational histories, residential history, and household income). A 20- μ L capillary blood sample was collected at the school by a Mianning County Center for Disease Control (CDC) health practitioner and tested for possible iron deficiency which could be used as a covariate of neurodevelopmental performance. Confounders that were not assessed include: maternal BMI, parental mental health, maternal smoking status, maternal reproductive factors, parental IQ, and HOME score. However, the study authors noted that confounding bias appeared to be limited due to the minimal diversity in the social characteristics of the subjects. The study authors indicated that CDC records documented that levels of other contaminants including arsenic and lead were very low in the area. Iodine differences were not specifically addressed, but there is no indication from the information provided that this might be a concern.
 - Potentially important study-specific confounders: All key confounders were considered in this study.
 - Direction/magnitude of effect: Not applicable.
 - Basis for rating: Probably low risk of bias because there is direct evidence that the key confounders are taken into account and indirect evidence that co-exposure to arsenic is likely not an issue in this area and that methods used for collecting the information were valid and reliable.
- **Attrition:**
 - Rating: Probably low risk of bias (+)
 - Summary: The majority of results were reported for the 51 children stated to be included in the pilot study. In Table 5 of the study, the N for each dental fluorosis

category only totals 43, but the text indicates 8 children did not have a Dean Index because teeth had not erupted.

- o **Basis for rating:** Probably low risk of bias based on indirect evidence that exclusion of subjects from analyses was adequately addressed, and reasons were documented when subjects were removed from the study or excluded from analyses.

- **Exposure:**

- o **Rating:** Probably low risk of bias (+)
- o **Summary:** The study used three different measurements of fluoride exposure: well water fluoride concentrations from the residence during pregnancy and onwards, fluoride concentrations from children's first morning urine samples, and degree of children's dental fluorosis. Fluoride concentrations in community well water were measured and recorded by Mianning County CDC; specific methods were not reported, but they likely used standard methods as they were conducted by the CDC and were likely the same as those used to measure the fluoride in urine. Migration of subjects was noted to be limited. Well water fluoride concentrations of the mother's residence during pregnancy and onward were used to characterize a child's lifetime exposure. To provide a measure of the accumulated body burden, each child was given a 330-mL (11.2-oz) bottle of Robust© distilled water (free from fluoride and other contaminants) to drink the night before the clinical examinations, after emptying the bladder and before bedtime. The first urine sample the following morning was collected at home, and the fluoride concentration was determined on a 5-mL sample using an ion-specific electrode at the Mianning CDC. There is no indication that urinary fluoride levels accounted for dilution nor was it clear that the method of administering water to the children and collection methods sufficiently controlled for differences in dilution. One of the investigators, a dentist, performed a blinded dental examination on each child's permanent teeth to rate the degree of dental fluorosis using the Dean Index. The Dean Index is a commonly used index in epidemiological studies and remains the gold standard in the dentistry armamentarium. The Index has the following classifications: normal, questionable, very mild, mild, moderate, and severe. Quality control (QC) procedures are not reported but were likely appropriate.
 - **Direction/magnitude of effect:** Current levels were used to assess lifetime exposure. This is likely to be a non-differential exposure misclassification and direction of bias is unknown. Because subject migration appears to be limited, it is likely that the current fluoride levels are adequate reflections of past exposure. Dental fluorosis would be an indicator that exposure occurred in the past and there was a fair correlation between degree of dental fluorosis and current urine and water fluoride levels, with both increasing with increasing levels of dental fluorosis.
- o **Basis for rating:** Probably low risk of bias based on indirect evidence that exposure was consistently assessed using well-established methods that directly measure exposure.

- **Outcome:**

- o **Rating:** Probably low risk of bias (+)
- o **Summary:** The study authors adopted culture-independent tests considered feasible for children aged 6 to 8 years. The Wide Range Assessment of Memory and Learning

(WRAML) was used for the assessment of memory and learning. Three subtests were also used. The Finger Windows subtest assesses sequential visual memory. The Design Memory subtest assesses the ability to reproduce designs from memory following a brief exposure. The Visual Learning subtest assesses the ability to learn the locations of pictured objects over repeated exposures. The Wechsler Intelligence Scale for Children-Revised (WISC-IV) included digit span for auditory span and working memory and block design for visual organization and reasoning. The grooved pegboard test assesses manual dexterity. The tests used have been validated on a western population. Although there is no information provided to indicate that they were validated on the study population, the study authors indicated that the tests were culture-independent (+ for methods). Blinding of the outcome assessors or steps to minimize potential bias was not reported. However, it is unlikely that the assessors had knowledge of the individual exposure as children all came from the same area, and water and urine levels were tested at the CDC. (+ for blinding). Overall = +.

- **Basis for rating:** Probably low risk of bias based on indirect evidence that all outcomes were assessed blindly using instruments that were valid and reliable in the study population.
 - **Selective Reporting:**
 - **Rating:** Definitely low risk of bias (++)
 - **Summary:** All outcomes outlined in the abstract, introduction, and methods are reported in sufficient details.
 - **Basis for rating:** Definitely low risk of bias based on direct evidence that all measured outcomes were reported.
 - **Other potential threats:**
 - **Rating:** Definitely low risk of bias (++)
 - **Summary:**
 - *Statistical analyses:* Statistical analyses were appropriate. Data were log-transformed when necessary.
 - *Other potential concerns:* It should be noted that this study was a pilot study and, therefore, had a relatively small sample size (i.e., 51 children).
 - **Basis for rating:** Definitely low risk of bias based on direct evidence that the statistical analyses were appropriate and there were no other potential threats to risk of bias identified.
 - **Basis for classification as lower risk-of-bias study overall:** Probably low risk-of-bias ratings in the confounding, exposure, and outcome risk-of-bias domains. Study strengths include individual fluoride measurements with blinding at outcome assessment likely. All key confounders and many other confounders were taken into account in the study design or analysis.
-

Cui et al. (2018)

Study Details:

- **Study design:** Cross-sectional

- **Population:** School children aged 7–12 years from four schools in two districts in China with different fluoride levels
- **Study area:** Jinghai and Dagang in Tianjin City, China
- **Sample size:** 323 school children
- **Data relevant to the review:** IQ scores by urine fluoride levels.
- **Reported association with fluoride exposure:** Yes: Significant correlation between IQ score and urinary fluoride (adjusted $\beta = -2.47$).

Risk of Bias:

- **Author contacts:**
 - Authors were contacted in June 2019 to obtain additional information for risk-of-bias evaluation.
- **Population selection:**
 - **Rating:** Probably low risk of bias (+)
 - **Summary:** Four schools were selected from the same district in China. The schools were selected based on levels of fluoride in the local drinking water and the degree of school cooperation. No details were provided on the number of schools in given areas or the difficulty in getting school cooperation. It was noted that the residents in the four areas had similar living habits, economic situations, and educational standards. Although authors do not provide the specific data to support this, fluoride levels and IQ scores were provided by different subject characteristics. The areas were classified as historically endemic fluorosis and non-fluorosis. Cluster sampling was used to select the grades in each school according to previously set child ages, and classroom was randomly selected with all students within a selected classroom included. Reasons for exclusion do not appear to be related to exposure or outcome.
 - **Basis for rating:** Probably low risk of bias based on indirect evidence that the exposure groups were similar and recruited within the same time frame using the same methods, with no evidence of differences in participation/response rates.
- **Confounding:**
 - **Rating:** Probably low risk of bias (+)
 - **Summary:** The measurements of all covariates were obtained by structured questionnaires that were completed by children with the help of their parents. Confounders that were assessed include: child's gender, child's ethnicity, child's age, child's BMI, birth (normal vs abnormal), mother's age at delivery, mother's education, income per family member, mother's smoking/alcohol during pregnancy, family member smoking, environmental noise, iodine region (non-endemic vs iodine-excess-endemic area), factory within 30 m of residence, iodine salt, diet supplements, seafood/pickled food/tea consumption, surface water consumption, physical activity, stress, anger, anxiety/depression, trauma, having a cold 5 times a year, thyroid disease in relatives, mental retardation in relatives, and cancer in relatives. Covariates not considered include parity, maternal and paternal IQ, and quantity and quality of caregiving environment (e.g., HOME score). The authors report that there are no other environmentally toxic substances that may affect intelligence, such as high arsenic or iodine deficiency according to the Tianjin Centers for Disease Prevention and Control.

- o Potentially important study-specific confounders: All key confounders were considered in this study.
 - *Direction/magnitude of effect:* Not applicable.
- o Basis for rating: Probably low risk of bias because there is indirect evidence that the key confounders are considered, methods for collecting the information are valid and reliable, and co-exposure to arsenic is likely not an issue in this area.
- **Attrition:**
 - o Rating: Probably low risk of bias (+)
 - o Summary: Of the 400 children enrolled, 35 were excluded because they did not have informed consent signed by a guardian or they moved out of the area. Forty-two children were excluded because they did not have a DRD2 genotyping measurement. It is unclear if these children were from the same schools or if they were evenly distributed throughout the study area. It was also unclear if the excluded subjects were similar to those included in the study. In the study, some analyses had fewer than the 323 subjects, but this seems reasonable given the subgroups that were being evaluated.
 - o Basis for rating: Probably low risk of bias based on indirect evidence that exclusion of subjects from analyses was adequately addressed, and reasons were documented when subjects were removed from the study or excluded from analyses.
- **Exposure:**
 - o Rating: Probably low risk of bias (+)
 - o Summary: Although children were selected based on area fluoride levels, fluoride in the urine was used in the analysis. Urine was collected from each child the morning of enrollment and analyzed within a week. Fluoride levels were measured using an ion-selective electrode according to the China standard. A brief description of the method was provided, but no QC methods were reported. The study authors did not account for urinary dilution in the spot samples.
 - *Direction/magnitude of effect:* Not accounting for dilution could cause there to be some exposure misclassification. The direction and magnitude would depend on where the differences occurred.
 - o Basis for rating: Probably low risk of bias based on indirect evidence that exposure was consistently assessed using acceptable methods that provide individual levels of exposure.
- **Outcome:**
 - o Rating: Probably low risk of bias (+)
 - o Summary: IQ was measured by professionals using the Combined Raven's Test-The Rural in China method, which is the appropriate test for the study population (++ for methods). Blinding or other methods to reduce bias were not reported. Although it is unlikely that the outcome assessor would have knowledge of the child's urine fluoride levels, there is potential that they would know if the child was from an endemic or non-endemic area if the IQ tests were conducted at the child's school, and there was no information provided on how the IQ tests were administered. Correspondence with the study author noted the cross-sectional nature of the study with outcome and exposure assessed at the same time making the outcome assessors blind to the exposure. However, there is still potential for knowledge of the area (+ for blinding).

- Basis for rating: Probably low risk of bias based on indirect evidence that the outcome was blindly assessed using instruments that were valid and reliable in the study population.
- **Selective Reporting:**
 - Rating: Definitely low risk of bias (++)
 - Summary: All outcomes in the abstract, introduction, and methods are reported in sufficient details.
 - Basis for rating: Definitely low risk of bias based on direct evidence that all measured outcomes were reported.
- **Other potential threats:**
 - Rating: Definitely low risk of bias (++)
 - Summary:
 - *Statistical analyses:* Statistical analyses were appropriate. Data were log-transformed when necessary.
 - *Other potential concerns:* None identified.
 - Basis for rating: Definitely low risk of bias based on direct evidence that the statistical analyses were appropriate and there were no other potential threats to risk of bias identified.
- **Basis for classification as lower risk-of-bias study overall:** Probably low risk-of-bias ratings in confounding, exposure, and outcome. Study strengths include individual exposure measurements but is limited by the cross-sectional study design and lack of accounting for urine dilution. All key confounders were accounted for in the study design or analysis.

Cui *et al.* (2020)

Study Details:

- **Study design:** Cross-sectional
- **Population:** School children aged 7–12 years
- **Study area:** Tianjin City, China (one randomly selected school from each district based on iodine levels in the water), presumably was an expansion of the Cui *et al.* (2018)
- **Sample size:** 498 school children
- **Data relevant to the review:** IQ scores by urine fluoride levels.
- **Reported association with fluoride exposure:** No: No significant difference in IQ score based on a one-way ANOVA in the three different urinary fluoride categories.

Risk of Bias:

- **Author contacts:**
 - Authors were not contacted for the 2020 publication. Authors were contacted in June 2019 for additional information on the Cui *et al.* (2018) publication. Information obtained from that correspondence may have been used for additional information in the 2020 publication.
- **Population selection:**
 - Rating: Probably low risk of bias (+)

- Summary: Subjects were recruited from 2014 to 2018. One school was selected from each district where water concentrations of water iodine were <10, 10–100, 100–150, 150–300 and >300 µg/L. In each school, classes were randomly sampled for the appropriate age group of 7–12 years old. A table of subject characteristics was provided by IQ. A total of 620 children were recruited, and 122 children who did not have complete information or enough blood sample were excluded. Reasons for exclusion do not appear to be related to exposure or outcome. The characteristics of the 498 included children are presented.
- Basis for rating: Probably low risk of bias based on indirect evidence that the exposure groups were similar and were recruited within the same time frame using the same methods, with no evidence of differences in participation/response rates.
- **Confounding:**
 - Rating: Probably high risk of bias (-)
 - Summary: It was noted by the study authors that there were no other environmental poisons except water fluoride. Other studies also conducted in this area of China noted specifically that arsenic was not a concern. Iodine was addressed as that was one of the main points of the study. Twenty-one factors (provided in Table 1 of the study) were selected as confounders, and a homemade questionnaire of unspecified validity was used for obtaining the information. It was noted that child age, stress, and anger were significantly associated with IQ although it is unclear if these varied by fluoride level. However, Cui *et al.* (2018) indicates that stress and anger were not significantly associated with fluoride, and it is assumed that results would be similar for this study even though more children were included in the current study.
 - Potentially important study-specific confounders: Age (children 7–12 years old)
 - Direction/magnitude of effect: Age is a potential confounder for IQ, even in the narrow age range evaluated in this study. The direction of effects may depend on the number of children in each age group within the different urinary fluoride categories; however, these data were not provided. In general, there were fewer subjects ≤ 9 years of age (i.e., 111) compared to > 9 years of age (i.e., 387) with a significantly higher IQ in the ≤9-year-old age group. Therefore, if exposure were higher in the older subjects, this could bias away from the null.
 - Basis for rating: Probably high risk of bias because there is indirect evidence that age was not addressed as a confounder and it may be related to both IQ and exposure.
- **Attrition:**
 - Rating: Probably low risk of bias (+)
 - Summary: Of the 620 (20%) children recruited, 122 were excluded due to incomplete information or inadequate blood sample. No information was provided to indicate if there were similarities or differences in the children included versus the children excluded, but exclusion is unlikely to be related to either outcome or exposure.
 - Basis for rating: Probably low risk of bias based on indirect evidence that exclusion of subjects from analyses was adequately addressed, and reasons were documented when subjects were removed from the study or excluded from analyses.
- **Exposure:**
 - Rating: Probably low risk of bias (+)

- o Summary: Children's morning urine was collected with a clean polyethylene tube and fluoride was measured using a fluoride ion-selective electrode following Chinese standard WS/T 89-2015. A brief description was provided, but no QC methods were reported. The study authors do not account for urinary dilution in the spot samples.
 - *Direction/magnitude of effect:* Not accounting for dilution could cause there to be some exposure misclassification. The direction and magnitude would depend on where the differences occurred.
 - o Basis for rating: Probably low risk of bias based on indirect evidence that exposure was consistently assessed using acceptable methods that provide individual levels of exposure.
- **Outcome:**
 - o Rating: Probably low risk of bias (+)
 - o Summary: IQ was measured using the Combined Raven's Test, which is an appropriate test for the study population (++ for methods). Blinding was not mentioned; however, the outcome assessors would not likely have knowledge of the child's urinary fluoride. Subjects appear to have been recruited based on iodine levels and it is, therefore, unlikely that there would be any knowledge of potential fluoride exposure. Correspondence with the study authors for the Cui *et al.* (2018) study also indicated that the outcome assessors would have been blind.
 - o Basis for rating: Probably low risk of bias based on indirect evidence that the outcome was blindly assessed using instruments that were valid and reliable in the study population.
- **Selective Reporting:**
 - o Rating: Definitely low risk of bias (++)
 - o Summary: All outcomes in the abstract, introduction, and methods are reported in sufficient details.
 - o Basis for rating: Definitely low risk of bias based on direct evidence that all measured outcomes were reported.
- **Other potential threats:**
 - o Rating: Probably low risk of bias (+)
 - o Summary:
 - *Statistical analyses:* The IQ scores are stated to be normally distributed, but there is no evidence that this was in fact tested. A t-test or one-way ANOVA was used to make comparisons between IQ and fluoride. The primary focus of the study was to evaluate associations between thyroid hormones or dopamine levels on IQ (not between fluoride and IQ). It should also be noted that regardless of the analysis conducted, there is no adjustment for school and no accounting for the clustering of children from the same school.
 - *Other potential concerns:* None identified.
 - o Basis for rating: Probably low risk if bias based on indirect evidence that the statistical analyses were appropriate and there were no other potential threats to risk of bias identified.
- **Basis for classification as lower risk-of-bias study overall:** Probably low risk-of-bias ratings in exposure and outcome. Study strengths include individual exposure measurements, but the

study is limited by the cross-sectional study design, lack of accounting for urine dilution, and by not addressing age as a potential confounder.

Ding et al. (2011)

Study Details:

- **Study design:** Cross-sectional
- **Population:** Elementary school children aged 7–14 years old
- **Study area:** Hulunbuir City, Inner Mongolia, China
- **Sample size:** 331 school children
- **Data relevant to the review:** IQ mean difference based on 10 categories of urine fluoride.
- **Reported association with fluoride exposure:** Yes: Significant association between urinary fluoride and IQ score (each increase in urinary fluoride of 1 mg/L was associated with an IQ score 0.59 points lower; 95% CI: –1.09, –0.08).

Risk of Bias:

- **Author contacts:**
 - Authors were not contacted for additional information because it was not necessary.
- **Population selection:**
 - Rating: Probably low risk of bias (+)
 - Summary: The study randomly selected 340 7–14-year-olds from four nearby elementary schools in Hulunbuir. Authors stated that the four elementary schools appeared to be very similar in teaching quality. The study authors noted that they followed the principles of matching social and natural factors like economic situation, educational standards, and geological environments as much as possible; however, how this was done is unclear and no table of study subject characteristics by group was provided.
 - Basis for rating: Probably low risk of bias based on indirect evidence that the exposure groups were similar and were recruited within the same time frame using the same methods, with no evidence of differences in participation/response rates.
- **Confounding:**
 - Rating: Probably high risk of bias (-)
 - Summary: It was noted that none of the four sites had other potential neurotoxins including arsenic in their drinking water. While they did not provide the specifics, they did provide a reference. In addition, iodine deficiency was noted as not being issue in any of the four areas. Age was the only confounder adjusted in the model. While dental fluorosis severity by % female was reported, not enough data were provided to determine if it was a confounder that should have been considered in the regression. The study authors note that future studies will include covariates such as parents' educational attainment, mother's age at delivery, and household income.
 - Potentially important study-specific confounders: Gender
 - Direction/magnitude of effect: There is not enough information to determine if there is an effect from gender. There were some differences in dental fluorosis

level by gender, but it is unclear how this might impact the results or if the distribution of gender differed by age.

- *Basis for rating:* Probably high risk of bias based on indirect evidence that there were differences in gender that were not considered in the study design or analyses.
- ***Attrition:***
 - *Rating:* Definitely low risk of bias (++)
 - *Summary:* Data were relatively complete (i.e., <5% loss). Of the 340 subjects selected for inclusion, 5 were excluded because they lived in the area for less than a year with an additional 4 not consenting to participate.
 - *Basis for rating:* Definitely low risk of bias based on direct evidence that exclusion of subjects from analysis was adequately addressed, and reasons were documented when subjects were removed from the study or excluded from analyses.
- ***Exposure:***
 - *Rating:* Probably low risk of bias (+)
 - *Summary:* Spot urine samples were collected and measured using China CDC standards. All samples were analyzed twice using a fluoride ion-selective electrode. Recovery rates were specified as 95–105% with an LOD of 0.05 mg/L. Water samples were collected from small-scale central water supply systems and tube wells with handy pumps and were processed using standard methods similar to the urine samples. Quality assurance validation was reported. A blind professional examiner evaluated the children for dental fluorosis using the Dean's Index. All urine and water samples were above the LOD. Urine levels were the primary exposure measure used in the analysis. The study authors did not account for urinary dilution in the spot samples. The mean urine fluoride concentration was correlated with the dental fluorosis levels.
 - *Direction/magnitude of effect:* Spot urine samples that did not account for dilution could have exposure misclassification. The misclassification is likely non-differential and potential direction of bias is unknown.
 - *Basis for rating:* Probably low risk of bias based on indirect evidence that exposure was consistently assessed using well-established methods that directly measure exposure.
- ***Outcome:***
 - *Rating:* Probably low risk of bias (+)
 - *Summary:* IQ was determined using the Combined Raven's Test-The Rural in China (CRT-RC3) (++) for methods). Although blinding was not reported, it is unlikely that the IQ assessors had knowledge of the children's urine levels or even of the water levels from the four sites as these were sent to a separate lab for testing (+ for blinding). Overall rating for methods and blinding = +.
 - *Basis for rating:* Probably low risk of bias based on indirect evidence that the outcome was blindly assessed using instruments that were valid and reliable in the study population.
- ***Selective Reporting:***
 - *Rating:* Definitely low risk of bias (++)
 - *Summary:* All outcomes outlined in the abstract, introduction, and methods are reported in sufficient details.

- *Basis for rating:* Definitely low risk of bias based on direct evidence that all measured outcomes were reported.
- ***Other potential threats:***
 - *Rating:* Probably low risk of bias (+)
 - *Summary:*
 - *Statistical analyses:* Statistical analyses were reasonable (ANOVA and multiple linear regression), but consideration of homogeneity of variance was not reported. The NASEM (2020) review pointed out a potential concern for the lack of accounting for clustering at the school-level since children were selected from four elementary schools. However, as pointed out in the ***Selection*** domain, the authors stated that they followed the principles of matching social and natural factors like economic situation, educational standards, and geological environments as much as possible and that the four elementary schools appeared to be very similar in teaching quality.
 - *Other potential concerns:* None identified.
 - *Basis for rating:* Probably low risk of bias based on indirect evidence that the statistical analyses were appropriate and that there were no other potential threats to risk of bias.
- ***Basis for classification as lower risk-of-bias study overall:*** Probably low risk-of-bias ratings in exposure and outcome. Study strengths include individual exposure measurements, but the study is limited by the cross-sectional study design, lack of accounting for urine dilution, and by not addressing gender as a potential confounder.

Green et al. (2019)

Study Details:

- ***Study design:*** Prospective cohort
- ***Population:*** Maternal-Infant Research on Environmental Chemicals (MIREC) participants (pregnant mothers and their children aged 3–4 years)
- ***Study area:*** 10 cities, Canada
- ***Sample size:*** 512 mother–child pairs (238 from non-fluoridated areas, 162 from fluoridated areas; 264 females, 248 males)
- ***Data relevant to the review:*** Adjusted linear regression models evaluating associations between IQ in both genders together and separate with maternal urinary fluoride across all three trimesters or estimated maternal fluoride intake.
- ***Reported association with fluoride exposure:*** Yes: Significantly lower full-scale IQ with 1-mg/L increases in maternal urinary fluoride in boys (adjusted $\beta = -4.49$), but not girls (adjusted $\beta = 2.40$) and not in sexes combine (adjusted $\beta = -1.95$); significantly lower full-scale IQ with 1-mg increases in maternal intake in sexes combined (adjusted $\beta = -3.66$ [no sex interaction]); significantly lower full-scale IQ with 1-mg/L increases in drinking water fluoride in sexes combined (adjusted $\beta = -5.29$ [no sex interaction]).

Risk of Bias:

- ***Author contacts:***

- Authors were contacted in June 2019 for additional information for the risk of bias evaluation.
- **Population selection:**
 - Rating: Definitely low risk of bias (++)
 - Summary: Pregnant women were recruited from the same population, during the same timeframe, and using the same methods as the MIREC program. Methods were reported in detail.
 - Basis for rating: Definitely low risk of bias based on direct evidence that the exposed groups were similar and were recruited with the same methods during the same time frame.
- **Confounding:**
 - Rating: Probably low risk of bias (+)
 - Summary: The study considered several possible covariates including maternal age, pre-pregnancy BMI, marriage status, birth country, race, maternal education, employment, income, HOME score, smoking during pregnancy, secondhand smoke in the home, alcohol consumption during pregnancy, parity, child's gender, child's age at testing, gestational age, birth weight, time of void, and time since last void. The study also conducted secondary analyses to test for lead, mercury, arsenic, and PFOA. There is no indication of any other potential co-exposures in this study population. Iodine deficiency or excess could not be assessed but is not expected to differentially occur. The study was not able to assess parental IQ or mental health disorders. Methods used to obtain the information included questionnaires and laboratory tests.
 - Potentially important study-specific confounders: All key confounders were addressed.
 - *Direction/magnitude of effect:* Not applicable.
 - Basis for rating: Probably low risk of bias based on indirect evidence that the methods used to collect the information were valid and reliable and direct evidence that key confounders including potential co-exposures were addressed.
- **Attrition:**
 - Rating: Probably low risk of bias (+)
 - Summary: Of the 610 recruited children, 601 (98.5%) completed testing. Of the 601 mother-child pairs, 512 (85.2%) had all three maternal urine samples and complete covariate data, and 400 (66.6%) had data available to estimate fluoride intake.
 - Basis for rating: Probably low risk of bias based on indirect evidence that exclusion of subjects from analyses was adequately addressed, and reasons were documented when subjects were removed from the study or excluded from analyses.
- **Exposure:**
 - Rating: Probably low risk of bias (+)
 - Summary: Spot urine samples from all three trimesters of pregnancy were evaluated using appropriate methods, and results were adjusted for creatinine and specific gravity. Fluoride intake was estimated based on fluoride water levels and information on consumption of tap water and other water-based beverages (e.g., tea, coffee) was obtained via questionnaire.
 - *Direction/magnitude of effect:* There is not any specific direction or magnitude of bias expected. Urinary fluoride levels are reflective of a recent exposure.

Having measurements from all three trimesters of pregnancy provides a better representation of actual exposure than a single measurement although the potential for missed high exposure is possible. However, the possibility of the occurrence of missed high exposure would be similar in all females and would be non-differential. For the fluoride intake, exposure was based on the fluoride levels in the water at the residence. If women worked outside the home and the majority of intake occurred from areas outside the home (and were different from levels in the home), there is potential to bias toward the null.

- **Basis for rating:** Probably low risk of bias based on indirect evidence that exposure was consistently assessed using well-established methods that directly measured exposure.
- **Outcome:**
 - **Rating:** Probably low risk of bias (+)
 - **Summary:** The Wechsler Preschool and Primary Scale of Intelligence was normalized for ages 2.5–<4.0 and child sex using the U.S population-based norms. Blinding was not reported, but it is unlikely that the outcome assessors had knowledge of the maternal fluoride level or were aware if the city had fluoridated water.
 - **Basis for rating:** Probably low risk of bias based on indirect evidence that the outcome was blindly assessed using instruments that were valid and reliable in the study population.
- **Selective Reporting:**
 - **Rating:** Definitely low risk of bias (++)
 - **Summary:** All outcomes were reported.
 - **Basis for rating:** Definitely low risk of bias based on direct evidence that all measured outcomes were reported.
- **Other potential threats:**
 - **Rating:** Definitely low risk of bias (++)
 - **Summary:**
 - **Statistical analyses:** Linear regression was performed. Regression diagnostics were used to test assumptions for linearity, normality, and homogeneity. There were two potential influential observations (based on Cook's distance), and sensitivity analyses re-estimated the models without these two variables. Further sensitivity analyses were also conducted. Although city was accounted for as a covariate in the regression models, the city effect should have been a random effect rather than a fixed effect to account for potential clustering of results within each city. Although the analysis used individual-level exposure rather than city-level exposure, if the exposure levels within a city are highly correlated (which might be expected given that some cities were fully on fluoridated water and others were not), the fixed-effect model could still produce biased estimates. However, correspondence with the study authors indicated that a supplemental analysis using a random effects multi-level model showed similar results to the main model.
 - **Other potential concerns:** None identified.

- **Basis for rating:** Definitely low risk if bias based on direct evidence that the statistical analyses were appropriate and there were no other potential threats to risk of bias identified.
- ***Basis for classification as lower risk-of-bias study overall:*** Probably low risk-of-bias ratings in confounding, exposure, and outcome. Study strengths include individual exposure measurements, prospective cohort design, and addressing potential key confounders.

Li et al. (2004) [translated in Li et al. 2008a]

Study Details:

- ***Study design:*** Cross-sectional
- ***Population:*** Full term, normal neonates 24–72 hours old from healthy mothers
- ***Study area:*** Zhaozhou County, Heilongjiang Province, China
- ***Sample size:*** 91 neonates (46 males and 45 females)
- ***Data relevant to the review:*** Comparison of neurobehavioral capacity between children in the high-fluoride area compared to the control area.
- ***Reported association with fluoride exposure:*** Yes: Significant differences in neurobehavioral assessment total scores between high-fluoride (36.48 ± 1.09) and control groups (38.28 ± 1.10); significant differences in total neurobehavioral capacity scores as measured by non-biological visual orientation reaction and biological visual and auditory orientation reaction between the two groups (11.34 ± 0.56 in controls compared to 10.05 ± 0.94 in high-fluoride group).

Risk of Bias:

- ***Author contacts:***
 - Authors were not contacted for additional information because it was not necessary.
- ***Population selection:***
 - **Rating:** Probably low risk of bias (+)
 - **Summary:** There is indirect evidence that the exposure groups were similar. They were recruited during the same time frame using the same methods. From 2002 to 2003, 273 neonates were born in a hospital in Zhaozhou County, China. Ninety-one of 273 full-term neonates (46 males, 45 females) were randomly selected. Mothers ranged in age from 20 to 31 years, met multiple health criteria, and had not changed residence during pregnancy. Authors report that the two study groups are located in the same area with similar climate, living habits, economic and nutritional conditions, and cultural backgrounds, but do not provide these data in the manuscript. There is no statistically significant difference in the mode of delivery, birth weight, infant length, or sex. Subjects were separated into exposure groups after random selection.
 - **Basis for Rating:** Probably low risk of bias based on indirect evidence that the exposure groups were similar and were recruited within the same time frame using the same methods with no evidence of differences in participation/response rates.
- ***Confounding:***
 - **Rating:** Probably low risk of bias (+)

- Summary: No confounders were specifically controlled in the analysis. The study authors note similarities in characteristics in the two populations (i.e., living habits, economic and nutritional conditions, and cultural backgrounds), but do not provide these data nor do they indicate what specific characteristics were considered. There were no significant differences in infant gender, birth method, gestational age, or infant weight and length. All tests were conducted when children were 1–3 days old. No potential co-exposures were discussed. Although arsenic is considered a potential issue in China, water quality maps indicate that there is a 25–50% probability that the drinking water in that area exceeds the WHO guideline for arsenic of 10 µg/L.
 - Potentially important study-specific confounders: Key confounders, including child's age, child's gender, and measures of socioeconomic status (SES), were similar between exposure groups; however, arsenic was not taken into account. Arsenic often occurs in the drinking water along with fluoride in some Chinese populations; however, based on water quality maps, arsenic does not appear to be an issue in Zhaozhou County of the Heilongjiang Province. Iodine deficiencies are not mentioned.
 - Direction/magnitude of effect: The presence of arsenic would potentially bias away from the null if it were present with fluoride. Deficiencies in iodine would potentially bias away from the null if it were present in areas of higher fluoride, but toward the null if it were present in areas of lower fluoride.
 - Basis for rating: Probably low risk of bias based on indirect evidence that the key confounders are taken into account, co-exposure to arsenic is likely not an issue in this area, and methods used for collecting the information are valid and reliable.
- **Attrition:**
 - Rating: Definitely low risk of bias (++)
 - Summary: Although authors did not discuss why they only randomly selected 91 of the 273 neonates available, results were available for all 91 subjects.
 - Basis for rating: Definitely low risk of bias based on results being available for all subjects.
- **Exposure:**
 - Rating: Probably low risk of bias (+)
 - Summary: Subjects were split into control and high-fluoride groups based on fluoride levels in their places of residence. Although the levels were provided (1.7–6.0 mg/L for the high-fluoride group compared to 0.5–1.0 mg/L for the control group), it was not reported how or when these levels were measured. Urine was collected when women were hospitalized, but before labor began. Urine samples were sent to a specific lab for measurement using fluoride ion-selective electrode. It was noted that this procedure strictly followed the internal controls of the laboratory indicating quality control. Level of detection (LOD) was not provided. Urinary fluoride levels were significantly higher in the high-fluoride mothers (3.58 ± 1.47 mg/L) compared to the control-group mothers (1.74 ± 0.96 mg/L). There was indirect evidence that exposure was consistently assessed using well-established methods that directly measure exposure. Although results were mainly based on exposure area, they were supported by urine data making exposure misclassification less of a concern.

- *Direction/magnitude of effect:* There is high variability in both water fluoride and urine fluoride in the subjects from the high-exposure area. Although there is no overlap in the water fluoride levels in the exposure areas, there is some overlap in the urine concentrations in the mothers from the two areas. This may reflect the single measurement and pose no specific bias, or it could indicate that some mothers in the high-fluoride area have lower fluoride exposure, which could bias the results toward the null.
 - *Basis for rating:* Probably low risk of bias based on indirect evidence that exposure was consistently assessed using well-established methods that directly measure exposure.
- **Outcome:**
 - *Rating:* Probably low risk of bias (+)
 - *Summary:* A standard neonatal behavioral neurological assessment method was carried out by professionals in the pediatric department working in neonatal section trained specifically for these programs and passing the training exams. (+ for methods). The examinations were carried out 1 to 3 days after delivery. Because urine samples were collected on the day of delivery and sent to a separate laboratory, it is likely that the outcome assessors were blind. Although the subjects were separated by fluoride exposure area, it is not likely that the professionals were aware of the exposure as the tests were conducted in the hospital (+ for blinding).
 - *Basis for rating:* Probably low risk of bias based on indirect evidence that the outcome was assessed blindly using instruments that were valid and reliable in the study population.
- **Selective Reporting:**
 - *Rating:* Probably low risk of bias (+)
 - *Summary:* The study authors reported numerous endpoints in sufficient detail; however, because they did not provide a list of endpoints tested there is no direct evidence that all were reported.
 - *Basis for rating:* Probably low risk of bias based on indirect evidence that all the study's measured outcomes were reported.
- **Other potential threats:**
 - *Rating:* Probably low risk of bias (+)
 - *Summary:*
 - *Statistical analyses:* Statistical analyses were reasonable (t-test), but consideration of homogeneity of variance was not reported. This was a translated study.
 - *Other potential concerns:* It should be noted that, although the study states that subjects were randomly selected, it is unclear why only 91 subjects were included and if they were randomly selected to obtain equal groups in the high-fluoride and control groups.
 - *Basis for rating:* Probably low risk of bias based on indirect evidence that statistical analyses were appropriate and that there were no other potential threats to risk of bias.
- **Basis for classification as lower risk-of-bias study overall:** Probably low risk-of-bias ratings in the confounding, exposure, and outcome risk-of-bias domains. Study strengths include individual fluoride measurements to support the differences in the two areas. Tests were noted

to be conducted at the hospital providing indirect evidence that blinding was not a concern during the outcome evaluation. Although there was some potential for bias due to the lack of accounting for arsenic or iodine deficiencies, co-exposure to arsenic is likely not a major concern according to groundwater quality maps.

Riddell et al. (2019)

Study Details:

- **Study design:** Cross-sectional
- **Population:** Canadian Health Measures Survey (cycles 2 and 3) participants (children aged 6–17 years)
- **Study area:** general population, Canada
- **Sample size:** 3,745 children
- **Data relevant to the review:** Adjusted odds ratios for ADHD and attention symptoms per 1 unit increase in urinary fluoride, by water fluoride in the tap water, or community fluoridation status.
- **Reported association with fluoride exposure:** Yes: Significantly increased odds of ADHD diagnosis (adjusted OR = 6.10; 95% CI: 1.60, 22.8) or hyperactivity/inattentive symptoms (adjusted beta = 0.31; 95% CI: 0.04, 0.58) per 1-mg/L increase in tap water fluoride. Also, a significant association between ADHD diagnosis (adjusted OR = 1.21; 95% CI: 1.03, 1.42) or hyperactivity/inattentive symptoms (adjusted beta = 0.11; 95% CI: 0.02, 0.58) and community water fluoridation status. No significant associations with urinary fluoride levels.

Risk of Bias:

- **Author contacts:**
 - Authors were not contacted for additional information because it was not necessary.
- **Population selection:**
 - **Rating:** Definitely low risk of bias (++)
 - **Summary:** Subjects were part of Cycles 2 and 3 of the Canadian Health Measures Survey. This is a nationally representative sample of residents living in 10 provinces. Specific inclusion criteria were provided. This study was restricted to children 6–17 years of age with different fluoride measurements that consisted of three participant samples. One of the samples was only available in Cycle 3.
 - **Basis for rating:** Definitely low risk of bias based on direct evidence that the exposed groups were similar and were recruited with the same methods during the same time frame.
- **Confounding:**
 - **Rating:** Probably low risk of bias (+)
 - **Summary:** Covariates included in all models included child's age at test, child's sex, ethnicity, BMI, parents' education, total household income, exposure to cigarette smoke inside the home, and log-transformed concurrent blood lead levels. Confounders such as parental behavioral and mental health disorders, quantity and quality of caregiving environment, and co-exposure to arsenic were not discussed. Rationale for selection of covariates was based on relationship to ADHD diagnosis and to fluoride metabolism based on literature review and consultation with an ADHD expert. There is no

information of the source if data for covariates, but this is likely the questionnaires from the Canadian Health Measures Survey, which are considered standardized and validated.

- o *Potentially important study-specific confounders:* All key confounders were considered in this study.
 - *Direction/magnitude of effect:* Not applicable.
- o *Basis for rating:* Probably low risk of bias because there is indirect evidence that the key confounders are taken into account, co-exposure to arsenic is likely not an issue in this area, and methods used for collecting the information were valid and reliable.
- **Attrition:**
 - o *Rating:* Probably low risk of bias (+)
 - o *Summary:* There is no information indicating that there were any data excluded due to missing covariates. All exclusions of children were described and reasonable (i.e., drinking bottled water when considered city fluoridation as a measure of fluoride exposure). Outliers were stated to be excluded, but methods for determining this were provided and it was noted that the outliers were 0.27% of the values.
 - o *Basis for rating:* Probably low risk of bias based on indirect evidence that exclusion of subjects from analyses was adequately addressed, and reasons were documented when subjects were removed from the study or excluded from analyses.
- **Exposure:**
 - o *Rating:* Probably low risk of bias (+)
 - o *Summary:* **Urinary Fluoride:** Spot urine samples were collected under normal non-fasting conditions and analyzed using an Orion pH meter with a fluoride ion-selective electrode after being diluted with an ionic adjustment buffer. Analysis was performed at the Human Toxicology Laboratory of the Institut National de Sante Publique du Quebec. The precision and accuracy of the fluoride analyses, including quality control and quality assurance, were described by Health Canada (2015). The limits of detection were 20 µg/L for Cycle 2 and 10 µg/L for Cycle 3 with no values below detection. Fluoride levels were adjusted for specific gravity.
Water Fluoride in Tap water: Tap water was collected at the subjects' homes in Cycle 3 only. Samples were analyzed for fluoride concentrations using anion exchange chromatography procedure with a LOD of 0.006 mg/L. Values below the LOD were imputed with LOD/square root 2. Of the 980 samples, 150 (16%) were below detection.
Chlorinate Water Fluoride status: This was determined by viewing reports on each city's website or contacting the water treatment plant (provided in supplemental material). Children were excluded if they drank bottled water, had a well, had a home filtration system, lived in the current residence for 2 years or less, or lived in an area with mixed city fluoridation.
 - *Direction/magnitude of effect:* There is not any specific direction or magnitude of bias expected. Urinary fluoride levels are reflective of a recent exposure, but the study authors adjusted to account for dilution. The possibility of exposure misclassification would be similar in all subjects and would be non-differential. There is less potential for exposure misclassification in regard to tap water or chlorinated water fluoride status as children who drank bottled water were

excluded and children who had a home filtration system were excluded from the chlorinated water status.

- **Basis for rating:** Probably low risk of bias based on indirect evidence that exposure was consistently assessed using well-established methods that directly measured exposure.
- **Outcome:**
 - **Rating:** Probably high risk of bias (-)
 - **Summary:**

Strengths and Difficulties Questionnaire (SDQ): The questionnaire was administered to youths under 18 years. Children aged 6–11 years had SDQ ratings provided by parents and guardians, but youths aged 12–17 years completed the questionnaire themselves. Tests consist of 25 items with a 3-point scale. Items were divided into five subscales: emotional problems, conduct problems, hyperactivity-inattention, peer problems, and prosocial behavior. The current study only used the hyperactivity-inattention subscale. Validation of this method was not reported (- for methods).

ADHD: Ninety percent of youths with ADHD are diagnosed after age 6 years. For children aged 6–11 years, ADHD diagnosis was provided by parents, but youths age 12–17 years completed the questionnaire themselves. Cycle 2 asked "Do you have a learning disability?" and if yes asked to specify the type (4 options available and described). In Cycle 3, parents were asked directly whether they had ADHD, and children 12 years and older were asked if they had a physician diagnosis of ADHD and, if so, what subtype. (- for methods because different methods were used and only the children 12 years and older in cycle 3 were asked specifically about doctor diagnosis). Both were measured in both cycles. Blinding is not likely an issue as subjects would not have knowledge of the urine or tap water fluoride levels. However, they would likely have knowledge of the city.
 - **Basis for rating:** Probably high risk of bias based on indirect evidence that the outcome was assessed using insensitive methods that varied based subject age.
- **Selective Reporting:**
 - **Rating:** Definitely low risk of bias (++)
 - **Summary:** All outcomes outlined in the abstract, introduction, and methods sections were reported in sufficient details.
 - **Basis for rating:** Definitely low risk of bias based on direct evidence that all measured outcomes were reported.
- **Other potential threats:**
 - **Rating:** Definitely low risk of bias (++)
 - **Summary:**
 - **Statistical analyses:** Logistic regression was used for ADHD results. Box-Tidewell tests were used to check the linearity of the relationship with the continuous predictors. Linear regression was used for the SDQ scores using Huber-White standard errors. All regressions were tested for interactions between age and fluoride and sex and fluoride. Sensitivity analyses were conducted to test the different cycles.
 - **Other potential concerns:** None identified.

- **Basis for rating:** Definitely low risk if bias based on direct evidence that the statistical analyses were appropriate and there were no other potential threats to risk of bias identified.
- ***Basis for classification as lower risk-of-bias study overall:*** Probably low risk-of-bias ratings in confounding and exposure. Study strengths include individual exposure measurements and the addressing of potential key confounders but was limited by the cross-sectional study design and insensitive outcome measures.

Rocha-Amador *et al.* (2007)

Study Details:

- ***Study design:*** Cross-sectional
- ***Population:*** Children aged 6–10 years
- ***Study area:*** Moctezuma (low fluoride, low arsenic) and Salitral (high fluoride, high arsenic) of San Luis Potosí State and 5 de Febrero (high fluoride, high arsenic) of Durango State, Mexico
- ***Sample size:*** 132 children
- ***Data relevant to the review:*** Associations between full-scale IQ, performance IQ, verbal IQ and child's urine or water fluoride levels.
- ***Reported association with fluoride exposure:*** Yes: Significant associations between fluoride and IQ scores (full-scale IQ adjusted β s of –10.2 with water and –16.9 with urine; CIs not reported); arsenic also present, but the effect was smaller (full-scale IQ adjusted β s of –6.15 with water and –5.72 with urine; CIs not reported).

Risk of Bias:

- ***Author contacts:***
 - Authors were not contacted for additional information because it was not necessary.
- ***Population selection:***
 - ***Rating:*** Probably low risk of bias (+)
 - ***Summary:*** All children in 1st through 3rd grades in three rural areas in Mexico (n = 480) were screened for study eligibility including age, time at residence, and address. Authors report that the three selected communities were similar in population and general demographic characteristics. Children who had lived in the area since birth and were 6–10 years old were eligible to participate (n = 308). Of the 308 children, 155 were randomly selected and the response rate was 85%, but participation was not reported by area. It was noted, however, that no significant differences in age, gender, or time of residence were observed between participants and non-participants. Timeframe for selection was not mentioned but appears to be similar. Sociodemographic characteristics of subjects was provided in Table 1 of the study. There was a significant difference in SES and transferrin saturation, but these were taken into account in the analysis.
 - ***Basis for rating:*** Probably low risk of bias based on indirect evidence that the populations were similar and differences were noted and addressed in the analysis.
- ***Confounding:***

- o Rating: Probably low risk of bias (+)
- o Summary: The study design or analysis accounted for child's age, sex, SES, transferrin saturation, weight, height, blood lead levels, and mother's education. Arsenic levels were highly correlated with fluoride levels and it was stated that each was tested alone, and arsenic was found to have less of an effect. The authors noted in the methods that they tested for an interaction between arsenic and fluoride. Smoking was not addressed and methods for measuring many of the confounders were not reported.
- o Potentially important study-specific confounders: Arsenic
 - *Direction/magnitude of effect:* Presence of arsenic, which also demonstrated an association, would bias away from the null.
- o Basis for rating: Probably low risk of bias based on indirect evidence that the methods used to collect the information were valid and reliable and direct evidence that key confounders were addressed.
- **Attrition:**
 - o Rating: Probably low risk of bias (+)
 - o Summary: Of 155 children randomly selected for study participation, 85% responded to enroll. According to the authors, there were no significant differences in age, gender, or time of residence between responders and non-responders. However, no data are provided to support this, and no breakdown of responders/non-responders by region is provided. Data were provided for the 132 children agreeing to participate.
 - o Basis for rating: Probably low risk of bias based on indirect evidence that exclusion of subjects from analyses was adequately addressed, and reasons were documented when subjects were removed from the study or excluded from analyses.
- **Exposure:**
 - o Rating: Definitely low risk of bias (++)
 - o Summary: Urine samples were collected on the same day as psychological evaluations and were analyzed for fluoride according to NIOSH Method 8308 (Fluoride in Urine). For QC, a reference standard was also used (NIST SRM 2671a). Urine samples were also analyzed for arsenic by using the Atomic Absorption Spectrophotometer with hydride system (Perkin-Elmer, model AAnalyst 100, Wellesley, United States) and used a reference standard for QC. Levels were adjusted for urinary creatinine levels to account for dilution in the spot samples. Tap water samples were collected from each child's home on the day of biological monitoring. Fluoride was measured with a sensitive, specific ion electrode. Detailed methods are provided including internal quality controls. It was noted that in the high fluoride group it was common to drink bottled water low in fluoride and to only use the tap water for cooking; therefore, urine was considered the most appropriate measure of exposure. Only children who had lived at the same residence since birth were included.
 - *Direction/magnitude of effect:* Not applicable.
 - o Basis for rating: Definitely low risk of bias based on direct evidence that exposure was consistently assessed using well-established methods that directly measured exposure.
- **Outcome:**
 - o Rating: Probably low risk of bias (+)

- Summary: Neuropsychological profiles were assessed through the WISC-RM (revised for Mexico). This is a well-established test appropriately adjusted for the study population. However, no additional validation is provided (+ for methods). The study report stated that the test assessors were masked to both arsenic and fluoride water levels (++ for blinding). Overall rating for methods and blinding = +.
- Basis for rating: Probably low risk of bias based on indirect evidence that the outcome was blindly assessed using instruments that were valid and reliable in the study population.
- **Selective Reporting:**
 - Rating: Probably high risk of bias (-)
 - Summary: It was reported that an interaction between fluoride and arsenic was measured, but it was only noted in the discussion that the study design precluded testing statistical interaction between fluoride and arsenic. This provides indirect evidence of selective reporting.
 - Basis for rating: Probably high risk of bias based on indirect evidence that there was selective reporting.
- **Other potential threats:**
 - Rating: Definitely low risk of bias (++)
 - Summary:
 - Statistical analyses:
 - Statistical analyses: Statistical analyses used were appropriate for the study.
 - Other potential concerns: None identified.
 - Basis for rating: Definitely low risk of bias based on direct evidence that the statistical analyses were appropriate and there were no other potential threats to risk of bias identified.
- **Basis for classification as lower risk-of-bias study overall:** Definitely or probably low risk-of-bias ratings in confounding, exposure, and outcome. Study strengths include individual exposure measurements and outcomes blindly assessed, but it is limited by the cross-sectional study design and not being able to completely rule out the influence of arsenic in the results.

Rocha-Amador et al. (2009)

Study Details:

- **Study design:** Cross-sectional
- **Population:** Children aged 6–11 years
- **Study area:** Durango, Mexico
- **Sample size:** 80 children
- **Data relevant to the review:** Associations between visuospatial organization and visual memory (using the Rey-Osterrieth Complex Figure Test, children's version) and urinary fluoride levels in the children.
- **Reported association with fluoride exposure:** Yes: Significant correlation between urinary fluoride and visuospatial organization ($r = -0.29$) and visual memory ($r = -0.27$) scores. No significant correlations with arsenic.

Risk of Bias:

- **Author contacts:**
 - Authors were not contacted for additional information because it was not necessary.
- **Population selection:**
 - Rating: Probably low risk of bias (+)
 - Summary: Subjects were from the same population and were recruited during the same time frame using the same methods. Although this study compared three sites with antecedents of environmental pollution to mixtures of either F–As, Pb–As, or DDT–PCBs, authors evaluated each contaminant separately. The only area of interest is the area with F and As contamination. The area in Durango state (5 de Febrero) where drinking water is polluted naturally with F and As at levels exceeding 6 and 19 times, respectively, the World Health Organization (WHO) limits (WHO 2008). Children attending public schools were screened through personal interviews for study eligibility. Inclusion criteria were children between 6 and 11 years old, living in the study area since birth, and whose parents signed the agreement to participate. Children with a neurological disease diagnosed by a physician and reported by the mother were excluded from the study. The final sample for the F–As was 80. Participation rates were not reported. Selected demographic characteristics are presented in Table 1 of the study.
 - Basis for rating: Probably low risk of bias based on indirect evidence that the populations were similar and recruited during the same time frame using the same methods.
- **Confounding:**
 - Rating: Probably high risk of bias (-)
 - Summary: Confounding factors in children tested in the analysis included blood lead (PbB), age, gender, and height-for-age z-scores; only age had significant associations and was included in the final analysis. Arsenic was also assessed and analyzed separately from fluoride. Arsenic in urine was analyzed by atomic absorption spectrophotometer coupled to a hydride system (Perkin-Elmer model AAnalyst 100). Although the model did not adjust for arsenic, arsenic in the F–As group was not associated with either endpoint. PbB was analyzed with a Perkin-Elmer 3110 atomic absorption spectrophotometer using a graphite furnace. Authors note that the mean blood lead level in the F–As study area was 5.2 µg/dL and 8% of the children had values above the reference value of 10 µg/dL. PbB was stated not to affect results and was not included in the final analysis. Other confounding data were obtained during the study interview. Father's education was provided and, in the F–As group, was stated to range from 0–16 years, but this was not considered. Maternal education, smoking, and SES were also not considered. The authors provide an SES score of 5.9 ± 1.4 for the 5 de Febrero region (the fluoride region). It is not clear if this would vary by fluoride or arsenic levels.
 - Potentially important study-specific confounders: SES.
 - Direction/magnitude of effect: There are insufficient data to determine the magnitude or direction of effect. If there is an association between fluoride exposure and SES, the direction of effect would depend on the association.

- *Basis for rating:* Probably high risk of bias based on indirect evidence that the SES was not accounted for in the study design or analysis and may have varied by fluoride levels.
- ***Attrition:***
 - *Rating:* Definitely low risk of bias (++)
 - *Summary:* Data are complete. All 80 participants stated to be the final sample for the site of interest (F–As) were included in all analyses.
 - *Basis for rating:* Definitely low risk of bias based on direct evidence that there was no attrition.
- ***Exposure:***
 - *Rating:* Probably low risk of bias (+)
 - *Summary:* Fluoride in urine (FU) was analyzed according to method 8308 (“fluoride in urine”) from the National Institute of Occupational Safety and Health (NIOSH 1984) with a sensitive specific ion electrode. As a quality control check, reference standard “fluoride in freeze dried urine” (NIST SRM 2671a) was analyzed. The accuracy was 97.0 +/- 6.0%. Levels of FU and AsU were adjusted for urinary creatinine, which was analyzed by a colorimetric method (Bayer Diagnostic Kit, Sera-Pak1 Plus). However, details on the collection methods were not reported.
 - *Direction/magnitude of effect:* Spot urine samples in a small sample size (i.e., 80 children) may have some exposure misclassification. Adjusting for dilution reduces the potential for misclassification based on differences in dilution. Exposure misclassification would be non-differential.
 - *Basis for rating:* Probably low risk of bias based on indirect evidence that exposure was consistently assessed using well-established methods that directly measured exposure.
- ***Outcome:***
 - *Rating:* Probably low risk of bias (+)
 - *Summary:* IQ is assessed through the Rey-Osterrieth Complex Figure Test (ROCF). This is a less well-established method, although the authors provide citations suggesting it has been validated and standardized for the Mexican population (+ for methods). According to the study report, the neuropsychologist who administered the test was blinded to all exposure types and levels. (++) for blinding). Overall rating for methods and blinding = +.
 - *Basis for rating:* Probably low risk of bias based on indirect evidence that the outcome was blindly assessed using instruments that were valid and reliable in the study population.
- ***Selective Reporting:***
 - *Rating:* Definitely low risk of bias (++)
 - *Summary:* All outcomes outlined in the abstract, introduction, and methods were reported in sufficient details.
 - *Basis for rating:* Definitely low risk of bias based on direct evidence that all measured outcomes were reported.
- ***Other potential threats:***
 - *Rating:* Definitely low risk of bias (++)
 - *Summary:*
 - *Statistical analyses:* Statistical analyses used were appropriate for the study.
 - *Other potential concerns:* None identified.

- **Basis for rating:** Definitely low risk if bias based on direct evidence that the statistical analyses were appropriate and there were no other potential threats to risk of bias identified.
- ***Basis for classification as lower risk-of-bias study overall:*** Probably low risk-of-bias ratings in exposure and outcome. Study strengths include individual exposure measurements and outcomes blindly assessed, but it is limited by the cross-sectional study design, lack of addressing SES in the study population, co-exposure with arsenic, and use of spot samples in a small population.

Saxena et al. (2012)

Study Details:

- ***Study design:*** Cross-sectional
- ***Population:*** Children aged 12 years
- ***Study area:*** Madhya Pradesh, India
- ***Sample size:*** 170 children
- ***Data relevant to the review:*** Mean IQ grade (not standard scores) by water fluoride quartiles or continuous or by continuous urinary fluoride.
- ***Reported association with fluoride exposure:*** Yes: Significant correlation between water ($r = 0.534$; $p = 0.000$) and urinary ($r = 0.542$; $p = 0.000$) fluoride levels and IQ score.

Risk of Bias:

- ***Author contacts:***
 - Authors were contacted in August of 2017 to obtain additional information for risk-of-bias evaluation.
- ***Population selection:***
 - **Rating:** Probably low risk of bias (+)
 - **Summary:** There was indirect evidence that subjects were similar and were recruited using the same methods during the same time frame. The study participants were selected from a stratified cluster of geographic areas based on fluoride concentration in groundwater. According to the authors, the selected villages were similar in population and demographic characteristics. Data are provided to show the breakdown in SES, parental education, height/age, and weight/height and no significant differences were noted. Participation was stated to be voluntary, but participation rates were not provided. It is unclear if the 170 subjects were selected with 100% participation or if the 170 subjects were all that were asked to participate, but it appears that all subjects participated. Timing of the recruitment was not provided but is assumed to occur during the same time frame.
 - **Basis for rating:** Probably low risk of bias based on indirect evidence that subjects were similar and recruited using the same methods during the same time frame.
- ***Confounding:***
 - **Rating:** Probably low risk of bias (+)

- o Summary: There was indirect evidence that key confounders including potential co-exposures were addressed using reasonable methods. A questionnaire, completed with the assistance of parents, was used to collect information on child characteristics (age, sex, height, weight), residential history, medical history (including illness affecting nervous system and head trauma), educational level of the head of the family (in years), and SES of the family. The SES was recorded according to the Pareek and Trivedi classification. The nutritional status of the children was calculated using the Waterlow's classification, which defines two groups for malnutrition using height for age ratio (chronic condition) and weight for height ratio (acute condition). Within both groups, it categorizes the malnutrition as normal, mildly impaired, moderately impaired, or severely impaired. Urinary lead and arsenic were analyzed using the atomic absorption spectrophotometer (Perkin-Elmer, Wellesley, United States). Urinary iodine was measured using the Dunn method. Authors do not report which covariates were included in the multivariate regression models; however, there was no difference in reported demographic characteristics. All subjects were the same age, and there was no difference in iodine, lead, or arsenic between the groups. Mean urinary arsenic levels did increase with increasing fluoride even though there was no significant difference by group.
- o Potentially important study-specific confounders: All key confounders were considered in this study.
 - *Direction/magnitude of effect*: Not applicable.
- o Basis for rating: Probably low risk of bias based on indirect evidence that the methods used to collect the information were valid and reliable and that key confounders including potential co-exposures were addressed.
- **Attrition:**
 - o Rating: Definitely low risk of bias (++)
 - o Summary: Results were provided for all 170 children stated to be included in the study.
 - o Basis for rating: Definitely low risk of bias based on direct evidence of no attrition.
- **Exposure:**
 - o Rating: Probably low risk of bias (+)
 - o Summary: A sample of 200 mL of drinking water was collected at each child's home. The fluoride levels were analyzed by a fluoride ion-selective electrode, Orion 9609BN (Thermo Fisher Scientific Inc., West Palm Beach, United States). Each subject was also asked to collect a sample of their first morning urine. The fluoride content in the urine was determined using a fluoride ion-selective electrode, Orion 9609BN (Thermo Fisher Scientific Inc., West Palm Beach, United States). QA/QC and LOD were not reported and urinary dilution was not assessed. Although only current levels were measured, children who had changed water source since birth were excluded.
 - *Direction/magnitude of effect*: Spot urine samples that did not account for dilution could have exposure misclassification. The misclassification is likely non-differential and not likely to bias in any specific direction. Children who had changed water since birth were excluded, but it was not specifically noted that the fluoride in the water source was stable over the years.

- *Basis for rating:* Probably low risk of bias based on indirect evidence that exposure was consistently assessed using well-established methods that directly measured exposure.
- ***Outcome:***
 - *Rating:* Probably low risk of bias (+)
 - *Summary:* Intelligence is assessed using the Raven's Standard Progressive Matrices and categorized into five grade levels. Although it was not noted that the test was validated to the study population, the test is visual and would be applicable to most populations (+ for methods). There is no mention of blinding by test administrators or evaluators and the exposure groups come from different geographic areas. It was also not reported who measured the levels of fluoride from the home or urine samples. Correspondence with the study authors indicated that the outcome assessors were blind to the children's fluoride status (++ for blinding). Overall rating for methods and blinding = +.
 - *Basis for rating:* Probably low risk of bias based on indirect evidence that the outcome was blindly assessed using instruments that were valid and reliable in the study population.
- ***Selective Reporting:***
 - *Rating:* Definitely low risk of bias (++)
 - *Summary:* All outcomes outlined in the abstract, introduction, and methods are reported in sufficient detail.
 - *Basis for rating:* Definitely low risk of bias based on direct evidence that all measured outcomes were reported.
- ***Other potential threats:***
 - *Rating:* Probably low risk of bias (+)
 - *Summary:*
 - *Statistical analyses:* Statistical analyses were reasonable (ANOVA), but consideration of homogeneity of variance was not reported.
 - *Other potential concerns:* None identified.
 - *Basis for rating:* Probably low risk of bias based on indirect evidence that the statistical analyses were appropriate, and there were no other potential threats to risk of bias identified.
- ***Basis for classification as lower risk-of-bias study overall:*** Probably low risk-of-bias ratings in confounding, exposure, and outcome. Study strengths include individual exposure measurements and the addressing of potential key confounders, but it was limited by the cross-sectional study design and lack of addressing dilution in the urine samples.

Seraj et al. (2012)

Study Details:

- ***Study design:*** Cross-sectional
- ***Population:*** Children aged 6–11 years
- ***Study area:*** five villages, Makoo, Iran
- ***Sample size:*** 293 children

- **Data relevant to the review:** IQ (mean and distribution) assessed by Raven's Colored Progressive Matrices and presented by fluoride area, beta was also provided for water fluoride.
- **Reported association with fluoride exposure:** Yes: Significant correlation between water fluoride and IQ score (adjusted $\beta = -3.865$; CIs not reported); significantly higher IQ score in normal area (97.77 ± 18.91) compared with medium (89.03 ± 12.99) and high (88.58 ± 16.01) areas.

Risk of Bias:

- **Author contacts:**
 - Authors were not contacted for additional information because it was not necessary.
- **Population selection:**
 - Rating: Probably low risk of bias (+)
 - Summary: Subjects were selected from five villages in Makoo. The villages were stated to all be rural with similar general demographic and geographic characteristics and were comparable in terms of SES and parental occupations. Children were 6–11 years old. Age, gender, and education were taken into account in the analysis. No other characteristics were provided or discussed. Participation rates were not reported. There is indirect evidence that the populations were similar, and some possible differences were addressed.
 - Basis for rating: Probably low risk of bias based on indirect evidence that subjects were similar and recruited using the same methods during the same time frame.
- **Confounding:**
 - Rating: Probably low risk of bias (+)
 - Summary: Age, gender, dental fluorosis intensity, and educational levels (child's and parents') were evaluated as potential confounders. Other potential confounders such as smoking were not discussed. Information was obtained from a detailed questionnaire. Lead was measured, but only found in low levels in the drinking water throughout the study regions. Iodine in the water was also stated to be measured and residents were receiving iodine-enriched salt. Arsenic was not addressed, but there is no evidence that arsenic levels would vary across villages in this area.
 - Potentially important study-specific confounders: All key confounders were considered in this study.
 - Direction/magnitude of effect: Not applicable.
 - Basis for rating: Probably low risk of bias based on indirect evidence that the methods used to collect the information were valid and that key confounders including potential co-exposures were addressed or were not likely to be an issue in the study area.
- **Attrition:**
 - Rating: Definitely low risk of bias (++)
 - Summary: Attrition was low if it occurred. It was noted that 293 out of 314 children living in the villages were recruited. It is not clear if 21 children were excluded based on exclusion criteria or if they refused to participate; however, this accounts for less than 10% of the population and results were available for all 293 subjects.

- *Basis for rating:* Definitely low risk of bias based on direct evidence that exclusion of subjects from analyses was adequately addressed, and reasons were documented when subjects were removed from the study or excluded from analyses.
- **Exposure:**
 - *Rating:* Probably high risk of bias (-)
 - *Summary:* Exposure was primarily based on area of residence. Fluoride in the groundwater was analyzed by the SPADNS (Sulphophenylazo dihydroxynaphthalene-disulfonate) method, utilizing 4000 UV-Vis spectrophotometer (Hach Company, Germany) in the environmental health engineering laboratory of the Public Health School of Tehran University of Medical Sciences. Specific details were not provided on methods of collection, samples locations, or if these locations represented the primary sources of drinking water for the subjects. Villages were categorized into normal (0.5–1 ppm), moderate (3.1±0.9 ppm), and high (5.2±1.1 ppm) fluoride based on the mean fluoride content of all seasons presumably for the stated 12-year time period. Subjects were stated to be long-life residents of the village. Dental fluorosis was also measured and increased in severity with fluoride levels; however, all areas had some degree of dental fluorosis. Although authors used an average fluoride level in varying seasons over presumably 12 years, they used a less-established method without reporting reliability or validity, nor did they provide data to indicate that the mean was truly representative of the fluoride levels over time and throughout the village. Although dental fluorosis severity increased with increasing fluoride levels, the data could also indicate potential exposure misclassification.
 - *Direction/magnitude of effect:* The presence of dental fluorosis in all groups indicates that there may have been different exposure in some children at a younger age. Although there were only about 20 children in the “normal” fluoride group with very mild to mild dental fluorosis, this could bias the results toward the null because those children may have experienced a higher level of fluoride at some point. The other two fluoride groups were exposed to fluoride levels that likely exceeded those in the “normal” fluoride group.
 - *Basis for rating:* Probably high risk of bias based on indirect evidence that exposure was assessed using insensitive methods.
- **Outcome:**
 - *Rating:* Probably low risk of bias (+)
 - *Summary:* Intelligence was evaluated using the Raven's Color Progressive Matrices. This is a well-established method. Although the study authors did not provide data to indicate that the methods were valid in this study population, the test is designed to be culturally diverse. (+ for methods). The study report stated that test administrators were blinded. (++) for blinding). Overall rating for methods and blinding = +.
 - *Basis for rating:* Probably low risk of bias based on indirect evidence that outcomes were blindly assessed using instruments that were valid and reliable in the study population.
- **Selective Reporting:**
 - *Rating:* Probably low risk of bias (+)

- Summary: All outcomes outlined in the abstract, introduction, and methods were reported. However, because they did not report the method for obtaining the betas in Table 4 of the study, it is not clear if these were adjusted or unadjusted betas.
 - Basis for rating: Probably low risk of bias based on direct evidence that all the study's measured outcomes were reported, but the results were not sufficiently reported.
 - **Other potential threats:**
 - Rating: Probably low risk of bias (+)
 - Summary:
 - Statistical analyses: Statistical comparisons between groups were reasonable (ANOVA), but consideration of homogeneity of variance was not reported. In addition, the methods for obtaining the betas were not reported.
 - Other potential concerns: None identified.
 - Basis for rating: Probably low risk of bias based on indirect evidence that the statistical analyses were appropriate and there were no other potential threats to risk of bias identified.
 - **Basis for classification as lower risk-of-bias study overall:** Probably low risk-of-bias ratings in confounding and outcome. Study strengths include addressing potential key confounders, but it was limited by the cross-sectional study design and the group-level exposure data.
-

Soto-Barreras *et al.* (2019)

Study Details:

- **Study design:** Cross-sectional
- **Population:** Children aged 9–10 years
- **Study area:** Chihuahua, Mexico
- **Sample size:** 161 children
- **Data relevant to the review:** Water fluoride, urinary fluoride, exposure dose, and dental fluorosis index by IQ grade.
- **Reported association with fluoride exposure:** No: No significant associations between fluoride exposure and IQ grades.

Risk of Bias:

- **Author contacts:**
 - Authors were not contacted for additional information because it was not necessary.
- **Population selection:**
 - Rating: Probably low risk of bias (+)
 - Summary: Subjects were selected using a multistage cluster sampling. During the first stage, 13 public elementary schools were randomly selected from a pool of 73 using a cluster sample design. Secondly, only fourth grade students were included. Authors stated that they wanted to keep the same grade level, but they were not specific as to why fourth graders were selected as opposed to any other grade. Lastly, only children whose parents or guardians attended and responded to the survey were included. There is no information provided on how the 13 schools selected may be similar or different from the 60 schools not selected. There is no information provided on the number of

children in the fourth grade to know participant rates. It was only noted that 245 children were examined, but 161 were included after the exclusion rules were applied. Inclusion and exclusion criteria are presented. Reasons for exclusion do not appear to be related to exposure or outcome. Characteristics of participants and non-participants are not compared; however, characteristics of the 161 included children were provided and any differences were taken into account in the analysis.

- **Basis for rating:** Probably low risk of bias based on indirect evidence that the exposed groups were similar and were recruited using similar methods during the same time frame.
- **Confounding:**
 - **Rating:** Probably high risk of bias (-)
 - **Summary:** No confounders was considered when evaluating fluoride associations with intelligence; they were only applied when evaluating fluoride levels and dental caries. Based on Table 4 of the study, there was no significant association between IQ grade and child's age, sex, parental education, or SES status. No other information was reported or considered. There is no information on potential co-exposures. Based on water quality maps, the arsenic prediction indicates a greater than 50% probability of exceeding the WHO guidelines for arsenic of 10 µg/L in areas of Chihuahua, Mexico.
 - **Potentially important study-specific confounders:** Arsenic.
 - **Direction/magnitude of effect:** The direction and magnitude of effects is unknown. There is potential for arsenic to occur in the study area, but it is not known how it relates to fluoride exposure. If they occur together in the water, it will bias away from the null; however, if they occurred in different areas, there is potential to bias toward the null.
 - **Basis for rating:** Probably high risk of bias based on indirect evidence that there is potential for exposure to arsenic that was not sufficiently addressed.
- **Attrition:**
 - **Rating:** Definitely low risk of bias (++)
 - **Summary:** A total of 161 of 245 children were included in the study. Exclusion criteria are presented and are unrelated to outcome or exposure. For the 161 children, there are no missing outcome data.
 - **Basis for rating:** Definitely low risk of bias based on direct evidence that exclusion of subjects from analyses was adequately addressed, and reasons were documented when subjects were removed from the study or excluded from analyses.
- **Exposure:**
 - **Rating:** Probably low risk of bias (+); Probably high risk of bias (-)
 - **Summary:** **Urinary Fluoride (probably low risk of bias):** First morning void urine samples were collected based on NIOSH methods. Water samples were also stated to be collected, but it does not appear that methods followed any particular standard, and there is no indication that subjects were provided with collection containers. Analysis was based on a calibration curve using fluoride ion selective electrode. QC methods were mentioned. Based on results, there were values below detection limits, but LODs or % below LOD were not reported.

Daily fluoride exposure (probably high risk of bias): Daily fluoride exposure was based on the water fluoride level, drinking water consumption (based on parental report of how many glasses of water consumed), and body weight.

- *Direction/magnitude of effect:* Spot urine samples that did not account for dilution could have exposure misclassification. The misclassification is likely non-differential and is not likely to bias in any specific direction. Daily exposure was based partially on parental report of water consumption. The direction and magnitude of effect is unknown.
- *Basis for rating:* Probably low risk of bias based on indirect evidence that exposure was consistently assessed using well-established methods that directly measured exposure. The daily fluoride exposure is probably high risk of bias because there is indirect evidence that the exposure was assessed using methods of unknown validity.
- **Outcome:**
 - *Rating:* Probably low risk of bias (+)
 - *Summary:* Intellectual ability was evaluated using Raven's Colored Progressive Matrices by an independent examiner. Some details were provided, but it was not stated that the tests were assessed blind; however, there is no indication that subjects were from high fluoride areas and the assessor would not have knowledge of the urine or water fluoride levels. Results for children were converted into a percentile according to age (details not provided) and overall scores were assigned an intellectual grade of I to V as described in the report.
 - *Basis for rating:* Probably low risk of bias based on indirect evidence that the outcome was blindly assessed using instruments that were valid and reliable in the study population.
- **Selective Reporting:**
 - *Rating:* Definitely low risk of bias (++)
 - *Summary:* All outcomes outlined in the abstract, introduction, and methods were reported in sufficient detail.
 - *Basis for rating:* Definitely low risk of bias based on direct evidence that all measured outcomes were reported.
- **Other potential threats:**
 - *Rating:* Probably low risk of bias (+)
 - *Summary:*
 - *Statistical analyses:* The main analysis was for dental caries. Although they make conclusions on fluoride and IQ, they do not use the same analytical methods for both outcomes. Table 4 of the study provides a p-value although it is not clear what the p-value represents; it is presumed to be the Kruskal Wallis p-value. It appears that a Kolmogorov-Smirnov test was used to determine variable distribution and a Kruskal Wallis test was used to compare among the groups with a Dunn's test if significant.
 - *Other potential concerns:* None identified.
 - *Basis for rating:* Probably low risk of bias based on indirect evidence that the statistical analyses were appropriate and there were no other potential threats to risk of bias identified.

- **Basis for classification as lower risk-of-bias study overall:** Probably low risk-of-bias ratings in exposure and outcome. Study strengths include individual exposure measurements and outcomes blindly assessed, but is limited by the cross-sectional study design, lack of accounting for urine dilution, and by not addressing potential exposures to arsenic in the study area.

Sudhir et al. (2009)

Study Details:

- **Study design:** Cross-sectional
- **Population:** Children aged 13–15 years
- **Study area:** Nalgonda district (Andhra Pradesh), India
- **Sample size:** 1,000 children
- **Data relevant to the review:** Mean IQ grade (not standard scores) or IQ distribution by water fluoride strata (<0.7, 0.7–1.2, 1.3–4.0, and >4.0 ppm).
- **Reported association with fluoride exposure:** Yes: Significantly increased number of intellectually impaired children with increasing drinking water fluoride levels.

Risk of Bias:

- **Author contacts:**
 - Authors were contacted in September of 2017 for additional information related to risk-of-bias evaluation, but no response was received.
- **Population selection:**
 - **Rating:** Probably low risk of bias (+)
 - **Summary:** Children were selected from the same general population during the same time frame and were then broken down into nearly equal exposure groups. A cross-sectional study was conducted among 13–15-year-old school children of Nalgonda district, Andhra Pradesh between August and October 2006. Data were collected from the school children who were life-long residents of Nalgonda district, Andhra Pradesh and who consumed drinking water from the same source during the first 10 years of life. A stratified random sampling technique was used. The entire geographical area of Nalgonda district was divided into four strata based on different levels of naturally occurring fluoride in the drinking water supply. Children were randomly selected from schools in the different strata. It was noted that the 1,000 selected children were equally divided among all four strata, however, each group did not have 250 children (but instead 243–267 in each group). Participation rates are not reported. Exclusion criteria included: children who had a history of brain disease and head injuries, children whose intelligence had been affected by congenital or acquired disease, children who had migrated or were not permanent residents, children with orthodontic brackets, and children with severe extrinsic stains on their teeth. Age and gender data are presented in Table 1 of the study, but this information is not presented by the different fluoride groups.
 - **Basis for rating:** Probably low risk of bias based on indirect evidence that subjects were similar and were recruited using the same methods during the same time frame.

- **Confounding:**

- Rating: Probably low risk of bias (+)
- Summary: Data were collected using a self-administered questionnaire and clinical examination. The self-administered questionnaire requested information on demographic data (appears to cover age and sex), permanent residential address, staple food consumed, liquids routinely consumed, and aids used for oral hygiene maintenance (fluoridated or nonfluoridated). SES was measured using the Kakkar socio-economic status scale (KSESS) with eight closed-ended questions related to parental education, family income, father's occupation, and other factors. All children were asked to fill out the form, and the answers obtained were scored using Kakkar socio-economic status scoring keys. Based on this scoring, children were divided into three groups—lower class, middle class, or upper class. Age, sex, and SES were not found to be significantly associated with IQ. Other confounders including smoking were not addressed. Co-exposures such as arsenic and lead were not addressed; however, there is no indication that lead is a co-exposure in this population and arsenic is not likely a major concern in this area based on water quality maps.
- Potentially important study-specific confounders: Key confounders age, gender, and measures of SES were similar between exposure groups; however, arsenic was not taken into account. Arsenic often occurs in the drinking water along with fluoride in some Indian populations; however, based on water quality maps, this does not appear to be an issue in the Nalgonda district of Andhra Pradesh. Iodine deficiencies are not mentioned.
 - Direction/magnitude of effect: The presence of arsenic would potentially bias away from the null if present with fluoride. Deficiencies in iodine would bias away from the null if present in areas of high fluoride, but toward the null if present in areas of non-high fluoride.
- Basis for rating: Probably low risk of bias based on indirect evidence that the key confounders are considered, co-exposure to arsenic is likely not an issue in this area, and methods used for collecting the information were valid and reliable.

- **Attrition:**

- Rating: Definitely low risk of bias (++)
- Summary: Results were available for the 1,000 children selected to participate.
- Basis for rating: Definitely low risk of bias based on direct evidence of no attrition.

- **Exposure:**

- Rating: Probably low risk of bias (+)
- Summary: Children were placed into one of four strata based on the level of fluoride in drinking water. Collection of water samples was done in the districts. The placement into strata was based on fluoride levels obtained from documented records of District Rural Water Works Department. Once the children were assigned to strata, it was confirmed that the fluoride level of their drinking water was within the strata assigned. This was done using the methodology followed in National Oral Health Survey and Fluoride Mapping 2002–2003. During the initial visits to the schools, the children were interviewed regarding their history of residence and source of drinking water from birth to 10 years. The first child meeting criteria was given a bottle for water collection and

the next child was only given a bottle for collection if the water source was different than that of a previous child. Children were asked to collect the sample of water from the source that was used in the initial 10 years of their life and was collected the next day. It was not reported if all bottles were returned. The water samples collected were subjected to water fluoride analysis using an ion-specific electrode, Orion 720A fluoride meter at District Water Works, Nalgonda to confirm the fluoride levels in the water before commencement of clinical examination. LOD and QA/QC details were not reported.

- *Direction/magnitude of effect:* There is some potential for exposure misclassification based on recall of the children on the source of water used in their first 10 years of life. The misclassification is likely non-differential and not likely to bias in any specific direction. Children who had changed water since birth were excluded, but it was not specifically noted that the fluoride in the water source was stable over the years.
- *Basis for rating:* Probably low risk of bias based on indirect evidence that exposure was consistently assessed using well-established methods that directly measured exposure.
- **Outcome:**
 - *Rating:* Probably high risk of bias (NR)
 - *Summary:* The Raven's standard progressive matrices (1992 edition) was used to assess IQ. Exams were carried out by a single examiner. Calibration of the examiner was done before the study and in the middle of the study, but it was not clear if this applied to the IQ evaluation or only to the clinical examination. This Raven's test is a standard test and although there is no information provided to indicate that the methods were reliable and valid in the study population, this test was created to be culturally fair (+ for methods). Blinding or other methods to reduce potential bias were not reported (NR for blinding). No response was received to an e-mail request for clarification in September 2017. Overall rating for methods and blinding = NR.
 - *Basis for rating:* Probably high risk of bias based on indirect evidence that the outcome was not assessed blind and could bias the results.
- **Selective Reporting:**
 - *Rating:* Definitely low risk of bias (++)
 - *Summary:* All outcomes outlined in the abstract, introduction, and methods are reported in sufficient detail.
 - *Basis for rating:* Definitely low risk of bias based on direct evidence that all measured outcomes were reported.
- **Other potential threats:**
 - *Rating:* Definitely low risk of bias (++)
 - *Summary:*
 - *Statistical analyses:* Statistical analyses were appropriate and no other threats to internal validity were identified.
 - *Other potential concerns:* None identified.
 - *Basis for rating:* Definitely low risk of bias based on direct evidence that the statistical analyses were appropriate and there were no other potential threats to risk of bias identified.

- **Basis for classification as lower risk-of-bias study overall:** Probably low risk-of-bias ratings in confounding and exposure. Study strengths include verification of exposure measurements and the addressing of potential key confounders, but it was limited by the cross-sectional study design and lack of information on blinding during outcome assessment.

Till *et al.* (2020)

Study Details:

- **Study design:** Prospective cohort
- **Population:** MIREC participants (pregnant mothers and their children aged 3–4 years)
- **Study area:** 10 cities, Canada
- **Sample size:** 398 mother–child pairs (247 from non-fluoridated areas, 151 from fluoridated areas; 200 breastfed as infants, 198 formula-fed as infants)
- **Data relevant to the review:** Adjusted linear regression models evaluating associations between IQ with water fluoride concentration (with or without adjusting for maternal urine) in formula-fed or breast-fed infants or by fluoride intake from formula.
- **Reported association with fluoride exposure:** Yes: Significantly lower performance IQ with water fluoride (adjusted β s = -9.26 formula-fed, -6.19 breastfed) and fluoride intake from formula (adjusted β = -8.76); significantly lower full-scale IQ with water fluoride in formula-fed (adjusted β = -4.40); no significant changes in full-scale IQ for water fluoride in breastfed children or fluoride intake from formula-fed children; no significant changes in verbal IQ scores with fluoride exposure.

Risk of Bias:

- **Author contacts:**
 - Authors were not contacted for additional information because it was not necessary.
- **Population selection:**
 - **Rating:** Definitely low risk of bias (++)
 - **Summary:** Pregnant women were recruited between 2008 and 2011 by the MIREC program from 10 cities across Canada. Inclusion and exclusion criteria were provided. Additional details were stated to be available in Arbuckle *et al.* (2013). A total of 610 children were recruited to participate in the developmental follow-up with 601 children completing all testing. The demographic characteristics of women included in the current analyses ($n = 398$) were not substantially different from the original MIREC cohort ($N = 1945$) or the subset without complete water fluoride and covariate data ($n = 203$). A table of characteristics of the study population is provided. Approximately half of the children lived in nonfluoridated cities and half lived in fluoridated cities.
 - **Basis for rating:** Definitely low risk of bias based on direct evidence that the exposed groups were similar and were recruited with the same methods during the same time frame.
- **Confounding:**
 - **Rating:** Probably low risk of bias (+)

- Summary: Covariates were selected a priori that have been associated with fluoride, breast feeding, and children's intellectual ability. Final covariates included child's sex and age at testing, maternal education, maternal race, second-hand smoke in the home, and HOME score. City was considered but was excluded from the models. Confounders that were not assessed include: parental mental health, iodine deficiency/excess, parental IQ, and co-exposure to arsenic and lead. Co-exposure to arsenic is less likely an issue in this Canadian population and the lack of information is not considered to appreciably bias the results.
 - Potentially important study-specific confounders: All key confounders were considered in this study.
 - Direction/magnitude of effect: Not applicable.
 - Basis for rating: Probably low risk of bias based on direct evidence that key confounders were addressed and indirect evidence that the methods used to collect the information were valid and reliable and co-exposures were not an issue.
- **Attrition:**
 - Rating: Probably low risk of bias (+)
 - Summary: Of 610 children, 601 (98.5%) in the MIREC developmental study who were ages 3–4 years completed the neurodevelopment testing. Of the 601 children who completed the neurodevelopmental testing, 591 (99%) completed the infant feeding questionnaire and 398 (67.3%) reported drinking tap water. It was noted that the demographic characteristics were not substantially different from the original MIREC cohort or the 203 subjects without complete water fluoride or covariate data.
 - Basis for rating: Probably low risk of bias based on indirect evidence that exclusion of subjects from analyses was adequately addressed, and reasons were documented when subjects were removed from the study or excluded from analyses.
- **Exposure:**
 - Rating: Probably low risk of bias (+)
 - Summary: Information on breastfeeding was obtained via questionnaire at 30–48 months. Fluoride concentration in the drinking water was assessed by daily or monthly reports provided by water treatment plants. Water reports were first linked with mothers' postal codes and the daily or weekly amounts were averaged over the first 6 months of each child's life. Additional details can be found in Till *et al.* (2018). Maternal urinary exposure was used to assess fetal fluoride exposure. Procedures can be found in Green *et al.* (2019).
 - Direction/magnitude of effect: There is not any specific direction or magnitude of bias expected. Urinary fluoride levels are reflective of recent exposure. The possibility of the exposure misclassification would be similar in all subjects and would be non-differential. For the fluoride intake from formula, exposure was based on the fluoride levels in the water at the residence and the proportion of time that the infant was not exclusively breastfed. This exposure misclassification would also be non-differential.
 - Basis for rating: Probably low risk of bias based on indirect evidence that exposure was consistently assessed using well-established methods that directly measured exposure.
- **Outcome:**

- o Rating: Probably low risk of bias (+)
- o Summary: Intelligence was tested using the Wechsler Preschool and Primary Scale of Intelligence III. This is appropriate for both the study population and age group. This is considered a gold standard test. It was not reported whether the evaluators were blind to the child's fluoride exposure status during the assessment. Although it is unlikely that the assessors had knowledge of the specific drinking water levels or maternal urine levels, there is potential that the outcome assessors had knowledge of the city the child lived in and if the city was fluoridated or non-fluoridated. Correspondence with the study authors on the outcome assessment for Green *et al.* (2019) indicated that it was unlikely that the testers had knowledge of the city's fluoridation. The same is assumed here. Specific measurements included were identified.
- o Basis for rating: Probably low risk of bias based on indirect evidence that the outcome was blindly assessed using instruments that were valid and reliable in the study population.
- **Selective Reporting:**
 - o Rating: Definitely low risk of bias (++)
 - o Summary: All outcomes outlined in the abstract, introduction, and methods were reported in sufficient details.
 - o Basis for rating: Definitely low risk of bias based on direct evidence that all measured outcomes were reported.
- **Other potential threats:**
 - o Rating: Probably low risk of bias (+)
 - o Summary:
 - *Statistical analyses:* Regression diagnostics were used to test assumptions for linearity, normality, and homogeneity. There were two potential influential observations (based on Cook's distance), and sensitivity analyses re-estimated the models without these two variables. Effect modification by breastfeeding status was evaluated. Interestingly, all regression coefficients were divided by 2 to represent change in IQ per 0.5-mg/L change in fluoride. One concern is posed by the lack of accounting for city in the regression models, ideally as a random effect. The authors explored including city as a covariate in the models; however, city was not included either because it was strongly multi-collinear with water fluoride concentration (VIF > 20) (model 1, with water fluoride concentration) or because fluoride intake from formula is a function of water fluoride concentration (assessed at the city level) and was therefore deemed redundant (model 2). However, the models use city-level water fluoride concentrations (and in sensitivity analyses, adjust for maternal urinary fluoride) which warrant exploration of city as a random effect rather than a fixed effect (as would be by just having it included as a covariate). Even including individual-level maternal urinary fluoride might not fully account for lack of city, given that the subjects were from six different cities, with half of them fully on fluoridated water. Hence, even individual-level exposures are likely to be correlated at the city level. Based on a previous analysis (Green *et al.* 2019), it is unlikely that

exclusion of city from models (as a fixed or random effect) would impact the effect estimates.

- **Other potential concerns:** None identified.
- **Basis for rating:** Probably low risk if bias based on indirect evidence that the statistical analyses were appropriate and there were no other potential threats to risk of bias identified.
- **Basis for classification as lower risk-of-bias study overall:** Probably low risk-of-bias ratings in confounding, exposure, and outcome. Study strengths include individual exposure measurements, prospective cohort design, and the addressing of potential key confounders.

Trivedi et al. (2012)

Study Details:

- **Study design:** Cross-sectional
- **Population:** Children aged 12–13 years
- **Study area:** Kachchh, Gujarat, India
- **Sample size:** 84 children
- **Data relevant to the review:** Mean IQ scores and distribution by low and high fluoride villages.
- **Reported association with fluoride exposure:** Yes: Significantly lower IQ score in the high fluoride (92.53 ± 3.13) compared to the low fluoride (97.17 ± 2.54) areas in boys and girls combined (as well as separately). Villages with higher fluoride levels had a larger percentage of subjects with IQ scores of 70–79, while the lower fluoride villages had a greater percentage of IQ scores > 109.

Risk of Bias:

- **Author contacts:**
 - Authors were contacted in September of 2017 to obtain additional information for risk-of-bias evaluation.
- **Population selection:**
 - **Rating:** Probably low risk of bias (+)
 - **Summary:** There is insufficient information provided on the sampling methods to determine if the populations were similar. Although it was noted that samples were obtained for groundwater quality from March to May of 2011, there is no indication that the children were selected at the same time or during a similar time frame. Correspondence with the author indicates that children were selected within a week of the water collection based on random selection of a school in the village. Study participants were selected from six different villages of the Mundra region of Gujarat, India. Subjects were grouped into high and low villages based on the level of fluoride in the drinking water of those villages. The number of subjects per village were not reported, but it was noted that there were 50 children in the low fluoride group and 34 children in the high fluoride group. It is not clear if the differences in numbers were based on different participation rates or if there were fewer children in the high fluoride villages. Recruitment methods including any exclusion criteria and participation rates

were not provided. SES was stated to be low and equal based on questionnaire information, but the results were not provided. It should also be noted that only regular students (having attendance more than 80%) of standard 6th and 7th grades were selected, but it was not noted if attendance varied by village. Correspondence with the study author indicated that there was an average of 20 students per class with an average of 40 students per village. It appears that keeping the requirement for 80% attendance was a limiting factor that caused different numbers of children by area; however, this was applied similarly to both groups.

- o **Basis for rating:** Probably low risk of bias based on indirect evidence that subjects were similar and recruited using the same methods during the same time frame.

- **Confounding:**

- o **Rating:** Probably low risk of bias (+)
- o **Summary:** Children were stated to be students of the 6th and 7th standard grades. Age was not addressed, but the children would all be of similar age based on the grades included. Results were reported for males and females separately as well as combined. SES and iodine consumption were stated to be analyzed via a questionnaire and were standardized on the basis of the 2011 census of India. Although it was noted in the abstract that the SES was equal (no data provided), the study report did not mention the iodine results. Although the study authors did not address arsenic or lead, they did provide physicochemical analyses for the water samples from the six different villages. Information on arsenic in the water is not provided, but based on water quality maps, arsenic is not expected to be a major concern in this study area.
- o **Potentially important study-specific confounders:** Key confounders age, gender, and measures of SES were similar between exposure groups; however, arsenic was not taken into account. Arsenic often occurs in the drinking water along with fluoride in some Indian populations; however, based on water quality maps, arsenic does not appear to be an issue in the study area.
 - **Direction/magnitude of effect:** Presence of arsenic would potentially bias away from the null if present with fluoride or toward the null if present in the reference group.
- o **Basis for rating:** Probably low risk of bias based on indirect evidence that the methods used to collect the information were valid and reliable, that potential co-exposures were not an issue, and that key confounders were addressed.

- **Attrition:**

- o **Rating:** Definitely low risk of bias (++)
- o **Summary:** Results were provided for 84 children, but the methods do not indicate how many children were initially selected to participate nor were any exclusion criteria provided. It was noted in the results that 84 children had their groundwater and urine tested, but it was not noted if analyses were restricted to these children or if exposures were assessed in all the children who had IQ measurements. Correspondence with the study author indicated that the main reason for exclusion was a <80% attendance rate, with fluoride and IQ measured on all 84 children who met the criteria.
- o **Basis for rating:** Definitely low risk of bias based on direct evidence of no attrition.

- **Exposure:**

- o Rating: Probably low risk of bias (+)
- o Summary: Children in villages were grouped based on fluoride levels that were assessed in groundwater (low F villages versus high F villages). The average concentration of these levels was considered to be the levels in the drinking water with confirmation using urinary fluoride levels. The groundwater samples were selected to cover major parts of the taluka and represent overall groundwater quality. Ten samples were obtained from each village. Fluoride was measured in the groundwater using ion exchange chromatography. Although urine levels were also significantly higher in the high fluoride village, no information was provided on how or when the urinary samples were obtained or how they were measured. However, correspondence with the study author indicated that the groundwater and urine fluoride levels were available for all 84 children indicating that the urine measures were available for the children that had IQ measures. The urine samples were stated to be collected at the same time that the second water sample was collected.
 - Direction/magnitude of effect: Fluoride levels were measured in both the drinking water and urine. Although there is some variability in the measurements, there is no overlap between the two groups and the urine and drinking water levels in the children support each other. Any potential exposure misclassification would be non-differential and direction and magnitude are unknown.
- o Basis for rating: Probably low risk of bias based on indirect evidence that exposure was consistently assessed using well-established methods that directly measured exposure.
- **Outcome:**
 - o Rating: Probably low risk of bias (+)
 - o Summary: Outcome methods were only noted to be reported in Trivedi *et al.* (2007), which was scored as follows: IQ was measured in the children of both areas using a questionnaire prepared by Professor JH Shah, copyrighted by Akash Manomapan Kendra, Ahmedabad, India, and standardized on the Gujarati population with 97% reliability rate in relation to the Stanford-Binet Intelligence Scale (+ for methods). Blinding or other methods to reduce bias are not reported, but correspondence with the study author indicated that the teachers were blind to the status of fluoride. The teachers administered the tests in the presence of a research fellow. It is not completely clear who scored the tests, but it is assumed the teachers. (+ for blinding). Overall rating for methods and blinding = +.
 - o Basis for rating: Probably low risk of bias based on indirect evidence that the outcomes were blindly assessed using instruments that were valid and reliable in the study population.
- **Selective Reporting:**
 - o Rating: Definitely low risk of bias (++)
 - o Summary: All outcomes outlined in the abstract, introduction, and methods are reported in sufficient detail.
 - o Basis for rating: Definitely low risk of bias based on direct evidence that all measured outcomes were reported.
- **Other potential threats:**

- o Rating: Probably low risk of bias (+)
- o Summary:
 - *Statistical analyses:* Statistical analyses were reasonable (paired sample T-test), but consideration of homogeneity of variance was not reported.
 - *Other potential concerns:* No other threats to internal validity were identified.
- o Basis for rating: Probably low risk of bias based on indirect evidence that the statistical analyses were appropriate and there were no other potential threats to risk of bias identified.
- **Basis for classification as lower risk-of-bias study overall:** Probably low risk-of-bias ratings in confounding, exposure, and outcome. Study strengths include individual exposure measurements and the addressing of potential key confounders but was limited by the cross-sectional study design.

Valdez Jimenez *et al.* (2017)

Study Details:

- **Study design:** Prospective cohort
- **Population:** Infants aged 3–15 months
- **Study area:** Durango City and Lagos de Moreno, Jalisco, Mexico
- **Sample size:** 65 infants
- **Data relevant to the review:** The Bayley Scales of Infant Development II was used to assess Mental Development Index Scale and the Psychomotor Development Index scale in children 3 to 15 month and evaluated for associations with first and second trimester maternal urine fluoride.
- **Reported association with fluoride exposure:** Yes: Significant correlation between maternal urinary fluoride and MDI score during first trimester (adjusted $\beta = -19.05$; SE = 8.9) and second trimester (adjusted $\beta = -19.34$; SE = 7.46).

Risk of Bias:

- **Author contacts:**
 - o Authors were not contacted for additional information because it was not necessary.
- **Population selection:**
 - o Rating: Probably low risk of bias (+)
 - o Summary: Subjects were recruited from two endemic areas in Mexico. The study authors do not provide information on the similarities or differences between the two areas nor do they indicate if there were different participation rates. However, recruitment methods were the same. Women receiving prenatal care in health centers located in Durango City and Lagos de Moreno, Jalisco, Mexico were recruited in 2013–2014. Participation rates are not likely to be an issue as characteristics were similar between those who participated and those who did not. Although they did not provide characteristics by area, the characteristics provided do not indicate any differences that may be biased by the selection. Considering the age range for the non-participants, the mean age for non-participants appears to be incorrect (or the age range is incorrect);

however, there does not appear to be a difference that would potentially indicate selection bias.

- **Basis for rating:** Probably low risk of bias based on indirect evidence that the exposure groups were similar and were recruited with the same methods in the same time frame, with no evidence of differences or issues with participation/response rates.
- **Confounding:**
 - **Rating:** Probably high risk of bias (-)
 - **Summary:** Questionnaires were used to obtain information about sociodemographic factors, prenatal history, mother's health status before pregnancy (e.g., use of drugs, vaccines, diseases) and the type of water for drinking and cooking. The marginalization index (MI) was obtained from the National Population Council (CONAPO). Two additional surveys were conducted during the 2nd and 3rd trimester of pregnancy to get information about the mother's health, pregnancy evolution, and sources of water consumption. A survey was also conducted to get information about childbirth (type of birth, week of birth, weight and length of the baby at birth, Apgar and health conditions of the baby during the first month of life). This information was corroborated with the birth certificate. Linear regression models included gestational age, children's age, marginality index, and type of drinking water. Bivariate analysis was conducted on the other factors including child's gender prior to conducting multivariable regression models. Some important confounders were not considered, including parental mental health, IQ, smoking, and potential co-exposures.
 - **Potentially important study-specific confounders:** Arsenic is a potential co-exposure in this area of Mexico.
 - *Direction/magnitude of effect:* If arsenic were present as a co-exposure it would bias the results away from the null.
 - **Basis for rating:** Probably high risk of bias based on indirect evidence that there is a potential for co-exposure with arsenic that was not addressed.
- **Attrition:**
 - **Rating:** Definitely low risk of bias (++)
 - **Summary:** Out of the 90 women selected for inclusion in the study, 65 approved the participation of their infants. The authors provide a table of characteristics between women who consented to their children's cognitive evaluation and those that only participated in biological monitoring. There were no significant differences between the groups. There were fewer women who provided urine during the second and third trimesters. All specified children are included in the relevant analyses.
 - **Basis for rating:** Definitely low risk of bias based on direct evidence that exclusion of subjects from analyses was adequately addressed, and reasons were documented when subjects were removed from the study or excluded from analyses.
- **Exposure:**
 - **Rating:** Definitely low risk of bias (++)
 - **Summary:** Fluoride exposure is assessed through morning urine samples and water fluoride levels collected from the children's homes. Sampling methodology is appropriately documented, and water levels were quantified through specific

ion-sensitive electrode assays. QC was described and accuracy was >90%. Urinary fluoride was corrected by specific gravity.

- *Direction/magnitude of effect:* Not applicable.

- *Basis for rating:* Definitely low risk of bias based on direct evidence that exposure was consistently assessed using well-established methods that directly measured exposure.

- **Outcome:**

- *Rating:* Definitely low risk of bias (++)

- *Summary:* Neurodevelopment was assessed with the Bayley Scales of Infant Development II (BSDI-II) that was noted to be reliable and valid for evaluating children from 3 months to 5 years of age. The average age of children assessed was 8 months, with a range of 3–15 months) (++) for methods). The study report stated that a trained psychologist who was blinded about the mother’s fluoride exposure evaluated the infants at home (++) for blinding). Overall rating for methods and blinding = ++.

- *Basis for rating:* Definitely low risk of bias based on direct evidence that the outcome was blindly assessed using instruments that were valid and reliable in the study population.

- **Selective Reporting:**

- *Rating:* Probably low risk of bias (+)

- *Summary:* All outcomes outlined in the abstract, introduction, and methods were reported. Table 4 of the study only displays data for trimesters 1 and 2. Although 3rd trimester data were collected, they were not reported, likely because data were only available for 29 subjects. No discussion of this was provided.

- *Basis for rating:* Probably low risk of bias because, although it appears some data were not reported, it is likely because there were insufficient data and not because the authors were selectively reporting the results.

- **Other potential threats:**

- *Rating:* Definitely low risk of bias (++)

- *Summary:*

- *Statistical analyses:* Statistical analyses used were appropriate for the study.
- *Other potential concerns:* No other potential concerns were identified. In the peer-review report, NASEM (2020) cited the following as potential concerns: “the large difference in numbers of males and females in the offspring (20 males, 45 females), and apparently incorrect probabilities were reported for age differences between participants and nonparticipants, high rates of cesarean deliveries and premature births among participants (degree of overlap not reported), and incorrect comparisons of observed prematurity rates with national expected rates.” However, these concerns were taken in consideration in other domains (**Selection, Confounding**).

- *Basis for rating:* Definitely low risk of bias based on direct evidence that the statistical analyses were appropriate and there were no other potential threats to risk of bias identified.

- **Basis for classification as lower risk-of-bias study overall:** Definitely low risk-of-bias ratings in exposure and outcome. Study strengths include individual exposure measurements and

outcome blindly assessed, but it is limited by the cross-sectional study design and lack of accounting for potential co-exposures to arsenic.

Wang *et al.* (2012)

Study Details:

- **Study design:** Cross-sectional
- **Population:** Children aged 8–13 years (possibly the same population as Xiang *et al.* (2003a))
- **Study area:** Wamiao and Xinhuai villages located in Sihong County, Jiangsu Province, China
- **Sample size:** 526 school children
- **Data relevant to the review:** Mean IQ and % low IQ (< 80) by total fluoride intake.
- **Reported association with fluoride exposure:** Yes: Significantly lower mean IQ in the high fluoride village (92.02 ± 13.00) compared to the control village (100.41 ± 13.21); when high exposure group was broken into 4 exposure groups, a dose-dependent decrease in IQ and increase in % with low IQ observed; significant correlation between total fluoride intake and IQ ($r = -0.332$); OR for IQ<80 per increase in total fluoride intake=1.106; 95% CI 1.052–1.163).

Risk of Bias:

- **Author contacts:**
 - Authors were not contacted for additional information because it was not necessary.
- **Population selection:**
 - **Rating:** Probably low risk of bias (+)
 - **Summary:** The study appears to be the same population as Xiang *et al.* (2003a) and Xiang *et al.* (2011); however, the study does not cite these studies as providing additional information and numbers of children differ; therefore, it may be a separate analysis on the same villages. The years of testing were not provided so it cannot be determined if study subjects are the same. Two villages, Wamiao and Xinhuai, located 64 km apart in Sihong County, Jiangsu Province were selected for the study. Wamiao is a village in a region with severe endemic fluorosis and Xinhuai is a village in a non-endemic fluorosis region. Neither village has fluoride pollution from coal or industrial sources. Villages were stated to be similar in terms of annual per capita income, transportation, education, medical conditions, the natural environment, and lifestyle. All primary students ages 8–13 years currently in school in either village were surveyed with exclusions noted. Of 243 children from Wamiao, 236 (97.12%) were included, and of 305 children from Xinhuai, 290 (95.08%) were included. No table of subject characteristics was provided.
 - **Basis for rating:** Probably low risk of bias based on indirect evidence that the exposure groups were similar and were recruited using the same methods within the same time frame, with direct evidence that there was no difference in participation/response rates.
- **Confounding:**
 - **Rating:** Probably low risk of bias (+)
 - **Summary:** Logistic regression of low IQ rate and total fluoride intake adjusted for age and sex. Both villages had hand-pumped well water for drinking water, but the authors

do not mention if arsenic was also present in the drinking water. However, a publication by Xiang *et al.* (2013) on this study area indicates that Xinhuai (the low fluoride area) had significantly higher arsenic levels compared to Wamiao (the endemic fluorosis area), which would bias toward the null. Areas were stated to be similar in annual per capita income, transportation, education, medical conditions, the natural environment, and lifestyle; however, no details were provided. This study did not address other co-exposures, but other studies on populations in these villages (Xiang *et al.* 2011, Xiang *et al.* 2003a) indicate that iodine and lead are not concerns.

- **Potentially important study-specific confounders:** Arsenic often occurs in the drinking water along with fluoride in some Chinese populations; however, based on information provided in Xiang *et al.* (2013), arsenic concentrations were higher in the low fluoride area compared to the high fluoride area.
 - **Direction/magnitude of effect:** Presence of arsenic in this study population would potentially bias toward the null.
- **Basis for rating:** Probably low of risk bias because there is indirect evidence that the key confounders are taken into account, methods used for collecting the information were valid and reliable, and co-exposures to arsenic and lead and iodine deficiency are not attributing to the effect observed in this area.
- **Attrition:**
 - **Rating:** Probably low risk of bias (+)
 - **Summary:** Data are reported for all 526 children noted to be included in the study. There is a slight discrepancy in the reported total number of children from the high-fluoride village and the number of participants from the high-fluoride village between this paper (236 participated of 243 total children) and the 2003 and 2011 publications on the same study population (222 of 238). This discrepancy is not explained but is not expected to appreciably bias the results.
 - **Basis for rating:** Probably low risk of bias based on indirect evidence that exclusion of subjects from analyses was adequately addressed, and reasons were documented when subjects were removed from the study or excluded from analyses.
- **Exposure:**
 - **Rating:** Probably low risk of bias (+); Probably high risk of bias (-)
 - **Summary:** **Water fluoride (+ probably low risk of bias):** Exposure was based on drinking water levels and fluoride intake. Residents in the Wamiao village were divided into five groups based on fluoride levels in the drinking water. Clean, dry polyethylene bottles were used to collect 50 mL of drinking water from each student's household and fluoride content was measured.

Total fluoride intake (- probably high risk of bias): Six families from each of the five Wamiao groups were randomly selected as dietary survey households. Intakes of various foods by each person at each meal and intakes of unboiled water, boiled water, and tea were surveyed for four consecutive days. Methods for food collection were described. Five representative households from each village were selected based on geographic location, population distribution, housing structure, and other conditions. Indoor air samples were collected once daily for five consecutive days; outdoor air was sampled at two points once daily for five days. Methods for determining fluoride

content in samples were noted to follow specific guidelines. Calculation of total fluoride intake was stated to follow Appendix A of the People's Republic of China Health Industry Standard with some details provided. Although it is assumed the method is valid, it was not detailed how each fluoride determination was made for each subject, and it appears that total fluoride intake was determined based on data from select subjects and not all subjects.

- *Direction/magnitude of effect:* There is potential for exposure misclassification based on calculating fluoride intake based on measurements from a few select subjects rather than all subjects. The direction and magnitude of effect cannot be assessed based on the information provided.
- *Basis for rating:* Probably low risk of bias based on indirect evidence that exposure was consistently assessed using well-established methods that directly measured exposure. The intake is probably high risk of bias because there is indirect evidence that the exposure was assessed using methods of unknown validity.
- **Outcome:**
 - *Rating:* Definitely low risk of bias (++)
 - *Summary:* IQ of each child was measured with the Combined Raven's Test for Rural China (CRT-RC) (++) for methods). The test was stated to be administered to the children independently in a school classroom under the supervision of three exam proctors. Testing methods, testing language, and testing conditions were all in strict accordance with the CRT-RC guidebook. Major testing personnel received necessary training by the Psychology Department of East China Normal University. The children undergoing IQ testing and the test scorers were kept double-blinded throughout the testing process. (++) for blinding). Overall rating= ++.
 - *Basis for rating:* Definitely low risk of bias based on direct evidence that the outcome was blindly assessed using instruments that were valid and reliable in the study population.
- **Selective Reporting:**
 - *Rating:* Definitely low risk of bias (++)
 - *Summary:* All outcomes outlined in the abstract, introduction, and methods are reported in sufficient detail.
 - *Basis for rating:* Definitely low risk of bias based on direct evidence that all measured outcomes were reported.
- **Other potential threats:**
 - *Rating:* Probably low risk of bias (+)
 - *Summary:*
 - *Statistical analyses:* Although it was noted that a logistic regression was used to determine the odds of having low IQ with increasing fluoride intake, no details were provided on any of the other tests conducted. Because this is the same population evaluated in Xiang *et al.* (2003a) and Xiang *et al.* (2011), it is assumed that the same methods were used even if this study population consisted of different children.
 - *Other potential concerns:* None identified.

- ***Basis for rating:*** Probably low risk if bias based on indirect evidence that the statistical analyses were appropriate and there were no other potential threats to risk of bias identified.
- ***Basis for classification as lower risk-of-bias study overall:*** Definitely or probably low risk-of-bias ratings in confounding, exposure, and outcome. Study strengths include individual exposure measurements with blinding at outcome assessment but is limited by the cross-sectional study design and not using individual measurements to calculate fluoride intake. All key confounders were accounted for in the study design or analysis, but there is potential for the presence of arsenic to bias toward the null.

Wang *et al.* (2020a)

Study Details:

- ***Study design:*** Cross-sectional
- ***Population:*** School children aged 7–13 years
- ***Study area:*** Tongxu County, China
- ***Sample size:*** 325 school children
- ***Data relevant to the review:*** Associations between ADHD and other measures of learning disability with urine fluoride concentrations.
- ***Reported association with fluoride exposure:*** Yes: Significant correlation between psychosomatic problems and urinary fluoride (adjusted $\beta = 4.01$ [95% CI: 2.74, 5.28]) and increased risk of a T-score > 70 with increasing urinary fluoride (adjusted OR = 1.97 [95% CI: 1.19, 3.27]). No significant associations with ADHD or other measures of learning disability.

Risk of Bias:

- ***Author contacts:***
 - Authors were contacted in July of 2020 to obtain additional information for risk-of-bias evaluation. No response was received.
- ***Population selection:***
 - ***Rating:*** Probably low risk of bias (+)
 - ***Summary:*** Subjects were recruited in 2017 from Tongxu County, China. Children were selected from four randomly selected primary schools in the area. Selection was based on specified inclusion rules. It was noted that the living habits and diets of the participants from the four schools were well matched, but details were not provided. The area did not have industrial pollution within 1 km of the living environment of the children, and it was noted that the children were not exposed to other neurodevelopmental toxicants (lead, cadmium, arsenic, or mercury). A table of subject characteristics was provided in the study, but not by school or exposure. This is a pilot study, and it is not explicitly stated if all eligible subjects participated in the study. There is no information on participation rates or if they varied by school.
 - ***Basis for rating:*** Probably low risk of bias based on indirect evidence that the exposed groups were recruited using similar methods during the same time frame and that any differences between the exposed groups were considered in the statistical analyses.

- **Confounding:**

- Rating: Probably low risk of bias (+)
- Summary: It was noted that subjects were well matched in terms of living habits and diets, but there were no specifics provided. It was noted that there was no industrial exposure or exposure to other neurotoxins such as lead, cadmium, arsenic, or mercury. Covariates were collected using a standardized and structured questionnaire completed by the children and their guardians under the direction of investigators, but reliability or validity of the questionnaire was not reported. Information collected included age, gender, weight, height, parental education level, and parental migration (or work as migrant workers). IQ scores evaluated by the Combined Raven's Test-the Rural in China were used to represent basic cognitive function. Models were adjusted for age, BMI, gender, mother and father migration, and urinary creatinine. Adjustments were not made for parental education, race/ethnicity, maternal demographics (e.g., maternal age, BMI), parental behavioral and mental health disorders (e.g., ADHD, depression), smoking (e.g., maternal smoking status, secondhand tobacco smoke exposure), reproductive factors (e.g., parity), iodine deficiency/excess, maternal (and paternal) IQ, quantity and quality of caregiving environment (e.g., HOME score), or SES other than parental migration. There is no evidence to suggest that SES would differ substantially among the four rural schools in the same area of China that were randomly selected.
- Potentially important study-specific confounders: SES.
 - Direction/magnitude of effect: Direction and magnitude is unknown. It was noted that the subjects were matched in terms of living habits and diet and this could be an indication that SES was not different among the groups, but details were not provided.
- Basis for rating: Probably low risk of bias because there is indirect evidence that the key confounders are considered, that the methods for collecting the information were valid and reliable, and that co-exposure to arsenic is not an issue in this area.

- **Attrition:**

- Rating: Definitely low risk of bias (++)
- Summary: Data are complete. It was noted that there were 325 subjects included and results were available on all subjects.
- Basis for rating: Definitely low risk of bias based on direct evidence that there was no attrition.

- **Exposure:**

- Rating: Probably low risk of bias (+)
- Summary: Spot urine samples were collected from each child in the early morning into cleaned polyethylene tubes. Fluoride concentrations were measured using fluoride ion-selective electrode (with reference to Ma *et al.* (2017); however, that reference cites Zhou *et al.* (2012). Therefore, no QC methods or LODs were available. Fluoride concentrations were creatinine-adjusted.
 - Direction/magnitude of effect: Spot urine samples only account for recent exposure. Although this could cause there to be some exposure misclassification, the number of subjects should help dilute any issues with the non-differential misclassification.

- *Basis for rating:* Probably low risk of bias based on indirect evidence that exposure was consistently assessed using acceptable methods that provide individual levels of exposure.
- **Outcome:**
 - *Rating:* Probably high risk of bias (NR)
 - *Summary:* Children's behavior was assessed by the Chinese version of the Conners' Parent Rating Scale-Revised (CPRS-48). The homogeneity reliability of Cronbach α in the Chinese version of CPRS-48 was 0.932; the correlation of Spearman-brown split-half was 0.900; and the retest reliability of total score was 0.594. Raw scores for each subscale are converted into sex- and age-adjusted T-scores within a mean $\pm$ standard deviation (SD) of 50 $\pm$ 10. The guardians independently completed the CPRS-48 according to the instruction manual under the direction of trained investigators (++) for methods). Blinding is not reported. Although it is unlikely that the outcome assessors were aware of the fluoride levels in the urine, it is unclear if subjects were selected based on areas with endemic fluoride or if parents were aware of fluoride concentrations in the areas. (NR for blinding). Overall rating for methods and blinding = NR.
 - *Basis for rating:* Probably high risk of bias based on no information provided to indicate that the outcome was blindly assessed.
- **Selective Reporting:**
 - *Rating:* Definitely low risk of bias (++)
 - *Summary:* All outcomes in the abstract, introduction, and methods are reported in sufficient details.
 - *Basis for rating:* Definitely low risk of bias based on direct evidence that all measured outcomes were reported.
- **Other potential threats:**
 - *Rating:* Probably low risk of bias (+)
 - *Summary:*
 - *Statistical analyses:* Multiple linear regression models were used to assess the fluoride association with each behavioral outcome. Logistic regression was used to assess the risk of behavioral problems due to fluoride exposure, but what they used to delineate a behavioral problem was not specified. Sensitivity analyses were performed.
 - *Other potential concerns:* None identified.
 - *Basis for rating:* Probably low risk of bias based on indirect evidence that the statistical analyses were appropriate and no other potential threats to risk of bias were identified.
- **Basis for classification as lower risk-of-bias study overall:** Probably low risk-of-bias ratings in confounding and exposure. Study strengths include individual exposure measurements, but it is limited by the cross-sectional study design and lack of details on blinding of the outcome assessment. All key confounders were considered in the study design or analysis.

Study Details:

- **Study design:** Cross-sectional
- **Population:** School children aged 7–13 years
- **Study area:** Tianjin City, China (possibly a subset of the children from Yu *et al.* (2018))
- **Sample size:** 571 school children
- **Data relevant to the review:** IQ scores by urine and water fluoride levels.
- **Reported association with fluoride exposure:** Yes: Significant correlations between IQ score and water fluoride (adjusted $\beta = -1.587$ per 1-mg/L increase) and urinary fluoride (adjusted $\beta = -1.214$ per 1-mg/L increase).

Risk of Bias:

- **Author contacts:**
 - Authors were not contacted for additional information because it was not necessary.
- **Population selection:**
 - **Rating:** Definitely low risk of bias (++)
 - **Summary:** Subjects were from a cross-sectional study conducted in 2015, but no citation was provided on this cohort (presumably the Yu *et al.* (2018) cohort). It was noted that the subjects in that cohort were from districts with historically high or normal fluoride levels. Subjects for this study were selected by using a stratified and multistage random sampling approach. Brief description was provided. The study area consisted of three historically high fluoride areas and four nonendemic areas. A flow diagram was provided for inclusion and exclusion, but this detail was given for all children and not by area. Therefore, it cannot be determined if the participation differed by area. However, there was a 93% recruitment rate, and the 13 excluded due to missing data are not likely excluded due to exposure. Detailed characteristics of the study population are provided. Exclusion criteria included: "children who had congenital or acquired diseases affecting intelligence, or a history of cerebral trauma and neurological disorders, or those with a positive screening test history (like hepatitis B virus infection, Treponema palladium infection and Down's syndrome) and adverse exposures (smoking and drinking) during maternal pregnancy, prior diagnosis of thyroid disease, and children who had had missing values of significant factors (2.2%) were also excluded."
 - **Basis for rating:** Definitely low risk of bias based on direct evidence that the exposed groups were recruited using similar methods during the same time frame and that any differences between the exposed groups were accounted for in the statistical analyses.
- **Confounding:**
 - **Rating:** Probably low risk of bias (+)
 - **Summary:** Study authors noted that the study areas are not exposed to other neurotoxins such as lead, arsenic, or mercury nor were they iodine-deficient. Final models included child's age, child's gender, child's BMI, maternal and paternal education, household income, and low birth weight. Other potential confounders that were considered is unclear as they only noted that the confounders were selected based on current literature. Reasons for exclusion included history of disease affecting intelligence, history of trauma or neurological disorders, positive screening test history,

or exposures such as smoking or drinking during pregnancy. Information was obtained by questionnaire or measurements. Variables such as parental BMI, behavioral and mental health disorders, IQ, and quantity and quality of the caregiving environment were not addressed.

- o Potentially important study-specific confounders: All key confounders were considered in this study.
 - *Direction/magnitude of effect:* Not applicable.
- o Basis for rating: Probably low risk of bias because there is direct evidence that the key confounders are taken into account, indirect evidence that the methods for collecting the information were valid and reliable, and co-exposure to arsenic is not an issue in this area.
- **Attrition:**
 - o Rating: Definitely low risk of bias (++)
 - o Summary: A detailed chart of the recruitment process is presented. The study had a 93% recruitment rate and only 2.2% of subjects with missing data for certain covariates were excluded.
 - o Basis for rating: Definitely low risk of bias based on direct evidence that exclusion of subjects from analyses was adequately addressed, and reasons were documented when subjects were removed from the study or excluded from analyses.
- **Exposure:**
 - o Rating: Probably low risk of bias (+)
 - o Summary: Children provided spot urine samples, presumably at the time of examination. Water samples were randomly collected from public water supplies in each village. Fluoride concentrations were analyzed using fluoride ion-selective electrode according to the national standardized method in China. There is no indication if the urine samples accounted for dilution.
 - *Direction/magnitude of effect:* Not accounting for dilution could cause there to be some exposure misclassification. The direction and magnitude would depend on where the differences occurred.
 - o Basis for rating: Probably low risk of bias based on indirect evidence that exposure was consistently assessed using acceptable methods that provide individual levels of exposure.
- **Outcome:**
 - o Rating: Definitely low risk of bias (++)
 - o Summary: Assessments of IQ scores were conducted by graduate students at the School of Public Health, Tongji Medical College at the Huazhong University of Science and Technology. Each team member was assigned a single task, meaning that only one person would have conducted the IQ tests. A Combined Raven's Test for Rural China was used. Therefore, the test was appropriate for the study population (++) for method). It was note that the examiner was trained and blind to the exposure (++) for blinding). Overall = ++
 - o Basis for rating: Definitely low risk of bias based on direct evidence that the outcome was blindly assessed using instruments that were valid and reliable in the study population.

- **Selective Reporting:**
 - Rating: Definitely low risk of bias (++)
 - Summary: All outcomes in the abstract, introduction, and methods are reported in sufficient details.
 - Basis for rating: Definitely low risk of bias based on direct evidence that all measured outcomes were reported.
- **Other potential threats:**
 - Rating: Definitely low risk of bias (++)
 - Summary:
 - Statistical analyses: Statistical analyses were appropriate and no other threats to internal validity were identified. Logistic and multivariate regression models accounting for potential confounders were used. Results are presented as betas or odds ratios and 95% confidence intervals. Regression diagnostics were conducted for all models, including examination of multicollinearity, heteroscedasticity, and influential observations. Mediation and interaction analyses were appropriate. The stratified and multistage random sampling approach for subject selection and the fact that selected villages are similar in population and general demographic characteristics helps to ensure that there was no need to account for village-level effects even when the analysis used water samples from the village.
 - Other potential concerns: None identified.
 - Basis for rating: Definitely low risk of bias based on direct evidence that the statistical analyses were appropriate and no other potential threats to risk of bias were identified.
- **Basis for classification as lower risk-of-bias study overall:** Definitely or probably low risk-of-bias ratings in confounding, exposure, and outcome. Study strengths include individual exposure measurements but is limited by the cross-sectional study design and lack of accounting for urine dilution. All key confounders were considered in the study design or analysis.

Xiang *et al.* (2003a)

Study Details:

- **Study design:** Cross-sectional
- **Population:** Children aged 8–13 years
- **Study area:** Wamiao and Xinhuai villages located in Sihong County, Jiangsu Province, China
- **Sample size:** 512 school children
- **Data relevant to the review:** Comparison of IQ (mean and distribution) between Wamiao County (a severe endemic fluorosis area) and Xinhuai County (non-endemic fluorosis area); additional breakdown of the Wamiao area into 5 water fluoride exposure groups.
- **Reported association with fluoride exposure:** Yes: Significant dose-related effect of drinking water fluoride on IQ score based on quintile levels with significantly lower IQ scores observed with water fluoride levels of 1.53 mg/L or higher. Pearson correlation coefficient of -0.164 with urinary fluoride. IQ scores for children in the non-endemic region (100.41 ± 13.21) were

significantly higher than the endemic region (92.02 ± 13.00). The lower-bound confidence limit benchmark concentration (BMCL) of 1.85 mg/L was calculated.

Risk of Bias:

- **Author contacts:**
 - Authors were not contacted for additional information because it was not necessary.
- **Population selection:**
 - Rating: Probably low risk of bias (+)
 - Summary: Two villages, Wamiao and Xinhuai, located 64 km apart in Sihong County, Jiangsu Province were selected for this study, which was conducted between September and December 2002. Wamiao is located in a severe fluorosis endemic area, and Xinhuai is located in a non-endemic fluorosis area. Neither village has fluoride pollution from burning coal or other industrial sources. All eligible children in each village were included; children who had been absent from either village for 2 years or longer or who had a history of brain disease or head injury were excluded. In Wamiao, 93% of the children (222 out of 238) were included for the study, while in Xinhuai, 95% were included (290 out of 305). The children in Wamiao were divided into five subgroups according to the level of fluoride in their drinking water: <1.0 mg/L (group A), 1.0–1.9 mg/L (group B), 2.0–2.9 mg/L (group C), 3.0–3.9 mg/L (group D), and >3.9 mg/L (group E). Children in Xinhuai (0.18–0.76 mg F/L in the drinking water) served as a control group (group F). Demographic characteristics are not presented, and statistical analyses are not adjusted, but mean IQ scores are stratified by child's age, child's gender, family income, and parental education.
 - Basis for rating: Probably low risk of bias based on indirect evidence that the exposure groups were similar and were recruited using the same methods within the same time frame, with direct evidence that there was no difference in participation/response rates.
- **Confounding:**
 - Rating: Probably low risk of bias (+)
 - Summary: Although information was stated to be collected on personal characteristics, medical history, education levels of the children and parents, family SES, and lifestyle, only child's gender, child's age, family income, and parental education were addressed. Other potential co-exposures, such as arsenic, were not addressed. A separate publication in 2003 [(Xiang *et al.* 2003b), letter to the editor], indicated that blood lead levels were not significantly different between the two areas. Although arsenic was not addressed specifically in this publication, Xiang *et al.* (2013) measured both fluoride and arsenic in the Wamiao and Xinhuai areas. Xinhuai (the low fluoride area) had significantly higher arsenic levels compared to Wamiao (the endemic fluorosis area). This is likely to bias toward the null; however, the study observed a significantly lower IQ score in the endemic fluorosis area. Iodine was tested in a subset of the children and found not to be significantly different between the two groups.
 - Potentially important study-specific confounders: Arsenic often occurs in the drinking water along with fluoride in some Chinese populations; however, based on information provided in Xiang *et al.* (2013), arsenic concentrations were higher in the low fluoride area compared to the high fluoride area.

- *Direction/magnitude of effect:* Presence of arsenic in this study population would potentially bias towards the null.
 - *Basis for rating:* Probably low risk of bias because there is indirect evidence that the key confounders are taken into account, methods used for collecting the information were valid and reliable, and co-exposures to arsenic and lead and iodine deficiency are not attributing to the effect observed in this area.
- **Attrition:**
 - *Rating:* Definitely low risk of bias (++)
 - *Summary:* Data are complete. IQ results were reported for all 512 children included in the study (222 in the endemic area and 290 in the nonendemic area).
 - *Basis for rating:* Definitely low risk of bias based on direct evidence that there was no attrition.
- **Exposure:**
 - *Rating:* Probably low risk of bias (+)
 - *Summary:* Exposure was based on drinking water and urinary levels of fluoride. The two study areas were selected to reflect a severe endemic area and a nonendemic area. Drinking water was collected from wells and early-morning spot urine samples were collected from a randomly-selected subsample of children. Both water and urine samples were measured using fluoride ion-selective electrode, but no quality control was discussed. Both absolute and creatinine-adjusted urine results were reported.
 - *Direction/magnitude of effect:* There is potential for exposure misclassification because only current levels were assessed. Migration of subjects in or out of the area was not assessed, but the study authors noted that, if the children had been absent from the village for 2 or more years, they were excluded. Misclassification would likely be non-differential, which could bias the results in either direction.
 - *Basis for rating:* Probably low risk of bias based on indirect evidence that exposure was consistently assessed using well-established methods that directly measured exposure.
- **Outcome:**
 - *Rating:* Definitely low risk of bias (++)
 - *Summary:* The IQ of each child was measured with the Combined Raven's Test for Rural China (CRT-RC) (++) for methods). The test was stated to be administered to the children independently in a school classroom, in a double-blind manner, under the supervision of an examiner and two assistants, and in accordance with the directions of the CRT-RC manual regarding test administration conditions, instructions to be given, and test environment. (++) for blinding). Overall rating= ++
 - *Basis for rating:* Definitely low risk of bias based on direct evidence that the outcome was blindly assessed using instruments that were valid and reliable in the study population.
- **Selective Reporting:**
 - *Rating:* Definitely low risk of bias (++)
 - *Summary:* All outcomes outlined in the abstract, introduction, and methods are reported in sufficient detail.

- **Basis for rating:** Definitely low risk of bias based on direct evidence that all measured outcomes were reported.
- **Other potential threats:**
 - **Rating:** Probably low risk of bias (+)
 - **Summary:**
 - **Statistical analyses:** Data were stated to be analyzed using SAS without reporting the tests conducted. Results provided in the tables indicate that a t-test was conducted, but it was not reported that homogeneity of variance was tested or confirmed. In addition, correlations were tested with Pearson's correlation.
 - A potential concern raised by the NASEM (2020) peer review was the lack of accounting for relationships in exposure between persons from the same village. However, only two villages were included, and the analyses consisted of village-level comparisons; hence, accounting for clustering was not possible. Without controlling for village effects and given the large differences in fluoride concentrations and IQ between villages, the apparent dose-response relationship could be due to a village effect in addition to a fluoride effect. However, the dose-response relationship is still present within the “exposed” village, diminishing the concern for a village-only effect.
 - **Other potential concerns:** None identified.
 - **Basis for rating:** Probably low risk of bias based on indirect evidence that statistical analyses were appropriate and that there were no other threats to risk of bias.
- **Basis for classification as lower risk-of-bias study overall:** Definitely or probably low risk-of-bias ratings in confounding, exposure, and outcome. Study strengths include individual exposure measurements and outcomes blindly assessed but is limited by the cross-sectional study design and lack of accounting for urine dilution. All key confounders were considered in the study design or analysis, but there is potential for the presence of arsenic to bias toward the null.

Xiang *et al.* (2011)

Study Details:

- **Study design:** Cross-sectional
- **Population:** Children aged 8–13 years (same population as Xiang *et al.* (2003a))
- **Study area:** Wamiao and Xinhuai villages located in Sihong County, Jiangsu Province, China
- **Sample size:** 512 school children
- **Data relevant to the review:** Mean IQ scores and odds ratio for having an IQ < 80 presented by serum fluoride quartiles.
- **Reported association with fluoride exposure:** Yes: Significant trend on association between quartiles of serum fluoride and children's IQ score < 80 (adjusted ORs for Q1 and Q2; Q1 and Q3; and Q1 and Q4, respectively: 1; 2.22 [95% CI: 1.42, 3.47]; and 2.48 [95% CI: 1.85, 3.32]); significant effects at ≥ 0.05 ppm fluoride.

Risk of Bias:

- **Author contacts:**
 - Authors were not contacted for additional information because it was not necessary.
- **Population selection:**
 - Rating: Probably low risk of bias (+)
 - Summary: The study population is the same as that was used in the Xiang *et al.* (2003a) study, but a few more measurements were available and different analyses were conducted. The comparison population is considered the same as previously based on the study populations being recruited from similar populations, using similar methods, during the same time frame. Demographic characteristics were not provided.
 - Basis for rating: Probably low risk of bias based on indirect evidence that the exposure groups were similar and were recruited using the same methods within the same time frame, with direct evidence that there was no difference in participation/response rates.
- **Confounding:**
 - Rating: Probably low risk of bias (+)
 - Summary: As was noted in the 2003 publication, information was collected on personal characteristics, medical history, education levels in the children and parents, family SES, and lifestyle. In the logistic regression model, age and gender were adjusted in the analysis. In the previous report, no significant associations were observed between groups for family income and parents' education. Urinary iodine and blood lead levels were also stated to be measured and were noted not to be significantly different between the groups. Although the iodine levels were reported in the previous publication, the lead levels were not reported nor were the methods. Lead information is reported in a letter to the editor (Xiang *et al.* (2003b)) and was not significantly different between the areas. Although arsenic was not addressed specifically in this publication, Xiang *et al.* (2013) measured both fluoride and arsenic in the Wamiao and Xinhuai areas. Xinhuai (the low fluoride area) had significantly higher arsenic levels compared to Wamiao (the endemic fluorosis area). This is likely to bias toward the null; however, the study observed a significantly lower IQ score in the endemic fluorosis area and with increasing serum fluoride.
 - Potentially important study-specific confounders: Arsenic often occurs in the drinking water along with fluoride in some Chinese populations; however, based on information provided in Xiang *et al.* (2013), arsenic concentrations were higher in the low fluoride area compared to the high fluoride area.
 - *Direction/magnitude of effect:* Presence of arsenic in this study population would potentially bias toward the null.
 - Basis for rating: Probably low of risk bias because there is indirect evidence that the key confounders are taken into account, methods used for collecting the information were valid and reliable, and co-exposures to arsenic and lead and iodine deficiency are not attributing to the effects observed in this area.
- **Attrition:**
 - Rating: Definitely low risk of bias (++)
 - Summary: Data are reported for all 512 children noted to be included in the study.
 - Basis for rating: Definitely low risk of bias based on direct evidence that there was no attrition.

- **Exposure:**

- Rating: Probably low risk of bias (+)
- Summary: Fluoride levels were measured in serum with a fluoride ion-selective electrode. A fasting venous blood sample was used. No details are provided on validation (including correlation with drinking water levels) or QA. Children who did not reside in their village for at least 2 years were excluded. Results were provided in quartiles, but they combined the lower two quartiles with results ranging from <0.05 mg/L to >0.08 mg/L.
 - *Direction/magnitude of effect:* Serum fluoride may not be the best estimate for exposure. There is potential for exposure misclassification because only current levels were assessed. Migration of subjects in or out of the area was not assessed, but the study authors noted that, if the children had been absent from the village for 2 or more years, they were excluded. Misclassification would likely be non-differential, which could bias results in either direction.
- Basis for rating: Probably low risk of bias based on indirect evidence that exposure was consistently assessed using well-established methods that directly measured exposure.

- **Outcome:**

- Rating: Definitely low risk of bias (++)
- Summary: IQ was assessed as part of the 2003 evaluation. IQ was measured with the Combined Raven's Test for Rural China which is appropriate for this population (++ for methods). Although this study does not provide details, the original study article from 2003 provides specific details. The study authors indicate in the 2003 publication that the tests were conducted in a double-blind manner and these are the same results and population (++ for methods). Overall rating=++
- Basis for rating: Definitely low risk of bias based on direct evidence that the outcome was blindly assessed using instruments that were valid and reliable in the study population.

- **Selective Reporting:**

- Rating: Definitely low risk of bias (++)
- Summary: All outcomes outlined in the abstract, introduction, and methods are reported in sufficient detail.
- Basis for rating: Definitely low risk of bias based on direct evidence that all measured outcomes were reported.

- **Other potential threats:**

- Rating: Definitely low risk of bias (++)
- Summary:
 - *Statistical analyses:* Statistical analyses conducted were appropriate for the study. Chi square tests were used to compare categorical variables, and logistic regression was used to evaluate the association between serum fluoride levels and risk of low IQ. A potential concern raised by the NASEM (2020) peer review was the lack of accounting for relationships in exposure between persons from the same village. However, only two villages were included, and the analyses consisted of village-level comparisons; hence, accounting for clustering was not possible. Without controlling for village effects and given the large differences in

fluoride concentrations and IQ between villages, the apparent dose-response relationship could be due to a village effect in addition than a fluoride effect. However, the dose-response relationship is still present within the “exposed” village, diminishing the concern for a village-only effect.

- **Other potential concerns:** None identified.
- **Basis for rating:** Definitely low risk if bias based on direct evidence that the statistical analyses were appropriate and there were no other potential threats to risk of bias identified.
- **Basis for classification as lower risk-of-bias study overall:** Definitely or probably low risk-of-bias ratings in confounding, exposure, and outcome. Study strengths include individual exposure measurements with blinding at outcome assessment but is limited by the cross-sectional study design and use of serum concentrations. All key confounders were considered in the study design or analysis, but there is potential for the presence of arsenic to bias toward the null.

Yu et al. (2018)

Study Details:

- **Study design:** Cross-sectional
- **Population:** Children aged 7–13 years
- **Study area:** Tianjin City, China
- **Sample size:** 2,886 school children
- **Data relevant to the review:** IQ for normal (≤ 1 mg/L) versus high (> 1 mg/L) water fluoride; betas for IQ score by water and urine fluoride groupings; ORs by IQ category using water and urine fluoride levels.
- **Reported association with fluoride exposure:** Yes: Significant difference ($p = 0.036$) in mean IQ scores in high (106.4 ± 12.3) versus normal (107.4 ± 13.0) water fluoride areas. Distribution of IQ scores was also significantly different ($p = 0.003$); every 0.5-mg/L increase in water fluoride (between 3.40 and 3.90 mg/L) was associated with an IQ score 4.29 points lower (95% CI: $-8.09, -0.48$).

Risk of Bias:

- **Author contacts:**
 - Authors were contacted in September 2018 to obtain additional information for the risk-of-bias evaluation.
- **Population selection:**
 - **Rating:** Definitely low risk of bias (++)
 - **Summary:** School children (2,886), aged 7–13 years, were recruited from the rural areas of Tianjin City, China. After exclusion, 1,636 children were assigned to the "normal-fluoride" exposure group and 1,250 were assigned to the "high-fluoride" exposure group based on a cut-off water fluoride level of 1.0 mg/L. A multi-stage random sampling technique, stratified by area, was performed to select representative samples among local children who were permanent residents since birth. Detailed characteristics of the study population are provided. Exclusion criteria included: 1) children who had

congenital or acquired diseases affecting intelligence, 2) children with a history of cerebral trauma and neurological disorders, 3) children with a positive screening test history (like hepatitis B virus infection, Treponema palladium infection and Down's syndrome), and 4) children with adverse exposures (smoking and drinking) during maternal pregnancy. A table of characteristics was provided by fluoride level with differences adjusted in the analysis.

- **Basis for rating:** Definitely low risk of bias based on direct evidence that the exposed groups were recruited using similar methods during the same time frame and that any differences between the exposed groups were considered in the statistical analyses.
- **Confounding:**
 - **Rating:** Probably low risk of bias (+)
 - **Summary:** Demographic data were collected by trained investigators during a face-to-face interview with the recruited children and their parents. Questionnaires were not stated to be validated. The developmental status of the children was further assessed by calculation of BMI, and all measurements were conducted by nurses based on recommended standard methods. Variables that presented differential distribution between the normal-fluoride and high-fluoride exposure groups were adjusted in the linear regression analysis of IQ data and included age, sex, paternal and maternal education levels, and low birth weight. Children exposed to smoking in utero were excluded from the study. Sensitivity analyses were conducted by modifying covariates adjusted in multivariable models among demographics (age and sex); development (BMI); socioeconomics (maternal education, paternal education, and household income); history of maternal disease during pregnancy (gestational diabetes, malnutrition, and anemia); and delivery conditions (hypoxia, dystocia, premature birth, post-term birth, and low birth weight). None of the study sites selected were in areas endemic for iodine deficiency disorders nor were other potential neurotoxins like lead, arsenic, and mercury present. Variables such as parental BMI and behavioral and mental health disorders were not addressed.
 - **Potentially important study-specific confounders:** All key confounders were considered in this study.
 - *Direction/magnitude of effect:* Not applicable.
 - **Basis for rating:** Probably low risk of bias based on indirect evidence that methods of obtaining the information were valid and reliable and direct evidence that all key confounders and co-exposures were addressed.
- **Attrition:**
 - **Rating:** Probably low risk of bias (+)
 - **Summary:** There were 1,636 children assigned to the "normal-fluoride" exposure group based on water fluoride, and 1,250 children were assigned to the "high-fluoride" exposure group. Exclusion from the original group of 2,886 children was adequately described. A total of 2,380 children provided urine samples. There is no indication that the data presented excludes any additional children or urine samples, but results do not indicate a sample size for all results.

- *Basis for rating:* Probably low risk of bias based on indirect evidence that exclusion of subjects from analyses was adequately addressed, and reasons were documented when subjects were removed from the study or excluded from analyses.
- **Exposure:**
 - *Rating:* Probably low risk of bias (+)
 - *Summary:* According to the annual surveillance data from the CDC, the drinking water sources and water fluoride concentrations in each village had remained at stable levels over the past decade. During the investigation, water samples were collected randomly from the public water supplies in each village. Spot (early-morning) urine samples from every child and water samples from each village were collected in pre-cleaned, labeled polythene tubes and transported to the lab within 24 hours while frozen. Samples were stored at -80°C until analysis. Concentrations of fluoride ions (mg/L) were analyzed using the national standardized ion-selective electrode method in China; the detection limit was 0.01 mg/L. Samples were diluted with an equal volume of total ionic strength adjusted buffer (TISAB) of pH 5–5.5 for optimal analysis. Double-distilled deionized water was used throughout the experiment. There is no reporting of any QC methods.
 - *Direction/magnitude of effect:* Spot urine samples may lead to non-differential exposure misclassification. The large population size likely dilutes any potential effects of occasional misclassification. Because the drinking water sources of fluoride had been noted to be stable for the past decade and the children were 13 years or younger, there would only be exposure misclassification if there was a lot of migration between areas.
 - *Basis for rating:* Probably low risk of bias based on indirect evidence that exposure was consistently assessed using well-established methods that directly measured exposure.
- **Outcome:**
 - *Rating:* Definitely low risk of bias (++)
 - *Summary:* IQ scores were measured using the second edition of Combined Raven's Test-The Rural in China (CRT-RC2) for children aged 7–13 years (++ for methods). The test was completed by each participant within 40 minutes according to the instruction manual. For each test, 40 children were randomly allocated to one classroom to take the test independently under the supervision of four trained professionals. There is no mention of whether the evaluators were blinded to the fluoride group of each child (normal vs. high fluoride) or whether there were steps taken to ensure consistency in scoring across the evaluators. It is also not clear if the 40 children randomly assigned to the classroom were specific to the village or if a local center was used. Correspondence with the study authors indicated that the four professionals worked together throughout the examination without knowledge of the child's fluoride exposure (++ for blinding).
 - *Basis for rating:* Definitely low risk of bias based on the direct evidence that the outcome was blindly assessed using instruments that were valid and reliable.
- **Selective Reporting:**
 - *Rating:* Definitely low risk of bias (++)
 - *Summary:* All outcomes outlined in the abstract, introduction, and methods are reported in sufficient detail.

- o *Basis for rating:* Definitely low risk of bias based on direct evidence that all measured outcomes were reported.
- ***Other potential threats:***
 - o *Rating:* Definitely low risk of bias (++)
 - o *Summary:*
 - *Statistical analyses:* Statistical analyses used were appropriate for the study.
 - *Other potential concerns:* None identified.
 - o *Basis for rating:* Definitely low risk of bias based on direct evidence that the statistical analyses were appropriate and there were no other potential threats to risk of bias identified.
- ***Basis for classification as lower risk-of-bias study overall:*** Definitely or probably low risk-of-bias ratings in confounding, exposure, and outcome. Study strengths include individual exposure measurements with blinding at outcome assessment but is limited by the cross-sectional study design and lack of accounting for urine dilution. All key confounders including potential co-exposures were considered in the study design or analysis.

Zhang *et al.* (2015b)

Study Details:

- ***Study design:*** Cross-sectional
- ***Population:*** Children aged 10–12 years
- ***Study area:*** Tianjin City, China
- ***Sample size:*** 180 children
- ***Data relevant to the review:*** IQ by control and high fluoride groups; IQ correlations with water, serum, or urinary fluoride levels; betas for IQ with urinary fluoride levels (by genotypes)
- ***Reported association with fluoride exposure:*** Yes: Significant correlation between IQ score and serum fluoride ($r = -0.47$) and urinary fluoride ($r = -0.45$); significant difference in IQ score for high-fluoride area (>1 mg/L; 102.33 ± 13.46) compared with control area (<1 mg/L; 109.42 ± 13.30).

Risk of Bias:

- ***Author contacts:***
 - o Authors were not contacted for additional information because it was not necessary.
- ***Population selection:***
 - o *Rating:* Definitely low risk of bias (++)
 - o *Summary:* Subjects were similar and recruited during the same time frame using the same methods. Authors recruited schoolchildren from a high fluoride area (1.40 mg/L) and a control area (0.63 mg/L) in Tianjin City, China. In accordance with the principles of matching social and natural factors such as educational standard, economic situation, geological environments as much as possible, two areas with different fluoride concentrations in the groundwater were selected by a stratified cluster random sampling of this region. A total of 180 5th grade children aged 10 to 12 years from two primary schools located 18 km apart in the Jinnan District were recruited—Gegu Second

Primary School (from an endemic fluorosis area) and Shuanggang Experimental Primary School (from a non-endemic fluorosis area). The areas are not affected by other drinking water contaminants, such as arsenic or iodine. All subjects were unrelated ethnic Han Chinese and residents in Tianjin with similar physical and mental health status. The authors excluded subjects with known neurological conditions including pervasive developmental disorders and epilepsy. Descriptive statistics of the study population are presented by exposure group in Table 1 of the study. A number of potential differences are taken into account in the statistical analyses.

- **Basis for rating:** Definitely low risk of bias based on direct evidence that the exposure groups were similar and recruited using similar methods during the same time frame.
- **Confounding:**
 - **Rating:** Probably low risk of bias (+)
 - **Summary:** Covariates included in the statistical models were child's age, child's gender, educational levels of parents, drinking water fluoride (mg/L), and levels of thyroid hormones (T3, T4, and TSH). Authors report that the study areas are not affected by other contaminants such as arsenic or iodine and residents were of similar physical and mental health status. Other important confounders (maternal demographics, smoking, reproductive health) were not considered. Covariate data were obtained from a study questionnaire.
 - **Potentially important study-specific confounders:** All key confounders were considered in this study.
 - *Direction/magnitude of effect:* Not applicable.
 - **Basis for rating:** Probably low risk of bias based on indirect evidence that the methods used to collect the information were valid and reliable and direct evidence that key confounders including potential co-exposures were addressed.
- **Attrition:**
 - **Rating:** Definitely low risk of bias (++)
 - **Summary:** Results are complete for the 180 children selected for the study.
 - **Basis for rating:** Definitely low risk of bias based on direct evidence that there was no attrition.
- **Exposure:**
 - **Rating:** Definitely low risk of bias (++)
 - **Summary:** Drinking water samples (10 mL) were collected from the tube wells of each child's household. Three fasting venous blood samples were also collected. Urine samples were collected in the early morning before breakfast. Fluoride contents in drinking water (W-F), serum (S-F), and urine (U-F) were measured using an ion analyzer EA940 with a fluoride ion-selective electrode (Shanghai constant magnetic electronic technology Co, Ltd, China) according to the China standard GB 7484-87. All reference solutions for the fluoride determinations were double-deionized water. Parallel samples were set for determination and averages were taken. The quantitation limits of this method for W-F, S-F, and U-F were 0.2, 0.012, and 0.5 mg/L, respectively. Recovery rates for this method were in the range of 94.3%–106.4%. The intra- and inter-assay coefficients of variation for fluoride were 2.7% and 6.7%, respectively. Dilution of the urinary fluoride was not addressed.

- *Direction/magnitude of effect:* Not applicable.
 - *Basis for rating:* Definitely low risk of bias based on direct evidence that the exposure was consistently assessed using well-established methods that directly measured exposure.
- **Outcome:**
 - *Rating:* Definitely low risk of bias (++)
 - *Summary:* A Combined Raven's Test for Rural China (CRT-RC) was taken to evaluate the IQ of each child (++) for methods). The study report stated that all tests were administered at school by a trained examiner who was masked to participants' drinking water fluoride levels (++) for blinding). Overall rating for methods and blinding=++.
 - *Basis for rating:* Definitely low risk of bias based on direct evidence that the outcome was blindly assessed using instruments that were valid and reliable in the study population.
- **Selective Reporting:**
 - *Rating:* Definitely low risk of bias (++)
 - *Summary:* All results outlined in the abstract, introduction, and methods sections were reported in sufficient detail.
 - *Basis for rating:* Definitely low risk of bias based on direct evidence that all measured outcomes were reported.
- **Other potential threats:**
 - *Rating:* Definitely low risk of bias (++)
 - *Summary:*
 - *Statistical analyses:* Statistical methods are very well-documented including testing for normality of the data.
 - *Other potential concerns:* None identified.
 - *Basis for rating:* Definitely low risk if bias based on direct evidence that the statistical analyses were appropriate and there were no other potential threats to risk of bias identified.
- **Basis for classification as lower risk-of-bias study overall:** Definitely or probably low risk-of-bias ratings in confounding, exposure, and outcome. Study strengths include individual exposure measurements, outcomes blindly assessed, and assessment of potential key confounders including potential co-exposures.

Appendix 5. Results of Fluoride Meta-analyses

What is the strength of the relationship between exposure to fluoride and children's IQ?

Aim 1. To update existing meta-analyses with additional studies

Approach

The approach used to perform a meta-analysis of the associations between exposure to fluoride and children's IQ levels was outlined in the associated protocol (<https://ntp.niehs.nih.gov/go/785076>). Details are presented below.

The mean-effect meta-analysis included studies that reported effect estimates as mean outcome measures and included measures of uncertainty such as standard deviation (SD), standard error (SE), 95% CI, and number of subjects (N) for at least one exposed and one reference exposure group. If results from multiple exposure groups were reported within a single study, the highest exposure group was considered the "exposed" group and the lowest exposure group was considered the "reference" group. A sensitivity analysis was performed to evaluate the impact of using any exposed group compared to the reference group (**Figure A-25**). This was accomplished by combining the information from the exposure groups using the approach outlined in the Cochrane Handbook for Systematic Reviews (Higgins *et al.* 2019).

When results were not reported for gender-specific groups or age-specific subgroups (<10, ≥10), they were calculated (if possible) by combining groups, following the approach outlined in the Cochrane Handbook for Systematic Reviews (Higgins *et al.* 2019). Similarly, when only mean effects, Ns, and p-values for differences between groups are reported (Lin *et al.* 1991), SDs were calculated using the SE and t-statistic (assuming equal variances) (Higgins *et al.* 2019).

The meta-analysis pooled the standardized mean difference and corresponding 95% CI using a random-effects model. Heterogeneity was assessed by Cochran's Q test (Cochran 1954) and the I² statistic. Forest plots were used to display results and to examine possible heterogeneity between studies. Potential publication bias was assessed by developing funnel plots and performing Egger regression on the estimates of effect size (Begg and Mazumdar 1994, Egger *et al.* 2008, Egger *et al.* 1997). If publication bias was believed to be present, trim-and-fill methods (Duval and Tweedie 2000a, b) were used to estimate the number of missing studies affected by publication bias, assess the effect of those studies on the effect estimate, and predict the impact of the hypothetical "missing" studies. To investigate sources of heterogeneity, subgroup analyses were performed by risk-of-bias evaluation, gender, age group, country, type of intelligence assessment, and type of exposure.

There were 46 studies included in the mean-effect meta-analysis (see **Table A5-1**). **Table A-2** presents information on the studies excluded from the analysis because of missing information on the number of subjects and/or the mean or variance of the outcome. Other studies were excluded because of overlapping study populations. For studies with overlapping populations (i.e., multiple studies that use the same cohort), results were selected with the most information considering the following factors: exposure metric, exposure range, exposure period, number of subjects, and statistical adjustment for potential confounders. Other studies were excluded from the mean-effect meta-analysis because they reported individual-level effects.

Summary Results

Table A5-1. Pooled SMDs and 95% CIs for Children's IQ Score and Exposures to Fluoride				
Analysis	Number of Studies	SMD (95% CI)	Heterogeneity	
			p-value	I ²
Overall Effect	46	-0.50 (-0.61, -0.39)	<0.001	89%
Subgroup Analyses				
Risk of Bias				
Lower	9	-0.31 (-0.52, -0.10)	<0.001	87%
Higher	37	-0.56 (-0.68, -0.43)	<0.001	88%
Gender ¹				
Males	12	-0.78 (-0.99, -0.56)	<0.001	75%
Females	11	-0.65 (-0.85, -0.45)	0.001	66%
Age Group				
<10 years ¹	10	-0.55 (-0.79, -0.30)	<0.001	83%
≥ 10 years	11	-0.58 (-0.78, -0.38)	<0.001	76%
Country				
China	31	-0.44 (-0.54, -0.33)	<0.001	86%
India	9	-1.02 (-1.54, -0.51)	<0.001	93%
Iran	4	-0.68 (-0.99, -0.38)	0.077	56%
Assessment Type				
CRT-RC tests	23	-0.36 (-0.47, -0.26)	<0.001	81%
Non-CRT-RC tests	23	-0.67 (-0.87, -0.47)	<0.001	90%
Raven's tests	10	-0.76 (-1.10, -0.43)	<0.001	91%
Other tests	13	-0.62 (-0.88, -0.35)	<0.001	90%
Exposure Type				
Water fluoride	28	-0.45 (-0.57, -0.34)	<0.001	85%
Dental fluorosis	7	-0.99 (-1.57, -0.41)	<0.001	96%
Other exposures ²	11	-0.47 (-0.67, -0.27)	<0.001	85%
Sensitivity Analysis				
Any exposure vs. reference	46	-0.46 (-0.58, -0.35)	<0.001	92%
Previous Meta-analyses				
Duan <i>et al.</i> (2018)	26	-0.52 (-0.62, -0.42)	<0.001	69%
Choi <i>et al.</i> (2012)	27	-0.45 (-0.56, -0.34)	<0.001	80%

Notes:

CI = confidence interval; CRC-RC = Combined Raven's Test–The Rural edition in China; SMD = standardized weighted mean difference

¹An *et al.* (1992) includes 10-year-old children in the <10 age group (7–10 years reported).

²Includes iodine (Ren *et al.* 1989 [translated in Ren *et al.* 2008], Lin *et al.* 1991, Wang *et al.* 2001); arsenic (Zhang *et al.* 1998, Wang *et al.* 2007); aluminum (Sun *et al.* 1991); and non-drinking water fluoride (i.e., fluoride from coal burning (Guo *et al.* 1991 [translated in Guo *et al.* 2008a], Li *et al.* 1994 [translated in Li *et al.* 2008b], Li *et al.* 1995, Wang *et al.* 1996 [translated in Wang *et al.* 2008b], Wang *et al.* 2005, Li *et al.* 2009, Bai *et al.* 2014)).

Overall Effect (Main Analysis)

For the group-level exposure meta-analysis, a comparison on the mean outcome measure (IQ score) was conducted across two exposure groups (“exposed” and “reference”). The random-effects pooled SMD estimated from the 46 studies included in the meta-analysis was -0.50 (95% CI: $-0.61, -0.39$). There was evidence of heterogeneity ($I^2 = 89\%$, $p < 0.001$; [Table A5-1](#) and [Figure A5-1](#)) and publication bias (funnel plot and Egger’s test $p < 0.001$, Begg’s test $p = 0.08$; [Figure A5-2](#) and [Figure A5-3](#)). Eliminating publication bias through trim-and-fill analysis continued to support the finding that exposure to fluoride is associated with lower IQ in children, with an adjusted pooled effect estimate of -0.42 (95% CI: $-0.54, -0.30$) ([Figure A5-4](#) and [Figure A5-5](#)).

Aravind *et al.* (2016), Kundu *et al.* (2015), and Razdan *et al.* (2017) studies were excluded from the main analysis due to uncertainties about the way IQ assessments for children were performed in those studies. A sensitivity analysis was conducted that included these studies ([Figure A-35](#)).

Subgroup Analyses

Risk of Bias

Subgroup analysis by risk-of-bias evaluation showed that exposure to fluoride is associated with lower IQ scores in children for both higher and lower risk-of-bias studies ([Figure A5-6](#)), with a more severe effect for the higher risk-of-bias studies. The funnel plots and Egger’s and Begg’s tests of publication bias showed evidence of publication bias only among higher risk-of-bias studies ([Figure A-1](#), [Figure A-2](#)). Eliminating publication bias through trim-and-fill analysis continued to support that exposure to fluoride is associated with lower IQ scores in children, with an adjusted pooled effect estimate of -0.35 (95% CI: $-0.50, -0.21$) ([Figure A-4](#)). There was no evidence of publication bias among lower risk-of-bias studies.

Gender

Subgroup analysis by gender showed that exposure to fluoride is associated with lower IQ scores in both males and females ([Figure A5-11](#)). There was a slight suggestion of publication bias in the Egger’s test for males, but not females ([Figure A-5](#) and [Figure A-6](#)). Eliminating publication bias through trim-and-fill analysis continued to support that exposure to fluoride is associated with lower IQ scores in males, with an adjusted pooled SMD estimate of -0.68 (95% CI: $-0.90, -0.46$) ([Figure A-8](#)).

Age Group

Subgroup analysis by age group showed that exposure to fluoride is associated with lower IQ scores in children regardless of age group (<10 years or ≥ 10 years) ([Figure A5-12](#)). The funnel plots and Egger’s and Begg’s tests of publication bias showed evidence of publication bias in children younger than 10 years old ([Figure A-9](#) and [Figure A-10](#)). Eliminating publication bias through trim-and-fill analysis for studies in children younger than 10 years old continued to support that exposure to fluoride is associated with lower IQ in children, with an adjusted pooled effect estimate of -0.55 (95% CI: $-0.79, -0.30$) ([Figure A-10](#)). There was no suggestion of publication bias in the subgroup analyses for children 10 years old and older.

Country

Subgroup analysis by country showed that exposure to fluoride is associated with lower IQ scores in children in China, India, and Iran ([Figure A5-13](#)), with the largest effect in India. A funnel plot with the SEs of the SMD plotted against the SMD from each study showed slight evidence of publication bias in India ([Figure A-11](#)). In addition, Egger’s and Begg’s tests of publication bias revealed evidence of publication bias for studies in India ($p < 0.001$, [Figure A-12](#)). Eliminating publication bias through trim-and-fill analysis for studies in India continued to support that exposure to fluoride is associated with

lower IQ in children, with an adjusted pooled effect estimate of -1.49 (95% CI: $-2.15, -0.83$) (Figure A-13). There was no suggestion of publication bias in the subgroup analyses for China or Iran.

Assessment Type

Subgroup analysis by assessment type showed that exposure to fluoride is associated with lower IQ scores in children tested using non-CRT-RC tests than using CRT-RC tests (Figure A5-14). The funnel plots and Egger's and Begg's tests of publication bias showed evidence of publication bias only among non-CRT-RC and Raven's tests (Figure A-15 and Figure A-16). Eliminating publication bias through trim-and-fill analysis for studies with Raven's tests continued to support that exposure to fluoride is associated with lower IQ scores in children, with an adjusted pooled SMD estimate of -1.22 (95% CI: $-1.68, -0.75$) (Figure A-19 and Figure A-20). There was no suggestion of publication bias in the subgroup analysis for studies using CRT-RC or other types of tests.

Exposure Type

Subgroup analysis by exposure type showed that exposure to fluoride is associated with lower IQ scores in children in studies that reported mean effects by fluoride exposure type (Figure A5-15). The funnel plots and Egger's test of publication bias showed evidence of publication bias for water fluoride and dental fluorosis (Figure A-21 and Figure A-22). Eliminating publication bias through trim-and-fill analysis continued to support that exposure to fluoride in water is associated with lower IQ scores in children, with an adjusted pooled SMD estimate of -0.42 (95% CI: $-0.53, -0.30$) (Figure A-23 and Figure A-24). There was no suggestion of publication bias in the subgroup analysis for studies with other exposures or non-drinking water fluoride exposures.

Overall Analysis

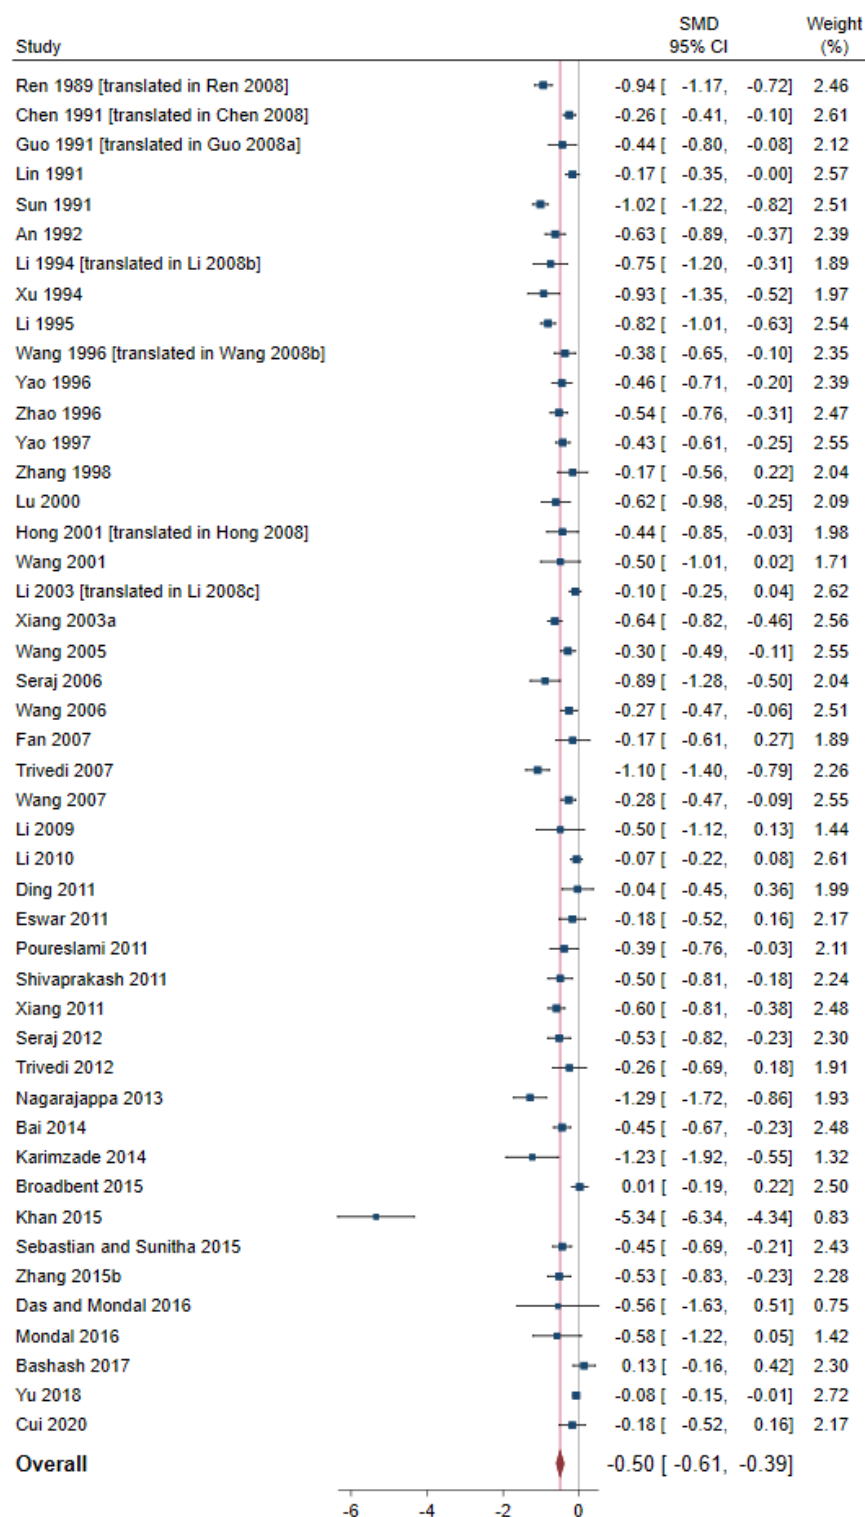


Figure A5-1. Association Between Fluoride Exposure and IQ Scores in Children: Overall Analysis

SMDs for individual studies are shown with solid boxes representing the weight, and the random-effects pooled SMD is shown as a solid diamond. Horizontal lines represent 95% CIs for the study-specific SMDs.

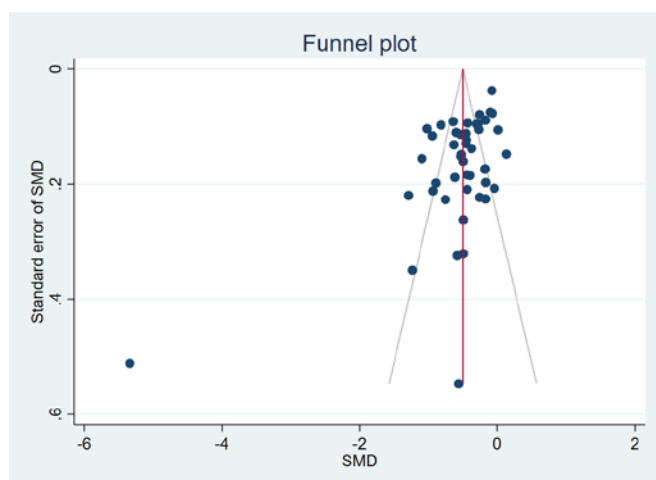


Figure A5-2. Funnel Plot of Included Studies

This funnel plot shows individual studies included in the analysis according to random-effect standardized weighted mean difference (SMD) estimates (x-axis) and the standard error (SE) of each study-specific SMD (y-axis). The solid vertical line indicates the pooled SMD estimate for all studies combined and the dashed lines indicated pseudo 95% confidence limits around the pooled SMD estimate.

```
Regression-based Egger test for small-study effects
Random-effects model
Method: DerSimonian-Laird

H0: beta1 = 0; no small-study effects
      beta1 =      -3.21
      SE of beta1 =    0.649
           z =      -4.95
      Prob > |z| =    0.0000

Begg's test for small-study effects

Kendall's score =   -185.00
      SE of score =   105.617
           z =      -1.76
      Prob > |z| =    0.0815
```

Figure A5-3. Test for Publication Bias

Nonparametric trim-and-fill analysis of publication bias Run estimator, imputing on the right			
Iteration	Number of studies =		50
Model: Random-effects	observed =		46
Method: DerSimonian-Laird	imputed =		4
Pooling			
Model: Random-effects			
Method: DerSimonian-Laird			
Studies	Cohen's d	[95% Conf. Interval]	
Observed	-0.502	-0.611	-0.393
Observed + Imputed	-0.419	-0.537	-0.301

Nonparametric trim-and-fill analysis of publication bias Linear estimator, imputing on the left			
Iteration	Number of studies =		56
Model: Random-effects	observed =		46
Method: DerSimonian-Laird	imputed =		10
Pooling			
Model: Random-effects			
Method: DerSimonian-Laird			
Studies	Cohen's d	[95% Conf. Interval]	
Observed	-0.502	-0.611	-0.393
Observed + Imputed	-0.643	-0.776	-0.511

Figure A5-4. Trim-and-fill Analysis

Left panel shows the random-effects pooled SMD after filling in to the right using a run estimator (the linear estimator to the right showed no change in pooled SMD); right panel shows random-effects pooled SMD after filling in to the left using a linear estimator (the run estimator to the left showed no change in pooled SMD).

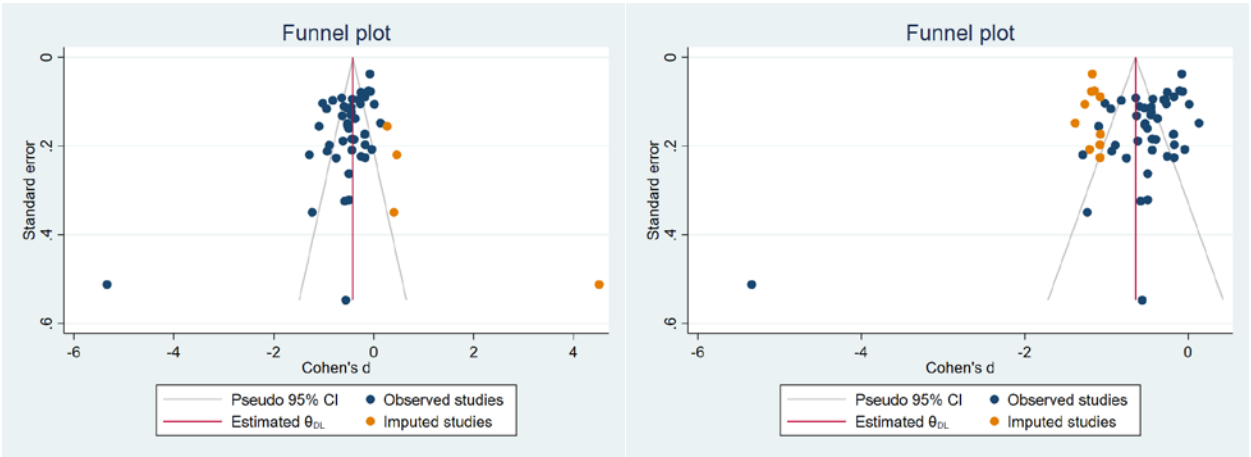


Figure A5-5. Filled-in Funnel Plots to Eliminate Publication Bias

Left panel shows the funnel plot filled in to the right using a run estimator (the linear estimator to the right showed no change in pooled SMD); right panel shows the funnel plot filled in to the left using a linear estimator (the run estimator to the left showed no change in pooled SMD).

Risk-of-bias Subgroup Analysis

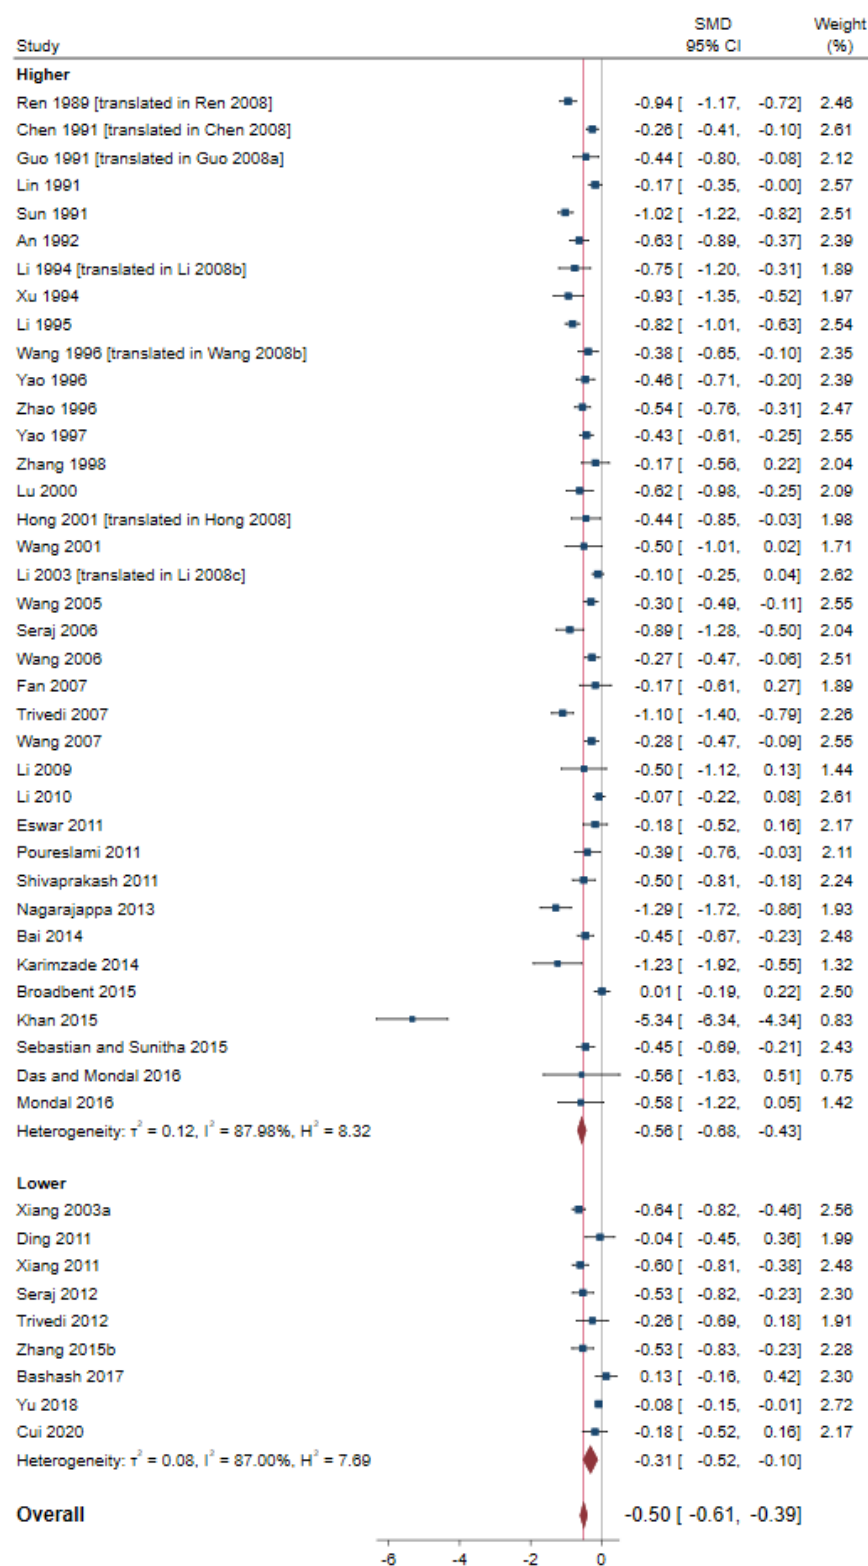


Figure A5-6. Association Between Fluoride Exposure and IQ Scores in Children: Effect by Risk of Bias

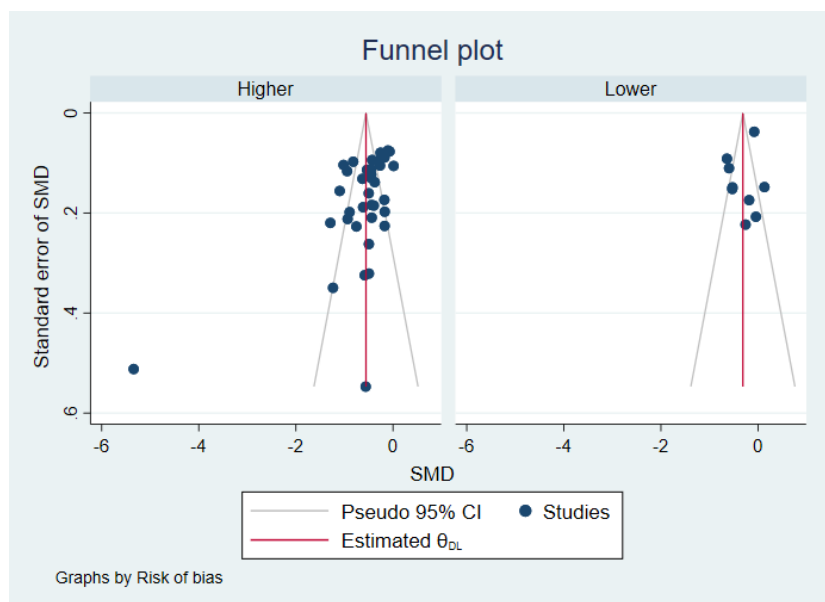


Figure A5-7. Funnel Plot by Risk-of-bias Evaluation

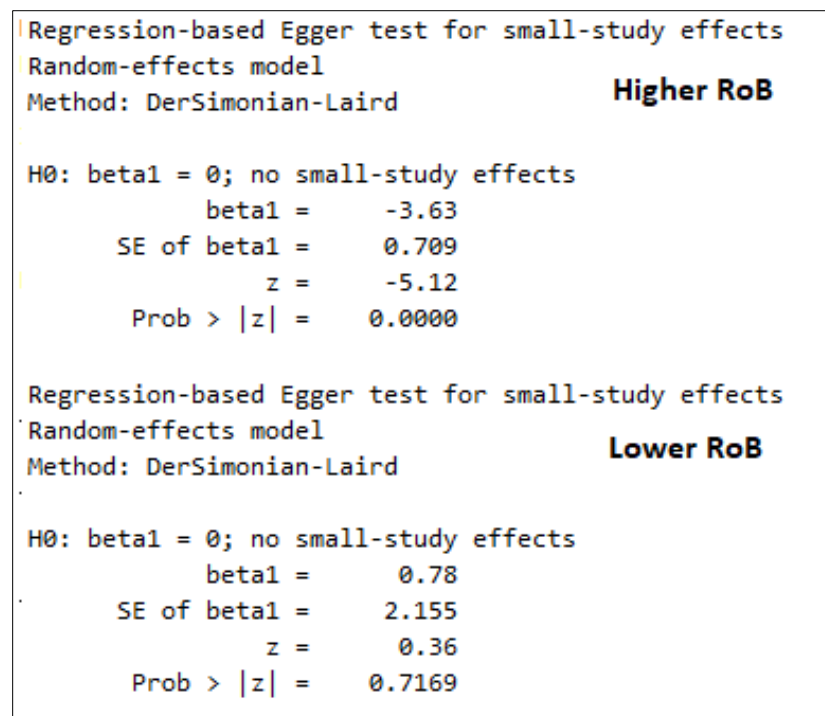


Figure A5-8. Test for Publication Bias by Risk of Bias

Nonparametric trim-and-fill analysis of publication bias Run estimator, imputing on the right				Nonparametric trim-and-fill analysis of publication bias Linear estimator, imputing on the left					
Iteration		Number of studies =		46	Iteration		Number of studies =		44
Model: Random-effects		observed =		37	Model: Random-effects		observed =		37
Method: DerSimonian-Laird		imputed =		9	Method: DerSimonian-Laird		imputed =		7
Pooling					Pooling				
Model: Random-effects					Model: Random-effects				
Method: DerSimonian-Laird					Method: DerSimonian-Laird				
Studies		Cohen's d		[95% Conf. Interval]	Studies		Cohen's d		[95% Conf. Interval]
Observed		-0.556		-0.684 -0.428	Observed		-0.556		-0.684 -0.428
Observed + Imputed		-0.354		-0.498 -0.210	Observed + Imputed		-0.684		-0.831 -0.537

Figure A5-9. Trim-and-fill Analysis for Higher Risk-of-bias Studies

Left panel shows the random-effects pooled SMD after filling in to the right using a run estimator (the linear estimator to the right showed no change in the pooled SMD); right panel shows random-effects pooled SMD after filling in to the left using a linear estimator (the run estimator to the left showed no change in the pooled SMD).

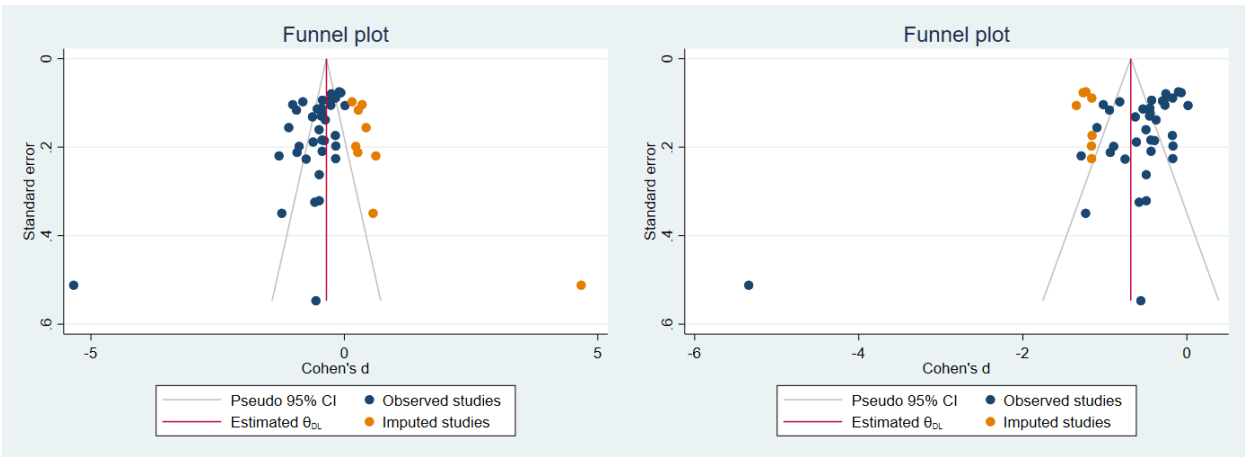


Figure A5-10. Filled-in Funnel Plots to Eliminate Publication Bias for Higher Risk-of-bias Studies

Left panel shows funnel plot filled in to the right using a run estimator (the linear estimator to the right showed no change in the pooled SMD); right panel shows the funnel plot filled in to the left using a linear estimator (the run estimator to the left showed no change in the pooled SMD).

Gender Subgroup Analysis

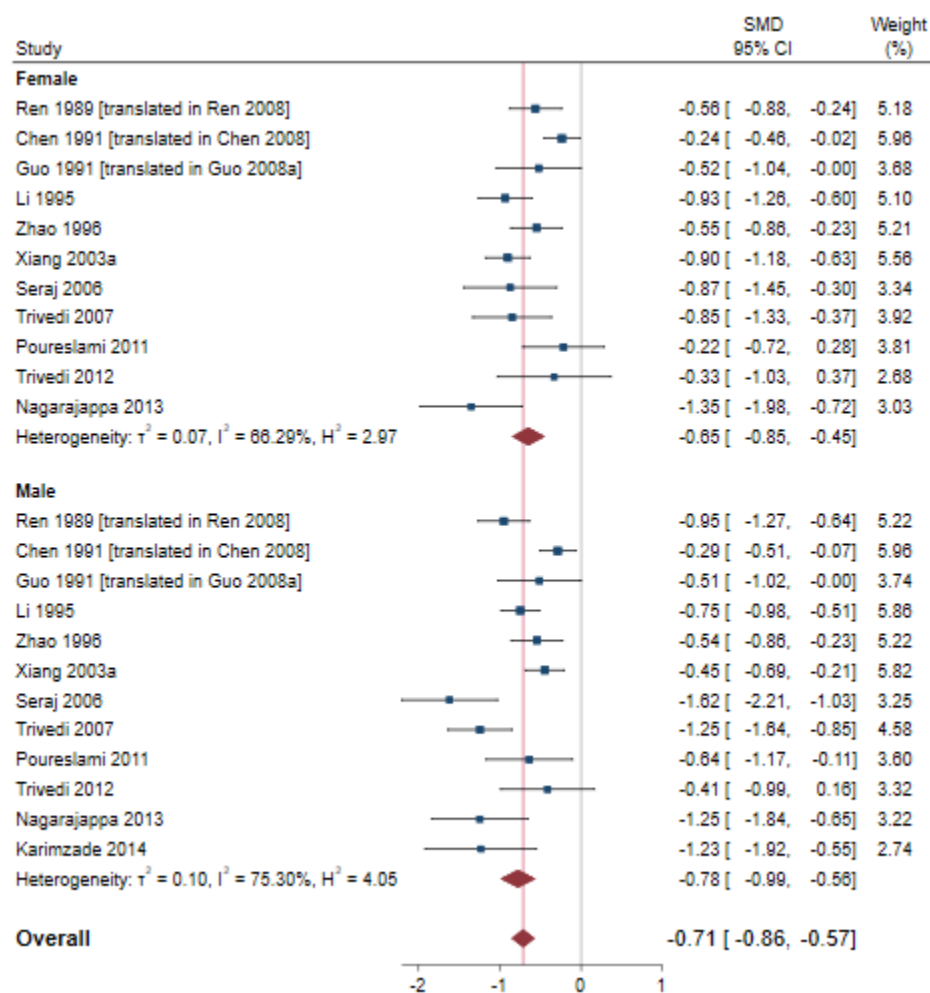


Figure A5-11. Association Between Fluoride Exposure and IQ Scores in Children: Effect by Gender

Age Group Subgroup Analysis

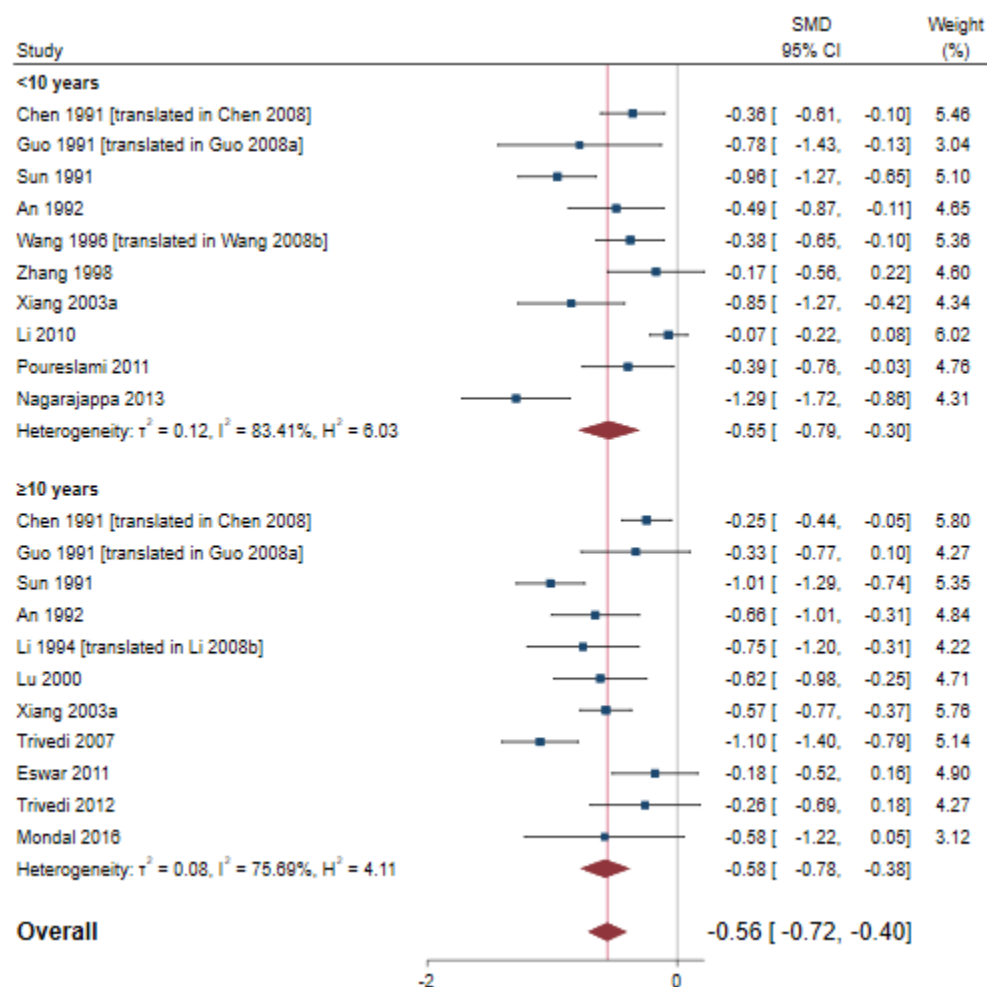


Figure A5-12. Association Between Fluoride Exposure and IQ Scores in Children: Effect by Age Group

Country Subgroup Analysis

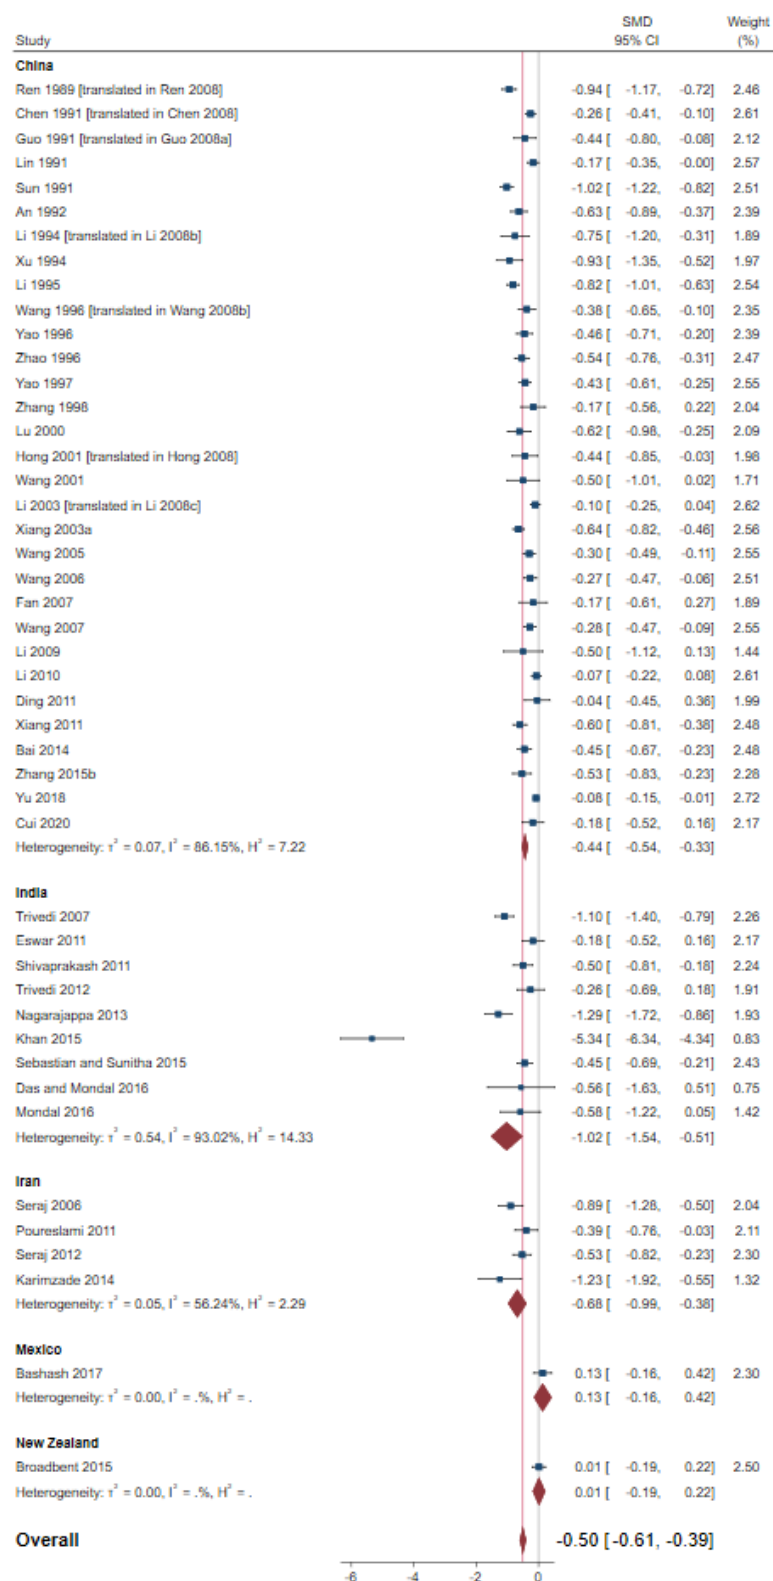


Figure A5-13. Association Between Fluoride Exposure and IQ Scores in Children: Effect by Country

Assessment Type Subgroup Analysis

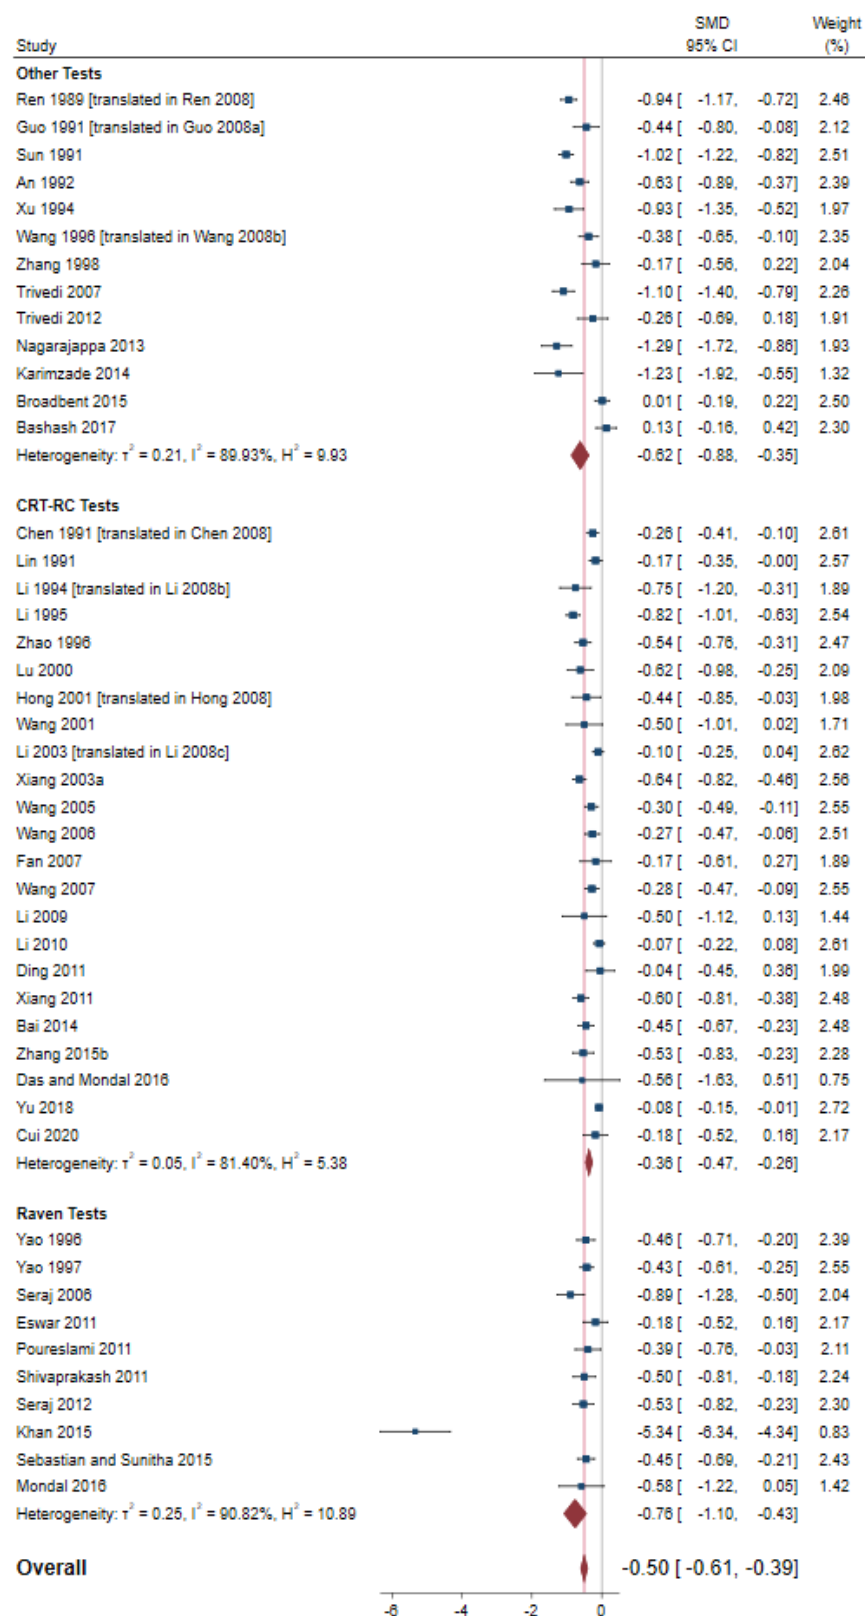


Figure A5-14. Association Between Fluoride Exposure and IQ Scores in Children: Effect by Assessment Type

Exposure Type Subgroup Analysis

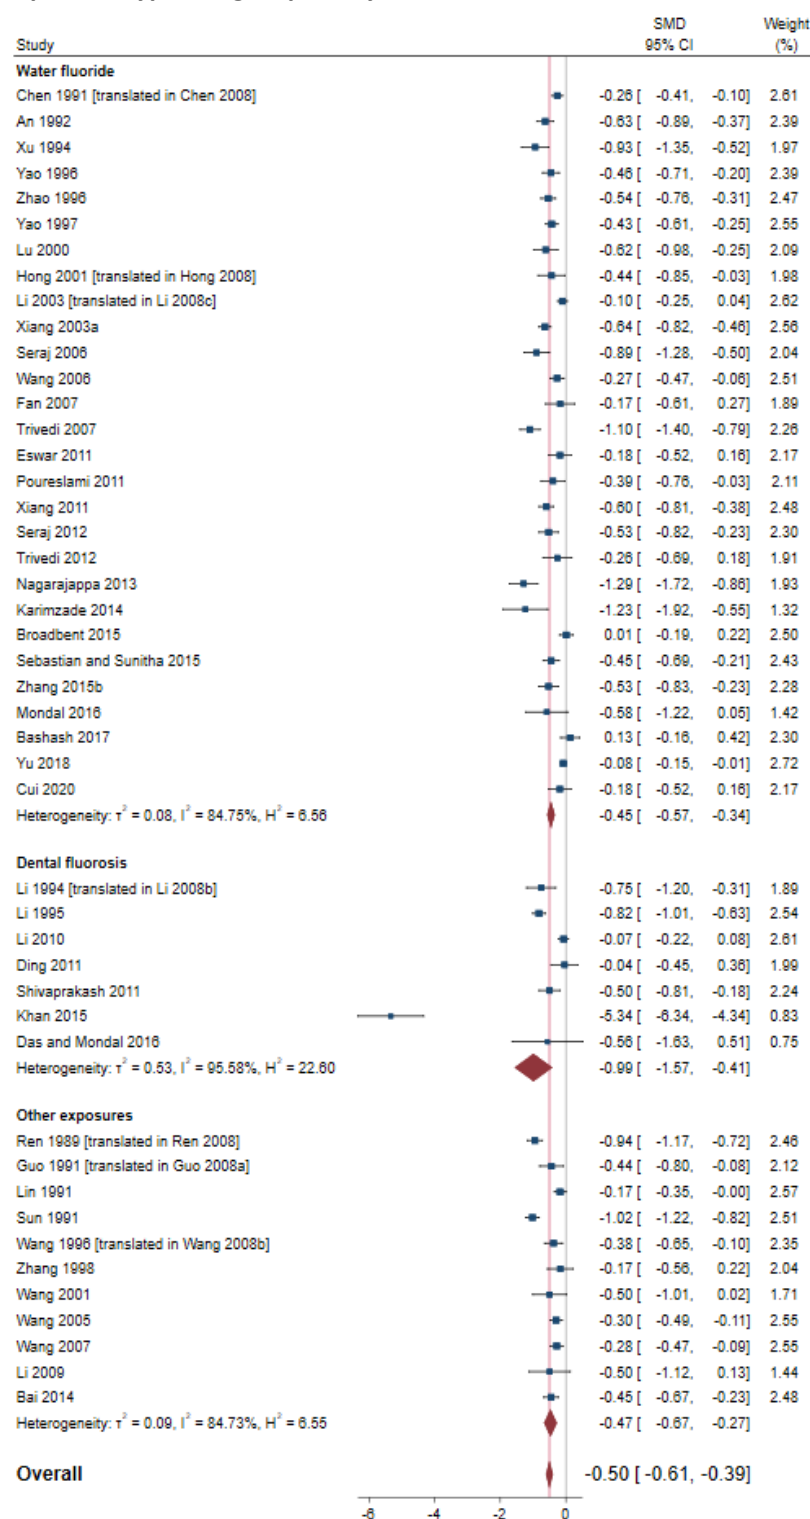


Figure A5-15. Association Between Fluoride Exposure and IQ Scores in Children: Effect by Exposure Type

Exposure types include water, dental fluorosis, and other exposures (iodine, arsenic, aluminum, and fluoride from coal burning).

Aim 2. To conduct new meta-analyses using individual-level exposure data

Approach

The individual-effect meta-analysis included studies that reported effect estimates as betas and included 95% CIs or SEs (see [Table B-1](#)). Adjusted effect estimates were used in the meta-analysis. If results from multiple models were reported within a single study, the most adjusted results were selected. The study outcomes were evaluated with respect to a 1-mg/L unit increase in exposure. To ensure consistent units across studies, units of exposure were transformed to mg/L as needed. For Bashash *et al.* (2017), Yu *et al.* (2018), and Till *et al.* (2020), units of exposure were transformed to levels ranging from 0.5 to 1 mg/L. For Cui *et al.* (2018), units of exposure were transformed from 1 log mg/L to 1 mg/L. Cui *et al.* (2018) reported an association between IQ and log-transformed exposure. A sensitivity analysis was performed to evaluate the impact of using Cui *et al.* (2018), since the relationship between IQ and exposure evaluated in this study was not linear (as in the other studies included). Yu *et al.* (2018) reported estimates from piecewise linear regression models, with three estimated ranges for urinary fluoride exposure (low 0.01–1.60 mg/L, medium 1.60–2.50 mg/L, and high 2.50–5.54 mg/L) and two estimated ranges for water fluoride exposure (low 0.20–3.40 mg/L and high 3.40–3.90 mg/L). Because these piecewise effect estimates are likely correlated, study-specific pooled effect estimates were used for urinary and water fluoride exposures for the overall effect meta-analysis. A sensitivity analysis was performed to evaluate the impact of using the pooled estimate rather than the piecewise estimates from Yu *et al.* (2018).

Yu *et al.* (2018) and Wang *et al.* (2020b) used the same study cohort of children recruited in 2015 from the rural areas of Tianjin City, China. Only results from Yu *et al.* (2018) were included in the meta-analysis since Wang *et al.* (2020b) used a subset ($n = 571$) of the original study population from Yu *et al.* (2018) ($n = 2,668$). A sensitivity analysis was conducted to evaluate the impact of using the effect estimate from Wang *et al.* (2020b) rather than the pooled effect estimate from Yu *et al.* (2018).

Green *et al.* (2019) and Till *et al.* (2020) used the same cohort of 398 mother-child dyads in the Maternal-Infant Research on Environmental Chemicals (MIREC) cohort that reported drinking tap water in 10 Canadian cities. Both studies reported effect estimates for maternal urinary fluoride (MUF) and water fluoride concentrations. In the Green *et al.* (2019) study, 512 mother-child pairs had MUF data (and all covariates) compared to 398 pairs in Till *et al.* (2020). Water fluoride levels were available for 420 pairs in Green *et al.* (2019) compared to 398 pairs in Till *et al.* (2020). Both references reported effect estimates adjusted for maternal education, maternal race, child's sex, HOME total score, and secondhand smoking status in the child's residence. In addition, Till *et al.* (2020) adjusted for child's age at IQ testing. The age range for study subjects was 3–4 years old. For the main analysis, results from Green *et al.* (2019) were included. A sensitivity analysis was conducted using the water fluoride result for formula-fed children and the MUF result from Till *et al.* (2020) since these are most adjusted compared to Green *et al.* (2019). For fluoride intakes, estimates from both studies were used including total fluoride intake from Green *et al.* (2019) and infant formula intake from Till *et al.* (2020).

In the overall effect analysis, for studies reporting multiple measures of fluoride exposure, results associated with measured or estimated individual-level exposures, biomarker levels (such as urinary fluoride), or fluoride intake were prioritized over results associated with water fluoride concentrations. Subgroup analyses were performed that considered all exposure types. All studies used in these analyses with individual-level effects were lower risk of bias.

The overall effect based on studies with individual-level measures of exposure showed that a 1-unit increase in fluoride exposure was associated with a significantly lower IQ score (beta = -1.40; 95% CI: -2.33, -0.47) ([Table A5-2](#)). A 1-mg/day increase in fluoride intake resulted in significantly lower IQ score (beta = -3.31; 95% CI: -6.12, -0.50). A 1-mg/L increase in water fluoride also resulted in significantly lower IQ score (beta = -4.77; 95% CI: -9.10, -0.45). The results for fluoride intake and water fluoride, however, are based on two studies and should be interpreted with caution.

There was evidence of moderate heterogeneity ($I^2 = 46\%$, $p = 0.101$; [Table A5-2](#), [Figure A5-16](#), and [Figure A5-17](#)) in studies with individual-level urinary exposure levels. Eliminating publication bias through trim-and-fill analysis continued to support that 1-mg/L increases in individual-level urinary or water fluoride were associated with lower IQ scores, with an adjusted pooled effect estimate of -0.82 (95% CI: -1.81, 0.17) ([Figure A5-19](#)).

A sensitivity analysis to evaluate the impact of using the piecewise estimates from Yu *et al.* (2018) revealed no significant change in the pooled effect estimate (-1.37; 95% CI: -2.38, -0.37) ([Figure B-1](#)). A sensitivity analysis to evaluate using estimates from Wang *et al.* (2020b) rather than Yu *et al.* (2018) study also revealed no significant change in the pooled effect estimate (-1.24; 95% CI: -1.94, -0.54) ([Figure B-6](#)). A sensitivity analysis using the water fluoride result for formula-fed children and the MUF result from Till *et al.* (2020) (rather than Green *et al.* (2019)) suggested no significant change in the overall pooled effect estimate (-1.50; 95% CI: -2.44, -0.57) ([Figure B-11](#)).

Summary Results

Summary Results

Table A5-2. Pooled Effect Estimates and 95% CIs for Children’s IQ Scores and Individual-level Exposures to Fluoride				
Analysis	Number of Studies	Beta (95% CI)	Heterogeneity	
			p-value	I ²
Overall Effect				
Full-scale IQ	6	−1.40 (−2.33, −0.47)	0.101	46%
Verbal IQ	6	−1.36 (−2.28, −0.45)	0.110	44%
Performance IQ	6	−1.33 (−2.25, −0.42)	0.117	43%
Subgroup Analyses				
Gender				
Males	2	−2.23 (−5.45, 0.99)	0.092	65%
Females	3	−1.64 (−4.80, 1.51)	0.045	68%
Country				
Canada	1	−1.95 (−5.18, 1.29)	NA	
China	4	−0.84 (−1.39, −0.30)	0.342	10%
Mexico	1	−5.00 (−8.53, −1.47)	NA	
Assessment Type				
CRT-RC tests	4	−0.84 (−1.39, −0.30)	0.342	10%
Non-CRT-RC tests	2	−3.39 (−6.37, −0.41)	0.212	36%
Exposure Type				
Urinary fluoride	6	−1.40 (−2.33, −0.47)	0.101	46%
Intake	2	−3.31 (−6.12, −0.50)	0.746	0%
Water fluoride	2	−4.77 (−9.09, −0.45)	0.707	0%

Notes:

CI = confidence interval; NA = not applicable

Overall Analysis

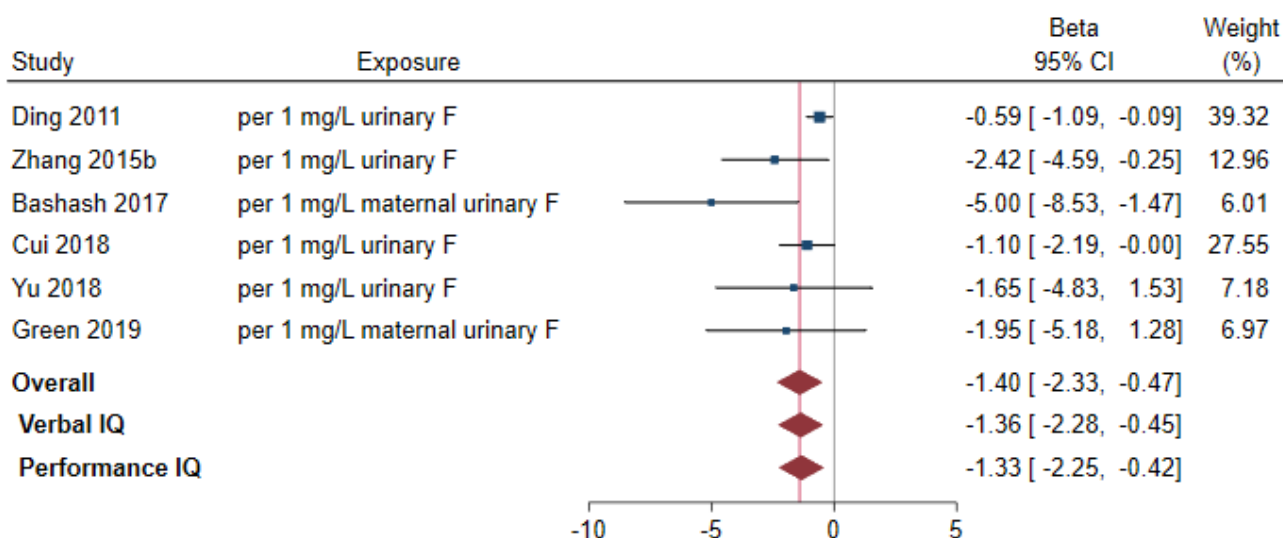


Figure A5-16. Association Between Individual-level Fluoride Exposure and IQ Scores in Children: Overall Analysis

Estimates (betas) for individual studies are shown with solid boxes representing the weight, and the pooled estimate is shown as a solid diamond. Horizontal lines represent 95% CIs for the study-specific betas.

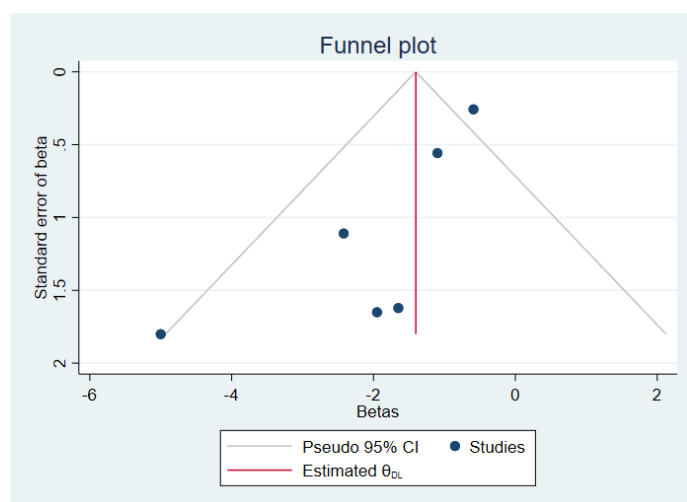


Figure A5-17. Funnel Plot of Included Studies with Individual-level Exposures

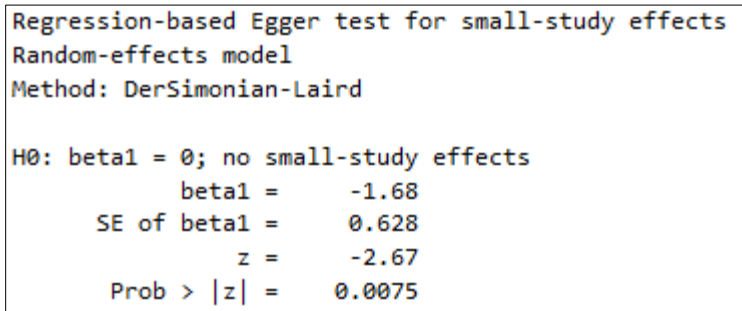


Figure A5-18. Test for Publication Bias for Studies with Individual-level Exposures

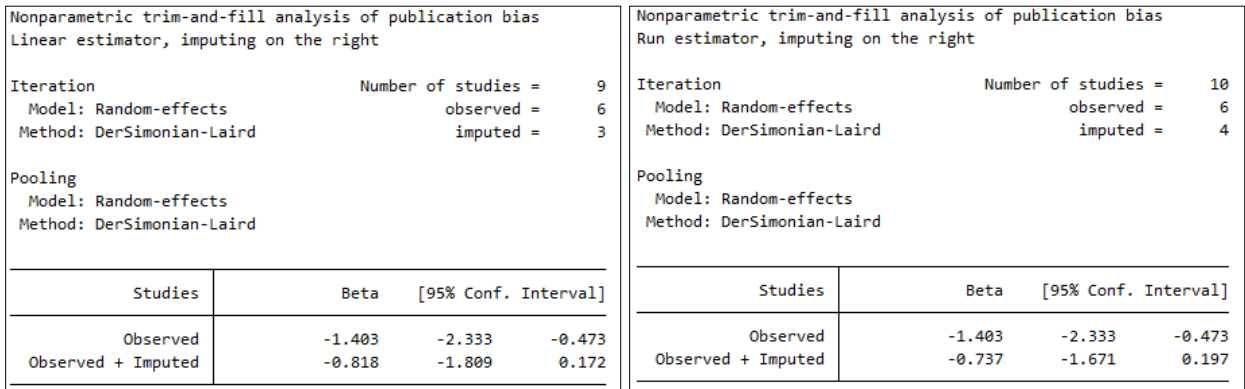


Figure A5-19. Trim-and-fill Analysis for Studies with Individual-level Exposures

Left panel shows the random-effects pooled effect estimate after filling in to the right using a liner estimator; right panel shows random-effects pooled effect estimate after filling in to the right using a run estimator. Filling in to the left using a linear or a run estimator showed no change in the pooled slope.

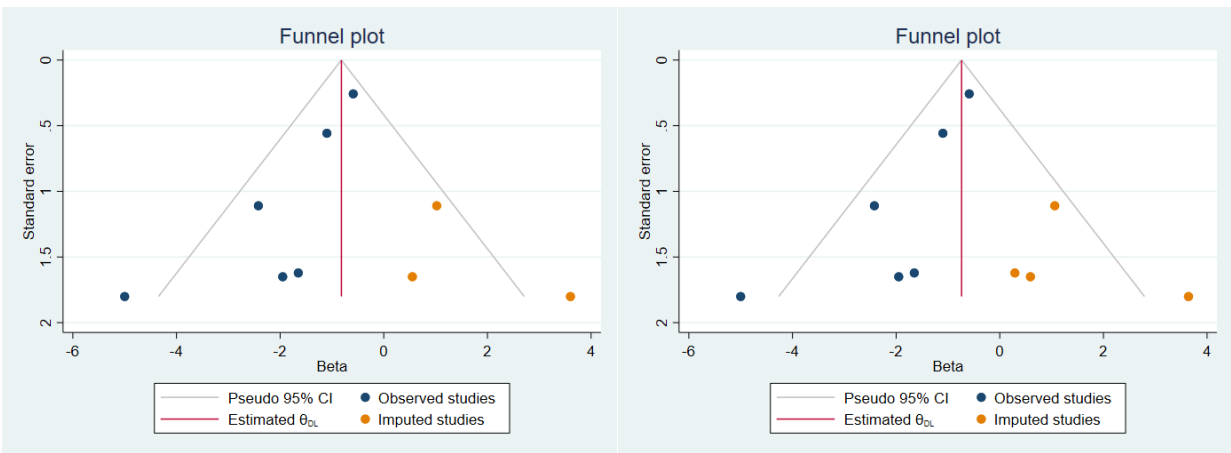


Figure A5-20. Filled-in Funnel Plots to Eliminate Publication Bias for Studies with Individual-level Exposures

Left panel shows funnel plot filled in to the right using a linear estimator; right panel shows the funnel plot filled in to the right using a run estimator. Filling in to the left using a linear or a run estimator showed no change in the pooled effect estimate.

Exposure Type Subgroup Analysis

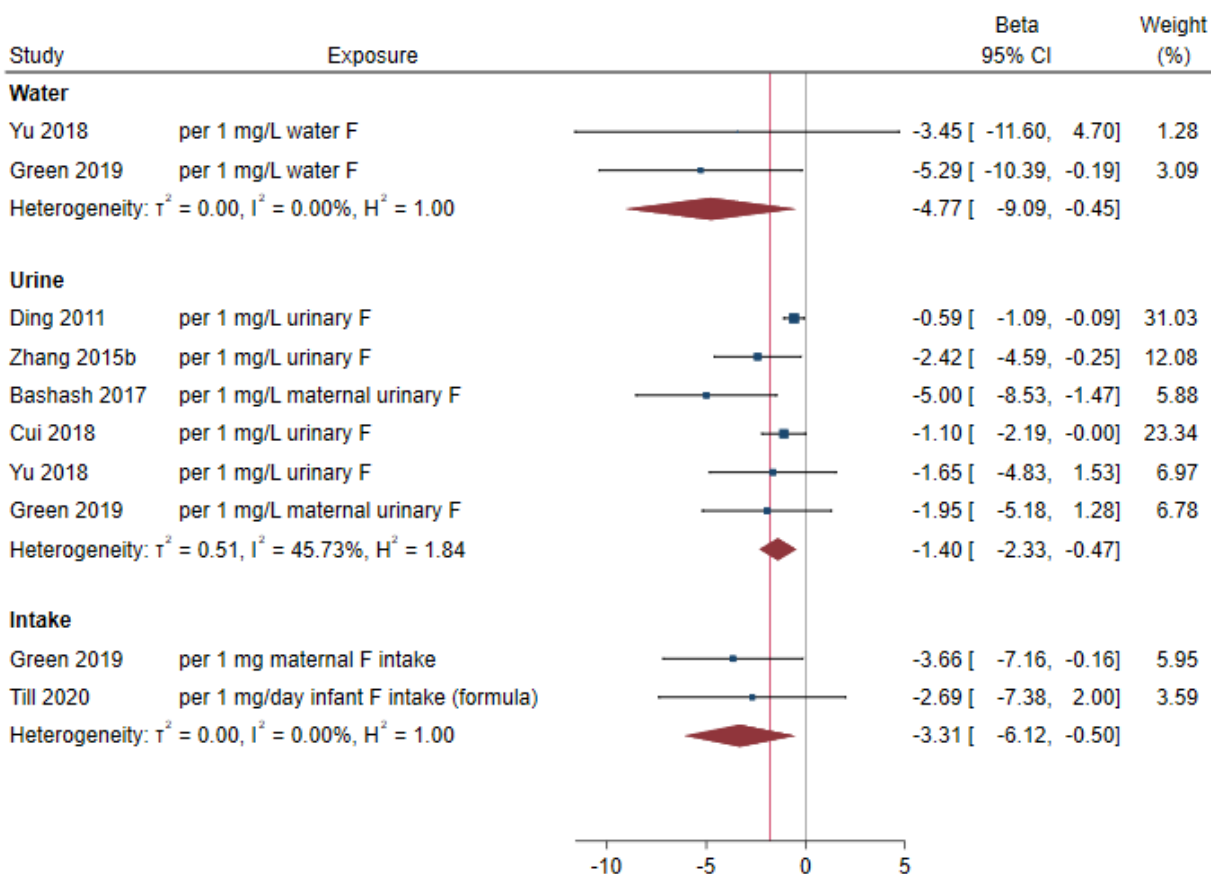


Figure A5-21. Association Between Individual-level Fluoride Exposure and IQ Scores in Children: Effect by Exposure Type

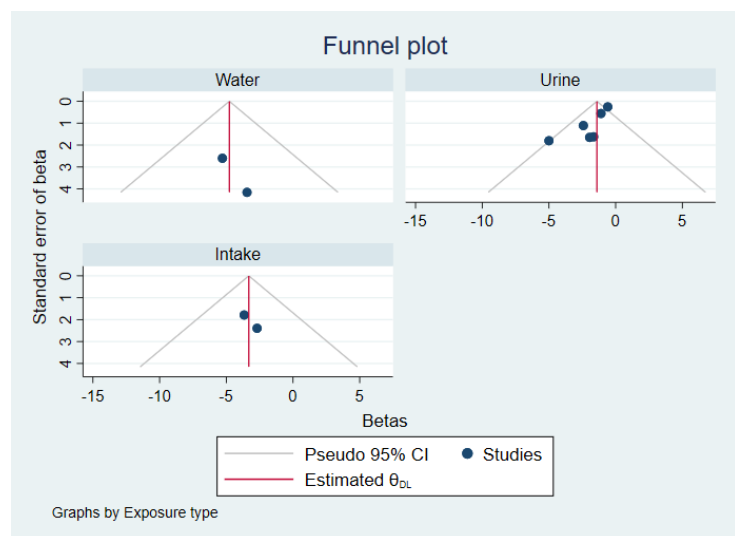


Figure A5-22. Funnel Plot of Included Studies

Note: The analysis for publication bias for studies with fluoride in urine is identical to the overall analyses. The analyses for publication bias for studies with fluoride in water or fluoride intake rely on two studies each and are not shown.

Country Subgroup Analysis

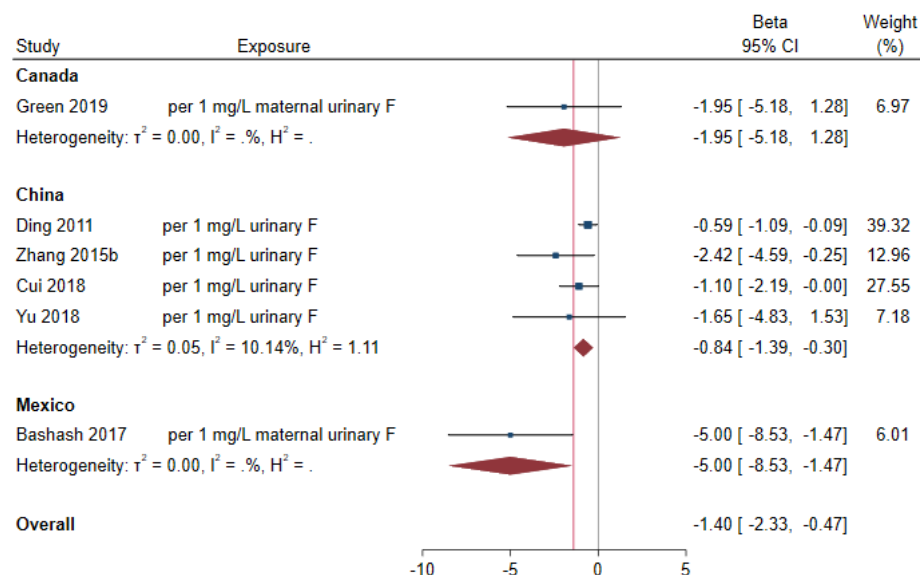


Figure A5-23. Association Between Individual-level Fluoride Exposure and IQ Scores in Children: Effect by Country

Note: The analyses for publication bias for studies from China, Canada, and Mexico rely on a very small number of studies each and are not shown.

Assessment Type Subgroup Analysis

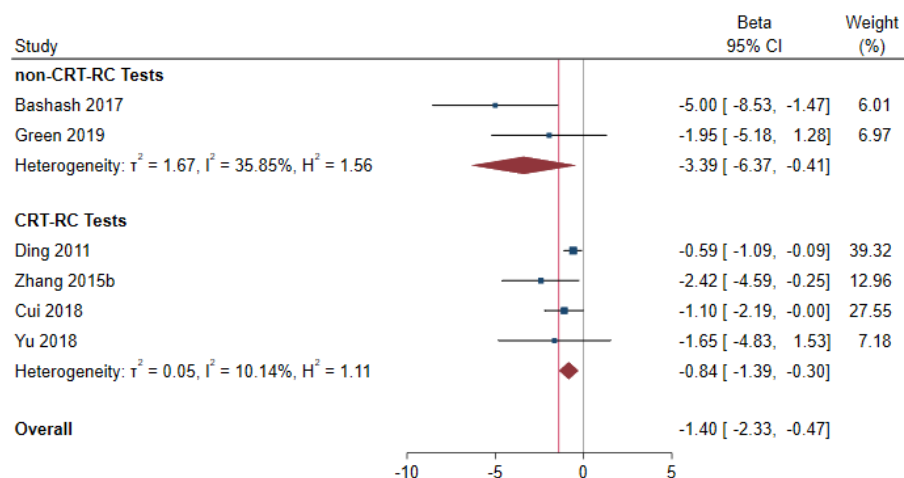


Figure A5-24. Association Between Individual-level Fluoride Exposure and IQ Scores in Children: Effect by Assessment Type

Note: The analyses for publication bias for CRT-RC studies and non-CRT-RC studies include only four and two studies, respectively, and are not shown.

Gender Subgroup Analysis

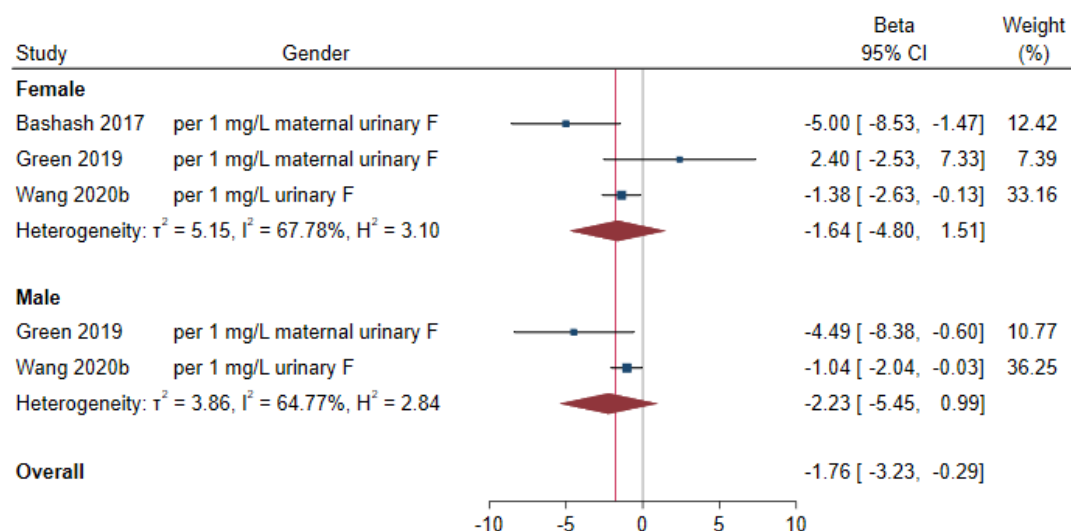


Figure A5-25. Association Between Individual-level Fluoride Exposure and IQ Scores in Children: Effect by Gender

Note: The analysis for publication bias by gender relies on two or three studies each and are not shown.

Dose-response meta-analyses using mean-effect estimates

Approach

For the dose-response meta-analysis using the mean-effect estimates, a one-step approach developed in the protocol (<https://ntp.niehs.nih.gov/go/785076>) and Crippa *et al.* (2018) was used. The approach uses linear mixed models to analyze all available data, including studies with one nonreference group. For each study, the median or mean fluoride intake for each exposure group was assigned to its corresponding effect estimate. If median or mean intakes by exposure group were not provided, the midpoint of the upper and lower boundaries in every category was assigned as the average intake. If the upper boundary for the highest exposure group was not reported, the boundary was assumed to have the same amplitude as the nearest category. For each study, the SMDs and corresponding SEs are used to compare the differences in mean IQ between the exposed and reference groups. The corresponding SMD for the reference group is set to zero for this analysis. The SMDs and corresponding variances are used to estimate a pooled dose-response curve using a restricted maximum likelihood estimation method. To examine a potential nonlinear relationship between exposure to fluoride and children's IQ levels, quadratic terms and restricted cubic splines were created, and a potential departure from a linear trend was assessed by testing the coefficient of the quadratic term and a second spline equal to zero. Models were compared and best model fit was determined based on the Akaike information criterion (AIC) (Müller *et al.* 2013).

A dose-response meta-analysis using the effect estimates reported in studies with individual-level exposure was considered. However, because of the small number of studies ($n = 10$), the various types of exposure metrics, and the different types of reported effect estimates that could not be combined, a dose-response meta-analysis of these studies could not be conducted.

Summary Results

Characteristics of the studies that compared mean IQ scores among groups of children with different levels of fluoride exposure are shown in [Table A-1](#).

The meta-analysis combining data from 31 studies with fluoride levels in drinking water showed a significantly lower children's IQ score with increasing exposure ([Table A5-3](#)). Based on the AIC, the best model fit was achieved when restricted cubic splines with three knots were added to the linear model. However, given the small difference in AICs between the different models, and for ease of interpretability, the linear model results were chosen for the purposes of discussion although results from all models are presented in [Table A5-3](#). Based on the linear model, the decrease in mean SMD between exposed and reference groups was -0.14 (95% CI: -0.19 , -0.08) ([Table A5-3](#)). When the analysis was restricted to studies with the "high" group exposed to < 1.5 mg/L fluoride in drinking water ($n = 9$; 2 lower risk-of-bias studies and 7 higher risk-of-bias studies), the mean SMD became positive and nonsignificant (0.32 ; 95% CI: -0.57 , 1.20). However, when including groups exposed to < 2 mg/L fluoride in drinking water, the mean SMD in children's IQ scores was both negative and statistically significant (SMD = -0.27 ; 95% CI: -0.36 , -0.17) ($n = 9$; 2 lower risk-of-bias studies and 7 higher risk-of-bias studies).

The meta-analysis combining data from 9 studies with fluoride levels in urine showed a significantly lower children's IQ with increasing exposure (SMD = -0.18 ; 95% CI: -0.31 , -0.05) ([Table A5-3](#)). Based on AIC, the best model fit was the linear model ([Table A5-3](#)). There was no improvement in the fit of the model when a quadratic term or restricted cubic splines were added to the linear model ([Table A5-3](#)). When the analyses were restricted to studies with the "high" group with < 1.5 mg/L fluoride in urine ($n = 4$; 2 lower risk-of-bias studies and 2 higher risk-of-bias studies), the direction of the effect did not

change, but it was no longer statistically significant (SMD = -0.13; 95% CI: -0.29, 0.03). When the dose-response meta-analysis was extended to include exposed groups with < 2 mg/L urinary fluoride (n = 6; 3 lower risk-of-bias studies and 3 higher risk-of-bias studies), the mean SMD remained negative and not statistically significant (-0.25; 95% CI: -0.71, 0.22).

Dose-Response Meta-analysis Using Mean Effects—Model Selection

Table A5-3. Model Comparison for Dose-response Meta-analysis for Children's IQ Scores (SMDs) and Exposures to Fluoride: Parameter Estimates and Model Fit¹				
Analysis	No. of Studies/ No. of Observations	Linear Model²	Quadratic Model³	Restricted Cubic Splines Model⁴
Water Fluoride				
All data	31/49	-0.14 (-0.19, -0.08) 113.6	-0.23 (-0.32, -0.14) 0.02 (0.01, 0.03) 110	-0.24 (-0.40, -0.08) 0.38 (-0.06, 0.81) 101.7
<1.5 mg/L	9/12	0.32 (-0.57, 1.20) 26.1	1.97 (-0.98, 4.92) -1.26 (-3.23, 0.71) 28.8	0.81 (-0.37, 1.99) -19.37 (-42.19, 3.44) 22.4
<2 mg/L	9/17	-0.27 (-0.36, -0.17) 44.6	0.64 (-1.04, 2.32) -0.40 (-1.09, 0.29) 31.6	0.23 (-0.71, 1.17) -4.63 (-12.47, 3.21) 27.6
<4 mg/L	24/38	-0.17 (-0.25, -0.09) 81.7	-0.28 (-0.64, 0.08) 0.03 (-0.10, 0.16) 79.5	-0.26 (-0.48, -0.03) 0.36 (-1.06, 1.79) 73.9
Urinary Fluoride				
All data	9/22	-0.18 (-0.31, -0.05) 61.1	-0.17 (-0.46, 0.12) -0.004 (-0.05, 0.04) 71.6	-0.12 (-0.31, 0.07) -0.11 (-0.35, 0.13) 68.7
<1.5 mg/L	4/7	-0.13 (-0.29, 0.03) -0.3	-0.63 (-1.28, 0.01) 0.31 (-0.06, 0.68) 4.7	-0.30 (-0.55, -0.04) 5.09 (-1.00, 11.18) -0.9
<2 mg/L	6/11	-0.09 (-0.22, 0.03) -2.3	-0.25 (-0.71, 0.22) 0.07 (-0.13, 0.27) 5.8	-0.13 (-0.34, 0.09) 0.25 (-0.87, 1.37) 2.9

Notes:

AIC = Akaike information criterion; SMD = standardized mean difference

¹Parameter estimates are changes in SMDs (beta [95% CI]); model fit is represented by the AIC.

²The estimates represent change in SMD for the linear model and AIC, respectively.

³The estimates represent change in SMD for the linear term, change in SMD for quadratic term, and AIC, respectively.

⁴The estimates represent change in SMD for the first spline term, change in SMD for the second spline term, and AIC, respectively.

Attachment A. Subgroup and Sensitivity Analyses (Aim 1)

Table A-1. Characteristics of Studies Included in the Mean-effect Meta-analysis							
Reference ¹	Study Location	Age Range (Years)	Fluoride Exposure		Intelligence Assessment	Overall RoB Rating	Confounders Considered
			Assessment (Metric, Exposure Groups)	Range			
Ren <i>et al.</i> (1989) [translated in Ren <i>et al.</i> 2008]	China	8–14	No fluoride measurement High fluoride and low iodine village/low iodine village	Not specified	Wechsler Intelligence Scale for Children	Higher	Gender; iodine
Chen <i>et al.</i> (1991) [translated in Chen <i>et al.</i> 2008] ^w	China	7–14	Drinking water Endemic fluorosis village/nonendemic village	0.89 mg/L (nonendemic); 4.55 mg/L (endemic)	Chinese Standardized Raven Test	Higher	Age; gender
Guo <i>et al.</i> (1991) [translated in Guo <i>et al.</i> 2008a]	China	7–13	Serum Coal burning-related fluoride endemic area/control area using wood	0.1044 ± 0.0652 mg/L (control); 0.1483 ± 0.0473 mg/L (endemic)	Chinese Binet Intelligence Test	Higher	Age; gender; SES
Lin <i>et al.</i> (1991) ^{w*}	China	7–14	Drinking water High fluoride and low iodine village/low iodine village/control area with iodine supplementation	0.34 mg/L (low iodine village); 0.88 mg/L (high fluoride, low iodine village)	Combined Raven's Test for Rural China	Higher	SES
Sun <i>et al.</i> (1991)	China	6.5–12	No fluoride measurement Endemic (aluminum-fluoride endemic toxicosis)/nonendemic	Fluorosis: 98.36% (endemic)	Japan's Shigeo Kobayashi's 50-point scoring method	Higher	Age
An <i>et al.</i> (1992) ^w	China	7–16	Drinking water High fluoride/nonhigh fluoride area	0.6–1.0 mg/L (nonhigh); 2.1–7.6 mg/L (high)	Wechsler Intelligence Scale for Children-Revised	Higher	Age; race; SES
Li <i>et al.</i> (1994) [translated in Li <i>et al.</i> 2008b]	China	12–13	Grain (cooked by burning high-fluoride coal) High fluoride group III (dental fluorosis present)/high fluoride group II (dental fluorosis present)/high fluoride group I (no dental fluorosis)/control group (no dental fluorosis)	0.5 mg/kg (reference); 4.7 mg/kg (group I); 5.2 mg/kg (group II); 31.6 mg/kg (group III)	Proofing test	Higher	Age; gender; SES

Table A-1. Characteristics of Studies Included in the Mean-effect Meta-analysis							
Reference ¹	Study Location	Age Range (Years)	Fluoride Exposure		Intelligence Assessment	Overall RoB Rating	Confounders Considered
			Assessment (Metric, Exposure Groups)	Range			
Xu <i>et al.</i> (1994) ^{w*}	China	8–14	Drinking water Low- and high-fluoride and iodine regions/control region	0.8 mg/L (reference); 0.8 mg/L (low iodine); 0.5 mg/L (low fluoride, low iodine); 0.38 mg/L (low fluoride); 0.5 mg/L (low fluoride, high iodine); 2.0 mg/L (high fluoride, low iodine); 1.8 mg/L (high fluoride); 3.9 mg/L (high fluoride, high iodine);	Binet-Simon Scale	Higher	–
Li <i>et al.</i> (1995) ^u	China	8–13	Urine Dental fluorosis index (DFI) Fluorosis area due to soot from coal burning/nonfluorosis area	1.02 mg/L; DFI: <0.4 (nonfluorosis area); 1.81 mg/L; DFI: 0.8 (slight fluorosis area); 2.01 mg/L; DFI: 2.5 (medium fluorosis area); 2.69 mg/L; DFI: 3.2 (severe fluorosis area)	China Rui Wen Scaler for Rural Areas	Higher	Gender
Wang <i>et al.</i> (1996) [translated in Wang <i>et al.</i> 2008b] ^w	China	4–7	Drinking water (well) High fluoride region/low fluoride region	0.58–1.0 mg/L (low); >1.0–8.6 mg/L (high)	Wechsler Preschool and Primary Scale of Intelligence	Higher	Age; gender
Yao <i>et al.</i> (1996) ^w	China	8–12	Drinking water Endemic fluorosis area/nonendemic area	1 mg/L (nonendemic); 2 mg/L (slightly endemic); 11 mg/L (severely endemic)	Raven Test – Associative Atlas	Higher	Iodine; SES
Zhao <i>et al.</i> (1996) ^w	China	7–14	Drinking water High fluoride village (Sima)/low fluoride village (Xinghua)	0.91 mg/L (low) 4.12 mg/L (high)	China Rui Wen Scaler for Rural Areas	Higher	Age; SES
Yao (1997) ^{w*}	China	7–12	Drinking water Fluorosis area without water improvements/fluorosis area with water improvements/nonfluorosis area	0.4 mg/L (nonfluorosis area); 0.33 mg/L (fluorosis area with water improvement); 2 mg/L (fluorosis area without water improvement)	Raven’s Standard Progressive Matrices (China’s Rural Version)	Higher	Iodine; SES

This DRAFT Monograph is distributed solely for the purpose of pre-dissemination peer review and does not represent and should not be construed to represent any NTP determination or policy.

Table A-1. Characteristics of Studies Included in the Mean-effect Meta-analysis							
Reference ¹	Study Location	Age Range (Years)	Fluoride Exposure		Intelligence Assessment	Overall RoB Rating	Confounders Considered
			Assessment (Metric, Exposure Groups)	Range			
Zhang <i>et al.</i> (1998) ^{w*}	China	4–10	Drinking water High fluoride and high arsenic group/high fluoride group/reference	0.58 mg/L (reference); 0.8 mg/L (high fluoride, high arsenic); 0.8 mg/L (high fluoride)	Shigeo Kobayashi 50-pt. test	Higher	Age; arsenic
Lu <i>et al.</i> (2000) ^{w,u}	China	10–12	Urine, drinking water High fluoride area/low fluoride area	0.37 ± 0.04 mg/L drinking water (low); 1.43 ± 0.64 mg/L urine (low); 3.15 ± 0.61 mg/L drinking water (high); 4.99 ± 2.57 mg/L urine (high)	Chinese Combined Raven Test-C2	Higher	SES
Hong <i>et al.</i> (2001) [translated in Hong <i>et al.</i> 2008] ^{w*}	China	8–14	Drinking water High fluoride and iodine regions/reference	0.75 mg/L (reference); 2.90 mg/L (high fluoride); 2.85 mg/L (high fluoride, high iodine); 2.94 mg/L (high fluoride, low iodine); 0.48 mg/L (low fluoride, low iodine)	Chinese Standardized Raven Test	Higher	Iodine; SES; demographics
Wang <i>et al.</i> (2001) ^w	China	8–12	Drinking water Investigative point (high fluoride)/control point (low fluoride)	0.5 mg/L (low); 2.97 mg/L (high)	Combined Raven's Test for Rural China	Higher	–
Li <i>et al.</i> (2003) [translated in Li <i>et al.</i> 2008c]	China	6–13	No fluoride measurement Endemic fluorosis areas/reference	Not specified	Chinese Standardized Raven Test	Higher	–

This DRAFT Monograph is distributed solely for the purpose of pre-dissemination peer review and does not represent and should not be construed to represent any NTP determination or policy.

Table A-1. Characteristics of Studies Included in the Mean-effect Meta-analysis							
Reference ¹	Study Location	Age Range (Years)	Fluoride Exposure		Intelligence Assessment	Overall RoB Rating	Confounders Considered
			Assessment (Metric, Exposure Groups)	Range			
Xiang <i>et al.</i> (2003a) ^{w*}	China	8–13	Drinking water Endemic fluorosis areas/nonendemic fluorosis area	0.36 ± 0.15 mg/L (reference); 0.75 ± 0.14 mg/L (endemic fluorosis area group A); 1.53 ± 0.27 mg/L (endemic fluorosis area group B); 2.46 ± 0.3 mg/L (endemic fluorosis area group C); 3.28 ± 0.25 mg/L (endemic fluorosis area group D); 4.16 ± 0.22 mg/L (endemic fluorosis area group E); 2.47 ± 0.79 mg/L (high fluoride)	Combined Raven's Test for Rural China	Lower	Age; gender; iodine; lead; SES
Wang <i>et al.</i> (2005)	China	8–12	Drinking water High fluoride group/reference	0.48 mg/L (reference); 8.31 mg/L (high)	Chinese Combined Raven Test-C2	Higher	SES
Seraj <i>et al.</i> (2006) ^w	Iran	7–11	Drinking water High fluoride area/low fluoride area	0.4 ppm (low); 2.5 ppm (high area)	Raven Test	Higher	Gender
Wang <i>et al.</i> (2006) ^w	China	8–12	Drinking water Area severely affected by fluorosis/reference	0.73 ± 0.28 mg/L (reference); 5.54 ± 3.88 mg/L (high)	Combined Raven's Test for Rural China	Higher	–
Fan <i>et al.</i> (2007) ^w	China	7–14	Drinking water High fluoride area/low fluoride area	1.03 mg/L (low); 3.15 mg/L (high)	Chinese Combined Raven Test-C2	Higher	–
Trivedi <i>et al.</i> (2007) ^w	India	12–13	Drinking water High fluoride area/low fluoride area	2.01 ± 0.009 mg/L (low); 5.55 ± 0.41 mg/L (high)	questionnaire prepared by Professor JH Shah	Higher	Age; gender
Wang <i>et al.</i> (2007) ^w	China	8–12	Drinking water High fluoride area/reference	0.5 ± 0.2 mg/L (reference); 8.3 ± 1.9 mg/L (high)	Combined Raven's Test for Rural China	Higher	Age; gender; arsenic; SES

Table A-1. Characteristics of Studies Included in the Mean-effect Meta-analysis							
Reference ¹	Study Location	Age Range (Years)	Fluoride Exposure		Intelligence Assessment	Overall RoB Rating	Confounders Considered
			Assessment (Metric, Exposure Groups)	Range			
Li <i>et al.</i> (2009) ^{u*}	China	8–12	Urine Endemic fluorosis region caused by coal burning (severe/medium/mild/reference) Degree of dental fluorosis (severe/medium/mild/very mild/suspected/normal)	0.962 ± 0.517 mg/L (reference) 1.235 ± 0.426 mg/L (mild endemic region) 1.670 ± 0.663 mg/L (medium endemic region) 2.336 ± 1.128 mg/L (severe endemic region) 0.867 ± 0.233 mg/L (normal fluorosis) 1.094 ± 0.355 mg/L (suspected fluorosis) 1.173 ± 0.480 mg/L (very mild fluorosis) 1.637 ± 0.682 mg/L (mild fluorosis) 2.005 ± 0.796 mg/L (medium fluorosis) 2.662 ± 1.093 mg/L (severe fluorosis)	Combined Raven's Test for Rural China	Higher	Age; gender
Li <i>et al.</i> (2010)	China	7–10	No fluoride measurement Dental fluorosis children/nondental fluorosis children	Not specified	Combined Raven's Test for Rural China	Higher	Gender

Table A-1. Characteristics of Studies Included in the Mean-effect Meta-analysis							
Reference ¹	Study Location	Age Range (Years)	Fluoride Exposure		Intelligence Assessment	Overall RoB Rating	Confounders Considered
			Assessment (Metric, Exposure Groups)	Range			
Ding <i>et al.</i> (2011) ^{u*}	China	7–14	Urine Dental fluorosis (questionable/moderate/mild/very mild/normal) Mean urinary fluoride levels (10 groups)	0.80 ± 0.55 mg/L (normal dental fluorosis); 1.11 ± 0.74 mg/L (very mild dental fluorosis); 1.31 ± 0.78 mg/L (mild dental fluorosis); 1.46 ± 0.79 mg/L (moderate dental fluorosis); 1.13 ± 0.73 mg/L (questionable dental fluorosis); 0.26 mg/L (group 1); 0.45 mg/L (group 2); 0.56 mg/L (group 3); 0.66 mg/L (group 4); 0.75 mg/L (group 5); 0.89 mg/L (group 6); 1.08 mg/L (group 7); 1.33 mg/L (group 8); 1.74 mg/L (group 9); 2.96 mg/L (group 10)	Combined Raven's Test for Rural China	Lower	Age; arsenic; iodine; lead; SES; demographics
Eswar <i>et al.</i> (2011) ^w	India	12–14	Drinking water High fluoride villages/low fluoride villages	0.29 mg/L (low); 2.45 mg/L (high)	Standard Progressive Matrices	Higher	Age; gender
Poureslami <i>et al.</i> (2011) ^w	Iran	7–9	Drinking water Endemic dental fluorosis city/reference city	0.41 mg/L (reference); 2.38 mg/L (endemic)	Persian version of Raven's Matrices Test	Higher	Gender
Shivaprakash <i>et al.</i> (2011) ^w	India	7–11	Drinking water Fluorosis severity groups (mild/moderate/severe)/all fluorosis/no fluorosis	<0.5 ppm (no fluorosis); 2.5–3.5 ppm (mild fluorosis); 2.5–3.5 ppm (moderate fluorosis); 2.5–3.5 ppm (severe fluorosis); 2.5–3.5 ppm (all fluorosis)	Raven's Colored Progressive Matrices	Higher	Health factors; SES
Xiang <i>et al.</i> (2011)	China	8–13	Serum Quartiles (Q4/Q3/Q2 and Q1)	<0.05 mg/L (Q1 and Q2 reference); 0.05–0.08 mg/L (Q3); >0.08 mg/L (Q4)	Combined Raven's Test for Rural China	Lower	Age; gender; iodine; lead; SES

This DRAFT Monograph is distributed solely for the purpose of pre-dissemination peer review and does not represent and should not be construed to represent any NTP determination or policy.

Table A-1. Characteristics of Studies Included in the Mean-effect Meta-analysis							
Reference ¹	Study Location	Age Range (Years)	Fluoride Exposure		Intelligence Assessment	Overall RoB Rating	Confounders Considered
			Assessment (Metric, Exposure Groups)	Range			
Seraj <i>et al.</i> (2012) ^w	Iran	6–11	Drinking water High/medium/low fluoride levels	0.8 ± 0.3 mg/L (normal); 3.1 ± 0.9 mg/L (medium); 5.2 ± 1.1 mg/L (high)	Raven's Colored Progressive Matrices	Lower	Age; gender; SES
Trivedi <i>et al.</i> (2012) ^w	India	12–13	Ground water High fluoride area/low fluoride area	0.84 ± 0.38 mg/L (low); 2.3 ± 0.87 mg/L (high)	questionnaire prepared by Professor JH Shah	Lower	Gender; SES
Nagarajappa <i>et al.</i> (2013) ^w	India	8–10	Drinking water High fluoride area/low fluoride area	0.5 mg/L (low); 2.4–3.5 mg/L (high)	Seguin Form Board Test	Higher	Gender; SES; demographics
Bai <i>et al.</i> (2014) ^{u*}	China	8–12	Urine Coal-burning-borne fluorosis areas (seriously-affected/lightly-affected/reference)	0.54 mg/L (reference); 0.81 mg/L (lightly-affected area); 1.96 mg/L (seriously-affected area)	Chinese Combined Raven Test-C2	Higher	SES
Karimzade <i>et al.</i> (2014) ^w	Iran	9–12	Drinking water High fluoride area/low fluoride area	0.25 mg/L (low); 3.94 mg/L (high)	Iranian version of the Raymond B Cattell test	Higher	Gender
Broadbent <i>et al.</i> (2015) ^{w*}	New Zealand	7–13	Drinking water Area with community water fluoridation (high)/area without community water fluoridation (low) Fluoride tablet use (ever/never) Fluoride toothpaste use (always/sometimes/never)	0.0–0.3 mg/L (low); 0.7–1.0 mg/L (high) 0 mg (never used fluoride tablets); 0.5 mg (ever used fluoride tablets) Range not specified for fluoride toothpaste use (always/sometimes/never)	Wechsler Intelligence Scale for Children-Revised	Higher	Gender; SES; low birth weight; breastfeeding
Khan <i>et al.</i> (2015)	India	6–11	Drinking water High fluoride areas (Unnao)/low fluoride areas (Tiwariganj) Fluorosis grades (normal/very mild/mild/moderate/severe)	0.19 ppm (Tiwariganj); 2.41 ppm (Unnao) Range not specified by fluorosis grades	Raven's Colored Progressive Matrices	Higher	Health factors; SES
Sebastian and Sunitha (2015) ^{w*}	India	10–12	Drinking water Low fluoride villages/normal fluoride villages/high fluoride villages	0.40 mg/L (low); 1.2 mg/L (normal); 2.0 mg/L (high)	Raven's Colored Progressive Matrices	Higher	Age; gender; SES

This DRAFT Monograph is distributed solely for the purpose of pre-dissemination peer review and does not represent and should not be construed to represent any NTP determination or policy.

Table A-1. Characteristics of Studies Included in the Mean-effect Meta-analysis							
Reference ¹	Study Location	Age Range (Years)	Fluoride Exposure		Intelligence Assessment	Overall RoB Rating	Confounders Considered
			Assessment (Metric, Exposure Groups)	Range			
Zhang <i>et al.</i> (2015b) ^{w*}	China	10–12	Urine, drinking water, serum High fluoride areas/reference	1.10 ± 0.67 mg/L urine; 0.63 (0.58–0.68)mg/L water; 0.06 ± 0.03 serum (reference); 2.40 ± 1.01 mg/L urine; 1.40 (1.23–1.57) mg/L water; 0.18 ± 0.11 serum (high)	Combined Raven’s Test for Rural China	Lower	Age; gender; arsenic; iodine; drinking water fluoride; SES; thyroid hormone levels; COMT genotype
Das and Mondal (2016) ^u	India	6–18	Urine, drinking water Dental fluorosis (severe/moderate/mild/very mild/normal)	2.91 ± 1.76 mg/L urine; 0.069 ± 0.021 mg/kg-d drinking water (normal dental fluorosis); 2.50 ± 2.39 mg/L urine; 0.064 ± 0.004 mg/kg-d drinking water (questionable dental fluorosis); 2.58 ± 1.31 mg/L urine; 0.060 ± 0.036 mg/kg-d drinking water (very mild dental fluorosis); 2.95 ± 1.44 mg/L urine; 0.060 ± 0.030 mg/kg-d drinking water (mild dental fluorosis); 4.82 ± 3.57 mg/L urine; 0.099 ± 0.063 mg/kg-d drinking water (moderate dental fluorosis); 3.81 ± 2.51 mg/L urine; 0.093 ± 0.040 mg/kg-d drinking water (severe dental fluorosis)	Combined Raven’s Test for Rural China	Higher	–
Mondal <i>et al.</i> (2016) ^w	India	10–14	Drinking water High fluoride areas/low fluoride areas	Not reported (low); 0.33–18.08 mg/L (high)	Raven Standard Theoretical Intelligence Test	Higher	SES

This DRAFT Monograph is distributed solely for the purpose of pre-dissemination peer review and does not represent and should not be construed to represent any NTP determination or policy.

Table A-1. Characteristics of Studies Included in the Mean-effect Meta-analysis							
Reference ¹	Study Location	Age Range (Years)	Fluoride Exposure		Intelligence Assessment	Overall RoB Rating	Confounders Considered
			Assessment (Metric, Exposure Groups)	Range			
Bashash <i>et al.</i> (2017) ^u	Mexico	6–12	Urine	<0.80 mg/L (reference); ≥0.80 mg/L (high)	Wechsler Abbreviated Scale of Intelligence	Lower	Age; gender; weight at birth; parity; gestational age; maternal characteristics (smoking history, marital status, age at delivery, IQ, education, cohort)
Yu <i>et al.</i> (2018) ^{u*,w}	China	7–13	Drinking water High fluoride/normal fluoride Urine (per 0.5-mg/L increment in each range) High/medium/low fluoride ranges	≤1 mg/L (normal); >1 mg/L (high) 0.01–1.60 mg/L (low range urinary); 1.60–2.50 mg/L (medium range urinary); 2.50–5.54 mg/L (high range urinary)	Combined Raven’s Test for Rural China	Lower	Age; gender; health factors; SES
Cui <i>et al.</i> (2020) ^u	China	7–12	Urine High/medium/low fluoride levels	<1.6 mg/L (low); 1.6–2.5 mg/L (medium); ≥2.5 mg/L (high)	Combined Raven’s Test	Lower	Gender; arsenic; iodine

Notes:

COMT = catechol-O-methyltransferase; RoB = risk of bias; SES = socioeconomic status

¹A “w” superscript indicates studies included in the mean effect dose-response meta-analysis using fluoride in water; a “u” superscript indicates studies included in the mean effect dose-response meta-analysis using fluoride in urine; “*” indicates studies included in the mean effect dose-response meta-analysis at levels < 1.5 mg/L.

Table A-2. Studies Excluded from Mean-effect Meta-analysis	
Reference, Country	Reason for Exclusion
Qin <i>et al.</i> (1990)[translated in Qin <i>et al.</i> 2008], China	Missing mean or SD of outcome measure
Yang <i>et al.</i> (1994) [translated in Yang <i>et al.</i> 2008], China	Overlapping population with Wang <i>et al.</i> (2001); Table 2 in Yang <i>et al.</i> (1994) seemed incomplete
Wang <i>et al.</i> (2005b) [translated in Wang <i>et al.</i> 2008a], China	Missing mean or SD of outcome measure
Rocha-Amador <i>et al.</i> (2007), Mexico	Missing mean or SD of outcome measure
Liu <i>et al.</i> (2000) [translated in Liu <i>et al.</i> 2008], China	Overlapping population with Lu <i>et al.</i> (2000)
Sudhir <i>et al.</i> (2009), India	Missing mean or SD of outcome measure
He and Zhang (2010), China	Missing mean or SD of outcome measure
Kang <i>et al.</i> (2011), China	Missing mean or SD of outcome measure
Saxena <i>et al.</i> (2012), India	Missing mean or SD of outcome measure
Wang <i>et al.</i> (2012), China	Overlapping population with Xiang <i>et al.</i> (2003a); used in individual-level meta-analysis
Singh <i>et al.</i> (2013), India	Missing mean or SD of outcome measure
Wei <i>et al.</i> (2014), China	Missing mean or SD of outcome measure
Choi <i>et al.</i> (2015), China	Cognitive functions other than IQ
Kundu <i>et al.</i> (2015), India	Unusual IQ scores; used only for sensitivity analysis
Aravind <i>et al.</i> (2016), India	Unusual IQ scores; used only for sensitivity analysis
Razdan <i>et al.</i> (2017), India	Unusual IQ scores; used only for sensitivity analysis
Cui <i>et al.</i> (2018), China	Missing mean or SD of outcome measure; used in individual-level meta-analysis
Green <i>et al.</i> (2019), Canada	Missing mean or SD of outcome measure; used in individual-level meta-analysis
Soto-Barreras <i>et al.</i> (2019), Mexico	Missing mean or SD of outcome measure
Zhao <i>et al.</i> (2019), China	Overlapping population with Yu <i>et al.</i> (2018), but smaller sample size
Zhou <i>et al.</i> (2019), China	Overlapping population with Yu <i>et al.</i> (2018), but smaller sample size
Till <i>et al.</i> (2020), Canada	Missing mean or SD of outcome measure; used in individual-level meta-analysis
Wang <i>et al.</i> (2020b), China	Missing mean or SD of outcome measure; used in individual-level meta-analysis
Zhao <i>et al.</i> (2020), China	Overlapping population with Yu <i>et al.</i> (2018), but smaller sample size

Notes:

SD = standard deviation

This DRAFT Monograph is distributed solely for the purpose of pre-dissemination peer review and does not represent and should not be construed to represent any NTP determination or policy.

Table A-3. Characteristics of Studies Included in the Individual-level Meta-analysis							
Reference	Study Location	Age Range (Years)	Fluoride Exposure		Intelligence Assessment	Overall RoB Rating	Confounders Considered
			Assessment (Metric, Exposure Groups)	Range			
Ding <i>et al.</i> (2011)	China	7–14	Urine	0.10–3.55 mg/L	Combined Raven’s Test for Rural China	Lower	Age; arsenic; iodine; lead; SES; demographics
Zhang <i>et al.</i> (2015b)	China	10–12	Urine High fluoride area/reference	1.10 ± 0.67 mg/L (reference); 2.40 ± 1.01 mg/L (high fluoride area)	Combined Raven’s Test for Rural China	Lower	Age; gender; arsenic; iodine; drinking water fluoride; SES; thyroid hormone levels; COMT genotype
Bashash <i>et al.</i> (2017)	Mexico	6–12	Urine	0.18–2.8 mg/L	Wechsler Abbreviated Scale of Intelligence	Lower	Age; gender; weight at birth; parity; gestational age; maternal characteristics (smoking history, marital status, age at delivery, IQ, education, cohort)
Cui <i>et al.</i> (2018)	China	7–12	Urine	0.8–2.0 mg/L	Combined Raven’s Test for Rural China	Lower	Age; maternal education; smoking in family member; stress; anger; dopamine receptor-2 polymorphism
Yu <i>et al.</i> (2018)	China	7–13	Urine, drinking water	0.01–5.54 mg/L (urine) 0.20–3.90 mg/L (water)	Combined Raven’s Test for Rural China	Lower	Age; gender; maternal education; paternal education; low birth weight
Green <i>et al.</i> (2019)	Canada	3–4	Maternal urine, maternal fluoride intake, drinking water	0.51 ± 0.36 mg/L (urine) 0.54 ± 0.44 mg/day (maternal daily fluoride intake) 0.31 ± 0.23 mg/L (water)	Wechsler Primary and Preschool Scale of Intelligence-III	Lower	Gender; city; maternal education; race/ethnicity; HOME score; prenatal secondhand smoke exposure

This DRAFT Monograph is distributed solely for the purpose of pre-dissemination peer review and does not represent and should not be construed to represent any NTP determination or policy.

Table A-3. Characteristics of Studies Included in the Individual-level Meta-analysis							
Reference	Study Location	Age Range (Years)	Fluoride Exposure		Intelligence Assessment	Overall RoB Rating	Confounders Considered
			Assessment (Metric, Exposure Groups)	Range			
Till <i>et al.</i> (2020)	Canada	3–4	Residence, maternal urine, infant fluoride intake from formula, drinking water Fluoridated/nonfluoridated areas	0.64–0.70 (fluoridated), 0.38–0.42 mg/L (nonfluoridated) (urine) 0.12–0.34 (fluoridated), 0.02–0.08 mg/day (nonfluoridated) (infant formula fluoride intake) 0.58 (fluoridated), 0.13 (nonfluoridated) (water)	Wechsler Primary and Preschool Scale of Intelligence-III	Lower	Age; gender; maternal education; maternal race; HOME total score; secondhand smoke status in the child's house
Wang <i>et al.</i> (2020b)	China	7–13	Urine, drinking water	0.01–5.54 mg/L (urine) 0.20–3.90 mg/L (water)	Combined Raven's Test for Rural China	Lower	Age; gender; body mass index; maternal education; paternal education; household income; low birth weight

Notes:

COMT = catechol-O-methyltransferase; RoB = risk of bias; SES = socioeconomic status; HOME = Home Observation for Measurement of the Environment

Effects by Risk-of-bias Evaluation

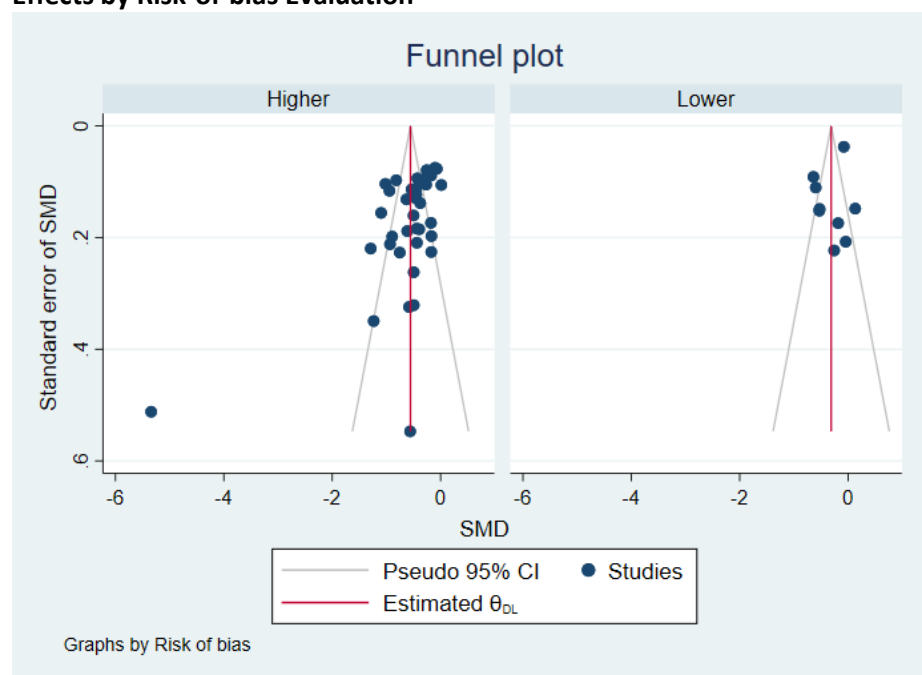


Figure A-1. Funnel Plot by Risk-of-bias Evaluation

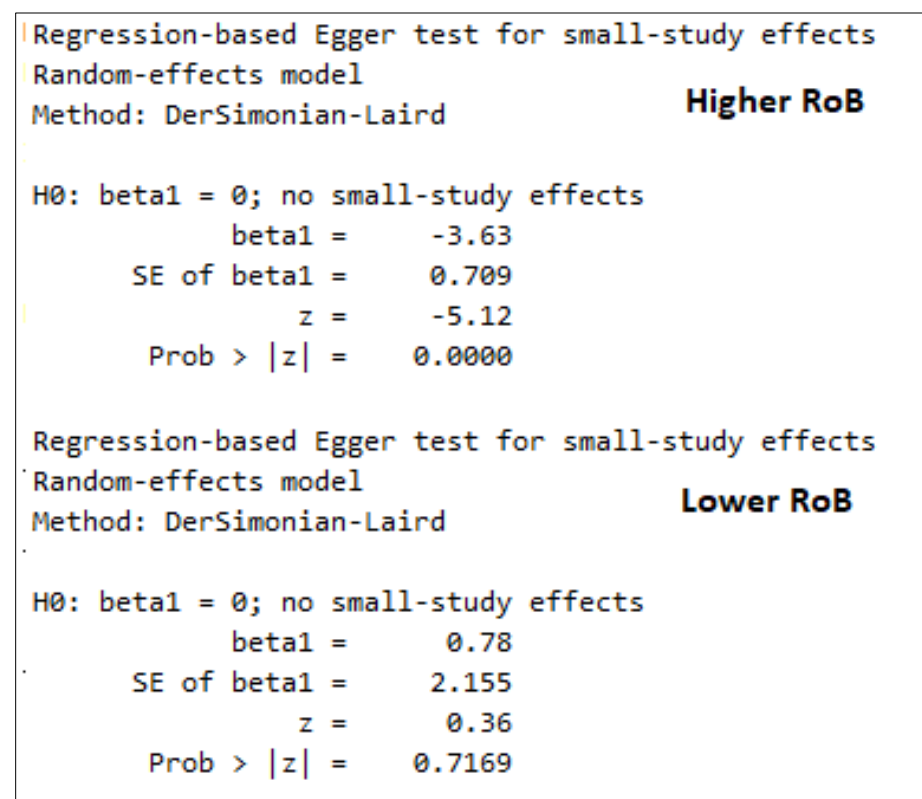


Figure A-2. Test for Publication Bias by Risk of Bias

Nonparametric trim-and-fill analysis of publication bias Run estimator, imputing on the right				Nonparametric trim-and-fill analysis of publication bias Linear estimator, imputing on the left					
Iteration		Number of studies =		46	Iteration		Number of studies =		44
Model: Random-effects		observed =		37	Model: Random-effects		observed =		37
Method: DerSimonian-Laird		imputed =		9	Method: DerSimonian-Laird		imputed =		7
Pooling					Pooling				
Model: Random-effects					Model: Random-effects				
Method: DerSimonian-Laird					Method: DerSimonian-Laird				
Studies		Cohen's d		[95% Conf. Interval]	Studies		Cohen's d		[95% Conf. Interval]
Observed		-0.556		-0.684 -0.428	Observed		-0.556		-0.684 -0.428
Observed + Imputed		-0.354		-0.498 -0.210	Observed + Imputed		-0.684		-0.831 -0.537

Figure A-3. Trim-and-fill Analysis for High Risk-of-bias Studies

Filling in to the right using a linear estimator or to the left using a run estimator showed no change in the pooled SMD.

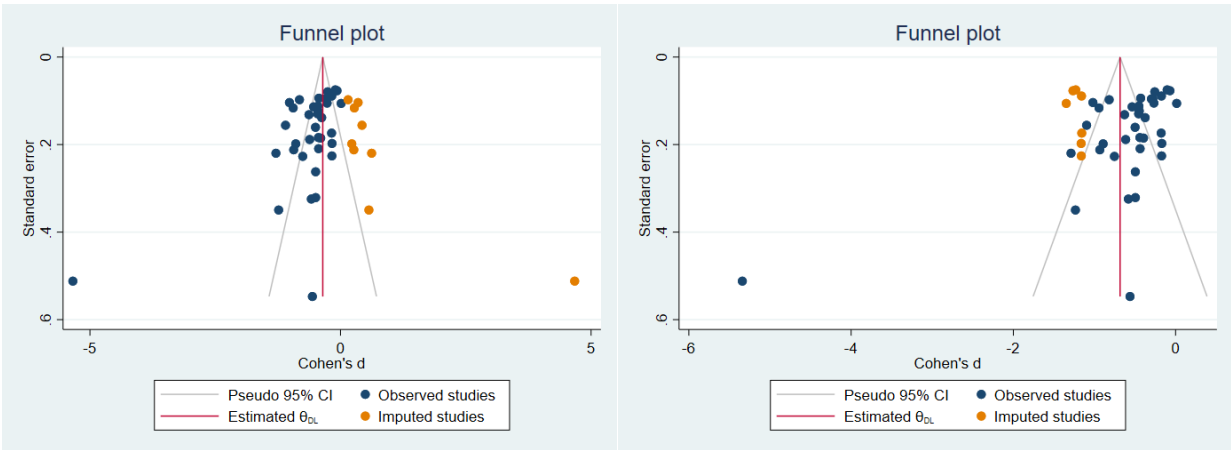


Figure A-4. Filled-in Funnel Plots for High Risk-of-bias Studies

Left panel shows the random-effects pooled SMD after filling in to the right using a run estimator (the linear estimator to the right showed no change in the pooled SMD); right panel shows random-effects pooled SMD after filling in to the left using a linear estimator (the run estimator to the left showed no change in the pooled SMD).

Effects by Gender

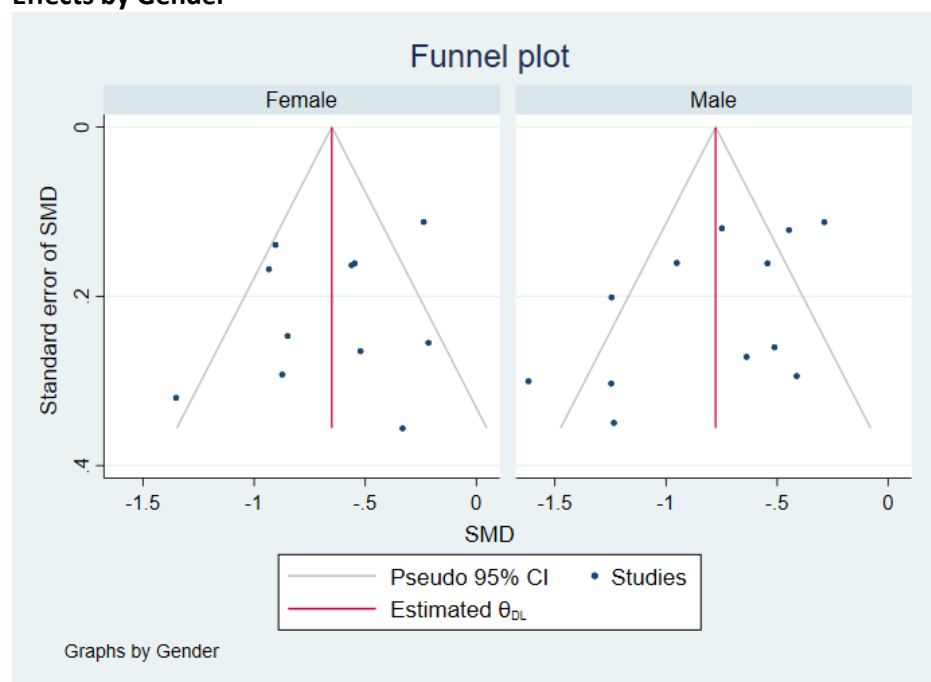


Figure A-5. Funnel Plots by Gender

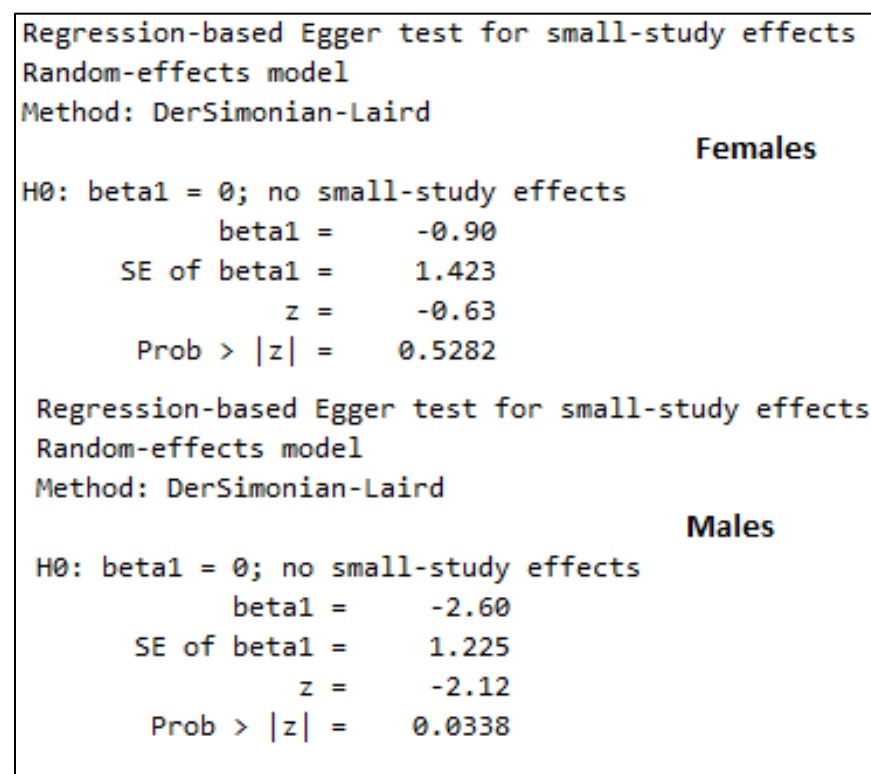


Figure A-6. Test for Publication Bias by Gender

Nonparametric trim-and-fill analysis of publication bias			
Linear estimator, imputing on the right			
Iteration	Number of studies =		14
Model: Random-effects	observed =		12
Method: DerSimonian-Laird	imputed =		2
Pooling			
Model: Random-effects			
Method: DerSimonian-Laird			
Studies	Cohen's d	[95% Conf. Interval]	
Observed	-0.777	-0.994	-0.560
Observed + Imputed	-0.681	-0.900	-0.461

Figure A-7. Trim-and-fill Analysis for Studies in Boys Using Linear and Run Estimators

Filling in to the right using a run estimator or to the left using a linear or a run estimator showed no change in the pooled SMD.

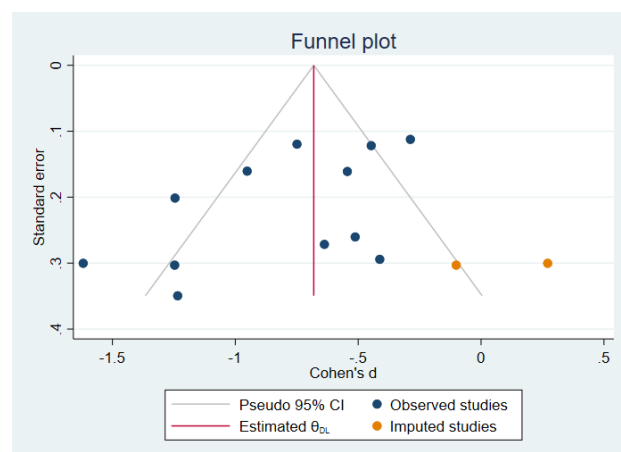


Figure A-8. Filled-in Funnel Plots for Studies in Boys

Panel shows funnel plot filled in to the right using a linear estimator. Filling in to the right using a run estimator or to the left using a linear or a run estimator showed no change in the pooled SMD.

Effects by Age Group

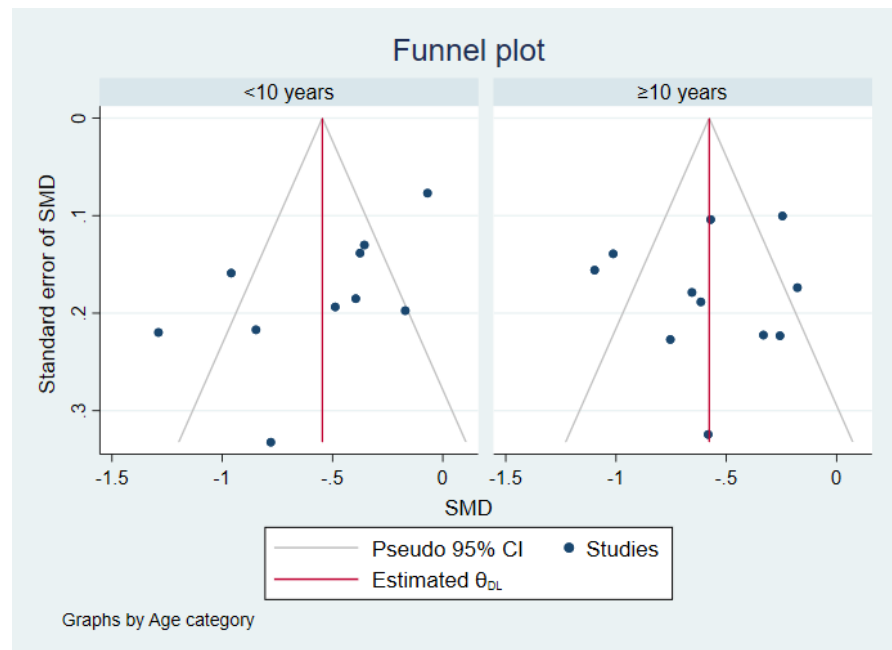


Figure A-9. Funnel Plot by Age Group

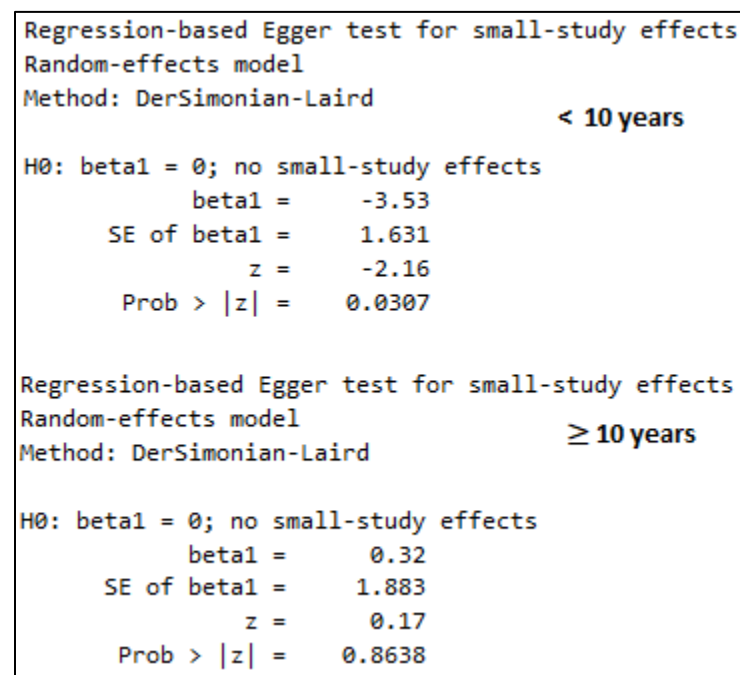


Figure A-10. Test for Publication Bias by Age Group

Note: Although suggestive of publication bias in the less-than-10 age group, filling in to the right or left using a linear or run estimator showed no change in the pooled SMD.

Effects by Country

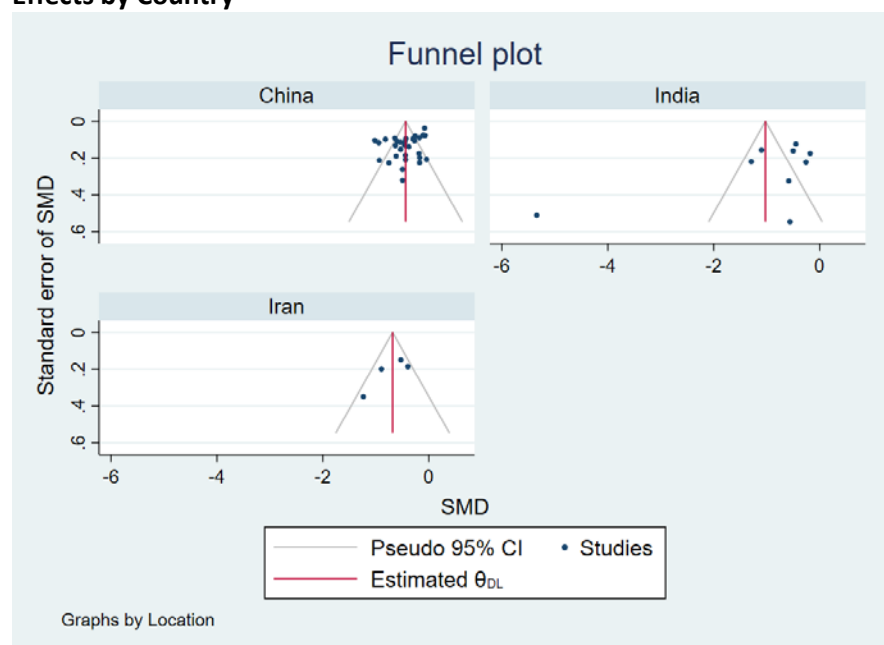


Figure A-11. Funnel Plot by Country

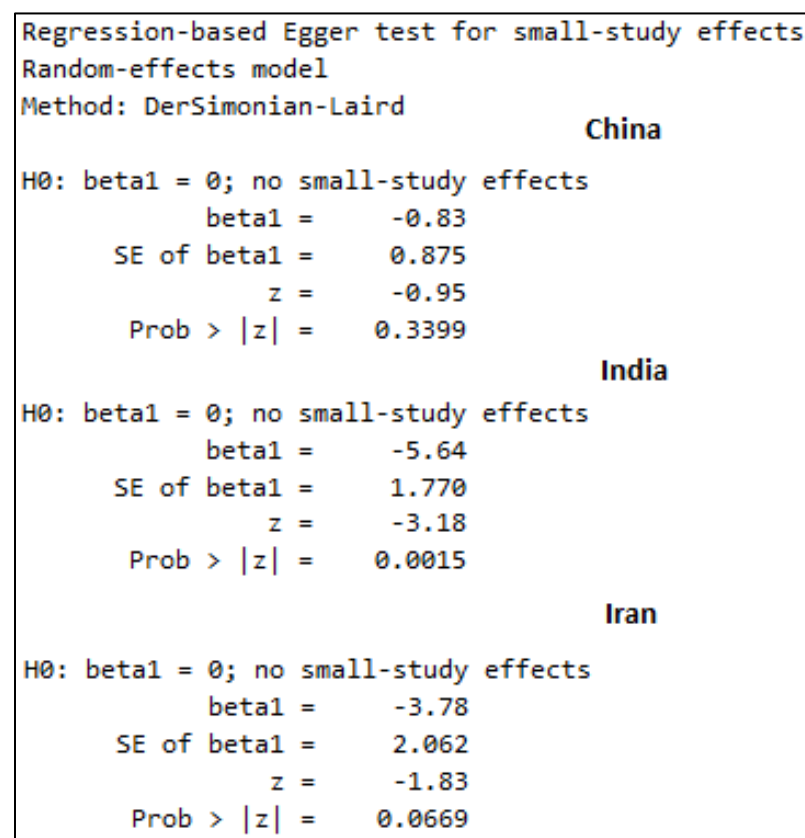


Figure A-12. Test for Publication Bias by Country

Nonparametric trim-and-fill analysis of publication bias			India
Linear estimator, imputing on the left			
Iteration	Number of studies =	12	
Model: Random-effects	observed =	9	
Method: DerSimonian-Laird	imputed =	3	
Pooling			
Model: Random-effects			
Method: DerSimonian-Laird			
Studies	Cohen's d	[95% Conf. Interval]	
Observed	-1.023	-1.540	-0.506
Observed + Imputed	-1.491	-2.154	-0.828

Figure A-13. Trim-and-fill Analysis for Studies in India

Filling in to the right using a linear or a run estimator or to the left using a run estimator showed no change in the pooled SMD.

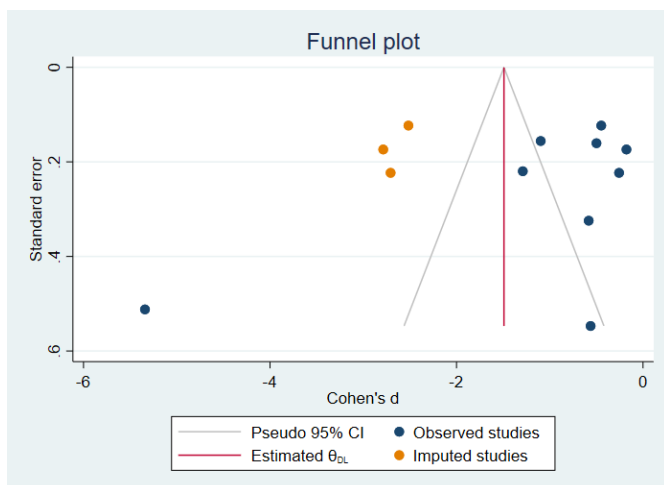


Figure A-14. Filled-in Funnel Plot for Studies in India

Panel shows funnel plot filled in to the left using a linear estimator. Filling in to the right using a linear or a run estimator or to the left using a run estimator showed no change in the pooled SMD.

Effect by Assessment Type

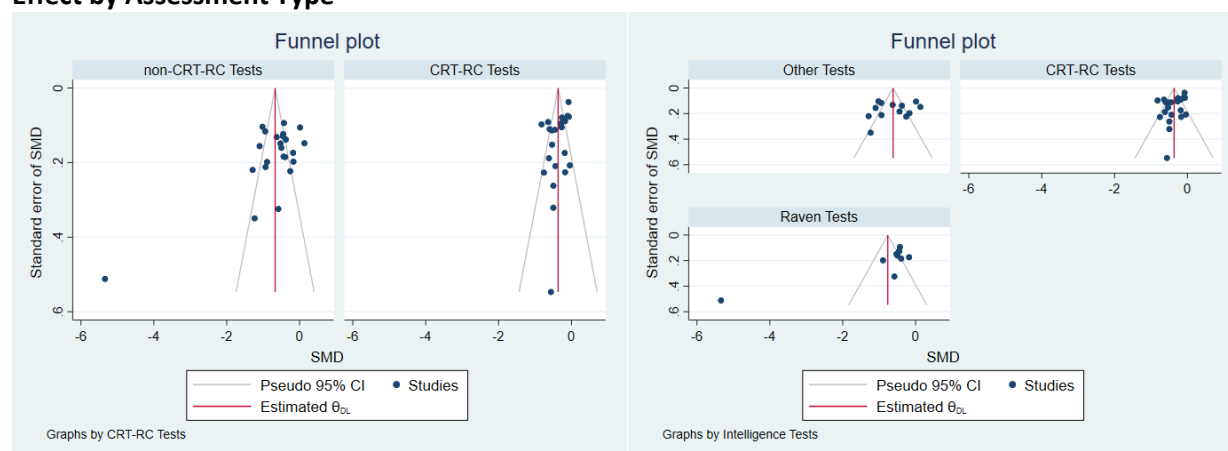


Figure A-15. Funnel Plot by CRT-RC-type Test

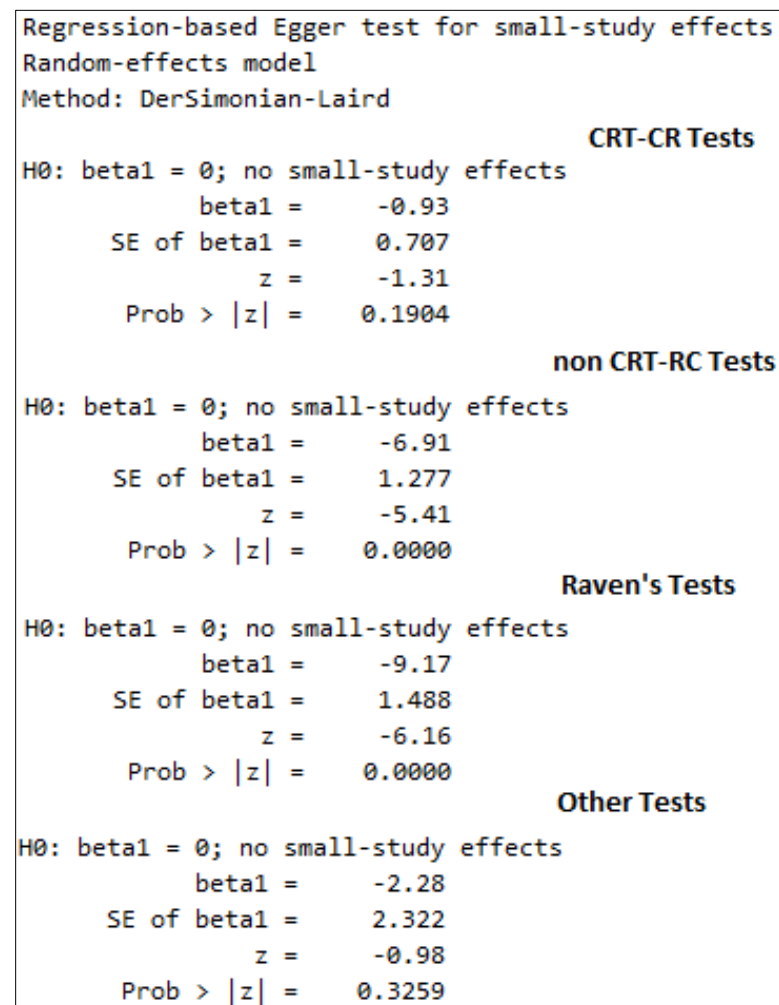


Figure A-16. Test for Publication Bias by Assessment Type

Nonparametric trim-and-fill analysis of publication bias			
Linear estimator, imputing on the left			
Iteration	Number of studies =	30	
Model: Random-effects	observed =	23	
Method: DerSimonian-Laird	imputed =	7	
Pooling			
Model: Random-effects			
Method: DerSimonian-Laird			
Studies	Cohen's d	[95% Conf. Interval]	
Observed	-0.672	-0.874	-0.469
Observed + Imputed	-0.920	-1.152	-0.687

Figure A-17. Trim-and-fill Analysis in Non-CRT-RC Tests

Filling in to the right using a linear or a run estimator or to the left using a run estimator showed no change in the pooled SMD.

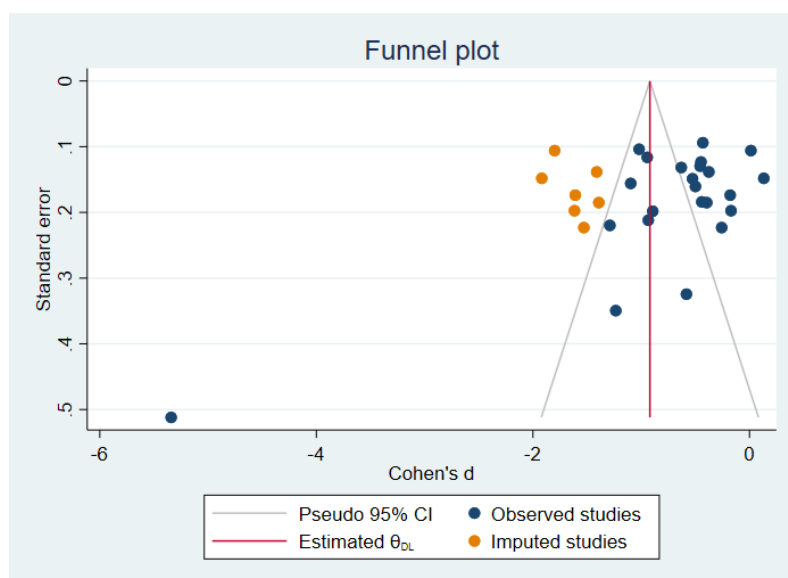


Figure A-18. Filled-in Funnel Plot to Eliminate Publication Bias in Non-CRT-RC Tests

Panel shows funnel plot filled in to the left using a linear estimator. Filling in to the right using a linear or a run estimator or to the left using a run estimator showed no change in the pooled SMD.

Nonparametric trim-and-fill analysis of publication bias			
Linear estimator, imputing on the left			
Iteration	Number of studies =		14
Model: Random-effects	observed =		10
Method: DerSimonian-Laird	imputed =		4
Pooling			
Model: Random-effects			
Method: DerSimonian-Laird			
Studies	Cohen's d	[95% Conf. Interval]	
Observed	-0.763	-1.098	-0.428
Observed + Imputed	-1.215	-1.676	-0.754

Figure A-19. Trim-and-fill Analysis for Raven-type Tests

Filling in to the right using a linear or a run estimator or to the left using a run estimator showed no change in the pooled SMD.

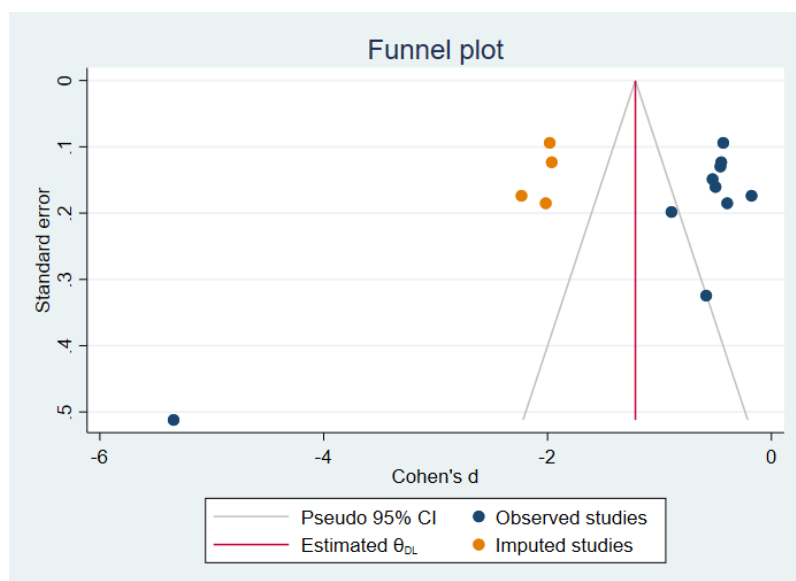


Figure A-20. Filled-in Funnel Plot to Eliminate Publication Bias for Raven-type Tests

Panel shows funnel plot filled in to the left using a linear estimator. Filling in to the right using a linear or a run estimator or to the left using a run estimator showed no change in the pooled SMD.

Effect by Exposure Type

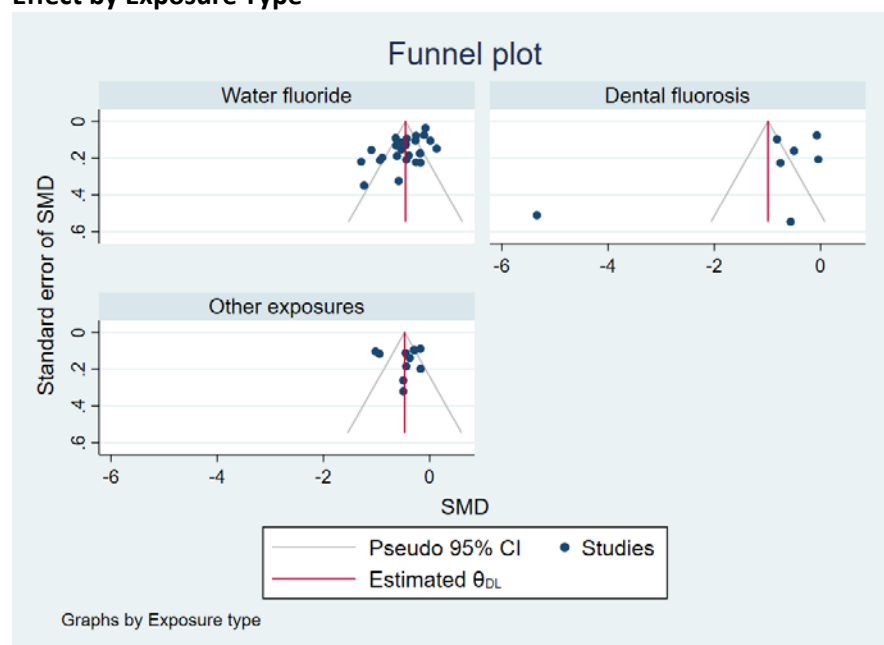


Figure A-21. Funnel Plot by Exposure Type

Regression-based Egger test for small-study effects	
Random-effects model	
Method: DerSimonian-Laird	
Water fluoride	
H0: $\beta_1 = 0$; no small-study effects	
$\beta_1 =$	-2.44
SE of $\beta_1 =$	0.837
$z =$	-2.92
Prob > $ z =$	0.0035
Dental fluorosis	
H0: $\beta_1 = 0$; no small-study effects	
$\beta_1 =$	-5.81
SE of $\beta_1 =$	1.649
$z =$	-3.52
Prob > $ z =$	0.0004
Other exposures	
H0: $\beta_1 = 0$; no small-study effects	
$\beta_1 =$	0.21
SE of $\beta_1 =$	1.609
$z =$	0.13
Prob > $ z =$	0.8954

Figure A-22. Test for Publication Bias by Exposure Type

Nonparametric trim-and-fill analysis of publication bias			
Run estimator, imputing on the right			
Water fluoride			
Iteration	Number of studies =	30	
Model: Random-effects	observed =	28	
Method: DerSimonian-Laird	imputed =	2	
Pooling			
Model: Random-effects			
Method: DerSimonian-Laird			
Studies	Cohen's d	[95% Conf. Interval]	
Observed	-0.455	-0.573	-0.336
Observed + Imputed	-0.415	-0.533	-0.296
Dental fluorosis			
Nonparametric trim-and-fill analysis of publication bias			
Linear estimator, imputing on the left			
Iteration	Number of studies =	9	
Model: Random-effects	observed =	7	
Method: DerSimonian-Laird	imputed =	2	
Pooling			
Model: Random-effects			
Method: DerSimonian-Laird			
Studies	Cohen's d	[95% Conf. Interval]	
Observed	-0.989	-1.566	-0.412
Observed + Imputed	-1.510	-2.467	-0.553

Figure A-23. Trim-and-fill Analysis for Water Fluoride and Dental Fluorosis Exposures

For water fluoride, filling in to the right using a linear estimator or to the left using a linear or a run estimator showed no change in the pooled SMD. For dental fluorosis, filling in to the right using a linear or a run estimator or to the left using a run estimator showed no change in the pooled SMD.

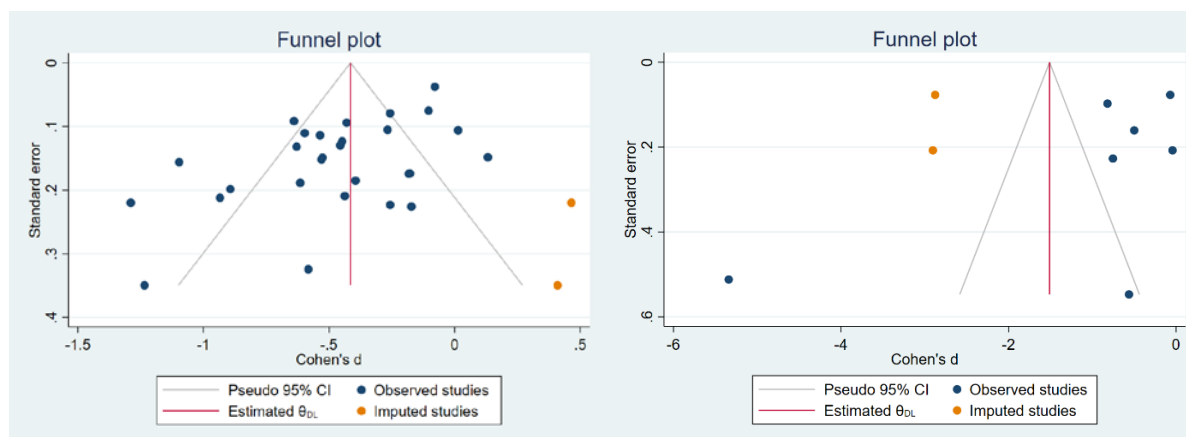


Figure A-24. Filled-in Funnel Plots to Eliminate Publication Bias for Water Fluoride (Left Panel) and Dental Fluorosis (Right Panel) Studies

For water fluoride, panel shows funnel plot filled in to the right using a run estimator. Filling in to the right using a linear estimator or to the left using a linear or a run estimator showed no change in the pooled SMD. For dental fluorosis, panel shows funnel plot filled in to the left using a linear estimator. Filling in to the right using a linear or a run estimator or to the left using a run estimator showed no change in the pooled SMD.

Sensitivity Analysis: Any Exposure Group Compared to Reference Group

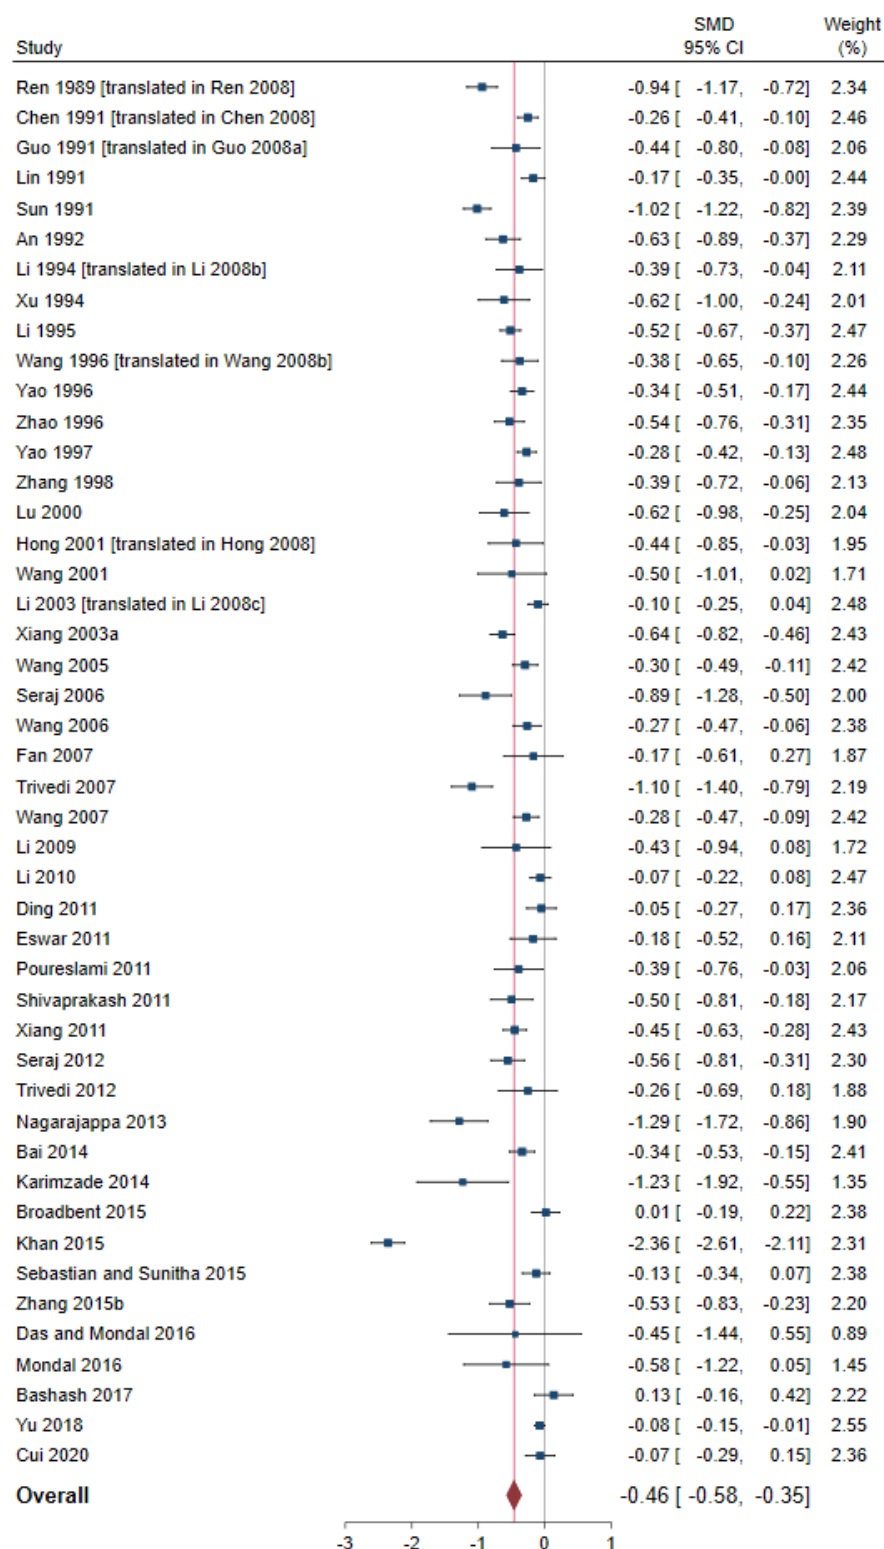


Figure A-25. Association Between Fluoride Exposure and IQ Scores in Children Using Any Exposure Versus Reference

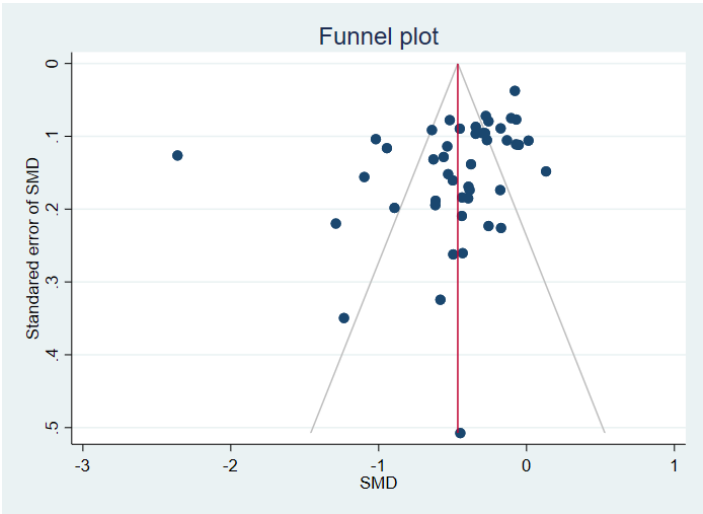


Figure A-26. Funnel Plot in Sensitivity Analysis Using Any Exposure Versus Reference

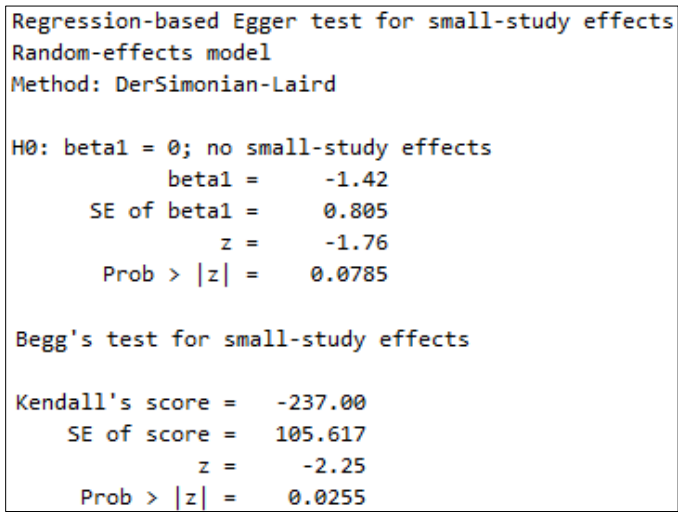


Figure A-27. Test for Publication Bias in Sensitivity Analysis Using Any Exposure Versus Reference

Nonparametric trim-and-fill analysis of publication bias Run estimator, imputing on the right				Nonparametric trim-and-fill analysis of publication bias Linear estimator, imputing on the left											
Iteration		Number of studies =		52	Iteration		58								
Model: Random-effects		observed =		46	Model: Random-effects		46								
Method: DerSimonian-Laird		imputed =		6	Method: DerSimonian-Laird		12								
Pooling				Pooling											
Model: Random-effects				Model: Random-effects											
Method: DerSimonian-Laird				Method: DerSimonian-Laird											
Studies		Cohen's d		[95% Conf. Interval]		Studies		Cohen's d		[95% Conf. Interval]					
Observed		-0.465		-0.580		-0.349		Observed		-0.465		-0.580		-0.349	
Observed + Imputed		-0.340		-0.475		-0.206		Observed + Imputed		-0.608		-0.738		-0.479	

Figure A-28. Trim-and-fill Analysis in Sensitivity Analysis Using Any Exposure Versus Reference

Filling in to the right using a linear estimator or to the left using a run estimator showed no change in the pooled SMD.

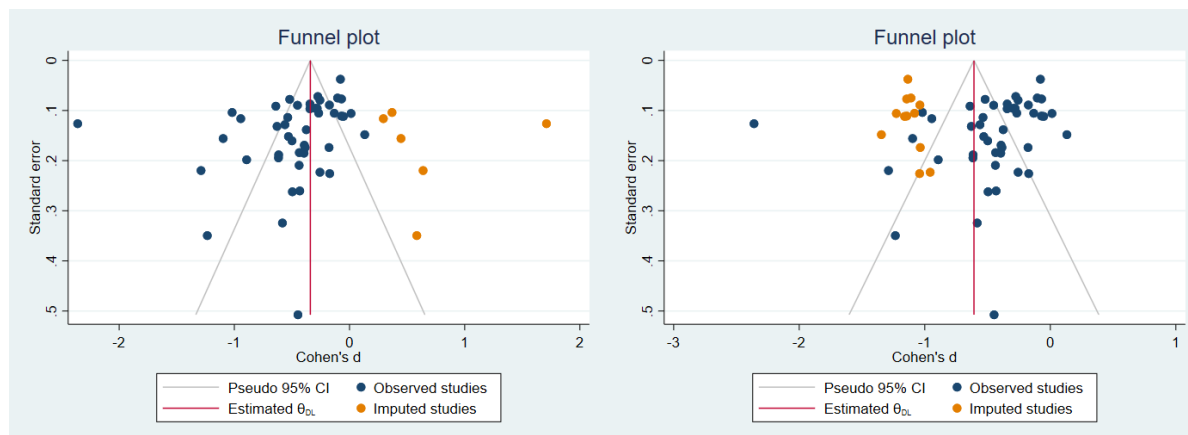


Figure A-29. Filled-in Funnel Plots to Eliminate Publication Bias in Sensitivity Analysis Using Any Exposure Versus Reference

Left panel shows the random-effects pooled SMD after filling in to the right using a run estimator (the linear estimator to the right showed no change in the pooled SMD); right panel shows random-effects pooled SMD after filling in to the left using a linear estimator (the run estimator to the left showed no change in the pooled SMD).

Sensitivity Analysis: Any Exposure Group Compared to Reference Group Including Aravind *et al.* (2016), Kundu *et al.* (2015), and Razdan *et al.* (2017)

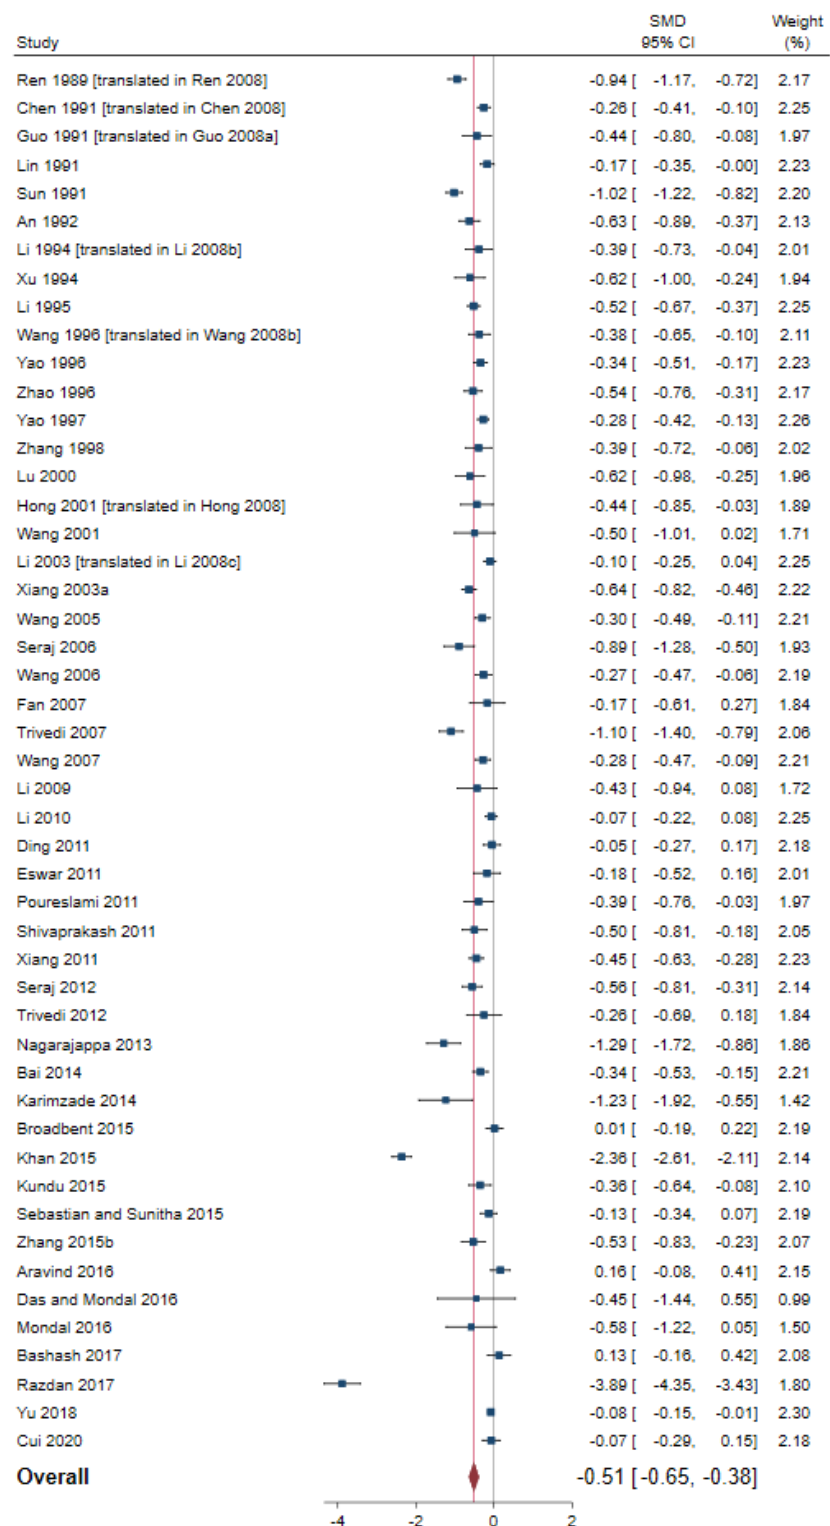


Figure A-30. Association Between Fluoride Exposure and IQ Scores in Children in Analysis Using Any Exposure Group Versus Reference [Including Aravind *et al.* (2016), Kundu *et al.* (2015), and Razdan *et al.* (2017)]

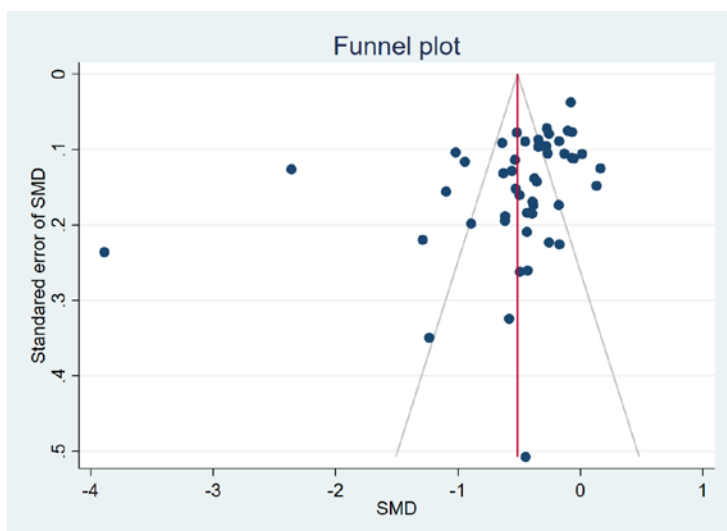


Figure A-31. Funnel Plot in Sensitivity Analysis Using Any Exposure Versus Reference [Including Aravind *et al.* (2016), Kundu *et al.* (2015), and Razdan *et al.* (2017)]

```
Regression-based Egger test for small-study effects
Random-effects model
Method: DerSimonian-Laird

H0: beta1 = 0; no small-study effects
      beta1 =      -2.46
      SE of beta1 =    0.890
            z =      -2.77
      Prob > |z| =    0.0056
```

Figure A-32. Test for Publication Bias in Sensitivity Analysis Using Any Exposure Versus Reference [Including Aravind *et al.* (2016), Kundu *et al.* (2015), and Razdan *et al.* (2017)]

Nonparametric trim-and-fill analysis of publication bias Run estimator, imputing on the right				Nonparametric trim-and-fill analysis of publication bias Linear estimator, imputing on the left			
Iteration		Number of studies =		56	Iteration		Number of studies =
Model: Random-effects		observed =		49	Model: Random-effects		observed =
Method: DerSimonian-Laird		imputed =		7	Method: DerSimonian-Laird		imputed =
Pooling				Pooling			
Model: Random-effects				Model: Random-effects			
Method: DerSimonian-Laird				Method: DerSimonian-Laird			
Studies		Cohen's d		[95% Conf. Interval]	Studies		Cohen's d
Observed		-0.514		-0.645 -0.383	Observed		-0.514 -0.645 -0.383
Observed + Imputed		-0.329		-0.485 -0.173	Observed + Imputed		-0.730 -0.880 -0.579

Figure A-33. Trim-and-fill Analysis in Sensitivity Analysis Using Any Exposure Versus Reference [Including Aravind *et al.* (2016), Kundu *et al.* (2015), and Razdan *et al.* (2017)]

Filling in to the right using a linear estimator or to the left using a run estimator showed no change in the pooled SMD.

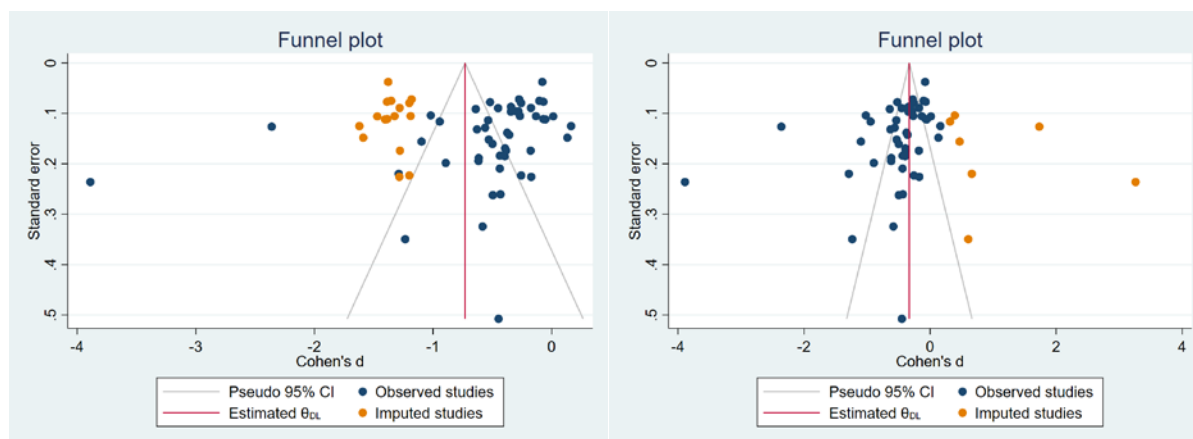


Figure A-34. Filled-in Funnel Plots to Eliminate Publication Bias in Sensitivity Analysis Using Any Exposure Versus Reference

Left panel shows the random-effects pooled SMD after filling in to the right using a run estimator; right panel shows random-effects pooled SMD after filling in to the left using a linear estimator. Filling in to the right using a linear estimator or to the left using a run estimator showed no change in the pooled SMD.

Sensitivity Analysis: Highest Exposure Group Compared to Reference Group Including Aravind *et al.* (2016), Kundu *et al.* (2015), and Razdan *et al.* (2017)

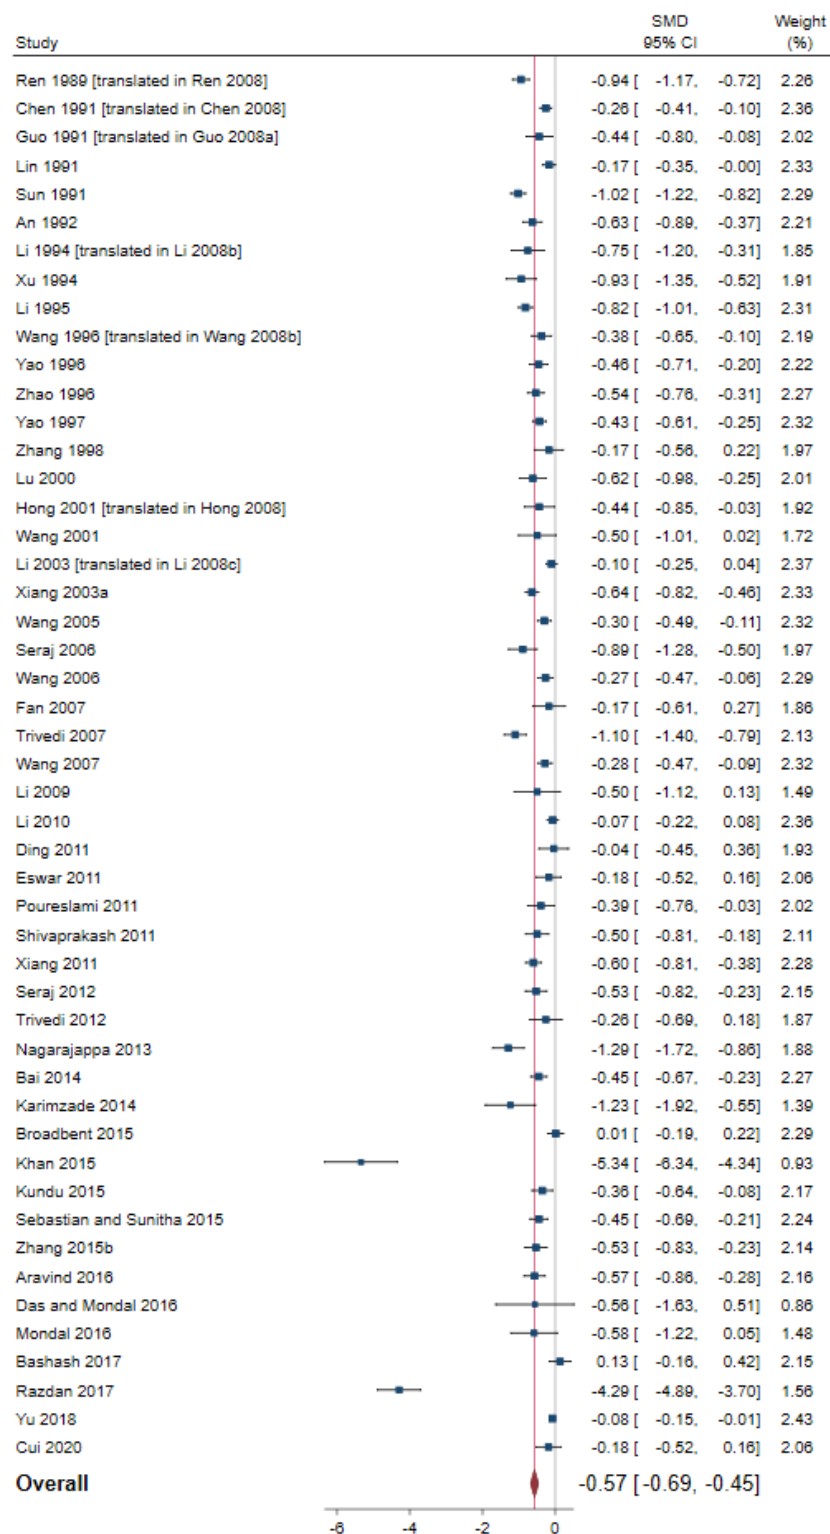


Figure A-35. Association Between Fluoride Exposure and IQ Scores in Children in Analysis Using Highest Exposure Versus Reference [Including Aravind *et al.* (2016), Kundu *et al.* (2015), and Razdan *et al.* (2017)]

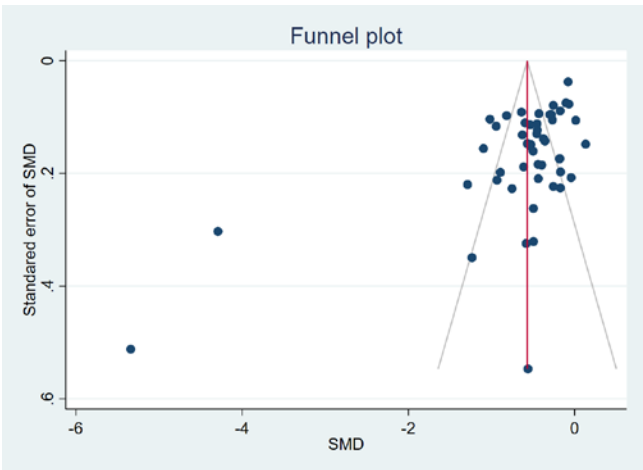


Figure A-36. Funnel Plot in Sensitivity Analysis Using Highest Exposure Versus Reference [Including Aravind *et al.* (2016), Kundu *et al.* (2015), and Razdan *et al.* (2017)]

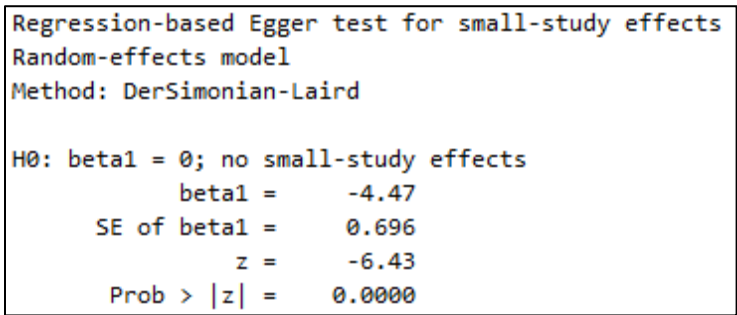


Figure A-37. Test for Publication Bias in Sensitivity Analysis Using Highest Exposure Versus Reference [Including Aravind *et al.* (2016), Kundu *et al.* (2015), and Razdan *et al.* (2017)]

Nonparametric trim-and-fill analysis of publication bias Run estimator, imputing on the right				Nonparametric trim-and-fill analysis of publication bias Linear estimator, imputing on the left							
Iteration		Number of studies =		54	Iteration		Number of studies =		66		
Model: Random-effects		observed =		49	Model: Random-effects		observed =		49		
Method: DerSimonian-Laird		imputed =		5	Method: DerSimonian-Laird		imputed =		17		
Pooling				Pooling							
Model: Random-effects				Model: Random-effects							
Method: DerSimonian-Laird				Method: DerSimonian-Laird							
Studies		Cohen's d		[95% Conf. Interval]		Studies		Cohen's d		[95% Conf. Interval]	
Observed		-0.570		-0.693 -0.447		Observed		-0.570		-0.693 -0.447	
Observed + Imputed		-0.422		-0.563 -0.281		Observed + Imputed		-0.838		-0.999 -0.676	

Figure A-38. Trim-and-fill Analysis in Sensitivity Analysis Using Highest Exposure Versus Reference [Including Aravind *et al.* (2016), Kundu *et al.* (2015), and Razdan *et al.* (2017)]

Filling in to the right using a linear estimator or to the left using a run estimator showed no change in the pooled SMD.

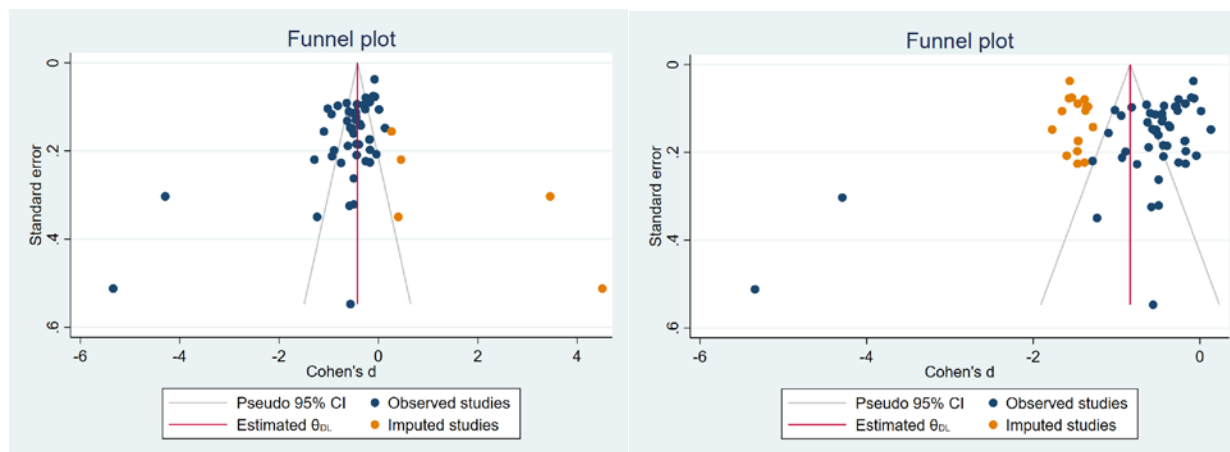


Figure A-39. Filled-in Funnel Plots to Eliminate Publication Bias in Sensitivity Analysis Using Highest Exposure Versus Reference [Including Aravind *et al.* (2016), Kundu *et al.* (2015), and Razdan *et al.* (2017)]

Left panel shows the random-effects pooled SMD after filling in to the right using a run estimator; right panel shows random-effects pooled SMD after filling in to the left using a linear estimator. Filling in to the right using a linear estimator or to the left using a run estimator showed no change in the pooled SMD.

Sensitivity Analysis: Excluding Lin *et al.* (1991)¹

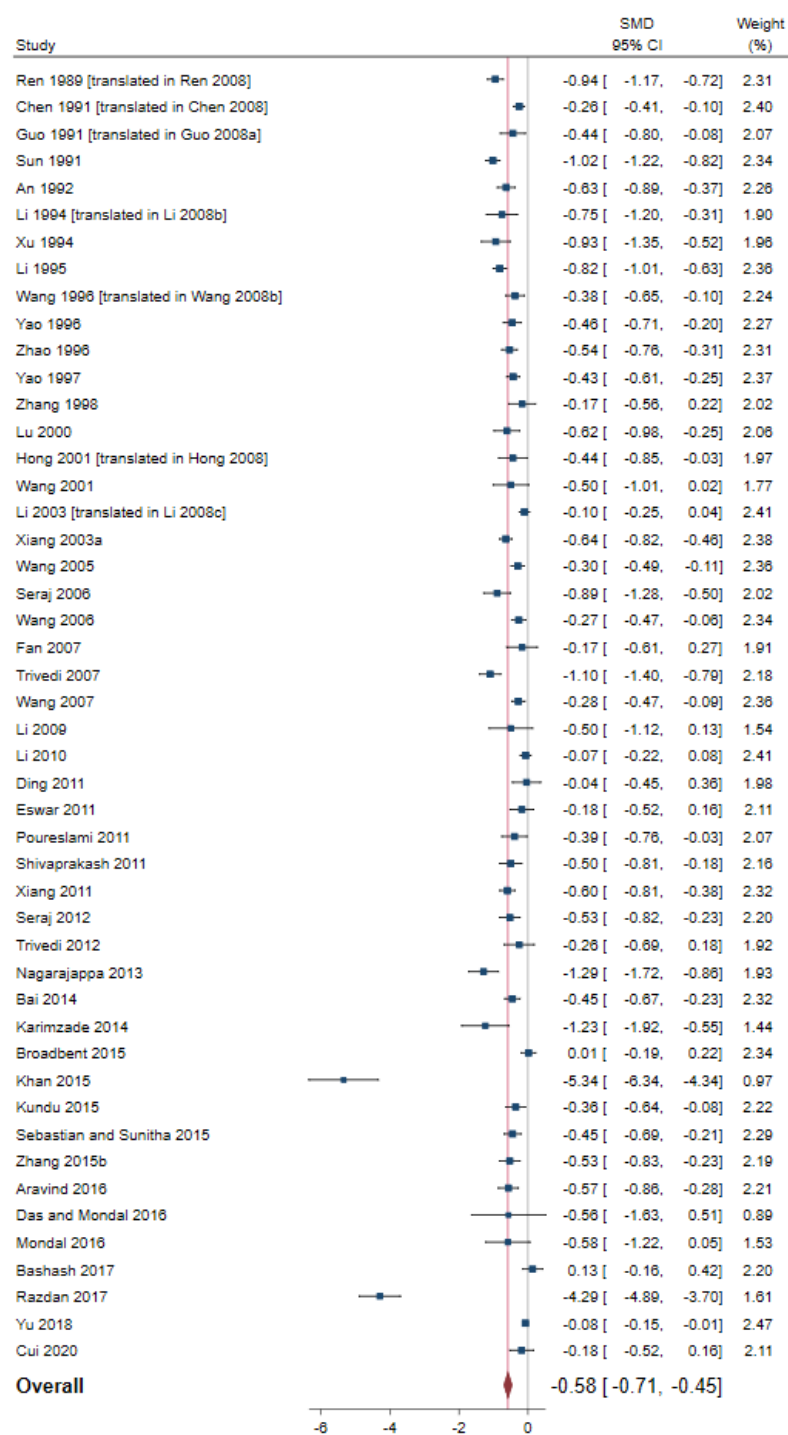


Figure A-40. Association Between Fluoride Exposure and IQ Scores in Children in Analysis Using Highest Exposure Versus Reference [Excluding Lin *et al.* (1991)]

¹Lin *et al.* (1991): ICF calculated standard errors based on p-values.

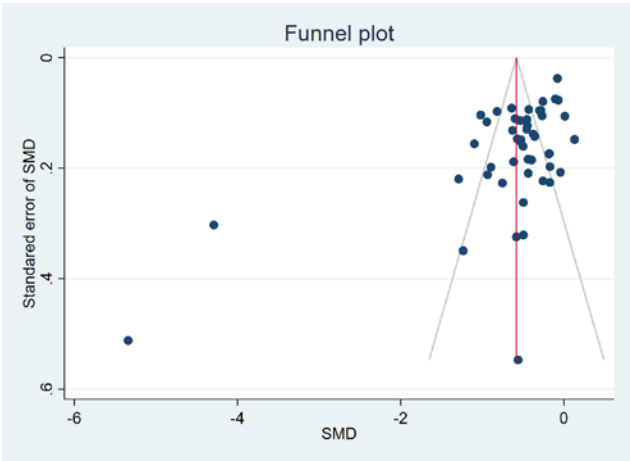


Figure A-41. Funnel Plot in Sensitivity Analysis Using Highest Exposure Versus Reference [Excluding Lin *et al.* (1991)]

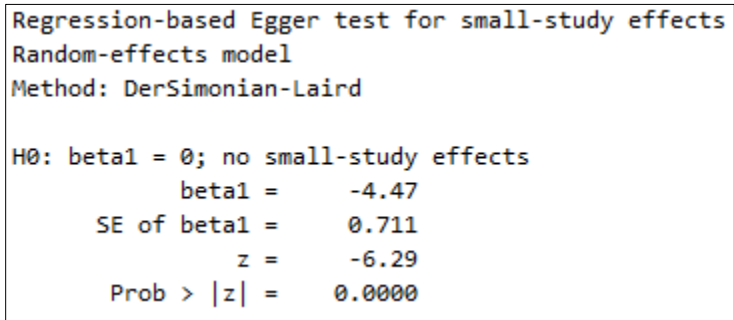


Figure A-42. Test for Publication Bias in Sensitivity Analysis Using Highest Exposure Versus Reference [Excluding Lin *et al.* (1991)]

Nonparametric trim-and-fill analysis of publication bias Run estimator, imputing on the right				Nonparametric trim-and-fill analysis of publication bias Linear estimator, imputing on the left			
Iteration		Number of studies =		53	Iteration		Number of studies =
Model: Random-effects		observed =		48	Model: Random-effects		observed =
Method: DerSimonian-Laird		imputed =		5	Method: DerSimonian-Laird		imputed =
Pooling					Pooling		
Model: Random-effects					Model: Random-effects		
Method: DerSimonian-Laird					Method: DerSimonian-Laird		
Studies	Cohen's d	[95% Conf. Interval]			Studies	Cohen's d	[95% Conf. Interval]
Observed	-0.581	-0.707	-0.454		Observed	-0.581	-0.707 -0.454
Observed + Imputed	-0.429	-0.573	-0.284		Observed + Imputed	-0.855	-1.021 -0.689

Figure A-43. Trim-and-fill Analysis in Sensitivity Analysis Using Highest Exposure Versus Reference [Excluding Lin *et al.* (1991)]

Filling in to the right using a linear estimator or to the left using a run estimator showed no change in the pooled SMD.

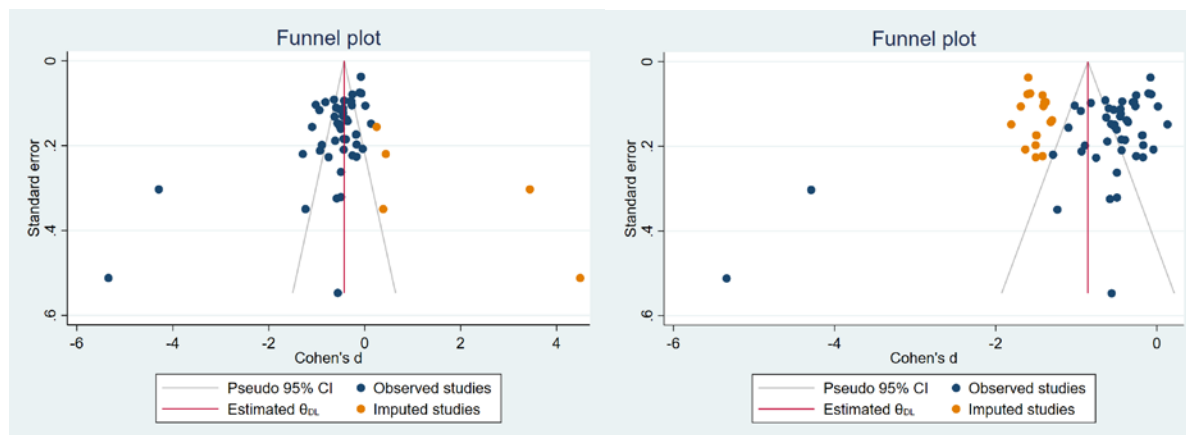


Figure A-44. Filled-in Funnel Plots to Eliminate Publication Bias in Sensitivity Analysis Using Highest Exposure Versus Reference [Excluding Lin *et al.* (1991)]

Left panel shows the random-effects pooled SMD after filling in to the right using a run estimator; right panel shows random-effects pooled SMD after filling in to the left using a linear estimator. Filling in to the right using a linear estimator or to the left using a run estimator showed no change in the pooled SMD.

Sensitivity Analysis: Excluding Aravind *et al.* (2016), Kundu *et al.* (2015), Razdan *et al.* (2017), and Khan *et al.* (2015)

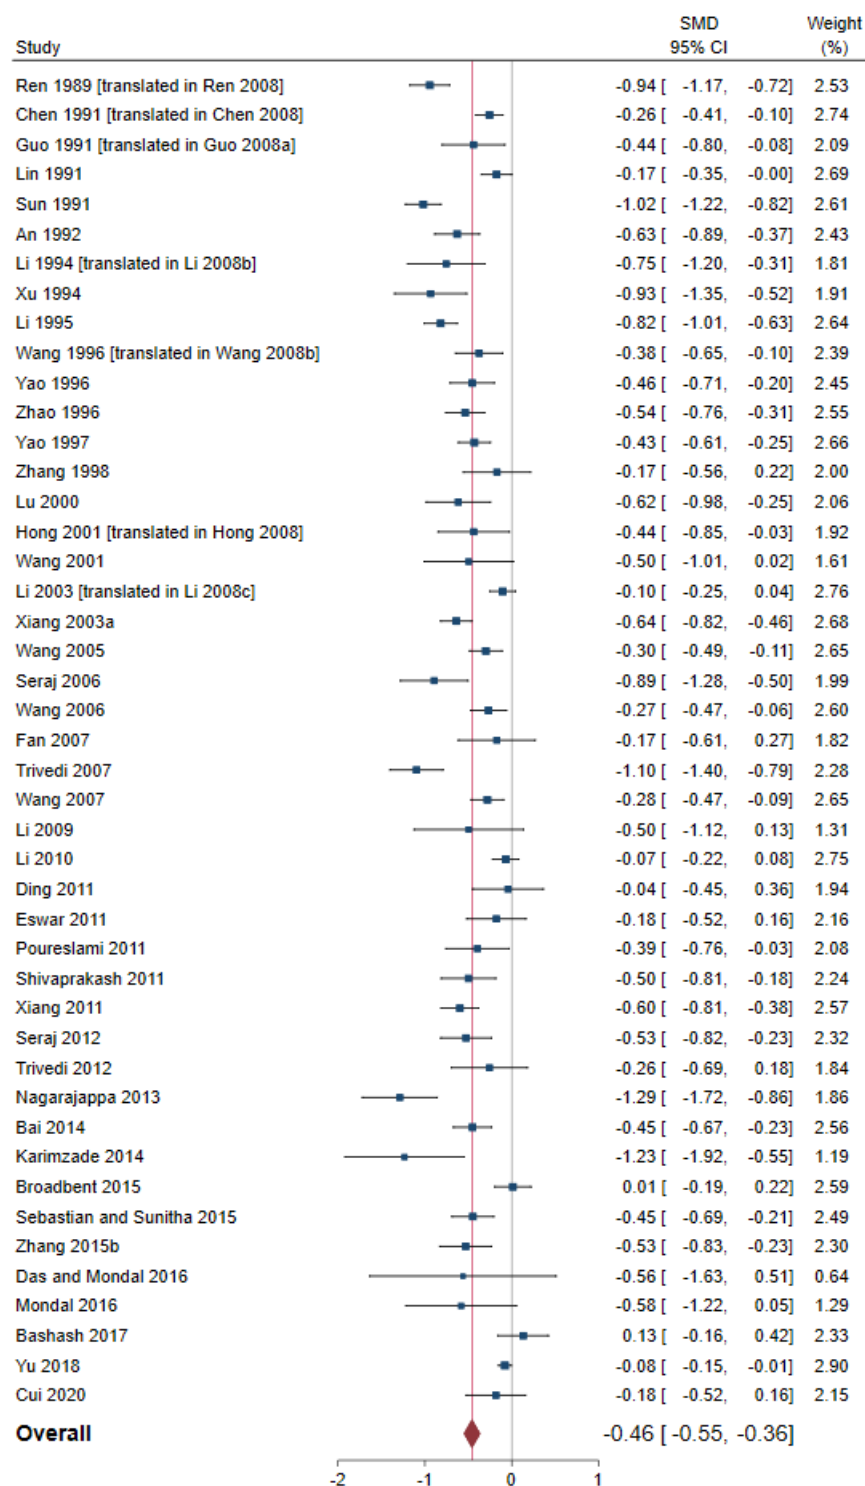


Figure A-45. Association Between Fluoride Exposure and IQ Scores in Children in Analysis Using Highest Exposure Versus Reference [Excluding Aravind *et al.* (2016), Kundu *et al.* (2015), Razdan *et al.* (2017), and Khan *et al.* (2015)]

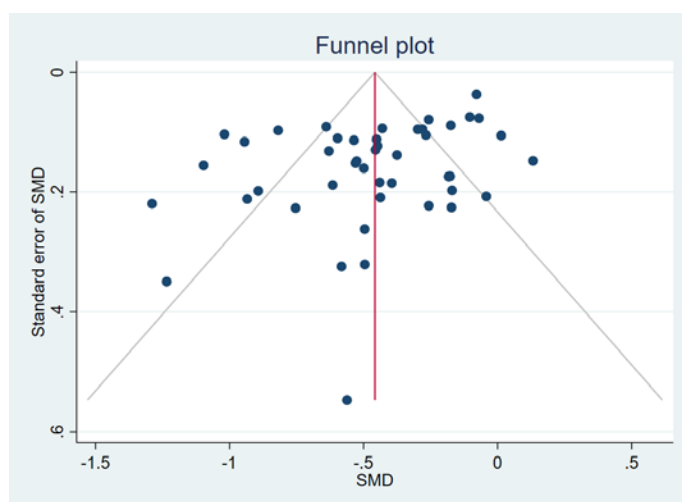


Figure A-46. Funnel Plot in Sensitivity Analysis Using Highest Exposure Versus Reference [Excluding Aravind *et al.* (2016), Kundu *et al.* (2015), Razdan *et al.* (2017), and Khan *et al.* (2015)]

```
Regression-based Egger test for small-study effects
Random-effects model
Method: DerSimonian-Laird

H0: beta1 = 0; no small-study effects
      beta1 =      -1.30
      SE of beta1 =    0.659
              z =     -1.98
      Prob > |z| =    0.0481
```

Figure A-47. Test for Publication Bias in Sensitivity Analysis Using Any Exposure Versus Reference [Excluding Aravind *et al.* (2016), Kundu *et al.* (2015), Razdan *et al.* (2017), and Khan *et al.* (2015)]

Nonparametric trim-and-fill analysis of publication bias			
Run estimator, imputing on the right			
Iteration	Number of studies =		48
Model: Random-effects	observed =		45
Method: DerSimonian-Laird	imputed =		3
Pooling			
Model: Random-effects			
Method: DerSimonian-Laird			
Studies	Cohen's d	[95% Conf. Interval]	
Observed	-0.458	-0.554	-0.361
Observed + Imputed	-0.417	-0.514	-0.319

Figure A-48. Trim-and-fill Analysis in Sensitivity Analysis Using Highest Exposure Versus Reference [Excluding Aravind *et al.* (2016), Kundu *et al.* (2015), Razdan *et al.* (2017), and Khan *et al.* (2015)]

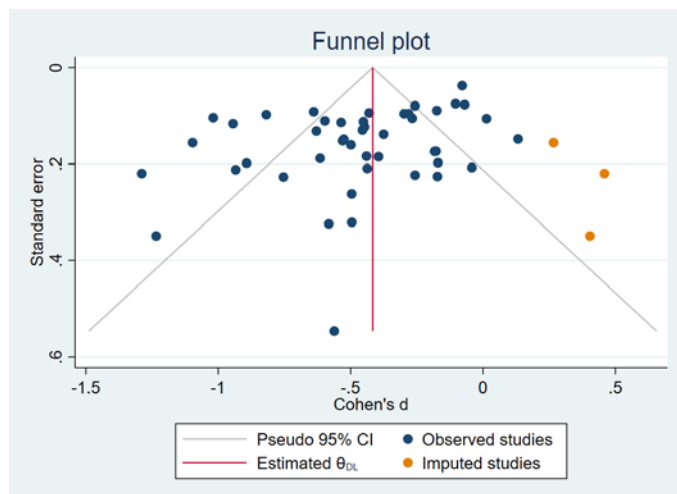


Figure A-49. Filled-in Funnel Plot to Eliminate Publication Bias in Sensitivity Analysis Using Highest Exposure Versus Reference [Excluding Aravind *et al.* (2016), Kundu *et al.* (2015), Razdan *et al.* (2017), and Khan *et al.* (2015)]

Panel shows the random-effects pooled SMD after filling in to the right using a run estimator. Filling in to the right using a linear estimator or to the left using a linear or a run estimator showed no change in the pooled SMD.

Attachment B. Subgroup and Sensitivity Analyses (Aim 2)

Table B-1. Characteristics of Studies Included in the Individual-level Meta-analysis							
Reference	Study Location	Age Range (Years)	Fluoride Exposure		Intelligence Assessment	Overall RoB Rating	Confounders Considered
			Assessment (Metric)	Range			
Ding <i>et al.</i> (2011)	China	7–14	Urine	0.10–3.55 mg/L	Combined Raven's Test for Rural China	Lower	Age; arsenic; iodine; lead; SES; demographics
Zhang <i>et al.</i> (2015b)	China	10–12	Urine	1.10 ± 0.67 mg/L (reference); 2.40 ± 1.01 mg/L (high fluoride area)	Combined Raven's Test for Rural China	Lower	Age; gender; arsenic; iodine; drinking water fluoride; SES; thyroid hormone levels; COMT genotype
Bashash <i>et al.</i> (2017)	Mexico	6–12	Urine	0.18–2.8 mg/L	Wechsler Abbreviated Scale of Intelligence	Lower	Age; gender; weight at birth; parity; gestational age; maternal characteristics (smoking history, marital status, age at delivery, IQ, education, and cohort)
Cui <i>et al.</i> (2018)	China	7–12	Urine	0.8–2.0 mg/L	Combined Raven's Test for Rural China	Lower	Age; maternal education; smoking in family member; stress; anger; dopamine receptor-2 polymorphism
Yu <i>et al.</i> (2018)	China	7–13	Urine, drinking Water	0.01–5.54 mg/L (urine) 0.20–3.90 mg/L (water)	Combined Raven's Test for Rural China	Lower	Age; gender; maternal education; paternal education; low birth weight

This DRAFT Monograph is distributed solely for the purpose of pre-dissemination peer review and does not represent and should not be construed to represent any NTP determination or policy.

Table B-1. Characteristics of Studies Included in the Individual-level Meta-analysis							
Reference	Study Location	Age Range (Years)	Fluoride Exposure		Intelligence Assessment	Overall RoB Rating	Confounders Considered
			Assessment (Metric)	Range			
Green <i>et al.</i> (2019)	Canada	3–4	Maternal urine, maternal fluoride intake, drinking water	0.51 ± 0.36 mg/L (urine) 0.54 ± 0.44 mg/day (maternal daily fluoride intake) 0.31 ± 0.23 mg/L (water)	Wechsler Primary and Preschool Scale of Intelligence-III	Lower	Gender; city; maternal education; race/ethnicity; HOME score; prenatal secondhand smoke exposure
Till <i>et al.</i> (2020)	Canada	3–4	Residence (fluoridated/nonfluoridated cities), maternal urine, infant fluoride intake from formula, drinking water	0.64–0.70 mg/L (fluoridated), 0.38–0.42 mg/L (nonfluoridated) (urine) 0.12–0.34 mg/day (fluoridated), 0.02–0.08 mg/day (nonfluoridated) (infant formula fluoride intake) 0.58 mg/L (fluoridated), 0.13 mg/L (nonfluoridated) (water)	Wechsler Primary and Preschool Scale of Intelligence-III	Lower	Age; gender; maternal education; maternal race; HOME total score; second-hand smoke status in the child's house
Wang <i>et al.</i> (2020b)	China	7–13	Urine, drinking water	0.01–5.54 mg/L (urine) 0.20–3.90 mg/L (water)	Combined Raven's Test for Rural China	Lower	Age; gender; body mass index; maternal education; paternal education; household income; low birth weight

Sensitivity Analysis for Individual-level Studies: No Pooling for Yu *et al.* (2018)

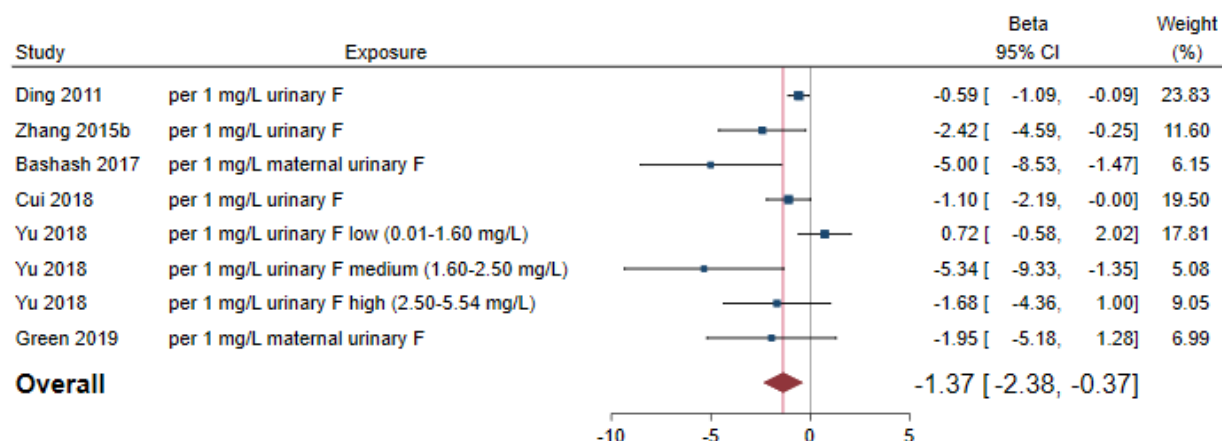


Figure B-1. Association Between Individual-level Fluoride Exposure and IQ Scores in Children [No Pooling for Yu *et al.* (2018)]

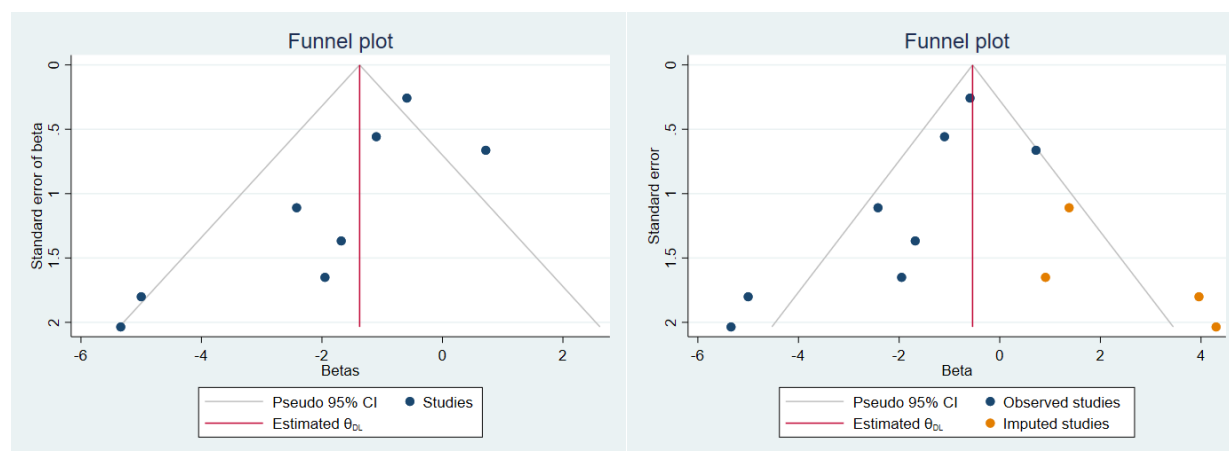


Figure B-2. Funnel Plots of Studies with Individual-level Exposures and Filled-in Funnel Plot to Eliminate Publication Bias [No Pooling for Yu *et al.* (2018)]

Right panel shows funnel plot filled in to the right using a linear estimator. Filling in to the left using a linear or a run estimator showed no change in the pooled effect estimate.

```

Regression-based Egger test for small-study effects
Random-effects model
Method: DerSimonian-Laird

H0: beta1 = 0; no small-study effects
      beta1 =    -2.21
SE of beta1 =    0.801
          z =    -2.75
Prob > |z| =    0.0059
    
```

Figure B-3. Test for Publication Bias for Studies with Individual-level Exposures

This DRAFT Monograph is distributed solely for the purpose of pre-dissemination peer review and does not represent and should not be construed to represent any NTP determination or policy.

Nonparametric trim-and-fill analysis of publication bias Linear estimator, imputing on the right				Nonparametric trim-and-fill analysis of publication bias Run estimator, imputing on the right					
Iteration		Number of studies =		12	Iteration		Number of studies =		9
Model: Random-effects		observed =		8	Model: Random-effects		observed =		8
Method: DerSimonian-Laird		imputed =		4	Method: DerSimonian-Laird		imputed =		1
Pooling				Pooling					
Model: Random-effects				Model: Random-effects					
Method: DerSimonian-Laird				Method: DerSimonian-Laird					
Studies		Beta		[95% Conf. Interval]	Studies		Beta		[95% Conf. Interval]
Observed		-1.374		-2.379 -0.369	Observed		-1.374		-2.379 -0.369
Observed + Imputed		-0.540		-1.567 0.486	Observed + Imputed		-1.188		-2.220 -0.155

Figure B-4. Trim-and-fill Analysis for Studies with Individual-level Exposures

Filling in to the left using a linear or a run estimator showed no change in the pooled effect estimate.

Sensitivity Analysis for Individual-level Studies: Effect by Exposure Type, No Pooling for Yu *et al.* (2018)

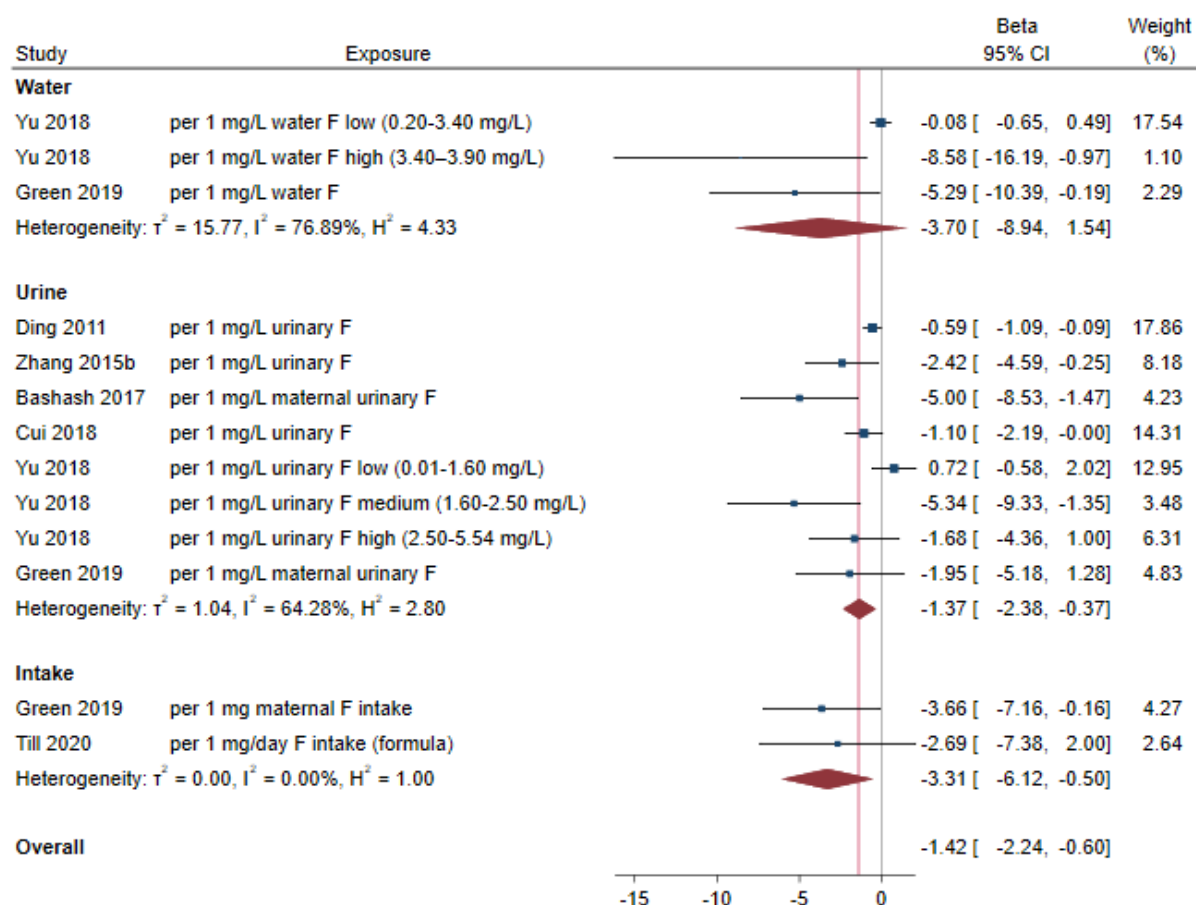


Figure B-5. Association Between Fluoride Exposure and IQ Scores in Children for Individual-level Exposures [No Pooling for Yu *et al.* (2018)]

Note: The analysis for publication bias for studies with fluoride in urine is identical to the overall analyses. The analyses for publication bias for studies with fluoride in water or fluoride intake rely on two studies each and are not shown.

Sensitivity Analysis for Individual-level Studies: Using Wang *et al.* (2020b) Versus Yu *et al.* (2018)

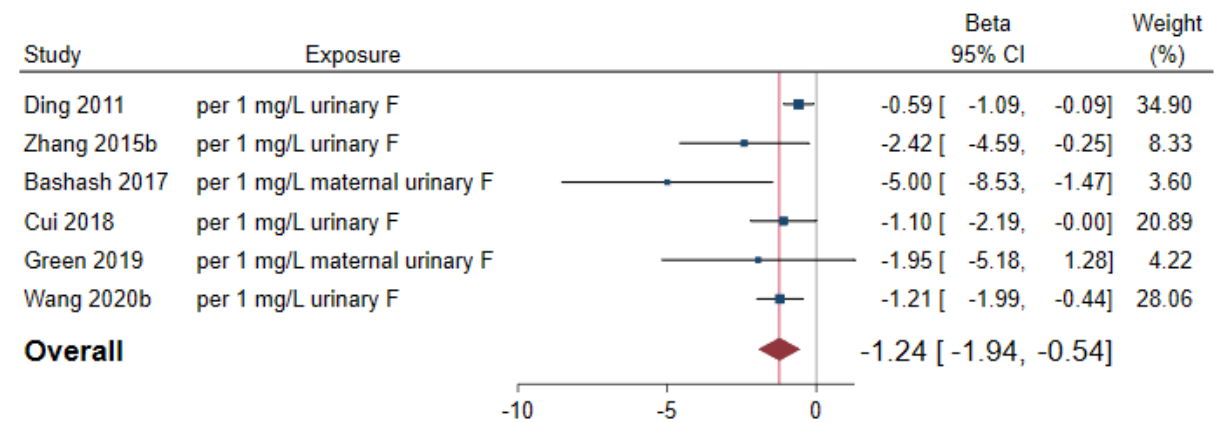


Figure B-6. Association Between Fluoride Exposure and IQ Scores in Children for Individual-level Exposures [Using Wang *et al.* (2020b) Estimates in Place of Yu *et al.* (2018) Estimates]

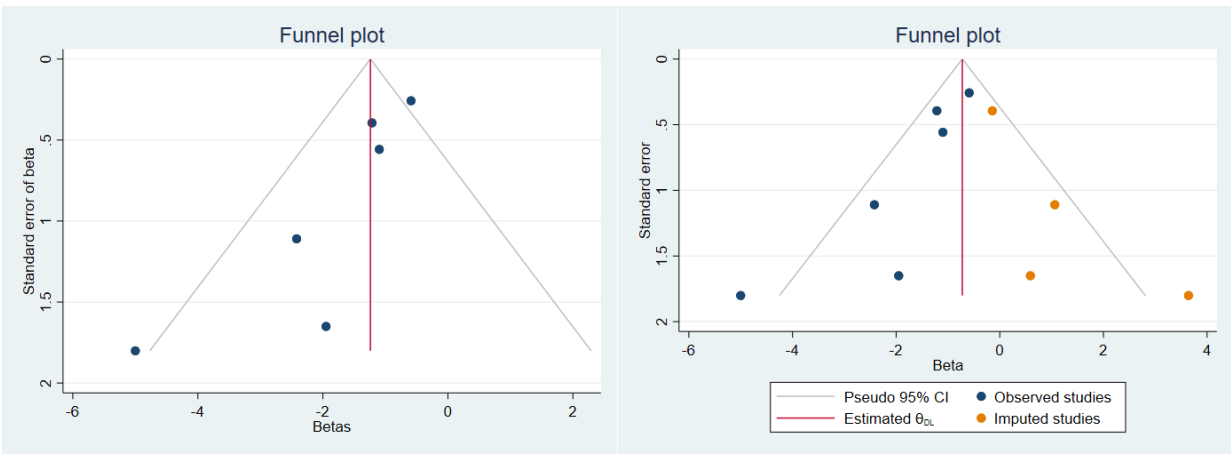


Figure B-7. Funnel Plot of Studies with Individual-level Exposures and Filled-in Funnel Plot to Eliminate Publication Bias [Using Wang *et al.* (2020b) Estimates in Place of Yu *et al.* (2018) Estimates]

Right panel shows funnel plot filled in to the right using a run estimator. Filling in to the left using a linear or a run estimator showed no change in the pooled effect estimate.

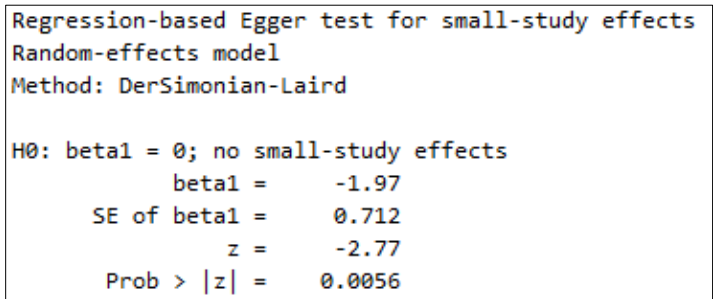


Figure B-8. Test for Publication Bias for Studies with Individual-level Exposures [Using Wang *et al.* (2020b) Estimates in Place of Yu *et al.* (2018) Estimates]

Nonparametric trim-and-fill analysis of publication bias Linear estimator, imputing on the right					Nonparametric trim-and-fill analysis of publication bias Run estimator, imputing on the right				
Iteration		Number of studies =		9	Iteration		Number of studies =		10
Model: Random-effects		observed =		6	Model: Random-effects		observed =		6
Method: DerSimonian-Laird		imputed =		3	Method: DerSimonian-Laird		imputed =		4
Pooling					Pooling				
Model: Random-effects					Model: Random-effects				
Method: DerSimonian-Laird					Method: DerSimonian-Laird				
Studies		Beta		[95% Conf. Interval]	Studies		Beta		[95% Conf. Interval]
Observed		-1.240		-1.939 -0.540	Observed		-1.240		-1.939 -0.540
Observed + Imputed		-0.900		-1.676 -0.123	Observed + Imputed		-0.722		-1.411 -0.034

Figure B-9. Trim-and-fill Analysis for Studies with Individual-level Exposures [Using Wang *et al.* (2020b) Estimates in Place of Yu *et al.* (2018) Estimates]

Filling in to the left using a linear or a run estimator showed no change in the pooled effect estimate.

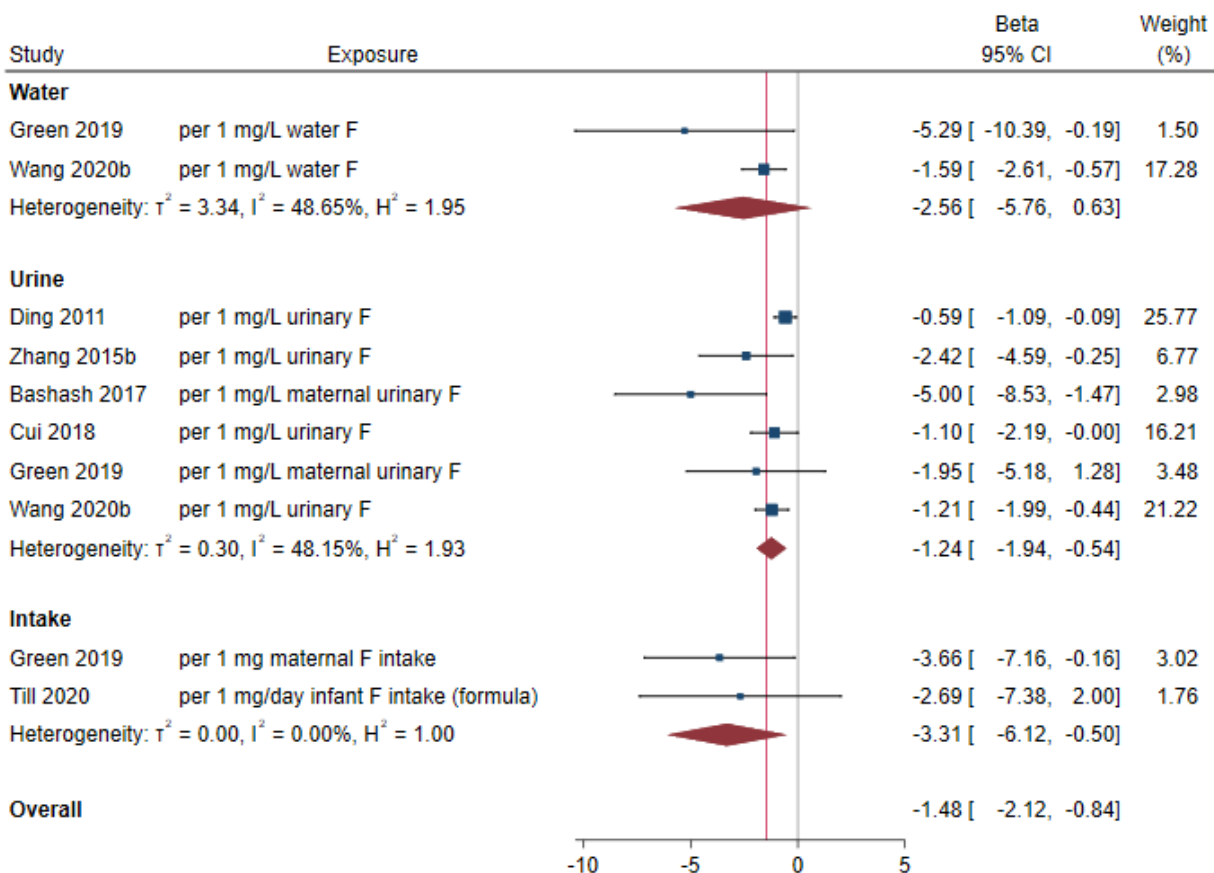


Figure B-10. Association Between Fluoride Exposure and IQ Scores in Children by Exposure for Individual-level Exposures [Using Wang *et al.* (2020b) Estimates in Place of Yu *et al.* (2018) Estimates]

Note: The analysis for publication bias for studies with fluoride in urine is identical to the overall analysis. The analyses for publication bias for studies with fluoride in water or fluoride intake rely on two studies each and are not shown.

Sensitivity Analysis for Individual-level Studies: Using Till *et al.* (2020) Versus Green *et al.* (2019)

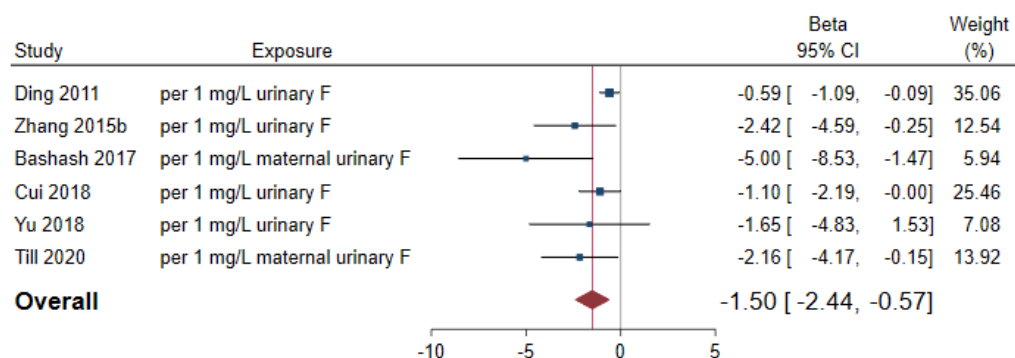


Figure B-11. Association Between Fluoride Exposure and IQ Scores in Children for Individual-level Exposures [Using Till *et al.* (2020) Estimates in Place of Green *et al.* (2019) Estimates]

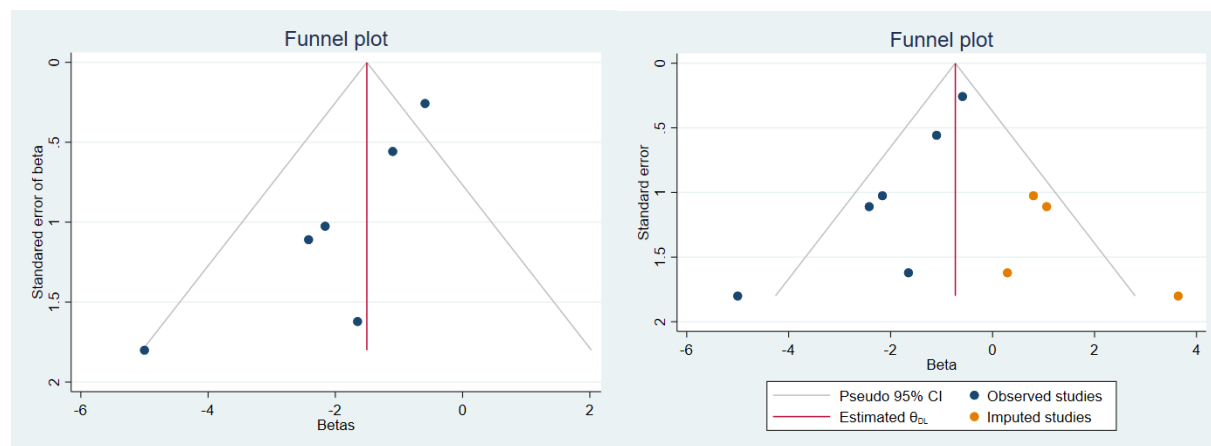


Figure B-12. Funnel Plot of Included Studies with Individual-level Exposures and Filled-in Funnel Plot to Eliminate Publication Bias [Using Till *et al.* (2020) Estimates in Place of Green *et al.* (2019) Estimates]

Right panel shows funnel plot filled in to the right using a run estimator. Filling in to the left using a linear or a run estimator showed no change in the pooled effect estimate.

```
Regression-based Egger test for small-study effects
Random-effects model
Method: DerSimonian-Laird

H0: beta1 = 0; no small-study effects
      beta1 =      -1.94
      SE of beta1 =    0.655
              z =     -2.96
      Prob > |z| =    0.0031
```

Figure B-13. Test for Publication Bias for Studies with Individual-level Exposures [Using Till *et al.* (2020) Estimates in Place of Green *et al.* (2019) Estimates]

Nonparametric trim-and-fill analysis of publication bias Linear estimator, imputing on the right					Nonparametric trim-and-fill analysis of publication bias Run estimator, imputing on the right				
Iteration		Number of studies =		9	Iteration		Number of studies =		10
Model: Random-effects		observed =		6	Model: Random-effects		observed =		6
Method: DerSimonian-Laird		imputed =		3	Method: DerSimonian-Laird		imputed =		4
Pooling					Pooling				
Model: Random-effects					Model: Random-effects				
Method: DerSimonian-Laird					Method: DerSimonian-Laird				
Studies		Beta [95% Conf. Interval]			Studies		Beta [95% Conf. Interval]		
Observed		-1.504	-2.439	-0.570	Observed		-1.504	-2.439	-0.570
Observed + Imputed		-0.808	-1.774	0.159	Observed + Imputed		-0.730	-1.649	0.188

Figure B-14. Trim-and-fill Analysis for Studies with Individual-level Exposures [Using Till *et al.* (2020) Estimates in Place of Green *et al.* (2019) Estimates]

Filling in to the left using a linear or a run estimator showed no change in the pooled effect estimate.

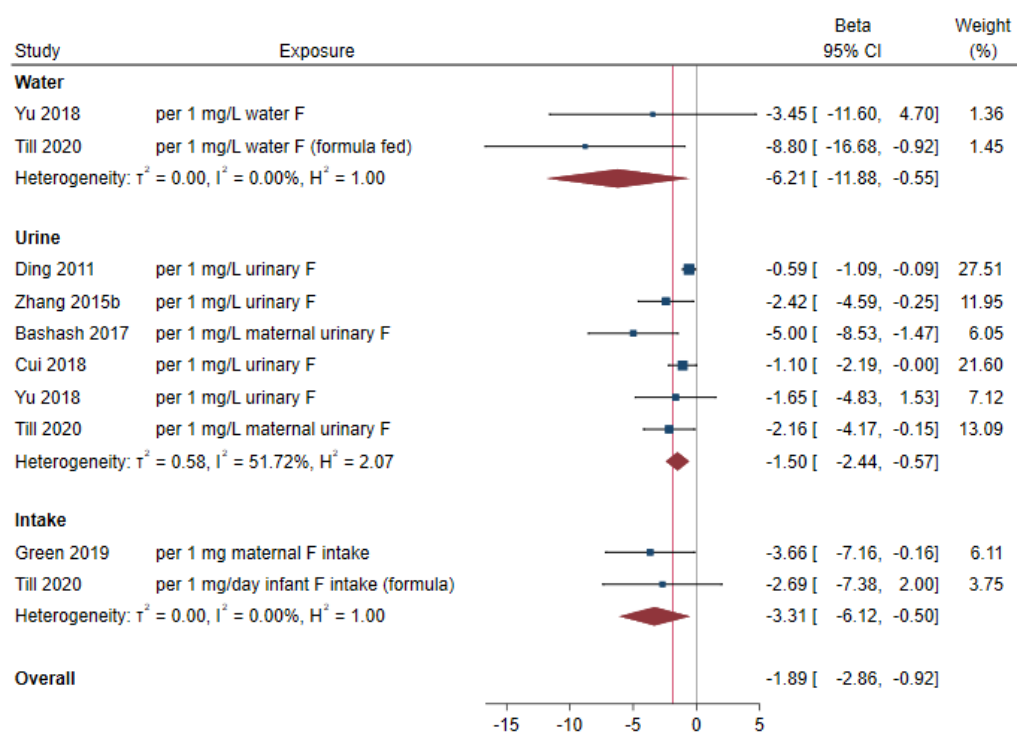


Figure B-15. Association Between Fluoride Exposure and IQ Scores in Children by Exposure Type for Individual-level Exposures [Using Till *et al.* (2020) Estimates in Place of Green *et al.* (2019) Estimates]

Note: The analysis for publication bias for studies with fluoride in urine is identical to the overall analysis. The analyses for publication bias for studies with fluoride in water or fluoride intake rely on two studies each and are not shown.

Sensitivity Analysis for Individual-level Studies: Verbal IQ

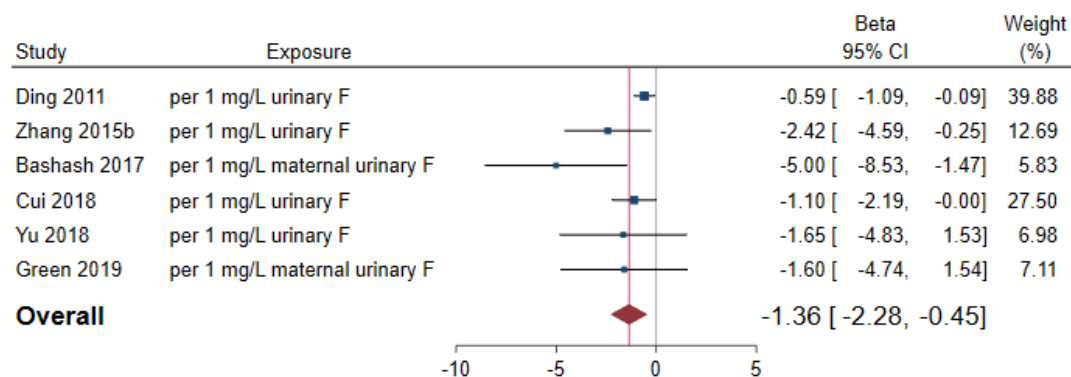


Figure B-16. Association between Fluoride Exposure and IQ Scores in Children Using Verbal IQ Score for Green *et al.* (2019)

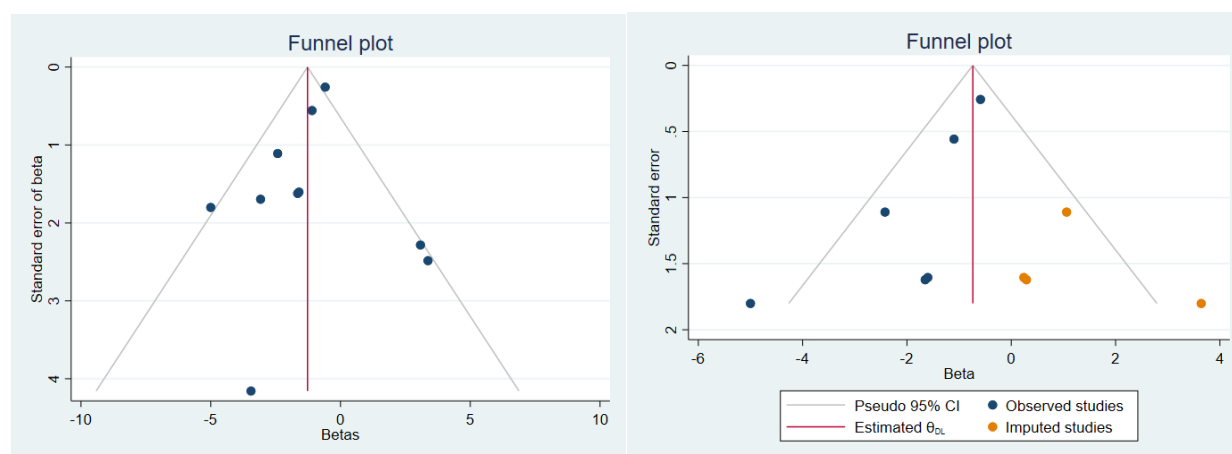


Figure B-17. Funnel Plot of Included Studies with Individual-level Exposures and Filled-in Funnel Plot to Eliminate Publication Bias [Using Verbal IQ Score for Green *et al.* (2019)]

Right panel shows funnel plot filled in to the right using a run estimator. Filling in to the left using a linear or a run estimator showed no change in the pooled effect estimate.

```

Regression-based Egger test for small-study effects
Random-effects model
Method: DerSimonian-Laird

H0: beta1 = 0; no small-study effects
      beta1 =      -1.62
SE of beta1 =      0.629
      z =      -2.58
Prob > |z| =      0.0098
    
```

Figure B-18. Test for Publication Bias for Studies with Individual-level Exposures [Using Verbal IQ Score for Green *et al.* (2019)]

Nonparametric trim-and-fill analysis of publication bias Linear estimator, imputing on the right				Nonparametric trim-and-fill analysis of publication bias Run estimator, imputing on the right			
Iteration	Number of studies =			Iteration	Number of studies =		
Model: Random-effects	observed =			Model: Random-effects	observed =		
Method: DerSimonian-Laird	imputed =			Method: DerSimonian-Laird	imputed =		
Pooling				Pooling			
Model: Random-effects				Model: Random-effects			
Method: DerSimonian-Laird				Method: DerSimonian-Laird			
Studies	Beta [95% Conf. Interval]			Studies	Beta [95% Conf. Interval]		
Observed	-1.365 -2.278 -0.452			Observed	-1.365 -2.278 -0.452		
Observed + Imputed	-0.814 -1.788 0.159			Observed + Imputed	-0.737 -1.654 0.180		

Figure B-19. Trim-and-fill Analysis for Studies with Individual-level Exposures [Using Verbal IQ Score for Green *et al.* (2019)]

Filling in to the left using a linear or a run estimator showed no change in the pooled effect estimate.

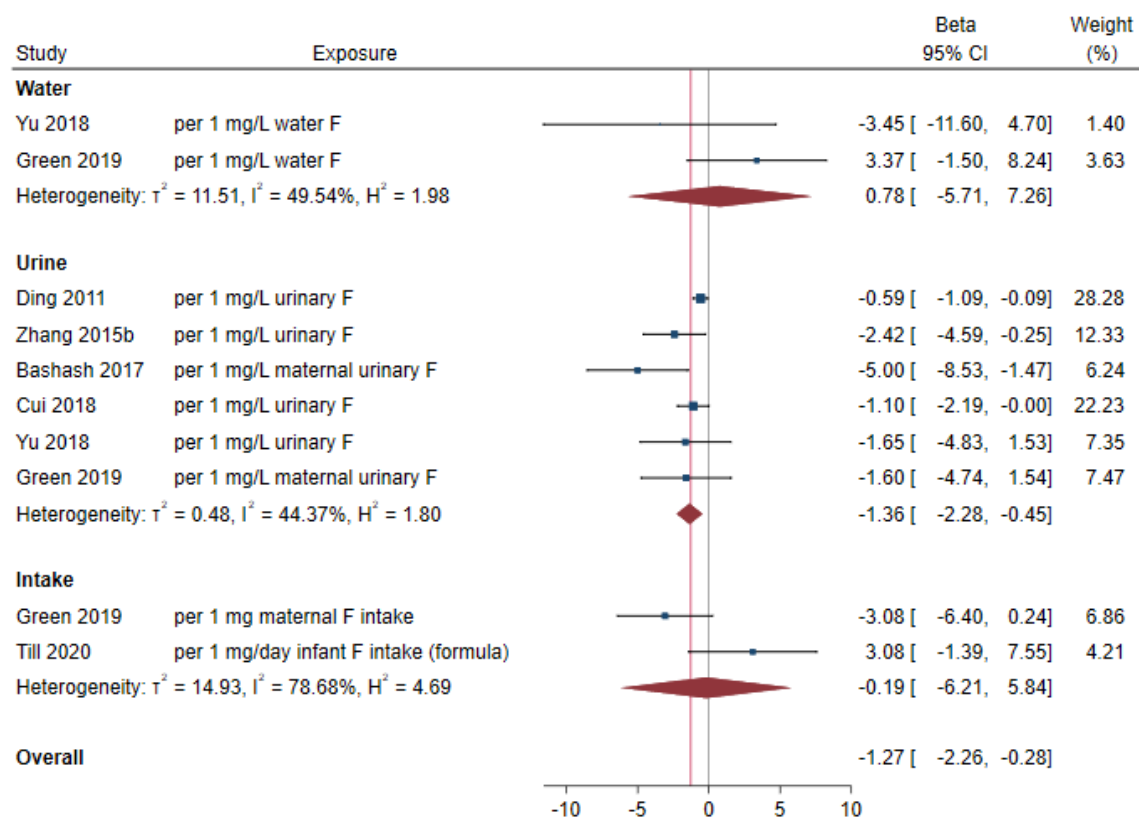


Figure B-20. Association Between Fluoride Exposure and IQ Scores in Children by Exposure Type Using Verbal IQ Score for Green *et al.* (2019)

Note: The analysis for publication bias for studies with fluoride in urine is identical to the overall analysis. The analyses for publication bias for studies with fluoride in water or fluoride intake rely on two studies each and are not shown.

Sensitivity Analysis for Individual-level Studies: Performance IQ

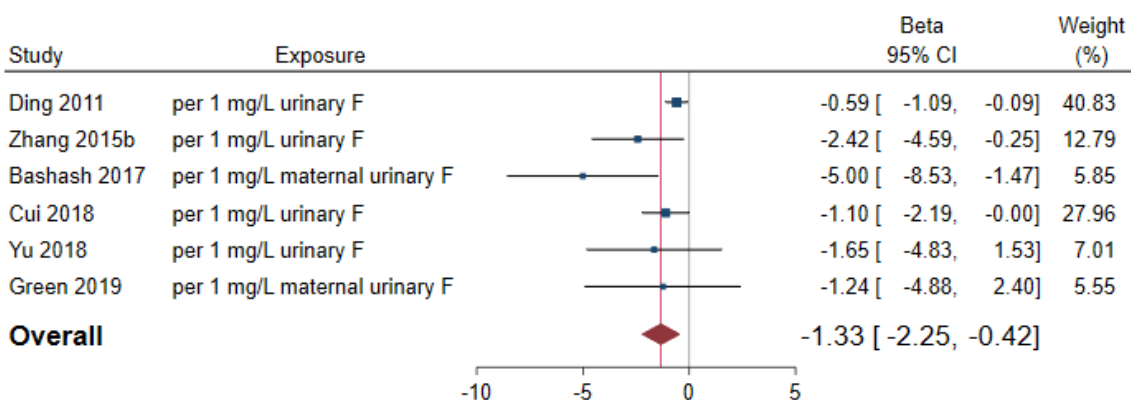


Figure B-21. Association Between Fluoride Exposure and IQ Scores in Children Using Performance IQ Score for Green *et al.* (2019)

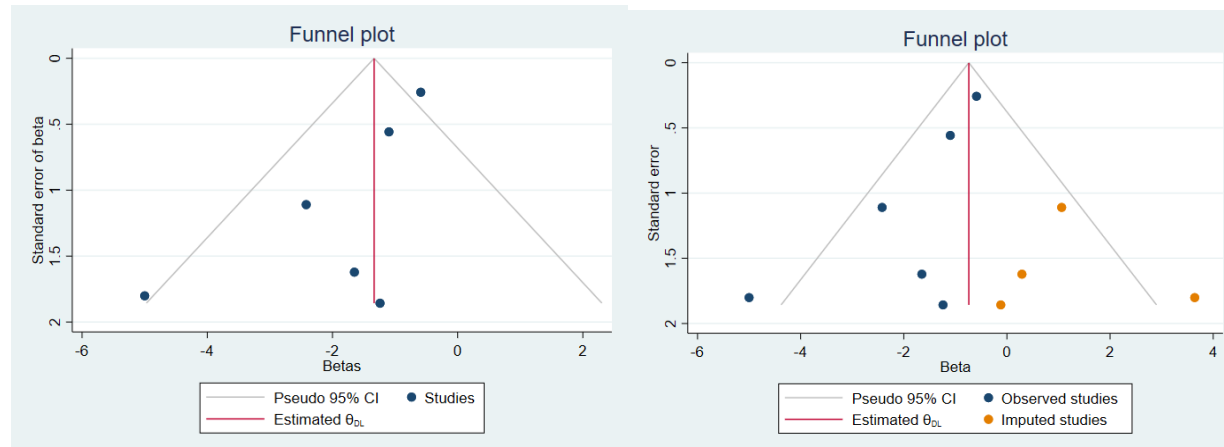


Figure B-22. Funnel Plot of Included Studies with Individual-level Exposures and Filled-in Funnel Plot to Eliminate Publication Bias [Using Performance IQ Score for Green *et al.* (2019)]

Right panel shows funnel plot filled in to the right using a run estimator. Filling in to the left using a linear or a run estimator showed no change in the pooled effect estimate.

```
Regression-based Egger test for small-study effects
Random-effects model
Method: DerSimonian-Laird

H0: beta1 = 0; no small-study effects
      beta1 =      -1.52
SE of beta1 =      0.623
      z =      -2.44
Prob > |z| =      0.0147
```

Figure B-23. Test for Publication Bias for Studies with Individual-level Exposures [Using Performance IQ Score for Green *et al.* (2019)]

Nonparametric trim-and-fill analysis of publication bias Linear estimator, imputing on the right				
Iteration		Number of studies =		9
Model: Random-effects		observed =		6
Method: DerSimonian-Laird		imputed =		3
Pooling				
Model: Random-effects				
Method: DerSimonian-Laird				
Studies	Beta [95% Conf. Interval]			
Observed	-1.335	-2.248	-0.421	
Observed + Imputed	-0.777	-1.759	0.204	

Nonparametric trim-and-fill analysis of publication bias Run estimator, imputing on the right				
Iteration		Number of studies =		10
Model: Random-effects		observed =		6
Method: DerSimonian-Laird		imputed =		4
Pooling				
Model: Random-effects				
Method: DerSimonian-Laird				
Studies	Beta [95% Conf. Interval]			
Observed	-1.335	-2.248	-0.421	
Observed + Imputed	-0.739	-1.662	0.184	

Figure B-24. Trim-and-fill Analysis for Studies with Individual-level Exposures [Using Performance IQ Score for Green *et al.* (2019)]

Filling in to the left using a linear or a run estimator showed no change in the pooled effect estimate.

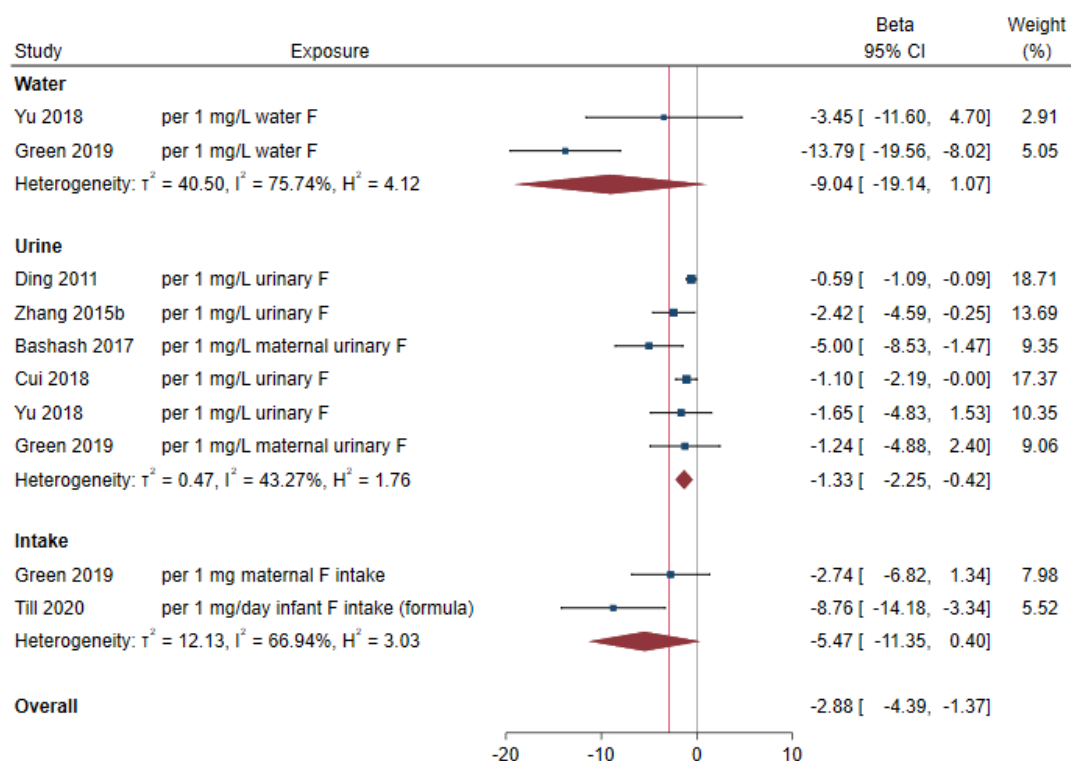


Figure B-25. Association Between Fluoride Exposure and IQ Scores in Children by Exposure Type Using Performance IQ Score for Green *et al.* (2019)

Note: The analysis for publication bias for studies with fluoride in urine is identical to the overall analysis. The analyses for publication bias for studies with fluoride in water or fluoride intake rely on two studies each and are not shown.

Sensitivity Analysis for Individual-level Studies: Excluding Cui *et al.* (2018)

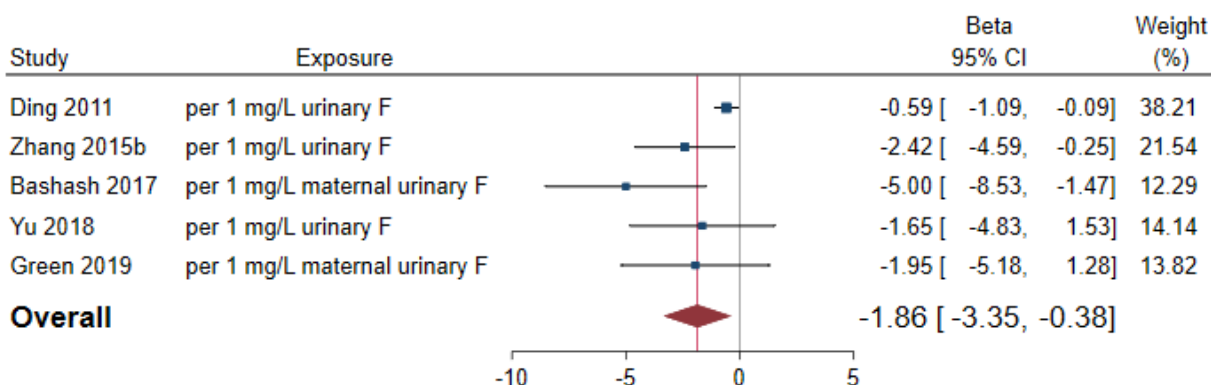


Figure B-26. Association Between Fluoride Exposure and IQ Scores in Children [Excluding Cui *et al.* (2018)]

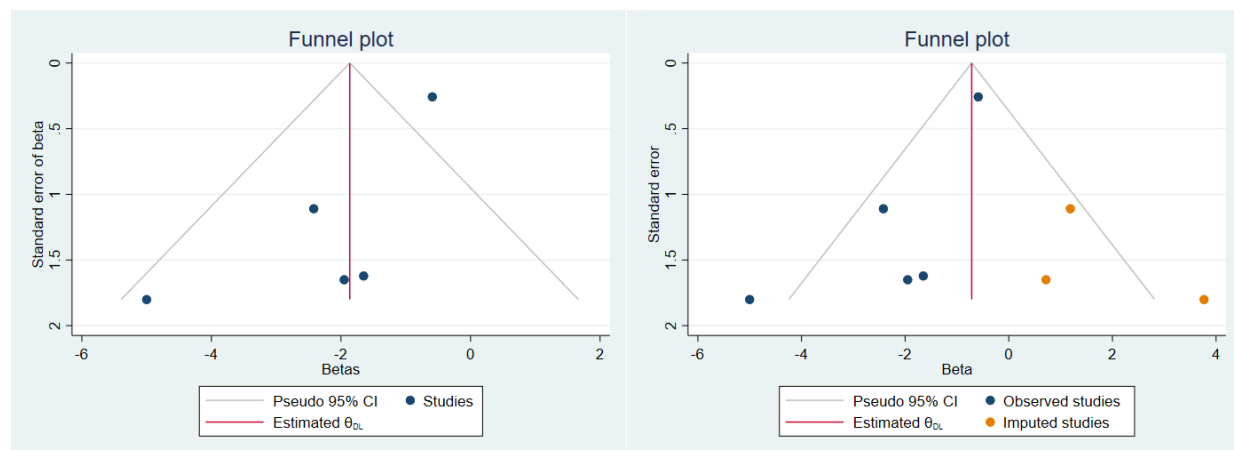


Figure B-27. Funnel Plot and Filled-in Funnel Plot to Eliminate Publication Bias of Included Studies with Individual-level Exposures [Excluding Cui *et al.* (2018)]

Right panel shows filling in to the right using a linear estimator. Filling in to the right using a run estimator or to the left using a linear or run estimator showed no change in the pooled effect estimate.

```
Regression-based Egger test for small-study effects
Random-effects model
Method: DerSimonian-Laird

H0: beta1 = 0; no small-study effects
      beta1 =      -1.68
SE of beta1 =      0.638
          z =      -2.63
Prob > |z| =      0.0085
```


Figure B-28. Test for Publication Bias for Studies with Individual-level Exposures [Excluding Cui *et al.* (2018)]

This DRAFT Monograph is distributed solely for the purpose of pre-dissemination peer review and does not represent and should not be construed to represent any NTP determination or policy.

Nonparametric trim-and-fill analysis of publication bias			
Linear estimator, imputing on the right			
Iteration	Number of studies =		8
Model: Random-effects	observed =		5
Method: DerSimonian-Laird	imputed =		3
Pooling			
Model: Random-effects			
Method: DerSimonian-Laird			
Studies	Beta	[95% Conf. Interval]	
Observed	-1.864	-3.351	-0.377
Observed + Imputed	-0.715	-2.056	0.625

Figure B-29. Trim-and-fill Analysis for Studies with Individual-level Exposures [Excluding Cui *et al.* (2018)]

Filling in to the right using a run estimator or to the left using a linear or run estimator showed no change in the pooled effect estimate.

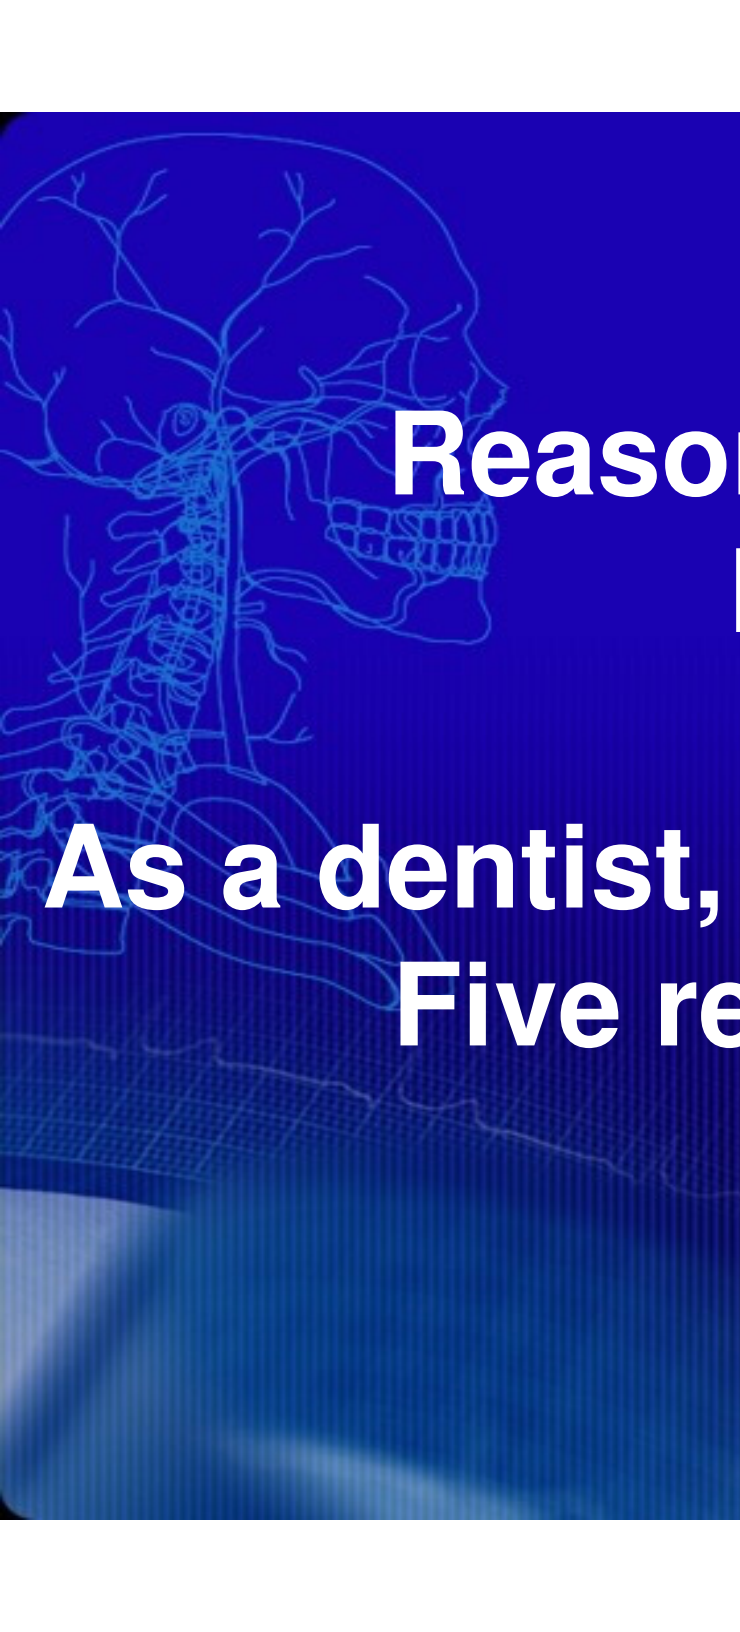

Green Bay

Reasons to VOTE “NO” Fluoridation

**As a dentist, I promoted fluoridation.
Five reasons I changed.**

*Bill Osmunson DDS, MPH
Aesthetic and Comprehensive Dentistry
Neuromuscular Dental Practitioner,
Educator, Author, and Nutritionist
Bellevue, WA 98357*

*[www. IAOMT.org](http://www.IAOMT.org) www.fluoridealert.org
www.slweb.org www.washingtonsafewater.com*



CONFIDENCE:

1. Freedom — Other sources of fluoride if desired.
2. Swallowing F is NOT FDA Approved
3. Many are Swallowing too much Fluoride
4. Fluoridation is no longer effective.
5. Fluoridation is NOT SAFE

CONGRESS DEFINED *DRUGS*:

*“Articles **intended** for use in the
... prevention of disease ...”*

21 USC 321 (g)(1)(B)

***Intent** of use determines regulatory oversight, not whether it is
natural or artificial, and regardless of concentration or efficacy.*

Fluoride is exempt from poison laws when regulated under drug or pesticide laws

FDA testified to Congress that fluoride is a drug.

Congressional Investigation 2001



A Pea Size of
Tooth Paste has
0.25 mg of F -
The same as 1 glass
of Fluoridated Water.



<http://www.cdc.gov/mmwr/PDF/rr/rr5014.pdf>

Anticavity toothpaste

Use helps protect against cavities

Warnings
Keep out of reach of children under 6 yrs. of age. If more than used for brushing is accidentally swallowed, get medical help or contact a Poison Control Center right away.

Directions • adults and children 2 yrs. & older: brush teeth thoroughly after meals or at least twice a day or use as directed by a dentist • **do not swallow**

- to minimize swallowing use a pea-sized amount in children under 6
- supervise children's brushing until good habits are established

95161872

FDA SAFETY: DO NOT SWALLOW.

“Flexible language”, FDA

<http://www.cdc.gov/mmwr/PDF/rr/rr5014.pdf>

Stream of evidence.

EPA

SDWA: “No national primary drinking water regulation may require the addition of any substance for preventive health care purposes unrelated to contamination of drinking water. ”

[42 USC 300g-1\(b\)\(11\):](#)

“The Safe Drinking Water Act prohibits the deliberate addition of any substance to drinking water for health-related purposes other than disinfection of the water.”

FOIA Request HQ-FOI-01418-10

Stream of evidence.


EPA Scientists say “NO” to Fluoridation

"In summary, we hold that fluoridation is an unreasonable risk. That is, the toxicity of fluoride is so great and the purported benefits associated with it are so small - if there are any at all – that requiring every man, woman and child in America to ingest it borders on criminal behavior on the part of governments."

-Dr. J. William Hirzy, Senior Vice-President, Headquarters Union,

-US Environmental Protection Agency, March 26, 2001



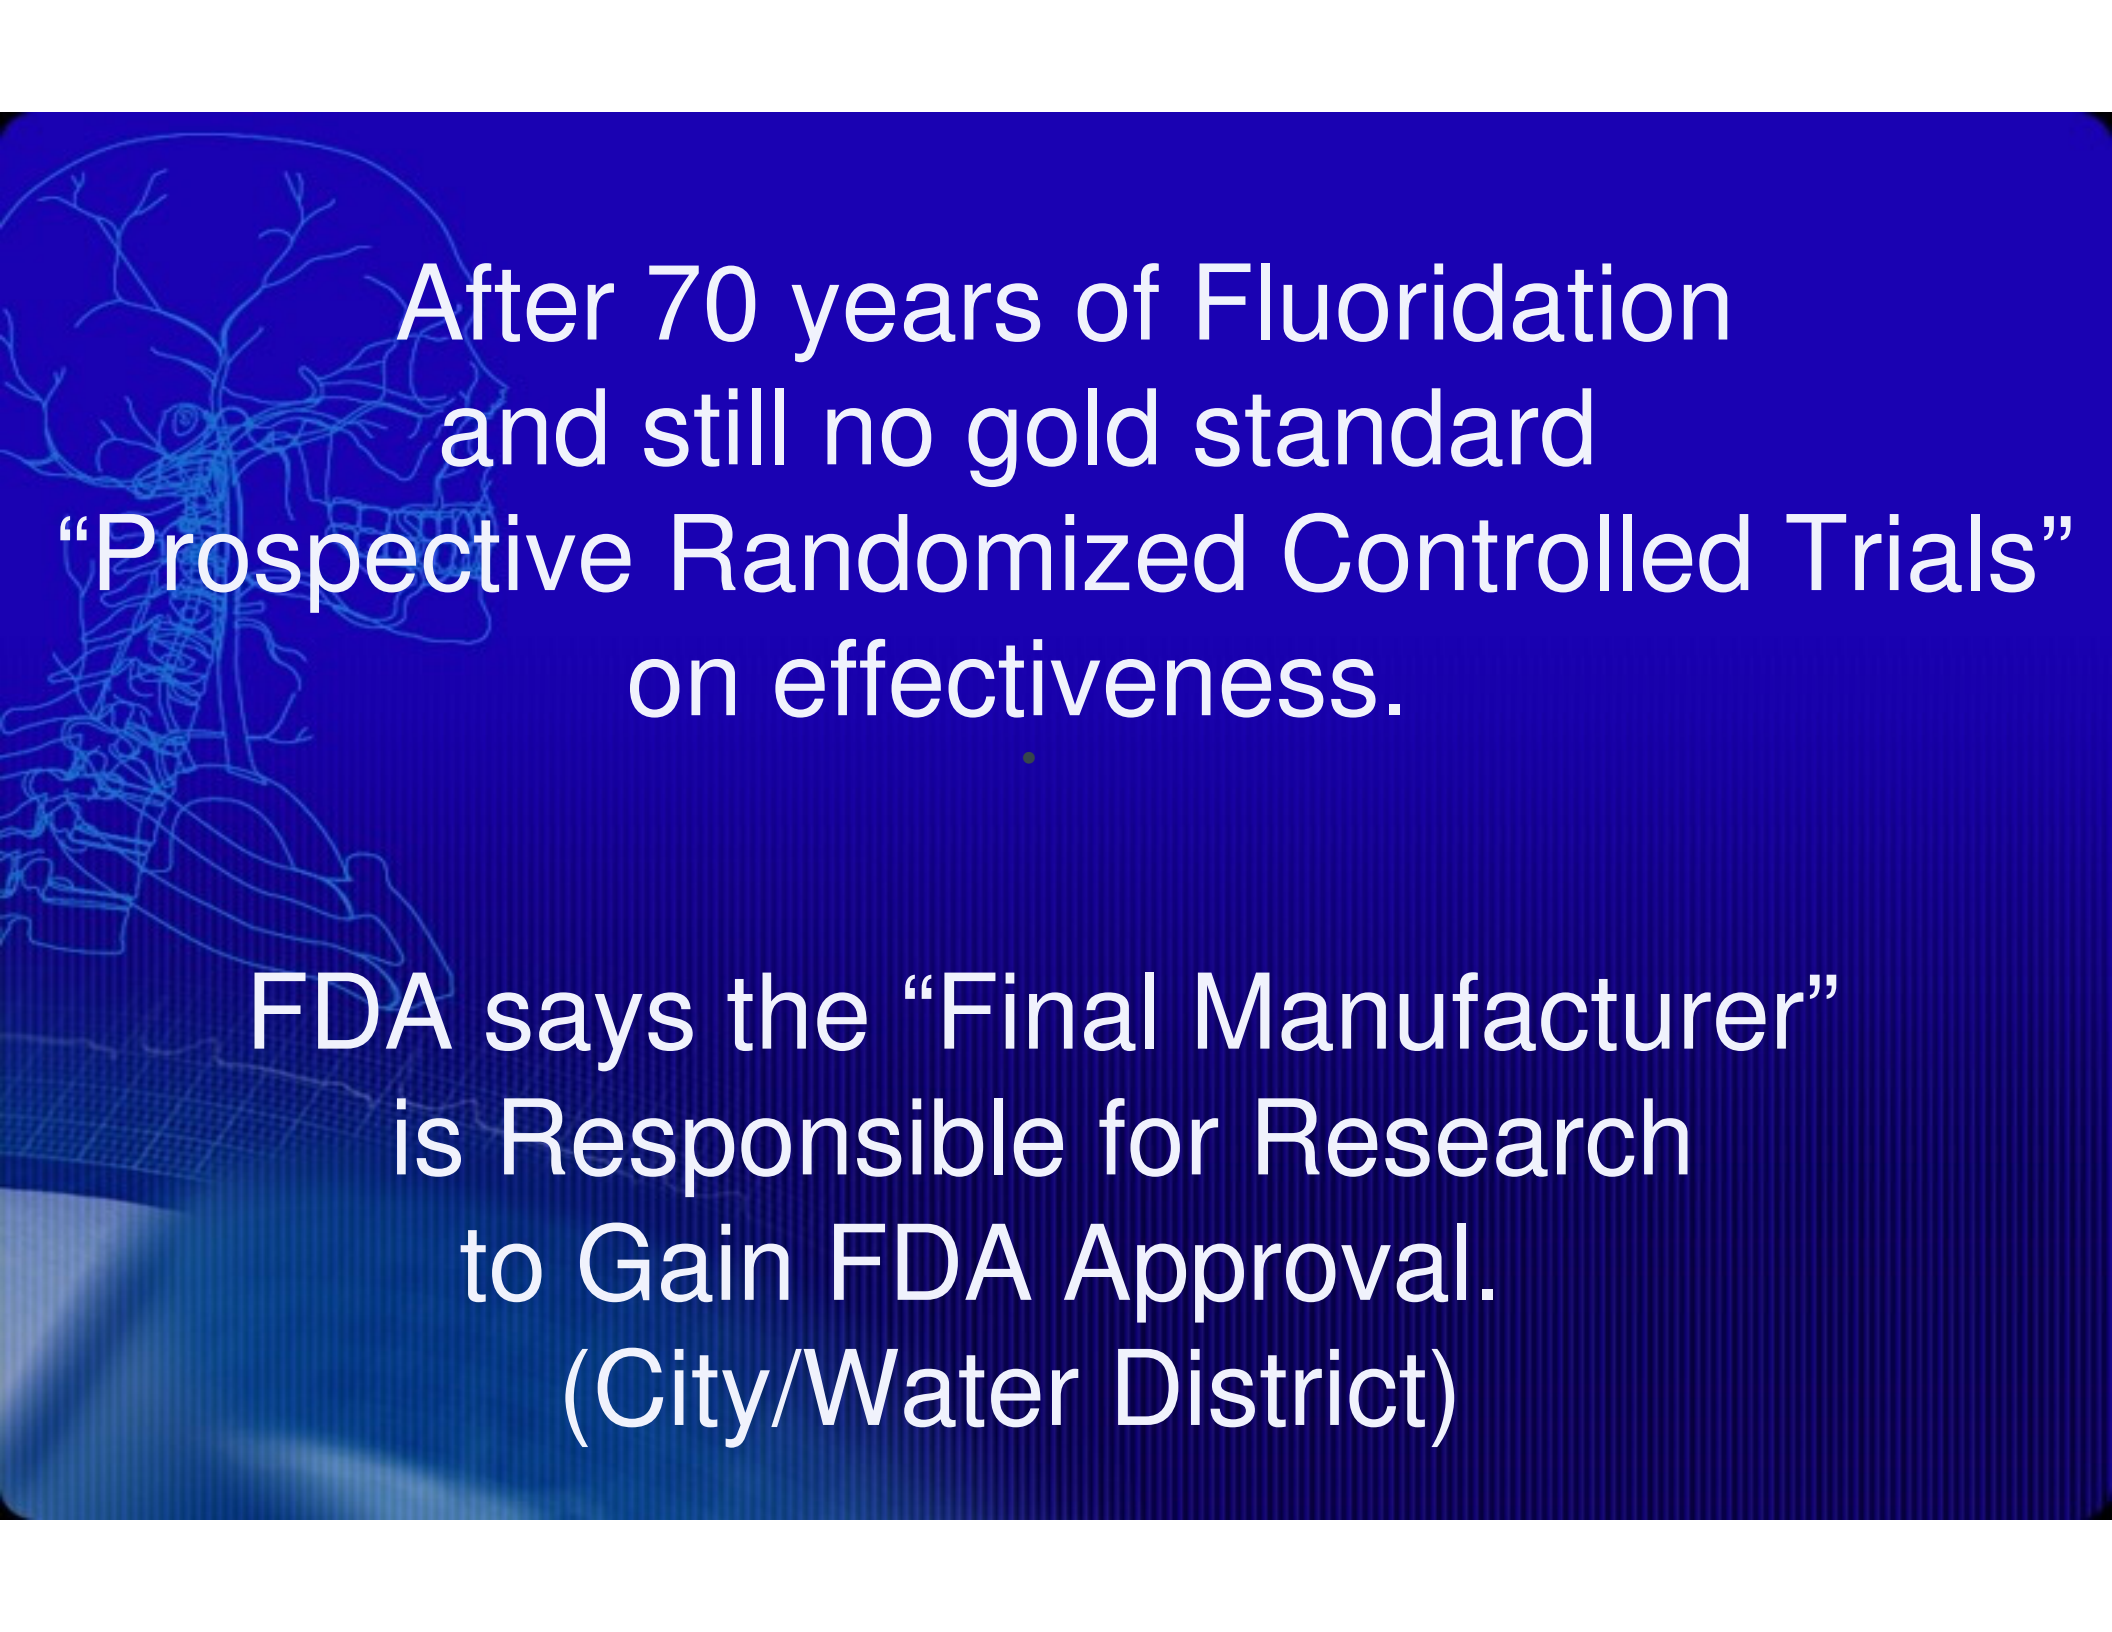

After 70 years of Fluoridation
and still no gold standard
“Prospective Randomized Controlled Trials”
on effectiveness.


FDA says the “Final Manufacturer”
is Responsible for Research
to Gain FDA Approval.
(City/Water District)

HUGE INCREASES IN FLUOROSIS

1950's, promised not to exceed 15%

2004 Increased to 41%

2012 Increased to 70%

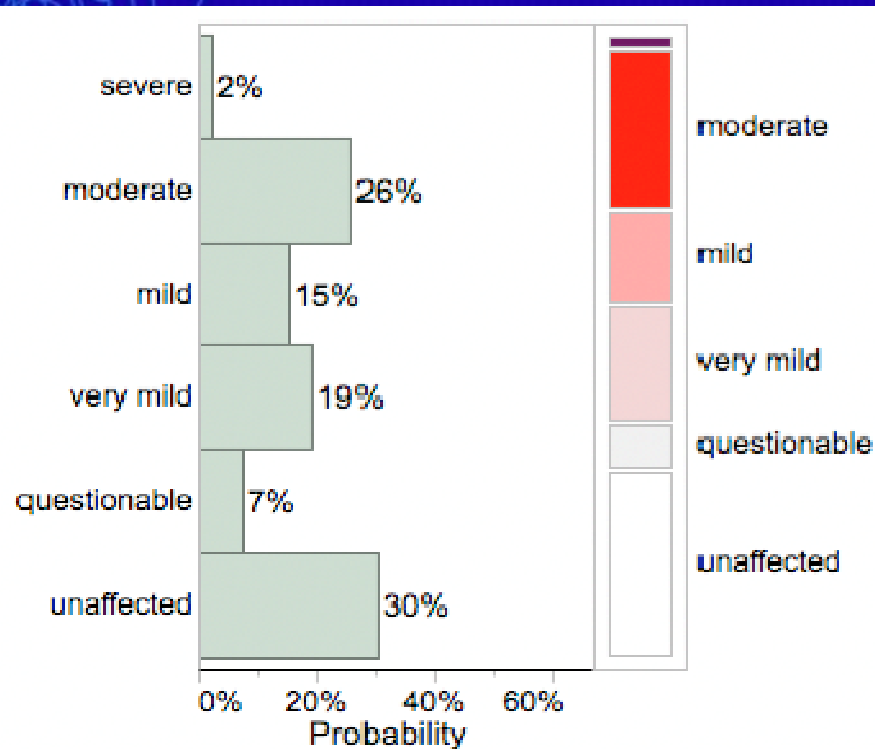

30% UNAFFECTED

NHANES 2012

Meta-analyses of water fluoridation and dental fluorosis


- 🔔 “infant formula consumption was associated with a higher prevalence of enamel fluorosis in the permanent dentition” Hujoel et al, JADA:2009,140:849 (17 studies)
- 🔔 “where the fluoride level in water is 0.7 ppm, there is a chance of around 12% of people having dental fluorosis that may cause concern about how their teeth look.”
Cochrane review 2015 (90 studies)

FLUORIDE CHEMICAL RESEARCH IS INCOMPLETE.

WITHOUT QUALITY EVIDENCE, INGESTION IS AN EXPERIMENT

- A. Not one Study corrects for Unknown Confounding Factors
- B. Not one Prospective Randomized Controlled Trial
- C. Socioeconomic status usually not controlled
- D. Inadequate size
- E. Difficulty in diagnosing decay
- F. Delay in tooth eruption not controlled
- G. Diet: Vitamin D, calcium, strontium, sugar, fresh and frozen year round vegetables and fruit consumption not controlled.
- H. Total exposure of Fluoride not determined
- I. Oral hygiene not determined
- J. Not evaluating Life time benefit
- K. Estimating or assuming subject actually drinks the fluoridated water.
- L. Dental treatment expenses not considered
- M. Breast feeding and infant formula excluded
- N. Fraud, gross errors, and bias not corrected.
- O. Genetics not considered

Stream of evidence.

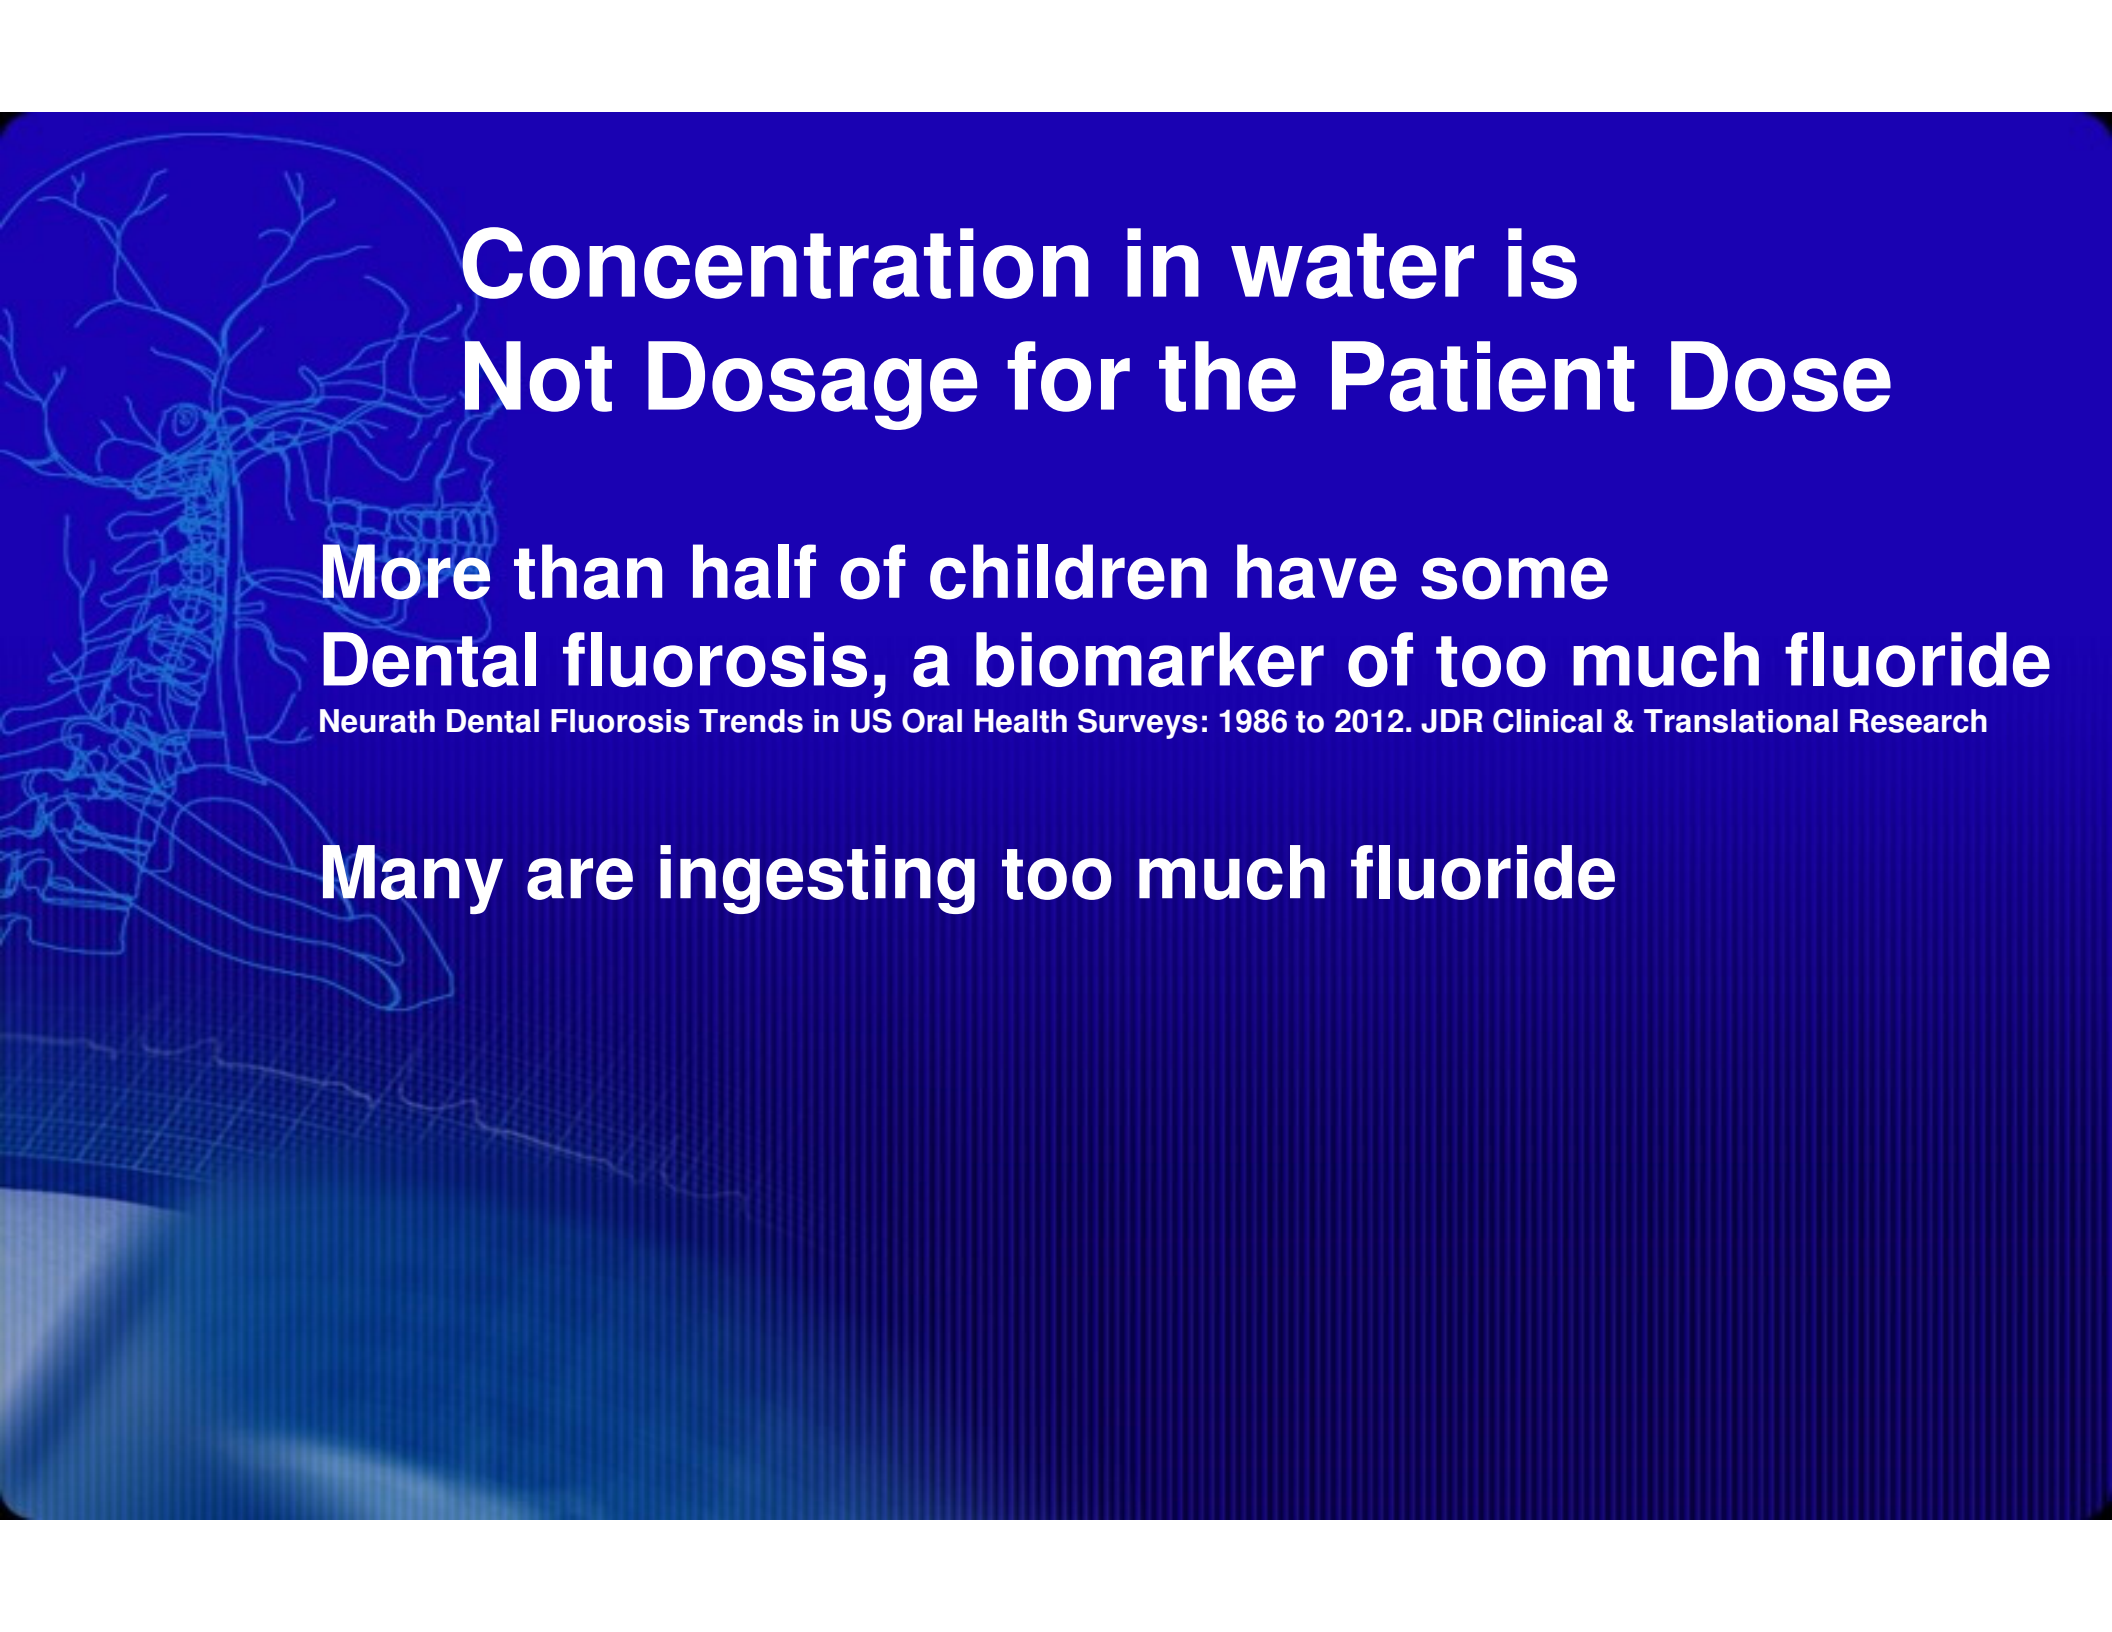


Concentration in water is Not Dosage for the Patient Dose

**More than half of children have some
Dental fluorosis, a biomarker of too much fluoride**

Neurath Dental Fluorosis Trends in US Oral Health Surveys: 1986 to 2012. JDR Clinical & Translational Research

Many are ingesting too much fluoride

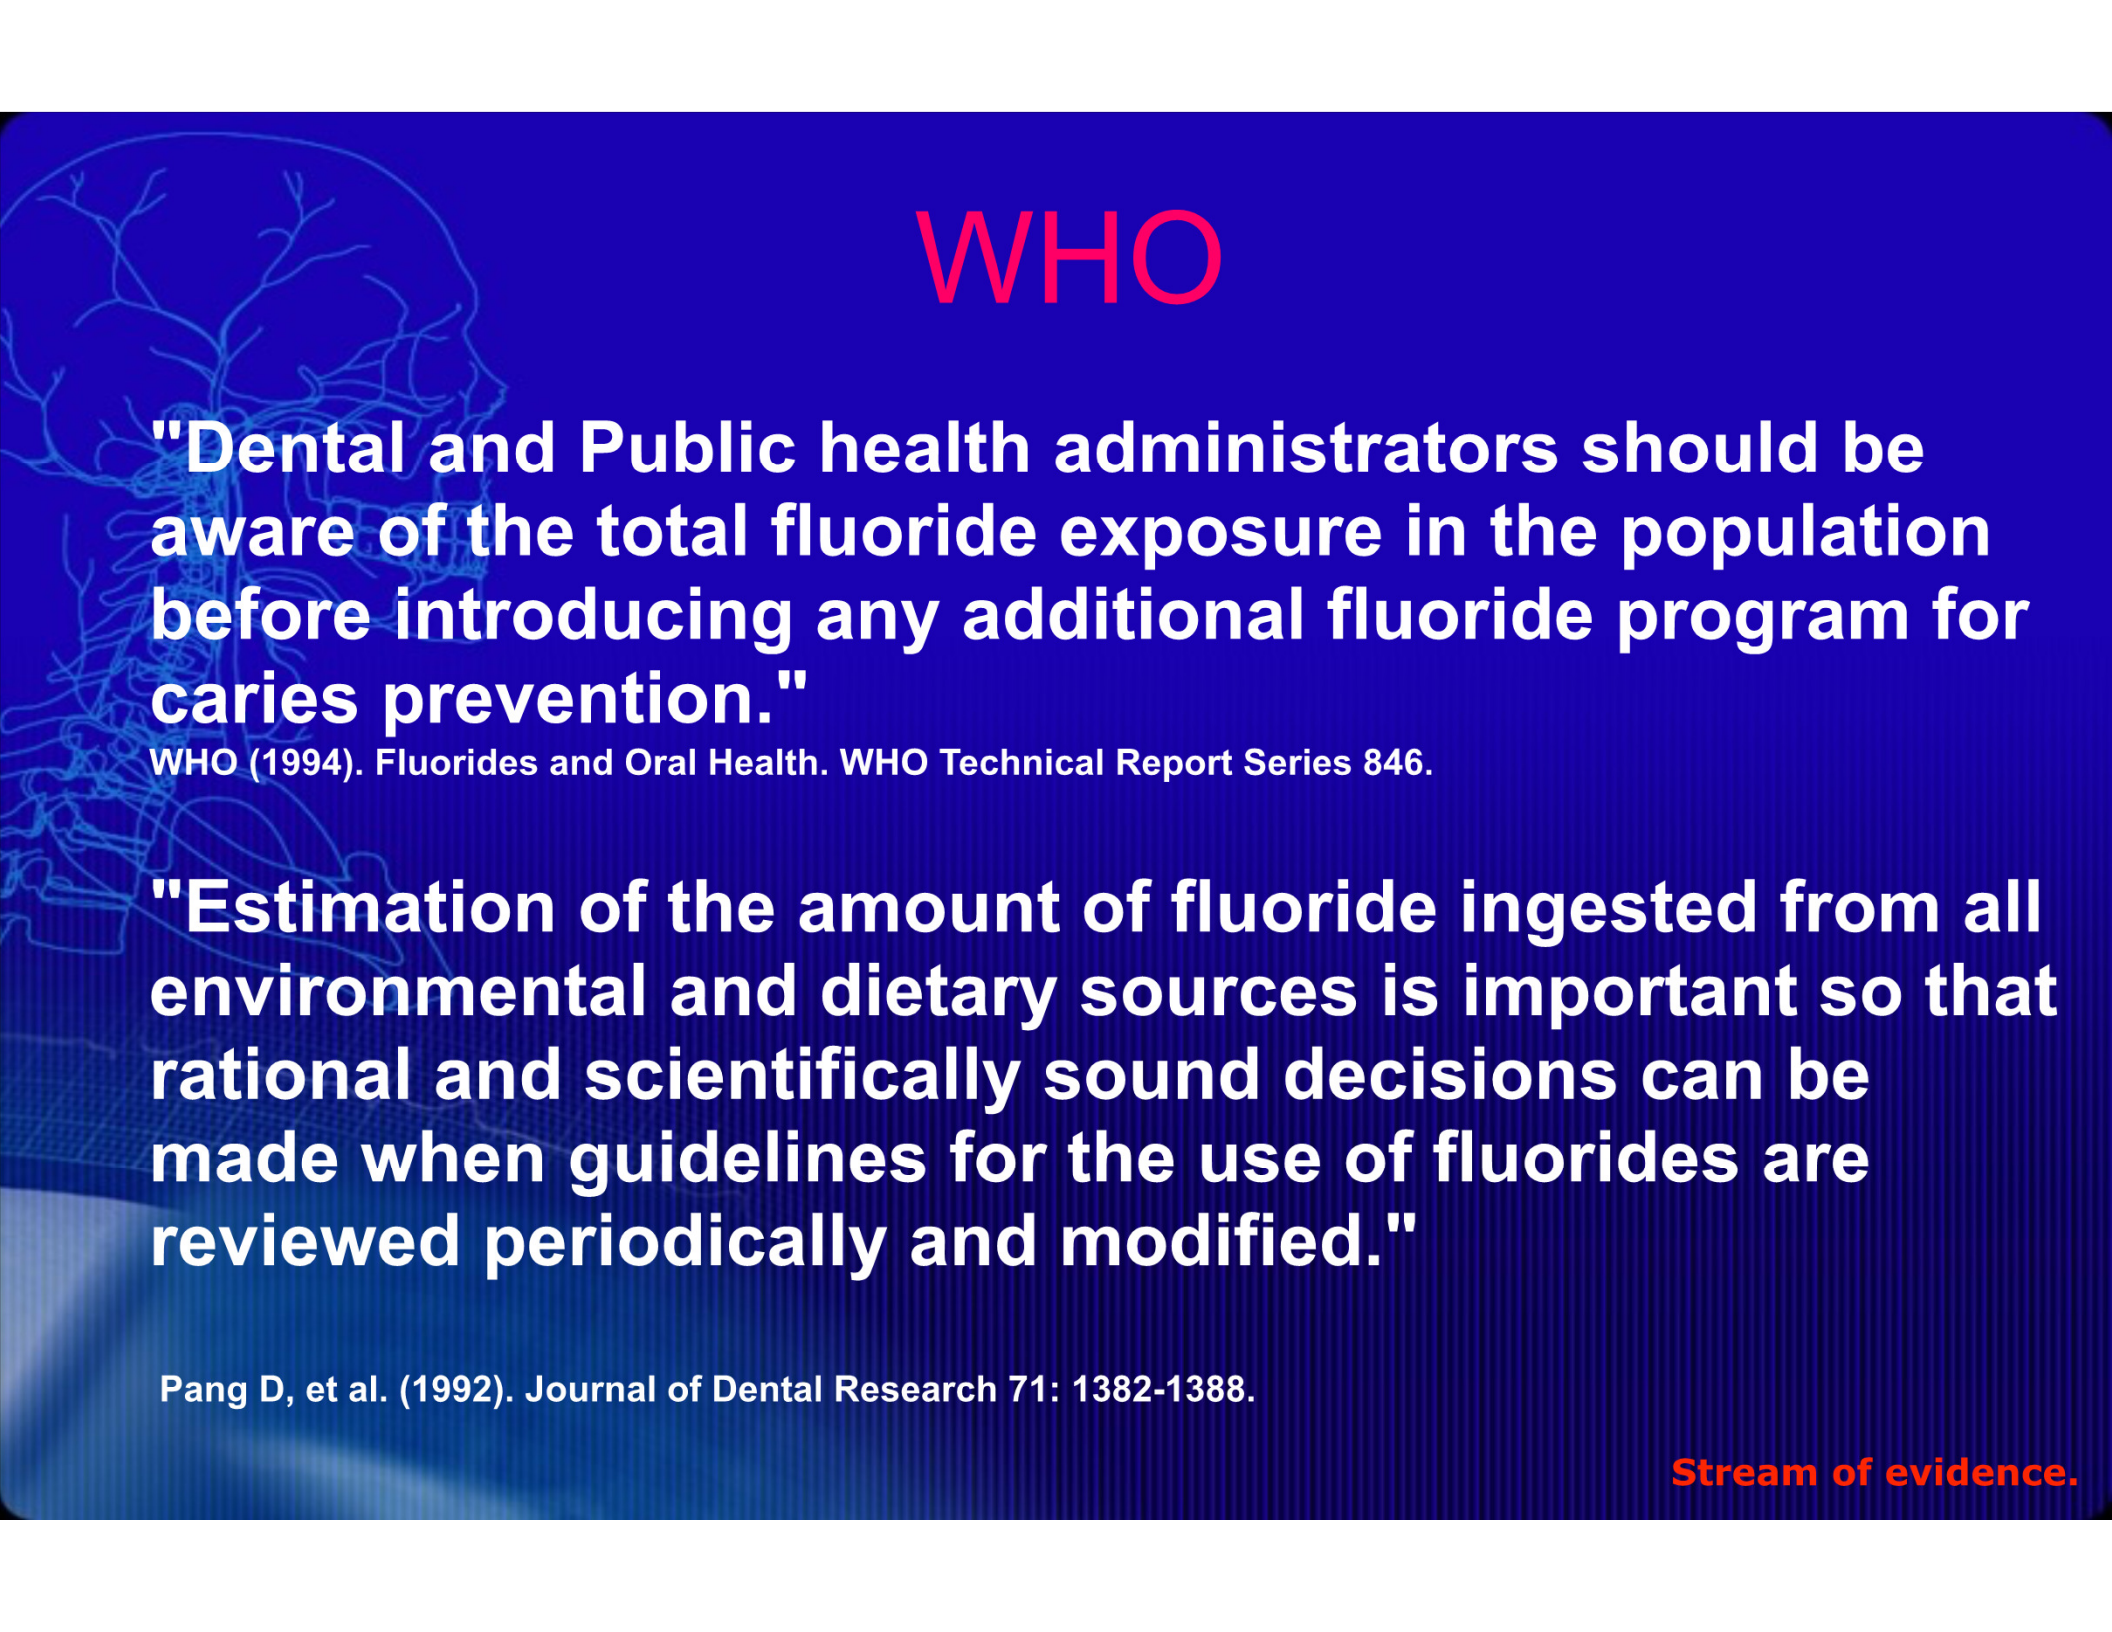

WHO

"Dental and Public health administrators should be aware of the total fluoride exposure in the population before introducing any additional fluoride program for caries prevention."

WHO (1994). Fluorides and Oral Health. WHO Technical Report Series 846.

"Estimation of the amount of fluoride ingested from all environmental and dietary sources is important so that rational and scientifically sound decisions can be made when guidelines for the use of fluorides are reviewed periodically and modified."

Pang D, et al. (1992). Journal of Dental Research 71: 1382-1388.

Stream of evidence.


CDC “Dental fluorosis only occurs when younger children consume too much fluoride, . . . when teeth are developing under the gums.”

http://www.cdc.gov/fluoridation/safety/dental_fluorosis.htm#a2 Accessed 10 15




\$12,000 Treatment
Average 15 year

Dental Fluorosis Viewed by Scanning Electron Microscope

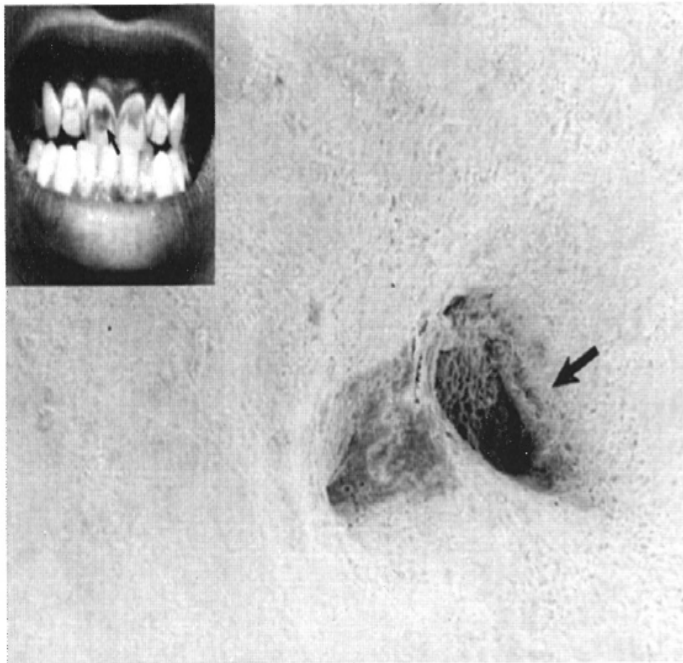



Pits in enamel

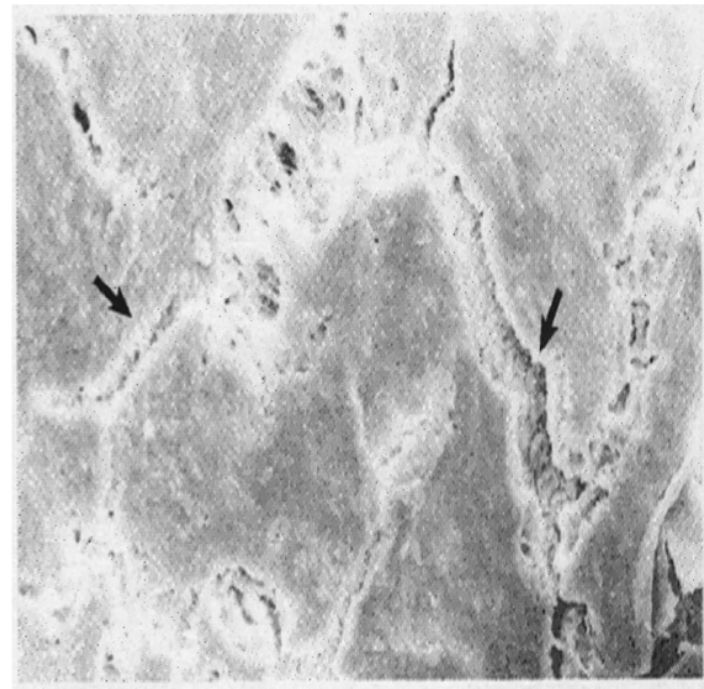

Cracks and Fissures
in enamel



Fluoride Bomb

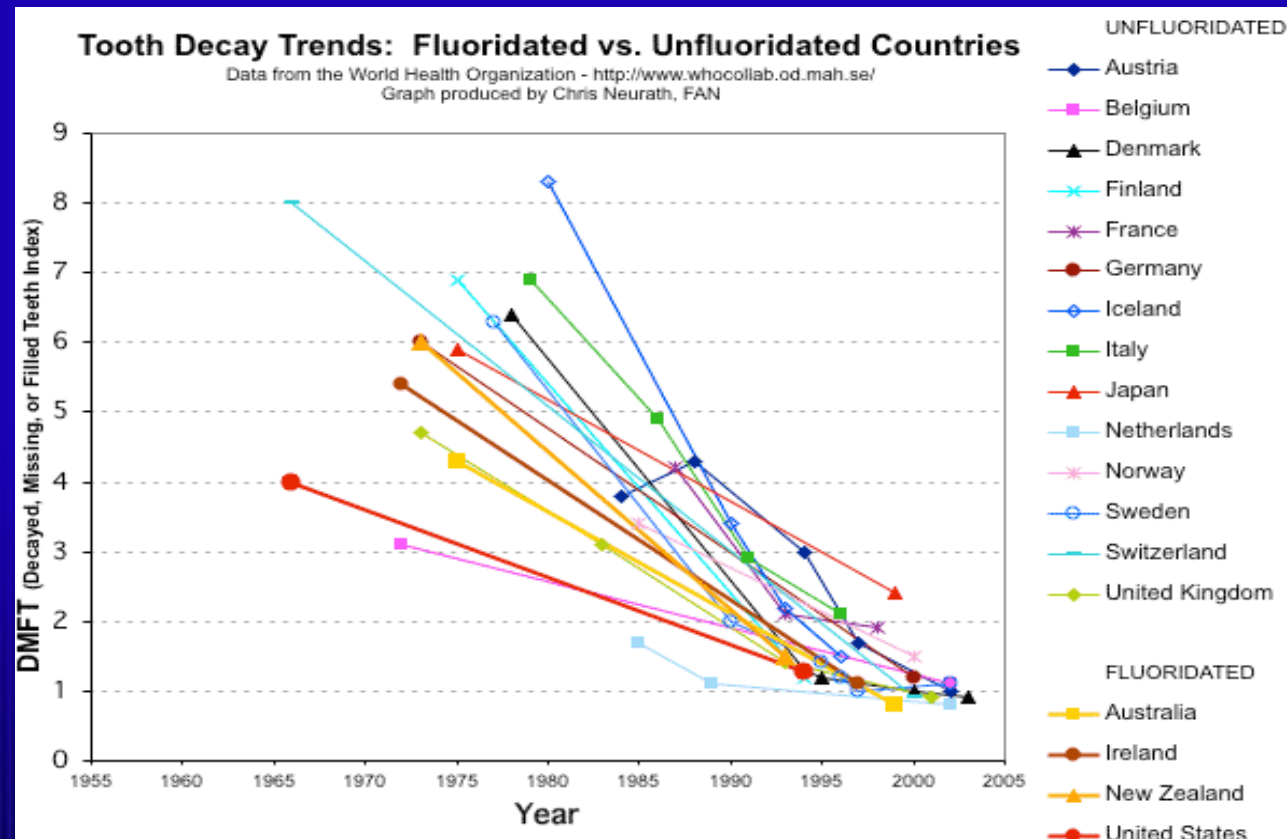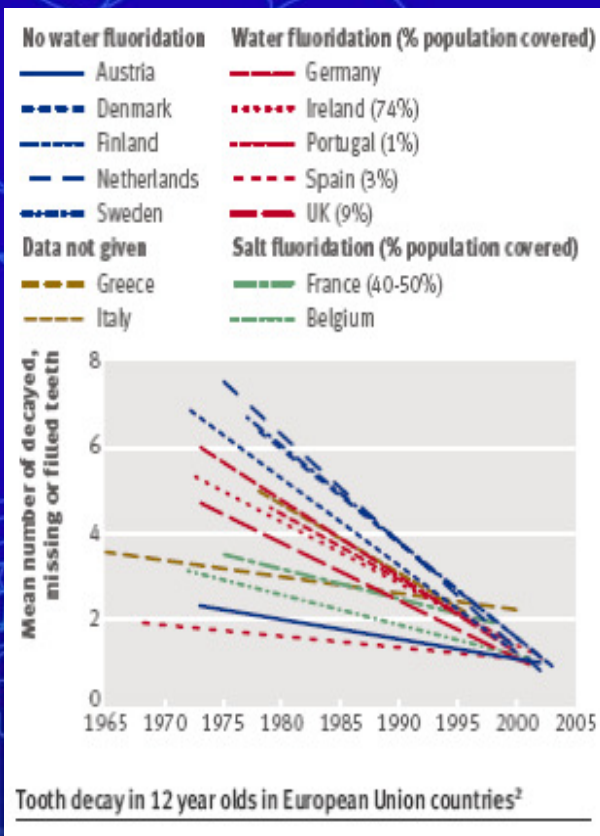

Chen et al, BMJ 5 October 2007

Neurath Fluoride Research 2006


Fluoridated vs. Unfluoridated Countries.

Tooth Decay Trends for 12 Year Olds: Data from World Health Organization. (Graph by Chris Neurath).

<http://www.fluoridealert.org/health/teeth/caries/who-dmft.html>

Just because a child has fewer cavities than their parents, does not prove fluoridation is effective.

What caused the decline in caries prior to fluoridation?

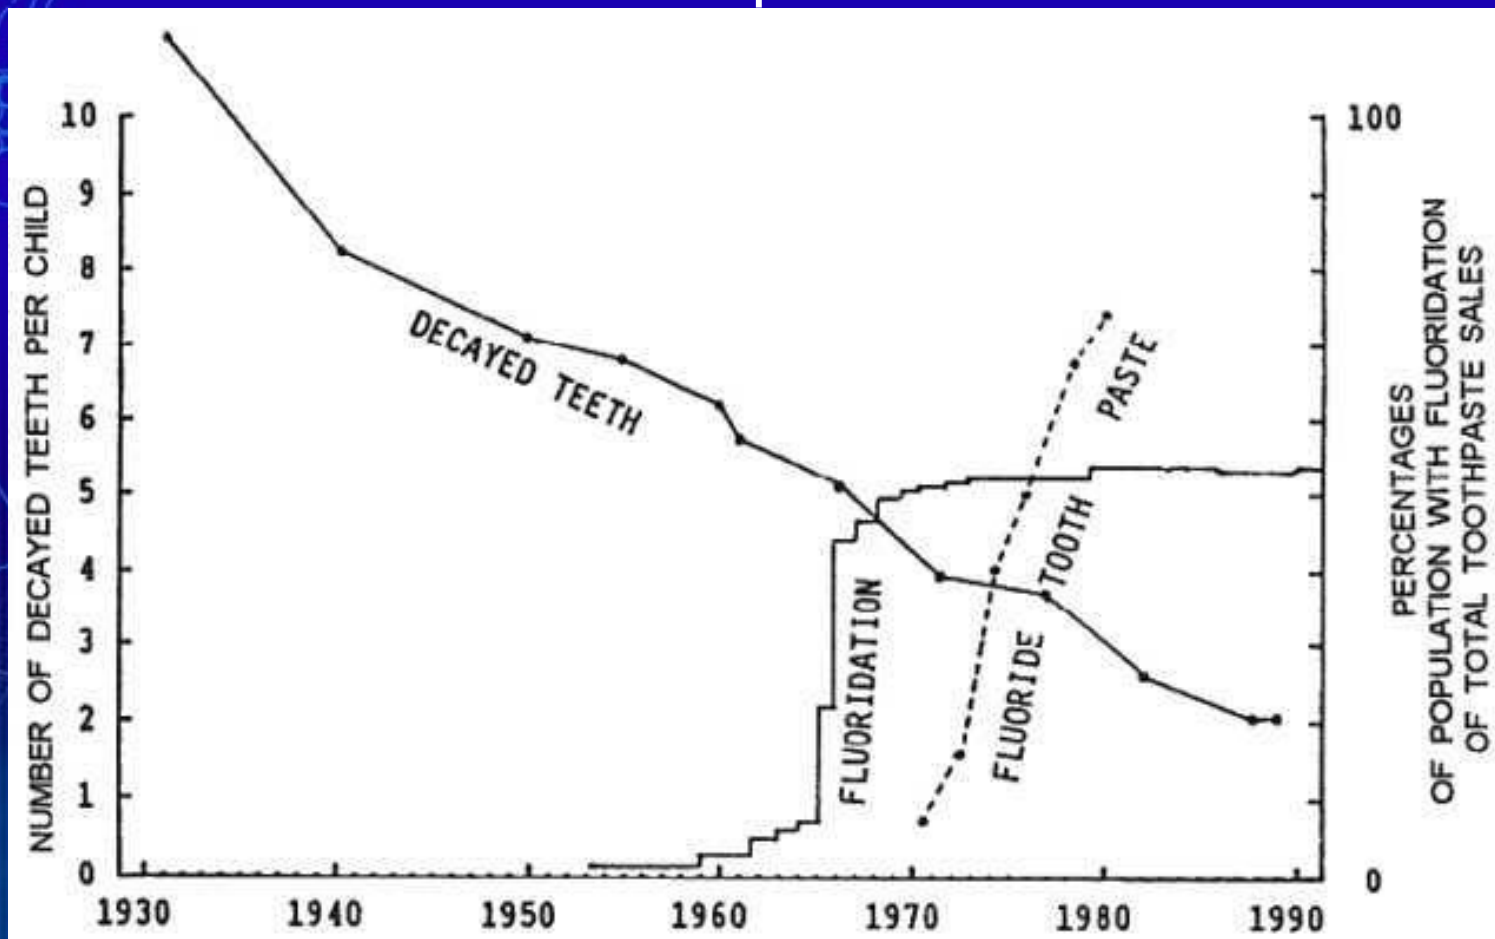


<http://www.fluoride-journal.com/98-31-2/312103-f.htm>

Colquhoun 1997 ISFR Published 1998

The harm from fluoride is far more expensive than the theoretical benefit.

lida, H., and Kumar, J.V. 2009. The association between enamel fluorosis and dental caries in U.S. schoolchildren. JADA 140:855-862.

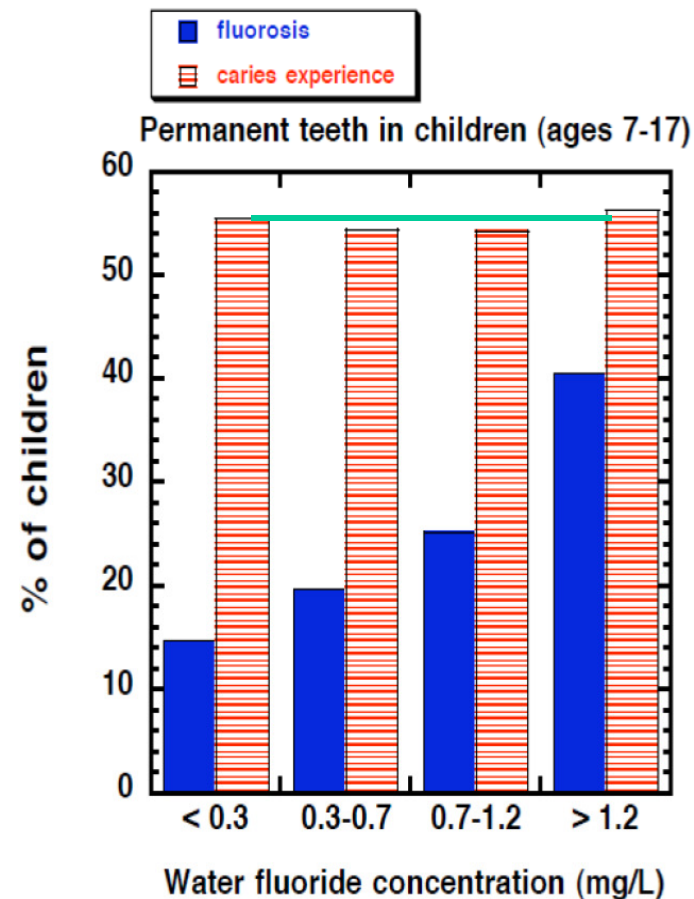

Blue lines = Dental Fluorosis
Red lines = Caries



INFANT

Mother's Milk: most samples,
F not detected

Mean 0.004 ppm F NRC p. 33



Early Childhood Caries (ECC), is not fluoride deficiency
Bad Diet: sleeping with a bottle of milk, juice, etc.





The Claim:

“For every dollar spent on fluoride chemicals, \$38 of treatment is saved,” is SPECULATION based on estimates of assumptions - - not measured evidence.

**\$3 per person per year for a best-case scenario,
but this savings is eliminated by the estimated
cost of treating dental fluorosis.**

Ko (2015) Int J Occup Environ Health

Realistic estimates of the cost of fluoridation

Estimates usually do NOT include the cost of

- 🔔 other chemicals added because HFSA is used
- 🔔 F testing, record keeping and reporting
- 🔔 extra hazmat precautions and training
- 🔔 F equipment maintenance, upgrades & replacement
- 🔔 fluoridation promotion
- 🔔 added liability insurance and legal fees
- 🔔 holding fluoridation plebiscites
- 🔔 HFSA spills and fluoridation overfeeds
- 🔔 avoiding fluoride in families sensitive to fluoride
- 🔔 treating objectionable fluorosis
- 🔔 treating other fluoride-related health problems



Claims of top 10 public health achievement of the 20th Century is “marketing” — not “science.”

ADA awarded Kentucky with “50 Year Award” for (100%) fluoridation 2003

42% had no teeth, #1 in USA (2002 Mortality Weekly Report)

Connecticut

Detroit

Boston report a caries crisis and for years all have had fluoride chemicals in their water.

<http://www.fortwayne.com/mid/newssentinel/7521679.htm?template=contentModules/printstory.jsp>

http://www.enquirer.com/editions/2002/10/06/loc_special_report.html

<http://www.fluoridealert.org/f-boston.htm>

http://www.ncbi.nlm.nih.gov/entrez/query.fcgi?cmd=Retrieve&db=pubmed&dopt=Abstract&list_uids=13678102&query hl=1


http://www.nhregister.com/site/news.cfm?newsid=14472801&BRD=1281&PAG=461&dept_id=517515&rfti=8&xb=kasan

Claim: "All reputable public health agencies support fluoridation."

Except 97% of European governments and dental associations China, Israel, and Japan do not.

Austria	REJECTED: "toxic fluorides" NOT added
Belgium	REJECTED: encourages self-determination — those who want fluoride should get it themselves.
Finland	STOPPED: "...do not favor or recommend fluoridation of drinking water. There are better ways of providing the fluoride our teeth need." A recent study found ... <u>"no indication of an increasing trend of caries..."</u>
Germany	STOPPED: A recent study found <u>no evidence of an increasing trend of caries</u>
Denmark	REJECTED: "...toxic fluorides have never been added to the public water supplies in Denmark."
Norway	REJECTED: "...drinking water should not be fluoridated"
Sweden	BANNED: "not allowed". No safety data available!
Netherlands	REJECTED: Inevitably, whenever there is a court decision against fluoridation, the dental lobby pushes to have the judgment overturned on a technicality or they try to get the laws changed to legalize it. Their tactics didn't work in the vast majority of Europe.
Hungary	STOPPED: for technical reasons in the '60s. However, despite technological advances, Hungary remains unfluoridated.
Japan	REJECTED: "...may cause health problems...." The 0.8 -1.5 mg regulated level is for calcium-fluoride, not the hazardous waste by-product which is added with artificial fluoridation.
<u>Israel</u>	SUSPENDED mandatory fluoridation until the issue is reexamined from all aspects.: June 21, 2006 "The labor, welfare and health Knesset committee"
China	BANNED: "not allowed"
<u>France</u>	REDUCED: Was 50% now 30% fluoridated Salt
<u>Ireland</u>	74% Fluoridated
<u>UK</u>	9% Fluoridated

Most European dental associations no longer recommend fluoride supplements.

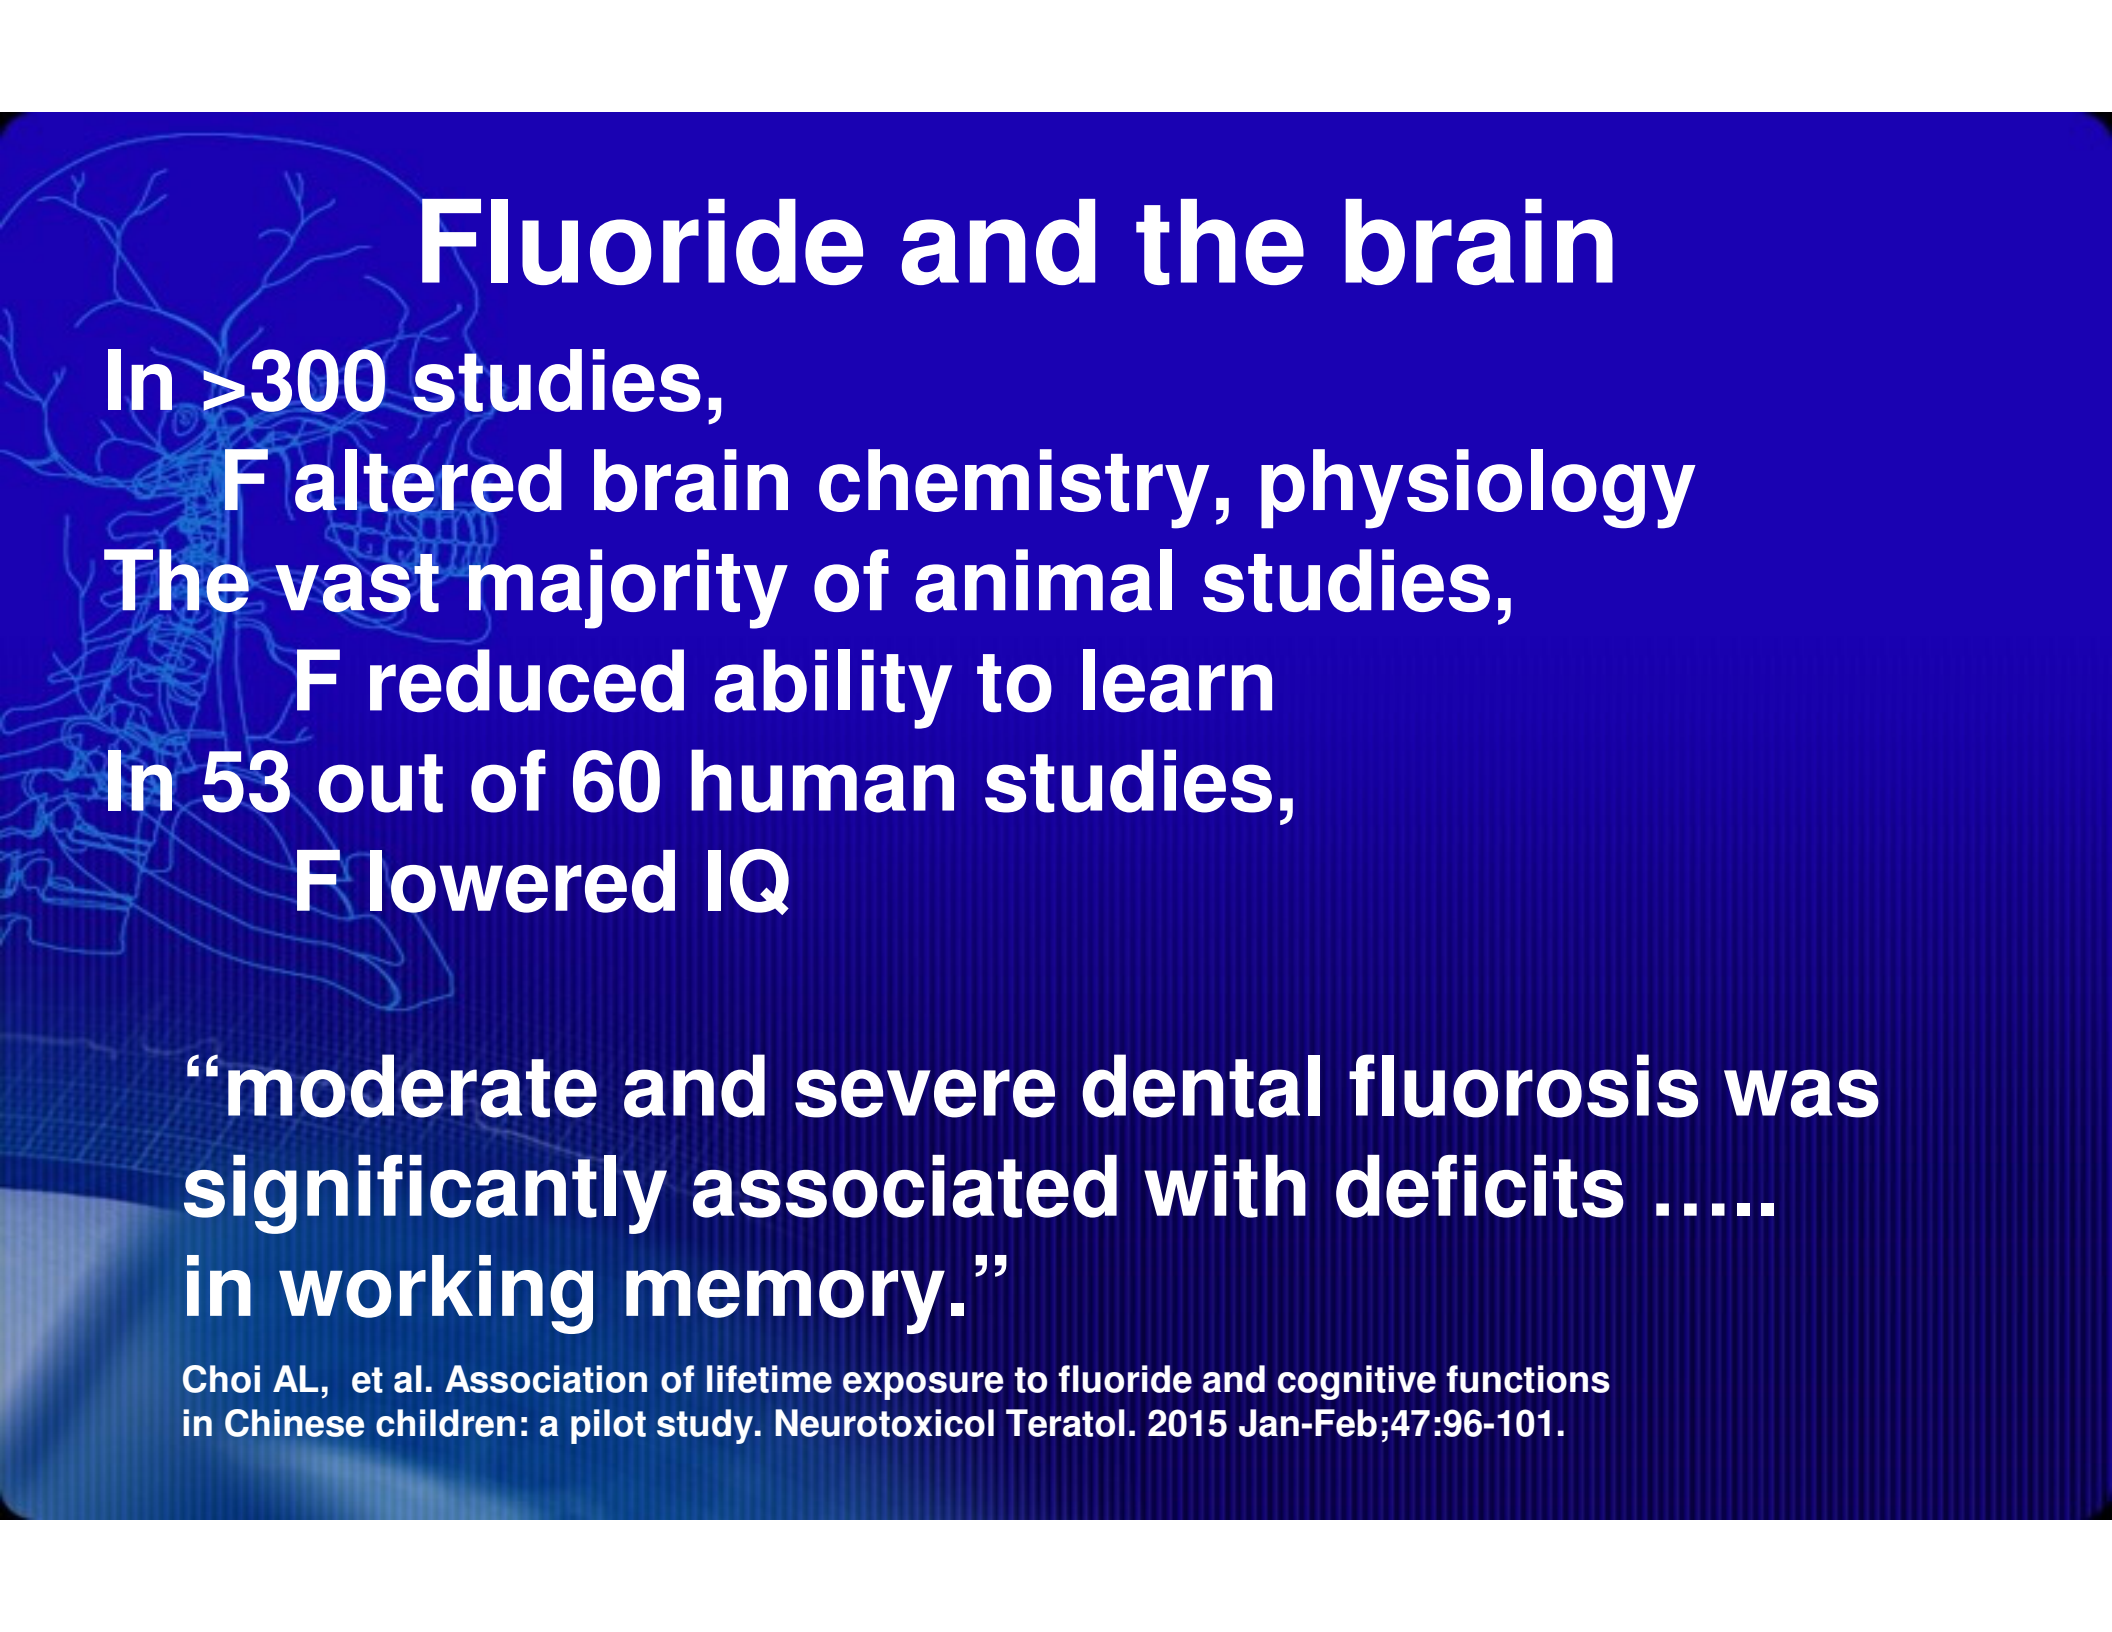

Fluoride and the brain

In >300 studies,

F altered brain chemistry, physiology

The vast majority of animal studies,

F reduced ability to learn

In 53 out of 60 human studies,

F lowered IQ

**“moderate and severe dental fluorosis was
significantly associated with deficits
in working memory.”**

**Choi AL, et al. Association of lifetime exposure to fluoride and cognitive functions
in Chinese children: a pilot study. Neurotoxicol Teratol. 2015 Jan-Feb;47:96-101.**

The Lillie Center for Energy and Health Studies Inc.

Fluoridegate Unraveling

Freedom of Information Act Request document: From
CDC Oral Health Division Director William Maas, in an
email with American Dental Assn officials:

“If there is kidney disease, then more fluoride
stays in the body and is deposited in the
bones...a person with chronic kidney
disease...with 1ppm fluoride in water might
have bones that have the fluoride content of a
person...with 4ppm fluoride...”

Journal of Public Health Dentistry, Fall 2009,
Concerning Fluid Consumption Fluoride

- “There was substantial variation in the estimated amount of fluoride ingestion [in children] depending on ... race, gender, and race/ethnicity.”
- “Conclusion: Our results raise concerns that some children are ingesting significantly more fluoride than others depending on sociodemographic factors and fluid consumption patterns.”

Quotes from Dental Literature Unseen by Government Leaders

- “It is estimated that 84% of [cavities] in the 5-17 year-old population involves tooth surfaces with pits and fissures” (the back molars)
- “Pit and fissure cavities aren’t considered to be preventable by fluorides, they are prevented by sealants.”
- Dentists do not openly share that fluorides don’t work where the vast majority of cavities occur!

• Sources: Schelle R. (1984). JADA 108:448 and Gray, AS (1987) Journal of the Canadian Dental Association 10:763-765

After it swallowed 215M gallons of polluted water, Mosaic sinkhole finally corked

Tampa Bay Times

NEWS SPORTS OPINION LIFE & CULTURE FOOD LONG READS



Our coronavirus coverage is free for the first 24 hours. Find the latest information at tampabay.com/coronavirus. Please consider [subscribing](#) or [donating](#).

NEWS

Two years after it swallowed 215M gallons of polluted water, Mosaic sinkhole finally corked



Nearly two years after a massive sinkhole opened up at a Mosaic phosphate processing plant in Mulberry and drained the polluted water from phosphogypsum stack, Mosaic says the chasm is nearly filled in. [Courtesy of Mosaic]

By Craig Pittman




ADVERTISEMENT

Our coronavirus coverage is free for the first 24 hours. Find the latest information at tampabay.com/coronavirus. Please consider [subscribing](#) or [donating](#).

NEWS

Mosaic plant sinkhole dumps 215 million gallons of reprocessed water into Floridan Aquifer (w/video)

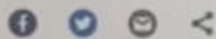

By using this site, you agree to our [updated Privacy Policy](#) and our [Terms of Use](#).



CERTIFIED TO NSF / ANSI 60

SECTION 1		PRODUCT AND COMPANY IDENTIFICATION	
TRADE NAME:	Hydrofluosilicic Acid		
CHEMICAL NAME:	Hydrofluosilicic Acid		
CAS NUMBER:	16961-83-4		
CHEMICAL FAMILY:	Inorganic Fluorides		
SYNONYMS:	Fluorosilicic Acid, Hexafluosilicic Acid, HFS, FSA		
PRIMARY USE:	Industrial Chemical		
COMPANY INFORMATION:	The Mosaic Company Atria Corporate Center Suite E490 3033 Campus Drive Plymouth, MN 55441 www.mosaicco.com For non-emergency questions, phone numbers are 8 AM to 5 PM Central Time US 800-918-8270 or 763-577-2700		
EMERGENCY TELEPHONE:	EMERGENCY OVERVIEW 24 Hour Emergency Telephone Number: <u>For Chemical Emergencies:</u> Spill, Leak, Fire or Accident Call CHEMTREC (CCN 201871) North America: (800) 424-9300 Others: (703) 527-3887 (collect)		
SECTION 2		HAZARD IDENTIFICATION	
EMERGENCY OVERVIEW :	Health Hazards:	Corrosive to the skin, eyes and mucous membranes through direct contact, inhalation or ingestion. May cause severe irritation and burns, which may not be immediately apparent. Handle with extreme care.	
	Physical Hazards:	Not applicable	
	Physical Form:	Liquid	
	Appearance:	Water white to straw yellow liquid	
	Odor:	Pungent	



CERTIFIED TO NSF / ANSI 60

	NFPA HAZARD CLASS		HMIS HAZARD CLASS		WHMIS HAZARD CLASS	
	Health:	3	Health:	3	Symbol	
	Flammability:	0	Flammability:	0	Classification	E
	Instability:	1	Physical Hazard:	0	Sub Class	
	Special Hazard:	Corrosive	PPE:	Section 8		
POTENTIAL HEALTH EFFECTS:	Eye:		Corrosive. Contact may cause severe irritation, eye burns, and permanent eye damage.			
	Skin:		Corrosive. Contact may cause severe irritation, skin burns, and permanent skin damage.			
	Inhalation (Breathing)		Corrosive. Harmful if inhaled. May cause severe irritation and burns of the nose, throat, and respiratory tract.			
	Ingestion (Swallowing)		Corrosive. Harmful or fatal if swallowed. May cause severe irritation and burns of the mouth, throat and digestive tract.			
	Signs and Symptoms:		Effects of overexposure may include severe irritation and burns of the mouth, nose, throat, respiratory and digestive tract. Symptoms of overexposure may include ulceration of the nose and throat, coughing, salivation, headache, fatigue, dizziness, nausea, shock, and pulmonary edema (accumulation of fluid around the lungs). May lead to coma or death. Onset of symptoms may be delayed.			
	Cancer:		The ingredient(s) of this product is (are) not classified as carcinogenic by NTP, IARC, or OSHA			
	Target Organs:		No data available for this material (see Other Comments below).			
	Developmental:		No data available for this material			

	Other Comments:	Prolonged or repeated overexposure to fluoride compounds may cause fluorosis. Fluorosis is characterized by skeletal changes, consisting of osteosclerosis (hardening or abnormal density of bone) and osteomalacia (softening of bones) and by mottled discoloration of the enamel of teeth (if exposure occurs during enamel formation). Symptoms may include bone and joint pain and limited range of motion. Conditions aggravated by exposure may include skin and respiratory (asthma-like) disorders.	
	Pre-Existing Medical Conditions:	Conditions aggravated by exposure may include skin and respiratory (asthma-like) disorders.	
POTENTIAL ENVIRONMENTAL EFFECTS:	May be hazardous to the environment and aquatic organisms.		
SECTION 3	COMPOSITION INFORMATION ON INGREDIENTS		
FORMULA:	H ₂ SiF ₆		
COMPOSITION:	Hydrofluosilicic Acid	CAS No. 16961-83-4	20-25%
	Water		75-80%
SECTION 4	FIRST AID MEASURES		
FIRST AID PROCEDURES:	Eyes:	Immediately flush with plenty of water for at least 15 minutes. Get medical attention immediately.	
	Skin:	Immediately flush with plenty of water. Remove contaminated clothing. Discard contaminated clothing properly. Get medical attention if irritation occurs or persists.	
	Inhaled:	Move to fresh air. Administer oxygen. Treat symptomatically. Get medical attention promptly. Observe for possible delayed reaction.	
	Ingestion:	Do Not induce vomiting. Give large quantities of milk or water to patient if conscious. Seek medical attention promptly.	
NOTE TO PHYSICIAN:	None		
SECTION 5	FIRE FIGHTING MEASURES		
Flammable Properties:	Flash Point:	Not applicable	
	OSHA Flammability Class:	Not applicable	
	LEL/UEL:	Not applicable	
	Auto-Ignition Temperature:	Not applicable	



CERTIFIED TO NSF / ANSI 60

SECTION 16	OTHER INFORMATION
Disclaimer:	The information in this document is believed to be correct as of the date issued. HOWEVER, NO WARRANTY OF MERCHANTABILITY, FITNESS FOR ANY PARTICULAR PURPOSE, OR ANY OTHER WARRANTY IS EXPRESSED OR IS TO BE IMPLIED REGARDING THE ACCURACY OR COMPLETENESS OF THIS INFORMATION, THE RESULTS TO BE OBTAINED FROM THE USE OF THIS INFORMATION OR THE PRODUCT, THE SAFETY OF THIS PRODUCT, OR THE HAZARDS RELATED TO ITS USE. This information and product are furnished on the condition that the person receiving them shall make their own determination as to suitability of the product for their particular purpose and on the condition that they assume the risk of their use thereof. The conditions and use of this product are beyond the control of Mosaic, and Mosaic disclaims any liability for loss or damage incurred in connection with the use or misuse of this substance.
Preparation:	The preparation of this MSDS was in accordance with ANSI Z400.1-2010.
Revision Date:	January 3, 2014
Sections Revised:	2, 12
MSDS Number	MOS200011.02
References:	OSHA 29CFR1910.1000, NFPA 704, ACGIH TLV, NIOSH ICSC1233

Hydrofluosilicic Acid, 20 - 30 %
WHMIS Number: 00060388

Brenntag Canada Inc.
Date of Revision: 2006 January 12
Page 2

- . Skin Absorption: Skin absorption is a secondary concern to the continual destruction of tissue while the product is in contact with the skin.
- . Eye Contact: Extremely corrosive! This product causes corneal scarring and clouding. Glaucoma, cataracts and permanent blindness may occur.
- . Ingestion: Corrosive! This product causes severe burning and pain in the mouth, throat and abdomen. Vomiting, diarrhea and perforation of the esophagus and stomach lining may occur.

Other Health Effects: Corrosive effects on the skin and eyes may be delayed, and damage may occur without the sensation or onset of pain. Strict adherence to first aid measures following any exposure is essential.

May cause pulmonary oedema, fluorosis, exostoses, hypocalcemia, shock, central nervous system (CNS) depression, coma and death. CNS depression is characterized by headache, dizziness, drowsiness, nausea, vomiting and incoordination. Severe overexposures may lead to coma and possible death due to respiratory failure. Pulmonary oedema is the build-up of fluid in the lungs that might be fatal. Symptoms of pulmonary oedema, such as shortness of breath, may not appear until several hours after exposure and are aggravated by physical exertion. (4)

Fluoride is a bone seeker, and excessive amounts will produce weakening and degeneration of the bone structure. Chronic exposure may cause excess accumulation of fluorine (fluorosis) in the teeth and bones. Severe fluorosis in children weakens tooth enamel resulting in surface pitting. After prolonged high intake in adults bony changes occur characterized by hardening or abnormal density of bone (osteosclerosis), benign bony growths projecting outward from the surface of the bone (exostoses) and calcification of ligaments, tendons, and muscle attachments to bone. Ingestion and skin contact may cause an abnormal reduction of blood calcium (hypocalcemia) and kidney damage since fluorides precipitate calcium stored in the body. There may also be heart, asthma, nerve, intestinal and rheumatism problems. (1,3,4)

Brenntag Canada Inc.

BRENNTAG

MATERIAL SAFETY DATA SHEET

HYDROFLUOSILICIC ACID, 20 - 30 %

1. CHEMICAL PRODUCT AND COMPANY IDENTIFICATION

Brenntag Canada Inc.
43 Jutland Road.
Toronto, Ontario
M9E 2G6
(416) 259-8231

WHMIS Number: 00060388
Index: GCD1379/06A
Effective Date: 2006 January 12
Date of Revision: 2006 January 12
Website: <http://www.brenntag.ca>

EMERGENCY TELEPHONE NUMBERS (FOR EMERGENCIES INVOLVING CHEMICAL SPILLS OR RELEASE)

Toronto, ON (416) 226-6117	Montreal, QC (514) 861-1211	Winnipeg, MB (204) 943-8827
Edmonton, AB (780) 424-1754	Calgary, AB (403) 263-8660	Vancouver, BC (604) 685-5036

PRODUCT IDENTIFICATION

Product Name: Hydrofluosilicic Acid 20 - 30 %.
Chemical Name: Hydrofluosilicic Acid.
Synonyms: Fluosilicic Acid; Hexafluosilicic Acid; Hydrogen Hexafluosilicate;
Hydrosilicofluoric Acid; Silicofluoric Acid; Silicon Hexafluoride Dihydride; Sand Acid;
Fluorosilicic Acid.
Chemical Family: Inorganic Acid.
Molecular Formula: H_2SiF_6 .
Product Use: Glass manufacturing. Chemical intermediate. Laboratory reagent.
CAS #: 16961-83-4.
WHMIS Classification / Symbol: D-1B: Toxic (acute effects), E: Corrosive.



READ THE ENTIRE MSDS FOR THE COMPLETE HAZARD EVALUATION OF THIS PRODUCT.

2. HAZARDS IDENTIFICATION

EMERGENCY OVERVIEW: Corrosive! May be fatal if inhaled or swallowed. Causes severe skin and eye burns. Vapours are extremely irritating to eyes and respiratory tract. At elevated temperatures may cause irritation of the eyes and respiratory tract. High vapour concentrations may cause drowsiness. See "Other Health Effects" Section. Can decompose at high temperatures forming toxic gases. Contents may develop pressure on prolonged exposure to heat.

POTENTIAL HEALTH EFFECTS

- Inhalation:** Corrosive! Product may cause severe irritation of the nose, throat and respiratory tract. Repeated and/or prolonged exposures may cause productive cough, running nose, bronchopneumonia, pulmonary oedema (fluid build-up in lungs), and reduction of pulmonary function. Mist or spray may be irritating to the nose, throat and respiratory tract. See "Other Health Effects" Section.
- Skin Contact:** Corrosive! Burns can occur if not promptly removed. Concentrated solutions may cause pain and deep and severe burns to the skin. Prolonged and repeated exposure to dilute solutions often causes irritation, redness, pain and drying and cracking of the skin. Toxic effects may be delayed.

WATER FLUORIDATION IN ENGLAND LINKED TO HIGHER RATES OF UNDERACTIVE THYROID

Source: MedicalXpress.com | February 24th, 2015 | Provided by British Medical Journal

Location: United Kingdom, England

Water fluoridation above a certain level is linked to 30 per cent higher than expected rates of underactive thyroid (hypothyroidism) in England, suggests research published online in the *Journal of Epidemiology and Community Health*.

The findings prompt the researchers to call for a rethink of public health policy to fluoridate the water to protect the nation's tooth health.

In England, around 10 per cent of the population (6 million) live in areas with a naturally or artificially fluoridated supply of 1 mg fluoride per litre of drinking water.



Contents lists available at ScienceDirect

Environment International

journal homepage: www.elsevier.com/locate/envint



Full length article

Association of water fluoride and urinary fluoride concentrations with attention deficit hyperactivity disorder in Canadian youth

Julia K. Riddell^{a,*}, Ashley J. Malin^b, David Flora^a, Hugh McCague^c, Christine Till^a

^a Faculty of Health, York University, Ontario, Canada

^b Department of Environmental Medicine and Public Health, Icahn School of Medicine at Mount Sinai, New York, NY, United States

^c Institute for Social Research, York University, Ontario, Canada



ARTICLE INFO

Keywords:

Community water fluoridation
Urinary fluoride
Attention deficit hyperactivity disorder (ADHD)
Canadian Health Measures Survey (CHMS)

ABSTRACT

Background: Exposure to fluoride has been linked with increased prevalence of attention deficit hyperactivity disorder (ADHD) in the United States and symptoms of inattention in Mexican children. We examined the association between fluoride exposure and attention outcomes among youth living in Canada.

Method: We used cross-sectional data collected from youth 6 to 17 years of age from the Canadian Health Measures Survey (Cycles 2 and 3). Urinary fluoride concentration adjusted for specific gravity (UFSG) was available for 1877 participants. Water fluoride concentration measured in tap water samples was available for 980 participants. Community water fluoridation (CWF) status was determined by viewing reports on each city's website or contacting the water treatment plant. We used logistic regression to test the association between the three measures of fluoride exposure and ADHD diagnosis. Linear regression was used to examine the relationship between the three measures of fluoride exposure and the hyperactivity/inattention score on the Strengths and Difficulties Questionnaire (SDQ).

Results: UFSG did not significantly predict ADHD diagnosis or hyperactive/inattentive symptoms. A 1 mg/L increase in tap water fluoride level was associated with a 6.1 times higher odds of an ADHD diagnosis (95% CI = 1.60, 22.8). A significant interaction between age and tap water fluoride level ($p = .03$) indicated a stronger association between tap water fluoride and hyperactivity/inattention symptoms among older youth. A 1 mg/L increase in water fluoride level was associated with a 1.5 SDQ score increase (95% CI: 0.23, 2.68, $p = .02$) for youth at the 75th percentile of age (14 years old). Similarly, there was a significant interaction between age and CWF. At the 75th percentile of age (14 years old), those living in a fluoridated region had a 0.7

Community Water Fluoridation: *A Public Harm Policy*



*Evolving expert medical,
scientific, and legal opinion is
against CWF based on scientific
evidence of harm*

presented by:
Karen Favazza Spencer, M.A.
October 8, 2020
for Green Bay City Council



Blood is Thicker Than Water: Flaws in a National Toxicology Program Study

**Karen Favazza Spencer, M.A.
Hardy Limeback, B.Sc., Ph.D., D.D.S.**

Medical Hypotheses
Volume 121, December 2018, Pages 160-163
<https://doi.org/10.1016/j.mehy.2018.09.031>

Honest Broker

Analyst Role

- ☒ Digs for Data
- ☒ Documents Facts
- ☒ Determines Agendas
- ☒ Advises Decision Makers



Organized Bullying



KSpencer

I prefer learning science from actual science rather than from 1960s Peter Seller comedies. That the dental community and other fluoridationists bring up that old Cold War satire at every opportunity does make me wonder where they learn their science.

Science plus Legal Opinion

1. 2015 letter to Institute of Medicine from Erin Brockovich, American Academy of Environmental Medicine, et. al: <http://momsagainstfluoridation.org/erin-brockovich-and-signers-put-health-agencies-notice-april-2015>
2. 2014 legal analysis by Prof. Rita Barnett-Rose: http://works.bepress.com/rita_barnett/3/
3. 2014 Peel Canada legal memo and scientific affidavit: <http://momsagainstfluoridation.org/sites/default/files/Fluoridation-Legal-Opinion-June-24-14.pdf>

Like Reply



Steve Slott

a

Jun 14, 2015

Like Reply



DrJohnnyJohnson

Who advocates against the Proven Safe and Effective Public Health Measure of Community Water Fluoridation?

Apr 5, 2015

- a. Conspiracy Theorists....."ooh, follow the money; ooh, The Commies are trying to take over the U.S.; ooh, Hitler used it in the Concentration Camps to dumb down the Jews; ooh, we're having our rights taken away from us by Big Brother....Just follow the Money"
- b. Fear Mongers: "It causes Autism, IQ, Thyroid, In-grown toenails...."
- c. People who don't like the financially disadvantaged: "Why should I have to drink it? If they want it, they can get it from a fluoride pill; a tanker of hydrofluorosilicic acid (yes J.Wille, that's your all time favorite); yada, yada, yada.



Steven Slott

Wholewheat

Oh, gee, yet another uninformed antfluoridationist chimes in with a load of hogwash. Tell you what, WW, why don't you provide valid, peer-reviewed scientific evidence of any "dangers" of optimal level fluoride?

Your inevitable inability to do so will be taken as your admission that you are intentionally seeking to mislead the citizens of your community, to the detriment of the health and well-being of everyone.

Steven D. Slott, DDS

Communications Officer

American Fluoridation Society

June 2017

Deceptive Percentages v. Actual Data

Figure 1

Tooth decay in fluoridated (F), partially fluoridated (PF), and non-fluoridated (NF) areas: Permanent Teeth.

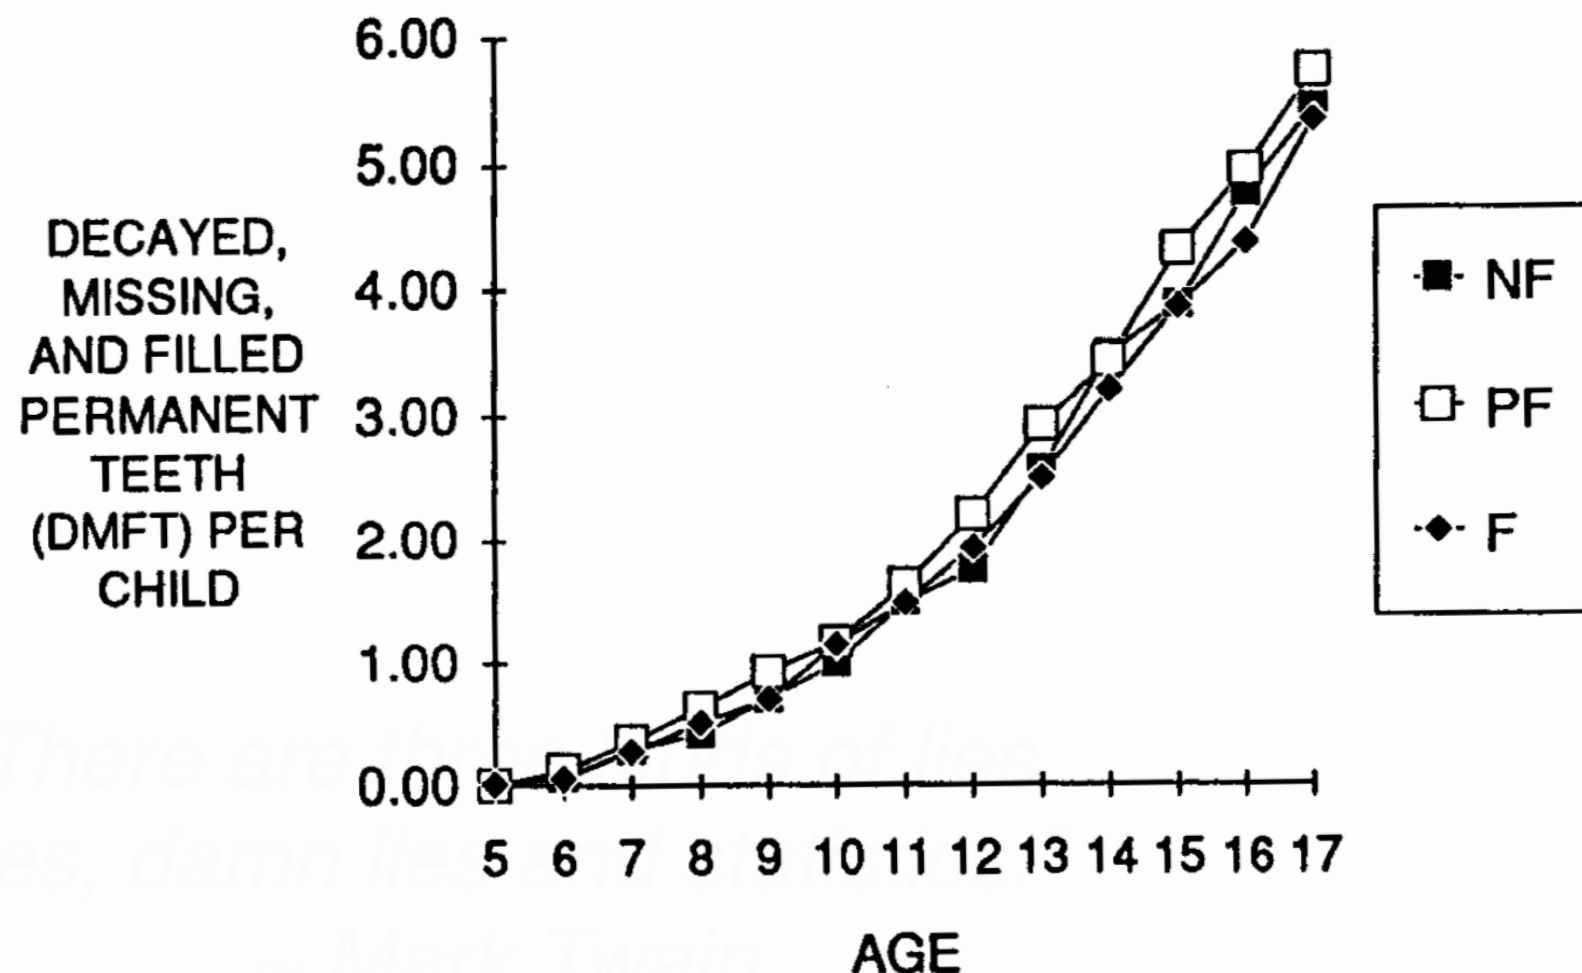


Table 2

Average-age-adjusted DMFT rates for 39,207 U.S. schoolchildren and 17,336 life-long resident schoolchildren in 84 areas throughout the United States. Standard deviations are given in parentheses.

Source: Water Fluoridation & Tooth Decay: Results from the 1986-1987 National Survey of U.S. Children. John A. Yiamouyiannis. Fluoride. Vol 23. No 2. April 1990.

Zealous Advocacy

Suspect Science

Calgary Study: "...Some of the coverage was positive and accurate, but in other cases the study findings were mis-reported and the conclusions overstated; for example, suggesting that 'cavities spiked since fluoridation was stopped'. There was no spike but rather a gradual increase, and the trend observed was **not** since fluoridation was stopped, but rather over a time period during which cessation occurred: 2004/05 to 2013/14 (cessation occurred in 2011)." - Lindsay McLaren, PhD on (Fall 2017 in [MOSAIC](#))

Why Juneau AK Medicaid study failed to show effect of fluoridation cessation

- only 2 time points chosen; before (2003) and after (2012) the year fluoridation ended (2006)
- almost a decade between points: too long (anything could have happened)
- year to year variation was not known –the increase seen could have occurred during fluoridation
- 6 yrs of fluoridation cessation did not affect > 7 yr olds. That was plenty of time to see an effect
- other explanations:
 - dentists were NOT blinded to fluoridation status and could have treated more aggressively because fluoridation halted
 - dentists could have been maximizing dental treatment in Medicaid patients to maintain income and Medicaid reimbursement could have increased
 - decline in oral home care in the younger children (older children not affected)
 - worsening of sugar abuse (this seems to be worldwide trend)
 - there could have been more Medicaid fraud (it happened in Anchorage)

Critique by Dr. Hardy Limeback BSc, DDS, PhD
December 2018 on Meyer et al. 2018

Calgary Quiz: Cessation Study (McLaren et al. 2016)
Choose the best answer for each problem

- a) cherry picked data
- b) scientific fraud
- c) flawed study design
- d) author bias and scientific advocacy
- e) all of the above

Problem 1: Study compares data from 2004/05 to 2013/14 to claim that dental decay increased after fluoridation ended, although fluoridation ended in 2011 and a comparison of data from 2004/05 to 2009/10, the year before fluoridation ended, shows that most of the increased decay was before fluoridation ended.

Problem 2: The number of primary teeth examined in the 2004/05 sample was quite unequal, 599 for Calgary and 6,445 for Edmonton.

Problem 3: Study omits data that showed a decrease of cavities in permanent teeth for the children in the no-fluoride community and instead mentions "non-significant" trend towards increase in a subset of that data.

Problem 4: Study advocates for an optional medical intervention affecting millions, ignoring many larger studies of longer duration with different conclusions as well as multiple studies proving harm.

Problem 5: Study author was a proponent of fluoridation who fought removal. Study featured in near identical articles in multiple Canadian newspapers the day it was published.

Evolving Medical Opinion

Opposes CWF as Harmful

ADA shrinking CWF “endorsers” list

COMPENDIUM

National and International Organizations That Recognize the Public Health Benefits of Community Water Fluoridation for Preventing Dental Decay

Academy of Dentistry International
Academy of General Dentistry
Academy for Sports Dentistry

Alzheimer's Association

America's Health Insurance Plans
American Academy of Family Physicians
American Academy of Nurse Practitioners
American Academy of Oral and Maxillofacial Pathology
American Academy of Orthopaedic Surgeons
American Academy of Pediatrics
American Academy of Pediatric Dentistry
American Academy of Periodontology
American Academy of Physician Assistants
American Association for Community Dental Programs
American Association for Dental Research
American Association for Health Education
American Association for the Advancement of Science
American Association of Endodontists
American Association of Oral and Maxillofacial Surgeons
American Association of Orthodontists
American Association of Public Health Dentistry
American Association of Women Dentists
American Cancer Society
American College of Dentists
American College of Physicians–American Society of Internal Medicine
American College of Preventive Medicine
American College of Prosthodontists
American Council on Science and Health
American Dental Assistants Association
American Dental Association
American Dental Education Association
American Dental Hygienists' Association
American Dietetic Association
American Federation of Labor and Congress of Industrial Organizations
American Hospital Association
American Legislative Exchange Council
American Medical Association
American Nurses Association
American Osteopathic Association
American Pharmacists Association
American Public Health Association
American School Health Association
American Society for Clinical Nutrition
American Society for Nutritional Sciences
American Student Dental Association

American Veterinary Medical Association

American Water Works Association
Association for Academic Health Centers
Association of American Medical Colleges
Association of Clinicians for the Underserved
Association of Maternal and Child Health Programs
Association of State and Territorial Dental Directors

Association of State and Territorial Health Officials
Association of State and Territorial Public Health Nutrition Directors
British Fluoridation Society
Canadian Dental Association
Canadian Dental Hygienists Association
Canadian Medical Association
Canadian Nurses Association
Canadian Paediatric Society
Canadian Public Health Association
Child Welfare League of America
Children's Dental Health Project
Chocolate Manufacturers Association
Consumer Federation of America
Council of State and Territorial Epidemiologists
Delta Dental Plans Association
FDI World Dental Federation
Federation of American Hospitals
Hispanic Dental Association
Indian Dental Association (U.S.A.)
Institute of Medicine
International Association for Dental Research
International Association for Orthodontics
International College of Dentists
March of Dimes Birth Defects Foundation
National Association of Community Health Centers
National Association of County and City Health Officials
National Association of Dental Assistants
National Association of Local Boards of Health

National Association of Social Workers

National Confectioners Association
National Council Against Health Fraud
National Dental Assistants Association
National Dental Association
National Dental Hygienists' Association

National Down Syndrome Congress


National Down Syndrome Society

National Eating Disorders Association
National Foundation of Dentistry for the Handicapped
National Head Start Association
National Health Law Program
National Healthy Mothers, Healthy Babies Coalition

National Infertility Foundation

Oral Health America
Robert Wood Johnson Foundation
Society for Public Health Education
Society of American Indian Dentists
Special Care Dentistry
Academy of Dentistry for Persons with Disabilities
American Association of Hospital Dentists
American Society for Geriatric Dentistry
The Children's Health Fund
The Dental Health Foundation (of California)
U.S. Department of Defense
U.S. Department of Veterans Affairs
U.S. Public Health Service
Centers for Disease Control and Prevention (CDC)
National Institute of Dental and Craniofacial Research (NIDCR)
World Federation of Orthodontists
World Health Organization

The list above was current at the time Fluoridation Facts went to press. As organizations and entities continue to be added to the Compendium, the most current Compendium can be viewed on ADA.org at <http://www.ada.org/goto/ffcompendium>.
Permission is hereby granted to reproduce and distribute this Fluoridation Facts Compendium in its entirety, without modification. To request any other copyright permission please contact the American Dental Association at 1-312-440-2879.

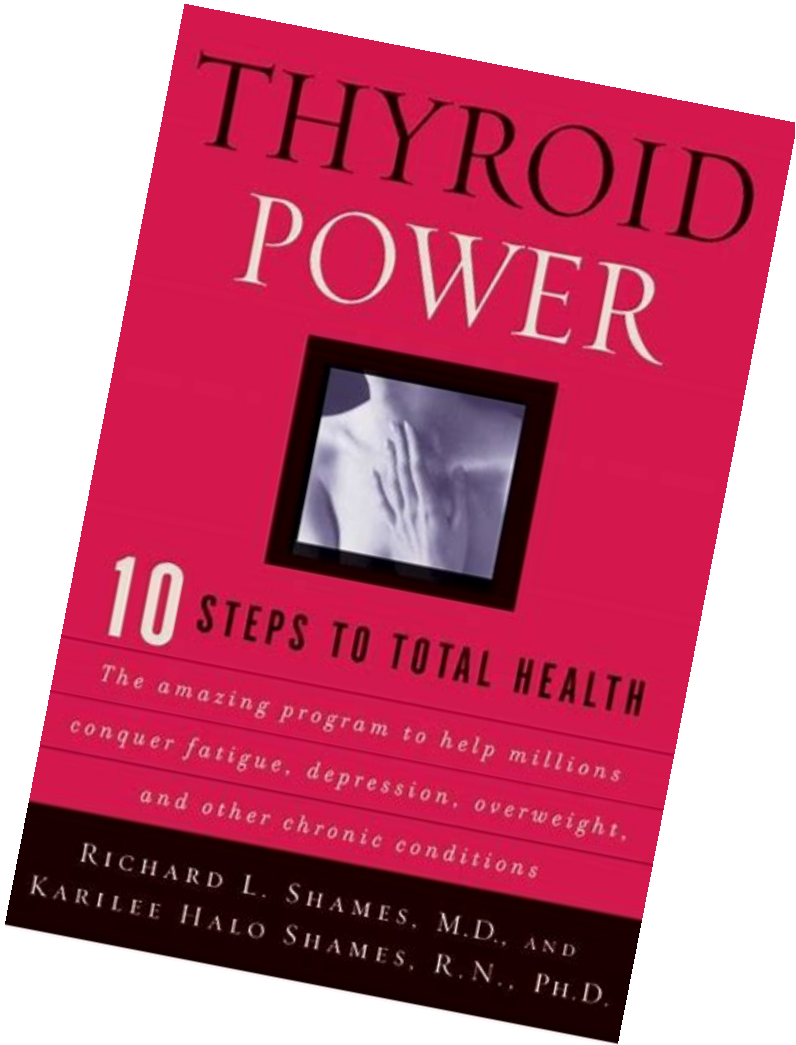


NTP Confirmation

Fluoride exposure can harm brains


“NTP’s conclusion that fluoride is *presumed to be a cognitive neurodevelopmental hazard to humans* is based on consistent evidence from 26 lower risk-of-bias studies that evaluated fluoride exposure and effects on children’s IQ and other cognitive effects.” - *National Toxicology Program “Systematic Review of Fluoride Exposure and Neurodevelopmental and Cognitive Health Effects”* (Sept 16, 2020)

“A few studies also support the possibility of **heightened sensitivities to the detrimental cognitive effects of fluoride exposures in individuals** with certain polymorphisms in dopamine receptor D2, or catechol-O-methyltransferase (Cui *et al.* 2018, Zhang *et al.* 2015b), impacting dopamine catabolism and receptor sensitivity. Differential exposures to fluoride and **genetic susceptibilities of children to fluoride** appear to warrant further research.” - *National Toxicology Program “Systematic Review of Fluoride Exposure and Neurodevelopmental and Cognitive Health Effects”* (Sept 16, 2020)

“based on scientific judgement as to the **robustness** of the **body of evidence** that supports moderate confidence in the human data and consideration of the potential impact of additional studies” - NTP 2019

 


Known

 


Presumed



Suspected

 

Not classifiable

 

Not identified

Public Harm Policy

Medical assault on vulnerable consumers

It would be a crime if you didn't stop fluoridation now and realized in a few years that your delay caused permanent harm to the brains and bodies of your constituents.

Karen Favazza Spencer

Gloucester, MA

Follow me on [Twitter](#)

Subscribe on [YouTube](#)

Publications with Citations:

2019 [We Too Letter](#)

2018 [Published Study](#)

2018 [Summary of Harm](#)

2016 [Appeal to Governors](#)

More power to you if fluoridation doesn't bother you, but not the power to assume it's safe for your neighbor with kidney disease, his pregnant wife or their diabetic daughter!

Fluoridation is Assault

Medical procedure without individual informed consent is assault. Municipal fluoridation is the distribution of a drug - a patently immoral and illegal medical procedure.

Many consumers have conditions that are worsened by fluoride exposure. Others may have statuses that make fluoridation ill-advised, i.e. pregnant women for whom fluoride consumption is associated with increased risks of pre-term birth and cognitive-behavioral effects in offspring and the elderly for whom fluoride consumption is associated with increased risks of neurological disorders and arthritis.

Community Water Fluoridation: A Public Harm Policy

Testimony to Green Bay, WI City Council

My name is Karen Favazza Spencer. I live in Gloucester MA. I am an analyst and co-author of a [peer-reviewed paper](#) concerning fluoride science and the political impact of zealous advocates who influence the public, politicians and government agencies. ([You Tube version](#))

Prior to my fluoridation activism, I was an analyst and project manager in Corporate America where my job involved digging for data, documenting facts, and determining stakeholder agendas. I served as an **honest broker** to decision makers.

When I first became involved because of my own health which was worsened by this 'public health' program, I was unaware of deceptive pro-fluoridation lobbying.

I was shocked when Johnny Johnson from Florida and Steven Slott from North Carolina along with other proponents showed up on my city paper where they aggressively denigrated locals who opposed fluoridation.

(See my story with citations here: <http://fluoridealert.org/wp-content/uploads/SalemState2016.09.07.pdf>)

Although it is necessary to acknowledge fluoridationist propaganda, it is exhausting. Let me just point to a few items.

1. When fluoridationists insist that fluoridation reduces cavities by 25%, that is a disingenuous misrepresentation that originated in a 1980s follow up to the New York state fluoridation trials. When researchers looked at ~1,500 children, they found absolutely no difference in cavities in the 5th graders, 4th graders, 3rd graders, or 2nd graders. In the first grade, researchers found no difference except among the handful of the poorest children - an average of 2 cavities in the unfluoridated group and one and a half cavities in the fluoridated group. A half cavity difference in just a **handful** of kids out of 1,500.
* 25% of 2 cavities = a half cavity in **just** the lowest SES & youngest group, a misleading "scientific artifact"
(See <http://www.slweb.org/NIDR.html> and http://www.nofluoride.com/Chemical_&_Engr_News.cfm and http://www.fluorideresearch.org/232/files/FJ1990_v23_n2_p055-067.pdf)
2. Most science finds cavity reduction is between insignificant & imaginary, but pro-fluoridation studies use flawed design, false logic, and manipulated data to misrepresent fact. Most recently, the Calgary and Juneau studies were further corrupted by the media. But this isn't about cavities or fake news. (See <http://onlinelibrary.wiley.com/doi/10.1111/cdoe.12329/abstract>)
3. Many thyroid doctors and kidney doctors have long advised their patients avoid fluoridated water. In recent years, many pediatricians and obstetricians began advising the same to pregnant women and mothers of bottle fed infants.
4. Many organizations have quietly asked the ADA to remove their name from the list of endorsers, including the Alzheimers Association in 2019.

The National Toxicology Program wrote in September that studies suggest that due to genetics, **some people have heightened sensitivities to the adverse effects of fluoride**. My experience with fluoride illnesses, some of which are shared by others in my extended Italian family, is supportive of that science.

I believe Johnny Johnson said it would be a shame if you stopped fluoridation and regretted it in ten years. Let me say, it would be a **crime** if you didn't stop fluoridation now and realized in a few years that your delay caused permanent harm to the brains and bodies of your constituents.

The Neurotoxic Risks of Fluoride **Far outweigh any Benefit to Teeth**

Paul Connett, PhD

Director, Fluoride Action Network

Fluoride**ALERT**.org

GREEN BAY, Wisconsin

Oct 8, 2020

My name is Paul Connett

- I reside in Binghamton, NY
- I am a retired professor of chemistry, who specialized in environmental chemistry and toxicology.
- I have spent the last 24 years researching fluoride's toxicity

- Water fluoridation has NEVER been SCIENCE-based - it is "Authority-based" or "Belief in Authority-Based."
- Saying that fluoridation is "safe and effective" over and over again doesn't make it so!

I will argue-

- That the evidence that Fluoride poses a RISK to the fetal and infant BRAIN is far stronger –and more significant from a public health point of view - than any evidence that ingesting fluoride BENEFITS teeth

It cannot be denied

- That there has never been a single **Randomized Control Trial** to demonstrate that swallowing fluoride lowers tooth decay
- There have been 70 RCTs demonstrating that **fluoridated toothpaste** lowers tooth decay

It cannot be denied

The vast majority of countries worldwide do NOT fluoridate their water supplies

And yet according to WHO figures there is little to no difference in tooth decay among 12 –year-olds between fluoridated and non-fluoridated countries

Undeniable facts

- The placental membrane does not protect the fetus from fluoride –
- **RESULT:** the highest dosage of fluoride (mg/kg bodyweight/ day) goes to the fetus –
- The blood brain barrier is not fully protective until 6 months of age –
- The next highest dosage goes to the bottle-fed infant

**The level of fluoride in Mothers' milk
is 0.004 ppm (NRC, 2006, p.40)**



**The level of fluoride in Mothers' milk
is 0.004 ppm (NRC, 2006, p.40)**



**In effect, mothers' milk protects
the infant from fluoride exposure**

Water fluoridation removes that protection when babies are bottle-fed



Range of F in USA, 0.7 – 1.2 ppm
= 175 - 300 x level in mothers' milk

Between 1990 and 2017

- Many animal and human studies showed that fluoride had the potential to damage the brain
- BUT the bombshells have come since 2017

SINCE 2017

Two Rigorous NIH funded studies

- SHOWED that Fluoride exposure to women during pregnancy is associated with IQ loss in offspring (Bashash, 2017 and Green, 2019)

In 2020 Another Rigorous NIH
funded study showed

Children who were Bottle-fed as
babies in **fluoridated communities**
in **Canada** had lower IQ than
children who were Bottle-fed in **non-**
fluoridated communities (Till,
2020) (a **9 IQ point difference**)

Conclusion

Even if a very small benefit to teeth accrues during fetal or infant development, it would be a VERY POOR public health policy to seek such a benefit at the expense of damaging the fetal and infant brain.

These IQ studies are being reviewed in two different arena

- 1) In a systematic Review conducted by the US National Toxicology Program (NTP)
- 2) In US Federal Court in TSCA lawsuit brought against US EPA by the Fluoirde Action Network and others

Until these reviews are complete

- 1) It would be wise to put a moratorium on any further fluoridation in Green Bay.

More details on Key Studies

www.FluorideALERT.org



 NEW VISITORS

 TAKE ACTION

 RESEARCHERS

[JOIN US](#) [DONATE](#)

[Issues](#)

[FAN.tv](#)

[F.A.Q.](#)

[News](#)

[About FAN](#)

Google Custom Search



TRENDING TOPICS

1 2 3 4 5 6 7 8 9 10

[LEARN MORE](#)

FLUORIDE & IQ - THE 63 STUDIES

FAN has described each study

STUDIES FINDING ASSOCIATION BETWEEN FLUORIDE & REDUCED IQ:

IQ Study #64 (Till 2019)

Citation:	Till C, Green R, Flora D, Hornung R, Martinez-Miller EA, Blazer M, Farmus L, Ayotte P, Muckle G, Lanphear B. (2019). Fluoride exposue from infant formula and child IQ in a Canadian birth cohort. <i>Environment International</i> 134:105315.
Location of Study:	In fluoridated and non-fluoridated cities in Canada.
Size of Study:	398 mother-child pairs
Age of Subjects:	Fetus and Infants up to 3-4 year-olds
Source of Fluoride:	Fluoride in drinking water for (1) Fetal fluoride exposure and (2) breast-fed versus formula-fed from both fluoridated and non-fluoridated cities.

Key Papers on Fluoride & Neurotoxicity

IQ studies

- 1) Xiang 2003**
- 2) Choi 2012 (review)**
- 3) Bashash 2017**
- 4) Green 2019**
- 5) Till 2020**

Key Papers on Fluoride & Neurotoxicity

ADHD studies

1. Malin 2015
2. Bashash 2018
3. Riddell 2019

Bashash 2017

The Bashash et al., 2017 study



Current Issue

Articles

Collections

Authors

EHP 中文版

Career Opportunities

E-Mail

RESEARCH

SEPTEMBER 2017 | VOLUME 125 | ISSUE 9



Environ Health Perspect; DOI:10.1289/EHP655

Prenatal Fluoride Exposure and Cognitive Outcomes in Children at 4 and 6–12 Years of Age in Mexico

Morteza Bashash,¹ Deena Thomas,² Howard Hu,¹ E. Angeles Martinez-Mier,³ Brisa N. Sanchez,² Niladri Basu,⁴ Karen E. Peterson,^{2,5,6} Adrienne S. Ettinger,² Robert Wright,⁷ Zhenzhen Zhang,² Yun Liu,² Lourdes Schnaas,⁸ Adriana Mercado-Garcia,⁹ Martha María Téllez-Rojo,⁹ and Mauricio Hernández-Avila⁹

Bashash, 2017

- This was a 12-year multi-million dollar study – funded by EPA, NIH and NIEHS.
- Authors came from many prestigious institutions (e.g. Universities of Toronto, McGill, Harvard, Indiana, Michigan, Mount Sinai and more)

Bashash, 2017

- Examined approximately 300 mother-offspring pairs.
- Both exposure and outcomes were determined on an individual basis.
- The mothers' exposure to fluoride during pregnancy was determined via analysis of their urine (a measure of total fluoride exposure regardless of source).

Bashash 2017

Many potential confounders adjusted for:

Child characteristics:

1. gestational age
2. weight at birth
3. sex
4. parity (being the first child)
5. age at outcome measurement

Maternal characteristics:

6. smoking history (ever smoked vs. nonsmoker)
7. marital status (married vs. others)
8. age at delivery
9. maternal IQ
10. education,
11. cohort (Cohort 3-Ca, Cohort 3- placebo and Cohort 2A)
12. **HOME score**
13. child's urine F at outcome assessment
14. SES (Socio-Economic Status)
15. maternal bone lead
16. maternal blood mercury
17. calcium supplement

Excluded from study if:

18. history of psychiatric disorders
19. high-risk pregnancies
20. gestational diabetes

reported current use of:

21. daily alcohol
22. illegal drugs
23. continuous prescription drugs


were diagnosed with:

24. preeclampsia
25. renal disease
26. circulatory diseases
27. hypertension
28. seizures during the index pregnancy

The study results

- The IQ of the women's children was measured at age 4 and again at 6-12 years
- For every 1 mg/L increase in the mother's urine F level the children lost an average of *5-6 IQ points*, a very large effect.

Relationship between fluoride and IQ found in new study (Bashash et al. 2017)

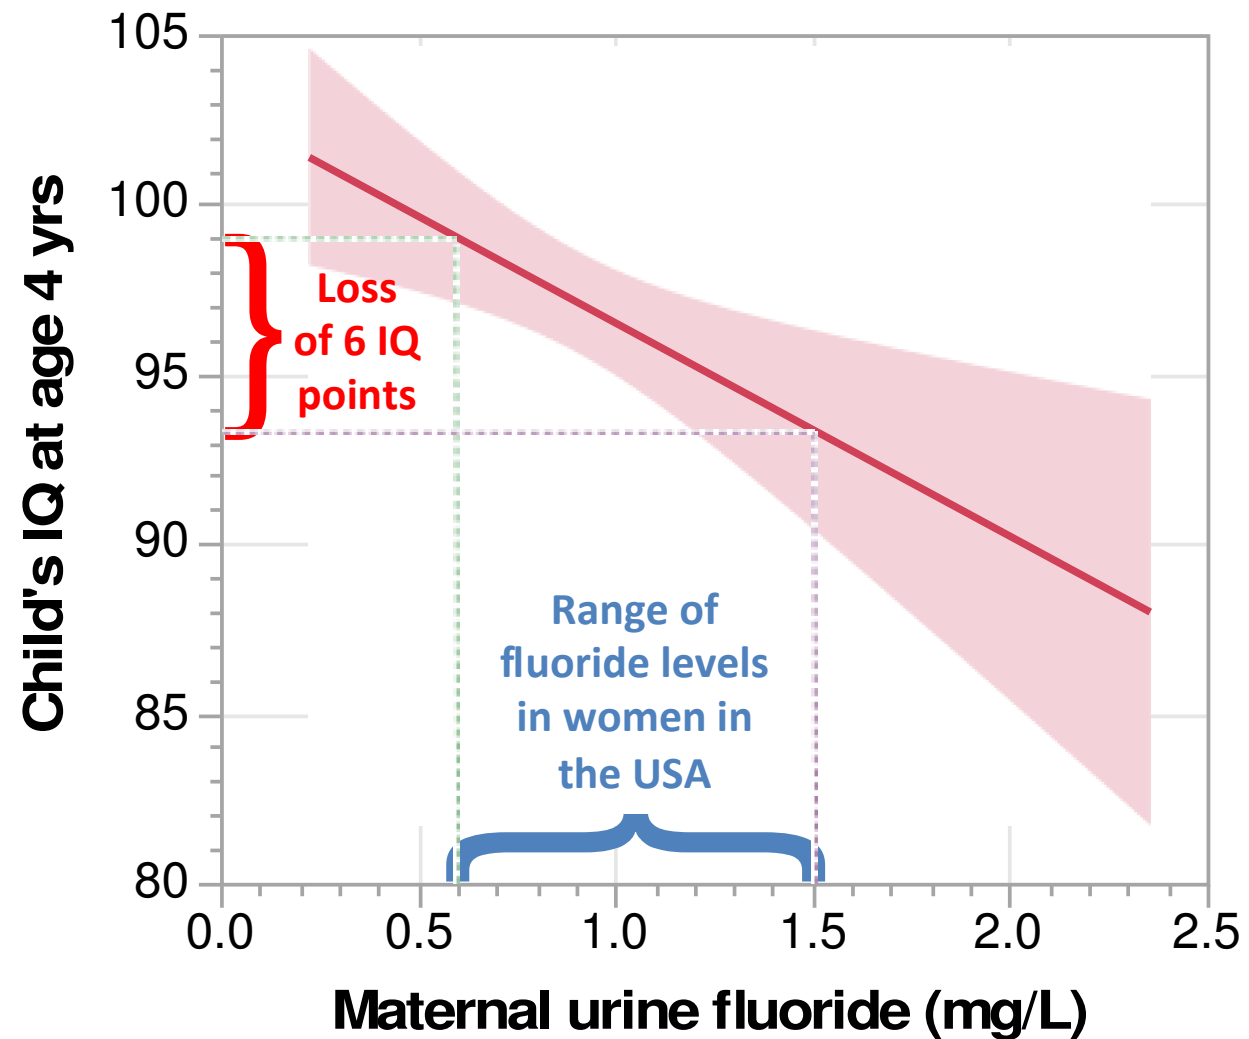

Bashash 2017

“Conclusion

In this study, higher levels of maternal urinary fluoride during pregnancy (a proxy for prenatal fluoride exposure) **that are in the range of levels of exposure in other general population samples of pregnant women as well as nonpregnant adults** were associated with lower scores on tests of cognitive function in the offspring at 4 and 6-12 y old.”

The American Dental Association's (ADA) response to this study

American Dental Association Response to Study Regarding Fluoride Intake in Mexico.
September 19.

The American Dental Association (ADA) examined a study in Environmental Health Perspectives based on fluoride intake in Mexico, and concludes the findings are not applicable to the U.S. The ADA continues to endorse fluoridation of public water as the most effective public health measure to prevent tooth decay...

Dr. Howard Hu (Toronto U.)



What the principle author of the study said:

... [The article quotes the lead investigator of the study, Dr Howard Hu:] "This is a very rigorous epidemiology study. You just can't deny it. It's directly related to whether fluoride is a risk for the neurodevelopment of children. So, to say it has no relevance to the folks in the U.S. seems disingenuous."

Green 2019

Green 2019

High quality, mother-offspring longitudinal cohort study; Canada.

Research

JAMA Pediatrics | [Original Investigation](#)


Association Between Maternal Fluoride Exposure During Pregnancy and IQ Scores in Offspring in Canada

Rivka Green, MA; Bruce Lanphear, MD; Richard Hornung, PhD; David Flora, PhD; E. Angeles Martinez-Mier, DDS; Raichel Neufeld, BA; Pierre Ayotte, PhD; Gina Muckle, PhD; Christine Till, PhD

Green 2019

- Second NIH-funded study of F developmental neurotoxicity.
- Found large, statistically significant effects on IQ.
- Average IQ loss of 4.5 points in **boys** for each 1 mg/L increase in mother's urine.

F and IQ

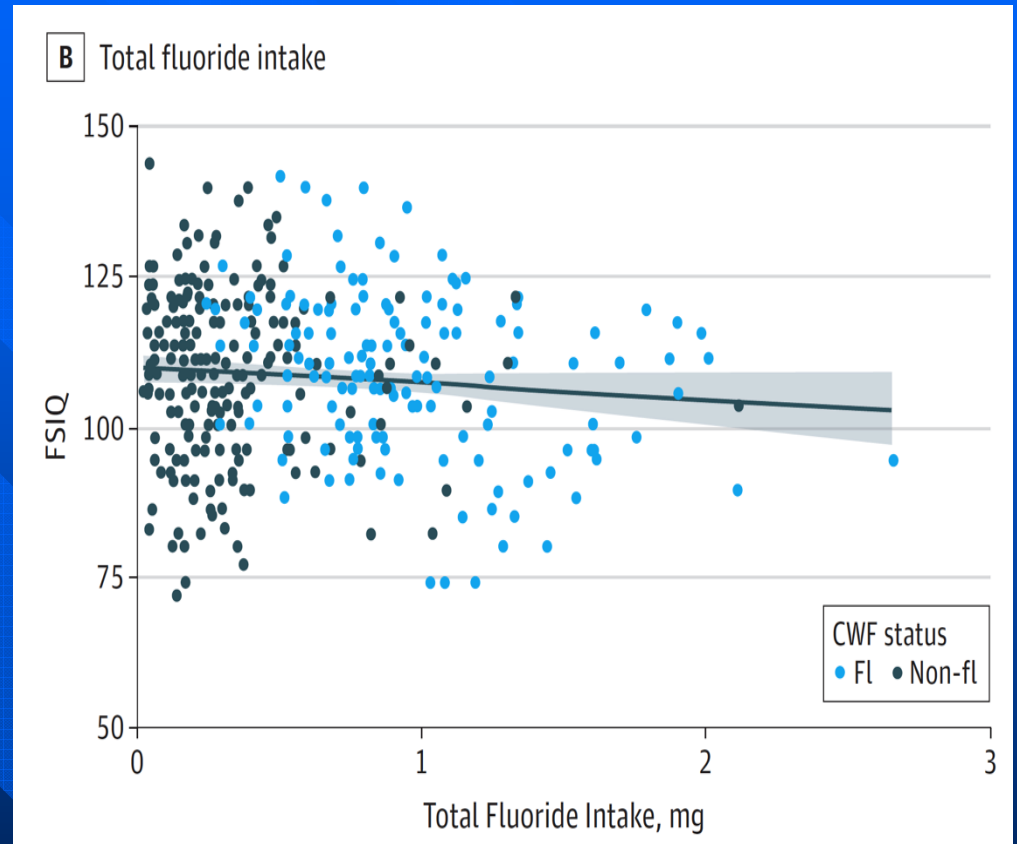

- Average IQ loss of 3.7 points for each 1 mg/day increase in mother's F ingestion.

Green, 2019:

***JAMA* Editor's Podcast**



Frederick P. Rivara, MD, MPH
Editor, *JAMA Networks Open*




Dimitri A. Christakis, MD, MPH
Editor, *JAMA Pediatrics*

F neurotoxicity


Editor's advice: Pregnant mothers should avoid fluoridated water




IQ and population

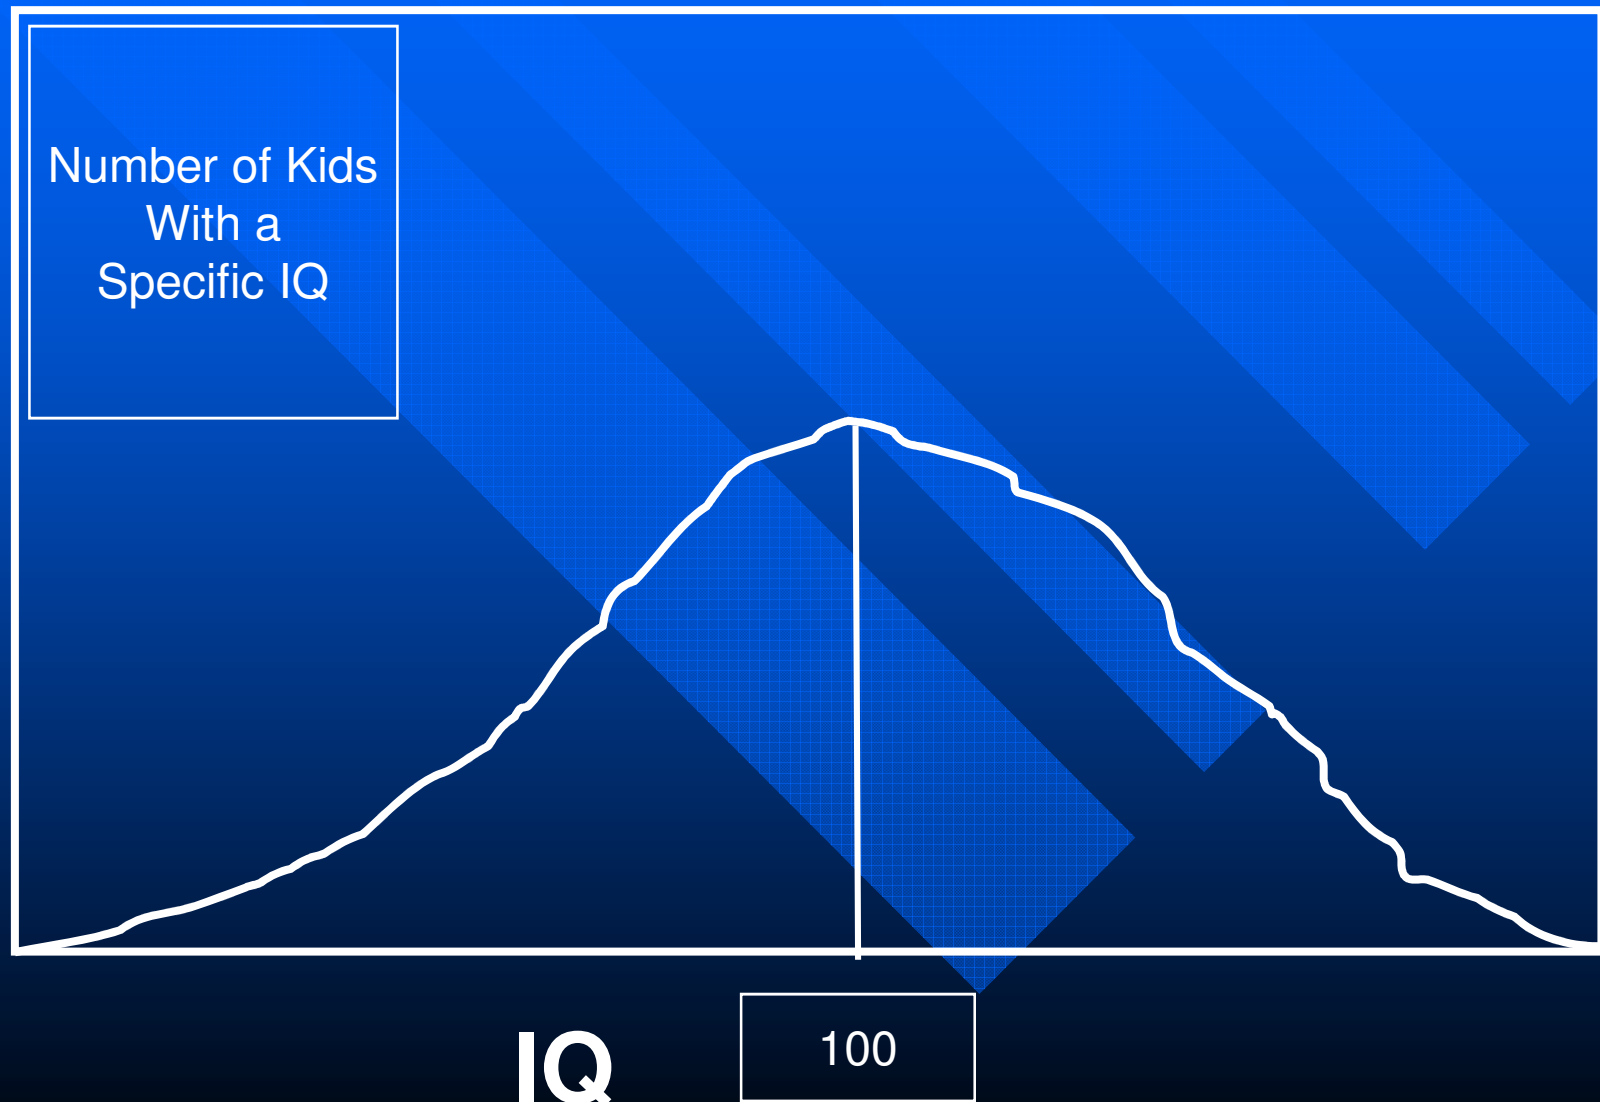


IQ and population

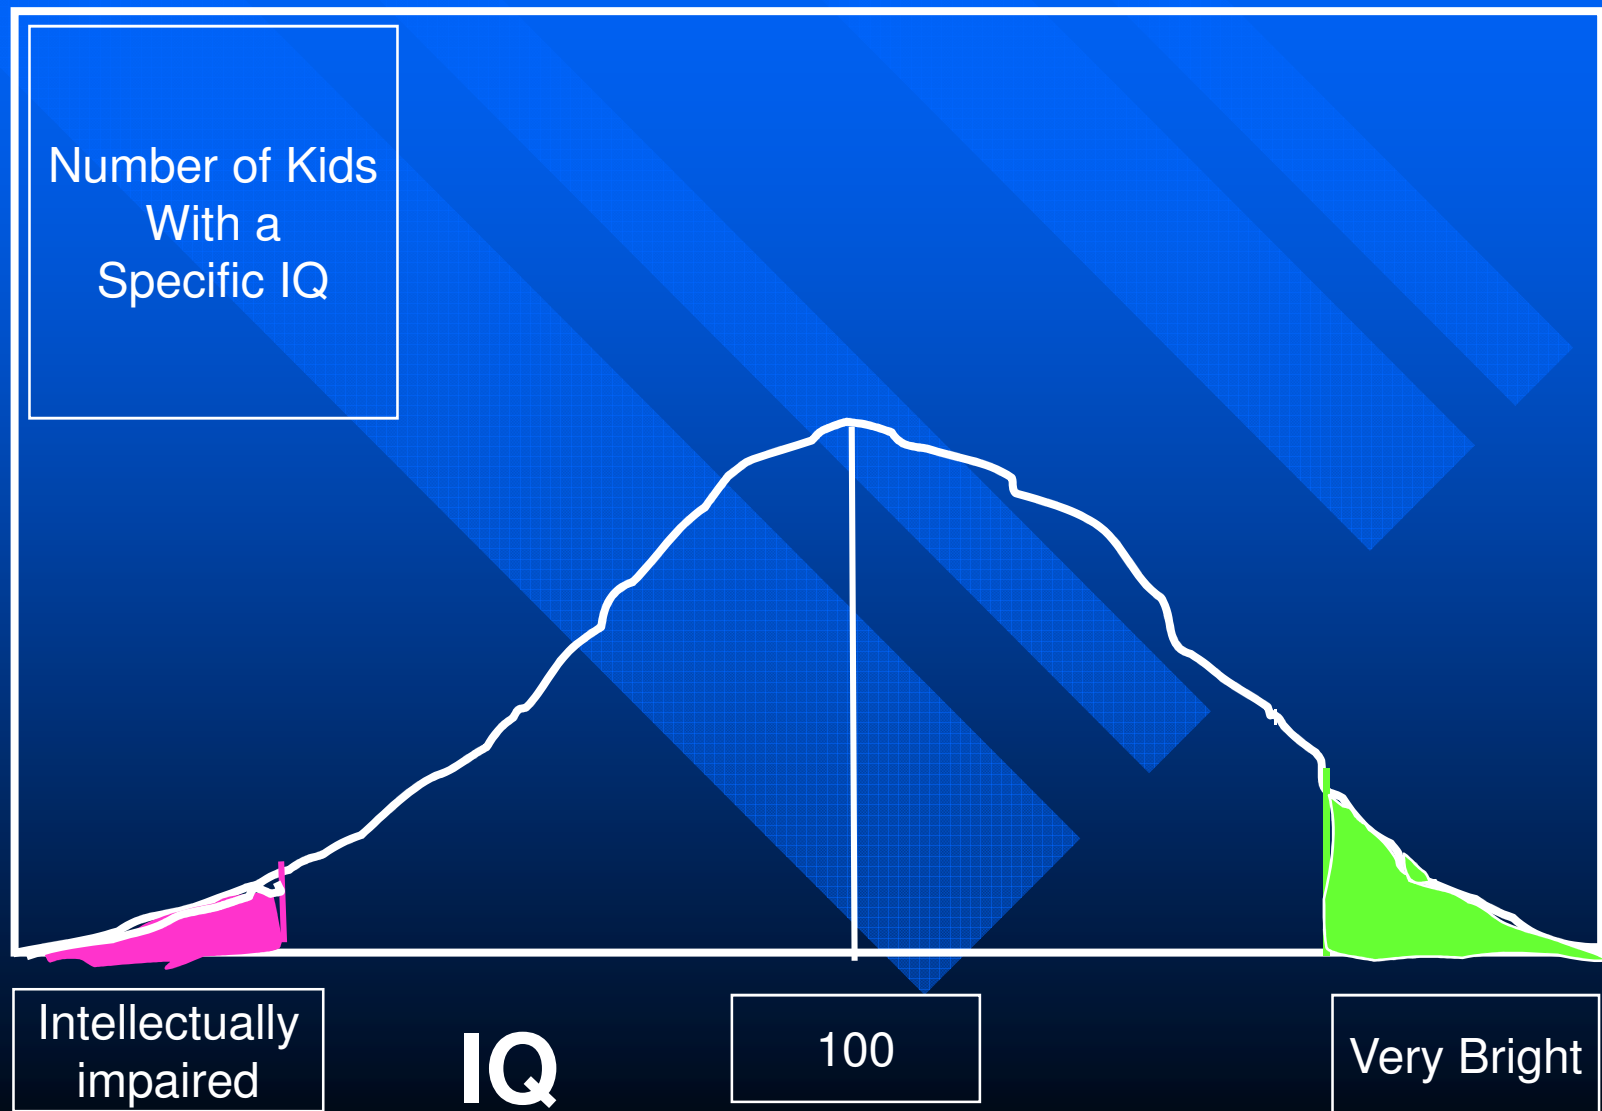

IQ and population

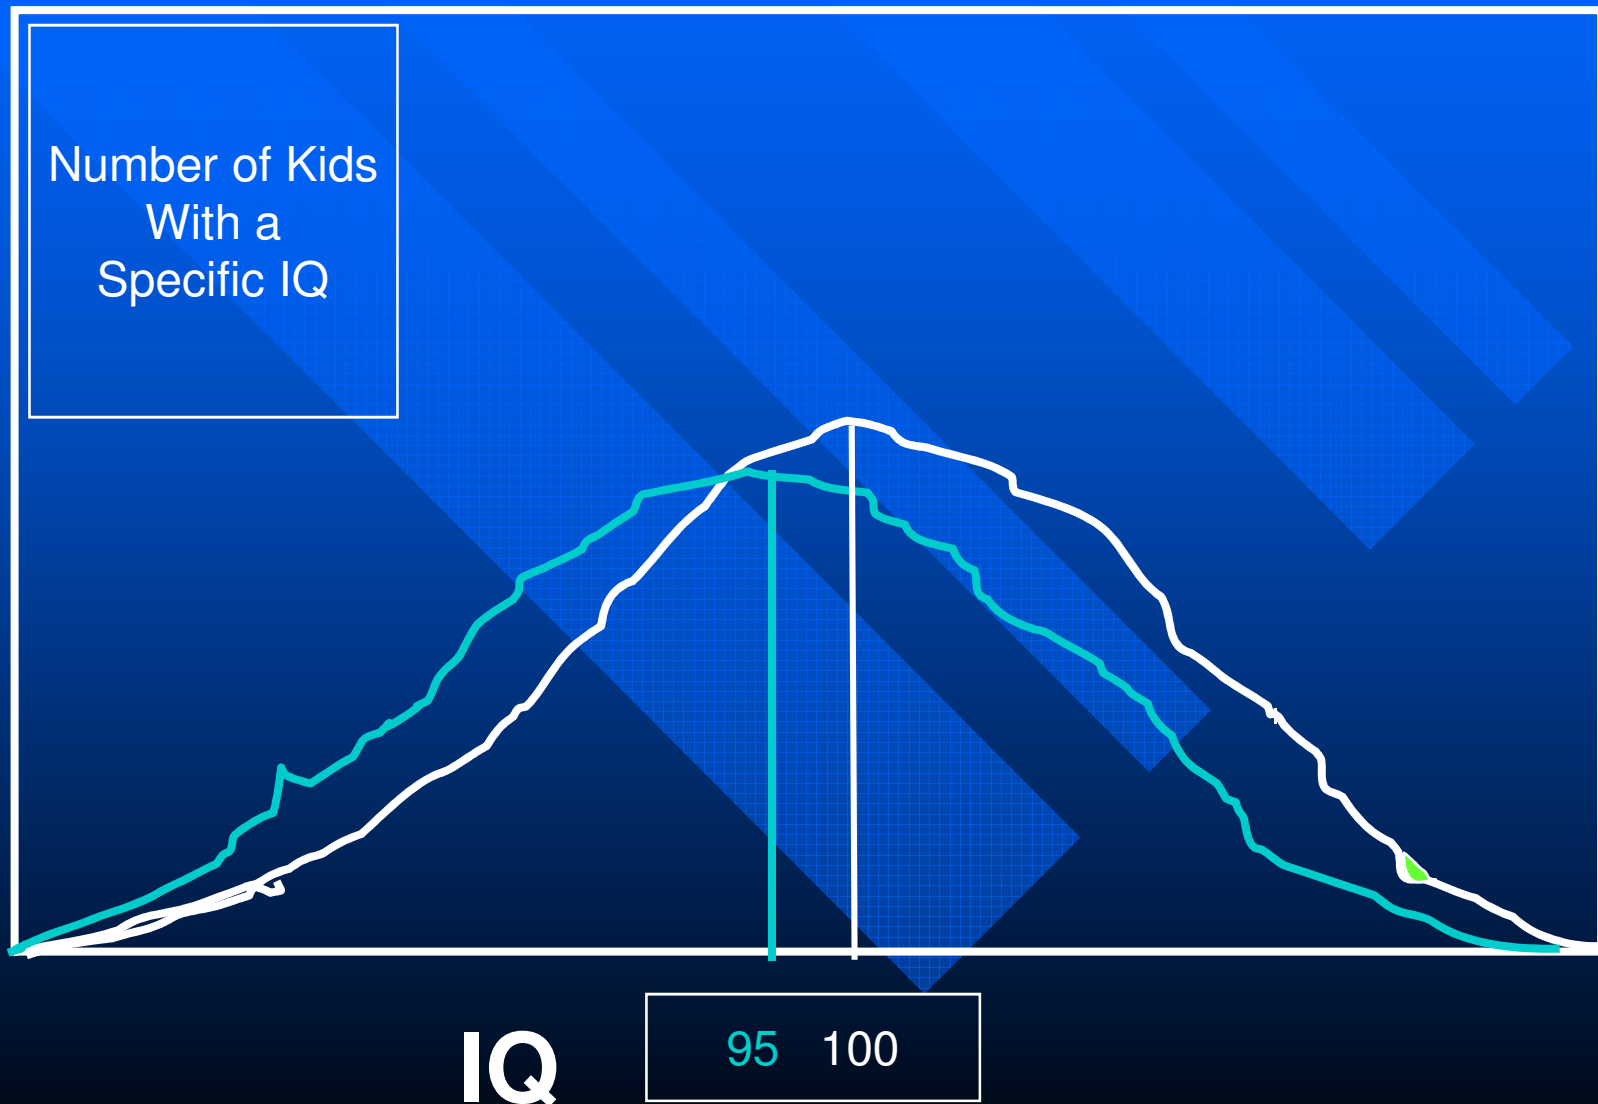

IQ and population

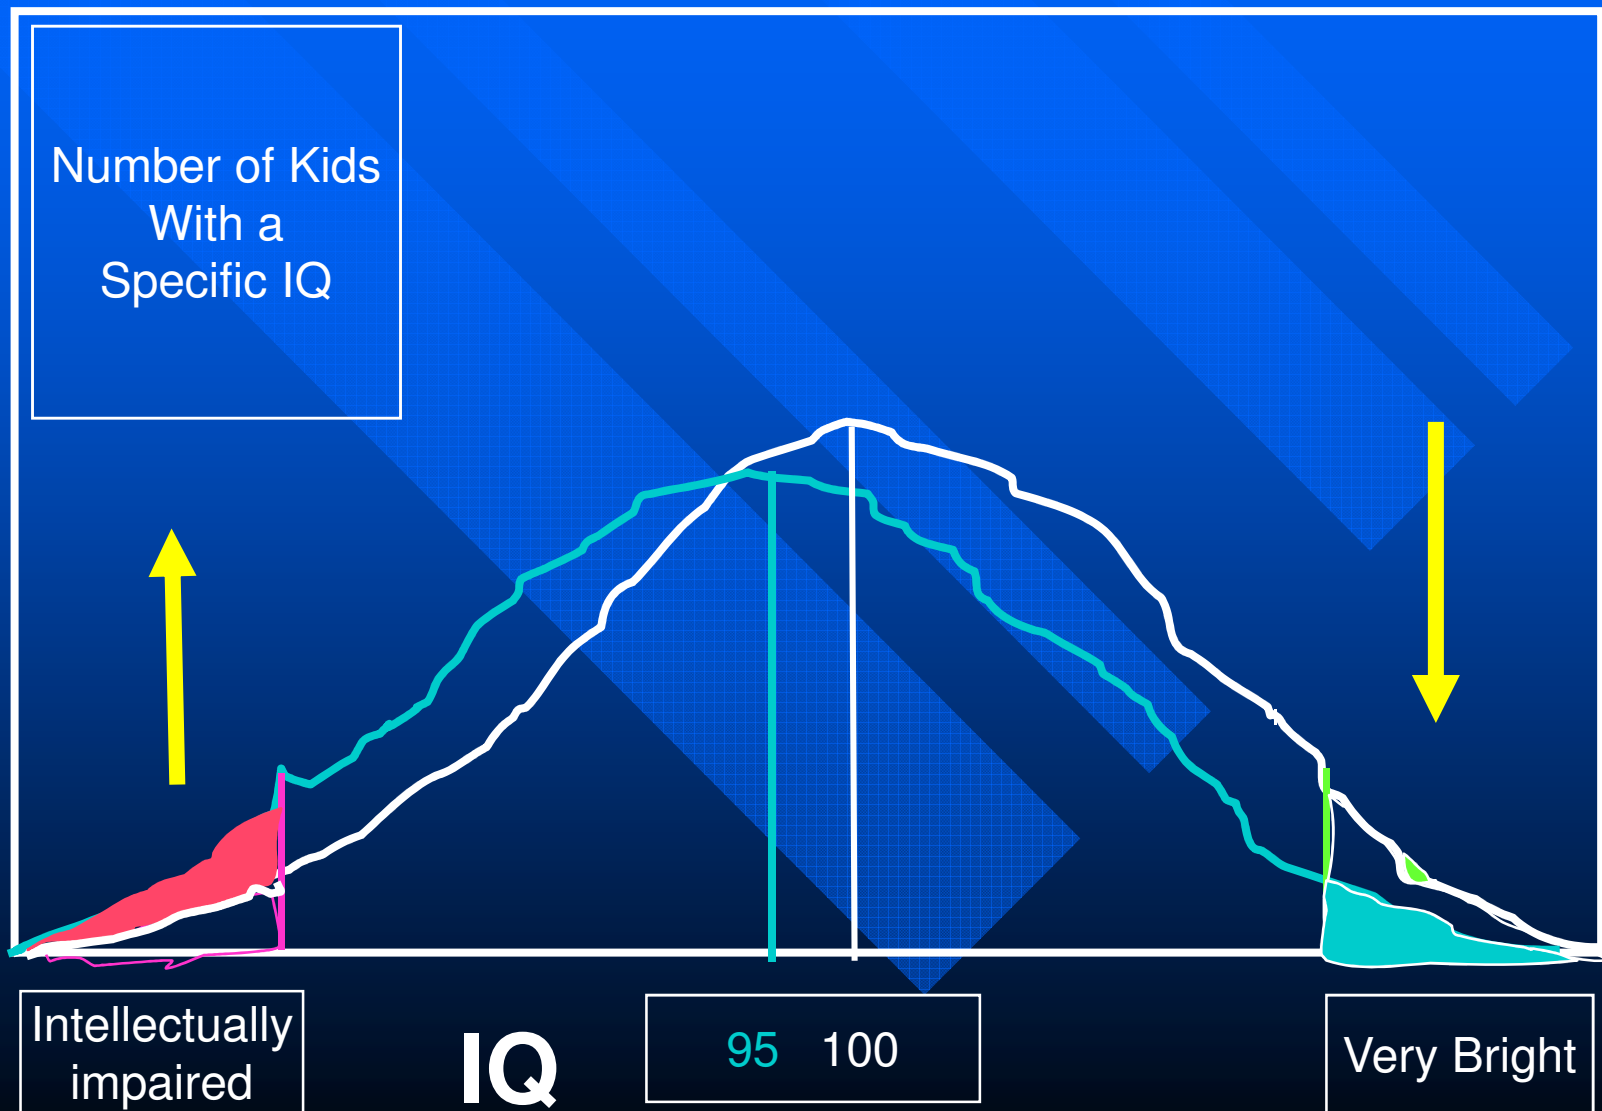

Till 2020

Till 2020

Environment International 134 (2020) 105315



ELSEVIER

Contents lists available at [ScienceDirect](#)

Environment International

journal homepage: www.elsevier.com/locate/envint





Check for updates

Till 2020

High quality, mother-offspring
longitudinal cohort study;
F in infant formula;
Canada.

Dramatic lowering of IQ



**NEW STUDY:
FLUORIDATION LOWERS IQ OF FORMULA-FED BABIES**

**FLUORIDE & IQ
NEW STUDY
PUBLISHED 2019**

Fluoride exposure from infant formula and child IQ in a Canadian birth cohort

Christine Till^{1*}, Rivka Green², David Flock³, Richard Herrang⁴, E. Angeles Martinez-Mier⁵, Maddy Blom⁶, Linda Fournier⁷, Pierre Ayotte^{8,9}, Gina Muckle¹⁰, Bruce Lanphear¹¹

*Faculty of Health, York University, Toronto, Canada
†Pediatrics and Endocrinology Division, Children's Hospital of Eastern Ontario, Ottawa, Canada
‡School of Medicine, Indiana University, USA
§Centre de Recherche en Pédiatrie de Québec, Université Laval, Québec, Canada
||Department of Social and Preventive Medicine, Laval University, Québec, Canada
¶School of Psychology, Laval University, Québec, Canada
||School of Public Health, Saint Mary's University, British Columbia, Canada
||School of Public Health, University of British Columbia, Canada

ABSTRACT

Background: Infant consumption of formula contaminated with fluoride (water) can be a source. We examined the association between fluoride exposure in infancy and mother and child IQ.

Methods: We examined 205 mother-child dyads in the National Infant Research on the Environment (NIRES) cohort. We examined the association between fluoride concentration in water, the child's IQ (Wechsler Intelligence Scale of Intelligence-II at 3-4 years), and the child's IQ (Wechsler Intelligence Scale of Intelligence-II at 3-4 years). We used a linear regression model to examine the association between fluoride and child IQ.

Results: Thirty-eight percent of mother-child dyads lived in fluoridated communities. At birth, fluoride concentration (ppm) was significantly associated with child IQ (mean difference: -1.72, -4.70 and breastfed children (95% CI: -1.45, -1.94). The association between fluoride concentration and child IQ remained significant after controlling for child IQ (breastfed) (R² = -7.6%, 95% CI: -12.4%, -3.1%) and breastfed children (R² = -1.6%, 95% CI: -7.6%, -3.1%) and the association remained significant (breastfed) (R² = -7.6%, 95% CI: -12.4%, -3.1%).

Conclusion: Exposure to fluoride in infancy was associated with lower child IQ. Exposure to fluoride in infancy was associated with lower child IQ.

NIH
National Institute of
Environmental
Health Sciences

Till 2020

Children who were formula-fed and lived in fluoridated areas as babies have dramatically lower IQ compared to those who lived in non-fluoridated areas.



NEW STUDY: FLUORIDATION LOWERS IQ OF FORMULA-FED BABIES

Fluoride exposure from infant formula and child IQ in a Canadian birth cohort

Christine Till^{1*}, Rivka Green², David Flock³, Richard Herrang⁴, E. Angeles Martinez-Mier⁵, Maddy Blom⁶, Linda Farnsworth⁷, Pierre Ayotte^{8,9}, Gina Muckle^{10,11}, Bruce Lanphear¹²

¹Faculty of Health, York University, Toronto, Canada
²Professor and Endocrinologist, Health, Children's Hospital, Medical Center, OH, USA
³School of Dentistry, Indiana University, USA
⁴Centre de Recherche en Santé de Québec, Université Laval, Québec, Canada
⁵Department of Social and Preventive Medicine, Laval University, Québec, Canada
⁶School of Psychology, Laval University, Québec, Canada
⁷Faculty of Health Sciences, Saint Mary's University, British Columbia, Canada
⁸Department of Pediatrics, Université de Montréal, Québec, Canada
⁹Department of Pediatrics, Université de Montréal, Québec, Canada
¹⁰Department of Pediatrics, Université de Montréal, Québec, Canada
¹¹Department of Pediatrics, Université de Montréal, Québec, Canada
¹²Department of Pediatrics, Université de Montréal, Québec, Canada



ABSTRACT

Background: Infant consumption of formula contaminated with fluoride (water) can be a source of fluoride exposure in infancy and childhood. We examined the association between fluoride exposure in infancy and childhood and IQ in a Canadian birth cohort. **Methods:** We examined 205 mother-child dyads in the National Longitudinal Survey of Children and Youth (NLSCY) who were born in 1994. We examined water fluoride concentration in the household during the first 12 months of life. We examined the association between fluoride exposure in infancy and childhood and IQ at 3-4 years. We used the Wechsler Intelligence Scale of Intelligence-III as the outcome. **Results:** We found a significant association between fluoride exposure in infancy and childhood and IQ at 3-4 years. The association was stronger for children who were formula-fed than for children who were breastfed. **Conclusions:** Fluoride exposure in infancy and childhood is associated with lower IQ at 3-4 years. This association was stronger for children who were formula-fed than for children who were breastfed.

NIH
National Institute of
Environmental
Health Sciences

Till 2020


F and IQ

**Very large loss of IQ with increasing tap water
F for *formula-fed infants*:**

**-9 IQ points (Full Scale IQ) for each 1 mg/L
increase in tap water F.**

**-19 IQ points (Performance Scale IQ) for each
1 mg/L increase in tap water F.**

NOTE: Performance Scale IQ also known as non-verbal IQ

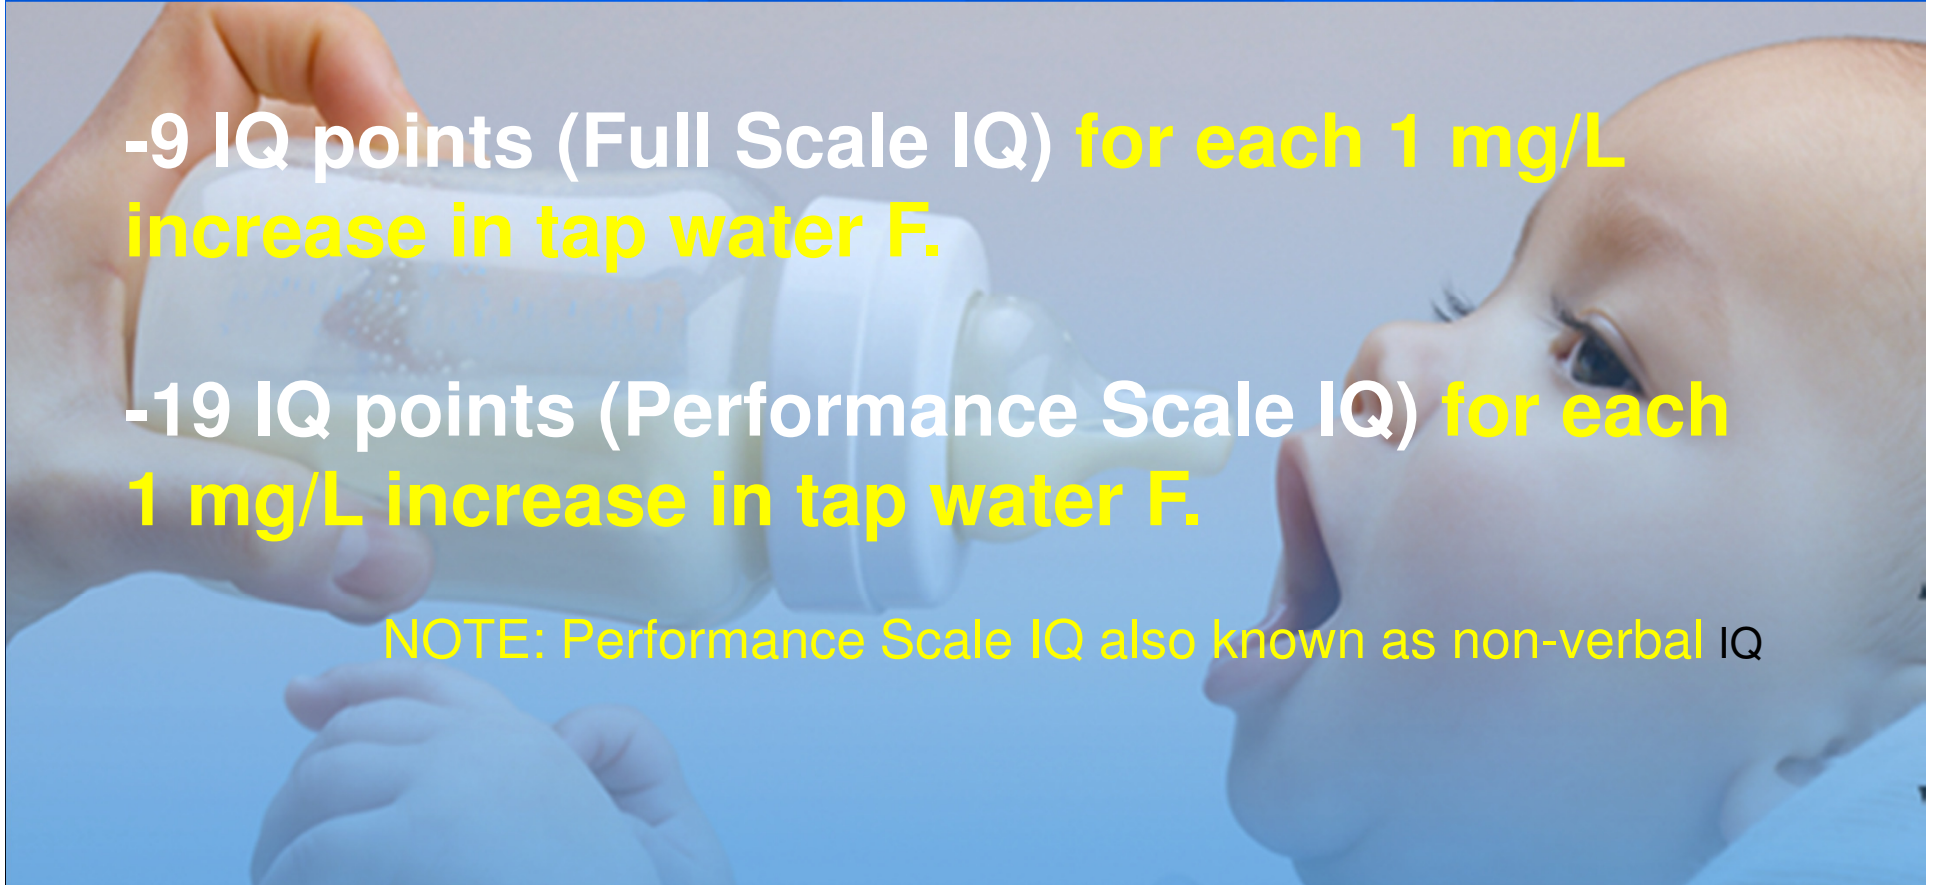

Till 2020

Recommendation: no fluoridated water for infants

“After adjusting for fetal exposure, we found that fluoride exposure during infancy predicts diminished non-verbal intelligence in children. In the absence of any [dental] benefit from fluoride consumption in the first six months, it is prudent to limit fluoride exposure by using non-fluoridated water or water with lower fluoride content as a formula diluent.”

Fluoride and ADHD


Malin and Till, 2015

F neurotoxicity

Malin and Till 2015

1st study of F and ADHD; ecological; USA.

Malin and Till *Environmental Health* (2015) 14:17
DOI 10.1186/s12940-015-0003-1

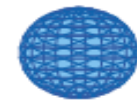

ENVIRONMENTAL HEALTH

RESEARCH

Open Access

Exposure to fluoridated water and attention deficit hyperactivity disorder prevalence among children and adolescents in the United States: an ecological association

Ashley J Malin* and Christine Till

Malin and Till 2015

F and ADHD

Dramatic rise in ADHD prevalence as percent of state fluoridated increased.

About 50% higher ADHD rate in states with most fluoridation compared to those with least.

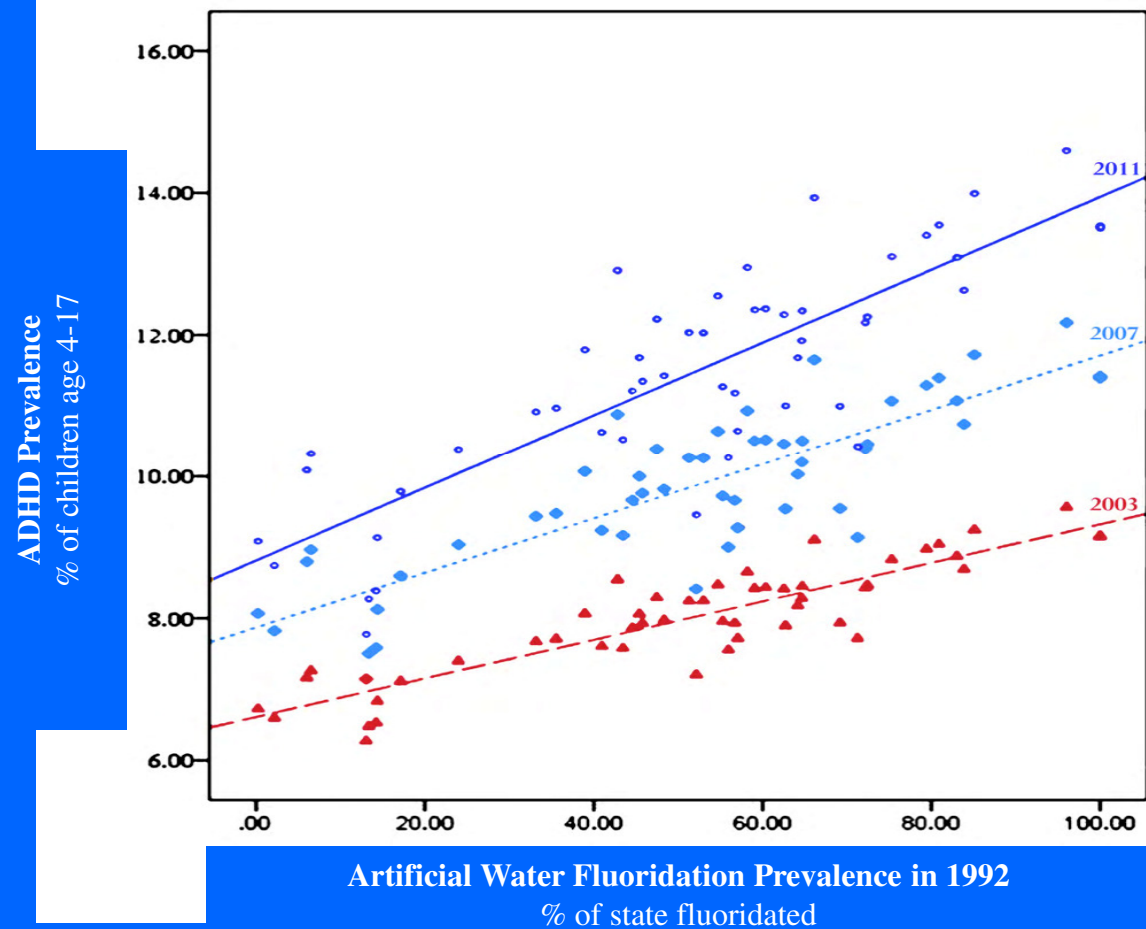


Figure 1. Artificial fluoridation prevalence predicting ADHD prevalence after adjusting for 1992 median household income, by state. For three survey years: 2003, 2007, 2011.

Bashash, 2018

Bashash 2018

1st high quality study of F and ADHD; Mexico.

Environment International 121 (2018) 658–666



Contents lists available at ScienceDirect

Environment International

journal homepage: www.elsevier.com/locate/envint



Prenatal fluoride exposure and attention deficit hyperactivity disorder (ADHD) symptoms in children at 6–12 years of age in Mexico City




Morteza Bashash^{a,*}, Maelle Marchand^a, Howard Hu^{a,1}, Christine Till^b, E. Angeles Martinez-Mier^c, Brisa N. Sanchez^d, Niladri Basu^e, Karen E. Peterson^{d,f,g}, Rivka Green^b, Lourdes Schnaas^h, Adriana Mercado-Garcíaⁱ, Mauricio Hernández-Avilaⁱ, Martha María Téllez-Rojoⁱ

F and ADHD

Bashash 2018

Statistically significant increase in ADHD Total Score (inattentive and hyperactive-impulsive behaviors combined) with higher maternal urine F.

ADHD Total Score, DSM IV
Conners' Rating Scales-Revised (CRS-R)

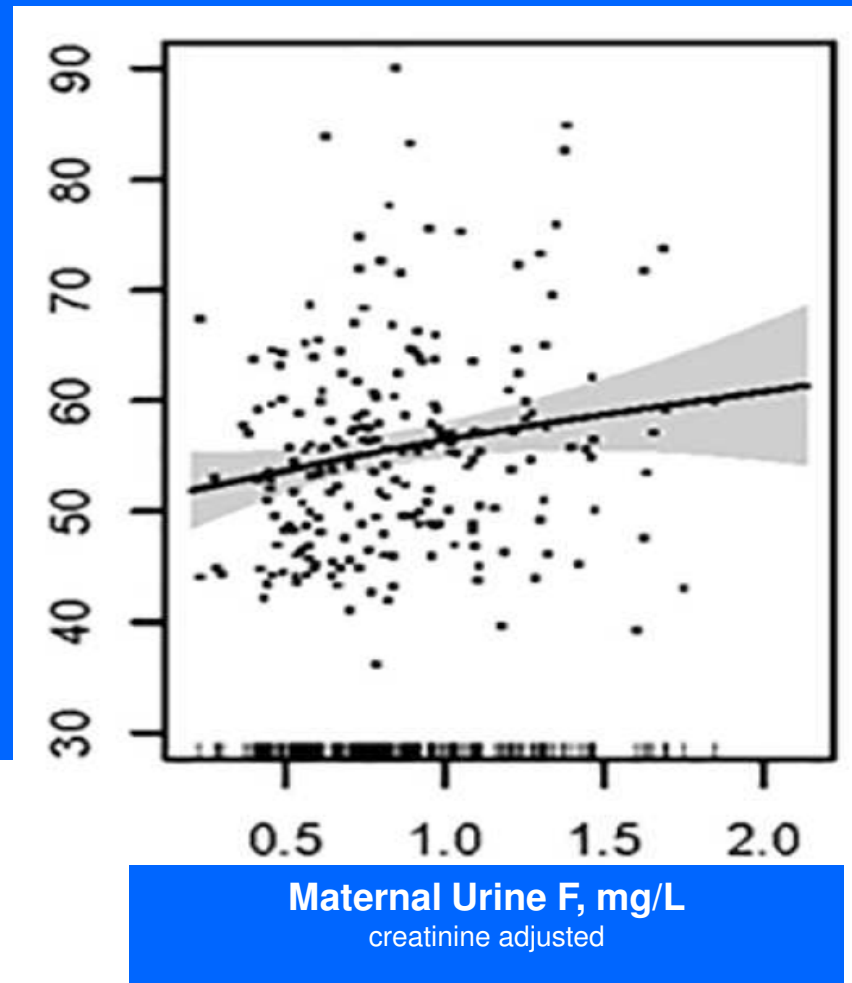

Riddell 2019

Riddell 2019

High quality study of F and ADHD; Canada.

Environment International 133 (2019) 105190



Contents lists available at ScienceDirect

Environment International

journal homepage: www.elsevier.com/locate/envint



Full length article

Association of water fluoride and urinary fluoride concentrations with attention deficit hyperactivity disorder in Canadian youth

Julia K. Riddell^{a,*}, Ashley J. Malin^b, David Flora^a, Hugh McCague^c, Christine Till^a

^a Faculty of Health, York University, Ontario, Canada

^b Department of Environmental Medicine and Public Health, Icahn School of Medicine at Mount Sinai, New York, NY, United States

^c Institute for Social Research, York University, Ontario, Canada



Riddell 2019

Found almost **300% higher risk of ADHD** for those living in fluoridated areas in national sample of Canadian children.

Found **600% higher risk of ADHD** for every 1 mg/L increase in tap water F.

Riddell 2019

F and ADHD

“In conclusion, we found that higher tap water fluoride levels and fluoridation of municipal water supplies were associated with a higher risk of an ADHD diagnosis as well as increased symptoms of hyperactivity and inattention, especially among adolescents.”

The NTP Review 2020
(second draft made
public Sept 28)

In 2016

- FAN requested that the US National Toxicology Program (NTP) conduct a systematic review of fluoride's neurotoxicity



National Toxicology Program (NTP) systematic review and health assessment of the neurotoxicity of fluoride (DRAFT)

**National Toxicology Program (NTP)
systematic review and health assessment
of the neurotoxicity of fluoride:**

“Conclusions: NTP concludes that fluoride is presumed to be a cognitive neurodevelopmental hazard to humans. This conclusion is based on a consistent pattern of findings in human studies across several different populations showing that higher fluoride exposure is associated with decreased IQ or other cognitive impairments in children.”

FAN's TSCA Lawsuit

In 2016

- FAN petitioned the US EPA to ban the deliberate addition of fluoridating chemicals to the drinking water under provisions in the Toxic Substances Control Act (TSCA)
- The EPA rejected the petition but FAN and other groups have now taken the EPA to Federal Court
- The case will be heard in June 2020 via video

www.FluorideALERT.org

TRENDING TOPICS

1 2 3 4 5 6 7 8 9 10

NEW RULING: TSCA CASE WILL GO TO TRIAL!

LEARN MORE

THE TSCA FLUORIDE LAWSUIT
TRIAL DATES START APRIL 20, 2020 IN SAN FRANCISCO

Conclusions

1. For any community to continue fluoridation with all these studies - **including several US-government funded studies and a draft NTP Review** - on the table is reckless.
2. The **risks** to fetal and infant brain development far outweigh any **benefit** to teeth from ingestion of fluoride during fetal and infant development.
3. Other countries have shown that these benefits can be secured by other means



90 Years of Caring for Children—1930–2020

October 5, 2020

345 Park Blvd
Itasca, IL 60143
Phone: 630/626-6000
Fax: 847/434-8000
www.aap.org

Executive Committee

President

Sara H. Goza, MD, FAAP

President-Elect

Lee Savio Beers, MD, FAAP

Immediate Past President

Kyle E. Yasuda, MD, FAAP

Secretary/Treasurer

Warren M. Seigel, MD, FAAP

CEO/Executive Vice President

Mark Del Monte, JD

Board of Directors

District I

Wendy S. Davis, MD, FAAP

District II

Warren M. Seigel, MD, FAAP

District III

Margaret C. Fisher, MD, FAAP

District IV

Michelle D. Fiscus, MD, FAAP

District V

Richard H. Tuck, MD, FAAP

District VI

Dennis M. Cooley, MD, FAAP

District VII

Gary W. Floyd, MD, FAAP

District VIII

Martha C. Middlemist, MD, FAAP

District IX

Yasuko Fukuda, MD, FAAP

District X

Lisa A. Cosgrove, MD, FAAP

At Large

Charles G. Macias, MD, FAAP

At Large

Constance S. Houck, MD, FAAP

At Large

Joseph L. Wright, MD, FAAP

Dear Protection and Policy Committee,

On behalf of the American Academy of Pediatrics (AAP), a non-profit professional organization of 67,000 primary care pediatricians, pediatric medical sub-specialists, and pediatric surgical specialists dedicated to the health, safety, and well-being of infants, children, adolescents, and young adults, I write to support the recommendations of the Centers for Disease Control and Prevention (CDC) and the American Dental Association (ADA) in stating that community water fluoridation is safe, effective, and prevents unnecessary dental disease, a costly and painful condition.

The AAP is particularly concerned with the high rates of early childhood caries (tooth decay) in the United States and the detrimental effects this disease can have on children. Dental caries, although largely preventable, is the most common chronic childhood disease, five times more common than asthma. Dental caries can lead to severe health problems, including serious infection, debilitating pain, dietary and speech problems, and in rare cases, even death.

The AAP supports community water fluoridation to help protect children's teeth. Regular and frequent exposure to small amounts of fluoride is the best way to protect the teeth against caries. This exposure can be readily accomplished through drinking water that has been optimally fluoridated and brushing with fluoride toothpaste twice daily.¹ The delivery of fluoride includes community-based, professionally applied, and self-administered modalities. Community-based water fluoridation intervention optimizes the level of fluoride in drinking water, resulting in pre-eruptive and post-eruptive protection of the teeth.

Water fluoridation is a cost-effective means of preventing dental caries, with the lifetime cost per person equaling less than the cost of one dental restoration. In short, fluoridated water is the cheapest and most effective way to deliver anti-caries benefits to communities.² Water fluoridation is seen as effective and inexpensive, does not require daily adherence, and promotes equity, because it benefits everyone regardless of socioeconomic status.³

The AAP continues its mission to ensure the health and well-being of all children, and, to this end, supports local and state efforts for children to have access to safe, optimally fluoridated water. If you require additional information, please contact Hollis Russinof, hrussinof@aap.org.

Sincerely,

A handwritten signature in cursive script that reads "Sara Goza MD, FAAP".

Sara H. Goza, MD, FAAP
President

SHG/hr

¹ Bright Futures Guidelines for the Health Supervision of Infants, Children, and Adolescents, 4th Edition. 2017.

² Fluoride Use in Caries Prevention in the Primary Care Setting. *Pediatrics*. 2014;134(3): 626-633.

³ Early Childhood Caries in Indigenous Communities. *Pediatrics*. 2011;127(6):1190-1198.

Don't let your community down

**Dr John F Beal MBE, PhD, BDS, MFDS,
MFPH(Hon), FRSPH**

Hon Senior Lecturer, University of Leeds

**Former Consultant in Dental Public Health,
Yorkshire Region, England**

Member of Leeds City Health & Wellbeing Board

**Former Hon Treasurer, UK Public Health
Association**

Fluoridation reduces tooth decay

The next slide shows that not only does fluoridation reduce tooth decay but it benefits poor children most and reduces inequalities


“Fluoride gives poor children rich kids teeth”

Green Bay keep doing what you can for your poorest residents

Fluoridation reduces inequalities

Red dots non-fluoridated : Green dots fluoridated

Left – affluent : right - deprived

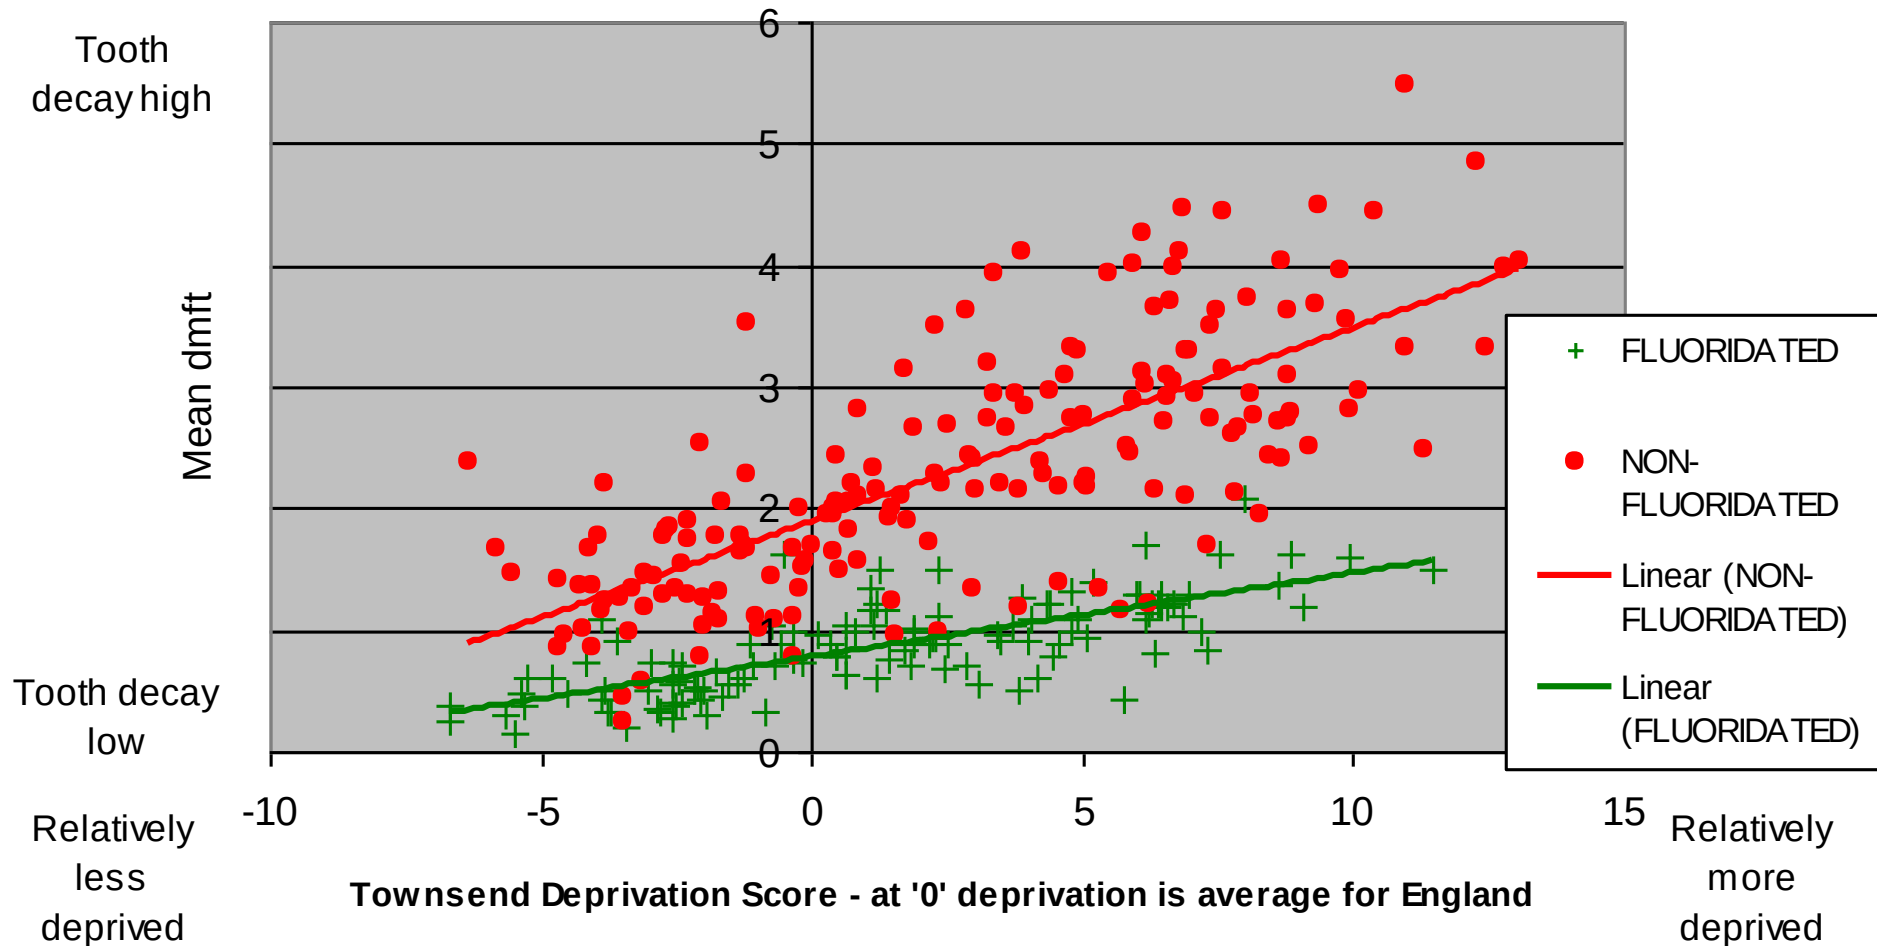

Fluoridation at 0.7 mg per litre does not cause mottling

There are nearly 100 possible causes of tooth discolouration

The next slide shows that even at 1mg per litre there is no difference in opacities (discolouration) except for very faint white striations that can hardly be seen with the naked eye – the diagnosis in the study was made by photographs much magnified and projected onto a screen

Percentage of 9-10-year old children with opacities on their upper central incisors

	Leeds (NF)	Birm (F)
None	68%	59%
White <2mm	12%	10%
White >2mm	12%	13%
Brown <2mm	0%	0%
Brown >2mm	0%	1%
White striations	7%	16%
Pitting	1%	0%

Levine, Beal & Fleming, 1989

**Don't be scared off by
pseudo-science and let your
community down**

**Green Bay you are doing something
remarkable for your community -
reducing toothache, improving smiles,
making life better for the population for
whom you are responsible**

.

**The International Academy of
Oral Medicine and Toxicology (IAOMT)**
8297 ChampionsGate Blvd, #193
ChampionsGate, FL 33896
Phone (863) 420-6373; Website: www.iaomt.org



August 21, 2020

Dear Esteemed Protection and Policy Committee Members of the City of Green Bay,

This letter is being sent to you to establish that there is scientific evidence demonstrating the potential for harmful health effects caused by water fluoridation. Since you have been tasked with the responsibility of taking part in a decision about whether to fluoridate the water in your community, we urgently request that you take this opportunity to fairly and conscientiously evaluate the risks associated with fluoride use. We are aware that some dentists and health professionals will tout benefits of ingested fluoride; however, it is crucial that you also examine the most up-to-date body of facts relevant to hazardous impacts of fluoridation.

The International Academy of Oral Medicine and Toxicology (IAOMT) has been dedicated to its mission of protecting public health through the practice of biocompatible dentistry since it was founded in 1984. We are an organization of over 1,000 dentists, physicians, and research professionals in more than 35 countries, and the scientific activities of the IAOMT are overseen by a Scientific Advisory Board composed of leaders in Biochemistry, Toxicology, and Environmental Medicine. Our members have been expert witnesses about dental products and practices before the United Nations Environment Programme (UNEP), the U.S. Congress, the U.S. Food and Drug Administration (FDA), Health Canada, and other government bodies around the globe.

We recently reviewed hundreds of scientific studies and research articles and produced a detailed position paper against fluoridation that features over 500 citations supporting the potential for fluoride to cause adverse health outcomes. A summary of our official position is that **given the elevated number of fluoride sources and the increased rates of fluoride intake in the American population, which have risen substantially since water fluoridation began in the 1940's, it has become a necessity to reduce and work toward eliminating avoidable sources of fluoride exposure, including water fluoridation, fluoride-containing dental materials, and other fluoridated products.**

We implore you to read our full position paper, which can be found online at <https://iaomt.org/wp-content/uploads/IAOMT-Fluoride-Position-Paper.pdf>. Additional resources about fluoride from the IAOMT can be accessed at <https://iaomt.org/resources/fluoride-facts/>. You might also be interested in the Fluoride Action Network (FAN)'s [Professionals Statement to End Water Fluoridation](#), which has been signed by over 4,000 medical, dental, scientific, and environmental professionals. **It is further imperative for you to review two new research studies (2019 and 2020) linking fluoride with adverse effects on children's intellectual development.** Please feel free to contact us at info@iaomt.org or (863) 420-6373 if we can further assist you in understanding that fluoridation is an outdated, dangerous practice with the potential to harm your citizens and your community at large.

Sincerely,

A handwritten signature in black ink that reads 'David Kennedy DDS'.

David Kennedy, DDS, MIAOMT

A handwritten signature in black ink that reads 'John Kall DMD'.

John Kall, DMD, FAGD, MIAOMT

A handwritten signature in black ink that reads 'E. Griffin Cole'.

E. Griffin Cole, DDS, NMD, MIAOMT

Date: October 6, 2020

To: Green Bay, WI Mayor Genrich, Common Council; Alderpersons and Protection and Policy Committee

From: Dione Snitker – Mother, Grandmother

REGARDING: COMMUNITY WATER FLUORIDATION – REASONS I SUPPORT IT

First I want to thank you for your efforts to ensure Green Bay, WI remains a city that is safe for its residents and those who visit. I appreciate your thorough, scientific review into the safety of community water fluoridation. I also thank you for your insight to hear from those of us who have experienced life with and without community water fluoridation. It is paramount when making one of Green Bay's most important contributions to the health of its citizens and visitors.

I believe and know community water fluoridation, prevents tooth decay, protects all ages against cavities, and saves money for those who are privileged enough to have it. I can attest to these statements as my family and I have experienced life with and without community water fluoridation. As brief as I can, I'd like to share our experience.

I grew up on a farm, our water came from a deep well and there was no added fluoride. My parents took us to the dentist yearly, however my siblings and I suffered from multiple toothaches and cavities each year. I specifically remember having five fillings during one visit, and having each tooth filled without any pain medication. Our dentist didn't give shots for pain unless you wiggled too much, however he allowed you to lift your hand when you felt pain and he would stop drilling for a minute or two. Needless to say, I remember my cavities and fillings.

Once married, my family continued rural living without fluoride added to the water. We took our boys to the dentist twice a year, however they also suffered multiple cavities yearly. During one visit when our oldest son was six or seven, our dentist said he had six cavities, so we made the filling appointments. Returning for the second visit to fill his teeth, we literally had to chase our son down in the parking lot to get him in the dentist office. It was a horrible feeling knowing the pain and fear he faced yet still forcing him in the office to get his teeth filled. I do not wish that on any child or parent, especially when so much can be prevented with access to fluoridated water.

A year later we moved to Denver, Colorado, where fluoride is added to the water. I didn't know anything about community water fluoridation at the time. However, I can tell you our family saw a substantial decline in cavities. We never had another dental visit with six cavities between the four of us. We still had a few cavities now and again, but the change was significant. Even when the boys had braces, they had few cavities. Not only did we not have the pain, we saved hundreds of dollars each year in the cost of dental care. This savings was desperately needed at the time.

Community Water Fluoridation makes a huge difference. I am very thankful for and commend those who had and have the insight and power to make decisions to add fluoride to community water sources. Please continue to support your citizens' oral health by voting in favor of community water fluoridation. Thank you, for your time and consideration to continue community water fluoridation.



90 Years of Caring for Children—1930–2020

October 5, 2020

345 Park Blvd
Itasca, IL 60143
Phone: 630/626-6000
Fax: 847/434-8000
www.aap.org

Executive Committee

President

Sara H. Goza, MD, FAAP

President-Elect

Lee Savio Beers, MD, FAAP

Immediate Past President

Kyle E. Yasuda, MD, FAAP

Secretary/Treasurer

Warren M. Seigel, MD, FAAP

CEO/Executive Vice President

Mark Del Monte, JD

Board of Directors

District I

Wendy S. Davis, MD, FAAP

District II

Warren M. Seigel, MD, FAAP

District III

Margaret C. Fisher, MD, FAAP

District IV

Michelle D. Fiscus, MD, FAAP

District V

Richard H. Tuck, MD, FAAP

District VI

Dennis M. Cooley, MD, FAAP

District VII

Gary W. Floyd, MD, FAAP

District VIII

Martha C. Middlemist, MD, FAAP

District IX

Yasuko Fukuda, MD, FAAP

District X

Lisa A. Cosgrove, MD, FAAP

At Large

Charles G. Macias, MD, FAAP

At Large

Constance S. Houck, MD, FAAP

At Large

Joseph L. Wright, MD, FAAP

Dear Protection and Policy Committee,

On behalf of the American Academy of Pediatrics (AAP), a non-profit professional organization of 67,000 primary care pediatricians, pediatric medical sub-specialists, and pediatric surgical specialists dedicated to the health, safety, and well-being of infants, children, adolescents, and young adults, I write to support the recommendations of the Centers for Disease Control and Prevention (CDC) and the American Dental Association (ADA) in stating that community water fluoridation is safe, effective, and prevents unnecessary dental disease, a costly and painful condition.

The AAP is particularly concerned with the high rates of early childhood caries (tooth decay) in the United States and the detrimental effects this disease can have on children. Dental caries, although largely preventable, is the most common chronic childhood disease, five times more common than asthma. Dental caries can lead to severe health problems, including serious infection, debilitating pain, dietary and speech problems, and in rare cases, even death.

The AAP supports community water fluoridation to help protect children's teeth. Regular and frequent exposure to small amounts of fluoride is the best way to protect the teeth against caries. This exposure can be readily accomplished through drinking water that has been optimally fluoridated and brushing with fluoride toothpaste twice daily.¹ The delivery of fluoride includes community-based, professionally applied, and self-administered modalities. Community-based water fluoridation intervention optimizes the level of fluoride in drinking water, resulting in pre-eruptive and post-eruptive protection of the teeth.

Water fluoridation is a cost-effective means of preventing dental caries, with the lifetime cost per person equaling less than the cost of one dental restoration. In short, fluoridated water is the cheapest and most effective way to deliver anti-caries benefits to communities.² Water fluoridation is seen as effective and inexpensive, does not require daily adherence, and promotes equity, because it benefits everyone regardless of socioeconomic status.³

The AAP continues its mission to ensure the health and well-being of all children, and, to this end, supports local and state efforts for children to have access to safe, optimally fluoridated water. If you require additional information, please contact Hollis Russinof, hrussinof@aap.org.

Sincerely,

Sara H. Goza, MD, FAAP
President

SHG/hr

¹ Bright Futures Guidelines for the Health Supervision of Infants, Children, and Adolescents, 4th Edition. 2017.


² Fluoride Use in Caries Prevention in the Primary Care Setting. *Pediatrics*. 2014;134(3): 626-633.

³ Early Childhood Caries in Indigenous Communities. *Pediatrics*. 2011;127(6):1190-1198.

From: Neurath et al, Limitations of fluoridation effectiveness studies: Lessons from Alberta, Canada, 2017

<https://onlinelibrary.wiley.com/doi/abs/10.1111/cdoe.12329>

(B) Decay rates over time in Calgary and Edmonton (deft)

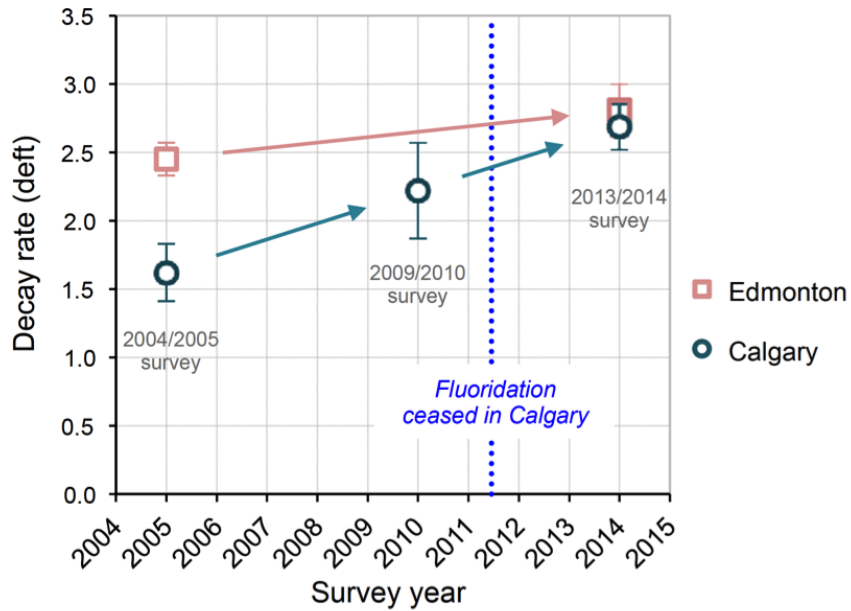

For Agenda: The Importance of Community Water Fluoridation ⓘ



B

Boeckman, Julie <julie.boeckman@health.mo.gov>

22 MINUTES



To: 'Eric.Genrich@greenbaywi.gov', 'district1@greenb... Cc: 'celestineje@gr...

Dear Mayor Genrich, Common Council President Brunette, Vice President Dorff, and Alderpersons Corpus-Dax, Gerlach, Galvin, Stevens, LeFebvre, Scannell, Wery, Johnson, Steuer, and VanderLeest,

I hope this email finds you well. I'm Julie Boeckman and the Program Manager of Missouri's Office of Dental Health. I've also been in public health for nearly 20 years. I've also grown up hearing about the benefits of water fluoridation. I'm also a mom to two beautiful, healthy, intelligent young adults who have consumed fluoridated water their whole lives. My son had his first cavity at the age of 19 and my daughter has yet to have one and she is nearly 18 years old.

I have grown up knowing community water fluoridation is safe and effective. My mom has touted it for years, saying how lucky I was that I was growing up in a community with water fluoridation and even toothpaste with fluoride in it.

The optimal amount of fluoride in drinking water is 0.7 ppm, this is the equivalent of 1 penny in \$14,000.

Over 100 national & international health organizations, ADA, CDC, WHO, American Academy of Pediatrics, just to name a few endorse and tout the benefits of water fluoridation.

I hope Green Bay continues to fluoridate the water. Thank you for your time. Take care.

Julie Boeckman

Program Manager, Office of Dental Health
Missouri Department of Health & Senior Services
PO Box 570
Jefferson City, MO 65102
Phone: 573-751-6249
Fax: 573-751-0702
Email: julie.boeckman@health.mo.gov

CONFIDENTIALITY STATEMENT

This email is from the Missouri Department of Health and Senior Services. It contains confidential or privileged information that may be protected from disclosure by law. Unauthorized disclosure, review, copying, distribution, or use of this message or its contents by anyone other than the intended recipient is prohibited. If you are not the intended recipient, please immediately destroy this message and notify the sender at the following email address: julie.boeckman@health.mo.gov or by calling (573) 751-6249.

Add a comment...



Comment visible to teammates in the **clerkinquiries@greenbaywi.gov** inbox

Fluoridation: Nature thought of it first

By Kurt Ferre DDS
Protection & Policy Committee
Green Bay, WI
October 8, 2020



Volunteering: 23 Years Later





Public Health

- Goal is to improve the health of a population
- It values the “collective good”
- 3 Criteria to justify public health measure:




Public Health

- 3 Criteria to justify public health measure:
 1. reduction of ill health
 2. reduction of health disparities
 3. concern for children who constitute a vulnerable group

Oral Disease “Learnings”

- Cannot have good health without good oral health
- Healthy kids learn better
- Cannot drill our way out of this “mess”
- Prevention is key

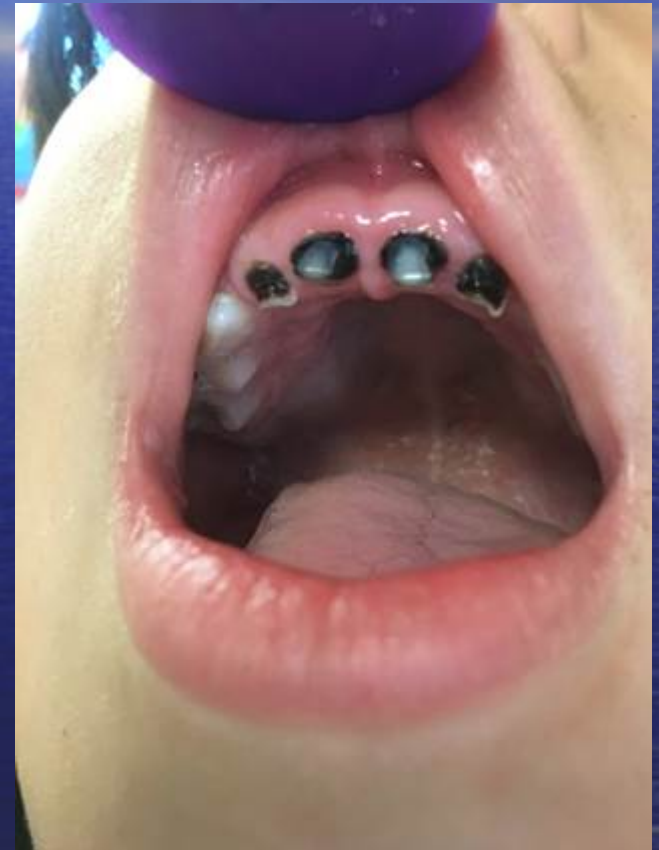



Water Fluoridation: **Definition**

Fluoridation is the adjustment, either upward or downward of the existing naturally occurring fluoride levels in drinking water to an optimal level that has been determined by our public health experts in the U.S.



Water Fluoridation: **History**

Fluoridation has been practiced in the U.S. for **75 years**.

Grand Rapids, Michigan, fluoridated its public water supply on **January 25, 1945**.


#Fluoride4health75



Scientific Consensus

- “It’s part of why scientific consensus is so remarkably valuable: it only exists when the overwhelming majority of qualified professionals all hold the same consistent professional opinion.”


Overwhelming Scientific Consensus

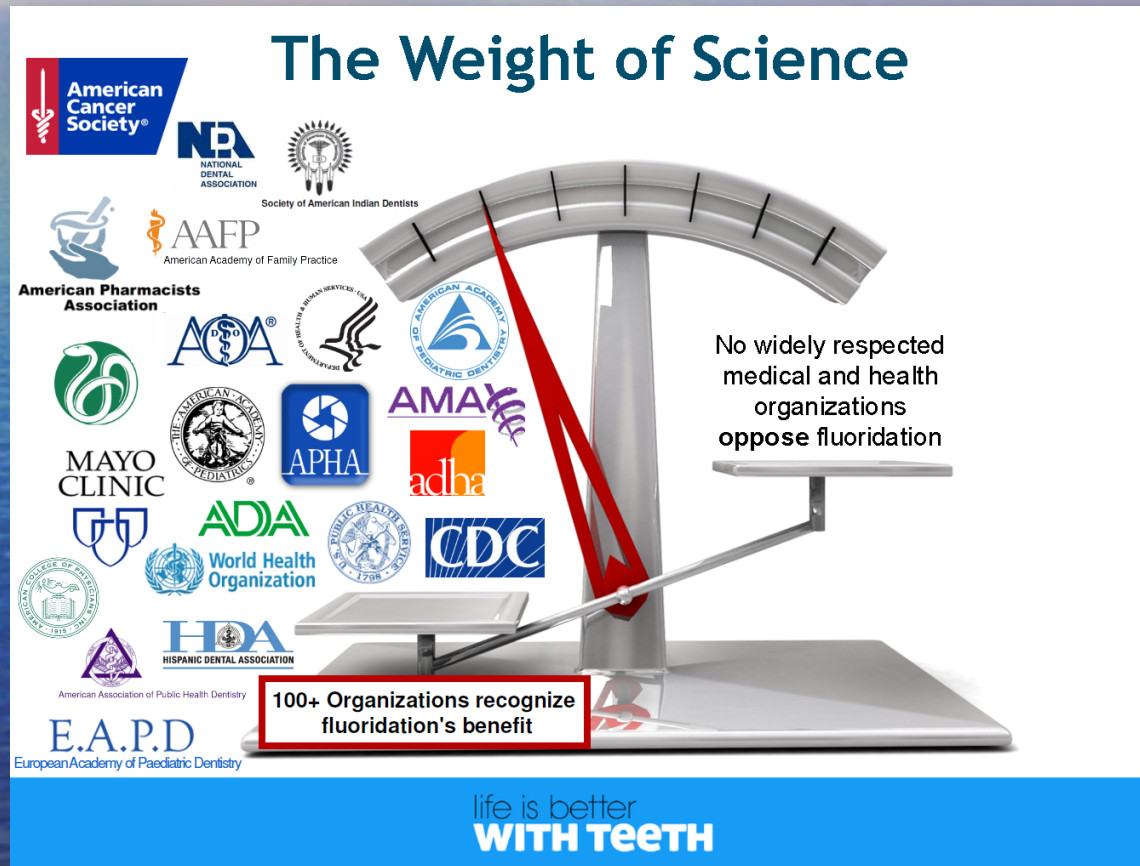

Application of Systems Dynamic Modeling for Prevention of Early Childhood Caries

Jayanth Kumar, DDS, MPH
New York State Department of Health
National Oral Health Conference, 2014. Fort Worth, TX

Relative Payback for \$1 Invested

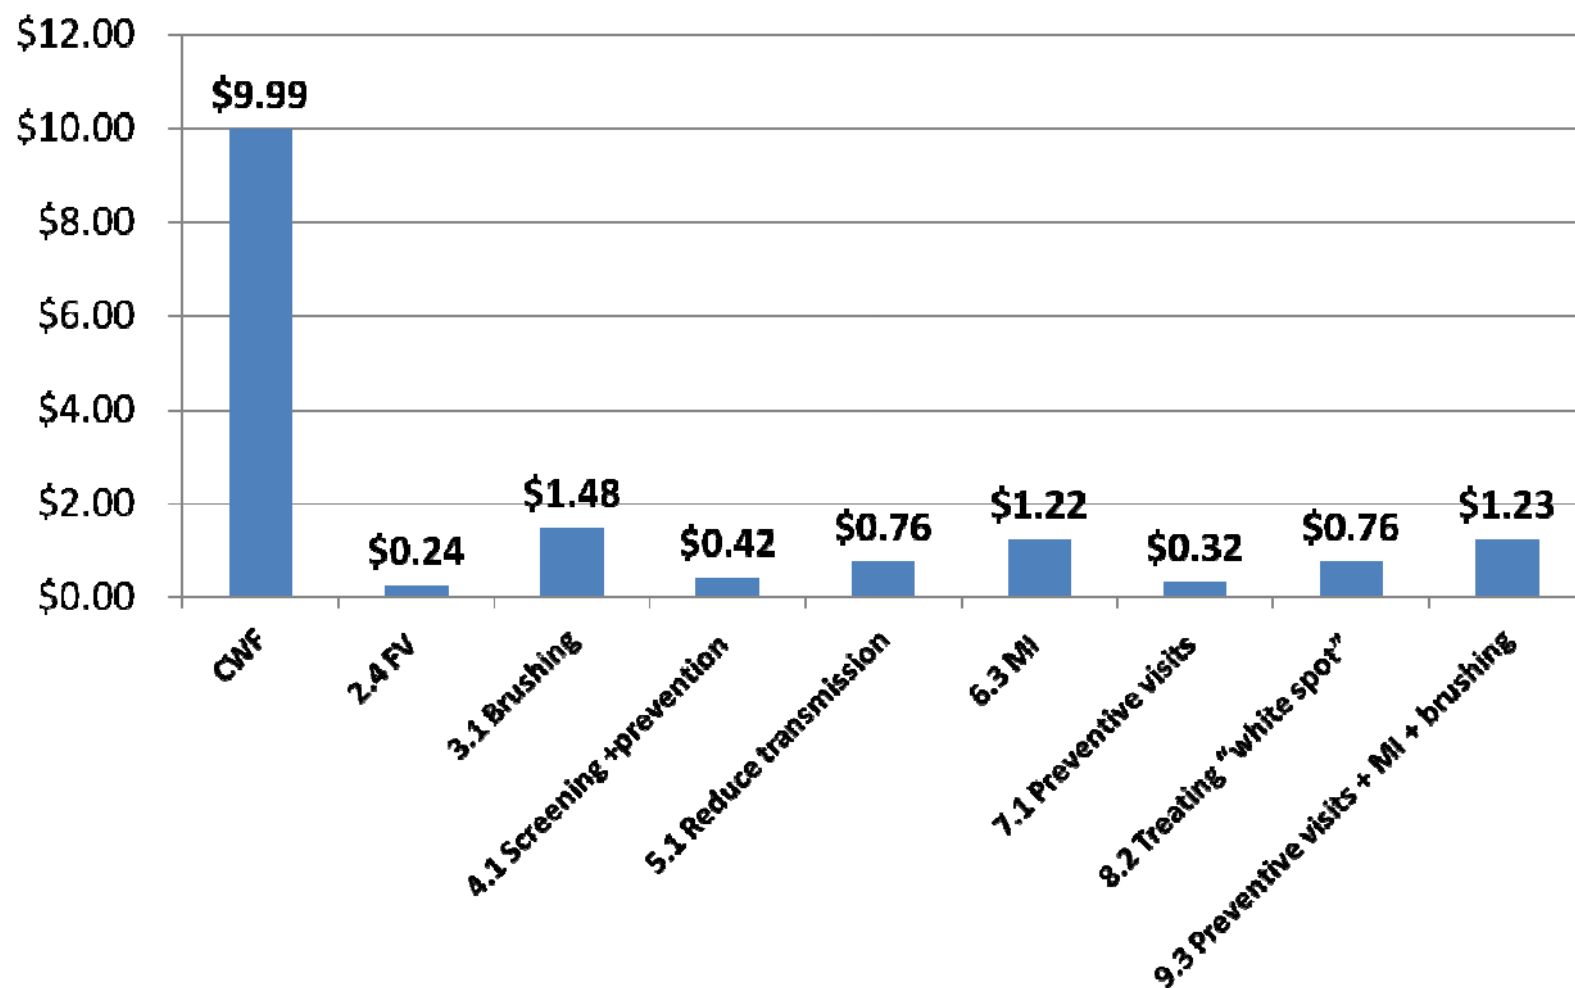



Toxicity: Dose Related

- “All Substances are poisons: there is none which is not a poison. The right dose differentiates a poison and a remedy.”

Water Can Be Toxic!

...died of hyponatremia, a rare condition caused by overdosing on water.

The Press Republican Plattsburgh, New York

05/01/03

Water intoxication rare but dangerous

By ANNA JOLLY, Staff Writer

PLATTSBURGH — Walter Dean Jennings died of hyponatremia, a rare condition caused by overdosing on water.

Jennings, an 18-year-old pledge of the unrecognized Psi Epsilon Chi organization at Plattsburgh State, was forced to drink large amounts of water that eventually caused his brain to swell.

He died March 12 after he was treated at hospitals in Plattsburgh and Burlington.

Plattsburgh City Police Chief Desmond Racicot said Wednesday that he was not sure how much water Jennings was forced to swallow during his 10-day pledge cycle, although he described it as "pitchers and pitchers" given through a funnel.

Water intoxication or overhydration occurs when a person swallows enough water to significantly lower the amount of sodium in the blood.

The sodium imbalance produces a decreased level of consciousness that ranges from lethargy to stupor to coma and even death.

Symptoms of water overdose include drowsiness, nausea, vomiting, headache and possible seizures.

According to Web MD, a person would have to chug about three quarts or more of water at one time to overdose.

Infants and small children are most vulnerable to water intoxication because of their lower blood volume and body weight.

The condition is rare among adults, but dehydrated marathon runners with depleted sodium levels have suffered from water-intoxication seizures.

Overhydration has recently been linked to a child-abuse case in Salt Lake City where a 4-year-old girl died.

Water intoxication is also becoming more common among some Greek organizations because binge-drinking water is seen as less dangerous than chugging alcohol.

Racicot said water intoxication and other forms of physical and mental hazing were used throughout the 10 days Jennings pledged.

He was in his last day of pledging March 12 when he was rushed to CVPH Medical Center in an unresponsive state.



3 Key Observations

- It's much easier to scare the public than to un-scare the public.
- The support for fluoridation is a mile wide, but the passion is an inch deep while the opposition support is an inch wide,.....
- Stopping a fluoridation program can be as difficult as starting a fluoridation program.




Understanding Fluoridation Politics

- “A lie can travel halfway around the world while the truth is putting on its shoes”.

Mark Twain

1835-1910

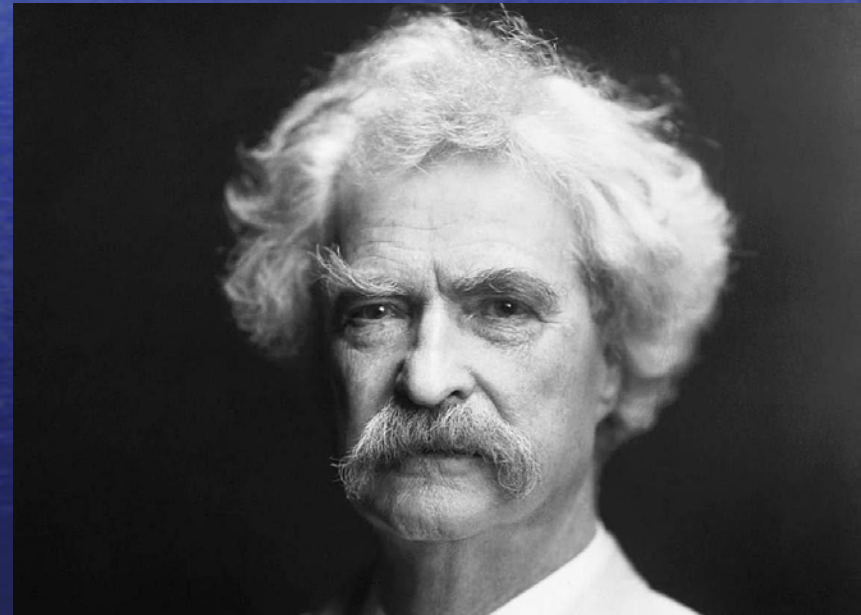

Fluoridation Fib


What the Fluoride Action Network Cites

Journal of Bone and Mineral Research
JBMR

J Bone Miner Res. 2001 May;16(5):932-9.

Effect of long-term exposure to fluoride in drinking water on risks of bone fractures.

Li Y, et al Center for Dental Research, Loma Linda University School of Dentistry, California 92350, USA.

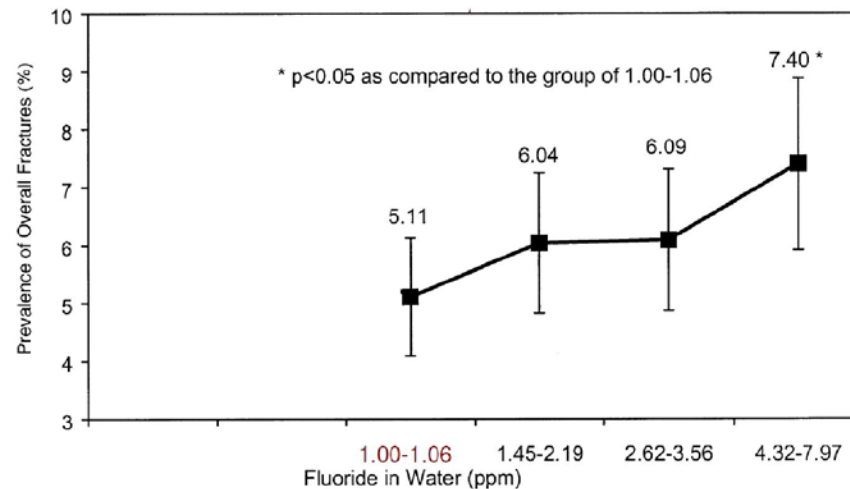

Fluoridation Fib


The Rest of the Story

Journal of Bone and Mineral Research
JBMR


J Bone Miner Res. 2001 May;16(5):932-9.

Effect of long-term exposure to fluoride in drinking water on risks of bone fractures.

Li Y, et al Center for Dental Research, Loma Linda University School of Dentistry, California 92350, USA.

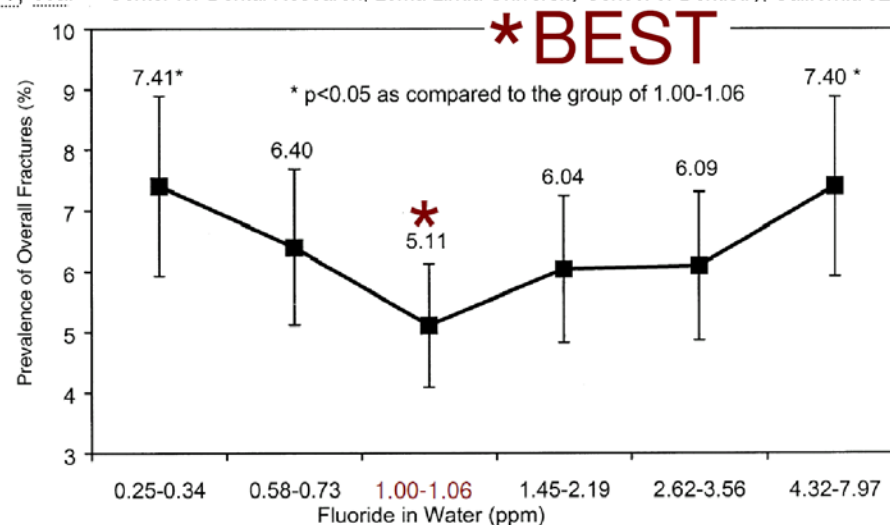

IQ and Talking to Your Child

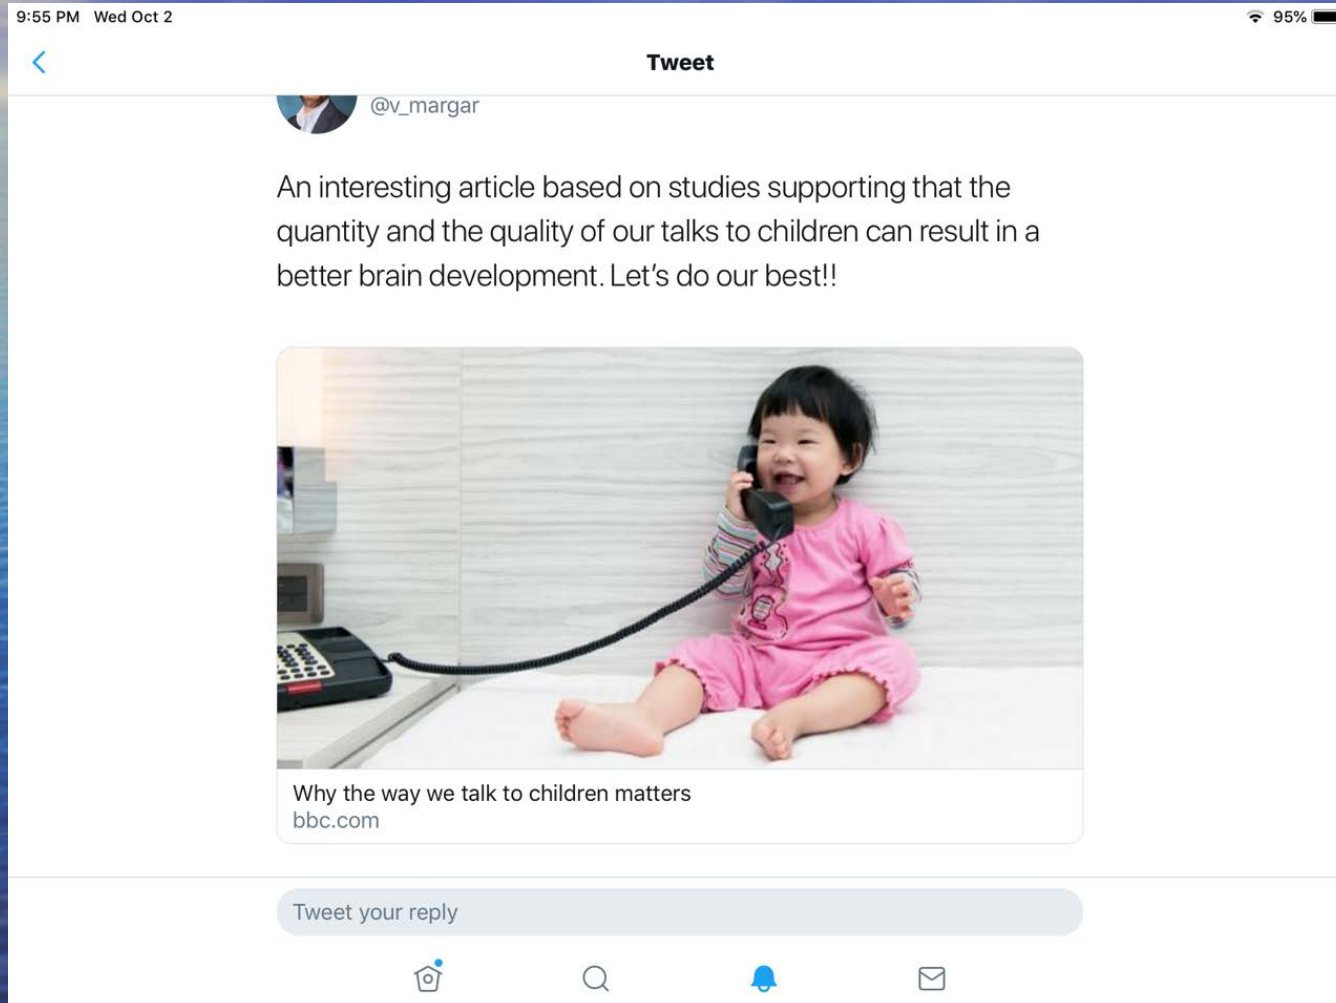

From K. Ferré Twitter Page

Fluoridation = Prevention for All

“In a perfect world we would not need safety net dental clinics or fluoridation. We do not live in that world.”

Charlie LaTourette, Past E.D.,
Dental Foundation of OR



Missouri Department of Health and Senior Services

P.O. Box 570, Jefferson City, MO 65102-0570 Phone: 573-751-6400 FAX: 573-751-6010
RELAY MISSOURI for Hearing and Speech Impaired and Voice dial: 711

Randall W. Williams, MD, FACOG
Director



Michael L. Parson
Governor

October 7, 2020

Members of the Common Council

Green Bay, Wisconsin

To whom it may concern:

As the State Dental Director of Missouri, I would like to take this opportunity to voice my support for Community Water Fluoridation in Green Bay. Removal of the fluoride from the water supply will have a profound negative effect on the oral health of the children and adults in your community. Even those groups that are against water fluoridation will admit that removing the fluoride will result in at least 1 additional filling per person per year. The research done in Juneau, Alaska showed higher numbers of new tooth decay among the Medicaid population in that area.

Let's look at what one filling per person per year will look like in Green Bay. The population of your city is listed at 104,000 people. We know from the American Dental Association that about 40% of the population don't receive regular dental care so for the purposes of this estimate we can remove them, so the population actively seeing dental care will be about 62,400.

Have you been to the dentist lately, a single surface tooth colored filling will set you back at least \$135! Now if you have dental insurance you will probably only have to pay 20% of that fee. Many families are unemployed and have lost their dental benefits and it would not apply to them. So annually in Green Bay there will be an increase of \$8,424,000 of new dental services, which is probably not subject to sales tax in your community. If you look at the effect on families if you have a family of 4 that is an unexpected expense of \$540. That is \$540 that the family won't have to spend on other normal expenses in the community.

The ADA has said that for every dollar spent on fluoridating the water in your community you will get at least \$20 return on investment. Please consider the effects on people in your community and keep water fluoridation for your City.

Respectfully,

John N. Dane, DDS
Dental Director
Missouri Department of Health and Senior Services.

www.health.mo.gov

Healthy Missourians for life.

The Missouri Department of Health and Senior Services will be the leader in promoting, protecting and partnering for health.

AN EQUAL OPPORTUNITY / AFFIRMATIVE ACTION EMPLOYER: Services provided on a nondiscriminatory basis.

October 6, 2020

Members of the Green Bay Protection and Policy Committee:

On behalf of the Academy of General Dentistry (AGD) and its over 40,000 members, including more than 600 that make up the Wisconsin AGD (WIAGD), I am writing to express our strong support of community water fluoridation (CWF).

The AGD was founded in 1952 and has grown to be the second largest dental association, proudly working to address the most pressing issues that face general dentistry. General dentists are the primary oral health care providers for patients of all ages, and take responsibility for the diagnosis, treatment, and coordination of services to meet patients' oral health needs. Approximately 82% of Wisconsin's licensed dentists are general dentists.

We work diligently to advocate for effective policies that will most benefit the oral health care of patients and the public. Among our top priorities is increasing access to oral health care in every community, which cannot be solved by any one silver bullet, but is a multipronged approach. Many barriers to oral health care are complex and timely in terms of identifying effective and equitable solutions. However, CWF is one of the single most effective ways proven to prevent dental caries (cavities) and accessible to every single community member regardless of other barriers to care they may face.

Through 75 years of practice and decades of research, CWF is proven to be effective and safe in reducing dental caries in both children and adults. The evidence surrounding CWF is why the Center for Disease Control and Prevention (CDC) named it one of [ten great public health achievements of the 20th century](#). Nearly all credible health organizations recognize CWF's efficacy alongside the CDC, despite the many attempts by opponents to discredit and denounce it.

Several studies have demonstrated how the removal of fluoridation from public water supplies can negatively impact members of that community. [BMC Oral Health published a peer-reviewed research article](#) that compared average caries-related procedures and treatment costs in Juneau, Alaska, before and after discontinuing their CWF. Results showed the study population in 2003, during optimal CWF, was 25.2% less likely to receive dental caries procedures than in 2012, almost six years post-CWF cessation. The difference between children seven years and younger was significantly greater than that of the entire study population.

It is most important to note that results were based off Medicaid dental claim records from Medicaid-eligible residents of Juneau. This data represents children and adolescents whose family's income is no more than 150-200% of the Federal Poverty Level: one of the most vulnerable populations in today's society. This does not even touch on adults, who States are not required to provide any oral health benefit to under their Medicaid program. This does not touch on how COVID-19 and the current state of

our nation has created additional barriers. Finally, this does not touch on the wide range of residents who may have been benefitting from CWF but simply didn't fall into this study's population.


With optimal levels of water fluoridation, all members of the Green Bay community, and the four communities who purchase their water from Green Bay, have the opportunity to protect their teeth regardless of age, race, income or barriers to oral health care. We respectfully urge the Committee and City of Green Bay to continue fluoridating its public water system. We ask that you stand with us in protecting the oral health of your community.

Thank you for allowing the AGD to express our support of CWF and we appreciate your consideration in advance. If you have any questions, please contact our Government Relations staff at ninia.linero@agd.org.

Regards,



Connie White, DDS, FAGD
President
Academy of General Dentistry

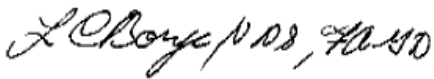

Lou Boryc, DDS, FAGD
President
Wisconsin Academy of General Dentistry

Date: October 6, 2020

To: Green Bay, WI Mayor Genrich, Common Council; Alderpersons and Protection and Policy Committee

From: Dione Snitker – Mother, Grandmother

REGARDING: COMMUNITY WATER FLUORIDATION – REASONS I SUPPORT IT

First I want to thank you for your efforts to ensure Green Bay, WI remains a city that is safe for its residents and those who visit. I appreciate your thorough, scientific review into the safety of community water fluoridation. I also thank you for your insight to hear from those of us who have experienced life with and without community water fluoridation. It is paramount when making one of Green Bay's most important contributions to the health of its citizens and visitors.

I believe and know community water fluoridation, prevents tooth decay, protects all ages against cavities, and saves money for those who are privileged enough to have it. I can attest to these statements as my family and I have experienced life with and without community water fluoridation. As brief as I can, I'd like to share our experience.

I grew up on a farm, our water came from a deep well and there was no added fluoride. My parents took us to the dentist yearly, however my siblings and I suffered from multiple toothaches and cavities each year. I specifically remember having five fillings during one visit, and having each tooth filled without any pain medication. Our dentist didn't give shots for pain unless you wiggled too much, however he allowed you to lift your hand when you felt pain and he would stop drilling for a minute or two. Needless to say, I remember my cavities and fillings.

Once married, my family continued rural living without fluoride added to the water. We took our boys to the dentist twice a year, however they also suffered multiple cavities yearly. During one visit when our oldest son was six or seven, our dentist said he had six cavities, so we made the filling appointments. Returning for the second visit to fill his teeth, we literally had to chase our son down in the parking lot to get him in the dentist office. It was a horrible feeling knowing the pain and fear he faced yet still forcing him in the office to get his teeth filled. I do not wish that on any child or parent, especially when so much can be prevented with access to fluoridated water.

A year later we moved to Denver, Colorado, where fluoride is added to the water. I didn't know anything about community water fluoridation at the time. However, I can tell you our family saw a substantial decline in cavities. We never had another dental visit with six cavities between the four of us. We still had a few cavities now and again, but the change was significant. Even when the boys had braces, they had few cavities. Not only did we not have the pain, we saved hundreds of dollars each year in the cost of dental care. This savings was desperately needed at the time.

Community Water Fluoridation makes a huge difference. I am very thankful for and commend those who had and have the insight and power to make decisions to add fluoride to community water sources. Please continue to support your citizens' oral health by voting in favor of community water fluoridation. Thank you, for your time and consideration to continue community water fluoridation.

Jaime Fuge

From: Johnny Johnson <drjohnnyjohnson@gmail.com>
Sent: Friday, October 2, 2020 8:29 AM
To: Jaime Fuge
Subject: Fwd: Water fluoridation issue: "New Science"
Attachments: Letter to Green Bay Mayor and Common Council_7-16-2020.pdf; ATT00001.htm; Letter to Green Bay Mayor and Common Council_7-16-2020.pdf; ATT00002.htm

Johnny Johnson, Jr., DMD. MS
c: 727.409.1770

Begin forwarded message:

From: Johnny Johnson <drjohnnyjohnson@gmail.com>
Date: July 16, 2020 at 3:31:28 AM EDT
To: "Eric.Genrich@greenbaywi.gov" <Eric.Genrich@greenbaywi.gov>, "district1@greenbaywi.gov" <district1@greenbaywi.gov>, "district2@greenbaywi.gov" <district2@greenbaywi.gov>, "district3@greenbaywi.gov" <district3@greenbaywi.gov>, "district4@greenbaywi.gov" <district4@greenbaywi.gov>, "district5@greenbaywi.gov" <district5@greenbaywi.gov>, "district6@greenbaywi.gov" <district6@greenbaywi.gov>, "district7@greenbaywi.gov" <district7@greenbaywi.gov>, "district8@greenbaywi.gov" <district8@greenbaywi.gov>, "district9@greenbaywi.gov" <district9@greenbaywi.gov>, "district10@greenbaywi.gov" <district10@greenbaywi.gov>, "district11@greenbaywi.gov" <district11@greenbaywi.gov>, "district12@greenbaywi.gov" <district12@greenbaywi.gov>
Cc: "celestineje@greenbaywi.gov" <celestineje@greenbaywi.gov>, Johnny Johnson <drjohnnyjohnson@gmail.com>
Subject: Water fluoridation issue: "New Science"

Dear Mayor Genrich, Common Council President Brunette, Vice President Dorff, and Alderpersons Corpus-Dax, Gerlach, Galvin, Stevens, LeFebvre, Scannell, Wery, Johnson, Steuer, and VanderLest,

I am writing to you regarding the fluoridation issue that is before you, the "new research". In 2017, this issue was brought before the common council and I was asked to come to help present the credible science which supported fluoridation then as effective and safe. I am pleased to report that ongoing research continues to show the same. I am a scientist, but I am also a son, father, and grandfather. I would not support a public health measure if it were not supported by solid, credible science that has been repeated, validated, and shown to be clinically relevant. 75 years of fluoridation in the U.S. has produced over 6,600 research projects and papers that are available on Pubmed. The preponderance of the evidence supports the effectiveness and safety of fluoridation. Fluoridation is the closest thing that we have to a vaccination against the dental disease of cavities. It reduces cavities by 25% above and beyond those already reduced by fluoridated toothpaste, mouth rinses, and professionally applied fluorides (dental office). All of these are needed. One does not replace the other. Just as when airbags were invented. We didn't stop wearing seatbelts. They work together to provide more prevention. The same is true for the different forms of fluoride. Water fluoridation is the only preventive dental care that some

people will ever receive in our communities.

Fluoridation Cessation:

Ceasing water fluoridation has been well documented. It is extremely sad and unfortunate. Three recent, high-quality studies have been conducted in Juneau, Alaska, Calgary, Alberta, Canada, and Windsor, Ontario, Canada.

1. Juneau's children under the age of 7 years old Medicaid (low income) data was compared before and after water fluoridation stopped. What was found was an increase of one more cavity related procedure/child/year in the group that had no fluoridated water. Consider a preschool class of 30 kids before fluoridation ended compared with a class of 30 after it stopped. In the first year, the class w/o fluoride would have 30 more cavity related procedures than the pre-cessation class. Next year it would be 60 more (30+30), and the third year 90 more (30+30+30) cavity related procedures (fillings, root canals, crowns, etc).

2. Calgary, Alberta, Canada: Just three years after fluoridation was stopped, a study was done to examine the changes in cavities in 2nd grade children. Edmonton, a fluoridated city to its north, was used as the comparison city. While cavities were going up in both cities, the cavity rates in Calgary shot up 146% (when fluoridation stopped) when compared with continuously fluoridated Edmonton. A second study is nearing completion which would capture kids born after the cessation. In the first study, the children had benefitted from fluoridation before it was stopped. From what dentists are seeing there since the cessation in 2011, cavities are out of control. Hospitalizations of children for full mouth dental care under general anesthesia has skyrocketed.

3. Windsor, Ontario, Canada: The city council had decided to stop fluoridation in 2013. However, they made a request of the health unit: Keep statistics of adults and children for five years and come back and report to us. In December 2018, the city council asked the Medical Officer of Health, Dr. Wajid Ahmed, to present the findings. During the time of cessation, cavities and emergency dental needs climbed 51%. Adults showed similar results. After hours of testimony, the city council voted 8-3 to return fluoridation.

I know the authors of the studies of the first two studies, Dr. Jennifer Meyer (Juneau) and Dr. Lindsay McLaren (Calgary). I also know Dr. Ahmed (Windsor) very well. I was asked to testify in Calgary last October and in Windsor in Dec. 2018. All of these folks would be happy to share their research with you and questions that you may have. I am very familiar with their studies. If there's something that I or my colleagues in AFS can't answer, we will get an answer to you within 24 hours. Dr. Jennifer Meyer is on our Science Advisory Committee.

I've attached an email letter that discusses the "new study" that has been presented to you, the Canadian study on fluoridation and IQ. I've limited my discussion to this study, as well as the evaluations of it by credible scientific bodies. I have not included two other studies/abstract which have shown that fluoride in water at levels of fluoridation show zero effects on IQ (2017, Aggeborn and Ohman), and another (2019, Santa-Marina et al) which showed that fluoridation resulted in increased IQ. I would be happy to discuss and supply these to you.

Please do not hesitate to contact me with any questions. Our group, the American Fluoridation Society, is listed on the CDC's website as a professional organization recognizing the benefits of community water fluoridation. We are also listed on the American Dental Association's website in the same manner. The American Fluoridation Society is an all-volunteer group of healthcare providers who disseminate credible and accurate literature on community water fluoridation. We

do not accept any money for our efforts. We do this work because we will not allow a handful of people with the internet to broadcast their messages to create fear in our country's families. Especially pregnant mothers. We live in a democratic society, one in which the greater good of all is placed first and foremost. Public policy cannot be tailored for the few who do not want it. Whether it is water fluoridation, stopping at a traffic light, stopping at a crosswalk for children at school, paying for public roads, or wearing a seatbelt, public health exists for the safety and well-being of everyone in the community.

Please do the right thing and keep Green Bay fluoridated. For your review, I've included the outstanding members of our Scientific Advisory Committee below. They are some of the top researchers on fluoridation in the world. Our Board of Directors is also listed.

Warm regards,

Johnny

Johnny Johnson, Jr., DMD, MS
Pediatric Dentist
Diplomate, American Board of Pediatric Dentistry
Life Fellow, American Academy of Pediatric Dentistry
President, American Fluoridation Society
www.AmericanFluoridationSociety.org
@AFS_Fluoride
c: 727.409.1770

American Fluoridation Society's Board of Directors and Advisory Committees

Board of Directors

President:

Johnny Johnson, Jr., DMD, MS
Pediatric Dentist

Vice President:

Myron A. Allukian, Jr., DDS, MPH
Public Health Dentist, Educator

Communications Officer:

Steven Slott, DDS
Dentist

Treasurer:

Kurt Ferré, DDS
Dentist

Secretary:

Jennifer Martinson, BS, RDH
Dental Hygienist

Emeritus:

Charles Haynie, MD, FACS
Vascular Surgeon

Bruce Austin, DDS

Immediate past Oregon State Dental
Director

Kimberlie Vineman-Payne, BA, RDH

Dental Hygienist
Immediate past North Dakota State Dental
Director

Science Advisory Committee

William Maas, DDS, MPH, MS

Former Director, Division of Oral Health, U.S.
Centers for Disease Control and Prevention

John Morris, DDS, BDS, FDS (UK)

University of Birmingham School of Dentistry,
former national lead for water fluoridation with
Public Health England and regional consultant for
the Midlands and East of England

Howard Pollick, BDS, MPH

Professor, Preventive & Restorative Dental Sciences
University of California San Francisco, School of
Dentistry

Michael Foley, BDS, MPH, MSc (Aus)

Director of Research and Advocacy for Metro North
Oral Health Services, Former Director of Brisbane
Dental Hospital

Timothy Wright, MS, DDS

Bawden Distinguished Professor
Pediatric and Public Health
Adams School of Dentistry
The University of North Carolina

Mark Moss, DDS, PhD

Associate Professor, Department of Foundational
Sciences, East Carolina School of Dentistry,
Greenville, NC

Gary D. Slade, BDS, DipDPH

John W. Stamm Distinguished Professor of Dentistry
at the UNC Adams School of Dentistry, Chapel Hill,
NC

Jennifer Meyer, PhD, MPH, CPH, RN

Assistant Professor of Health Sciences, University of
Alaska Anchorage, AK



July 16, 2020

Dear Mayor Genrich, Common Council President Brunette, Vice President Dorff, and Alderpersons Corpus-Dax, Gerlach, Galvin, Stevens, LeFebvre, Scannell, Wery, Johnson, Steuer, and VanderLeest,

I am writing to you regarding the water fluoridation issue that is before you. Some of you may recall that I was asked to come to Green Bay in 2017 as a subject matter expert on community water fluoridation (CWF) when it was being challenged back then. Thankfully, credible science won out over personal opinions of those attempting to stop it.

The current topic before you is about the "new science" since that meeting in 2017. As such, I will limit my discussion to that topic. However, I am available to answer any questions that you may have about this or other studies. Many of the authors and/or co-authors are good friends or good acquaintances of mine. Their input is readily available from them directly, or through information that they've shared with me.

From personal experience, I know that your inboxes are going to be filled with emails from others trying to sway you from providing this proven effective and safe public health measure to all of your residents. Trust me and the hundreds of thousands of scientists and researchers worldwide when I say that the day that the overwhelming body of credible scientific evidence shows a harm from the miniscule amount of fluoride in CWF, we will be the first ones shouting from the mountain tops to stop it. As medical and dental healthcare professionals, we provide care for you, your children, parents, grandparents, and grandchildren. We would not do anything to put their health in peril. I'm a son, father, and grandfather. My family all drinks optimally fluoridated water daily. I would not hurt my family just as I would not hurt your family.

Background:

A little about me. I practiced in Palm Harbor until I became disabled from a bicycle accident. The abrupt end of my career was difficult to wrap my head around, but as my pastor advised me, "the good Lord didn't push you off the bicycle, but he's laid opportunities out in front of you. Open your eyes."

In 2011, I was directed to take action when our Pinellas County Board of County Commissioners voted 4-3 to cease water fluoridation to over 700,000 residents. I was in disbelief. These were our elected officials that were entrusted with making decisions about health and safety issues for our residents every single day. And here, four of them chose to listen to a handful of vociferous opponents to water fluoridation over the proven effectiveness and safety of it. Leading health and medical groups around the world endorse and recognize community water fluoridation as effective and safe for everyone, regardless of age, race, ethnicity, socio-economic status, level of education, or access to dental care. Not a single credibly recognized health or medical organization in the world opposes water fluoridation. Not one.

My Masters of Science thesis and research project at the University of North Carolina, Chapel Hill, was on the content of fluoride in infant formula, water fluoridation, and fluorides. I was asked to lead the re-fluoridation effort in Pinellas County because of my background in fluoridation.

Sadly, it took two of the four county commissioners who had voted against CWF and were running for reelection to be voted out of office. The sole issue in the election for the candidates who ran to replace them was to restart CWF the first day they were in office. And that they did. Fifteen months after CWF had been halted, the fluoride faucet was turned back on.

The media that covered this issue wrote a 10-part editorial series on this cessation and the solid science behind CWF. They won a Pulitzer Prize for their editorial series.

The new science:

The new science that was brought before you on CWF was from a study conducted in Canada on urine samples that had been collected as part of a different large study. The "new science" is about CWF and IQ effects:

"Association Between Maternal Fluoride Exposure During Pregnancy and IQ Scores in Offspring in Canada", *Rivka Green, MA; Bruce Lanphear, MD; Richard Hornung, PhD; David Flora, PhD; E.*

Angeles Martinez-

Mier, DDS; Raichel Neufeld, BA; Pierre Ayotte, PhD; Gina Muckle, PhD; Christine Till, PhD

Of primary importance is what the primary author, Christine Till, and a co-author, E. Angeles Martinez Mier, had to say about this study and pregnant mothers drinking CWF. The following slide communicates this appropriately and contains hyperlinks to their public statements:

What did Till and Martinez-Mier have to say?

August 19, 2019: *Christine Till, lead author*

Pregnant women should consider reducing their exposure to fluoride, Till said. That might include avoiding public water sources that are fluoridated...

September 7, 2019: *Angeles Martinez-Mier, co-author*

That **DOES NOT MEAN** eliminating CWF, which benefits all and is the only public health program that is viable in the US given our current healthcare system. I disagree with Christine (Till)

September 14, 2019: *Christine Till*

"I think this message could be easily misconstrued as us saying don't drink fluoridated water -- we're not saying that," study author Christine Till, professor of psychology at York University in Toronto, told BuzzFeed News.



fluoride is essential for good dental health and is safe for all ages. It is the only public health program that is viable in the US given our current healthcare system. I disagree with Christine (Till)

The primary author, Till, first stated pregnant mothers might avoid fluoridated water. Here is a statement made to NPR, August 19, 2019, on the magnitude of IQ loss across the world:

- *"We would feel an impact of this magnitude at a population level," Till says. "because you would have millions of more children falling in the range of intellectual disability, or an IQ of under 70, and that many fewer kids in the gifted range."*
- After that statement, a co-author, Angeles Martinez-Meir, spoke out on what was being stated and that she disagreed with Till. Martinez-Meir stated that pregnant mothers *can* drink CWF (September 7, 2019).
- One week after Martinez-Meir's statement, Till reversed her position on pregnant mothers drinking CWF. Till stated *"I think this message could be easily misconstrued as us saying don't drink fluoridated water-we're not saying that"*.

To summarize, the primary author and a co-author on this study being presented to the Green Bay Common Council as 'new research' to show that CWF causes IQ deficits is not even being stated as such by Till and Martinez-Meir. With those words from the study's authors themselves, how can those who oppose CWF present this to you, the Green Bay Common Council, as anything different than what the authors themselves had to say?

What ensued after the publication of the Green et al study:

Green et al deny access to their data:

- Academicians, researchers, and others around the world requested the raw data from the Green et al study so that they could run independent statistical analyses. They had concerns with the data and the conclusions reached from that data. Sharing of data is commonplace in research:
- *"Sharing research data:
As a researcher, you are increasingly encouraged, or even mandated, to make your research data available, accessible, discoverable and usable."*

The Green et al paper, published in JAMA Pediatrics, contained the following statement:

Author Contributions: Ms Green and Dr Till had full access to all of the data in the study and take responsibility for the integrity of the data and the accuracy of the data analysis.

Ms. Green and Dr. Till stated that they **had full access** to all of the data in the study. *However*, when asked for their data, they denied they had it. They would not share it. Increasingly, their denial led worldwide scientific researchers and academicians to demand that it be shared. The study was funded by the National Institute of Environmental and Health Sciences (NIEHS).

A national and international group of 30 prominent researchers, academicians, and others co-signed a letter to the NIEHS asking to have this data released. They extensively detailed their concerns that they had with the study, and asked that the NIEHS ask the authors to release this data to allow for independent analyses.

Canadian Agency for Drugs and Technologies in Health (CADTH) review Green et al study:

CADTH is an independent, not-for-profit organization responsible for providing health care decision-makers with objective evidence to help make informed decisions about the optimal use of health technologies. Created in 1989 by Canada's federal, provincial, and territorial governments, CADTH was born from the idea that Canada needs a coordinated approach to assessing health technologies. The result was an organization that harnesses Canadian expertise from every region and produces evidence-informed solutions that benefit patients in jurisdictions across the country.

CADTH conducted a review of the Green et al study. This review included many other studies and their reviews of them as well.

- "CADTH RAPID RESPONSE REPORT: SUMMARY WITH CRITICAL APPRAISAL Community Water Fluoridation Exposure: A Review of Neurological and Cognitive Effects", October 23, 2019, made the following statements on the Green et al study (a few of numerous statements regarding the study's limitations):
- *"The study by Green et al., 2019¹⁵ concluded that 'maternal exposure to higher levels of fluoride during pregnancy was associated with lower IQ scores in children aged 3 to 4 years.' (p. E1) This conclusion was not supported by the data."*
- *"No attempt was made to control for potential important confounding factors including parental IQ, father's education, socioeconomic status, duration of breast feeding, postnatal exposure to fluoride, postnatal diet and nutrition, child's health status, and other confounders between birth and the children's age of 3 or 4 when IQ was measured.^{18,19} Although the authors controlled for and performed sensitivity analysis to test the robustness of association estimates for a number of substances (including lead, mercury, arsenic) in the mothers' blood samples, they did not consider postnatal exposure of children to these substances. Lead, in particular has been found to have a high association with IQ in children.²³ With incomplete control for potential confounders, it remains uncertain to know if the effect is true, and if it is due to prenatal exposure or postnatal exposure."*
- *"The evidence is weak due to multiple limitations (e.g., non-homogeneous distribution of data, potential errors and biases in the estimation of maternal fluoride exposure and in IQ measurement, uncontrolled potential important confounding factors); therefore, the findings of this study should be interpreted with caution."*

Toxicology Systematic Review on fluoride toxicity and neurotoxicity:

A comprehensive, systematic review on the toxicity of fluoride and evidence for human developmental neurotoxicity was published a few months ago in a prestigious toxicological journal:

REVIEW ARTICLE

"Toxicity of fluoride: critical evaluation of evidence for human developmental neurotoxicity in epidemiological studies, animal experiments and in vitro analyses", Guth et al, Archives of Toxicology, 26 March 2020

In this Review, the researchers concluded that:

- *"based on the totality of currently available scientific evidence, the present review does not support the presumption that fluoride should be assessed as a human developmental neurotoxicant at the current exposure levels in Europe."*

The Review specifically made this statement about the Green et al study:

- *"An additional limitation of the study performed by Green et al. (2019) is that the intelligence tests have been performed only once between the age of 3 and 4 years, but the exact age of the children at the time point of the test has not been considered in the statistical analysis. This may be problematic, because the IQ of children changes strongly between 3 and 4 years."*

Additional Reviews of Green et al:

In addition to the CAITH review of Green et al, others have critically evaluated this study:

Is Fluoridated Water Affecting Our Kids' Intelligence? By F. Perry Wilson, MD, MScP, Nephrologist

https://www.medscape.com/viewarticle/916971?nid=131232_5322&src=WNL_mdplsnews_190823_mscedit_wir&uac=127293MT&spon=17&impID=2070820&ga=1

International responses:

<https://www.sciencemediacentre.org/expert-reaction-to-study-looking-at-maternal-exposure-to-fluoride-and-iq-in-children/>

A series of articles written by an Epidemiologist from Johns Hopkins University. He critiques Green's study in a way that leaves no doubt:

<https://epidemiological.net/2019/09/19/the-hijacking-of-fluorine-18-998-part-one/>

<https://epidemiological.net/2019/09/21/the-hijacking-of-fluorine-18-998-part-two/>

<https://epidemiological.net/2019/09/23/the-hijacking-of-fluorine-18-998-part-three/>

ADA Statement

<https://www.ada.org/en/press-room/news-releases/2019-archiycs/august/ada-statement-on-study-in-jama-pediatrics>

ADA article on reactions to Green study by national and international groups:

https://www.ada.org/en/publications/ada-news/2019-archive/august/responses-to-fluoride-study-flood-in-from-all-over-the-globe?fbclid=IwAR1GM-T_4uX73L67w0kBpPYIfwDXeedQ5yK3k17HuiQMPfZmZJ1qPgwtVcg

American Association of Dental Research:

<http://ga.dentalresearchblog.org/?p=3409>

American Academy of Pediatrics:

<https://www.nappublications.org/news/2019/08/19/fluoride081919>

American Fluoridation Society:

<http://americanfluoridationsociety.org/wp-content/uploads/2019/08/AFS-on-Green-Study-2019-1.pdf>

The overall body of evidence on CWF has continued to show the it is effective in reducing cavities and is safe for everyone to drink. It does not cause any adverse health effects in anyone. Over 6,600 studies and research papers are listed on Pubmed. CWF research is continuous and ongoing. We all want the facts about anything that we do. We look to our experts for answers.

Leading health and scientific organizations around the world endorse CWF, including:

1. American Academy of Pediatrics
2. American Dental Association
3. CDC
4. Mayo Clinic
5. U.S. Department of Defense
6. World Health Organization

Not a single, credibly recognized health or scientific organization around the world opposes CWF. Not one!

I hope that these documents and references will provide insights into the new study that has been brought before you. Please do not hesitate to call on me if you have any questions.

Warm regards,



Johnny Johnson, Jr., DMD, MS
Pediatric Dentist
Diplomate, American Board of Pediatric Dentistry
Life Fellow, American Academy of Pediatric Dentistry
President, American Fluoridation Society
Web: AmericanFluoridationSociety.org
E: DrJohnnyJohnson@gmail.com
C: 727-409-1770

American Fluoridation Society's Board of Directors and Advisory Committees

Board of Directors

President:

Johnny Johnson, Jr., DMD, MS
Pediatric Dentist

Vice President:

Myron A. Allukian, Jr., DDS, MPH
Public Health Dentist, Educator

Communications Officer:

Steven Slott, DDS
Dentist

Secretary:

Jennifer Martinson, BS, RDH
Dental Hygienist

Bruce Austin, DDS

Immediate past Oregon State Dental
Director

Treasurer:

Kurt Ferré, DDS
Dentist

Emeritus:

Charles Haynie, MD, FACS
Vascular Surgeon

Kimberlie Yineman-Payne, BA, RDH

Dental Hygienist
Immediate past North Dakota State Dental
Director

Science Advisory Committee

William Maas, DDS, MPH, MS

Former Director, Division of Oral Health, U.S.
Centers for Disease Control and Prevention

John Morris, DDS, BDS, FDS (UK)

University of Birmingham School of Dentistry,
former national lead for water fluoridation with
Public Health England and regional consultant for
the Midlands and East of England

Howard Pollick, BDS, MPH

Professor, Preventive & Restorative Dental Sciences
University of California San Francisco, School of
Dentistry

Michael Foley, BSc, MPH, Mepi (Aus)

Director of Research and Advocacy for Metro North
Oral Health Services, Former Director of Brisbane
Dental Hospital

Timothy Wright, MS, DDS

Hawden Distinguished Professor
Pediatric and Public Health
Adams School of Dentistry
The University of North Carolina

Mark Moss, DDS, PhD

Associate Professor, Department of Foundational
Sciences, East Carolina School of Dentistry,
Greenville, NC

Gary D. Slade, BSc, DipDPH

John W. Stamm Distinguished Professor of Dentistry
at the UNC Adams School of Dentistry, Chapel Hill,
NC

Jennifer Meyer, PhD, MPH, CPH, RN

Assistant Professor of Health Sciences, University of
Alaska Anchorage, AK



July 16, 2020

Dear Mayor Genrich, Common Council President Brunette, Vice President Dorff, and Alderpersons Corpus-Dax, Gerlach, Galvin, Stevens, LeFebvre, Scannell, Wery, Johnson, Steuer, and VanderLust,

I am writing to you regarding the water fluoridation issue that is before you. Some of you may recall that I was asked to come to Green Bay in 2017 as a subject matter expert on community water fluoridation (CWF) when it was being challenged back then. Thankfully, credible science won out over personal opinions of those attempting to stop it.

The current topic before you is about the "new science" since that meeting in 2017. As such, I will limit my discussion to that topic. However, I am available to answer any questions that you may have about this or other studies. Many of the authors and/or co-authors are good friends or good acquaintances of mine. Their input is readily available from them directly, or through information that they've shared with me.

From personal experience, I know that your inboxes are going to be filled with emails from others trying to sway you from providing this proven effective and safe public health measure to all of your residents. Trust me and the hundreds of thousands of scientists and researchers worldwide when I say that the day that the overwhelming body of credible scientific evidence shows a harm from the miniscule amount of fluoride in CWF, we will be the first ones shouting from the mountain tops to stop it. As medical and dental healthcare professionals, we provide care for you, your children, parents, grandparents, and grandchildren. We would not do anything to put their health in peril. I'm a son, father, and grandfather. My family all drinks optimally fluoridated water daily. I would not hurt my family just as I would not hurt your family.

Background:

A little about me. I practiced in Palm Harbor until I became disabled from a bicycle accident. The abrupt end of my career was difficult to wrap my head around, but as my pastor advised me, "the good Lord didn't push you off the bicycle, but he's laid opportunities out in front of you. Open your eyes."

In 2011, I was directed to take action when our Pinellas County Board of County Commissioners voted 4-3 to cease water fluoridation to over 700,000 residents. I was in disbelief. These were our elected officials that were entrusted with making decisions about health and safety issues for our residents every single day. And here, four of them chose to listen to a handful of vociferous opponents to water fluoridation over the proven effectiveness and safety of it. Leading health and medical groups around the world endorse and recognize community water fluoridation as effective and safe for everyone, regardless of age, race, ethnicity, socio-economic status, level of education, or access to dental care. Not a single credibly recognized health or medical organization in the world opposes water fluoridation. Not one.

My Masters of Science thesis and research project at the University of North Carolina, Chapel Hill, was on the content of fluoride in infant formula, water fluoridation, and fluorides. I was asked to lead the re-fluoridation effort in Pinellas County because of my background in fluoridation.

Sadly, it took two of the four county commissioners who had voted against CWF and were running for reelection to be voted out of office. The sole issue in the election for the candidates who ran to replace them was to restart CWF the first day they were in office. And that they did. Fifteen months after CWF had been halted, the fluoride faucet was turned back on.

The media that covered this issue wrote a 10-part editorial series on this cessation and the solid science behind CWF. They won a Pulitzer Prize for their editorial series.

The new science:

The new science that was brought before you on CWF was from a study conducted in Canada on urine samples that had been collected as part of a different large study. The "new science" is about CWF and IQ effects:

"Association Between Maternal Fluoride Exposure During Pregnancy and IQ Scores in Offspring in Canada", Rivka Green, MA; Bruce Lanphear, MD; Richard Hornung, PhD; David Flora, PhD; E. Angeles Martinez-Mier, DDS; Rachel Neufeld, BA; Pierre Ayotte, PhD; Gina Muckle, PhD; Christine Till, PhD

Of primary importance is what the primary author, Christine Till, and a co-author, E. Angeles Martinez Mier, had to say about this study and pregnant mothers drinking CWF. The following slide communicates this appropriately and contains hyperlinks to their public statements:

What did Till and Martinez-Mier have to say?

August 19, 2019: Christine Till, lead author

Pregnant women should consider reducing their exposure to fluoride, Till said. That might include avoiding public water sources that are fluoridated...

September 7, 2019: Angeles Martinez-Mier, co-author

That **DOES NOT MEAN** eliminating CWF, which benefits all and is the only public health program that is viable in the US given our current healthcare system. I disagree with Christine (Till)

September 14, 2019: Christine Till

"I think this message could be easily misconstrued as us saying don't drink fluoridated water → we're not saying that," study author Christine Till, professor of psychology at York University in Toronto, told BuzzFeed News.



100% Fluoridated Water is the only public health program that is viable in the US given our current healthcare system. I disagree with Christine (Till)

The primary author, Till, first stated pregnant mothers might avoid fluoridated water. Here is a statement made to NPR, August 19, 2019, on the magnitude of IQ loss across the world:

- *"We would feel an impact of this magnitude at a population level," Till says, "because you would have millions of more children falling in the range of intellectual disability, or an IQ of under 70, and that many fewer kids in the gifted range."*
- After that statement, a co-author, Angeles Martinez-Meir, spoke out on what was being stated and that she disagreed with Till. Martinez-Meir stated that pregnant mothers *can* drink CWF (September 7, 2019).
- One week after Martinez-Meir's statement, Till reversed her position on pregnant mothers drinking CWF. Till stated *"I think this message could be easily misconstrued as us saying don't drink fluoridated water-we're not saying that"*.

To summarize, the primary author and a co-author on this study being presented to the Green Bay Common Council as 'new research' to show that CWF causes IQ deficits is not even being stated as such by Till and Martinez-Meir. With those words from the study's authors themselves, how can those who oppose CWF present this to you, the Green Bay Common Council, as anything different than what the authors themselves had to say?

What ensued after the publication of the Green et al study:

Green et al deny access to their data:

- Academicians, researchers, and others around the world requested the raw data from the Green et al study so that they could run independent statistical analyses. They had concerns with the data and the conclusions reached from that data. Sharing of data is commonplace in research:
- *"Sharing research data:
As a researcher, you are increasingly encouraged, or even mandated, to make your research data available, accessible, discoverable and usable."*

The Green et al paper, published in JAMA Pediatrics, contained the following statement:

Author Contributions: Ms Green and Dr Till had full access to all of the data in the study and take responsibility for the integrity of the data and the accuracy of the data analysis.

Ms. Green and Dr. Till stated that they had full access to all of the data in the study. *However*, when asked for their data, they denied they had it. They would not share it. Increasingly, their denial led worldwide scientific researchers and academicians to demand that it be shared. The study was funded by the National Institute of Environmental and Health Sciences (NIEHS).

A national and international group of 30 prominent researchers, academicians, and others co-signed a letter to the NIEHS asking to have this data released. They extensively detailed their concerns that they had with the study, and asked that the NIEHS ask the authors to release this data to allow for independent analyses.

Canadian Agency for Drugs and Technologies in Health (CADTH) review Green et al study:

CADTH is an independent, not-for-profit organization responsible for providing health care decision-makers with objective evidence to help make informed decisions about the optimal use of health technologies. Created in 1989 by Canada's federal, provincial, and territorial governments, CADTH was born from the idea that Canada needs a coordinated approach to assessing health technologies. The result was an organization that harnesses Canadian expertise from every region and produces evidence-informed solutions that benefit patients in jurisdictions across the country.

CADTH conducted a review of the Green et al study. This review included many other studies and their reviews of them as well.

- "CADTH RAPID RESPONSE REPORT: SUMMARY WITH CRITICAL APPRAISAL Community Water Fluoridation Exposure: A Review of Neurological and Cognitive Effects", October 23, 2019, made the following statements on the Green et al study (a few of numerous statements regarding the study's limitations):
- *"The study by Green et al., 2019¹³ concluded that 'maternal exposure to higher levels of fluoride during pregnancy was associated with lower IQ scores in children aged 3 to 4 years.' (p. E1) This conclusion was not supported by the data."*
- *"No attempt was made to control for potential important confounding factors including parental IQ, father's education, socioeconomic status, duration of breast feeding, postnatal exposure to fluoride, postnatal diet and nutrition, child's health status, and other confounders between birth and the children's age of 3 or 4 when IQ was measured.^{18,19} Although the authors controlled for and performed sensitivity analysis to test the robustness of association estimates for a number of substances (including lead, mercury, arsenic) in the mothers' blood samples, they did not consider postnatal exposure of children to these substances. Lead, in particular has been found to have a high association with IQ in children.²² With incomplete control for potential confounders, it remains uncertain to know if the effect is true, and if it is due to prenatal exposure or postnatal exposure."*
- *"The evidence is weak due to multiple limitations (e.g., non-homogeneous distribution of data, potential errors and biases in the estimation of maternal fluoride exposure and in IQ measurement, uncontrolled potential important confounding factors); therefore, the findings of this study should be interpreted with caution."*

Toxicology Systematic Review on fluoride toxicity and neurotoxicity:

A comprehensive, systematic review on the toxicity of fluoride and evidence for human developments neurotoxicity was published a few months ago in a prestigious toxicological journal:

REVIEW ARTICLE

"Toxicity of fluoride: critical evaluation of evidence for human developmental neurotoxicity in epidemiological studies, animal experiments and in vitro analyses", Guth et al, Archives of Toxicology, 26 March 2020

In this Review, the researchers concluded that:

- ♦ *"based on the totality of currently available scientific evidence, the present review does not support the presumption that fluoride should be assessed as a human developmental neurotoxicant at the current exposure levels in Europe."*

The Review specifically made this statement about the Green et al study:

- ♦ *"An additional limitation of the study performed by Green et al. (2019) is that the intelligence tests have been performed only once between the age of 3 and 4 years, but the exact age of the children at the time point of the test has not been considered in the statistical analysis. This may be problematic, because the IQ of children changes strongly between 3 and 4 years."*

Additional Reviews of Green et al:

In addition to the CADTH review of Green et al, others have critically evaluated this study:

Is Fluoridated Water Affecting Our Kids' Intelligence? By F. Petry Wilson, MD, MSCE, Nephrologist

https://www.medscape.com/viewarticle/916971?title=131232_5322&src=WNL_mdplsnews_190823_ruscipedit_wir&uac=127293MT&spoc=17&impID=2070820&faf=1

International responses:

<https://www.sciencemediacentre.org/expert-reaction-to-study-looking-at-maternal-exposure-to-fluoride-and-iq-in-children/>

A series of articles written by an Epidemiologist from Johns Hopkins University. He critiques Green's study in a way that leaves no doubt:

<https://epidemiological.net/2019/09/19/the-hijacking-of-fluorine-18-998-part-one/>

<https://epidemiological.net/2019/09/21/the-hijacking-of-fluorine-18-998-part-two/>

<https://epidemiological.net/2019/09/23/the-hijacking-of-fluorine-18-998-part-three/>

ADA Statement

<https://www.ada.org/en/press-room/news-releases/2019-archives/august/ada-statement-on-study-in-jama-pediatrics>

ADA article on reactions to Green study by national and international groups:

https://www.ada.org/en/publications/ada-news/2019-archive/august/responses-to-fluoride-study-flood-in-from-all-over-the-globe?fbclid=IwAR1GM-T_4uX73L67w0k3pPYIfwDXcedQ5yK3k17HuiQMPIZmZETqPgwtVcg

American Association of Dental Research:

<http://ga.dentalresearchblog.org/?p=3409>

American Academy of Pediatrics:

<https://www.aapublications.org/news/2019/08/19/fluoride081919>

American Fluoridation Society:

<http://americanfluoridationsociety.org/wp-content/uploads/2019/08/AFS-on-Green-Study-2019-1.pdf>

The overall body of evidence on CWF has continued to show that it is effective in reducing cavities and is safe for everyone to drink. It does not cause any adverse health effects in anyone. Over 6,600 studies and research papers are listed on Pubmed. CWF research is continuous and ongoing. We all want the facts about anything that we do. We look to our experts for answers.

Leading health and scientific organizations around the world endorse CWF, including:

1. American Academy of Pediatrics
2. American Dental Association
3. CDC
4. Mayo Clinic
5. U.S. Department of Defense
6. World Health Organization

Not a single, credibly recognized health or scientific organization around the world opposes CWF. Not one!

I hope that these documents and references will provide insights into the new study that has been brought before you. Please do not hesitate to call on me if you have any questions.

Warm regards,



Johnny Johnson, Jr., DMD, MS
Pediatric Dentist
Diplomate, American Board of Pediatric Dentistry
Life Fellow, American Academy of Pediatric Dentistry
President, American Fluoridation Society
Web: AmericanFluoridationSociety.org
E: DrJohnnyJohnson@gmail.com
C: 727-409-1770

American Fluoridation Society's Board of Directors and Advisory Committees

Board of Directors

President:

Johnny Johnson, Jr., DMD, MS
Pediatric Dentist

Vice President:

Myron A. Allukian, Jr., DDS, MPH
Public Health Dentist, Educator

Communications Officer:

Steven Slott, DDS
Dentist

Secretary:

Jennifer Martinson, BS, RDH
Dental Hygienist

Bruce Austin, DDS

Immediate past Oregon State Dental
Director

Treasurer:

Kurt Ferré, DDS
Dentist

Emeritus:

Charles Haynie, MD, FACS
Vascular Surgeon

Kimberlie Yineman-Payne, BA, RDH

Dental Hygienist
Immediate past North Dakota State Dental
Director

Science Advisory Committee

William Maas, DDS, MPH, MS

Former Director, Division of Oral Health, U.S.
Centers for Disease Control and Prevention

John Morris, DDS, BDS, FDS (UK)

University of Birmingham School of Dentistry,
former national lead for water fluoridation with
Public Health England and regional consultant for
the Midlands and East of England

Howard Pollick, BDS, MPH

Professor, Preventive & Restorative Dental Sciences
University of California San Francisco, School of
Dentistry

Michael Foley, BSc, MPH, Mepi (Aus)

Director of Research and Advocacy for Metro North
Oral Health Services, Former Director of Brisbane
Dental Hospital

Timothy Wright, MS, DDS

Hawden Distinguished Professor
Pediatric and Public Health
Adams School of Dentistry
The University of North Carolina

Mark Moss, DDS, PhD

Associate Professor, Department of Foundational
Sciences, East Carolina School of Dentistry,
Greenville, NC

Gary D. Slade, BSc, DipDent

John W. Stanam Distinguished Professor of Dentistry
at the UNC Adams School of Dentistry, Chapel Hill,
NC

Jennifer Meyer, PhD, MPH, CPH, RN

Assistant Professor of Health Sciences, University of
Alaska Anchorage, AK

Jaime Fuge

From: Johnny Johnson <drjohnnyjohnson@gmail.com>
Sent: Friday, October 2, 2020 8:25 AM
To: Jaime Fuge
Subject: Fwd: Water fluoridation issue: "New Science"
Attachments: image.png; ATT00001.htm; image.png; ATT00002.htm; image.png; ATT00003.htm; image.png; ATT00004.htm; image.png; ATT00005.htm; Science says fluoride in water is good for kids. So why are these towns banning it_.pdf; ATT00006.htm; The AntiFluoridationist Threat to Public Health.pdf; ATT00007.htm; When public action undermines public health- a critical examination of antifluoridationist literature Jason M Armfield.pdf; ATT00008.htm; Water Fluoridation and the Environment-Current perspective in the U.S._Pollick.pdf; ATT00009.htm

Johnny Johnson, Jr., DMD. MS
c: 727.409.1770

Begin forwarded message:

From: Johnny Johnson <drjohnnyjohnson@gmail.com>
Date: July 16, 2020 at 10:18:45 AM EDT
To: "Eric.Genrich@greenbaywi.gov" <Eric.Genrich@greenbaywi.gov>, "district1@greenbaywi.gov" <district1@greenbaywi.gov>, "district2@greenbaywi.gov" <district2@greenbaywi.gov>, "district3@greenbaywi.gov" <district3@greenbaywi.gov>, "district4@greenbaywi.gov" <district4@greenbaywi.gov>, "district5@greenbaywi.gov" <district5@greenbaywi.gov>, "district6@greenbaywi.gov" <district6@greenbaywi.gov>, "district7@greenbaywi.gov" <district7@greenbaywi.gov>, "district8@greenbaywi.gov" <district8@greenbaywi.gov>, "district9@greenbaywi.gov" <district9@greenbaywi.gov>, "district10@greenbaywi.gov" <district10@greenbaywi.gov>, "district11@greenbaywi.gov" <district11@greenbaywi.gov>, "district12@greenbaywi.gov" <district12@greenbaywi.gov>
Cc: "celestineje@greenbaywi.gov" <celestineje@greenbaywi.gov>, Johnny Johnson <drjohnnyjohnson@gmail.com>
Subject: Re: Water fluoridation issue: "New Science"

Good morning Dear Mayor Genrich, Common Council President Brunette, Vice President Dorff, and Alderpersons Corpus-Dax, Gerlach, Galvin, Stevens, LeFebvre, Scannell, Wery, Johnson, Steuer, and VanderLeest,

I am acutely aware of the email barrages that you have received over the past three days. Respectfully, my colleagues and I have refrained from responding to them as we wanted to show respect for your time and your abilities to separate the facts from the fiction. It is what you were elected to do. And I have faith that you will do that. This is why you are being hit very hard by the opponents to community water fluoridation (CWF). The science is clear and has been over the past 75 years of fluoridation in the U.S. Yet, those opposed have never given up a fight to stop trying to get their own will imposed on the general public.

The attacks against sound studies, people who promote CWF as lobbyists and conspirators, and discrediting the best scientific minds in the world over the past 75 years of CWF is just too much to tolerate. The scientific community is reacting to these attacks and plan to be on the Zoom meeting next week from around the world. They too are sick and tired of this vociferous small group of opponents cherry-picking tidbits of credible research, mixing in their own personal opinions, throwing them all into a Kitchenaid blender, then pouring it out over an unsuspecting public. The internet has given them the means to do this very easily.


Paul Connett, a retired chemistry professor from the U.K., heads up the opposition group, the Fluoride Action Network. This group joined forces with the leading anti-vaccination group in the U.S. a few years ago under the name of Health Liberty. You can prominently see Connett's [picture](#) and his purpose for being there. The anti-vax website is headed by Joseph Mercola, D.O., who also promotes anti-CWF materials and videos.

I do not wish to enter into mudslinging with this group. However, you deserve to know who they are and how they operate. I've attached two short articles that describe who the players are and their tactics to cease CWF.

Additionally, it is important for you to know that the Royal Society of Chemistry in the U.K. moderated a meeting in the city of Hull in the north of England a couple of years ago. Hull is preparing to fluoridate their water. Both sides of the issue were represented. This is what they had to say:

Science says fluoride in water is good for kids. So why are these towns banning it?

In the past five years, 74 cities have voted to remove fluoride from their drinking water, despite thousands of studies showing it prevents cavities.

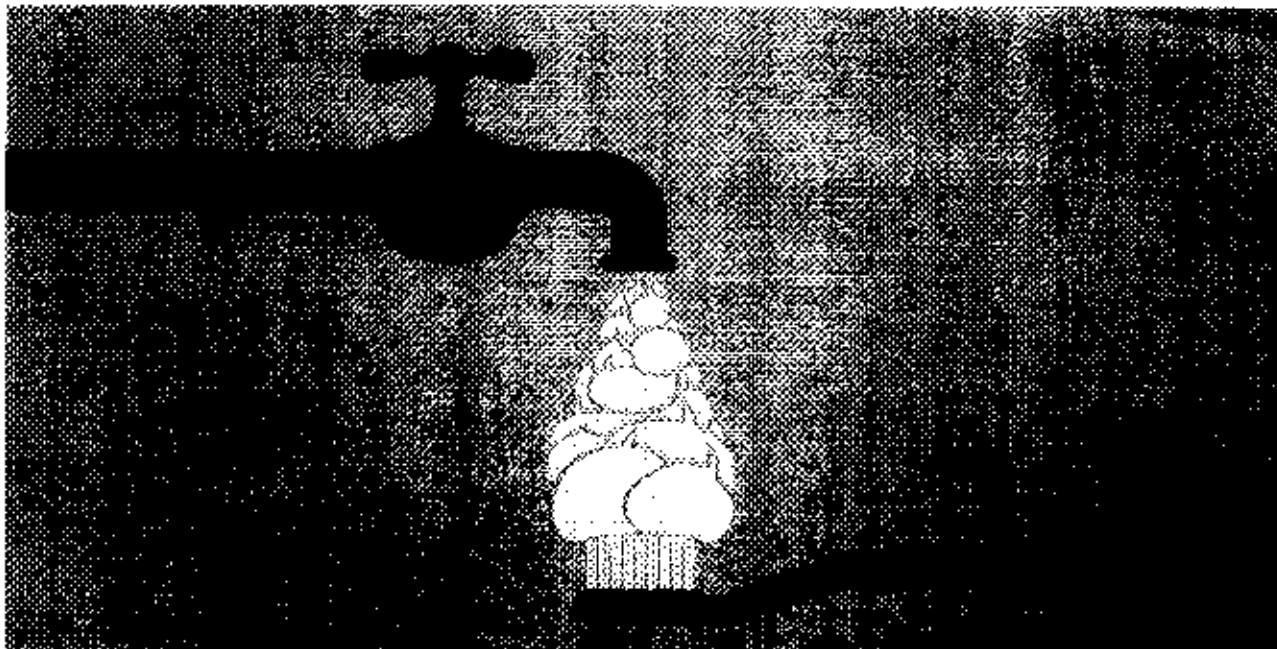

"Anti-fluoridationists" claim, without scientific evidence, that fluoride lowers IQ and causes everything from Alzheimer's to cancer.

By Elizabeth Chuang / for ABC News

Oct. 17, 2018, 4:29 AM EDT / Updated Oct. 17, 2018, 6:57 AM EDT

By Elizabeth Chuang

It has been hailed by the Centers for Disease Control and Prevention as one of the top public health achievements of the 20th century. Numerous studies have proven its safety and efficacy. But fluoride -- the naturally occurring compound that prevents cavities and tooth decay -- is still sparking heated debates, seven decades after it was first added to America's water supply.

"Anti-fluoridationists" -- a small but vocal minority -- are disputing long-established science to say that fluoride added to tap water lowers IQ and causes everything from acne to anemia to Alzheimer's.

These anti-fluoride believers are active online but also at the polls: In the past five years, 74 cities have voted to remove fluoride from their drinking water, according to the American Dental Association. This year, there have been 13 votes around the country on fluoridation, and at least three more cities have fluoride referendums on the ballot in November: proposed bans in Brooksville, Florida, and Houston, Missouri, and a vote on bringing fluoridated water back in Springfield, Ohio.

The fears over fluoride are reminiscent of the unfounded fear that vaccines cause autism: disproved by science, yet steadfast nonetheless. The persistence of fluoride conspiracy theories -- which emerged in the 1950s with claims that fluoridation was a communist plot to dumb down Americans -- is alarming public health officials, including the American Dental Association and the American Academy of Pediatrics, who say fluoride is a safe, inexpensive way to boost children's oral health.

Dr. Johnny Johnson, a retired pediatric dentist who is president of the nonprofit American Fluoridation Society, calls the anti-fluoride efforts "cult-like."

"You cannot tailor public health to the whims of a small group of people," he said. "If you are doing that, you are harming a large group of people."

The anti-fluoridationists, though, say that it's the fluoride supporters who are harming the public's health. Some argue that the government uses fluoride as a form of mind control; others believe it's designed to boost the sugar lobby by enabling people to eat more sweets without getting cavities; and still others believe that health officials are afraid to reverse course on fluoride after promoting it for decades.



Paul Bieher, president of the New York State Coalition Opposed to Fluoridation, speaks at a 2012 press conference in New York City.
Bryan Smith / Zuma Press file

They spread the word on Facebook groups, like that of the New York State Coalition Opposed to Fluoridation, which blames fluoride for problems including thyroid damage and was slammed in 2012 for falsely claiming that the federal government "recommends avoiding fluoridated water when making infant formula." (The CDC says it's fine to use fluoridated tap water for formula, though the agency notes it may cause mild spotting on babies' teeth, so parents can use low-fluoride bottled water some of the time instead.) Reddit users claim fluoride kills gut bacteria. And on Twitter, fluoride is regularly called a cancer-causing neurotoxin.

The anti-fluoride movement has also made headway offline. In June, the Texas Republican Party opposed water fluoridation in its 2018 platform. In New Jersey, where more than 80 percent of residents do not have fluoridated water, the town of East Brunswick stopped fluoridating three years ago after Mayor David Stahl called it "mass medication of the public," a familiar refrain on anti-fluoridation forums. In Brooksville, Florida, a city of 8,000 about an hour north of Tampa, Mayor Betty Erhard has said for years that fluoride is a toxin and a waste of taxpayer money. Next month, at her urging, Brooksville will vote on removing it.



Dr. Johnny Johnson, president of the American Fluoridation Society, campaigns to keep fluoride in the water in Brooksville, Florida.
Courtesy of Dr. Johnny Johnson

"I believe that people should consent to what's in their water," Erhard said. Some townspeople agree.


"Fluoride is a dangerous cancer-causing agent. I don't even like taking a shower in it," one wrote on Erhard's Facebook page.

CONTROVERSY FROM THE VERY START

The first place in America to receive fluoridated water was Grand Rapids, Michigan, in 1945, when residents there became guinea pigs for the theory that boosting existing natural fluoride levels in water would decrease tooth decay, particularly in children. The experiment, by the United States Public Health Service, was done without residents' consent – still a point of contention among anti-fluoridationists.

The experiment was so successful that 11 years into what was supposed to be a 15-year study, researchers announced the rate of cavities among Grand Rapids' 30,000 schoolchildren had dropped by 60 percent. But not everyone was pleased.

"I was called a murderer and a communist," Dr. Winston Prothro, director of public health in Grand Rapids during the early days of fluoridation, told The Washington Post in 1988. "I must have had letters from every city in America, and plenty from other countries, too. It fell on me to defend the physical and moral health of our entire city."

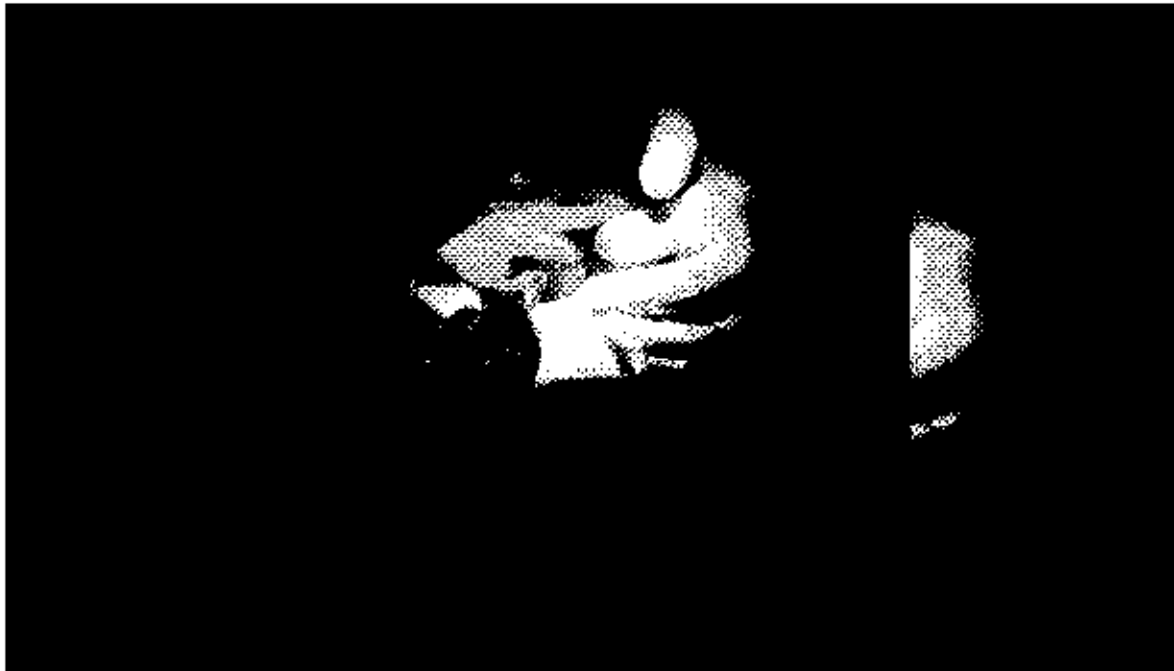

Treating dental care as an afterthought has dangerous consequences

JULY 9, 2018 02:54

Since then, the conspiracy theories have evolved from fears of a communist plot to other worries about purported dangers of fluoride – an abundant element that occurs naturally in water, even when it's not added by the government.

"Now, you have this weird backlash where people think that anything that is a chemical is bad, even though everything is a chemical," said University of Miami associate professor Joseph Uscinski, co-author of the book "American Conspiracy Theories." "There are groups of people who think that if something isn't natural, it is somehow impure or bad, and it grosses them out."

To experts, objecting to fluoride is nonsensical. The compound, consumed in water or applied topically through toothpaste or mouthwash, prevents cavities by replacing weakened structures in the teeth, said Dr. Kerry Maguire, associate clinical investigator of Forsyth, an independent research institute specializing in oral health.

It's true that too much fluoride can be dangerous – one complication is skeletal fluorosis, which causes stiffening and pain of the joints and bones or abdominal pain, nausea and vomiting – but those effects only occur with prolonged exposure to a far higher level of fluoride than is found in public water systems in the U.S., experts say. In this country, the only common side effect of fluoridation is fluorosis of the teeth – minor staining that is often only visible to a dentist.

THE ANTI-FLUORIDE MOVEMENT

Today, nearly 75 percent of the U.S. receives fluoridated water from community water systems.

That's a number that Paul Connett, a chemistry professor emeritus at St. Lawrence University in Canton, New York, hopes to get down to zero.

"There's unproven ways that fluoride can cause damage," said Connett, executive director of the nonprofit Fluoride Action Network, which aims to end fluoridation worldwide.

Connett was initially skeptical of concerns about fluoride when his wife asked him two decades ago about its health effects.

"The prevailing attitude is that people who are opposed to fluoride are crazy, so I didn't want to be stigmatized in that way," Connett said.

But the more he looked into it, the more convinced Connett became that fluoride was indeed toxic.

He now cites what he bills as a "dynamite" 2017 study that concluded that higher prenatal fluoride exposure was associated with lower cognitive outcomes in children in Mexico.

The findings, he says, are consistent with more than 50 other studies that concluded that fluoride lowers IQ.

But many dental experts dismiss such studies as bogus, particularly because many of them were done in other countries, where natural fluoride levels are far higher than in the U.S. and there may be other factors, like polluted water.

"You can't do that in science."

"It's as though you have something you want to prove, so you look at other countries that have naturally high levels of fluoride at multiples of what we have in the United States, and they see changes and then they backwards extrapolate it to water fluoridation," said Johnson of the American Fluoridation Society. "You can't do that in science."

Some anti-fluoridationists oppose all fluoride, including in toothpaste. (Sales of fluoride-free toothpastes are relatively small but projected to grow; an article in the dental journal Gerodontology in August found that such toothpastes have "no impact" on preventing cavities.) Fluoride opponents seize on the warning label on toothpaste cautioning that a poison control center should be called if a child accidentally ingests too much, saying that proves fluoride is a toxin.

The American Dental Association, which has supported water fluoridation since 1950, disputes that, pointing out that the amount of fluoride in an entire tube of toothpaste wouldn't be fatal, but other additives would likely cause a child to vomit.

As for fluoride in water, "there have been literally thousands of studies published in peer-reviewed journals that demonstrate the safety of community water fluoridation," said Dr. Brittany Seymour, the American Dental Association's consumer spokeswoman, calling it "the single most important public health measure to prevent cavities."

"Which is more important: protecting your children's brain, or protecting your children's teeth?"

The Fluoride Action Network disagrees. The group sued the Environmental Protection Agency in federal court in San Francisco last April to stop water fluoridation.

"Which is more important: protecting your children's brain, or protecting your children's teeth?" Connett said.

He expects the case to be heard next August. The EPA said it does not comment on pending litigation.

MORE THAN A TOOTHACHE

Kentucky is the only state to require fluoridation in every community water system that serves 1,500 or more people, and as a result, 99.99 percent of residents receive fluoridated water. Anti-fluoridationists have tried to reverse the law, but it's not going anywhere, said Dr. Julie

Watts McKee, the state dental director of the Kentucky Oral Health Program, a public initiative that carries out community programs to reduce oral disease. The cost to fluoridate water for a person's entire lifetime is cheaper than the price of a single filling, McKee said.


"The science -- the true science -- proves its effectiveness over and over again," she said. "It helps people of all ages. It helps the kids better because they have growing teeth and are at a cavity-prone age, but it helps us all."

Elsewhere in the country, the percentage of residents receiving water varies, with Hawaii at the low end at 11.7 percent.

Fluoride by the numbers

The percentage of people in each state who receive fluoridated water

Percentages range from states to water purveyors

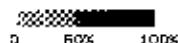

Note: Data as of December 31, 2014

Source: CDC

Graphics: Michael Wu / NBC News

It's not always a health fear that keeps states from raising fluoridation levels; sometimes the decision is budgetary. Either way, the low levels are troubling to fluoridation proponents, who argue that it gives everyone a shot at fighting cavities -- regardless of access to dental care.


The effects of cavities, particularly untreated ones, can be far-reaching.

"It's very, very difficult to concentrate when you have a toothache, and if we are trying to help children succeed in school ... this is an important component that is often overlooked," Maguire said. "It is a winnable war."

In Brooksville, Florida, where the vote on removing fluoride is just a couple weeks away, Mayor Erhard has high hopes that her townspeople will vote it out. The city has spent about \$19,000 on fluoridation over the past five years, and she would like to see that money go someplace else -- such as repairing the city's roads.

Erhard said she doesn't worry about how kids will fare with nonfluoridated water, so long as parents do their part to encourage good oral health.

"If you're feeding them a lot of sugar, naturally, you're going to get a lot of cavities," she said. "I can tell you firsthand from my experience that I've always brushed and I love going to the dentist, and my teeth are healthy."

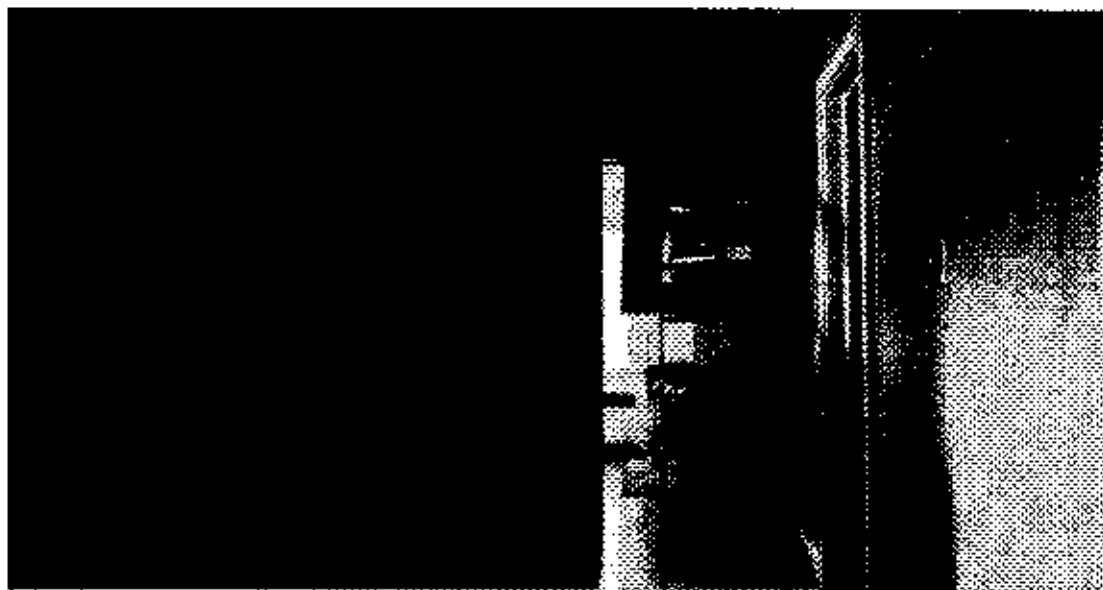





Institute for Science in Medicine

WHITE PAPER

**THE ANTI-FLUORIDATIONIST THREAT
TO PUBLIC HEALTH**

PREPARED BY

JOHN E. DODES, DDS, FISM

AND

MICHAEL W. EASLEY, DDS, MPH, FISM

APRIL 2012

Institute for Science in Medicine (ISM) is an international, educational and public-policy organization comprised of health care professionals, scientists, and researchers who agree that the best science available should be used to determine health policy and to establish a standard of care that both protects and promotes the public health. We necessarily oppose policies which erode a science-based standard of care and thereby significantly expose the public to fraudulent, worthless, or harmful medical practices and products.

Copyright 2012 by Institute for Science in Medicine. Permission to reproduce in its entirety is hereby granted, provided that it is not altered, not distributed for commercial purposes, and this notice is included. All other rights are reserved.

White Paper: The Anti-Fluoridationist Threat to Public Health

Declared by the Centers for Disease Control and Prevention to be one of the ten greatest public-health achievements of the Twentieth Century,¹ community water fluoridation has been under attack by a small band of critics since its inception. The scientific consensus over fluoridation's health benefits, safety, social justice, and economics has been firmly established over six decades of widespread use in the United States and elsewhere. Nevertheless, anti-science critics have never relented in their opposition — recycling previously disproven charges of harm, inventing new ones out of whole cloth, misrepresenting scientific facts and research, exaggerating risks, understating benefits, inappropriately invoking the precautionary principle, and accusing public health officials of corruption, conspiracy, and 'mass medication' of whole populations.

Background

Tooth decay is the most common disease of all mankind. Decay and loss of teeth due to decay can affect general health, especially for the elderly, and adversely impact an individual's emotional and social well-being. Fluoride is a micro-nutrient essential to the development and maintenance of teeth and bones. Fluoride-fortified teeth are significantly resistant to dental caries.

Community water fluoridation (CWF) is an adjustment to the amount of fluoride that occurs naturally in all water supplies to a safe level that is optimal for dental health and safe for overall health. Scientific studies have established that CWF lowers the rate of tooth decay by 20-40% in children, over and above the effect of toothpaste and other sources of fluoride.² Moreover, it benefits all residents of a community, regardless of age and socio-economic status.³ CWF is remarkably economical for community water systems serving 1,000 people or more. For such communities, every dollar spent on CWF on average saves \$38 to \$80 per year in dental treatment.^{4,5} To look at it another way, for the cost of a single small tooth restoration, an individual can be protected for life.

Thousands of reliable scientific studies have established the safety of CWF at the levels of optimal fluoridation. After decades of observation and examination, reviews by major scientific organizations have found there is no epidemiological evidence for any other threat to public or individual health associated with CWF.

In the United States, 62.2% of the population has access to public water supplies that are optimally fluoridated. Over 360 million people worldwide, in approximately 60 countries enjoy the benefits of fluoridated drinking water. Dr C. Everett Koop, a former US Surgeon General, has stated, "Fluoridation is the single most important commitment that a community can make to the oral health of its citizens."

Yet in spite of overwhelming scientific evidence and greatly improved dental health, opposition to CWF persists. This opposition has had success in delaying the adoption of CWF in some

White Paper: The Anti-Fluoridationist Threat to Public Health

communities, and even causing others to abandon it, depriving tens of thousands of citizens of optimal dental health and putting a heavy financial burden on the community's health care resources. Because of this threat to public health, the tactics of the anti-fluoridationists warrant examination and exposure.

Tactics of the Anti-fluoridation Movement

Misrepresenting the Conclusions of Valid Research


The National Research Council (NRC) is a group of distinguished experts that issues independent reports to improve government, decision making and public policy. In 2006, the NRC issued a report on fluoride.⁶ Anti-fluoride groups often cite the NRC's report when they try to raise fears about community water fluoridation, but these groups' statements misrepresent the NRC's findings.⁷ Although the report's title cites "drinking water," the NRC produced a summary of its report, reiterating the focus of its concern, i.e. people living in areas of the United States with *natural* levels of fluoride in water that are at least double or triple the level used to fluoridate a public water system. As the NRC itself stated, "it is important to note that the safety and effectiveness of the practice of water fluoridation was outside the scope of this report and is not evaluated." ⁸

Citing Strange, Far-Fetched Case Studies to Attack Fluoridation

The New York State Coalition Opposed to Fluoridation (NYSCOF) has cited bizarre case studies of people that are in no way representative of normal behavior or normal conditions. These case studies are not scientifically relevant to whether Americans drink fluoridated water. Here are some examples of the case studies that are presented with fearful headlines by NYSCOF.

White Paper: The Anti-Fluoridationist Threat to Public Health

- In 2009, NYSCOF posted a press statement that quoted its president saying that “even water fluoridation will cause arthritic-like symptoms in susceptible individuals...”⁹ However, NYSCOF provided no evidence connecting fluoridated water to arthritis. One of the articles that the group cited to back up its claim was from a French medical journal.

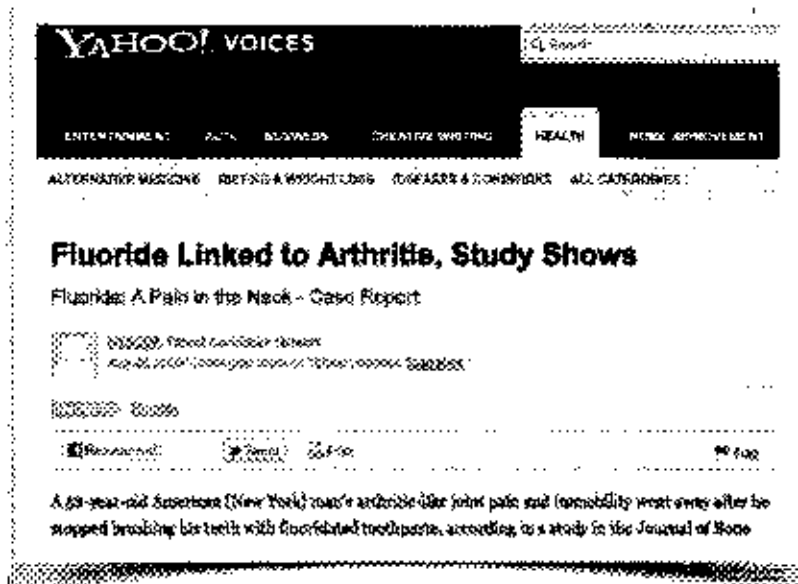

That article described a

bizarre case study that had nothing to do with whether Americans drink fluoridated water. It was about a woman who brushed her teeth 18 times a day and swallowed the toothpaste, *consuming a tube of toothpaste every two days*.¹⁰ It is irresponsible to attack water fluoridation with a case study that (a) does not involve fluoridated water, and (b) is not representative of normal behavior. It is also instructive to note that while fluoride levels in water fluoridation do not exceed 1.0 parts per million, the fluoride levels in toothpastes range from 1100 to 1500 parts per million depending on the brand.

- In 2010, NYSCOF cited the case of a 53-year-old British woman in a *Facebook* post headlined, “Fluoride Damages Bones, Studies Show.” Unless people read the full article, they never learn what a bizarre lifestyle this woman had, drinking six cups of high-fluoride “brick tea” and brushing her teeth 8-10 times each day.¹¹ Ordinary Americans do not drink that type of tea, and they do not brush their teeth every two hours they’re awake. Presenting this woman’s case as a reason to fear water fluoridation in the United States is misleading.¹²

Engaging in Misleading Spin about Europe and Fluoride

Fluoridation.com, an anti-fluoride website managed by Canadian activist Elke Bahiuk, contends that “99% of western continental Europe has rejected, banned, or stopped fluoridation due to environmental, health, legal, or ethical concerns.”¹³ There is no citation for this statement, and this assertion is a classic example of spin. Based on this language, one would conclude that virtually nobody in Western Europe regularly receives systemic forms of fluoride. The reality is very different.

White Paper: The Anti-Fluoridationist Threat to Public Health

First, the insertion of the word “continental” is a way of ignoring that millions of Irish and British people drink water that is optimally fluoridated. In fact, fluoridated water is provided to 12 million Europeans, mostly reaching residents of Great Britain, Ireland, Spain and other countries.¹⁴

Second, this statement by Fluoridation.com obscures the fact that fluoride is widely used in Europe. In fact, at least 70 million Europeans consume fluoridated salt, and this method of fluoridation reaches most of the population in Germany and Switzerland. These two countries have among the lowest rates of tooth decay in all of Europe.¹⁵ Fluoridated milk programs reach millions of additional Europeans.¹⁶

Italy has not tried to create a national system of water fluoridation, but there are logical reasons for this. Firstly, many Italians regularly drink bottled water. Secondly, a number of areas in Italy have water supplies with natural fluoride levels that already reach the optimal level that prevents decay.¹⁷

Misrepresenting the Positions of Governmental or Health Organizations

In 2012, a group called the New York State Coalition Opposed to Fluoridation (NYSCOF) claimed in an Internet article that the U.S. Department of Health and Human Services (HHS) “recommends avoiding fluoridated water when making infant formula.”¹⁸ The hyperlink contained within this statement takes readers to yet another article by NYSCOF that makes the same inaccurate claim.¹⁹ NYSCOF asserted that its source for this assertion is a video commentary recorded by Dr Howard Koh, HHS’s Assistant Secretary for Health in 2011. But in the video, Dr Koh did not warn parents against using fluoridated water for infant formula.²⁰ This is what he actually said:

Parents and caregivers can use fluoridated water for preparing infant formula. However, if the child is exclusively consuming infant formula reconstituted with fluoridated water, there is an increased potential for mild dental fluorosis. The majority of fluoride comes from the water used to mix the formula. Some parents may choose to use low-fluoride bottled water some of the time to mix infant formula.

This HHS message suggests another option for parents who may be concerned about fluorosis, but it is a far cry from telling parents to avoid fluoridated water. Incidentally, nearly all fluorosis in the United States is a mild, cosmetic condition that doesn’t affect the health or function of the teeth. In most cases, only a dentist will detect the condition because the faint white streaks on teeth are so subtle.


Painting an Inaccurate Picture of Dental Fluorosis

One typical way that anti-fluoride activists raise fears about safety is by talking about a condition called dental fluorosis. They don’t mention that nearly all fluorosis in the United States is a mild, cosmetic condition that is so subtle that only a dentist is usually able to detect it and only

White Paper: The Anti-Fluoridationist Threat to Public Health

when the teeth are completely dry. Mild fluorosis does not cause pain, and it does not affect the health or function of the teeth. Here are two examples of how opponents misrepresent what fluorosis is:

- The Fluoride Action Network (FAN), a web-based anti-fluoridation organization, has cited the incidence of fluorosis in India and other nations to raise concern about water fluoridation. Yet FAN neglects to inform readers that the cause of this condition is *not* fluoridated water.²¹ In fact, the process of adjusting fluoride in public water systems is extremely rare in India.²² The problem is that several regions of India have

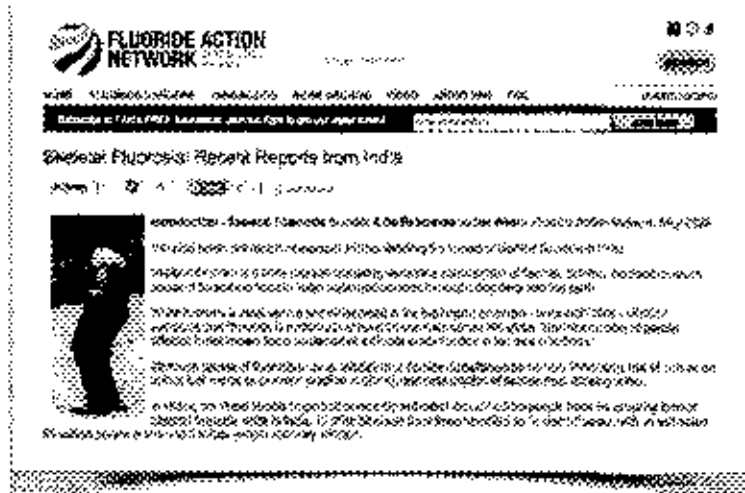

- geological conditions that make the *natural* fluoride levels between four and 15 times higher than the level used to fluoridate water in the United States.²³ Moreover, some excessive levels of fluoride in India's ground water is the result of widespread unabated industrial pollution. India's leading health officials do not blame the practice of what is called "fluoridation." In fact, the director of India's Institute of Public Health publicly endorsed water fluoridation.²⁴ Skeletal fluorosis is a condition that is virtually unheard of in the United States.
- The leader of NYSCOF posted a statement on the web about fluoridation in which he declared that a study links dental fluorosis to bone fractures.²⁵ The Chinese study he cited was about fluorosis "from drinking traditional brick-tea."²⁶ Although brick tea is consumed in many areas of China, it is virtually unheard of in the United States. Brick tea has a concentration of fluoride that is between three and 10 times higher than the level recommended to fluoridate drinking water in the United States.²⁷ This study was described in an anti-fluoride publication called *Fluoride*, which does not have the same rigorous standards for peer review and integrity that are required of full-fledged scientific journals. For example, the World Health Organization's guidelines recommend that a study's methodology be "clearly defined" and the procedures used in a study "should be described in detail."²⁸ The article in *Fluoride* is only three and a half pages long, and most of one page consists of photographs. Few details are provided of the methodology or procedures used by the Chinese researchers. The article states that the children had "a known regular consumption" of brick tea, but there is no way

White Paper: The Anti-Fluoridationist Threat to Public Health

to determine how much brick tea was consumed by the children who were studied — or for how many years they consumed such tea.

Leaving Out Critical Facts

- An anti-CWF group cited a study about a city in Cuba that ceased fluoridation, presenting it as proof that fluoridation offers no benefits.²⁹ It's true that decay rates fell for children in this city after CWF ended in 1990, but the anti-fluoride group ignored a crucial point that could well have influenced these rates — that very same year, this city started a weekly, fluoride mouth-rinsing program in its schools.³⁰ Effective mouth-rinsing programs generally cost significantly more per person than CWF.
- Citizens for Safe Drinking Water (www.nofluoride.com) has posted anti-fluoridation quotes on its website, claiming that these statements “are made by the top medical authorities...based on the latest medical research.” But several of these quotes are more than 40 years old and, therefore, are not based on the latest research. The group even cites a quote from an American Medical Association leader, without revealing that he was AMA's president in the 1930s — many years before fluoridation was first tried in the United States.³¹ The American Medical Association has since endorsed CWF as an effective public health strategy.

Using a “Rhetorical Question” to Create Fear

One example of anti-fluoride propaganda seeks to raise a major health concern, claiming a link between fluoride and fibromyalgia, without offering any credible evidence to back it up. Instead, this article engages in guesswork:

Is it possible that some cases of fibromyalgia are actually cases of fluoride poisoning? Again, it is a possibility. ... The problem is, there is no actual research to determine a solid connection between fluoride and fibromyalgia...³²

Saying something is “possible” is a poor reason for raising a concern that is not backed by scientific evidence. People who suffer from

Fluoridation As a Potential Cause of Fibromyalgia Symptoms



Fibromyalgia is a debilitating disease that is difficult to diagnose because Fibromyalgia symptoms can mimic other health issues.

Diagnosis seems to be a process of elimination of other chronic illnesses. Even then, many doctors aren't willing to make the diagnosis.

Just as frustrating, the cause of fibromyalgia is not known. Scientists believe it is caused by a genetic predisposition that is often triggered by an illness or other trauma.

Environmental factors contributing to fibromyalgia cannot be overlooked, however. Along with an increase in the number of cases and chemicals in the environment, there is also an increase in illnesses that are sometimes referred to as “mystery illnesses”, or illnesses that are difficult to diagnose and of which the cause may be unknown.

Is Fluoride Leading to “Mystery Illnesses”?

Our environment, home that may be responsible for a number of health issues as fluoride.

White Paper: The Anti-Fluoridationist Threat to Public Health

fibromyalgia deserve our compassion, not our wild speculations about their illness. The article was written by a woman who is described as a writer “with a special interest in health-related topics.” Yet there is no indication that she holds a medical degree or has any expertise in this particular field.

Holding Extreme Views About Health and Medicine

Several of the leading voices in the anti-fluoride movement have expressed radical views that place them at odds with the scientific and medical community.

- **Mike Adams**, editor of NaturalNews.com, is a vocal opponent of water fluoridation. In 2009, he launched an online petition endorsing a health reform plan for the United States that including a provision preventing state medical boards from being able to license “who can or cannot practice medicine.”³³ Adams also attacks vaccines. In 2011, he wrote, “Vaccines make you stupid. The chemical adjuvants added to vaccines actually cause neurological damage and interfere with healthy cognitive function.”³⁴
- **Dr. Joseph Mercola** is a leading opponent of fluoridation who claims it “causes teeth to rot and crumble.”³⁵ In 2010, Dr Mercola posted a series of lengthy interviews with Paul Connett, leader of the FAN, and kicked off these interviews by declaring his intent “to remove fluoride from the water supply of the United States.”³⁶ In 2011, the website Quackwatch reported, “Many of Mercola’s articles make unsubstantiated claims and clash with those of leading medical and public health organizations.” Quackwatch also reports these claims include articles opposing immunization and promoting dietary supplements.³⁷ For instance, Mercola’s website has warned women against getting mammograms to screen for breast cancer. Instead, Mercola encourages women to use thermograms – digital images of skin temperatures – as a tool for detecting cancer and other health conditions. Since 2005, Mercola has received at least three letters from the Food and Drug Administration, ordering him to stop making certain claims about thermograms or other products promoted on his website. The FDA has concluded that the broad claims made by the Illinois physician do not accurately reflect the medical evidence about thermograms. *The Chicago Tribune* reported that “science has yet to back his claims” about the Med2000, a thermographic camera that Mercola promotes.³⁸ According to the American Cancer Society, “no study has ever shown that [a thermogram] is an effective screening tool for finding breast cancer early. It should not be used as a substitute for mammograms.”³⁹
- **John Yiamouyiannis**, a PhD chemist whose anti-fluoride articles are still cited by FAN, co-wrote a book making the false claim that the virus HIV does not cause AIDS.⁴⁰ Yiamouyiannis also predicted that people who received childhood vaccinations would have a higher rate of AIDS—another assertion that is at odds with the evidence.⁴¹ Yiamouyiannis died at age 58 of cancer. He had neglected symptoms of rectal cancer, and then, rejecting standard treatment, he opted for IV vitamin C and laetrile at a Mexican clinic. Many years ago, *Consumer*

White Paper: The Anti-Fluoridationist Threat to Public Health

Reports criticized the junk science behind Yiamouyiannis's attacks on fluoridation,⁴² but FAN continues to praise him as an expert on the subject.⁴³

- **Stanley Monteith, MD**, is a retired orthopedic surgeon. He has a syndicated program called Radio Liberty that airs on over 50 stations. A long-time member of the John Birch Society, Monteith's favorite issues include a "secret cabal" that controls the United States, the "New World Order," promoting belief in the supernatural, and a conspiracy to reduce the world's population to 500 million using fluoridation which he claims lowers sperm production.⁴⁴ In 2004, he published the book *Hidden Agenda: The Fluoride Deception (Training Manual for Parents, Physicians, and Dentists)*.
- **Mehmet Oz, MD**, reaches a TV audience of millions with the *Dr. Oz Show*. Oz recommends individuals purchase reverse osmosis filters, as his family has done, for the purpose of removing fluoride from drinking water. Oz also promotes Joseph Mercola (see above) and many discredited health care practices, such as Reiki and acupuncture; he even claims that homeopathy is "worth considering."⁴⁵ As a practicing cardiothoracic surgeon, Oz brought a "radical energy healer" into his operating room to reduce patients' anxiety stemming from their repressed "birth trauma."⁴⁶
- **Paul H. Connett**, a retired professor of chemistry at St. Lawrence University, authored *The Case Against Fluoride: How Hazardous Waste Ended Up in Our Drinking Water and the Bad Science and Powerful Politics That Keep It There* (2010). Connett is the head of the family-operated FAN. At the end of 2011, fewer than 200 of America's 150,000 dentists had signed Connett's "Professionals' Statement to End Fluoridation."⁴⁷ Connett considers fluoridation to be forced medication and repeats many of the usual anti-fluoridation arguments. He often frames his opposition to fluoride in the form of questions, such as "What parent in their right mind would put the interest of their children's teeth...above the interest of their brains?" He also claims that with fluoridation, "There's no adequate margin of safety."⁴⁸ In an unguarded moment with an interviewer, Connett recently stated, "All these liberal commentators around the world immediately jump in and use the fact that the Tea Party is involved to slam us as being crazy conspiracy theorists. We might be wrong, but we're not looney."⁴⁹
- **Christopher Bryson** is a reporter whose book, *The Fluoride Deception*, purports to link water fluoridation to the Manhattan Project at Los Alamos. In an interview aired on *Democracy Now*, Bryson stated, "The post-war campaign to fluoridate drinking water was less a public health innovation than a public relations ploy sponsored by industrial users of fluoride—including the government's nuclear weapons program."⁵⁰ The studies Bryson refers to are of poor quality and don't hold up to scientific scrutiny. He refers to fluoride as "rat poison."
- **Hardy Limeback** is a Canadian dentist who teaches the University of Toronto and who has opposed fluoridation since 1998. He seems to have changed his support for fluoridation after losing a bid for the presidency of the Canadian Dental Association. He repeatedly makes the scientifically unfounded claim that, "In Canada, we are now spending more money treating dental fluorosis than we do treating cavities."⁵¹ He often asserts that fluoride has cumulative

White Paper: The Anti-Fluoridationist Threat to Public Health

toxic effects that can be 'catastrophic,' although he cites scientific evidence that actually does not support his assertions.

- **Carol Kopf** appears to be principal voice behind the New York Coalition Opposed to Fluoridation (NYSCOF). A Long Island housewife without any health-related training, Kopf peppers the internet with unscientific articles under her actual name and the *nom de plume* "Sally Stride." She bombards newspapers with letters to the editor in response to almost any mention of fluoridation. It also appears that she is the ghost writer for attorney Paul Beeber, titular head of NYSCOF.

Conclusions

For decades, a small, but vocal, movement of anti-fluoridation activists has spread unfounded fears among the public about community water fluoridation, with the result that some communities have opted to stop this beneficial and cost-effective public health measure. While the value of fluoride is gaining gradual acceptance, overcoming the misinformation promoted by those opposed to fluoridation is a long and difficult process.

The anti-fluoridationists' fake scientific controversy has resulted in reduced dental health, needless pain, suffering, and lost productivity, with substantially increased financial burdens on individuals and our health care system.

The anti-fluoridation movement employs classic propaganda methods, such as misrepresentation, fear mongering, false analogies and outright lies to further their political goals. As William Jarvis, past executive director of the National Council Against Health Fraud, has said:

These charges seem to grow out of a mentality of distrust. Anti-fluoridation groups are led by many of the same people who oppose immunization, pasteurization, sex education, mental health programs, and other public health advances. Most are closely connected with sellers of alternatives to medically accepted products and services.

Fluoridation is safe, effective, efficient, socially equitable, and environmentally sound public health policy for the prevention of the most common disease afflicting children and adults. It is imperative that the optimal fluoridation of community water systems continue throughout the United States and, indeed, the world.

Sources

- ¹ Division of Oral Health, National Center for Chronic Disease Prevention. "Achievements in public health, 1900-1999: fluoridation of drinking water to prevent dental caries." *Morbidity and Mortality Weekly Report*, 1999 Oct 22; 48(41):933-940.
- ² Brunelle JA & Carlos JP. "Recent trends in dental caries in U.S. children and the effect of water fluoridation," *Journal of Dental Research*, 1990; 69(Special Issue):723-727.
- ³ National Institute of Dental and Craniofacial Research. *Oral Health in America: A Report of the Surgeon General* (Rockville, MD: National Institutes of Health, 2000):158-166 at 162.
- ⁴ Griffin SO, Jones K & Tomar SL. "An economic evaluation of community water fluoridation," *Journal of Public Health Dentistry*, 2001; 61(2):78-86. Cited in Fluoridation Facts, 2005, American Dental Association, http://www.ada.org/sections/professionalResources/pdfs/fluoridation_facts.pdf
- ⁵ "Savings from Water Fluoridation: What the Evidence Shows," The Pew Center On The States, <http://www.thekentuckycenter.org/wp-content/uploads/2010/11/Savings-from-Fluoridation.pdf>
- ⁶ Committee on Fluoride in Drinking Water, National Research Council. *Fluoride in Drinking Water: A Scientific Review of EPA's standards*. Washington: National Academies of Science, 2006. (ISBN 978-0-309-10128-8)
- ⁷ New York State Coalition Opposed to Fluoridation (NYSCOF), "Fluoride damages the thyroid, study reveals," 2009 Jun 14 (<http://journals.gagazine.com/nyscof/fluoride-damages-the-thyroid-study-reveals/>). See also point #4 in The Lillie Center, "About dental fluorosis, fluoridated water, and fluorides," 2010 Feb 4 (<http://spitsontoyteeth.com/about-dental-fluorosis-fluoridated-water-and-fluorides/>), accessed 2012 Jan 11.
- ⁸ Committee on Fluoride in Drinking Water, *op. cit.*
- ⁹ NYSCOF, "Fluoride linked to arthritis, study shows," 2009 Aug 26. (<http://voices.yahoo.com/fluoride-linked-arthritis-study-shows-4139607.html?cat=5>)
- ¹⁰ Roos J, Dumolard A, Bourget S, Grange L, Rousseau A, Gaudin P, Calop J & Juvin R. "[Osteofluorosis caused by excess use of toothpaste]," *Presse Médicale*, 2005 Nov 19; 34(20 pt 1):1518-1520 [article in French] [abstract]
- ¹¹ It is reasonable to conclude that this British woman had consumed brick tea because the fluoride level reported in the tea is only reached by brick tea; the level reported (7.6 mg/L) is more than triple the fluoride level found in green, black and oolong teas. See: Micronutrient Information Center, The Linus Pauling Institute, Oregon State University, "Tea" (<http://lpi.oregonstate.edu/infocenter/phytochemicals/tea/>), accessed 2011 Oct 26.
- ¹² NYSCOF, "Fluoride damages bones, studies show," *Facebook*, 2010 Nov 1 (<http://www.facebook.com/topic.php?uid=252199261811&topic=16302>), accessed 2011 Oct 5.
- ¹³ Fluoridation.com, "Fluoridation status of some countries" (<http://www.fluoridation.com/c-country.htm>), accessed 2012 Jan 12.
- ¹⁴ The British Fluoridation Society, "The extent of water fluoridation in the UK and worldwide," (http://www.bfsweb.org/facts/wf_ukworld/f_wf_ukworld.htm), accessed 2011 Nov 17.
O'Mullane D, Whelton HP, Costelloe P, Clarke D, McDermott S & McLoughlin J. "The results of water fluoridation in Ireland," *Journal of Public Health Dentistry*, 1996 Dec; 56(5):259-264. [DOI]
Cheng KK, Chalmers I & Sheldon TA. "Adding fluoride to water supplies," *British Medical Journal*, 2007 Oct 6; 335(7622):699-702 at 700. [DOI]
- ¹⁵ Marthaler T, Gillespie G & Goetzfried F. "Salt fluoridation in Europe and in Latin America – with potential worldwide," *Wirtschaft*, 2011 Mar, pp. 12-25.

White Paper: The Anti-Fluoridationist Threat to Public Health

- ¹⁵ *Ibid.*
- ¹⁷ Pizzo G, Piscopo MR, Pizzo I & Giuliana G. "Community water fluoridation and caries prevention: a critical review," *Clinical Oral Investigations*, 2007 Sep; 11(3):189-193. [DOI]
- ¹⁸ NYSCOF, "Top 20 fluoride news stories of 2011," 2012 Feb 1. (<http://www.sachee.com/2012/02/01/4231040/top-20-fluoride-news-stories-of.html>)
- ¹⁹ NYSCOF, "HHS: All infant formulas contain fluoride; avoid mixing with fluoridated water," 2011 Mar 10. (<http://www.prnewswire.com/news-releases/hhs-all-infant-formulas-contain-fluoride-avoid-mixing-with-fluoridated-water-117766088.html>)
- ²⁰ Koh HK, "HHS: Proposed guidelines on fluoride in drinking water," *Medscape Today*, 2011 Mar 8. (<http://www.medscape.com/viewarticle/738322>)
- ²¹ Fluoride Action Network, "Skeletal fluorosis: new reports from India," (<http://www.fluoridealert.org/fluorosis-india.htm>), accessed 2011 Nov 2.
- ²² Lennon MA, Whelton H, O'Mullane D & Ekstrand J, "Fluoride: rolling revision of the WHO guidelines for drinking-water quality," [draft report] (World Health Organization, 2004 Sep). See Tables 1 and 2 which list the countries with laws or policies to fluoride-adjust their public water systems. Warning: this document is labeled "not for citation".
- ²³ Many groundwater sources in India have detectable, natural fluoride levels ranging from 5 to 23 milligrams per liter. See Box 2 in: World Health Organization, "Water Sanitation and Health (WSH): Fluoride," (http://www.who.int/water_sanitation_health/naturalhazards/en/index2.html), accessed 2011 Oct 25.
- ²⁴ Ramachandra SS, Ramachandra SS & Rao M. "Need for community water fluoridation in areas with suboptimal fluoride levels in India," *Perspectives in Public Health*, 2010 Sep; 130(5):211-212. [DOI]
- ²⁵ Citizens for Safe Water, "Paul Beeher weighs in on fluoridation," 2007 Jul 16 (<http://www.cfswns/2007/07/17/paul-beeher-weighs-in-on-fluoridation/>), accessed 2012 Feb 9.
- ²⁶ Cao J, Liu J-W, Tang L-L, Sangbu D-Z, Yu S, Zhou S, Yu Y & Qu H-Y. "Dental and early-stage skeletal fluorosis in children induced by fluoride in brick tea," *Fluoride*, 2005; 38(1):44-47.
- ²⁷ Micronutrient Information Center, *op. cit.*
- ²⁸ World Health Organization, "Research policy: recommended format for a research protocol." (http://www.who.int/ipo/research_ethics/format_rp/en/index.html)
- ²⁹ NYSCOF, "When fluoridation ends – so do cavities," 2001 Jan 24. (<http://www.orgsites.com/ny/nyscof/pgg7.php3>), accessed 2012 Mar 30.
- ³⁰ Künzel W & Fischer T. "Caries prevalence after cessation of water fluoridation in La Salud, Cuba," *Caries Research*, 2000 Jan-Feb; 34(1):20-25. [DOI]
- ³¹ Citizens for Safe Drinking Water, "Respected medical professionals and scientists are warning of long-term health consequences" (<http://www.no fluoride.com/>), accessed 2011 Oct 27.
- ³² Roberts K. "Fluoridation as a potential cause for fibromyalgia symptoms," *Top Secret Writers* (<http://www.topsecretwriters.com/2011/12/fluoridation-fibromyalgia-symptoms/>), accessed 2012 Mar 30.
- ³³ "The Health Revolution Petition" (<http://www.healthrevolutionpetition.org/>), accessed 2011 Dec 20.
- ³⁴ Adams M. "Flu shot fantasies: how influenza vaccines halt flu infections (even when they don't)," *NaturalNews.com*, 2011 Dec 20. (http://www.naturalnews.com/03-1452_flu_shot_vaccines_immunity.html)
- ³⁵ Mercola J. "CDC covering up serious hazards of water fluoridation," *Mercola.com*, 2007 Aug 20. (<http://articles.mercola.com/sites/articles/archive/2007/08/20/cdc-covering-up-serious-hazards-of-water-fluoridation.aspx>), accessed 2012 Jan 3.
- ³⁶ April 2012 "Dr. Mercola interviews Dr. Paul Connett on Fluoride (Part 1 of 5)," 2010 Jun 22. (<http://www.youtube.com/watch?v=UpPv290z2-Y>)

White Paper: The Anti-Fluoridationist Threat to Public Health

- ³⁷ Barrett S. "FDA orders Dr. Joseph Mercola to stop illegal claims," *Quackwatch.org*, (May 26, 2011), <http://www.quackwatch.com/11Ind/mercola.html>.
- ³⁸ Tsouderos T. "FDA warns doctor stop touting camera as disease screening tool," *The Chicago Tribune*, 2011 Apr 25.
- ³⁹ *Ibid.*
- ⁴⁰ Peter Duesberg & John Yiamouyiannis, *AIDS: The Good News Is That HIV Doesn't Cause It* (Delaware, OH: Health Action Press, 1995).
- ⁴¹ Yiamouyiannis J. [excerpt from] "Fluoride: the aging factor," *Fluoride Action Network*. (<http://www.fluoridealert.org/aging-factor.htm>), accessed 2012 Mar 30.
Barrett SJ. "Dr. John Yiamouyiannis, fluoridation opponent, dead at 58," *Quackwatch.org*, 2005 Feb 25. (<http://www.quackwatch.com/11Ind/yiamouyiannis.html>)
- ⁴² Botta JR. "Fluoridation: the cancer scare," *Consumer Reports*, 1978 Jul; 43:392-396. Also, "The attack on fluoridation: six ways to mislead the public," *ibid.*, 1978 Aug; 43:480-482. This series of articles was the subject of a libel action, with summary judgment for defendant affirmed, *Yiamouyiannis v. Consumers Union of the United States* (2nd Circuit, 1980), 619 F2d 932. (http://174.123.24.242/legale/xmlResult.aspx?xmlDoc=19801551619F2d932_11387.xml)
- ⁴³ Fluoride Action Network. "In honor of Dr. John Yiamouyiannis (1943-2000)," (<http://www.fluoridealert.org/In-Honor-of-Dr--John-Yiamouyiannis.aspx>) [online] 2000 Oct 11. [accessed January 4, 2012]
- ⁴⁴ "The population control agenda - Dr. Stanley Monteith M.D." (<http://www.youtube.com/watch?v=5I8A-LoZQrU>) [accessed 2012 Mar 30]
- ⁴⁵ Oz M. "4 treatments for headaches," *O Magazine*, 2009 Nov. [accessed 2012 Mar 30]
- ⁴⁶ Julie Motz. *Hands of Life: From the Operating Room to Your Home, An Energy Healer Reveals the Secrets of Using Your Body's Own Energy Medicine for Healing, Recovery, and Transformation* (Bantam, 1998).
- ⁴⁷ Fluoride Action Network. "Professionals' statement to end fluoridation," [online] (<http://www.fluoridealert.org/professionals-statement.html>) [accessed 2012 Mar 30]
- ⁴⁸ Mercola J. "25 studies prove this reduces your IQ," [online] 2011 Dec 3. (<http://articles.mercola.com/sites/articles/archive/2011/12/03/paul-connett-fluoride.aspx>) [accessed 2012 Mar 30]
- ⁴⁹ Resnick B. "What do we know about fluoride," *The Atlantic* [online], 2012 Feb 9.
- ⁵⁰ Democracy Now! "The fluoride deception: how a nuclear waste byproduct made its way into the nation's drinking water," [online] 2004 Jun 17. (http://www.democracynow.org/2004/6/17/the_fluoride_deception_how_a_muclear_waste_byproduct_made_its_way_into_the_nation_s_drinking_water) [accessed 2012 Mar 30]
- ⁵¹ Forbes B. "Top fluoride expert apologizes for pushing poison," *The Tribune* [Mesa, Arizona], 1999 Dec 5.

Debate

Open Access

When public action undermines public health: a critical examination of antifluoridationist literature

Jason M Armfield

Address: Australian Research Centre for Population Oral Health, School of Dentistry, University of Adelaide, South Australia, Australia

Email: Jason M Armfield - jason.armfield@adelaide.edu.au

Published: 9 December 2007

Received: 24 June 2007

Australia and New Zealand Health Policy 2007, 4:25 doi:10.1186/1743-8462-4-25

Accepted: 9 December 2007

This article is available from: <http://www.anzhealthpolicy.com/content/4/1/25>

© 2007 Armfield; licensee BioMed Central Ltd.

This is an Open Access article distributed under the terms of the Creative Commons Attribution License (<http://creativecommons.org/licenses/by/2.0>), which permits unrestricted use, distribution, and reproduction in any medium, provided the original work is properly cited.

Abstract

Background: The addition of the chemical fluorine to the water supply, called water fluoridation, reduces dental caries by making teeth more resistant to demineralisation and more likely to remineralise when initially decayed. This process has been implemented in more than 30 countries around the world, is cost-effective and has been shown to be efficacious in preventing decay across a person's lifespan. However, attempts to expand this major public health achievement in line with Australia's National Oral Health Plan 2004–2013 are almost universally met with considerable resistance from opponents of water fluoridation, who engage in coordinated campaigns to portray water fluoridation as ineffective and highly dangerous.

Discussion: Water fluoridation opponents employ multiple techniques to try and undermine the scientifically established effectiveness of water fluoridation. The materials they use are often based on Internet resources or published books that present a highly misleading picture of water fluoridation. These materials are used to sway public and political opinion to the detriment of public health. Despite an extensive body of literature, both studies and results within studies are often selectively reported, giving a biased portrayal of water fluoridation effectiveness. Positive findings are downplayed or trivialised and the population implications of these findings misinterpreted. Ecological comparisons are sometimes used to support spurious conclusions. Opponents of water fluoridation frequently repeat that water fluoridation is associated with adverse health effects and studies are selectively picked from the extensive literature to convey only claimed adverse findings related to water fluoridation. Techniques such as "the big lie" and innuendo are used to associate water fluoridation with health and environmental disasters, without factual support. Half-truths are presented, fallacious statements reiterated, and attempts are made to bamboozle the public with a large list of claims and quotes often with little scientific basis. Ultimately, attempts are made to discredit and slander scientists and various health organisations that support water fluoridation.

Summary: Water fluoridation is an important public health initiative that has been found to be safe and effective. Nonetheless, the implementation of water fluoridation is still regularly interrupted by a relatively small group of individuals who use misinformation and rhetoric to induce doubts in the minds of the public and government officials. It is important that public health officials are aware of these tactics so that they can better counter their negative effect.

Background

The addition of fluorine to the water supply, termed water fluoridation, is carried out as a public health measure to improve oral health. One of the ways fluorine confers its benefit is by changing the crystalline structure of teeth. Fluorine ions replace hydroxide ions in calcium hydroxyapatite, $\text{Ca}_5\{(\text{PO}_4)_3\text{OH}\}$, in teeth, forming calcium fluoroapatite, $\text{Ca}_5\{(\text{PO}_4)_3\text{F}\}$, which is more chemically stable and more resistant to acid attack than calcium hydroxyapatite [1]. However, as well as making the enamel more resistant to acid attack by altering the chemical structure of the enamel, fluoride helps to protect teeth by promoting the remineralisation of early decayed lesions and by reducing the ability of the bacteria on the teeth to produce acid.

Water fluoridation was first carried out in the USA after studies by Dean [2,3] found that higher levels of fluoride (fluorine when part of a chemical compound) in the water supply appeared to confer a caries preventive effect. Since then, water fluoridation has been adopted in over 30 countries, reaching an estimated 350 million people worldwide [4]. Indeed, the fluoridation of drinking water to control dental disease has been referred to by the US Centers for Disease Control as one of the Top 10 public health achievements of the 20th century [5]. Fluoridated water reaches people from all socio-economic strata of society [6-8] helping to erode the socio-economic gradient in oral disease experience. It is efficient, cost-effective and considered the single most effective means of preventing tooth decay over a person's lifetime [9]. In addition, water fluoridation alters the dynamics of decay initiation. Rather than just affecting an individual at a point in time, water fluoridation reduces the incidence of decay. This is a phenomenon played out over a person's lifetime. The effect of water fluoridation is not a static 'one-off' benefit.

Oral health is fundamental to overall health, yet many adult Australians and a significant percentage of children still suffer persistent high levels of oral disease and disability. As a response to a report released in 2001 on the 'Oral Health of Australians' [10], the National Advisory Committee on Oral Health, established by the Australian Health Minister's Conference, signed off on 'Australia's National Oral Health Plan 2004-2013' [11]. One of the four broad themes underpinning the plan was the need to adopt a population health approach, with a strong focus on oral health promotion and the early identification and treatment of oral disease. Although most dental services are provided within the private sector, both the Commonwealth and the States and Territory governments can and do provide financial support for dental services to certain sections of the population. State and Territory governments are also responsible for the implementation of

water fluoridation under a raft of different legislative arrangements, although in practice, and for various reasons, those responsibilities are often devolved to local councils. One of the short term goals of population oral health promotion under the National Oral Health Plan was the extension of the fluoridation of public water supplies to all communities across Australia with populations of 1000 people or more. The suggested population cut-off was based on research from New Zealand which showed that this was the practical lower bound at which water fluoridation remained cost-effective [12].

Discussion

Partially in response to the objective of extending water fluoridation announced in the National Oral Health Plan, there has been renewed advocacy at the State and Territory level for fluoride to be added to public waters to improve oral health. Nonetheless, this major public health initiative continues to meet considerable opposition where ever it is mooted. Such a response is not confined to Australia. Attempts worldwide to introduce water fluoridation are often thwarted [13,14]. In the US and Canada, for example, one anti-fluoridation organisation claims that more than 150 communities have rejected water fluoridation in referenda since 1990 [15] while between 1989 and 1994 just over 40% of referenda were defeated in the US [13].

Efforts to introduce water fluoridation are almost universally met with a coordinated campaign involving newspaper articles, calls to talkback radio, letterbox leaflet drops, public forums and community agitation. Proponents of water fluoridation are invited to public forums to debate against fluoridation opponents and these are often given prominent media coverage. If advocates of water fluoridation attend these debates they may be bombarded with one claim after another of which they have no hope of adequately addressing in the limited opportunities afforded in a public debating match [16]. If, however, water fluoridation proponents decline to attend public fluoride debates they are labelled as being arrogant, condescending and contemptuous [17] and their desire to not attend lambasted as "an insult to both science and democracy" [18]. Opponents of water fluoridation make the inaccurate claim that public debates are a forum for 'open, rational, scientific argument and evidence' and that by refusing to attend debates proponents of water fluoridation are maintaining the process by using political power and influence [19].

Statements regarding the scientific controversy surrounding water fluoridation are generally regarded as artefacts of anti-fluoridationist activity, with actual scientific debate over water fluoridation being resolved decades ago. Almost all major dental and health organisations either

support water fluoridation or have found no association between it and adverse health effects [20]. Nonetheless, propagating the idea of an ongoing scientific debate gives the illusion of scientific uncertainty and is a favoured tactic of water fluoridation opponents. In 1978, *Consumer Reports* published a two-part series on fluoridation that concluded:

The simple truth is that there's no 'scientific controversy' over the safety of fluoridation. The practice is safe, economical, and beneficial. The survival of this fake controversy represents, in Consumers Union's opinion, one of the major triumphs of quackery over science in our generation." [21]

And yet, more than a quarter of a century after these words were printed the manufactured 'controversy' shows no signs of diminishing.

In the US, those opposed to water fluoridation have been described as a heterogeneous group and range from well-intentioned and concerned citizens to professional activists to extremists [22]. In the 1980s, Hastreiter argued that the leaders of the movement in the US were 'individuals who are marginal to the social, psychological, political, and professional mainstream' [23]. Also involved in water fluoridation opposition in most countries are companies selling bottled water and water filters, purveyors of alternative medicines and therapies, and some environmental scientists. Opponents of water fluoridation share the characteristic of being highly mobilised and organised and rely heavily on propagating their opinion via the popular media, which is often willing, if not keen, to publish their sensationalist claims. While provocative and emotive arguments are commonly aired in the media, the ability of water fluoridation opponents to delay or halt the introduction of water fluoridation through their public lobbying campaigns represents a serious and detrimental public health outcome. Campaigns are often based on information available on anti-fluoride websites and are often spearheaded by one of a small number of ardent fluoridation opponents.

Scientific journals provide an essential role in both information sharing and as a forum for scientific debate. The process of peer review in these journals helps ensure that poor quality research is rejected, unsupported conclusions are censured, and ascientific speculation is appropriately identified. With the advent of the World Wide Web, however, opinion can be propagated from any web site, by anyone, to reach a potential audience of millions.

Because Internet resources are increasingly being used by the public as a source for dental and general health information [24-26], the uncontrolled spread of information on the Internet has led to concern over its appropriateness and quality. Water fluoridation information on the World Wide Web is presented to the public indiscriminately and has been found to range from factual, to unsubstantiated opinion, to outright fraud [27]. Although the overwhelming majority of scientific enquiry supports the benefits of water fluoridation, members of the public who type the term 'water fluoridation' into any of the major search engines would immediately be presented with a disproportionate percentage of anti-fluoridation websites (Table 1). If a concerned member of the public were to type in the search term 'water fluoridation dangers' almost the only information presented to them would reflect an anti-fluoride perspective.

Adding to the one-sided presentation of information on water fluoridation on the Internet is a bias in media reporting. Although the media have a social responsibility to inform the public of possible impending dangers [28], they are often poorly equipped to adequately explain the underlying complexities of risk issues in science [29]. There is a payoff for generating controversy in an increased audience. In 2001, the Dental Health Foundation in Ireland analysed 240 recent print, radio and television articles relating to water fluoridation over a one-year period, finding the media coverage to be predominantly negative (52%) with only 14% of articles judged as being positive [30]. A similar bias was found with press cuttings in the UK [31]. Easley explains this bias as demonstrating subversion of the media; that is, winning over the media

Table 1: Classification of first 20 results based on Internet searches for "water fluoridation" and "water fluoridation dangers" using five major search engines

Search engine	"water fluoridation"				"water fluoridation dangers"			
	For	Against	Reviews	Other	For	Against	Reviews	Other
Google	7	9	3	1	0	20	0	0
Yahoo	5	11	1	3	0	19	0	1
MSN	8	10	1	1	1	18	0	1
AOL	6	9	3	2	0	20	0	0
Ask	3	16	1	0	0	20	0	0

Note: Search conducted on 10 April 2006, from Australia. Listed search engines account for 90.3% of all US Internet searches (AC Nielson, 2005)

by presenting controversy, 'sensationalist' claims and a David vs Goliath concept which appeals to people's proclivity to support the 'underdog' in conflicts [16]. Radio talk shows, an increasingly powerful force in US politics, have been found to present a barrage of negativity about water fluoridation and have been known to screen out supportive viewpoints so that only a one-sided view reaches the public [13].

Researchers in Ireland argue that the high percentage of negative coverage most likely stems from its increased dramatic and sensationalist appeal, providing a payoff in an increased readership or audience [30]. Of course, concerns regarding the content of media coverage effect not just water fluoridation but other public health strategies. For example, an analysis of the print media's coverage of heroin prescription trials [32], compulsory vaccinations [33] and many other public health and health related issues reveals similar bias. Of concern is that consumers may more readily recall this negative media coverage than the positive coverage.

The major public health implications of the spread of misinformation regarding water fluoridation on the Internet is that this information finds its way into local anti-fluoride campaign materials which are used to influence councils who ultimately are required to make decisions on water fluoridation implementation. The standard procedure for making council decisions on matters outside of the expertise of council members is to invite comment from representatives of different sides of the issue. Councillors are presented with conflicting information of which they are not qualified to judge, and under public pressure by a small number of committed activists, may decide to maintain the status quo which means to not introduce water fluoridation. Other councillors may decide to carry out their own research and may turn to the Internet which is the primary source of misinformation regarding the fluoridation of water. One councillor from Northern NSW has quipped that "It took five minutes of research to confirm my opinion about fluoride" [34].

Public plebiscites are also frequently adopted by councillors as a solution to not having to make what is sometimes viewed as an unpopular decision, and anti-fluoride misinformation is used to sway the public opinion in this scenario as well. For example, a leaflet distributed by a rural council area in NSW prior to a public plebiscite on the addition of fluoride to the town water supply claimed that water fluoridation was unethical, unsafe and ineffective [35]. That the anti-fluoride rhetoric was given the same space as for the 'Yes campaign' puts these viewpoints on a par and gives the impression that both viewpoints have equal weight, despite the fact that no credible public health, dental or medical organisations anywhere in the

world are opposed to water fluoridation. Opponents of water fluoridation in Australia make extensive use of the steady stream of ready-made misinformation available from overseas sources.

In modern democracies it is vital that choices be informed, and scientific evidence is critical for this to occur. Scientific evidence forms the fundamental bedrock for decision making for public health practitioners, but the process for much of the population is more complex with any decision based on a range of opinions, beliefs, emotions, risk assessments, and experiences. Indeed, it has been argued that appealing to facts, and to accredited experts for their interpretation, has been increasingly compromised by an awareness of the limitations of experts and expert knowledge in resolving issues of public controversy [36]. Further, it is believed that there is a growing public perception that experts can and do disagree and that purportedly 'disinterested' advice may be influenced by economic, professional, or political considerations [36]. Such perceptions are attributed partly for the increased resistance of the general public to health promotion messages and interventions [37]. At the same time, levels of cynicism regarding politicians are at an historic high [38]. Unfortunately, decisions to do with the implementation of water fluoridation are often subverted to political purposes. Politicians as well as opposition groups are quick to pick up on rhetoric which may resonate with the public, with resistance to public health measures often having at their heart an appeal to an individualistic ideology that valorises the fight against the erosion of civil liberties and promotes suspicion of 'faceless' authority figures [39].

In population public health there is frequently a tension between public good and individual freedoms. Kass, for instance, has described the dilemma faced by the population-based focus of public health concerning the infringement on individual liberties in ethically troublesome ways [40,41]. The introduction of bans on public smoking, the requirements to wear seatbelts in cars or helmets on motorcycles, and compulsory childhood immunisations all infringe to some extent on personal choice, yet all are supported by public health advocates and backed by government legislation. The ethics behind this process is now well established, and generally accepted by the community. This perhaps explains why a significant majority of the Australian population continue to support the practice of water fluoridation [42,43].

It should be noted that antagonism towards and opposition to the views of public health practitioners by minority groups is not restricted to the fight over water fluoridation. Parallels can be drawn with some other public health controversies such as compulsory child immu-

nisations or the use of genetically modified (GM) foods. There is now, for example, an extensive body of research analysing the debate over the safety of the MMR (measles, mumps, and rubella) vaccine [44-48]. Concerns over the MMR vaccine first surfaced following a study by Wakefield et al. published in the *Lancet* linking the vaccine to autism [49]. The study prompted widespread concern and the resultant controversy has been blamed on a significant decrease in vaccination rates in the UK [48,50] and to a lesser extent in Australia and the US [45]. Fitzpatrick has argued that the perceptions of risk, choice and chance are central to the public's response to the controversy [46] and as a result of these concerns a number of groups have formed to oppose the compulsory MMR immunisation of children. However, while a number of anti-vaccination websites do exist [51,52], concerns over vaccinations are believed to have been led more by the media in response to the Wakefield et al. study than by organised or influential opposition groups as with water fluoridation [48,53].

While the moral, ethical and social concerns over water fluoridation are both legitimate and fully deserving of further investigation, they lie outside of the intent of this current paper. Instead, this paper will restrict its analysis to a critique of anti-fluoridationist literature. Rather than attempt a rebuttal to every claim and research finding put forward by water fluoridation opponents, a task attempted elsewhere [20,54,55], an analysis of the anti-fluoride lobby's techniques and tactics will be pursued. It is hoped that this may achieve two purposes: (1) to aid health and public health officials in countering the anti-fluoridationist strategies; and (2) to provide information to help both the general public and public health advocates sort the truth from the fiction and learn to identify the use of rhetoric, misinformation and misrepresentation relating to water fluoridation. Indeed, the irony of water fluoridation opponents claim that "fluoridation is an issue where the scientific method and principles are being set aside by public health authorities" [56] is that nowhere is the scientific approach more blatantly flouted than within anti-fluoridation literature.

Denying the benefits of water fluoridation

One of the fundamental tactics of water fluoridation opponents is to either deny or to besmirch the benefits of water fluoridation. It is argued that water fluoridation is either not effective or, at best, only minimally effective [57,58]. It has even been argued that water fluoridation actually harms teeth, making them more susceptible to caries [59]. These claims have been adequately addressed elsewhere with numerous systematic reviews finding that water fluoridation is associated with improved oral health [60-62]. Nonetheless, opponents of water fluoridation use several techniques to try and mislead the public in terms of the effectiveness of water fluoridation.

Selective reporting of studies

Each year hundreds of studies are published in the scientific literature regarding the effects of fluoride on animals and humans. In order to examine a relationship between variables across an extensive body of literature scientists often make use of literature reviews or meta-analyses. Water fluoridation opponents, however, take a contrary approach. Rather than trying to discern a given outcome for fluoride exposure across all available studies, they handpick studies to cite. Findings not supporting their viewpoint are entirely disregarded while other findings may be prominently utilised. As an example, the York report, a large and comprehensive systematic review of the water fluoridation literature published in 2000, found that of the 29 studies included that examined the relationship between incidence of bone fracture and water fluoridation, four indicated a significant increased risk of fracture, five indicated a significant decrease in risk of fracture, while the other studies found no significant associations [60]. An article by Kauffman, however, stated that one of the harmful effects of water fluoridation is bone fracture [63] with this contention based on a single published study from the systematic review [64]. While the cited study does represent one of the four studies identified in the York Report as indicating increased risk, no mention is made of the studies finding lower incidence of fractures with water fluoridation nor is any mention made of the 20 studies that failed to find a significant result in any direction.

Selective reporting of results

To make the selective reporting of studies even more misleading, often specific results within specific studies are reported while any disconfirming results are ignored. For example, in a study examining the relationship between children's caries experience and consumption of non-fluoridated bottle and tank water [65] the lack of a statistically significant effect on the permanent tooth decay experience of 12-year-olds was the source of numerous articles, paid for press releases, and world-wide presentations. Water fluoridation opponents cite the study as evidence that water fluoridation is ineffective [66,67]. However, the finding of a strong beneficial effect of water fluoridation on the caries experience of younger children's teeth has been entirely ignored. Interestingly, while Pollick [68] in his article 'Scientific evidence continues to support fluoridation of public water supplies' cites this study as supporting water fluoridation, Connert [69] uses the same study to support a diametrically opposed view in his paper 'Scientific evidence fails to support fluoridation of public water supplies'.

Downplaying or ignoring the evidence

Water fluoridation opponents claim that there is either no 'significant' or no 'substantial' reduction in tooth decay

resulting from exposure to fluoridated water [57]. Numerous studies are cited showing no difference, many of which simply compare one community with another without any control for other possible variations between those communities. Systematic reviews, such as the York report [60], which include no studies classified by its criteria as Level A, are cited as supposed proof of the total absence of high quality evidence [59], confusing the concept of quality with the York report's evidence classification. Reductions of 'a fraction of one decayed tooth per child' are dismissed as not substantial. Finally, findings of reductions in decay experience in non-fluoridated areas are used as evidence that fluoridation provides no added benefit to changes occurring in the absence of water fluoridation [59,70]. All of these arguments, however, are flawed and misrepresent study results.

Water fluoridation is a population-level caries preventive strategy. Therefore, the appropriate method of measuring effectiveness is to look at the population level effect rather than look at the effect on any given individual. The York report's systematic review [60] found reductions of between 0.5 and 4.4 decayed, missing and filled teeth per child on average. Reductions of between 20% and 40% have elsewhere been commonly reported. Differences of between 32% and 55% in the deciduous teeth and 20% and 65% in the permanent teeth have been reported in Australia [71]. Contrary to claims made by opponents of water fluoridation, these differences have been found to be statistically significant in published scientific research. In addition, although the generally low caries levels in Australia and some other countries might make such percentage differences work out to only a fraction of a tooth per child, at a population level this equates to a tremendous reduction in the amount of disease present. For instance, a recent Australian study found that across socio-economic groups water fluoridation was associated with caries reductions of between 48% and 75% [72]. However, in a paid-for press release by the New York State Coalition Opposed to Fluoridation (NYSCOF), Paul Beeber, President of the NYSCOF, argued that this indicates a waste of taxpayers money "for such a slim, if any, benefit" [73]. While a difference in decay experience between fluoridated and non-fluoridated areas of 0.7 teeth on average might be dismissed by anti-fluoridation lobby groups as "meagre" [73], if this finding could be extended across the Australian child population of 1.8 million children, it would translate into over a million teeth saved from decay, affecting hundreds of thousands of children. Such a result would be significant in terms of the extra disease prevented, the associated reduction in suffering, and savings in treatment costs.

Another example of downplaying the evidence of the effectiveness of water fluoridation is the argument that

fluoridated water is not required to be ingested to be effective. Opponents of water fluoridation often present quotes by researchers saying that the primary effect of fluoride is topical (that is acting on the tooth surface) rather than systemic [59]. However, recent research in Australia by Singh and colleagues [74-76] has found that the pre-emptive or systemic effect of fluoride in water supplies is at least as important in accounting for the caries preventive effect of consumption of fluoridated water as the post-eruptive or topical effect. It is common for opponents of water fluoridation to cling to old or out-of-date research while ignoring newer research that might cast doubt on their theories. Sometimes statistics and results from many decades ago are quoted to support their beliefs and statements.

Using ecological comparisons

Another ploy of water fluoridation opponents is to use ecological comparisons in an effort to demonstrate that water fluoridation is ineffective. With this tactic, the decay experience of children in a specific fluoridated area is compared unfavourably to that of children in a specific non-fluoridated area [59,77]. Despite such ecological comparisons providing a poor level of evidence due to their inability to take into account other variations between the areas which are also related to dental health (such as differences in diet, socio-economic status, exposure to discretionary fluorides, and oral health behaviours) this type of 'evidence' has been frequently used to shore up the arguments of water fluoridation opponents [72]. Although selected associations such as these provide no evidence of causality, many people may be inclined to accept ecological comparisons as a valid test of the effectiveness of water fluoridation and opponents of water fluoridation continue to use this approach to mislead the public and government officials.

Fear mongering

One of the easiest ways to preserve the status quo is by raising potentially dangerous or fearful consequences associated with possible change. This technique is common in politics where allusion to personal impropriety or dire economic consequences may be enough to taint a political candidate or party. Water fluoridation opponents, like politicians, make extensive use of fear mongering. Fluoride exposure has been linked in the antifluoridationist literature to poisonings and various accidents, allergies, brain dysfunctions such as Alzheimer's disease, hyperactivity, low intelligence, arthritis, bone diseases including hip fractures and osteosarcomas, cancers, dental fluorosis, gastrointestinal problems, diseases of the kidney, pineal gland and thyroid gland, reproductive issues, AIDS, and even with increased tooth decay [20]. Links have been made between fluoride consumption and birth defects, perinatal deaths and increased

crime. Claims that governments are using water fluoridation to 'dumb down' the population [78-80], help the spread of communism [81], or prepare the way for the New World Order [81,82] are used occasionally in anti-fluoridationist writings. A consistent thread is that those scientists and government officials who are pro-fluoride are under the sway of multi-national corporations or funded to support water fluoridation.

Despite the extensive claims of water fluoridation opponents, the only substantiated link between fluoride exposure and any health side effect is for dental fluorosis [60,61]. This condition involves a hypomineralisation of the tooth surface in contrast to the demineralisation of the tooth surface associated with decay. In addition, there is no evidence that there is any financial remuneration from the sugar or aluminium industry for scientists publishing materials that show the benefits of water fluoridation.

Misrepresentation of the truth

In many cases information is misrepresented in order to support the anti-fluoride argument. Misrepresentation involves taking information out of the context in which it is presented in order to make it support a viewpoint which the author or authors did not intend. Statements are taken out of context, and results are selectively reported. In Australia, for example, opponents of water fluoridation make the false claim that the National Health and Medical Research Council (NHMRC) recommends "that NO additional fluoride be given to children under three years" [59]. It is argued that there is a contradiction between this claimed recommendation and support by the NHMRC for water fluoridation. However, the NHMRC actually recommends that no fluoride supplements be given to children under three years of age [62]. Fluoride supplements are tablets or drops, often available from a chemist, used to increase intake of fluoride in non-fluoridated areas. There is, therefore, no contradiction with the NHMRC supporting water fluoridation. Yet, such misrepresentations continue to be made.

Misrepresentation often takes place by omission. Connett [83,84], for example, has regularly cited a study from China [85] as finding a doubling of hip fractures when people consume water with 1.5 ppm fluoride and a tripling of fractures when consuming water of greater than 4.3 ppm fluoride. This is cited as evidence of the deleterious effect of water fluoridation on the bones. What Connett does not state is that the doubling of hip fractures at 1.5 ppm is not statistically significant and that the authors' find a 'U' shaped relationship between the amount of fluoride in the water and fractures, with optimally fluoridated water actually conferring a protective effect on bone fractures. Yet, handpicked and misrepresentative information may find its way from the Internet to prominent

pieces in national newspapers [86] with little regard for the truth.

The big lie

Bernhardt and Sprague have argued that the basic technique of anti-fluoridationists is to make the claim that water fluoridation causes a number of serious ailments that people fear [87]. This technique involves telling a lie so large that it defies anyone to believe that someone would distort the truth to such an extreme extent, and is aided in its effectiveness by constant repetition. Research findings indicate that if something is said often enough people will tend to think there is some truth in it, a process now called the illusory-truth effect [88]. Further to this technique is what is called the 'laundry list' approach, listing so many 'evils' that even if water fluoridation proponents can adequately respond to some they can not address all [89]. Such a technique is particularly effective in debates, letters to the editor or in the popular media where the time and opportunity to reply is limited or non-existent. The American Dental Association catalogues about 30 adverse health effects linked in anti-fluoridation literature to water fluoridation [20].

Half-truths

A half-truth is a statement that is only partly true and is generally intended to deceive. If an uninformed member of the public were to read and believe the following text, taken from an anti-fluoride website, they might have good grounds for being concerned about water fluoridation:

"Did you know that sodium fluoride is ... one of the basic ingredients in both PROZAC (Fluoxetine Hydrochloride) and Sarin Nerve Gas (Isopropyl-Methyl-Phosphoryl FLUORIDE) - (Yes, folks the same Sarin Nerve Gas that terrorists released on a crowded Japanese subway train!). Let me repeat: the truth the American public needs to understand is the fact that Sodium Fluoride is nothing more (or less) than a hazardous waste by-product of the nuclear and aluminium industries. In addition to being the primary ingredient in rat and cockroach poisons, it is also a main ingredient in anesthetic, hypnotic, and psychiatric drugs as well as military NERVE GAS! Why, oh why then is it allowed to be added to the toothpastes and drinking water of the American people?" [78]

People may not normally consider that many substances can be harmful or poisonous depending upon the dose. Excessive intake of vitamin D, salt or even water may result in poisoning. The issue of dosage and its relationship to toxicity is rarely mentioned in anti-fluoridationist rhetoric because it undermines the intended link between water fluoridation and harm. The inclusion of a substance in a poison or toxin does not mean that at smaller doses

in humans the substance is still toxic. For example, Warfarin, an anti-coagulant which is the active ingredient in the common rat poison, RatSAK, is also used as a medicine for people in danger of stroke [90,91] and in cases of deep-vein thrombosis [92,93]. The toxic Sarin gas ($C_4H_{10}FO_2P$), contains not just fluoride but oxygen, hydrogen and carbon. The fact that a given substance is toxic does not mean that every element contributing to it is also toxic.

Innuendo

Innuendo involves an indirect or subtle, usually derogatory, implication in expression. Water fluoridation opponents often link water fluoridation to other medical and government sanctioned practices that have led to aversive and unexpected consequences. An example is thalidomide, a drug that was prescribed to pregnant women during the late 1950s and 1960s to aid sleeping, morning sickness and other pregnancy symptoms and was later found to be teratogenic in foetal development, causing physical deformities [94,95]. Statements such as "When the truth about fluoridation is finally exposed, it may well dwarf the thalidomide tragedy", attributed to Albert Schatz and published by the New Zealand Fluoride Action Network [96], is an example of the use of innuendo. Similarly, Bryson writes "It was an era of thalidomide and plutonium; school segregation and human experimentation; ... atmospheric Hbomb testing and DDT... Fluoridated water was idealized as the ultimate form of 1950's failsafe social engineering" [97]. Again, water fluoridation is linked to a number of dangerous and now controversial practices in an attempt to discredit it by association. The question: "Can we not learn from past assurances of the safety of DDT, thalidomide, and the hundreds of other 'safe' chemicals?" [98], uses innuendo to imply that water fluoridation is also an environmental disaster waiting to happen. It should be realised that this rhetorical practice is intended to sway the opinion of an audience and presents no evidence indicating that water fluoridation causes harm. Thousands of drugs, medicines and chemicals have proven safe and effective and have led to a longer and better quality life. Only a small number of medical substances have proven harmful in the long run and there is no validity in using these as evidence for the danger of any other substance.

Follow the leader

Opponents of water fluoridation, despite arguing that water fluoridation should not be introduced just because other areas have implemented it, argue that it should be rejected in Australia in the same way that it has been allegedly rejected by 98% of Western Europe [99]. They state that Austria, Belgium, Denmark, Finland, France, Germany, Italy, the Netherlands, Norway, Sweden and large sectors of the United Kingdom do not have water fluoridation

in place and directly or by insinuation make the argument that there must be something wrong with water fluoridation for these countries to have not implemented the practice. This argument is flawed for two reasons. First, it is equally applicable to argue that because the United States, Australia, New Zealand, Ireland, Brazil, some sectors of the United Kingdom, and various other countries have introduced water fluoridation then other nonfluoridated countries should also introduce the process. The second is that countries that do not have water fluoridation have mostly not rejected the benefits or science of water fluoridation but have not introduced water fluoridation for a range of other reasons [4]. These have to do with cost, the use of other population preventive practices such as salt fluoridation or the belief that water fluoridation is unnecessary because universal and extensive dental care programs are already in place.

Enforced medication

Antifluoridationist literature is replete with scare words, such as "pollutant", "chemical" and "toxic waste" that reinforce the idea of harm. The idea of 'enforced medication' is another expression that comes up repeatedly when efforts are made to extend water fluoridation to non-fluoridated areas. According to this argument, fluoride is a medicine, taking medicine should only be a function of individual choice, and therefore water fluoridation is an impingement on our freedom of choice. Use of the term medicine implies something which should only be administered by a doctor acting for the good of an individual. Terminology such as "mass medication" or "forced medication" is often picked up on and used by local government officials who are responsible for decision making [100,101].

The rejoinder to this line of argument is that fluoride added to the water supply is not a medicine. In Australia, for example, fluoride only appears in the Standard for the Uniform Scheduling of Drugs and Poisons as a schedulable substance when used in amounts of more than 1000ppm. In any event, such a population preventive strategy is certainly not without precedent. Iodine is added to salt to help prevent goiter and low intelligence. Folate is added to bread and rice products because of its importance in the development of babies. Vitamins, minerals and other additives are now commonplace in many foods because they are believed to confer health benefits. While fluoride may differ from iodine, folate and other substances in terms of its pharmacological effect, it shares the feature of being one of a number of successful population preventive public health strategies.

Bamboozling with science

Anti-fluoridation literature attempts to overwhelm readers with claims about scientific research, with figures and

statistics, and with scientific terms and buzzwords. Unpacking such a dense presentation of facts, quotes and figures is beyond most people, who have neither the time nor capacity to access most of the publications required to check on the plethora of claims. A classic example of bamboozling with science is the 8-page Lifesavers Guide to Fluoridation, produced by Viamouyiannis [102], which contains 250 references from a variety of journals, court cases, books, newsletters, symposia and newspapers, as well as several personal communications. Many of these references were subsequently used in the book 'Fluoride: the aging factor' [103], a major reference source for water fluoridation opponents. A two-year search for the cited literature by a team of people revealed less than half of the cited references to be in peer reviewed journals [54]. Almost all references were found to be incompletely cited and Viamouyiannis was found to make superficial observations, leap to unwarranted conclusions and present a pervasive bias in his evaluation of data. However, more than two decades later the same studies continue to be cited in anti-fluoridation literature.

Opponents of water fluoridation may also attempt to bamboozle the public with language, often verging on nonsensical, yet purveying a sense of drama and foreboding. An example is shown in this quote taken from a prominent Australian fluoridation opponent:

"A maze is a model of fluoridation dental thinking, its paths (claims) leading to nowhere but neonlighted with imaginary posters of great rewards at the end of the rainbow trail which never ends, and importantly has no qualified scientific exit...The fluoridation maze hides the secrets of so-called dental science where it can be worshipped unseen with its faceless hierarchy of long on words but short of substance." [104].

Such bombastic language, combined with a litany of unsubstantiated claims, is designed to overwhelm the reader who may well find it easier to simply believe what they are being told than to try and trace the facts for themselves.

Moving the goalposts

Ultimately, whatever research is released showing that water fluoridation is not associated with aversive outcomes will be judged as unacceptable by fluoridation opponents. The goalposts have now been moved to such an extent that satisfying calls for supporting studies is practically impossible. Chairman of the Anti-fluoridation Association of Victoria, Glen Walker, expresses this sentiment with his statement that "there is no evidence of a scientific study proving fluoridation is perfectly safe for humans in all public circumstances" [105].

Paranoia, conspiracy theories and extremism

Although many opponents of water fluoridation distance themselves from extremist views, any Internet search will reveal numerous instances of these still being propounded. There is an audience for such views. Extremist arguments find fertile ground among disenfranchised, psychologically disturbed, and alienated individuals [23]. A subculture has now developed around and for such people who are believed to find psychological gratification in imagining themselves heroically in the possession of such secret and 'subversive' information [106].

Conspiracy theories relating to water fluoridation are common. Some claim that the basis of the science for water fluoridation is rooted in protecting the U.S. atomic bomb program from litigation [107]. Others argue that adding fluoride to water was pioneered by a German chemical giant to "reduce an individual's power to resist domination, by slowly poisoning and narcotizing a certain area of the brain, thus making him submissive to the will of those who wish to govern him" [108]. Still others claim that water fluoridation is part of a plot by the New World Order, a group of Illuminati, intent on taking over the world [109]. An example of paranoia is demonstrated by the following excerpt from a Christian organisation based on the preachings of William Branham:

"Fluoride is a hypnotic drug that accumulates in the body, producing schizophrenia. It was used in Russian prison camps and is harmful to dental health. The real purpose behind water fluoridation is to reduce the resistance of the masses to domination and control, and loss of liberty." [110]

The belief that water fluoridation was a communist plot to alter society was famously parodied in the movie *Dr Strangelove*. However, such claims were common in the 1950s at the height of the cold war between the USSR and USA. Indeed, Newbrun has described a chronology of anti-fluoridation propaganda in the US since the 1950s with the main themes found to reflect the social and political environment in the US at the different points in time [22].

Even some of the more prominent water fluoridation opponents often engage in what Newbrun calls the conspiracy gambit [22]. Researchers and bureaucrats are believed to be in the pay of and therefore beholden to the sugar and aluminium industries. In a pamphlet distributed by local council to residents of the rural Australian town of Deniliquin prior to a plebiscite on water fluoridation in 2004, it was claimed that: "Behind the dental and medical associations, who promote fluoridation with religious fervour, are powerful corporate and political interests" [35]. The sugary food industry, the phosphate

fertiliser industry, the aluminium industry, and some governments are listed as the ominous forces behind the proponents of water fluoridation [19]. Others see water fluoridation as a cover used by generations of decision makers for the alleged failure to provide dental care to poor people. Again, no evidence is or can be offered for any of these claims.

Summary

The list of techniques and methods described and analysed above are by no means the full extent of techniques used by water fluoridation opponents, although they are perhaps most pertinent to their promulgated literature. Common additional ploys involve neutralising politicians by massive letter writing campaigns to give the illusion of controversy, requesting public plebiscites which often have low turnouts and are dominated by people opposing change, the use of so-called experts to lend credence to anti-fluoridation claims, urging that fluoridation be delayed until better research is conducted or until the fabricated doubts can be resolved, inventing organisations with official sounding names in order to create credibility, and using public debates which give the illusion of scientific controversy and move dialogue away from scientific discussion by allowing rhetorical practices [16,111,112].

The evidence for the effectiveness of water fluoridation is incontrovertible. More than a dozen large-scale literature reviews have found water fluoridation, even against a backdrop of high discretionary fluoride use, to confer a caries preventive benefit in children. Further to this, water fluoridation and its effect on the tooth structure provides a benefit to adults across their lifespan. The situation whereby a small group of determined individuals can manage to deny half a century of science pays testimony to the power of emotional arguments and the potential of misleading propaganda. It is here that scientists must continue their stand, reinforcing the arguments for water fluoridation while using their knowledge of the literature and their understanding of anti-fluoridation tactics to assist health departments. Table 2 presents both a number of the arguments put forward by water fluoridation opponents and a possible response by water fluoridation proponents. While it is not the intention here to provide a response to every possible argument, Table 2 provides brief useful responses for the most common claims and arguments made by water fluoridation opponents. Other lists, such as those put out by the Department of Human Services Victoria, offer more complete and extensive coverage [113].

Despite more than half a century of implementation, the addition of fluoride to the water for the prevention of dental decay is still considered a controversial and debated

public health measure by some segments of the population. In and of itself this state of affairs is nothing new. Campaigns have been waged over the addition of chlorine to water supplies, compulsory child immunisations, the compulsory wearing of seatbelts in cars and many other public health initiatives. However, water fluoridation suffers the inglorious distinction of being one of only a few public health initiatives to still be regularly thwarted as a result of public action based on emotional and often misleading appeals.

If Australia's National Oral Health Plan is to be implemented and water fluoridation extended to all those non-fluoridated Australian communities with populations in excess of 1000 people, a considerable effort of political will is going to be required. With decision making in most States devolved to local councils, extension of water fluoridation will occur only in a piece-meal fashion typified by a succession of emotionally charged battles between public health official and organised anti-fluoridation groups both attempting to engage the support of the public. It is therefore hoped that by better understanding the techniques and tactics of water fluoridation opponents, public health advocates, government officials, and ultimately the public, will come to dismiss many of the anti-fluoridation arguments as little more than fallacious non-science, paving the way for the extension of water fluoridation to those areas yet to benefit from its implementation.

Competing interests

The author(s) declare that they have no competing interests.

Table 2: Suggested responses to anti-fluoridationist arguments

Anti-fluoride argument	Suggested response
Water fluoridation confers no oral health benefit	Numerous systematic literature reviews from a number of countries have found water fluoridation to provide a significant caries preventive effect.
Water fluoridation causes hip fractures, cancers, Alzheimer's, reduced intelligence in children, etc.	Research finding associations between water fluoridation and various diseases offer no proof, as causality cannot be established in these studies. Water fluoridation opponents handpick studies and may misrepresent the results so as to support their views. Large-scale systematic reviews have not confirmed any associations between water fluoridation and the large list of diseases linked to it by opponents of water fluoridation.
Fluoride is a toxic poison.	Fluorine is a naturally occurring element that, like many other natural substances, can be toxic if consumed in excess. Water fluoridation ensures ingestion of fluoride well below any toxic level, both for adults and children.
Fluoride is used in rat poison and other dangerous substances.	It is dose that determines the level of toxicity. Many essential and commonly occurring elements form poisonous or toxic substances.
Numerous other countries have rejected water fluoridation.	Some other countries have elected not to introduce water fluoridation because they prefer, or already have, other approaches to improving dental health. Nonetheless, many countries do have water fluoridation and benefits are conferred to all people, including those at high risk who may not effectively use individual fluoride exposures.
Water fluoridation is supported only by 'shoddy' science.	Decades of research and hundreds of scientific articles published in peer-reviewed journals support water fluoridation. This research is so convincing that almost all major dental and health authorities support it.
There should be a public plebiscite. It is undemocratic to have water fluoridation forced upon us.	In almost all democratic systems representatives of a population are elected to make decisions on behalf of the population. Plebiscites or public referendums are not required to pass legislation that is compatible with the constitution or charter under which the country operates. Water fluoridation fits within a government's duty of care to the country's citizens.
Tooth decay has declined in countries with and those without water fluoridation. Water fluoridation makes no difference.	Declines in tooth decay have occurred as a result of changing exposures to fluoride and dietary changes. Regardless, water fluoridation reduces tooth decay above and beyond these other effects. Ecological comparisons of some countries with others offer no support for or against water fluoridation as many other factors may account for differences in disease experience from one country to the next. Water fluoridation does make a difference.
Most people do not want water fluoridation.	Independent research in most places where water fluoridation is being considered shows that people support water fluoridation. Generally, the more knowledge people have the more likely they are to support it.
Water fluoridation is costly and not economically viable.	Research has previously found water fluoridation to be cost-effective. Newer technologies have made water fluoridation cost-effective for increasingly smaller populations. In addition to being cost-effective, it is also necessary to keep in mind the reduction in dental disease and therefore the pain and suffering reduced as a result of water fluoridation.
Water fluoridation infringes freedom of choice and individual rights and is unconstitutional.	Adding fluoride to water is just one of many instances where a chemical or nutrient is added to a food or beverage for public health benefits. It already occurs in water with the addition of chlorine, which aids greatly in eliminating water borne disease, as well as in several foodstuffs. Water fluoridation sets no precedent.
Water fluoridation is being pushed on us as a result of 'big business' interests.	The scientists researching the effectiveness of water fluoridation as well as health officials and dentists do not receive money from sugar, aluminium or any other companies for their research or opinions.
There is more caries in fluoridated X than in non-fluoridated Y. This proves water fluoridation does not work.	Ecological comparisons involving the arbitrary selection of fluoridated and non-fluoridated communities or areas do not provide credible evidence of the effectiveness or otherwise of water fluoridation as any differences may be the result of other factors which are linked to tooth decay but differ across the areas. Scientific research has found water fluoridation to be effective.
We should wait until water fluoridation is proved to be safe.	Water fluoridation has been implemented in some places for more than half a century – long enough that any dangers would be apparent if they existed. The weight of evidence strongly indicates that water fluoridation is safe.

References

- Hicks J, Garcia-Godoy F, Flaitz C: **Biological factors in dental caries: role of remineralization and fluoride in the dynamic process of demineralization and remineralization (part 3).** *J Clin Pediatr Dent* 2004, **28**:203-214.
- Dean HT: **Endemic fluorosis and its relation to dental caries.** *Public Health Rep* 1938, **53**:1443-1552.
- Dean HT, Arnold FA, Elvove E: **Domestic water and dental caries.** *Public Health Rep* 1942, **57**:1155-1179.
- Jones S, Lennon K: **One in a million: the facts about water fluoridation** 2nd edition. Manchester: The British Fluoridation Society; 2004.
- Ten great public health achievements - United States, 1990-1999. *MMWR Morb Mortal Wkly Rep* 1999, **48**(12):241-243.
- Burt BA: **Fluoridation and social equity.** *J Public Health Dent* 2002, **62**:195-200.
- Jones CM, Worthington H: **Water fluoridation, poverty and tooth decay in 12-year-old children.** *J Dent* 2000, **28**:389-393.
- Riley JC, Lennon MA, Ellwood RP: **The effect of water fluoridation and social inequalities on dental caries in 5-year-old children.** *Int J Epidemiol* 1999, **28**:300-305.
- Carmona R: **Surgeon General statement on community water fluoridation.** United States Department of Health and Human Services; 2004.
- Australian Health Ministers' Advisory Council Steering Committee for National Planning of Oral Health: **Oral health of Australians: national planning for oral health improvement.** Adelaide: South Australian Department of Human Services; 2001.
- Australian Health Ministers' Advisory Council (AHMAC) National Advisory Committee on Oral Health: **Health mouths healthy lives: Australia's National Oral Health Plan 2004-2013.** Adelaide: South Australian Department of Health; 2004.
- Wright JC, Bates MN, Cutress T, Lee M: **The cost-effectiveness of fluoridating water supplies in New Zealand.** *Aust N Z J Public Health* 2001, **25**:170-178.
- Neenan ME: **Obstacles to extending fluoridation in the United States.** *Community Dent Health* 1996, **13**(Suppl 2):10-20.
- Isman R: **Fluoridation: strategies for success.** *Am J Public Health* 1981, **71**:717-721.
- Communities which have rejected fluoridation since 1990 [<http://www.fluoridealert.org/communities.htm>]
- Community water fluoridation in America: the unprincipled opposition [<http://www.dentalwatch.org/ff/opposition.pdf>]
- One-sided debate. *Salt Lake Tribune*, Sep 23, 2000.
- Why not debate? [<http://www.fluoridealert.org/utah-debate.htm>]
- Diesendorf M: **Are proponents of water fluoridation suppressing scientific evidence and debate?** *Fluoride* 2003, **36**:271-279.
- American Dental Association: **Fluoridation facts.** Chicago: American Dental Association; 2005.
- Consumers Union: **Fluoridation.** Consumer Reports 1978, **43**:392-396, 480-482.
- Newbrun E: **The fluoridation war: a scientific dispute or a religious argument?** *J Public Health Dent* 1996, **56**:246-252.
- Hastreiter RJ: **Fluoridation conflict: a history and conceptual synthesis.** *J Am Dent Assoc* 1983, **106**:486-490.
- Chestnutt IG, Reynolds K: **Perceptions of how the Internet has impacted on dentistry.** *Br Dent J* 2006, **200**:161-165. discussion 149.
- Harris CE, Chestnutt IG: **The use of the Internet to access oral health-related information by patients attending dental hygiene clinics.** *Int J Dent Hyg* 2005, **3**:70-73.
- McMullen M: **Patients using the Internet to obtain health information: how this affects the patient-health professional relationship.** *Patient Educ Couns* 2006, **63**:24-28.
- Kim C, Yamamoto LG: **Water fluoridation information found on the World Wide Web.** *Hawaii Med J* 2004, **63**:185-186.
- Wilkins L, Patterson P: **Risk analysis and the construction of the news.** *J Commun* 1987, **37**:80-92.
- Mazur A: **Media coverage and public opinion on scientific controversies.** *J Commun* 1981, **31**:106-115.
- Report on the content analysis of media coverage of water fluoridation. Submission to the Forum on Fluoridation [<http://www.dentalhealth.ie>]
- Lowry RJ: **What the papers say: how does the United Kingdom press treat water fluoridation and does it matter?** *Br Dent J* 2000, **189**:14-18.
- Lawrence G, Bammer G, Chapman S: **'Sending the wrong signal': analysis of print media reportage of the ACT heroin prescription trial proposal, August 1997.** *Aust N Z J Public Health* 2000, **24**:254-264.
- Leask J, Chapman S: **'The cold hard facts' immunisation and vaccine preventable diseases in Australia's newsprint media 1993-1998.** *Soc Sci Med* 2002, **54**:445-457.
- LEP, fluoride out - library on hold. In *Northam Star* Lismore, Australia:1. 26 August 2006
- Deniliquin Council: **Plebiscite: do you support the addition of fluoride to the Deniliquin town water supply?** Leaflet 2004.
- Martin B, Richards E: **Scientific knowledge, controversy, and public decision-making.** In *Handbook of science and technology studies* Edited by: Jasanoff S, Markle GE, Petersen JC, Pinch T. Newbury Park, CA: Sage; 1995:506-526.
- Crossley ML: **Resistance to health promotion: a preliminary comparative investigation of British and Australian students.** *Health Education* 2002, **102**:289-299.
- McAllister I: **Keeping them honest: public and elite perceptions of ethical conduct among Australian legislators.** *Political Studies* 2000, **48**:22-37.
- Leask JA, Chapman S: **An attempt to swindle nature: press anti-immunisation reportage 1993-1997.** *Aust N Z J Public Health* 1998, **22**:17-26.
- Kass NE: **Public health ethics: from foundations and frameworks to justice and global public health.** *J Law Med Ethics* 2004, **32**:232-242, 190.
- Kass NE: **An ethics framework for public health.** *Am J Public Health* 2001, **91**:1776-1782.
- Local Government Association of Queensland: **Survey of urban water supply fluoridation.** Brisbane: Local Government Association of Queensland; 2005.
- Household fluoridation survey [http://www.ada.org.au/app_cmslib/media/lib/0703/ms0765_v1_householdfluoridationsurvey.pdf]
- Burgess DC, Burgess MA, Leask J: **The MMR vaccination and autism controversy in United Kingdom 1998-2005: inevitable community outrage or a failure of risk communication?** *Vaccine* 2006, **24**:3921-3928.
- Colgrove J, Bayer R: **Could it happen here? Vaccine risk controversies and the specter of derailment.** *Health Aff (Millwood)* 2005, **24**:729-739.
- Fitzpatrick M: **MMR: risk, choice, chance.** *Br Med Bull* 2004, **69**:143-153.
- Hobson-West P: **Understanding vaccination resistance: moving beyond risk.** *Health, Risk & Society* 2003, **5**:273-283.
- Stroud L: **MMR - public policy in crisis: whose tragedy?** *Journal of Health Organization and Management* 2005, **19**:252-260.
- Wakefield AJ, Murch SH, Anthony A, Linnell J, Casson DM, Malik M, Berelowitz M, Dillon AP, Thomson MA, Harvey P, et al: **Ileal-lymphoid-nodular hyperplasia, non-specific colitis, and pervasive developmental disorder in children.** *Lancet* 1998, **351**:637-641.
- Owens SR: **Injection of confidence. The recent controversy in the UK has led to falling MMR vaccination rates.** *EMBO Rep* 2002, **3**:406-409.
- Davies P, Chapman S, Leask J: **Antivaccination activists on the world wide web.** *Arch Dis Child* 2002, **87**:22-25.
- Wolke RM, Sharp LK, Lipsky MS: **Content and design attributes of antivaccination web sites.** *JAMA* 2002, **287**:3245-3248.
- Yarwood J: **Communicating vaccine benefit and risk - lessons from the medical field.** *Vet Microbiol* 2006, **117**:71-74.
- Wulf CA, Hughes KF, Smith KG, Easley MY: **Abuse of the scientific literature in an anti-fluoridation pamphlet.** Columbus, OH: American Oral Health Institute; 1985.
- A critical appraisal of, and commentary on, "50 reasons to oppose fluoridation" [http://www.dohc.ie/issues/dental_research/critical_fifty.pdf]
- Diesendorf M: **A kick in the teeth for scientific debate.** *Australas Sci* 2003, **24**:35-37.
- 50 reasons to oppose fluoridation [<http://www.fluoridealert.org/50-reasons.pdf>]
- Diesendorf M, Colquhoun J, Spittle BJ, Everingham DN, Clutterbuck FW: **New evidence on fluoridation.** *Aust N Z J Public Health* 1997, **21**:187-190.
- Intemann L: **Six reasons to review water fluoridation.** Unpublished manuscript 2004.

60. McDonagh MS, Whiting PF, Wilson PM, Sutton AJ, Chestnutt I, Cooper J, Misso K, Bradley M, Treasure E, Kleijnen J: **Systematic review of water fluoridation.** *BMJ* 2000, **321**:855-859.
61. Locker D: **Benefits and risks of water fluoridation: an update of the 1996 Federal-Provincial Sub-committee Report.** Toronto, CAN: Community Dental Health Services Research Unit; 1999.
62. National Health and Medical Research Council (NHMRC): **Review of water fluoridation and fluoride intake from discretionary fluoride supplements.** Canberra: Department of Health and Ageing; 1999.
63. Kaufmann JM: **Water fluoridation: a review of recent research and actions.** *Journal of American Physicians and Surgeons* 2005, **10**:38-44.
64. Danielson C, Lyon JL, Egger M, Goodenough GK: **Hip fractures and fluoridation in Utah's elderly population.** *JAMA* 1992, **268**:746-748.
65. Armfield JM, Spencer AJ: **Consumption of nonpublic water: implications for children's caries experience.** *Community Dent Oral Epidemiol* 2004, **32**:283-296.
66. **Apologize for fluoridation; don't celebrate it, say experts** [http://www.thenhi.com/fluoridation_37.htm]
67. **Fluoridation: 40 years of shame** [<http://www.zetenschrift.net/news/shc-15805-fluoridation.htm>]
68. Pollock HF: **Scientific evidence continues to support fluoridation of public water supplies.** *Int J Occup Environ Health* 2005, **11**:322-326.
69. Connert P: **Scientific evidence fails to support fluoridation of public water supplies.** *Int J Occup Environ Health* 2005, **11**:215-216.
70. Colquhoun J: **New evidence on fluoridation.** *Soc Sci Med* 1984, **19**:1239-1246.
71. Slade GD, Spencer AJ, Davies MJ, Stewart JF: **Caries experience among children in fluoridated Townsville and unfluoridated Brisbane.** *Aust N Z J Public Health* 1996, **20**:623-629.
72. Armfield JM: **Public water fluoridation and dental health in New South Wales.** *Aust N Z J Public Health* 2005, **29**:477-483.
73. Beeber P: **Fluoridation - a numbers game - study shows.** [Press Release] 2005.
74. Singh KA, Spencer AJ, Armfield JM: **Relative effects of pre- and post-eruption water fluoride on caries experience of permanent first molars.** *J Public Health Dent* 2003, **63**:11-19.
75. Singh KA, Spencer AJ: **Relative effects of pre- and post-eruption water fluoride on caries experience by surface type of permanent first molars.** *Community Dent Oral Epidemiol* 2004, **32**:435-446.
76. Singh KA, Spencer AJ, Brennan DS: **Effects of water fluoride exposure at crown completion and maturation on caries of permanent first molars.** *Caries Res* 2007, **41**:34-42.
77. Wheeldon P: **Fluoride falls flat.** *The Mudgeby Argus*. June 5, 2007.
78. **The truth about 'fluoride' (or what every mother should know)** [<http://www.greatertings.com/Lexicon/F/Fluoride.htm>]
79. Van Lom K: **Your toxic home, part III.** In *Out and About Newspaper Volume 5*. 6th edition, Nashville; 2006. 12,14,18
80. **The media is the Enemy** [<http://thetruthseeker.co.uk/print.asp?ID=3792>]
81. **Fluoridation shocking facts: May 1995** [http://www.lawillpass.com/health/fluoridation_shocking_facts.shtml]
82. **Leading edge fluoridation paradigm analysis** [<http://afgch.com/fluoridation.html>]
83. Connert P: **Water fluoridation - a public health hazard.** *Int J Occup Environ Health* 2006, **12**:88-91.
84. **50 reasons to oppose fluoridation** [<http://www.fluoridealert.org/50-reasons.pdf>]
85. Li Y, Liang C, Slemenda CW, Ji R, Sun S, Cao J, Emsley CL, Ma F, Wu Y, Ying P, et al: **Effect of long-term exposure to fluoride in drinking water on risks of bone fractures.** *J Bone Miner Res* 2001, **16**:932-939.
86. Fitzgerald R: **Trading tooth decay for cancer.** *The Australian* 11, 26 May 2005
87. Bernhardt M, Sprague B: **The poisonmongers.** In *The tooth robbers* Edited by: Barrett S, Royin S, Philadelphia: GF Stickley; 1980:1-8.
88. Doolland CA: **Repeating is believing: an investigation of the illusory truth effect.** In *PhD Thesis State University of New York at Albany, Psychology*; 1999.
89. **Fluoridation: don't let the poisonmongers scare you!** [<http://www.quackwatch.org/03-HealthPromotion/fluoride.html>]
90. Caplan LR: **Anticoagulants to prevent stroke occurrence and worsening.** *Ar Med Assoc J* 2006, **8**:773-778.
91. Dalal PM, Mishra NK, Bhattacharjee M, Bhat P: **Antithrombotic agents in cerebral ischaemia.** *J Assoc Physicians India* 2006, **54**:555-561.
92. Merli G: **Anticoagulants in the treatment of deep vein thrombosis.** *Am J Med* 2005, **118**(Suppl 8A):13S-20S.
93. Spaulding RL, Chambliss ML, Mackler L, Langlois JP: **Clinical inquiries. Does warfarin prevent deep vein thrombosis in high-risk patients?** *J Fam Pract* 2004, **53**:230, 236-237.
94. McBride WG: **Teratogenic action of thalidomide.** *Lancet* 1978, **1**(8078):1362.
95. Nora AH, Nora JJ: **A syndrome of multiple congenital anomalies associated with teratogenic exposure.** *Arch Environ Health* 1975, **30**:17-21.
96. [<http://www.fannz.org.nz>].
97. Bryson C: *The fluoride deception* New York: Seven Stories Press; 2004.
98. Robinson P: **Two kilograms of reasons to question fluoride.** *Centerfield Star*. 26 July 2005.
99. **Facts about fluoridation you did not know** [<http://campaignfortruth.com/Eclub/200202/factsaboutfluoridation.htm>]
100. Branley A: **Fluoridation bid rejected.** In *Central Coast Express Wyong, Australia*; 7, 8 July 2005.
101. Tisdell L: **Fluoride dilemma for Hastings.** In *Port Macquarie News Port Macquarie, Australia*. 21 May 2004.
102. Yiamouyiannis J: **Lifesavers guide to fluoridation. Risks/benefits evaluated in this 1982 question and answer report.** Delaware: Safe Water Foundation; 1982.
103. Yiamouyiannis J: **Fluoride: the aging factor** Delaware: Health Action Press; 1983.
104. Walker G: **The unreality of fluoridation.** *The Australian Fluoridation News* 2005, **41**.
105. Walker GSR: **Dental slogans add up to gobbledegook.** In *Geelong Advertiser Geelong, Australia*; 12, 19 June 2007.
106. Mason F: **A poor person's cognitive mapping.** In *Conspiracy nation: the politics of paranoia in postwar America* Edited by: Knight P. New York: New York University Press; 2002:40-56.
107. Griffiths J, Bryson C: **Toxic secrets: fluoride and the A-bomb project.** *Nexus Magazine* 1998, **5**.
108. Borkin J: *The crime and punishment of I.G. Farben* New York: Free Press; 1978.
109. Keth J: *Mind control, world control* Kempton, IL: Adventures Unlimited Press; 1998.
110. **World Depopulation and Slavery - Part I** [<http://www.biblebelslievers.org.au/n1058.htm>]
111. Lowry RJ: **Antifluoridation propaganda material - the tricks of the trade.** *Br Dent J* 2000, **189**:528-530.
112. Easley MW: **The new antifluoridationists: who are they and how do they operate?** *J Public Health Dent* 1985, **45**:133-141.
113. **Water fluoridation: question and answer sheet** [http://www.health.vic.gov.au/environ/ment/download/fluorid_qa07.pdf]

Publish with **Bio Med Central** and every scientist can read your work free of charge

"BioMed Central will be the most significant development for disseminating the results of biomedical research in our lifetime."

Sir Paul Nurse, Cancer Research UK

Your research papers will be:

- available free of charge to the entire biomedical community
- peer reviewed and published immediately upon acceptance
- cited in PubMed and archived on PubMed Central
- yours — you keep the copyright

Submit your manuscript here:
http://www.biomedcentral.com/info/publishing_adv.asp



Water Fluoridation and the Environment:

Current Perspective in the United States

HOWARD F. POLLICK, BDS, MPH

Evidence of water fluoridation's effects on plants, animals, and humans is considered based on reviews by scientific groups and individual communities, including Fort Collins, CO, Port Angeles, WA, and Tacoma-Pierce County, WA. The potential for corrosion of pipes and the use of fluoridation chemicals, particularly fluorosilicic acid, are considered, as is the debate about whether fluoridation increases lead in water, with the conclusion that there is no such increase. The arguments of anti-fluoridationists and fluoridation proponents are examined with respect to the politics of the issue. **Key words:** fluoridation; environment; toxicology.

INT J OCCUP ENVIRON HEALTH 2004;10:343-350

Prior to 1945, epidemiologic and laboratory studies confirmed the association between the environment (naturally-occurring fluoride in water supplies) and the health and cosmetic appearance of teeth.¹ Where fluoride levels were low, prevalences and severity of dental caries were high among lifetime residents, yet where fluoride levels were high, the prevalences and severity of dental caries were low, but dental fluorosis occurred with high prevalence and severity. This led to the concept of creating an ideal environment for optimal dental health through adjusting the naturally occurring fluoride level to about 1 mg/L (1 part per million). In 1986, the U.S. Environmental Protection Agency (EPA) set the maximum contaminant level (MCL) for naturally-occurring fluoride in public drinking water at 4 mg/L, with a secondary standard at 2 mg/L.²

Water fluoridation, then, is the controlled adjustment of fluoride concentrations of community water systems to optimal levels to minimize the incidence of dental caries (tooth decay) and dental fluorosis (enamel mottling). From initial efforts begun as community trials in 1945, water is now fluoridated in thousands of public water systems and reaches two thirds of the U.S. population served by such systems.³ Community water fluoridation and other uses of fluorides, such

as in toothpaste, have significantly reduced the prevalence of dental caries in the United States.¹

Early investigations into the physiologic effects of fluoride in drinking water predated the first community field trials.⁴⁻⁷ Since 1950, opponents of fluoridation have claimed it increases the risks for cancer, Down's syndrome, heart disease, osteoporosis and bone fracture, acquired immunodeficiency syndrome, low intelligence, Alzheimer disease, allergic reactions, and other health conditions.⁸ The safety and effectiveness of water fluoridation have been re-evaluated frequently, and no credible evidence supports an association between fluoridation and any of these conditions.^{9,10}

The Environment

Environmental concerns have been investigated in literature reviews for the Tacoma-Pierce County Health Department, Washington (August 2002),¹¹ and the City of Port Angeles, Washington (October 2003),¹² and no negative impact of water fluoridation on the environment has been established. Issues related to discharge to water; emissions to air; production, storage, or release of toxic or hazardous substances; or production of noise have been found to be nonsignificant. Emissions of fluoride into the air are not released outside the well houses. Fluoride concentrations in rivers downstream of the discharges increase by less than 0.01 mg/L due to adding fluoride to the water supply system.

Fluoridated water losses during use, dilution of sewage by rain and groundwater infiltrate, fluoride removal during secondary sewage treatment, and diffusion dynamics at effluent outfall combine to eliminate fluoridation related environmental effects. In a literature review, Osterman found no instance of municipal water fluoridation causing recommended environmental concentrations to be exceeded, although excesses occurred in several cases of severe industrial water pollution not related to water fluoridation.¹³ Osterman found that overall river fluoride concentrations theoretically would be raised by 0.001-0.002 mg/L, a value not measurable by current analytic techniques. All resulting concentrations would be well below those recommended for environmental safety.

A study conducted in Phoenix, Arizona, to test the efficacy of soil aquifer treatment systems indicated that fluoride concentrations decline as water travels under-

Received from the Department of Preventive and Restorative Dental Sciences, School of Dentistry, University of California San Francisco, San Francisco, California.

Address correspondence and reprint requests to Howard Pollick, Department of Preventive and Restorative Dental Sciences, 707 Parnassus Avenue, San Francisco CA 94143-0758.

ground. This study suggests that 40-50% of the fluoride discharged to groundwater is removed as the water travels through the soil and aquifer. Thus, fluoride does not concentrate in groundwater.¹⁴

PLANTS AND ANIMALS

The concentration of fluoride in the treated water does not reach levels that could harm any plant or animal species.^{11,12} A report of the effect of industrial pollution, from an aluminum plant on salmon indicated that the usual fluoride concentration of the river was 0.1 mg/L, and when the concentration was raised experimentally to 0.5 mg/L, there was an effect on the salmon.¹³ Since rivers and streams are not fluoridated and the increase in the fluoride concentration of a river as a result of runoff from fluoridated water would be insufficient to raise the level to even 0.2 mg/L, fluoridation of water can have no effect on salmon.

There is no evidence that fluoridated water has any effect on gardens, lawns, or plants. Although silver fluoride is not used in water fluoridation, silver fluoride at 1 mg/L used as a disinfectant had no effect on growth of wheat.¹⁶ There is evidence that very high concentrations of fluoride have no toxic effect on plants in ponds:

The fate of fluoride in a simulated accidental release into an experimental pond was observed for 30 days in Grenoble, France. The components investigated were water, sediments, plants, algae, molluscs, and fish. Twenty-four hours after the release, most (99.8%) of the fluoride was distributed in the physical components (water and sediments), and the biological agents contained only 0.2% of the fluoride released. Despite an exposure to hot spots of 5,000 ppm at the beginning of the accidental release, no visible toxic effects were observed on the biological components such as plants, algae, molluscs, and fish.¹⁷

There is evidence that ladyfinger (okra) can withstand up to 120 mg/L fluoride. The consumption by people of this plant grown with fluoridated water at 1 mg/L would be 0.2 mg per kg:

Because of suggestions that food is a rich source of fluoride to humans and the absence of permissible and upper limits of fluoride for irrigation water, plant uptake studies were conducted using fluoride-rich irrigation water. Ladyfinger was grown in sand and soil cultures for 18 wk and the accumulation of fluoride in various plant parts was studied. The potential for ingestion of fluoride by humans through this route was also considered. The percentage uptake was greater in sand-cultured plants than in soil-cultured plants. The root accumulates most of the fluoride supplied through irrigation water and the fruit accumulates the least. Up to 120 mg/L fluoride of irrigation water did not harm the plants. The ingestion of fluoride by humans from plants irrigated with water containing 10 mg/L fluoride would be 0.20 mg per 100 g ladyfinger.¹⁶

HUMANS

The Institute of Medicine, Food and Nutrition Board has estimated that the tolerable upper limit for human daily intake of fluoride is 10 mg per day for adults and children over 8 years of age.¹³ Ten independent U.S. and Canadian studies published from 1958 to 1987 showed that dietary fluoride intakes by adults ranged from 1.4 to 3.4 mg/day in areas where the water fluoride concentration was 1.0 mg/L. Where the water concentration was less than 0.3 mg/L, daily intakes ranged from 0.3 to 1.0 mg/day.¹⁹

Several municipal or territorial reviews of the water fluoride issue have concluded that available information indicates that there is no significant adverse health impact associated with water fluoridation. The Fort Collins review²⁰ included reviews from other communities, including Brisbane, Australia (1997),²¹ Natick, Massachusetts (1997),²² Calgary, Alberta, Canada (1998),²³ Ontario, Canada (1999),²⁴ and Escambia County Utilities Authority, Florida (2000).²⁵ Additionally, the Fort Collins review considered several "Tier One" reviews, including reviews by or for the Centers for Disease Control and Prevention,¹ the Institute of Medicine (1999),¹⁸ the World Health Organization (1994),²⁶ the National Research Council (1993),⁹ the U.S. Public Health Service (1991),²⁷ the International Programme on Chemical Safety (1984),²⁸ the Medical Research Council, UK (2002),²⁹ the Agency for Toxic Substances and Disease Registry, U.S. Public Health Service (2001 draft and 1993),³⁰ and York, U.K. (2000).³¹

The Fort Collins report found that:

- The weight of the evidence suggests that there is caries (cavities) reduction in populations exposed to water fluoridation at or near an optimal level
- Likely total exposure values for children older than six months living in communities with water fluoridated at up to 1.2 mg/L (ppm) do not exceed the upper limit set to be protective of moderate dental fluorosis by the Institute of Medicine. Total dietary exposures of fluoride can exceed this threshold amount (0.7mg/day) in infants fed formula reconstituted with optimally fluoridated water.
- There is no consistent evidence from human or animal studies that exposure to optimally fluoridated drinking water and other sources causes any form of cancer in humans, including bone and joint cancer
- The FTSG agrees with the conclusion of the Medical Research Council of Great Britain that states, "The possibility of an effect on the risk of hip fracture is the most important in public health terms. The available evidence on this suggests no effect, but cannot rule out the possibility of a small percentage change (either an increase or a decrease) in hip fractures." [Medical Research Council 2002, page 3]

- At the concentrations of fluoride provided in Fort Collins water including exposures from all sources over a lifetime, skeletal fluorosis caused by drinking water exposure is not likely to be a health issue.
- At the concentrations of fluoride provided in Fort Collins water, in combination with other sources of fluoride, as many as one in four children under age 8 may develop very mild to mild dental fluorosis. This degree of fluorosis may or may not be detectable by the layperson. With oral health as the goal, this degree of dental fluorosis is considered an acceptable adverse effect given the benefits of caries prevention.
- In the literature reviewed, doses appropriate for caries reduction were not shown to negatively impact thyroid function. Studies in which humans received doses significantly higher than the optimum fluoride intake for long periods of time showed no negative impact on thyroid function.
- Overall, evidence is lacking that exposure to fluoride through drinking water causes any problems to the human immune system.²⁰

In general, there is no credible evidence indicating a cause-and-effect relationship between water fluoridation and increased health risks.

CORROSION

According to the U.S. Environmental Protection Agency and the National Association of Corrosion Engineers, corrosion is not related to fluoride.³² Corrosion by potable water is primarily caused by dissolved oxygen, pH, water temperature, alkalinity, hardness, salt, hydrogen sulfide, and certain bacteria. Fluoride, at concentrations found in potable water, does not cause corrosion. A small increase in the corrosivity of potable water that is already corrosive may occur after treatment with alum, chlorine, fluorosilicic acid, or sodium silicofluoride, which decreases pH. This may occur in some potable water sources with little buffering capacity; it can easily be resolved by adjusting the pH upward.^{11,12,33}

CHEMICALS USED FOR FLUORIDATION


Fluorosilicates

Urbansky reviewed available information on fluorosilicates, with three objectives:

- (1) to enumerate unresolved chemical issues germane to understanding fluoridation and ascertaining the fate of fluoride and fluorospecies, (2) to critically review what is known or reported, and (3) to assemble a knowledge base to provide a starting point for future study.³⁴

Urbansky states:

Since [1962], toxicity and adverse health impacts have tested fluoride rather than fluorosilicates. As a recent example, in 2001, the FDA reported that Americans' exposure to fluoride had increased from dentifrices, and it demonstrated that any increases did not produce observable health effects in rats. Fluoride salts were continually tested instead of fluorosilicates because the complete and fast dissociation-hydrolysis (eq 1) of fluorosilicates to fluoride and (hydr)oxosilicates was generally accepted as a chemical fact. Accordingly, no reason was apparent to test fluorosilicates separately.

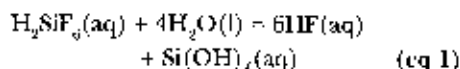

all the rate data suggest that equilibrium should have been achieved by the time the water reaches the consumer's tap if not by the time it leaves the waterworks plant. . . . The most common fluoridating agents used by American waterworks are sodium fluoride (NaF), fluorosilicic acid (H_2SiF_6), and sodium fluorosilicate (Na_2SiF_6) (see table below).

TABLE³⁴

	Sodium Fluoride	Sodium Fluorosilicate	Fluorosilicic Acid
(a) Number of Utilities	2491	1635	5876
(b) People served	11,700,000	36,100,000	80,000,000

*Data for the United States from the CDC's 1992 *Fluoridation Census*³⁵: (a) Number of utilities using specific additives as reported by those that fluoridate their water; (b) Populations served by specific additives (millions of people) of those drinking supplementally fluoridated water (does not include waters with naturally occurring fluoride).

Although 25% of the utilities reported using NaF, this corresponds to only 9.2% of the U.S. population drinking fluoride-supplemented tap water. The ease in handling NaF rather than fluorosilicates accounts for the disproportionate use of NaF by utilities serving smaller populations. On the other hand, the cost savings in using fluorosilicates result in large systems using those additives instead. The reduced cost of large volume offsets the costs associated with handling concentrated stocks of the fluorosilicates, which require accommodations similar to hydrochloric acid, which is sometimes used to adjust pH. In acidic solution, the dissociation and hydrolysis of fluorosilicic acid, which occurs upon dilution, is given by eq 1. In drinking water, pH is adjusted with the addition of base (e.g., NaOH, NaHCO_3). $\text{H}_2\text{SiF}_6(\text{aq}) + 4\text{H}_2\text{O}(\text{l}) \rightarrow 6\text{HF}(\text{aq}) + \text{Si}(\text{OH})_4(\text{aq})$ (eq1).³²

While there may be evidence of toxicity of these substances when workers involved in their production are not protected, there is no credible evidence of toxicity when they are diluted for use in fluoridated water. Fluorosilicic acid is diluted with water from an initial aqueous concentration of about 23–24% by about 1:250,000–1:300,000 when used for fluoridating

water.³⁵ This produces the final concentration of between 0.7–1.2 mg/L, the specific level set according to CDC guidelines.³⁷

Concerns have been raised about arsenic and lead in fluorosilicic-acid-treated water.^{38,39} However, there is no credible evidence that this is of concern.⁴⁰ Urbansky and Schock add:

The vast preponderance of the lead(II) in nearly all tap waters originates from the plumbing materials located between the water distribution mains and the end of the faucet used by the consumer.

Arsenic and lead may be present at minute undetectable concentrations, well below all current (50 ppb) and proposed (10 ppb) EPA standards. Following dilution with water, the calculated range of arsenic concentrations in the finished water contributed by fluorosilicic acid feed is 0.10 to 0.24 µg/L (parts per billion, ppb).³⁶ The analytic detection limit for arsenic is 2 µg/L, so the amount added by the fluorosilicic acid would not be detected.³⁶ In Fort Collins, the concentration of lead in the source waters was below the detection limit for lead in the department's laboratory of 1.0 µg/liter (ppb). Because lead levels are below the detection limits both before and after the addition of fluorosilicic acid, the actual changes in lead concentrations were not measurable.³⁶

Masters and Coplan have alarmed the public with their reports linking fluoridation, increased lead levels and crime.^{39,41} Urbansky and Schock criticize the conclusion reached by Masters and Coplan by stating:

Interestingly, the bibliographies of the Masters and Coplan study most strongly asserting the adverse effects of silicofluoride shows only a single reference related to sampling of drinking water or the control of lead or other metals by water treatment, so the level of awareness in the design of the studies and interpretation of the data is highly questionable. By not measuring or statistically testing numerous other water and plumbing characteristics that could correlate with lead(II) levels with equal to or greater statistical significance than those relationships that were put forth, the studies of [Reference 2] are intentionally biased towards what appears to be a preconceived conclusion. Even simple analytes that are known to affect lead mobility, such as pH or alkalinity, or analytes known to play important dietary roles in health, such as calcium, sodium or magnesium, were not reported to be measured in their study, so possible confounding variables are conspicuously excluded from evaluation.

... Recent reports [41, 39] that purport to link certain water fluoridating agents, such as fluorosilicic acid and sodium fluorosilicate, to human lead uptake are inconsistent with accepted scientific knowledge. The authors of those reports fail to identify or account for these inconsistencies, and mainly argue

on the basis of speculation stated without proof as fact. The sampling scheme employed in the studies is entirely unrelated to any credible statistically-based study design to identify drinking water lead and fluoride exposure as a significant source of blood lead in the individuals. The authors use aggregated data unrelated in space and time and then attempt to selectively apply gross statistical techniques that do not include any of thousands of other possible water quality or exposure variables which could show similar levels of correlation utterly by accident. Many of the chemical assumptions are scientifically unjustified, are contradicted by known chemistry data and principles, and alternate explanations (such as multiple routes of PbII exposure) have not been satisfactorily addressed. The choice in water fluoridation approach is often made for economic, commercial or engineering reasons that may have a regional component that could also be related to various community socio-economic measures, and so should not be considered to be a purely independent variable without investigation. At present, the highly-promoted studies asserting enhanced lead uptake from drinking water and increased neurotoxicity still provide no credible evidence to suggest that the common practice of fluoridating drinking water has any untoward health impacts via effects on lead(II) when done properly under established guidelines so as to maintain total water quality. Our conclusion supports current EPA and PHS/CDC policies on water fluoridation.⁴⁶

Nevertheless, concerns have been raised about the acidity of drinking water that may be created by fluoridation. According to Urbansky and Schock, "one cannot demonstrate that an increase in blood lead(II) ion levels can be linked to acidity from SiF_6^{2-} hydrolysis any more than one can demonstrate it results from consuming soft drinks." Additionally they state: "Note that the species PbSiF_6^0 is present at such low concentrations that we would expect to find *only one molecule of this complex in more than 1,000 liters of tap water at pH 6*, which of course, far exceeds the volume possible for water consumption and the human stomach."

A critique of this review was included in "Comments on The April 17, 2002 ICCEC Approach to Silicofluorides Study" by Coplan.⁴² The ICCEC is the U.S. Public Health Service National Toxicology Program (NTP) Interagency Committee for Chemical Evaluation and Coordination. Coplan states his concerns about the way in which Urbansky and the EPA and CDC have investigated silicofluorides. For example, he provides the following headings in his review: "EPA's acknowledged ignorance about a position they have adamantly held"; "EPA's continued effort at misdirection"; "Why Urbansky and Schock cannot be trusted"; "Why the CDC cannot be trusted"; "A substantial body of evidence has been submitted to the NTP clearly supporting the need for a comprehensive program of animal testing for health effects from chronic ingestion of SiF treated water. This

is true now and would remain true no matter what the EPA may learn about dissociation chemistry from a contractor selected by EPA employees whose objectivity and scientific integrity are less than impeccable."

Coplan's comments are in keeping with his stance as an anti-fluoridationist (one who is strongly opposed to the fluoridation of public water supplies).⁴³ It should be pointed out that Urbansky and Schock have been highly critical of the work of Masters and Coplan. It appears that the main thrust of contemporary anti-fluoridation tactics is to assert that the chemicals used in fluoridation are causing problems of one sort or another. Such tactics have emanated from the work of Masters and Coplan.

The toxicology of sodium fluorosilicate and fluorosilicic acid has been reviewed for the EPA.⁴⁴ The authors of that review state:

In water, the compound (sodium fluorosilicate) readily dissociates to sodium ions and fluosilicate ions and then to hydrogen gas, fluoride ions, and hydrated silica. At the pH of drinking water (6.5-8.5) and at the concentration usually used for fluoridation (1 mg fluoride/L), the degree of hydrolysis is essentially 100%. ... Like its salt, its (fluorosilicic acid) degree of hydrolysis is essentially 100% in drinking water. At equilibrium, the fluorosilicate remaining in drinking water is estimated to be <<1 part per trillion.⁴⁵ In addition, exposure to impurities in the fluoridating agent is judged to be of low health risk when properly treated water is ingested. For example, in fluorosilicic acid, iron and iodine are usually below the levels considered useful as a dietary supplement; the phosphorus level is reported to be insignificant; and silver is usually <4 parts per septillion in the fluoridated water.⁴⁵

The Colorado City of Fort Collins has been fluoridating with fluorosilicic acid and has responded to concerns raised about that chemical.⁴⁶ The Report of the Fort Collins 2003 Fluoride Technical Study Group, April 2003, provides a comprehensive review that includes "The Potential for Increased Contaminant Levels Due to the Use of Hydrofluorosilicic Acid."

The FTSG's review identified three potential concerns associated with hydrofluorosilicic acid (HFS). 1) co-contamination (i.e., arsenic and lead), 2) decreased pH leading to increased lead solubility or exposure, and 3) potential toxicological effects from incomplete dissociation products of HFS. The FTSG used the raw and finished water quality data for the City of Fort Collins to determine whether the addition of HFS was responsible for the potential addition of contaminants such as heavy metals to the city's drinking water. There was no evidence that the addition of HFS increased the concentrations of copper, manganese, zinc, cadmium, nickel, or molybdenum. The concentrations of arsenic and lead were below the detection limit for the Fort Collins Water Quality Control Laboratory in both the source water and the

finished water and below the maximum contaminant level (MCL) for these naturally occurring elements. There was no evidence that the introduction of HFS changed the pH of the water appreciably. Concern that HFS incompletely disassociates may be unfounded when the fundamental chemical facts are considered. Therefore, it is unlikely that community water fluoridation poses a health risk from the exposure to any of these chemicals present in the water as it leaves the plant. Further studies related to the health effects of HFS are in progress.⁴⁶

Reeves (fluoridation engineer at the CDC) outlined the process by which the safety of fluoridation chemicals is assured:

Concern has been raised about the impurities in the fluoride chemicals. The American Water Works Association (AWWA), a well-respected water supply industry association, sets standards for all chemicals used in the water treatment plant, including fluoride chemicals. The AWWA standards are ANSI/AWWA B701-99 (sodium fluoride), ANSI/AWWA B702-99 (sodium fluorosilicate) and ANSI/AWWA B703-00 (fluorosilicic acid). The National Sanitation Foundation (NSF) also sets standards and does product certification for products used in the water industry, including fluoride chemicals. ANSI/NSF Standard 60 sets standards for purity and provides testing and certification for the fluoride chemicals. Standard 60 was developed by NSF and a consortium of associations, including the AWWA and the American National Standards Institute (ANSI). This standard provides for product quality and safety assurance to prevent the addition of harmful levels of contaminants from water treatment chemicals. More than 40 states have laws or regulations requiring product compliance with Standard 60. NSF tests the fluoride chemicals for the 11 regulated metal compounds that have an EPA MCL. In order for a product [for example, fluorosilicic acid] to meet certification standards, regulated metal contaminants must be present at the tap [in the home] at a concentration of less than ten percent of the MCL when added to drinking water at the recommended maximum use level. The EPA has not set any MCL for the silicates as there is no known health concerns, but Standard 60 has a Maximum Allowable Level (MAL) of 16 mg/L for sodium silicates as corrosion control agents primarily for turbidity reasons. NSF tests have shown the silicates in the water samples from public water systems to be well below these levels.⁴⁷

Sources of Fluoride Pollution Unrelated to Water Fluoridation

The principal sources of fluoride pollution are industries, particularly phosphate ore production and use as well as aluminum manufacture, mining, and coal burning.^{23,47,48} In the absence of adequate emission control in such settings environmental pollution can be a problem. Such pollution has been a problem in the past in

industrialized countries, and the WHO warns that unless proper environmental safeguards are adhered to, there is a danger of its occurring in developing countries with increasing industrialization. Fluoride pollution is therefore recognized as an industrial hazard; however water fluoridation is not considered a potential source of fluoride pollution.⁴⁶

Arguments of Opponents and Proponents

Whereas anti-fluoridationists try to prevent the unnecessary exposure of living things to fluoride, often in the misguided belief that any amount of fluoride is toxic, pro-fluoridationists try to reduce tooth decay through the judicious use of fluoride, with the understanding that there is an optimum amount, appropriately delivered, that is both beneficial and safe. This distinction leads to a difference in interpretation of the scientific and popular literature on this topic, whether related to the effects of water fluoridation on teeth or other organs of the body, or the effects on the environment. Similarly, there are those who may judge water fluoridation on political or philosophical grounds, such as being supportive or opposed to what government agencies may advocate. Some may have personal or anecdotal experience that is counter to what opponents or proponents recommend. Newbrun has characterized the fluoridation debate as a religious argument.⁴⁹

While opponents of fluoridation are not without their supporters and supporting groups,⁵⁰ almost every reputable, recognized, competent scientific and/or public health organization or government unit endorses fluoridation of drinking water as safe and effective.^{51,52} Furthermore, community water fluoridation has been heralded as one of the ten great public health measures of the 20th century.⁵³

Proponents of fluoridation assert that the dose of fluoride determines whether it is beneficial or toxic, and that there are threshold levels that must be exceeded before there are toxic effects. This is a basic principle of toxicology and is true of every chemical approved for use in treating drinking water. "All substances are poisons: there is none which is not a poison. The right dose differentiates a poison and a remedy." Paracelsus (1493-1541).⁵⁴

While there has been considerable scientific study of the effects of fluorides on health and the environment, there will *always* be the need for more research.⁵⁵ However, proponents argue that it is not rational that the gains made from water fluoridation should be undone because not all the research has been completed. Further, it is strongly recommended that those communities that have not yet fluoridated their water supplies should do so to protect the dental health of their current and future residents.⁵⁶

Both sides use arguments related to freedom of choice. Those supporting fluoridation argue that the

public water supply is designed to protect public health and it is more important to protect people's health than to protect some people's concern for their freedom to use unfluoridated water.^{56,57} Additionally, pro-fluoridationists invoke the ethical principle of social justice arguing that the safe public health measure is socioeconomically equitable, providing greater benefit to the disadvantaged.¹

Current anti-fluoridation tactics have focused on chemicals used to fluoridate water supplies. As has been shown above, there is no credible evidence to support the notion that the chemicals are unsafe. In the past, tactics have focused on studies that purported to show that fluoridation was linked to cancer and myriad other health problems.⁴⁸ However, such assertions were based on improper science, and numerous subsequent studies found no association between fluoridation and cancer.⁵⁸

CONCLUSION

Scientific evidence supports the fluoridation of public water supplies as safe for the environment and beneficial to people. Reports at the local, national, and international levels have continued to support this most important public health measure. There appears to be no concern about the environmental aspects of water fluoridation among those experts who have investigated the matter. Furthermore, since the chemicals used for water fluoridation are co-products of the manufacture of phosphate fertilizers, and the raw material used is a natural resource (rocks excavated for their mineral content), water fluoridation could accurately be described as environmentally friendly, as it maximizes the use made of these natural resources, and reduces waste.⁵⁹

Note: In the text, the term "fluorosilicic" has been substituted for fluosilicic, hydrofluorosilicic, and hexafluorosilicic (all being synonymous); similarly, "fluorosilicate" for fluosilicate, hexafluorosilicate, and silicofluoride. However, the original terms in all references have not been substituted.

References

1. Centers for Disease Control and Prevention (CDC). Achievements in public health, 1900-1999: fluoridation of drinking water to prevent dental caries. *MMWR*. 1999;48:933-40. <<http://www.cdc.gov/mmwr/preview/mmwrhtml/mm4841a1.htm>>.
2. U.S. Environmental Protection Agency. Ground Water and Drinking Water. Drinking Water Contaminants (Online 2003) <<http://www.epa.gov/safewater/bfacts.html#inorganics>>.
3. Centers for Disease Control and Prevention (CDC). Populations receiving optimally fluoridated public drinking water — United States, 2000. *MMWR*. 2002;51:1447. <<http://www.cdc.gov/mmwr/preview/mmwrhtml/mm5107a2.htm>>.
4. McClure EJ. A review of fluorine and its physiological effects. *Physiol Rev*. 1933;13:277-300.
5. McClure EJ. Fluoride domestic waters and systemic effects. I. Relation to bone-fracture experience, height, and weight of high school boys and young selectees of the Armed Forces of the United States. *Public Health Rep*. 1944;59:1543-58.

6. McClure EJ, Kinser CA. Fluoride domestic waters and systemic effects. II. Fluorine content of urine in relation to fluorine in drinking water. *Public Health Rep.* 1944; 59:1373-91.
7. McClure EJ, Mitchell HH, Hamilton TS, Kinser CA. Balances of fluorine ingested from various sources in food and water by five young men (excretion of fluorine through the skin). *J Ind Hyg Toxicol.* 1945;27:159-70.
8. Hodge HC. Evaluation of some objections to water fluoridation. In: Newbrun E (ed). *Fluorides and Dental Caries*. 3rd ed. Springfield, IL: Charles C Thomas, 1986:221-65.
9. National Research Council. *Health Effects of Ingested Fluoride*. Washington, DC: National Academy Press, 1993. <http://sills.nap.edu/books/030904975X/html>.
10. McDonagh MS, Whiting PF, Wilson PM, et al. Systematic review of water fluoridation. *BMJ.* 2000;321:855-9.
11. Tacoma-Pierce County Health Department. Tacoma-Pierce County Health Department Fluoridation Resolution. WAC 197-11-960 Environmental Checklist. August 2002. <http://www.pchd.org/NEWS/RELEASES/FluorideSEPA.htm>.
12. City of Port Angeles Public Works and Utilities, Washington. SEPA Fluoridation Checklist. October 2003. <http://www.ci.portangeles.wa.us/menus/planning.htm>.
13. Osterman JW. Evaluating the impact of municipal water fluoridation on the aquatic environment. *Am J Public Health.* 1990; 80:1230-5. <http://www.ajph.org/cgi/content/abstract/80/10/1230?maxtoshow=&HITS=10&hits=10&RESULTFOR MAT=&author1=Osterman&titleabstract=Fluoridation&searchid=1034872639658_1424&stored=search=&FIRSTINDEX=0&journalcode=ajph>.
14. Powell MB. Food and Agriculture Organization of the United Nations (FAO). Wastewater treatment and use in agriculture—FAO irrigation and drainage paper 47. 1992. Wastewater use case studies. <http://www.fao.org/docrep/T0551E/t0551e0b.htm#9.3%20soil%20aquifer%20treatment%20arizona,%20usa>.
15. Damstra DM, Dey DB. Evidence for fluoride effects on Salmon passage at John Day Dam, Columbia River, 1982-86. *North Am J Fisheries Management.* 1989; 9:154-62. [Abstract] <http://afr.allenpress.com/afonline/?request=get-abstract&issn=0275-5947&volume=09&issue=02&page=0154>.
16. Salisbury FB, Gillespie LS, Campbell WE, Hole P. Ground-based studies with super-dwarf wheat in preparation for space flight. *J Plant Physiol.* 1998;152:315-22.
17. Kudo A, Garrec JP. Accidental release of fluoride into experimental pond and accumulation in sediments, plants, algae, molluscs and fish. *Reg Toxicol Pharmacol.* 1983;3:189-98. [Abstract] <http://www.ncbi.nlm.nih.gov/entrez/query.fcgi?cmd=Retrieve&db=PubMed&list_uids=6685267&opt=Abstract>.
18. Singh V, Gupta MK, Rajwanshi P, et al. Plant uptake of fluoride in irrigation water by ladyfinger (*Abelmoschus esculentus*). *Food and Chemical Toxicology.* 1995;33:399-402.
19. Standing Committee on the Scientific Evaluation of Dietary Reference Intakes, Food and Nutrition Board, Institute of Medicine. *Dietary reference intakes for calcium, phosphorus, magnesium, vitamin D, and fluoride*. Washington, DC: National Academy Press, 1999. <http://books.nap.edu/books/0309063507/html/288.html#page-top>.
20. Fluoridation Technical Study Group City of Fort Collins, Colorado. Report of the Fort Collins Fluoride Technical Study Group. 2003. <http://www.ci.fort-collins.co.us/utilities/fluoride-study.php>.
21. The Lord Mayor's Taskforce on Fluoridation—final report. Brisbane, Australia: Brisbane City Council, 1997. <http://fluoride.oralhealth.org/links.asp?pg=22&sc=375>.
22. Natick Fluoridation Study Committee. Should Natick Fluoridate? A Report to the Town and the Board of Selectmen, Natick, MA, October 23, 1997. <http://www.fluoridation.com/natick.htm>.
23. Report of the Expert panel for Water Fluoridation Review. (March 1998). City of Calgary, Alberta, Canada, 1998. <http://www.calgarylocalityregion.ca/hlthconn/items/fluor.htm>.
24. Locker D. Benefits and risks of water fluoridation. An update of the 1996 federal-provincial sub-committee report. Prepared under contract for the Public Health Branch, Ontario Ministry of Health, First Nations Inuit Health Branch, Health Canada, University of Toronto, Toronto, ON, Canada: Community of Dental Health Services Research Unit, Faculty of Dentistry, 1999. <http://www.guon.ca/MOH/english/pub/ministry/fluoridation/fluor.pdf>.
25. Lepo JF, Snyder RA. Impact of fluoridation of the municipal drinking water supply: review of the literature. Prepared for the Escambia County Utilities Authority. The Center for Environmental Diagnostics and Bioremediation, University of West Florida, 2000. <http://fluoride.oralhealth.org/papers/2001/leposnyderufescambia.htm>.
26. World Health Organization. *WHO Technical Report Series #846: Report of a WHO Expert Committee on Oral Health Status and Fluoride Use*. Geneva, Switzerland: World Health Organization, 1991.
27. Report of the subcommittee on fluoride of the Committee to Coordinate Environmental Health and Related Programs, USPHS. Review of fluoride: benefits and risks. *Public Health Service*. Department of Health and Human Services, 1991. <http://www.health.gov/environment/ReviewofFluoride/default.htm>.
28. International Programme on Chemical Safety (IPCS) Task Group on Environmental Health Criteria for Fluorine and Fluorides. *Environmental Health Criteria 36. Fluorine and Fluorides*. Geneva, Switzerland: World Health Organization, 1984. <http://www.inchem.org/documents/ehc/ehc/ehc36.htm>.
29. Medical Research Council. Medical Research Council working group report: Water fluoridation and health. September 2002. <http://www.mrc.ac.uk/press/index/public-interest/public-news/public-fluoridation-report-2.htm>.
30. Agency for Toxic Substances and Disease Registry, U.S. Public Health Service. Toxicological profile for fluorides, hydrogen fluoride, and fluorine (2001 draft and 1993). <http://www.atsdr.cdc.gov/toxprofiles/tpl11.html> and <http://www.atsdr.cdc.gov/toxprofiles/tpl11.html>.
31. NHS Centre for Reviews and Dissemination, University of York. A Systematic Review of Public Water Fluoridation. York, U.K.: York Publishing Services Ltd. 2000. <http://www.york.ac.uk/inst/crd/fluores.htm>.
32. U.S. Department of Health and Human Services, Centers for Disease Control, Dental Disease Prevention Activity. *Water Fluoridation: A Manual for Engineers and Technicians*. Atlanta, GA: CDC, September 1986.
33. American Dental Association. Fluoridation Facts. Question 33: Does fluoridation present difficult engineering problems? (online 2003). <http://www.ada.org/public/topics/fluoride/facts/safety.asp>.
34. Urbansky FT. Fate of fluorosilicate drinking water additives. *Chem Rev.* 2002;102:2837-54.
35. Centers for Disease Control and Prevention. *Fluoridation Census 1992*. Atlanta, GA: U.S. Department of Health and Human Services, Public Health Service, CDC, September 1993.
36. Fluoridation Technical Study Group City of Fort Collins, Colorado. Report of the Fort Collins Fluoride Technical Study Group. Finding #4—The Potential for Increased Contaminant Levels Due to the Use of Hydrofluorosilicic Acid. <http://fcgov.com/utilities/fluoride-report.php> and <http://fcgov.com/utilities/pdf/fluoride-report030903.pdf>.
37. Centers for Disease Control and Prevention. Engineering and administrative recommendations for water fluoridation, 1995. *MMWR Recomm Rep.* 1995 Sep 29;44(RR-13):1-10. <http://www.cdc.gov/mmwr/preview/mmwrhtml/00039178.htm#00001289.htm>.
38. Masters RD, Coplan MJ, Hong BT, Dykes JF. Association of silicofluoride treated water with elevated blood lead. *Neurotoxicology.* 2000;21:1091-100. <http://homepage.finet.ie/~fluoridefree/cedrotox.htm>.
39. Masters RD, Coplan M. Water treatment with silicofluorides and lead toxicity. *Int J Environ Studies.* 1999;56:435-49.
40. Urbansky FT, Schuck MR. Can fluoridation affect lead(II) in potable water? Hexafluorosilicate and fluoride equilibria in aqueous solution. *Int J Environ Studies.* 2000;57:597-637. <http://fluoride.oralhealth.org/papers/pdf/urbansky.pdf>.
41. Masters RD and Coplan M. Brain biochemistry and the violence epidemic: toward a "win-win" strategy for reducing crime. In: Nagel SR (ed). *Super-Optimizing Examples: Across Public Policy Problems*. New York: Nova Science Publishers, 1999.

42. Comments on The April 17, 2002 ICCFC Approach to Silicofluorides Study by MJ Coplan. <[http://216.239.38.100/search?q-cache:5FsSK1a1aack\(ftp-server.niehs.nih.gov/Meetings/2002/Coplan_081502.pdf+2002-ICCFC-Approach+to-Silicofluorides+Study&hl=en&ie=UTF-8\)](http://216.239.38.100/search?q-cache:5FsSK1a1aack(ftp-server.niehs.nih.gov/Meetings/2002/Coplan_081502.pdf+2002-ICCFC-Approach+to-Silicofluorides+Study&hl=en&ie=UTF-8)>.
43. The American Heritage Dictionary of the English Language. 4th ed, 2000.
44. Haneke KE, Carson BL. Prepared for Scott Mason, PhD, National Institute of Environmental Health Sciences, Contract No. N01-ES-45402. Toxicological Summary for Sodium Hexafluorosilicate [16893-85-9] and Fluorosilicic Acid [16961-83-4], October 2001. <http://ntp-server.niehs.nih.gov/litdocs/Chem_Background/ExSumPDF/Fluorosilicates.pdf>.
45. Colorado Springs Dental Society fluoride information page 2001 [on-line]. <http://www.cs-ds.org/feature_article_fluoride_body.htm#fluoride_silicofluoride_facts>.
46. Reeves TG. Current technology on the engineering aspects of water fluoridation. Paper presented at National Fluoridation Summit, September 8, 2000 Sacramento, CA. <<http://fluoride.oralhealth.org/papers/pdf/reevesnsf.PDF>>.
47. Expert Committee on Oral Health Status and Fluoride Use. Fluorides and oral health. WHO Technical Report Series No. 846, Geneva, Switzerland: World Health Organization, 1994.
48. International Programme on Chemical Safety (IPCS) Environmental health criteria, No. 227, Fluorides. Geneva, Switzerland: World Health Organization, 2002. <<http://www.inchem.org/documents/ehc/ehc/ehc227.htm>>.
49. Newbrun E. The fluoridation was a scientific dispute or a religious argument? [Public Health Dent. 1996;56(5 Spec No):246-52. Review. [Abstract]. <http://www.ncbi.nlm.nih.gov/entrez/query.fcgi?cmd=Retrieve&db=pubmed&list_uids=9034969&alop=t-Abstract>.
50. Fluoride Action Network [online 2003]. <<http://www.fluoridealert.org/about-fan.htm>>.
51. American Water Works Association [online]. Fact Sheets. Fluoridation. 2003. <<http://www.awwa.org/Advocacy/pressroom/fluoride.cfm>>.
52. American Dental Association. Fluoridation Facts. National and International Organizations that Recognize the Public Health Benefits of Community Water Fluoridation for Preventing Dental Decay [on-line 2003]. <<http://www.ada.org/public/topics/fluoride/facts/compendium.asp>>.
53. Centers for Disease Control and Prevention (CDC). Ten great public health achievements—United States, 1900-1999. MMWR. 1999;48:241-3. <<http://www.cdc.gov/mmwr/preview/mmwrhtml/00056796.htm>>.
54. Society of Toxicology. Some Basic Principles of Toxicology. Teacher's Notes. [Online 2003] <<http://www.toxicology.org/publicoutreach/EducationOutreach/printnote.html>>.
55. Centers for Disease Control and Prevention (CDC). Recommendations for Using Fluoride to Prevent and Control Dental Caries in the United States. MMWR. 2001;50(RR-14):1-42. <<http://www.cdc.gov/mmwr/preview/mmwrhtml/rr5014a1.htm>>.
56. Pratt E Jr, Rawson RD, Rubin M. Fluoridation at fifty: what have we learned? [J Law Med Ethics. 2002;30(3 suppl):117-21. <http://www.findarticles.com/cf_dls/m0DPE/3_30/95843945/p1/article.jhtml?term=>>.
57. Fielding JE, Marks JS, Myers BW, Nolan PA, Rawson RD, Toomey KE. How do we translate science into public health policy and law? [J Law Med Ethics. 2002;30(3 suppl):22-32. <http://www.findarticles.com/cf_dls/m0DPE/3_30/95843930/p1/article.jhtml>.
58. National Cancer Institute. Cancer Facts. Fluoridated Water. [Online reviewed 2000] <<http://fluoride.oralhealth.org/papers/2001/ncicancerfacts101000.htm>>.
59. British Fluoridation Society. The environmental aspects of water fluoridation. [Online 2003] <<http://www.bfs.ac.uk/bfs/enviro/brief.htm>>.

Jaime Fuge

From: Johnny Johnson <drjohnnyjohnson@gmail.com>
Sent: Friday, October 2, 2020 8:24 AM
To: Jaime Fuge
Subject: Fwd: Response to Connett's email
Attachments: AFS - NASEM Review of Monograph.pdf; ATT00001.htm; connett.green-bay.statement.7-15-20_JJ response 7-16-20.pdf; ATT00002.htm

Follow Up Flag: Follow up
Flag Status: Flagged

Johnny Johnson, Jr., DMD, MS
c: 727.409.1770

Begin forwarded message:

From: Johnny Johnson <drjohnnyjohnson@gmail.com>
Date: July 16, 2020 at 1:46:24 PM EDT
To: "Eric.Genrich@greenbaywi.gov" <Eric.Genrich@greenbaywi.gov>, "district1@greenbaywi.gov" <district1@greenbaywi.gov>, "district2@greenbaywi.gov" <district2@greenbaywi.gov>, "district3@greenbaywi.gov" <district3@greenbaywi.gov>, "district4@greenbaywi.gov" <district4@greenbaywi.gov>, "district5@greenbaywi.gov" <district5@greenbaywi.gov>, "district6@greenbaywi.gov" <district6@greenbaywi.gov>, "district7@greenbaywi.gov" <district7@greenbaywi.gov>, "district8@greenbaywi.gov" <district8@greenbaywi.gov>, "district9@greenbaywi.gov" <district9@greenbaywi.gov>, "district10@greenbaywi.gov" <district10@greenbaywi.gov>, "district11@greenbaywi.gov" <district11@greenbaywi.gov>, "district12@greenbaywi.gov" <district12@greenbaywi.gov>
Cc: celestincje@greenbaywi.gov, Nancy Quirk <NancyQu@greenbaywi.gov>, clerkinquiries@greenbaywi.gov, Johnny Johnson <drjohnnyjohnson@gmail.com>
Subject: Response to Connett's email

July 16, 2020

Dear Mayor Genrich, Common Council President Brunette, Vice President Dorff, and Alderpersons Corpus-Dax, Gerlach, Galvin, Stevens, LeFebvre, Scannell, Wery, Johnson, Steuer, and Vanderlost,

I received a copy of the email that was sent to you by Dr. Paul Connett. I have taken the liberty to answer as many points as I could before your meeting today.

I've attached Connett's with my remarks shown in yellow highlights. I would be happy to discuss any of these points with you. Please know that some of this material has been used by Connett for a long, long time. Hence, some of my answers are cut and pasted from previous encounters with him.

I have attached the AFS Release on the NASEM Review that is referenced in my highlighted material in Connett's email

Please do not hesitate to call on me if I may be of assistance.

Warm regards.

Johnny

Johnny Johnson, Jr., DMD, MS

Pediatric Dentist

Diplomate, American Board of Pediatric Dentistry

Life Fellow, American Academy of Pediatric Dentistry

President, American Fluoridation Society

www.AmericanFluoridationSociety.org

@AFS_Fluoride

c: 727.409.1770



**AMERICAN
FLUORIDATION
SOCIETY**

FOR IMMEDIATE RELEASE
Tuesday, March 10, 2020

Contact: Dr. Johnny Johnson at 352-658-0441
or johnny@americanfluoridationsociety.com

National Academies: NTP's Conclusion about Fluoride Is Not Backed by Science

National Academies Report Cites Numerous Concerns with NTP's 2019 monograph

Last September, the National Toxicology Program (NTP) released a draft monograph concluding that "fluoride is presumed to be a cognitive neurodevelopmental hazard to humans." Before finalizing its monograph, NTP asked a committee of the National Academies of Sciences, Engineering and Medicine to review its conclusion and decide whether it is supported by the scientific evidence. In a new report, the Committee finds that NTP's monograph failed to provide adequate support for its conclusion.

The National Academies committee voiced "substantive concerns" with how NTP evaluated the human evidence in the draft of its *Systematic Review of Fluoride Exposure and Neurodevelopmental and Cognitive Health Effects*. The Committee wrote that NTP "needs to state clearly that the monograph is not designed to be informative regarding decisions about fluoride concentrations for water fluoridation."

The NTP draft monograph stated that its conclusion was based primarily on fluoride exposure levels that are roughly double the concentration used for community water fluoridation. Nonetheless, the NTP document raised concern among many public health leaders and dental professionals who worried that NTP's conclusion might create needless fear or confusion among the public.

"This report by the National Academies makes it clear that NTP's conclusion was not backed up by solid science. Tooth decay is the most common chronic disease among children, and agencies like this need to be careful and cautious before they arrive at weak conclusions that could potentially scare children and adults away from fluoride in water, toothpaste or other products," said Dr. Johnny Johnson, a pediatric dentist who is president of the American Fluoridation Society, a nonprofit 501(c)4 organization.

The National Academies committee was not asked to adopt a position as to whether fluoride is safe or not. Instead, the Committee was given one task — evaluate NTP's draft monograph by assessing whether its conclusion accurately reflects the scientific literature. The Committee's report stated that NTP would need to conduct and present more analysis before it could reach and support a conclusion about fluoride's effect on neurodevelopment.

Throughout its report, the National Academies committee raises concerns with numerous areas of the NTP monograph. The Committee's concerns include the following:

- The studies included in NTP's systematic review "did not undergo rigorous statistical review" and called this "problematic" because some of these studies had issues or errors that "compromised their internal validity."
- NTP appeared to have applied its "risk of bias" criteria inconsistently.

- NTP failed to address the misclassification of fluoride exposure “thoroughly and consistently,” raising the question of whether NTP’s evaluations “were sufficient and supported its conclusion.”
- Researchers should consider potential confounding as they design and analyze a study to ensure that an association is not attributed by error to the wrong variable. With this in mind, the National Academies report identified “many cases in which NTP’s evaluation of confounding was insufficient, difficult to understand, or applied inconsistently across studies.”
- NTP classified some studies as having a low risk of bias even though “the measure of the neurodevelopmental and cognitive outcome was seriously flawed.”
- NTP’s protocol did not disclose the inclusion and exclusion criteria it used for selecting the studies it considered in drafting its monograph. Clarity in this area is “critical for transparency of the process and reproducibility of the findings.”

One of the more disturbing concerns raised by the National Academies committee was NTP’s decision to use a group called the Fluoride Action Network (FAN) as a source to identify relevant literature. “The process by which FAN identified and selected studies is unclear,” the Committee writes, “and that uncertainty raises the question of whether the process could have led to a biased selection of studies. Such a concern raises the need for a formal evaluation of any potential bias that might have been introduced into the literature-search process.”

The NTP decision to establish this relationship with FAN is astonishing considering the following facts:

- FAN is not a “research” organization. It uses the web and social media to disseminate messages encouraging local communities to oppose community water fluoridation. Additionally, FAN is one of the leading plaintiffs in a federal lawsuit seeking to ban a leading type of fluoride additive that is used for CWF.
- FAN has demonstrated a lack of scientific rigor through its interactions with federal health agencies. In 2003, Environmental Protection Agency (EPA) officials evaluated a set of research articles that FAN had submitted to support its objections to the Sulfuryl Fluoride Pesticide Tolerance Rule. In its evaluation, EPA found that most of the FAN articles “did not require a detailed review” because they suffered from one or more weaknesses, including articles with no toxicity data, articles lacking a clear explanation of methodologies, and papers “that did not contain any data on fluoride.”
- FAN has a history of making false or inaccurate statements related to fluoride or fluoridation. In fact, the Pew Center on the States identified multiple occasions in which FAN’s content included deceptive language.

The weeks that followed the release of the NTP draft monograph demonstrated how poorly NTP misjudged FAN’s integrity and intentions. Within days of the monograph’s release, FAN and other fluoridation opponents used social media and web-based messages in an effort to scare the public about fluoride. This inflammatory headline on FAN’s website home page is only one example. Even worse, the photo that accompanied the FAN home-page story wrongly implied

that the NTP monograph was a finished document that had been commercially printed for distribution.

No one can credibly argue that FAN's actions were innocent. NTP's monograph included a statement on its page headers that cautioned readers from interpreting the document as an approved policy or final document (see Attachment). This disclaimer advised readers that the "DRAFT Monograph" -- using all caps for the word 'draft' --- was being distributed "solely for the purpose of pre-dissemination peer review and does not represent and should not be construed to represent any NTP determination or policy." FAN ignored this disclaimer.

For more information about the American Fluoridation Society and community water fluoridation, visit <https://americanfluoridationsociety.org/>.

#

Fluoride Action Network

<https://fluoridealert.org/>

Email: pconnett@gmail.com

DATE: July 15, 2020

TO: Members of the Green Bay Policy Protection and Policy Committee (with copies to the full council).

FROM: Paul Connett, PhD, Director of the Fluoride Action Network

Thank you again for the opportunity to speak at your meeting Monday. It was a pleasure to make your acquaintance via Zoom and speak to the serious health risks of water fluoridation.

Representing the Fluoride Action Network (FAN), I wish to correct the misinformation that was given out by the fluoridation proponents at Monday's meeting.

First, I want to acknowledge one error from someone opposing fluoridation (I don't recall who it was), who was citing cities that have rejected it. It's accurate that Portland, Honolulu and Wichita have all defeated fluoridation. However, San Diego is fluoridated.

False claims made by Dr. Johnny Johnson, President of the American Fluoridation Society

Now let me turn to the statements made by Johnny Johnson, a retired dentist, representing the American Fluoridation Society. Partly, because of his friendly and grandfatherly demeanor, over the last few years Dr. Johnson has been able to persuade a number of councils in Canada and the USA to continue – and even in some cases restart – fluoridation. Johnson is certainly entitled to his own opinions but not to his own "facts." It is fairly easy for those of us who have followed this issue closely for 20 years or so, to see through many of his unfounded but confidently articulated claims, but for those less steeped in the subject it is more difficult. If this was just an academic debate, I wouldn't necessarily be writing this. But it's clear that we're talking about a practice that threatens the mental development of our children. Decision-makers like yourselves need the truth.

Johnson's claim: "The legal case (against the EPA) was about the Toxic Substances Control Act (TSCA), not about actual fluoridation."

Fact check: This legal case is precisely about water fluoridation. TSCA authorizes EPA to prohibit the "particular use" of a chemical that presents an unreasonable risk to the general public or susceptible subpopulations. The Fluoride Action Network, together with other non-profits and individuals, petitioned the U.S. Environmental Protection Agency (EPA) under Section 21 of TSCA to prohibit the purposeful addition of fluoridation chemicals to U.S. water supplies on the grounds that a large body of animal, cellular, and human research showed that fluoride was neurotoxic at doses within the range now seen in fluoridated communities. (see more at <https://fluoridealert.org/issues/tsca-fluoride-trial/fact-sheet/>)

Addressed in a previous email: Opponents to community water fluoridation (CWF) have attempted a myriad of ways to get CWF ceased in the U.S. These cases are listed on FLUJDLaw.org. Using TSCA is one more attempt, albeit novel, to cease CWF.

A failed petition by opponents to the EPA in 2013 to cease the use of Fluorosilicic acid (the fluoridating agent used in Green Bay and most of the country) was filed under TSCA as well. The EPA's response after careful evaluation of the petition was:

From the EPA evaluation:

After careful consideration, EPA denied the TSCA section 21 petition primarily because EPA concluded that petitioners have not set forth sufficient facts to establish that HFSA presents or will present an unreasonable risk and that it is necessary to initiate a TSCA section 6(a) rulemaking to protect adequately against such risk.

1. Arsenic: EPA evaluated the cost-benefit analysis submitted by the petitioners and determined that the petitioners miscalculated net benefits for pharmaceutical grade NaF compared to HFSA. Specifically, it appears that the petitioners failed to convert their estimates of lifetime cancer risk to estimates of annual cancer risk for the purpose of calculating annual net benefits. This error alone results in a 70-fold overestimation of the number of annual cancer cases due to arsenic. (U Bolding)

Johnson's claim: "The National Research Council has been mentioned a lot. That 2006 committee – that is a totally different subject than water fluoridation."

Fact check: The NRC wasn't asked to specifically endorse or oppose fluoridation. But the title of the NRC review itself, *Fluoride in Drinking Water: A Scientific Review of EPA's Standards* (2006) should make it obvious that this review was also all about it. It states at the bottom of page xiii to xiv: "The committee was charged to review toxicologic, epidemiologic and clinical data on fluoride . . . and exposure data on orally ingested fluoride from drinking water and other sources."

Addressed in previous email: The comment by Connett "should make it obvious" is exactly how this NRC Review is being misrepresented and backwards-extrapolated from naturally occurring levels of fluoride in drinking water from 2 mg/L (ppm) to 4 mg/L (ppm) and attempting to apply that Review to CWF. You can't do that in science.

As was stated on pp 20-21 of that Report:

"The committee is aware that some readers expect this report to make a determination about whether public drinking water supplies should be fluoridated. That expectation goes beyond the committee's charge. As noted above, the MCLG and SMCL are guidelines for areas where fluoride concentrations are naturally high. They are designed with the intent to protect the public from adverse health effects related to fluoride exposure and not as guidelines to provide health benefits." (U Bolding and italics)

Johnson's claim: "The science - nobody (a city) has ever been stopped over the science. It has never been stopped in any community over the science of fluoridation. That is crystal clear."

Fact check: FAN has documented that since 2010, over 250 communities have stopped fluoridation. In any community where there has been a discussion and vote by either a city council or a city-wide campaign, we aren't aware of any city stopping fluoridation where science and health risks haven't been emphasized by fluoridation opponents.

Answered in previous email: CWF has continued to increase every year since it began in 1945 in the U.S. Nowhere has it been stopped over the credible science. I did not say "where science and health risks haven't been emphasized by fluoridation opponents," as you stated above.

Connett states that "250 communities have stopped since 2010." Thanks for the link, Paul. Your data is outdated and incorrect in many areas in the U.S. **ADDITIONALLY**, you include communities in Ireland, Australia, Canada, U.K., and the country of Israel.

FACTS:

Israel did stop, but has their Knesset voted to restart CWF.

Albuquerque, NM voted to restart CWF.

Bucks County, PA never fluoridated their own water. They purchased it from Philadelphia which is fluoridated.

Bucks County decided to build their own water plant(s) and did not implement CWF.

Jonesborough, TN voted to restart CWF
 Windsor, LaSalle, and Tecumseh Ontario Canada voted to restart CWF
 Clarksburg, WV, never stopped CWF

Other cities listed as "stopped" had never started: Hernando County, FL; Portland, OR; Buda, TX, and Wichita, KS

For instance, this is from a Sept. 11, 2012 article in the Wichita Eagle: "Opponents of adding fluoride to Wichita's drinking water have frequently cited the Harvard research (Choi et al study) finding higher fluoride levels in water linked to lower IQ's in children in their efforts to persuade Wichitans to reject a ballot initiative that would require the water department to introduce the cavity-fighting chemical into the water supply."

"Harvard University scientists say that Wichita voters shouldn't depend on a research study they compiled to decide whether to put fluoride in the city's drinking water to fight tooth decay. (J. Bolding)

While the studies the Harvard team reviewed did indicate that very high levels of fluoride could be linked to lower IQs among schoolchildren, the data is not particularly applicable here because it came from foreign sources where fluoride levels are multiple times higher than they are in American tap water. (J. Bolding)

Opponents of adding fluoride to Wichita's drinking water have frequently cited the Harvard research in their efforts to persuade Wichitans to reject a ballot initiative that would require the water department to introduce the cavity-fighting chemical into the water supply.

The e-mail was jointly signed by the study's primary authors, research scientist Anna Choi and Associate Professor Philippe Grandjean, of the Department of Environmental Health at the Harvard School of Public Health. (J. Bolding)

This is from a flyer from the 2013 Portland, OR, campaign: "Health risks: Recent science from the National Academy of Sciences and other top researchers supports that **even low concentrations of fluoride pose real risks to human health** including the brain, thyroid, and bones."

Johnson's claim: "They (scientists) did not measure what happens between birth and three years old."

Fact check: Yes, they did. Please refer to FAN's one-pager, *Fluoridation's Neurotoxicity*. A 2020 Canadian study, funded by the U.S. National Institutes of Health (Till et al.) found that babies fed formula mixed with fluoridated water averaged 4 IQ points less than those mixed with non-fluoridated water. Losses of non-verbal IQ were even more serious, an average of 9 points.

Green et al's study on fluoride in urine and IQ: Answered and validated in a previous email with evaluations by the Canadian Agency for Health and Technologies in Health (CADTH). The articles that followed used the same cohort as the Green et al study used.

It is important to point out that Green et al used the journal Fluoride for three of its references. The journal Fluoride is not found on Pubmed. It is a publication where fluoridation opponents can publish articles that other journals will not.

Additionally, Green et al used a reference article that has been proven to be incorrect in its content. Authors should be held to high standards when they choose their references. This is expected in the scientific community.

Johnson's claim: "The overwhelming body of literature is what we base our information on, not one or two new studies."

Fact check: Actually, we agree with Dr. Johnson's approach on this. We just wish he'd walk the walk in his presentations. Again, referring to *Fluoridation's Neurotoxicity*:

- The 2012 Harvard meta-analysis (Choi et al.) found that children ingesting higher fluoride levels tested an average 7 IQ points lower in 26 out of 27 studies. Most had higher fluoride concentrations than in U.S. water, but many had total exposures to fluoride no more than what millions of Americans receive.

The Meta-analysis above had a control group and the test group. The control group had naturally fluoride levels in the water that were approximately equal to CWF. The test group had naturally occurring fluoride in the water at multiples, up to 10-15 times that of CWF.

The control group did not have any IQ deficits.
Only the test group with high fluoride in the water had 7 IQ point loss.

- The original 2016 *Citizens' Petition* to the EPA to end fluoridation documented 57 out of 61 human studies showing higher fluoride levels linked to lower IQ's in children. It also cited 112 out of 115 animal studies showing fluoride's neurotoxic harm to animals.

Connett fails to mention the 2018 NTP study of fluoride on rats that they pushed for. It showed NO neurologic harms from fluoride in water at levels from CWF and higher. See graphic later below.

- A 2019 systematic review of 149 human studies and 339 animal studies by the U.S. National Toxicology Program concluded that "fluoride is presumed to be a cognitive neurodevelopmental hazard to humans." The report is still in draft form, but NTP also said there is little chance they will change their finding.

Johnson made a charge against Christine Till, the lead researcher of two of the important IQ studies (Green 2019, and Till 2020). This charge is being addressed separately.

Finally, Johnson referred to the study performed in Calgary, which he claimed showed an exponential increase in tooth decay when that city stopped fluoridation. Chris Neurath, the science director for Fluoride Action Network, will be sending you the documentation refuting that false claim.

I will address this separately. FAN has made its own interpretations of the data, which are incorrect.

Other false or misleading claims made by fluoridation promoters and defenders at the Monday meeting (FAN's response is indented throughout).

Matt Crespín – Milwaukee Children's Alliance.

-Fluoride is naturally occurring and is naturally in every source of drinking water.

*Naturally occurring doesn't equal safe. Arsenic is also a naturally occurring element but no one would say that it is safe to drink.

*The Fluoridation chemicals used are not "naturally occurring" but a highly toxic byproduct of the fertilizer industry called fluorosilicic acid which is contaminated with heavy metals, radionuclides and arsenic.

As a PhD chemist, Connett knows that there is no difference between fluoride ions. There is only ONE fluoride ion. Thanks for finally stating this Paul. You've never stated this before. Every chemistry student knows that a fluoride ion is a fluoride ion.

Per the CDC:

Fluoride Additives Are Not Different From Natural Fluoride

Some consumers have questioned whether fluoride from natural groundwater sources, such as calcium fluoride, is better than fluorides added "artificially," such as FSA or sodium fluoride. Two recent scientific studies, listed below, demonstrate that the same fluoride ion is present in naturally occurring fluoride or in fluoride drinking water additives and that no intermediates or other products were observed at pH levels as low as 3.5. In addition, the metabolism of fluoride does not differ depending on the chemical compound used or whether the fluoride is present naturally or added to the water supply.

<https://www.cdc.gov/fluoridation/engineering/wladditives.html#NaturalFluoride>

*Over 90% of groundwater and surface water, where public water supplies come from, has only trace amounts of fluoride (under 0.2 ppm), whereas fluoridation artificially increases the natural level by up to 7 times.

-The committee should have received a letter listing all of the Wisconsin organizations that endorse fluoridation (Delta Dental, various hospitals).

*Endorsements are not science-based; they're often based on political influence and grant funding.

The first and most important endorsement of water fluoridation came in 1950, when the US Public Health Service endorsed fluoridation in 1950 (half way through the fluoridation trials) with virtually no health data on the table. Within two years nearly every major dental, public health and medical organization had also endorsed water fluoridation but still with little science on the table. These organizations have continued to endorse fluoridation for over 70 years with little or any formal review of the literature.

None of the Wisconsin organizations listed have conducted a systematic review—or even an objective review—of the neurotoxicity literature on fluoride, or polled their membership for support of fluoridation.

-New research has debunked the myth that fluoride causes osteosarcoma.

Unfortunately, this is not correct. Bassin et al. (2006) found a 5-7 fold increase in osteosarcoma in young boys when exposed to fluoride between the ages of 6 and 8 years (corresponding to a period of rapid growth in the bone). This window of vulnerability has never been refuted. See a comparison of two studies.

Dr. Connett decides to use partial study results of a 15 year research project to investigate any potential correlation between optimally fluoridated water and Osteosarcoma, and to promote this as a final, undisputed fact of the entire study. Dr. Connett is quite obviously not an astute medical researcher.

In the words of Dr. Elyse Bassin, her Conclusion:

"Conclusions: Our exploratory analysis found an association between fluoride exposure in drinking water during childhood and the incidence of osteosarcoma among males but not consistently among females. Further research is required to confirm or refute this observation."
<http://www.ncbi.nlm.nih.gov/pubmed/16596294>

Dr. Connett takes the liberty of interpreting the results of a 15 year study conducted at Harvard University by some of the top researchers in the world, and coming to a conclusion that he, a

PhD Chemist, has more knowledge than the investigators of this landmark study. This just isn't so.

The conclusions that were drawn upon at the completion of the 15-year research project were published in 2011. The conclusions of the completed study, which included the data from Dr. Bassin's partial study PhD dissertation, are:

"The major advantage of this study is the use of bone fluoride concentrations as the measure of fluoride exposure, rather than estimating fluoride exposure in drinking water (Bassin et al., 2006). Since 99% of the body burden of fluoride is located in calcified tissues, and fluoride concentration is dependent upon the amount and duration of exposure as well as the rate of bone turnover (Turner et al., 1993), if chronic fluoride intake was a risk factor for osteosarcoma, then it would be reasonable to expect that cases would have significantly higher bone fluoride concentrations than tumor controls. This study did not demonstrate an association between fluoride levels in bone and osteosarcoma."

J Dent Res. 2011 Oct;90(10):1171-6. doi: 10.1177/0022034511418828. Epub 2011 Jul 28.

-There was also a study conducted by the *Archives of Toxicology* that addressed the IQ issue. (Reads quote: based on the totality of neurotoxicity evidence, it does not support that fluoride is a developmental neurotoxin at the current exposure levels in Europe)

- 1.) None of the authors of the so-called review has ever published a single paper on fluoride, let alone on fluoride neurotoxicity.
- 2.) None of the authors appears to have any expertise in epidemiology, so they are not qualified to judge the human studies. The authors appear to only have expertise in animal studies. Authoritative bodies who have reviewed all the evidence, including the EPA, agree there is now so much human epidemiological evidence that it is not necessary to rely on animal studies.
- 3.) The review reaches almost the opposite conclusion of the NTP's review. The NTP is part of NIH which is part of HHS. The NTP is specifically charged with evaluating the toxicity of chemicals and is the highest authority on such questions in the USA. The NTP is much more credible than this so-called review from Germany, which appears to have been intended as a way to muddy the science, not honestly review the science.

The NTP GAET Monograph was reviewed, per their request, by the National Academies of Science, Engineering, and Medicine (NASEM):

NASEM had multiple concerns with how NTP arrived at their statement that fluoride in water above 1.5ppm is a presumed neurotoxin. One of the greatest concerns was the use by the NTP of documents provided by FAN and interpreted by FAN. Several other inconsistencies that failed to show transparency in how the NTP arrived at their conclusion led to the statement by NASEM:

"The committee was tasked with assessing whether NTP satisfactorily supports its conclusion. In light of the issues raised by the committee regarding the analysis of various aspects of some studies and the analysis, summary, and presentation of the data in the monograph, the committee finds that NTP has not adequately supported its conclusion."

Connett fails to even hint of the assessment by NASEM:

4.) The conclusion that the "levels found in EUROPE did not pose a neurotoxic risk" is misleading, because most of Europe does not fluoridate its water, so such a conclusion is not relevant to artificial fluoridation in the USA.

5) The *Archives of Toxicology* is a journal that has a reputation for publishing industry-friendly reviews of toxic chemicals that always end up finding "no harm". In fact, it is part of a family of journals whose editor was implicated in a recent lawsuit against Monsanto as allowing Monsanto to "ghost-write" a review of a Monsanto chemical that concluded the chemical caused no harm (glyphosate). Monsanto was never declared as having a role in helping write and review the article, as was required by standard conflict-of-interest rules in scientific publishing. The lawsuit where this was revealed ended up with a verdict against Monsanto of hundreds of millions of dollars, with much of that amount as a penalty for Monsanto having improperly manipulated the science by such methods as ghost-writing ostensibly objective reviews. So, anything published in the *Archives of Toxicology*, where the same editor remains in charge, is suspect. This review of fluoride appears to be a similar situation where authors have found a receptive journal to peddle what was described by an independent scientist in the Monsanto court case as "agenda driven".

Nancy Quirk – General Manager of Water Utilities

-Nancy started out by saying she invited pro-fluoridation lobbyists Johnny Johnson to join the call.

*Local and state employees ought to be objective, not advocates for anything other than safe drinking water. Unfortunately, Nancy Quirk called the primary lobbyists for fluoridation to lobby the council.

-No studies have been published showing harm from fluoridation. If that did happen, I would have brought it to the attention of the council to protect our citizens. This claim is incorrect and indicates that Nancy Quirk has not done any independent research on the matter.

* These three Mother-Offspring fluoride studies reported reduced IQ in the offspring of women exposed to fluoride levels that mothers living in fluoridate communities would experience (Bashash et al., 2017; Green et al. 2019; Till et al, 2020.) The latter study by Till et al. also reported significantly lower IQ in formula-fed babies living in fluoridated communities compared to formula-fed babies living in non-fluoridated communities. These three studies were funded by the U.S. National Institute of Environmental Health Sciences.

Also, during Quirk's tenure, the CDC reported that 41% of adolescents now have some form of dental fluorosis (CDC, 2010).

Quirk's statements would suggest that

1. that the government bodies advising water directors are failing to inform their members of fluoridation studies indicating harm, and
2. She is not up to date on the science.

-In regard to chemical costs...(Note Quirk never answered the question of the cost of the fluoridation chemical).

*Cities of similar size (approx. 100,000 people) using the same fluoridation chemical as Green Bay pay around \$70,000 – \$100,000 annually for their fluoridation additives depending on the distributor and quality (number of contaminants present in the additive). Water directors from around the country have stated that fluoridation additives are generally the most expensive additive they use, and certainly the most dangerous for water operators to work with.

-I have not seen any studies credible enough to cause me to stop protecting our citizens.

Clearly, Quirk is unaware of these published fluoride studies:

- 65 Human studies reporting lower IQ due to fluoride exposure;
- 7 Mother-Offspring studies reporting IQ and Cognitive effects;
- 158 Human studies reporting damage to the brain;
- 288 Animal studies reporting damage to the brain;

These were addressed by the 2018 NTP study on rats

Research confirms fluoridation's safety

Opponents: "The NTP should conduct a study."

Source: Dr. Russ Dunkel, DDS, State Dental Director for Wisconsin. He has been quoted in numerous news outlets, including the Wisconsin State Journal, the Milwaukee Journal Sentinel, and the Green Bay Press-Banner. He is a member of the American Dental Association and the American Fluoridation Society.

- The National Toxicology Program (NTP) conducted a study
- The NTP "observed no exposure-related differences in motor, sensory, or learning and memory performance" for any of the 9 tests they conducted
- Thyroid hormone levels were not affected — even at levels of 0, 10 or 20 parts per million of fluoride



Dr. Russ Dunkel, DDS – State Dental Director for Wisconsin

-Windsor put fluoridation back in the water after conducting a 5-year study and witnessing severe consequences of having no fluoride. They estimated that the cost of emergency room visits due to dental infections caused by lack of fluoridation to be \$500,000 annually.

This was not a formal study

-Regarding the Green and Till studies, the IQ change in males was only from 108.7 vs. 108.2. That was the only change.

Completely false or reveals lack of understanding of the study. The study controlled for numerous potentially confounding factors, and it is important that it did so. The values of 108.7 and 108.2 are before any control for confounding factors and just go to show that it was necessary to control for confounders to get the true relationship between F and IQ, taking into account the other factors that affect IQ.

In the study, fluoridated water in Canada (0.6 mg/L) was predicted to be associated with a 2 to 3 IQ average drop compared to unfluoridated water. That is 4 to 6 times larger effect than is misrepresented by the people who claim the difference was 108.7 vs 108.2. It is also a very large

effect, comparable to that from Pb.

-It (the Green study) was also gender specific. Girls in the fluoridated group had a higher IQ than girls in the non-fluoridated group.

For the one measure of fluoride exposure, there was no statistically significant association between F and IQ for girls. It is not correct to say the girls had a higher IQ in the fluoridated group because their result may be due to random error. In contrast, the boys had a statistically significant reduced IQ. Furthermore, the study used two other ways of measuring F exposure, and in both of those the girls and boys both had reduced IQ with higher F exposure.

-It was done on a spot urine analysis, and to be accurate you must do a 24-hour sample, not a spot urine sample due to short half-life of fluoride.

This has been a frequently repeated falsehood of fluoridation defenders. Spot urine samples have been shown to be sufficiently accurate in the studies that have used them. Furthermore, if they had used 24-hour urine samples, it is almost certain that the observed loss of IQ would be even larger and closer to the true loss of IQ. So, whatever inaccuracies might exist by using spot urine samples rather than 24-hour urine samples would only result in underestimates of the true effect, not overestimates.

-There were a lot of flaws in these studies that couldn't be justified or confirmed. We need to look at the "true" science.

These studies were vetted thoroughly at multiple levels. They were awarded millions of dollars in funding from the NIH. That required very rigorous review of the study design, the reputations of the researchers, etc. Then, before they were published in highly respected scientific journals, they all underwent some of the most rigorous peer-review ever experienced by these journals. That comes directly from the JAMA Pediatrics editors who oversaw the peer-review. All of these studies, due to the controversial nature of subject, underwent some of the most careful reviews of any studies on any environmental health topic. In contrast, the criticisms of the papers have all come from a handful of people who have absolutely no background in fluoride or even in neurotoxicity. The critics seem to have been organized by a group in England called the Science Media Centre. The Science Media Centre has been identified as funded in part by industries including Monsanto and pharma industries, and instead of producing genuinely independent commentary on science topics, have been a way for these industries to hide behind an ostensibly independent front.

~~Answered in a previous email~~

Robbyn Kuester – Fluoridation Program Coordinator with Wisconsin Association of Public Health

-Studies confirm that those living in fluoridated communities have a 25% reduction in dental decay as opposed to those living in non-fluoridated communities.

It is important to put this claim into perspective. It is a *relative* difference not an *absolute* difference in tooth decay and expressed as percentage it is far more "impressive" than the actual amount of tooth decay saved. The number comes from a paper by Brunelle and Carlos (1991) and was based upon a survey conducted by the National Institute of Dental Research in 1986 (the largest survey of tooth decay ever undertaken in the USA). For children who lived all their lives in

-0.7ppm, a very tiny amount, does not pose harm to human health.

ADA, 2016

-
- BRUNELLE & CARLOS data: Differences between F1 and F2 (1987)
- | age | Mean diff. (Hz) |
|-----|-----------------|
| 3 | 0.1 |
| 4 | 0.2 |
| 5 | 0.3 |
| 6 | 0.4 |
| 7 | 0.5 |
| 8 | 0.6 |
| 9 | 0.7 |
| 10 | 0.8 |
| 11 | 0.9 |
| 12 | 1.0 |
| 13 | 1.1 |
| 14 | 1.2 |
| 15 | 1.3 |
| 16 | 1.4 |
| 17 | 1.5 |

$$\frac{d}{dt} \left(\frac{1}{2} m v^2 + \frac{1}{2} I \omega^2 \right) = \sum_i \vec{r}_i \cdot \frac{d\vec{F}_i}{dt} = \sum_i \vec{r}_i \cdot (-\nabla V(\vec{r})) = - \frac{dV}{dt}$$

Connert uses an average over the entire range from 5-17 years old. This is an extremely misleading statement.

Updated information from a forum in Australia showed that Upper Limits for fluoride intakes by infants should be doubled based on the latest research. Article is available

-I have seen the NIH studies, and I can tell you that the federal organizations have reviewed them and haven't changed their fluoridation recommendations. If any research did come out showing harm from fluoridation we would certainly look at that and change our policies as well.

In FAN's TSCA lawsuit these NIH studies were subjected to close examination by attorneys for both the plaintiffs and Department of Justice (appearing for the US EPA). The authors of the key papers (Howard Hu and Bruce Lanphear) gave testimony. The overall conclusion, shared by both plaintiffs, the EPA and the Judge was that these NIH studies have been the most rigorous studies on this subject conducted to date.

We can understand the reluctance of health bureaucrats to admit that a practice that they have enthusiastically endorsed for many decades may be posing an unreasonable risk to the developing brains of our children but that is what the best current science is showing. To their credit the NIH funded these studies, but it is not to their credit that they have been very slow to warn health bodies at the state level of the studies' findings.

Jaime Fuge

From: Johnny Johnson <drjohnnyjohnson@gmail.com>
Sent: Friday, October 2, 2020 8:23 AM
To: Jaime Fuge
Subject: Fwd: Your letter to the GB Protection and Policy Committee dated July 16, 2020
Attachments: Response to Till's GB Letter 7-17-20.pdf; ATT00001.htm; Till letter_Green Bay Policy Protection and Policy Committee 07.16.2020.pdf; ATT00002.htm

Johnny Johnson, Jr., DMD, MS
c: 727.409.1770

Begin forwarded message:

From: Johnny Johnson <drjohnnyjohnson@gmail.com>
Date: July 17, 2020 at 2:57:13 PM EDT
To: ctill@yorku.ca
Cc: "Eric.Genrich@greenbaywi.gov" <Eric.Genrich@greenbaywi.gov>, "district1@greenbaywi.gov" <district1@greenbaywi.gov>, "district2@greenbaywi.gov" <district2@greenbaywi.gov>, "district3@greenbaywi.gov" <district3@greenbaywi.gov>, "district4@greenbaywi.gov" <district4@greenbaywi.gov>, "district5@greenbaywi.gov" <district5@greenbaywi.gov>, "district6@greenbaywi.gov" <district6@greenbaywi.gov>, "district7@greenbaywi.gov" <district7@greenbaywi.gov>, "district8@greenbaywi.gov" <district8@greenbaywi.gov>, "district9@greenbaywi.gov" <district9@greenbaywi.gov>, "district10@greenbaywi.gov" <district10@greenbaywi.gov>, "district11@greenbaywi.gov" <district11@greenbaywi.gov>, "district12@greenbaywi.gov" <district12@greenbaywi.gov>, celestineje@greenbaywi.gov, clerkinquiries@greenbaywi.gov, Nancy Quirk <Nancy.Quirk@greenbaywi.gov>, Johnny Johnson <drjohnnyjohnson@gmail.com>
Subject: Your letter to the GB Protection and Policy Committee dated July 16, 2020

Dear Dr. Till,

I received a copy of your letter to the Green Bay Protection and Policy Committee. I have attached a letter that I respectfully request that you read and respond to the full Common Council, Mayor, and me.

I have also attached a copy of your letter in case the Mayor and Common Council did not receive it.

Thanking you in advance,

Johnny

Johnny Johnson, Jr., DMD, MS
Pediatric Dentist
Diplomate, American Board of Pediatric Dentistry

Life Fellow, American Academy of Pediatric Dentistry
President, American Fluoridation Society
www.AmericanFluoridationSociety.org
@AFS_Fluoride
c: 727.409.1770



July 17, 2020

Dear Dr. Till,

I received copies of the documents that you sent to the members of the Protection and Policy Committee yesterday regarding my testimony. There are three key omissions in your letter that I believe could confuse or mislead the Green Bay Common Council:

1. In your letter you stated that I made **“inaccurate comments in his testimony about the conclusions of our study”** ... (your bolding). However, your letter did not specifically cite what I said that you claim is inaccurate. If I have misstated anything, certainly I would want to **make that right** for the council members of the Protection and Policy Committee and the Common Council and Mayor and you.

2. Now, here is the second omission. Your letter neglected to disclose the point of view that you expressed to a health journalist one month after your study was published. This is what you said to a journalist at BuzzFeed News:

“I think this message could be easily misconstrued as us saying don’t drink fluoridated water - we’re not saying that.”

Why did you decide not to disclose this earlier statement to the Common Council? Your letter to the Green Bay Common Council seems to encourage them to cease water fluoridation. Your letter and your BuzzFeed News statement seem to contradict each other.

3. Perhaps the biggest omission was what you failed to disclose to the Common Council about the National Toxicology Program’s (NTP) draft monograph (*Systematic Review of Fluoride Exposure and Neurodevelopmental and Cognitive Health Effects*). You stated that “the NTP concluded that ‘fluoride is presumed to be a cognitive neurodevelopmental hazard to humans’.” Yet you failed to inform the Common Council that the NTP asked the National Academies of Science, Engineering, and Medicine (NASEM) to review their monograph. In March, NASEM announced in a news release that it “does not find that NTP has adequately supported its conclusion that ‘fluoride is presumed to be a cognitive neurodevelopmental hazard to humans’.”

Omitting the NASEM review from your letter may lead the members of the Protection and Policy Committee, as well as the Common Council and Mayor with the impression that the 2019 NTP’s conclusion was definitive. It is not.

I look forward to hearing from you.

Sincerely



Johnny Johnson, Jr., DMD, MS
Pediatric Dentist
Diplomate, American Board of Pediatric Dentistry
Life Fellow, American Academy of Pediatric Dentistry
President, American Fluoridation Society
Web: <https://americanfluoridationsociety.org/>
Cell: 727-409-1770
Email: drjohnnyjohnson@gmail.com



July 16, 2020

FACULTY OF HEALTH

Department of
Psychology

4700 Keele St.
Toronto, ON
M3J 1P3
T 416 736 2100
F 416 736 5514
www.psych.yorku.ca

RE: Clarification for the members of the Protection and Policy Committee of the City of Green Bay regarding the meeting on community fluoridation

Dear Chair Mark Steuer and Committee Members,

Dr. Johnny Johnson made **inaccurate comments in his testimony about the conclusions of our study** titled, *Association between Maternal Fluoride Exposure during Pregnancy and IQ Scores in Offspring in Canada*. This study, published in JAMA Pediatrics, was based on a prospective pregnancy and birth cohort from Canada.

We found that higher levels of fluoride in pregnant women and their drinking water were associated with a 3- to 5-point lower IQ score in their preschool aged children.

I am writing to clarify that my co-authors and I have recommended reducing fluoride intake during pregnancy. Some of my coauthors have recommended this reduction includes fluoridated water because water is the main source of fluoride for people who live in communities with fluoridation; one pointed out the need for more research before making specific recommendations for community water fluoridation.

Dr. Johnson said we should not change policy because of one or two new studies. Our recommendation to reduce fluoride intake during pregnancy is based on our findings, as well as those reported by others, showing similar findings. A 2019 systematic review on fluoride neurotoxicity by the National Toxicology Program concluded that "fluoride is presumed to be a cognitive neurodevelopmental hazard to humans". This report, which is still in draft form, underscores the consistency across the large number of human and animal studies.

We discuss the challenges of conducting fluoride research and some of the biases we have encountered in the attached commentary entitled: *The evolving science of fluoride: When new evidence doesn't conform with existing beliefs*.

Sincerely,

A handwritten signature in cursive script that reads 'Christine Till'.

Christine Till, PhD
Associate Professor
ctill@yorku.ca
York University, Toronto



Jaime Fuge

From: Johnny Johnson <drjohnnyjohnson@gmail.com>
Sent: Friday, October 2, 2020 8:22 AM
To: Jaime Fuge
Subject: Fwd: COVID-19 Prevention: THANK YOU!!!

Johnny Johnson, Jr., DMD, MS
c: 727.409.1770

Begin forwarded message:

From: Johnny Johnson <drjohnnyjohnson@gmail.com>
Date: July 26, 2020 at 11:29:46 AM EDT
To: "Eric.Genrich@greenbaywi.gov" <Eric.Genrich@greenbaywi.gov>,
"district1@greenbaywi.gov" <district1@greenbaywi.gov>, "district2@greenbaywi.gov"
<district2@greenbaywi.gov>, "district3@greenbaywi.gov" <district3@greenbaywi.gov>,
"district4@greenbaywi.gov" <district4@greenbaywi.gov>, "district5@greenbaywi.gov"
<district5@greenbaywi.gov>, "district6@greenbaywi.gov" <district6@greenbaywi.gov>,
"district7@greenbaywi.gov" <district7@greenbaywi.gov>, "district8@greenbaywi.gov"
<district8@greenbaywi.gov>, "district9@greenbaywi.gov" <district9@greenbaywi.gov>,
"district10@greenbaywi.gov" <district10@greenbaywi.gov>, "district11@greenbaywi.gov"
<district11@greenbaywi.gov>, "district12@greenbaywi.gov" <district12@greenbaywi.gov>
Cc: celestineje@greenbaywi.gov, nancy.quirk@gmail.com, clerkinquiries@greenbaywi.gov,
Johnny Johnson <drjohnnyjohnson@gmail.com>
Subject: COVID-19 Prevention: THANK YOU!!!

Dear Mayor Genrich, Common Council President Brunette, Vice President Dorff, and Alderpersons Corpus-Dax, Gerlach, Galvin, Stevens, LeFebvre, Scannell, Wery, Johnson, Steuer, and VanderLeest,

I wanted to thank you for your difficult vote to require mandatory facemask wear. Being from one of the hotbeds in the country for COVID-19, Florida, and as one who had it back in February, your decision was based in solid science.

I heard that you all have received death threats because of your decision. That is truly horrible and is criminal acts of terror. Dr. Fauci revealed this morning that he too has received these threats to himself and his family. He called the threats as coming from fringe people who oppose his public health measures intended to protect everyone in our country from this awful virus. At 64, I can share that it is extremely rough on us, and I'm in pretty good shape.

People who oppose vaccinations and fluoridation receive threats as you have. Live rattlesnakes in mailboxes, wanted posters of health advocates with bullet holes in their foreheads, and even death threats. These folks are on the fringes in a cult-like following, much as Dr. Fauci alluded to. We know the risk of standing up for what is

the right thing to do. While we don't want harm to come to us or our families, we have learned to wear it as a badge of courage and honor. As a YMCA Director said at a meeting a couple of years ago that I attended, "When you stand for something, you stand against something". That absolutely hit the nail on the head.

Our lives and careers are threatened for standing up for the right things, as are yours. Re-election for you, gag-orders for us, and legal action are common from those opposing you and us. Healthcare professionals do not lose their licenses for opposing something that they don't agree with within their professions. If that were the case, why were actively practicing dentists from other states on the call at your first meeting? They still have their licenses. Freedom of speech is a basic right assured to us in our great country. However, if you are practicing outside of accepted standards of care for your profession, action can be taken against professionals for the health and safety of the community. Speaking against fluoridation does not fit into that category whatsoever.

I just wanted to write to you and thank you for what you did. Please know that the majority of your residents are behind you. You have to make the tough decisions, even though they may not be the popular ones with a vocal minority. Keep up the great work!!

Have a Blessed Sunday.

Warm regards,

Johnny

Johnny Johnson, Jr., DMD, MS
Pediatric Dentist
Diplomate, American Board of Pediatric Dentistry
Life Fellow, American Academy of Pediatric Dentistry
President, American Fluoridation Society
www.AmericanFluoridationSociety.org
@AFS_Fluoride
c: 727.409.1770

Jaime Fuge

From: Johnny Johnson <drjohnnyjohnson@gmail.com>
Sent: Friday, October 2, 2020 8:22 AM
To: Jaime Fuge
Subject: Fwd: Questions and concerns raised at the first Zoom meeting of the Protection and Policy Committee
Attachments: Letter to Chairman Steuer on meeting one and issues raised.pdf; ATT00001.htm

Johnny Johnson, Jr., DMD. MS
c: 727.409.1770

Begin forwarded message:

From: Johnny Johnson <drjohnnyjohnson@gmail.com>
Date: August 5, 2020 at 2:08:37 PM EDT
To: Mark Steuer <district10@greenbaywi.gov>, "Eric.Genrich@greenbaywi.gov" <Eric.Genrich@greenbaywi.gov>,, district1@greenbaywi.gov <district1@greenbaywi.gov>,, district2@greenbaywi.gov <district2@greenbaywi.gov>,, district3@greenbaywi.gov <district3@greenbaywi.gov>,, district4@greenbaywi.gov <district4@greenbaywi.gov>,, district5@greenbaywi.gov <district5@greenbaywi.gov>,, district6@greenbaywi.gov <district6@greenbaywi.gov>,, district7@greenbaywi.gov <district7@greenbaywi.gov>,, district8@greenbaywi.gov <district8@greenbaywi.gov>,, district9@greenbaywi.gov <district9@greenbaywi.gov>,, district10@greenbaywi.gov <district10@greenbaywi.gov>,, district11@greenbaywi.gov <district11@greenbaywi.gov>,, district12@greenbaywi.gov" <district12@greenbaywi.gov>, "district1@greenbaywi.gov" <district1@greenbaywi.gov>, "district2@greenbaywi.gov" <district2@greenbaywi.gov>, "district3@greenbaywi.gov" <district3@greenbaywi.gov>, "district4@greenbaywi.gov" <district4@greenbaywi.gov>, "district5@greenbaywi.gov" <district5@greenbaywi.gov>, "district6@greenbaywi.gov" <district6@greenbaywi.gov>, "district7@greenbaywi.gov" <district7@greenbaywi.gov>, "district8@greenbaywi.gov" <district8@greenbaywi.gov>, "district9@greenbaywi.gov" <district9@greenbaywi.gov>, "district11@greenbaywi.gov" <district11@greenbaywi.gov>
Cc: celestinejc@greenbaywi.gov, clerkinquiries@greenbaywi.gov, "Zokaie, Tooka" <zokaie@ada.org>, Erika Valadez <evaladez@wda.org>, Steve Slott <steveslott@gmail.com>, Nancy Quirk <Nancy.Quirk@greenbaywi.gov>, Johnny Johnson <drjohnnyjohnson@gmail.com>
Subject: Questions and concerns raised at the first Zoom meeting of the Protection and Policy Committee

Dear Chair Steuer, members of the Protection and Policy Committee, Mayor Genrich, and Alders of the Common Council,

I am writing to you regarding the information that you have been receiving from community water fluoridation opponents. To that end, it is vitally important that you receive accurate, science-based information that

represents the preponderance of scientific consensus that has been credibly conducted, and published in credibly recognized, peer-reviewed scientific journals. The scientific consensus continues to show that water fluoridation is effective at reducing cavities and safe for everyone. I have attached a letter that discusses a few of the questions and concerns that you and other members of the Protection and Policy Committee had.

My colleagues and I will never allow misinformation to guide policy decisions. The group of opponents that were on the first call of the Protection and Policy Committee exhibited exactly what typifies the anti-vaccination/anti-fluoridation movement in this country. The anti-fluoridation movement began 75 years ago when fluoridation first began. They do not care one bit about people who live in communities in the U.S. who have naturally high levels of fluoride in their drinking water ***up to and exceeding 15 milligrams of fluoride in one liter of water*** (aka ppm). They make no attempt to have those folks fluoride levels reduced. Their **sole** purpose is to stop the addition of fluoride ions that are already present in your water to the recommended level of 0.7 ppm. At that level, it stops 25-50% of cavities for adults and children by simply drinking the water. Opponents know that stopping fluoridation has severe outcomes for the families, especially those that are the poorest of the poor, with more cavities, more severe cavities, abscessed teeth which do lead to systemic illnesses like sepsis and death and harms a community's economy. They want what they want, period.

The attached letter outlines a few points from that first meeting that were made along with questions that you had. I have also asked Dr. Steve Slott, Communications Officer of the American Fluoridation Society, to address the misinformation that was sent to you in emails following that meeting. He will do that immediately. Dr. Slott provides succinct refutations of the false claims and provides credible science that backs these positions. I think that you will find it very helpful in understanding the misinformation that keeps coming in. The Calgary, Alberta Canada City Council thoroughly understood his materials and chose to continue moving forward with restarting their water fluoridation for over 1.3 million residents. Many of the same group of people who spoke against fluoridation on that first call were present in Calgary for that nine-hour meeting. Their misinformation and cherry-picking of tidbits of information didn't work there. And it shouldn't work in Green Bay.

Please follow the science, just as you did in implementing mandatory facemasks. And do not hesitate to contact me with any questions or concerns that you may have.

Warm regards,

Johnny

Johnny Johnson, Jr., DMD, MS

Pediatric Dentist

Diplomate, American Board of Pediatric Dentistry

Life Fellow, American Academy of Pediatric Dentistry

President, American Fluoridation Society

www.AmericanFluoridationSociety.org

@AFS_Fluoride

c: 727.409.1770



August 5, 2020

TO: Mark Steuer, Chair Protection and Policy Committee
RE: 1. First meeting of PPC – points discussed
2. Complaints lodged against dental and dental hygiene licenses
3. Introduction of Dr. Steve Slott
4. Credentials of groups who are sending you information

Dear Chair Steuer,

Several conversations, issues, and questions were raised by you and the alders on the Protection and Policy Committee's (PPC) meeting on July 13, 2020. I would like to highlight these and to clarify a few points that were made during the meeting.

1. At the first meeting of the PPC, several issues were raised that led to concerns on the part of the PPC.

In the following days after the meeting, you were inundated with emails from those in opposition to community water fluoridation. This, along with the Zoom meeting on the 13th, was a well-orchestrated effort to overwhelm you all with misinformation and half-baked truths. Especially disturbing was the participant who sat with his background of weapons on the wall behind him. After the Common Council's decision on mandatory face masks and the serious threats that you all have received, I believe that this type of display was by no means an accident.

2. Over the past week, official complaints have been lodged against the licenses of Dr. Russel Dunkel, the Wisconsin Dental Director in the Department of Health. Complaints have also been lodged against the licenses of Matt Crespin, RDH, and Robbyn Kuester, RDH (with the Department of Health, Fluoride Operations).

These complaints are a direct threat to the licenses of these two public servants (Dr. Dunkel and Robbyn Kuester) and the head of the Children's Health Alliance of Wisconsin, CHAW (Matt Crespin). They are intended to intimidate them into silence. These complaints have resulted in these representatives of public health to have to hire attorneys to help protect them from losing their state licenses. This is an outrage beyond words.

Further, there were opponents to community water fluoridation (CWF) on the call who stated that if dentists speak out against CWF, they could lose their licenses.

Well, let's think about that for a second. Had any of them lost their licenses to practice? That would be an emphatic no. Nor would speaking out against recommended preventive dental care like dental sealants to prevent cavities. I know dentists who are not fans of them for a variety of their own personal opinions. However, they would *never* lose their licenses for their own positions.

To lose your professional license, you would have to be practicing outside of the scope of accepted practice for your area in medicine or dentistry. Like dentists who state that silver fillings cause health issues and falsely use this incorrect information to advise their patients to take them all out and replace them with white fillings. One dentist that I recall lost his license several years ago from doing this when he was advised multiple times to stop following this pathway. He chose to blatantly ignore this recommendation.

Summary:

To summarize, dentists *are not* afraid to speak out against fluoridation or any other practice that they don't agree with. That is a statement that is made over and over in every community where these opponents to CWF are working to cease CWF. The American Dental Association and the Wisconsin Dental Board will readily verify this. I have included Tooka Zokaie of the American Dental Association and Erika Valdez of the Wisconsin Dental Association on this email so that you can verify this information directly with them.

3. I would like to introduce you to Dr. Steve Slott, Communications Officer of the American Fluoridation Society. Dr. Slott responds to emails like you all received from Brenda Staudenmaier, Chris Neurath, and British-American chemist Paul Connett.

Dr. Slott has prepared a point by point discussion of each of these claims and assertions made in the emails. He has dissected them, addressed them with credible scientific studies/information, and provided links to that information for you. I will ask Dr. Slott, also copied here, to begin sending his refutations to you immediately so that you have the opportunity to review them.

4. Lastly, I ask that you compare the credentials of people that the opponents have in their organization, the Fluoride Action Network, to the credentials of the people that the American Fluoridation Society (AFS) has in our Board of Directors and Advisory Committees. AFS's Advisory Committees are replete with experts in water fluoridation research on its effectiveness and safety around the world. Additionally, the immediate past CDC National Fluoridation Engineer is part of our group. Naysayers readily discount the CDC on water fluoridation as if it is some conspiracy to keep it. Let me ask you, do you think that these same people, the opponents to CWF, kept eating tainted romaine lettuce when the CDC advised not to? I'm going to bet that they stopped it, just as the grocery stores listened and responsibly pulled it from the shelves. So, why would they not listen to the CDC on CWF? Because they have one goal....stop the adjustment of fluoride that's already

in your water to a level that prevents cavities for everyone.

Chair Steuer, we live in a democratic society, not one that is a free-for-all chaotic society. Like your decision on mandatory facemask wear, you all did it for the protection of the entire community. Public health and well-being cannot be tailored to the wishes of the few who don't want it. As you sadly experienced, you all started to receive death threats after that decision. I have received them too, as well as threats of lawsuits. When we stand for something, we stand against something. Please follow the credible science on CWF just as you did with your decision on facemasks. It's the right thing to do.

Warm personal regards,



Johnny Johnson, Jr., DMD, MS
Pediatric Dentist
Diplomate, American Board of Pediatric Dentistry
Life Fellow, American Academy of Pediatric Dentistry
President, American Fluoridation Society
Web: <https://americanfluoridationsociety.org/>
Cell: 727-409-1770
Email: drjohnnyjohnson@gmail.com

American Fluoridation Society's Board of Directors and Advisory Committees

Board of Directors

President:

Johnny Johnson, Jr., DMD, MS
Pediatric Dentist

Vice President:

Myron A. Allukian, Jr., DDS, MPH
Public Health Dentist, Educator

Communications Officer:

Steven Slott, DDS
Dentist

Treasurer:

Kurt Ferré, DDS
Dentist

Emeritus:

Charles Haynie, MD, FACS

Secretary:

Jennifer Martinson, BS, RDH
Dental Hygienist

Vascular Surgeon

Bruce Austin, DMD
Immediate past Oregon State Dental Director

Kimberlie Yineman-Payne, BA, RDH
Dental Hygienist
Immediate past North Dakota State Dental Director

Science Advisory Committee

William Maas, DDS, MPH, MS

Former Director, Division of Oral Health, U.S.
Centers for Disease Control and Prevention

John Morris, DDS (UK)

University of Birmingham School of Dentistry,
former national lead for water fluoridation with
Public Health England and regional consultant for
the Midlands and East of England

Howard Pollick, BDS, MPH

Professor, Preventive & Restorative Dental Sciences
University of California San Francisco, School of
Dentistry

Michael Foley, BSc, MPH, MEpi (Aus)

Director of Research and Advocacy for Metro North
Oral Health Services, Former Director of Brisbane
Dental Hospital

Timothy Wright, MS, DDS

Bawden Distinguished Professor
Pediatric and Public Health
Adams School of Dentistry
The University of North Carolina

Mark Moss, DDS, PhD

Associate Professor, Department of Foundational
Sciences, East Carolina School of Dentistry,
Greenville, NC

Gary D. Slade, BSc, DipDPH

John W. Stamm Distinguished Professor of Dentistry
at the UNC Adams School of Dentistry, Chapel Hill,
NC

Jennifer Meyer, PhD, MPH, CPH, RN

Assistant Professor of Health Sciences, University of
Alaska Anchorage, AK

Water Advisory Committee

Kip Duchon, P.E.

Immediate past CDC National Fluoridation Engineer

Communications Committee

Steve Slott

Randy Johnson

AFS Communications Officer

Biology

Jaime Fuge

From: Johnny Johnson <drjohnnyjohnson@gmail.com>
Sent: Friday, October 2, 2020 8:21 AM
To: Jaime Fuge
Subject: Fwd: Email received from Green Bay resident today-RN
Attachments: Email letter response to email from RN.pdf; ATT00001.htm

Johnny Johnson, Jr., DMD, MS
c: 727.409.1770

Begin forwarded message:

From: Johnny Johnson <drjohnnyjohnson@gmail.com>
Date: August 10, 2020 at 2:03:30 PM EDT
To: Mark Steuer <district10@greenbaywi.gov>, District One <District.1@greenbaywi.gov>, District Two <District.2@greenbaywi.gov>, District Three <District.3@greenbaywi.gov>, District Four <District.4@greenbaywi.gov>, District Five <District.5@greenbaywi.gov>, District Six <District.6@greenbaywi.gov>, District Seven <District.7@greenbaywi.gov>, District Eight <District.8@greenbaywi.gov>, District Nine <District.9@greenbaywi.gov>, District Eleven <District.11@greenbaywi.gov>, District Twelve <District.12@greenbaywi.gov>, "Eric.Genrich@greenbaywi.gov" <Eric.Genrich@greenbaywi.gov>
Cc: celestineje@greenbaywi.gov, ClerkInquiries <ClerkInquiries@greenbaywi.gov>, Nancy Quirk <Nancy.Quirk@greenbaywi.gov>, Steve Slott <steveslott@gmail.com>, Johnny Johnson <drjohnnyjohnson@gmail.com>
Subject: Email received from Green Bay resident today-RN

Hi Chair Steuer, members of the Protection and Policy Committee, Mayor Genrich, and members of the Common Council,

I have attached a letter addressing the points raised by Green Bay resident Lacey Kuehl RN, BSN. I am sympathetic to the health issues that she and her daughter have, as well as her concerns. While she believes that the causes of those, plus others that she listed exist, the overwhelming body of scientific evidence does not support these claims.

Please take a look at the attachment. I want to thank you all for doing your due diligence in evaluating the information being sent to you.

Please rely on the scientific and health organizations that endorse fluoridation as effective and safe for everyone. This includes:

1. American Academy of Pediatrics
2. American Dental Association
3. CDC
4. Mayo Clinic
5. Department of Defense
6. World Health Organization

Not a single, credibly recognized scientific or health organization in the world opposes fluoridation. Not one.

Please do the right thing for all of your residents and keep fluoridation for your families. Listen to the hundreds of thousands of experts that are in the organizations that back fluoridation as effective and safe.

Please do not hesitate to contact me with any questions or concerns that you may have.

Warm regards,

Johnny

Johnny Johnson, Jr., DMD, MS
Pediatric Dentist
Diplomate, American Board of Pediatric Dentistry
Life Fellow, American Academy of Pediatric Dentistry
President, American Fluoridation Society
www.AmericanFluoridationSociety.org
@AFS_Fluoride
c: 727.409.1770



August 10, 2020

Dear Chair Steuer, members of the Protection and Policy Committee, Mayor Genrich, and Alders of the Common Council,

Good afternoon,

I received a copy of an email that was sent to you by Lacey Kuehl RN, BSN this morning.

While my heart goes out to her for her medical and dental ills, her concerns voiced are not founded in science-based information. The preponderance of scientific research conducted over the past 75 years has continued to show that fluoride levels in water fluoridation do not cause any adverse health effects.

Cavities are due to multiple factors: diet, oral health practices, frequency of sugar or fermentable carbohydrate intake (bread, pasta, and other foods), timing of that intake, and access to dental care.

Prevention of cavities involves multiple modalities to prevent them. These include topical fluorides like toothpaste, mouth rinses, fluoride at the dental office, regular dental visits, dental sealant placement, a well-balanced diet, good oral hygiene practices, and community water fluoridation (CWF).

CWF prevents at least 25% of cavities above and beyond those already prevented by the topical fluorides listed above. If CWF prevents 25% and up to 50% or more as studies have shown, that still means that we will get 50-75% of cavities if we do not employ the other preventive measures as listed above. Almost all cavities are preventable. As a pediatric dentist of 35 years now, and having seen tens of thousands of children and young adults both poor and of means, I can attest to the fact that some behaviors we cannot change: oral hygiene practices, diet, and changes in sticky sugary candies. I take pride in what I do, and I am not pleased with the manner in which we cannot affect change in our country or elsewhere in this respect.

What I will tell you is that through the use of topical fluorides, CWF, and dental sealants, we can stop approximately 90% of cavities that people will ever get. CWF does not take a cognizant change in anyone's daily behavior to benefit from its cavity-fighting measures. Drink the water and get at least 25% less cavities.

Lead in Pipes:

Green Bay has led the nation in addressing the potential for lead in the water of homes, schools, and businesses. Kudos to you all for this great public health measure.

Lead is a known neurotoxin that can affect IQ and learning issues. As Ms. Kuehl has stated, she was concerned by the lead in the water when she was growing up and its effects on her and her daughter. Whether the lead in her pipes were in excess of the EPA's maximum allowable limit of the current 10 ppb (parts per billion), without testing her water we can't know for sure how much was in it. The EPA sets the level of 10 ppb as the enforceable limit that is considered technically feasible and protective of public health. While the maximum goal is zero, this is not feasibly attainable at this time.

From the EPA on Lead:

Children

Even low levels of lead in the blood of children can result in:

- Behavior and learning problems
- Lower IQ and hyperactivity
- Slowed growth
- Hearing problems
- Anemia

From the CDC:


Community Water Fluoridation: Effective and Safe:

"Scientists in the United States and around the world have studied the safety and benefits of fluoridated water for a century and have not found consistent and convincing evidence to link water fluoridation with any potential unwanted health effect (JJ color emphasis) other than dental fluorosis.

Dental fluorosis is a change in the appearance of tooth enamel and can occur when young children (less than 8 years of age) regularly ingest too much fluoride while their permanent teeth are still developing. Most dental fluorosis in the United States—more than 90 percent—occurs in its mildest form, as barely noticeable white spots on the tooth surface."

Critics distort the facts about dental fluorosis

Variations in tooth enamel (fluorosis)

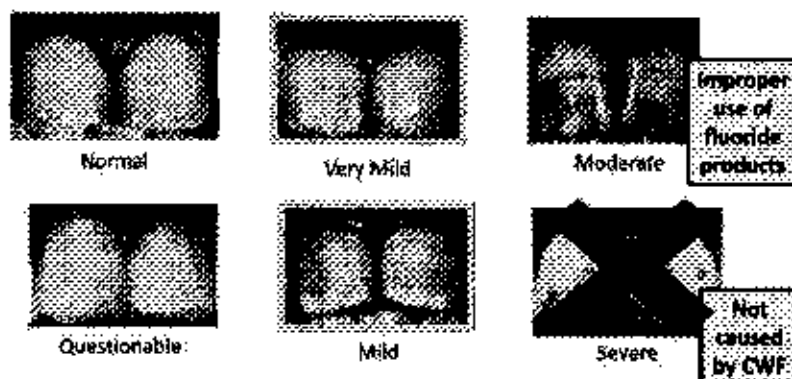

(The American Fluoridation Society is a non-profit organization dedicated to the promotion of water fluoridation as a public health measure. It is not affiliated with the CDC or any other government agency.)

Photos courtesy of CDC

Effective and Safe:

"Fluoridated water works by keeping a low level of fluoride in the mouth throughout the day. Fluoride and water mix with saliva and are absorbed by dental plaque, and the fluoride bonds with any weakened tooth enamel it encounters. **Even when common fluoride products such as toothpaste and mouth rinses are used, fluoridated water reduces tooth decay another 25% among children and adults** (JJ bolding and color change). School children in communities with water fluoridation have, on average, 2 fewer decayed teeth than children in communities that do not fluoridate.

That's important because oral health affects every aspect of our lives—diet, sleep, mental health, social connections, school, and work. Untreated tooth decay can cause pain, school or work absences, and difficulty concentrating, as well as affect the appearance of your mouth and teeth—all of which impact one's quality of life and ability to succeed.

Fluoridation has been identified as the most practical and cost-effective method of delivering fluoride to all members of a community, regardless of age, education, or income. These advantages, combined with fluoridation's contribution to dramatic declines in both the prevalence and severity of tooth decay, led the Centers for Disease Control and Prevention (CDC) to name water fluoridation one of ten great public health achievements of the 20th century."

Infant Formula:

"Can I use fluoridated tap water to mix infant formula?"

Yes, you can use fluoridated water for preparing infant formula. However, if your child is only consuming infant formula mixed with fluoridated water, there may be an increased chance for mild dental fluorosis. To lessen this chance, parents can use low-fluoride bottled water some of the time to mix infant formula; these bottled waters are labeled as de-ionized, purified, demineralized, or distilled, and without any fluoride added after purification treatment. The U.S. Food and Drug Administration (FDA) requires the label to indicate when fluoride is added."

Hypothyroidism:

Studies do not validate that CWF causes any endocrine disorders, including hypothyroidism. Even at the EPA maximum allowable fluoride level of 4 ppm, *six times* the level of fluoride in CWF, the 2006 National Research Council did not definitively find any adverse health effects at 4 ppm of fluoride naturally occurring in water except severe dental fluorosis. This went away at 2 ppm, *three times* the level in CWF.

Research confirms fluoridation's safety

Opponents: "NRC's 2006 report shows CWF is harmful."

Was there
definitive
evidence at 4.0
ppm showing
that fluoride
had an effect
on...?

- | | |
|-----------------------------|---------------------------------------|
| • Tooth enamel ✓ | • Cancer ✗ |
| • Liver ✗ | • Musculoskeletal system ✗ |
| • Kidneys ✗ | • Reproduction and development ✗ |
| • Endocrine system ✗ | • Neurotoxicity and neurobehavioral ✗ |
| • Gastrointestinal system ✗ | • Genetic damage ✗ |
| • Immune system ✗ | |



In a community in Florida, Brooksville, the Executive Director of the Fluoride Action Network, Paul Connett (who has written you and was on the first call), was stating that CWF was causing thyroid disorders.

The past president of the Thyroid Society in the U.S. (president multiple times and leading expert) was so appalled at Connett's claim that she came out strong to strike down the claim:

Opponents claim harm to endocrine system-Thyroid



August 27, 2019

To Whom It May Concern:

As a practicing endocrinologist, I was appalled at the claim that fluoridated drinking water caused clinically significant harm to the endocrine system.

Obviously, in more than 30 years of seeing patients, I have never seen any fractures or thyroid problems associated with fluoridated water. Early puberty is more associated with obesity than anything else, though there are many endocrine disruptors that have estrogenic effect. Fluoride has not been implicated, through leavening, tea tree oil and BOD, substances found commonly in hair products, have been.

Endocrinology and Metabolic Diseases
Endocrinology and Metabolic Diseases
Endocrinology and Metabolic Diseases



Pharmaceutical-grade Fluoride additives:

The comments about pharmaceutical-grade fluoride being used instead of the fluoride additive that you all use has been addressed by Nancy Quirk and Dr. Steve Slott. Pharmaceutical-grade fluoride is not an approved additive by the American Water Works Association, nor is it appropriate to use. You can read about the issues and lack of restrictions on pharmaceutical-grade fluoride as an additive [here](#) on the CDC's website.

IQ:

This subject has been discussed and will be discussed in more detail in another email. New studies and systematic reviews over the past few years have shown no impact of CWF on IQ whatsoever. Opponents do not like these studies as they do not support their positions.

As a scientist, pediatric dentist, son, father, and grandfather, I would **never** allow my family or patients to drink CWF if there was overwhelming consensus in the scientific community that it causes health harms. As a business person, yes, we would make more money doing more fillings, crowns, root canals, implants, and other procedures. **HOWEVER**, dental cavities are an infectious and transmissible disease. It is the #1 chronic disease of children and teens. We want to eradicate this disease. Just as we want to eradicate COVID and did Smallpox. Do you really think that physicians were disappointed that they couldn't earn more money treating these diseases instead of preventing them? Absolutely not.

Thank you for your time in reading this email today. I promise to keep our emails to a minimum, only to reply to the claims that are counter to the credible scientific evidence.

Warm regards,



Johnny Johnson, Jr., DMD, MS
Pediatric Dentist
Diplomate, American Board of Pediatric Dentistry
Life Fellow, American Academy of Pediatric Dentistry
President, American Fluoridation Society
Web: <https://americanfluoridationsociety.org/>
Cell: 727-409-1770
Email: drjohnnyjohnson@gmail.com

American Fluoridation Society's Board of Directors and Advisory Committees

Board of Directors

President:

Johnny Johnson, Jr., DMD, MS
Pediatric Dentist

Vice President:

Myron A. Allukian, Jr., DDS, MPH
Public Health Dentist, Educator

Communications Officer:

Steven Slott, DDS
Dentist

Treasurer:

Kurt Ferré, DDS
Dentist

Secretary:

Jennifer Martinson, BS, RDH
Dental Hygienist

Emeritus:

Charles Haynie, MD, FACS
Vascular Surgeon

Bruce Austin, DMD

Immediate past Oregon State Dental
Director

Kimberlie Yineman-Payne, BA, RDH

Dental Hygienist
Immediate past North Dakota State Dental
Director

Science Advisory Committee

William Maas, DDS, MPH, MS

Former Director, Division of Oral Health, U.S.
Centers for Disease Control and Prevention

John Morris, DDS, BDS, FDS (UK)

University of Birmingham School of Dentistry,
former national lead for water fluoridation with
Public Health England and regional consultant for
the Midlands and East of England

Howard Pollick, BDS, MPH

Professor, Preventive & Restorative Dental Sciences
University of California San Francisco, School of
Dentistry

Michael Foley, BSc, MPH, MEd (Aus)

Director of Research and Advocacy for Metro North
Oral Health Services, Former Director of Brisbane
Dental Hospital

Timothy Wright, MS, DDS

Hawden Distinguished Professor
Pediatric and Public Health
Adams School of Dentistry
The University of North Carolina

Mark Moss, DDS, PhD

Associate Professor, Department of Foundational
Sciences, East Carolina School of Dentistry,
Greenville, NC

Gary D. Slade, BSc, DipDPH

John W. Stamat Distinguished Professor of Dentistry
at the UNC Adams School of Dentistry, Chapel Hill,
NC

Jennifer Meyer, PhD, MPH, CPH, RN

Assistant Professor of Health Sciences, University of
Alaska Anchorage, AK

Water Advisory Committee

Kip Duchon, P.E.

Immediate past CDC National Fluoridation Engineer

Communications Committee

Steve Stott

AFS Communications Officer

Randy Johnson

Biology

Jaime Fuge

From: Johnny Johnson <drjohnnyjohnson@gmail.com>
Sent: Friday, October 2, 2020 8:20 AM
To: Jaime Fuge
Subject: Fwd: Email received from Green Bay resident today-RN

Johnny Johnson, Jr., DMD, MS
c: 727.409.1770

Begin forwarded message:

From: Johnny Johnson <drjohnnyjohnson@gmail.com>
Date: August 10, 2020 at 2:43:36 PM EDT
To: Mark Steuer <district10@greenbaywi.gov>, District One <District.1@greenbaywi.gov>, District Two <District.2@greenbaywi.gov>, District Three <District.3@greenbaywi.gov>, District Four <District.4@greenbaywi.gov>, District Five <District.5@greenbaywi.gov>, District Six <District.6@greenbaywi.gov>, District Seven <District.7@greenbaywi.gov>, District Eight <District.8@greenbaywi.gov>, District Nine <District.9@greenbaywi.gov>, District Eleven <District.11@greenbaywi.gov>, District Twelve <District.12@greenbaywi.gov>, "Eric.Genrich@greenbaywi.gov" <Eric.Genrich@greenbaywi.gov>
Cc: celestinejc@greenbaywi.gov, ClerkInquiries <ClerkInquiries@greenbaywi.gov>, Nancy Quirk <Nancy.Quirk@greenbaywi.gov>, Steve Slott <steveslott@gmail.com>
Subject: Re: Email received from Green Bay resident today-RN

I need to make one correction in my email/letter. I was referring to arsenic, not lead as far as levels that is considered an "Action Level".

My apologies for this error. The Action Level for lead is 15 ppb. The hyperlink to the EPA was to lead, not arsenic. Nurse Kuehl had mentioned arsenic in her comments on fluoride additives. That level is set by the EPA at 10 ppb. All of the impurities in additives come from the rock from which they're mined. They are not added. Each fluoride additive is strictly controlled by the EPA. NSF International sets even more strict standards for fluoridation additives. They cannot contain more than 10% of the EPA level of 10 ppb, or they cannot be used as a fluoride additive. In other words, fluoride additives cannot have more than 1 ppb of arsenic or they are rejected for use in the U.S.

The section on pharmaceutical-grade fluoride in the letter had a link to the CDC's website. I feel that it deserves inclusion here:
(Note: anything other than H2O molecules in water is considered a contaminant - this includes odor)

United States Pharmacopeia (USP) Grade Fluoride Products

Some have suggested that pharmaceutical grade fluoride additives should be used for water fluoridation. Pharmaceutical grading standards used in formulating prescription drugs are not appropriate for water fluoridation additives. If applied, those standards could actually exceed the amount of impurities allowed by AWWA and NSF/ANSI in drinking water.

The U.S. Pharmacopeia-National Formulary (USP-NF) publishes monographs on tests and acceptance criteria for substances and ingredients by manufacturers for pharmaceuticals. The USP 29 NF-24 monograph on sodium fluoride provides no independent monitoring or quality assurance testing. The USP does not include acceptance criteria for fluorosilicic acid or sodium fluorosilicate. As a result, the manufacturer is responsible for quality assurance and reporting. The USP does not provide specific protection levels for individual contaminants, but establishes a relative maximum exposure level for a group of related contaminants. **Some potential impurities have no restrictions by the USP, including arsenic, some heavy metals regulated by the U.S. EPA, and radionuclides** (JJ bolding). Given the volumes of chemicals used in water fluoridation, a pharmaceutical grade of sodium fluoride for fluoridation could potentially contain much higher levels of arsenic, radionuclides, and regulated heavy metals than an NSF/ANSI Standard 60-certified product.

In addition, AWWA-grade sodium fluoride is preferred over USP-grade sodium fluoride for use in water treatment facilities because the granular AWWA product is less likely to result in exposure to fluoride dust by water plant operators than the more powder-like USP-grade sodium fluoride.

<https://www.cdc.gov/fluoridation/engineering/wfadditives.htm#USP>

Again, my apologies for the error.

Warm regards,

Johnny

Johnny Johnson, Jr., DMD, MS
Pediatric Dentist
Diplomate, American Board of Pediatric Dentistry
Life Fellow, American Academy of Pediatric Dentistry
President, American Fluoridation Society
www.AmericanFluoridationSociety.org
@AFS_Fluoride
c: 727.409.1770

On Mon, Aug 10, 2020 at 2:03 PM Johnny Johnson <drjohnnyjohnson@gmail.com> wrote:

Hi Chair Steuer, members of the Protection and Policy Committee, Mayor Genrich, and members of the Common Council,

I have attached a letter addressing the points raised by Green Bay resident Lacey Kuehl RN, BSN. I am sympathetic to the health issues that she and her daughter have, as well as her concerns. While she believes that the causes of those, plus others that she listed exist, the overwhelming body of scientific evidence does not support these claims.

Please take a look at the attachment. I want to thank you all for doing your due diligence in evaluating the information being sent to you.

Please rely on the scientific and health organizations that endorse fluoridation as effective and safe for everyone. This includes:

1. American Academy of Pediatrics
2. American Dental Association
3. CDC
4. Mayo Clinic
5. Department of Defense
6. World Health Organization

Not a single, credibly recognized scientific or health organization in the world opposes fluoridation. Not one.

Please do the right thing for all of your residents and keep fluoridation for your families. Listen to the hundreds of thousands of experts that are in the organizations that back fluoridation as effective and safe.

Please do not hesitate to contact me with any questions or concerns that you may have.

Warm regards,

Johnny

Johnny Johnson, Jr., DMD, MS
Pediatric Dentist
Diplomate, American Board of Pediatric Dentistry
Life Fellow, American Academy of Pediatric Dentistry
President, American Fluoridation Society
www.AmericanFluoridationSociety.org
@AFS_Fluoride
c: 727.409.1770

Jaime Fuge

From: Johnny Johnson <drjohnnyjohnson@gmail.com>
Sent: Friday, October 2, 2020 8:19 AM
To: Jaime Fuge
Subject: Fwd: Community Water Fluoridation in Green Bay WI
Attachments: image001.jpg; ATT00001.htm; image002.png; ATT00002.htm; AADR CWF Policy w letter to Mayor Green Bay WI.pdf; ATT00003.htm

Johnny Johnson, Jr., DMD, MS
c: 727.409.1770

Begin forwarded message:

From: Makyba Charles-Ayinde <mcaayinde@iadr.org>
Date: August 18, 2020 at 12:25:06 AM EDT
To: "Eric.Genrich@greenbaywi.gov" <Eric.Genrich@greenbaywi.gov>, "district1@greenbaywi.gov" <district1@greenbaywi.gov>, "district2@greenbaywi.gov" <district2@greenbaywi.gov>, "district3@greenbaywi.gov" <district3@greenbaywi.gov>, "district4@greenbaywi.gov" <district4@greenbaywi.gov>, "district5@greenbaywi.gov" <district5@greenbaywi.gov>, "district6@greenbaywi.gov" <district6@greenbaywi.gov>, "district7@greenbaywi.gov" <district7@greenbaywi.gov>, "district8@greenbaywi.gov" <district8@greenbaywi.gov>, "district9@greenbaywi.gov" <district9@greenbaywi.gov>, "district10@greenbaywi.gov" <district10@greenbaywi.gov>, "district11@greenbaywi.gov" <district11@greenbaywi.gov>, "district12@greenbaywi.gov" <district12@greenbaywi.gov>
Cc: "celestineje@greenbaywi.gov" <celestineje@greenbaywi.gov>, "clerkinquiries@greenbaywi.gov" <clerkinquiries@greenbaywi.gov>, "Nancy.Quirk@greenbaywi.gov" <Nancy.Quirk@greenbaywi.gov>, Johnny Johnson <drjohnnyjohnson@gmail.com>, "Christopher H. Fox" <cfox@iadr.org>
Subject: Community Water Fluoridation in Green Bay WI

Dear Mayor Genrich, Common Council President Brunette, Vice President Dorff, and Alderpersons Corpus-Dax, Gerlach, Galvin, Stevens, LeFebvre, Scannell, Wery, Johnson, Steuer, and VanderLeest,

I hope this email meets you all well. On behalf of the American Association for Dental Research (AADR) I would like to share the attached letter which details our Associations' Community Water Fluoridation policy and expresses our support for the fluoridation of the community water supply for Green Bay, WI.

We would like to encourage you to read our CWF policy in detail and stand ready to work with Green Bay officials to advance the understanding of the benefits of community water fluoridation and its impact on dental health. Thank you for consideration and if you have any further questions, please do not hesitate to contact me via email or by phone at (703) 299-8099.

Warm regards,

Makyba

Makyba Charles-Ayinde, M.S., Ph.D.

Director of Science Policy

International & American Associations for Dental Research

1619 Duke Street, Alexandria, VA 22314-3406, USA

T: +1.703.299.8099 | F: +1.703.548.1883 | E: mcayinde@iadr.org

www.iadr.org www.aadr.org

Publishers of *Journal of Dental Research* and *JDR Clinical & Translational Research*



American Association
for Dental Research

August 17, 2020

Eric Genrich,
100 N Jefferson Street,
Green Bay City Hall,
Green Bay, WI, 54301

Re: Community Water Fluoridation within Green Bay Wisconsin

Dear Mayor Genrich, Common Council President Brunette, Vice President Dorff, and Alderpersons Corpus-Dax, Gerlach, Galvin, Stevens, LeFebvre, Scannell, Wery, Johnson, Steuer, and VanderLeest,

The American Association for Dental Research (AADR), represents 3,400 and 107 institutional members working throughout dental, oral and craniofacial research. On behalf of our members we would like to take the opportunity to share our Community Water Fluoridation (CWF) policy with you and Common Council members. Our CWF policy was developed in consultation with our Science Information Committee and other cutting-edge scientists who are deeply engrossed in the research and study of the impact of fluoridation on dental health.

AADR appreciates the complexities associated with application of widespread community water fluoridation policies. However, AADR supports community water fluoridation as a safe and effective, evidence-based intervention for the prevention of dental caries. Residents of communities who drank from naturally fluoridated water supplies experienced less tooth decay than those living in communities without naturally fluoridated water. Therefore, we would like to express our support for the fluoridation of the community water supply for Green Bay, WI as the benefits for this practice can result in improved dental health within your community.

AADR would also like to encourage you to read our CWF policy in further detail (included below). We stand ready to work with Green Bay officials to advance the understanding of the benefits of community water fluoridation and the etiologic relationship between fluoridation and dental health. Thank you for consideration and if you have any further questions, please contact Dr. Makyba Charles-Ayinde, Director of Science Policy, at mcaayinde@iadr.org.

Sincerely,

Christopher H. Fox, DMD, DMSc
Chief Executive Officer
American Association for Dental Research

☎ +1 703.548.0066
☎ +1 703 548.1893
1617 Duke Street
Alexandria, VA 22314-3406, USA
www.aadr.org

COMMUNITY WATER FLUORIDATION

AADR supports community water fluoridation as a safe and effective, evidence-based intervention for the prevention of dental caries. While fluoride occurs naturally in water, fluoridation is the controlled addition of fluoride to community water systems to the level recommended for caries prevention. The practice of adding fluoride to community water supplies began after Dr. H. Trendley Dean – the first director of what later became the National Institute of Dental and Craniofacial Research – observed that residents of communities who drank from naturally fluoridated water supplies experienced less tooth decay than those living in communities without naturally fluoridated water. What began as a small trial of the controlled addition of fluoride to water in Grand Rapids, Michigan has now reached 75% of the United States population who drink from a community water system and has resulted in a significant decrease in dental caries.^{1, 2}

Dental caries – the destruction of dental hard tissues – can result in pain, infection and tooth loss. Caries is caused by acidic byproducts produced from bacterial fermentation of sugar. Dental caries is a very common disease that affects both adults and children. Over one-third of children ages 2-8 experience caries in their primary teeth. One in 5 children ages 6-11 and over half of adolescents ages 12-19 experience caries in their permanent teeth. On average older adults can expect at least one new decayed tooth surface per year. Children with poor oral health are more likely to miss school and suffer academically. Parents may also accrue absences from school or work to seek treatment for their children. Both children and adults with caries may experience embarrassment, exhibit withdrawal, have difficulty eating and sleeping, and limit facial expressions and behaviors that facilitate social interaction.³⁻⁹

Many studies point to the effectiveness of community water fluoridation in decreasing dental caries. A systematic review of 20 studies by Cochrane, an independent group that reviews medical research to inform evidence-based policies and health guidelines, showed that water fluoridation decreased tooth decay in both the primary and permanent teeth of children and increased the number of children free of decay in primary and permanent teeth.^{10, 11} Another review by the Community Preventive Services Task Force (CPSTF), an independent panel of public health experts appointed by the Director of the Centers for Disease Control and Prevention (CDC), found that starting water fluoridation decreased caries in children ages 4-17 by 30-50% and that stopping water fluoridation increased caries by 18%.¹² Furthermore, reducing childhood caries experience and severity may have benefits into adulthood by halting disease progression that can result in adult tooth loss. Lifelong exposure to fluoridated water has been associated with reduced tooth decay in adults.^{13, 14}

Community water fluoridation is a cost-effective method of delivering caries prevention to a large population. A systematic review by the CPSTF compared the cost of fluoridation to the money saved on dental restorations in communities that drink from fluoridated water sources. CPSTF found that water fluoridation is cost saving. In other words, the savings from fewer dental restorations are greater than the cost of fluoridation for communities of greater than 1,000 people, and the larger the community, the greater the cost saving.¹⁵ A 2016 analysis confirmed this finding.¹⁶

Community water fluoridation may also reduce oral health disparities. Children and adults from socioeconomically disadvantaged backgrounds are more likely to suffer from dental caries and are less likely to be treated for the disease.^{6, 17} When added to drinking water, fluoride can be delivered to community residents regardless of socioeconomic status or ability to access dental services. Some studies have shown decreased inequalities in caries in communities that drink from a fluoridated community water source, revealing that children of a lower socioeconomic status who have access to a fluoridated water source have less severe tooth decay and require less expensive care than children of

lower socioeconomic status who do not drink fluoridated water. More research is needed to determine the circumstances in which water fluoridation reduces disparities, as not all fluoridated communities show reduced disparities.^{10, 18}

Community water fluoridation is a safe method of delivering fluoride on a population level. There have been numerous systematic reviews on claims of the potential adverse health effects of water fluoridation. None has concluded that there is a significant or consistent association between water fluoridation and the outcomes examined, including neurologic conditions, cancer or osteoporosis.¹⁹⁻²³ Dental fluorosis resulting in tooth discoloration is the only known adverse health effect of water fluoridation. Teeth are only at risk of fluorosis until about age 8 during enamel formation. The United States Public Health Service recommends a concentration of 0.7 milligrams of fluoride per liter of water to achieve caries prevention while minimizing the risk of dental fluorosis.²⁴ While people who drink from fluoridated water sources are at greater risk of dental fluorosis, most people who drink fluoridated water do not develop dental fluorosis. The cases of dental fluorosis that do develop are very mild, such that discoloration is not usually visible to the naked eye and does not affect the function of the teeth. Severe cases of dental fluorosis are rare. Some studies have shown that Black/African-American and Mexican-American children are at greater risk of developing dental fluorosis. However, this has not been clearly linked to fluoridated water and may be due to cumulative fluoride intake from various sources, such as toothpaste, supplements and food and beverages prepared with fluoridated water.^{10, 17, 25}

Community water fluoridation is supported by various groups, including the American Association of Public Health Dentistry, the American Public Health Association, the American Dental Association and the American Academy of Pediatrics, among others. Additionally, in 1999, the CDC identified community water fluoridation as one of 10 great public health achievements of the 20th century because of its effectiveness and ability to distribute fluoride equitably and cost-effectively.²⁶ Information about the fluoride concentration of communities participating in water fluoridation can be found on the CDC website "My Water's Fluoride".²⁷

While AADR always welcomes research on water fluoridation safety and effectiveness in the current context of fluoride availability, the balance of evidence currently shows that community water fluoridation is safe, effective and cost-saving and in some communities, reduces oral health disparities. Therefore, AADR supports community water fluoridation and recommends the fluoridation of community water sources to a level of 0.7 milligrams of fluoride per liter of water.

*The authors of the Cochrane systematic review determined that the evidence for community water fluoridation for the prevention of dental caries was low quality and that many studies were conducted before 1975. The Cochrane review method considers randomized clinical trials as the gold standard of evidence and automatically rates common methods for evaluating public health interventions as low. However, randomized trials are usually not feasible for interventions at the population level. The authors noted this gap in their evidence grading system and that the evidence pointed in the same direction of fluoridation reducing tooth decay.

References

1. Centers for Disease Control and Prevention. Water Fluoridation Basics. Atlanta: Centers for Disease Control and Prevention, US Department of Health and Human Services; [accessed 8 September 2017]. <https://www.cdc.gov/fluoridation/basics/index.htm>.

2. Gutmann JL. The Evolution of America's Scientific Advancements in Dentistry in the Past 150 Years. *The Journal of the American Dental Association*. 140:115-155.
3. Low W, Tan S, Schwartz S. 1999. The effect of severe caries on the quality of life in young children. *Pediatr Dent*. 21(6):325-326.
4. Seirawan H, Faust S, Mulligan R. 2012. The Impact of Oral Health on the Academic Performance of Disadvantaged Children. *American Journal of Public Health*. 102(9):1729-1734.
5. Jackson SL, Vann WF, Kotch JB, Pahel BT, Lee JY. 2011. Impact of Poor Oral Health on Children's School Attendance and Performance. *American Journal of Public Health*. 101(10):1900-1906.
6. Griffin SO, Jones JA, Brunson D, Griffin PM, Bailey WD. 2012. Burden of Oral Disease Among Older Adults and Implications for Public Health Priorities. *American Journal of Public Health*. 102(3):411-418.
7. Griffin SO, Griffin PM, Swann JL, Zlobin N. 2004. Estimating Rates of New Root Caries in Older Adults. *Journal of Dental Research*. 83(8):634-638.
8. Griffin SO, Griffin PM, Swann JL, Zlobin N. 2005. New Coronal Caries In Older Adults: Implications for Prevention. *Journal of Dental Research*. 84(8):715-720.
9. Dye B, Thornton-Evans G, Li X, Iafolla T. 2015. Dental caries and sealant prevalence in children and adolescents in the United States, 2011-2012. NCHS Data Brief, no. 191. Hyattsville, MD: National Center for Health Statistics.
10. Iheozor-Ejiofor Z, Worthington HV, Walsh T, O'Malley L, Clarkson JE, Macey R, Alam R, Tugwell P, Welch V, Glenny A-M. 2015. Water fluoridation for the prevention of dental caries. *Cochrane Database of Systematic Reviews*. (6).
11. Rugg-Gunn AJ, Spencer AJ, Whelton HP, Jones C, Beal JF, Castle P, Cooney PV, Johnson J, Kelly MP, Lennon MA et al. 2016. Critique of the review of 'Water fluoridation for the prevention of dental caries' published by the Cochrane Collaboration in 2015. *Br Dent J*. 220(7):335-340.
12. Truman BI, Gooch BF, Sulemana I, Gift HC, Horowitz AM, Evans CA, Jr., Griffin SO, Carande-Kulis VG. 2002. Reviews of evidence on interventions to prevent dental caries, oral and pharyngeal cancers, and sports-related craniofacial injuries. *American Journal of Preventive Medicine*. 23(1):21-54.
13. Griffin SO, Regnier E, Griffin PM, Huntley V. 2007. Effectiveness of Fluoride in Preventing Caries in Adults. *Journal of Dental Research*. 86(5):410-415.
14. Neidell M, Herzog K, Glied S. 2010. The Association Between Community Water Fluoridation and Adult Tooth Loss. *American Journal of Public Health*. 100(10):1980-1985.
15. Ran T, Chattopadhyay SK. Economic Evaluation of Community Water Fluoridation. *American Journal of Preventive Medicine*. 50(6):790-796.
16. O'Connell J, Rockell J, Ouellet J, Tomar SL, Maas W. 2016. Costs And Savings Associated With Community Water Fluoridation In The United States. *Health Affairs*. 35(12):2224-2232.

17. Beltrán-Aguilar ED, Barker LK, Canto MT, Dye BA, Gooch BF, Griffin SO, Hyman J, Jaramillo F, Kingman A, Nowjack-Raymer R et al. 2005. Surveillance for Dental Caries, Dental Sealants, Tooth Retention, Edentulism, and Enamel Fluorosis United States, 1988-1994 and 1999-2002. *Surveillance Summaries*. 54(03):1-44.
18. Burt BA. 2002. Fluoridation and Social Equity. *Journal of Public Health Dentistry*. 62(4):195-200.
19. McDonagh MS, Whiting PF, Wilson PM, Sutton AJ, Chestnutt I, Cooper J, Misso K, Bradley M, Treasure E, Kleijnen J. 2000. Systematic review of water fluoridation. *BMJ*. 321:855-859.
20. Jones G, Riley M, Couper D, Dwyer T. 1999. Water fluoridation, bone mass and fracture: a quantitative overview of the literature. *Australian and New Zealand Journal of Public Health*. 23(1):34-40.
21. Demos LL, Kazda H, Cicuttini FM, Sinclair MI, Fairley CK. 2001. Water fluoridation, osteoporosis, fractures—recent developments. *Australian Dental Journal*. 46(2):80-87.
22. Whiting P, McDonagh M, Kleijnen J. 2001. Association of Down's syndrome and water fluoride level: a systematic review of the evidence. *BMC Public Health*. 1(1):6.
23. Agency for Toxic Substances and Disease Registry (ATSDR). 2001. Toxicological profile for Fluorides, Hydrogen Fluoride, and Fluorine. Atlanta, GA: U.S. Department of Health and Human Services, Public Health Service.
24. U. S. Department of Health and Human Services Federal Panel on Community Water Fluoridation. 2015. U.S. Public Health Service Recommendation for Fluoride Concentration in Drinking Water for the Prevention of Dental Caries. *Public Health Reports*. 130(4):318-331.
25. Martinez-Mier EA, Soto-Rojas AE. 2010. Differences in exposure and biological markers of fluoride among White and African American children. *Journal of Public Health Dentistry*. 70(3):234-240.
26. Division of Oral Health, National Center for Chronic Disease Prevention and Health Promotion, CDC. 1999. Achievements in Public Health, 1900-1999: Fluoridation of Drinking Water to Prevent Dental Caries. *MMWR Weekly*. 48(41):933-940.
27. Centers for Disease Control and Prevention. *My Water's Fluoride*. Atlanta: Centers for Disease Control and Prevention, US Department of Health and Human Services; [accessed 3 February 2017]. https://nccd.cdc.gov/DOH_MWF/Default/Default.aspx.

(adopted 2018)

Jaime Fuge

From: Johnny Johnson <drjohnnyjohnson@gmail.com>
Sent: Friday, October 2, 2020 8:19 AM
To: Jaime Fuge
Subject: Fwd: A State Official's Guide to Science-Based Decision-Making
Attachments: A State Official's Guide to Science-Based Decision-Making.pdf; ATT00001.htm

Johnny Johnson, Jr., DMD. MS
c: 727.409.1770

Begin forwarded message:

From: Johnny Johnson <drjohnnyjohnson@gmail.com>
Date: August 19, 2020 at 1:29:43 PM EDT
To: "Eric.Genrich@greenbaywi.gov" <Eric.Genrich@greenbaywi.gov>, "district1@greenbaywi.gov" <district1@greenbaywi.gov>, "district2@greenbaywi.gov" <district2@greenbaywi.gov>, "district3@greenbaywi.gov" <district3@greenbaywi.gov>, "district4@greenbaywi.gov" <district4@greenbaywi.gov>, "district5@greenbaywi.gov" <district5@greenbaywi.gov>, "district6@greenbaywi.gov" <district6@greenbaywi.gov>, "district7@greenbaywi.gov" <district7@greenbaywi.gov>, "district8@greenbaywi.gov" <district8@greenbaywi.gov>, "district9@greenbaywi.gov" <district9@greenbaywi.gov>, Mark Steuer <district10@greenbaywi.gov>, "district11@greenbaywi.gov" <district11@greenbaywi.gov>
Cc: Celestine Jeffreys <Celestine.Jeffreys@greenbaywi.gov>, ClerkInquiries <ClerkInquiries@greenbaywi.gov>, Nancy Quirk <Nancy.Quirk@greenbaywi.gov>, Johnny Johnson <drjohnnyjohnson@gmail.com>, "Dunkel, Russell D - DHS" <russell.dunkel@dhs.wisconsin.gov>, "Kuester, Robbyn L - DHS" <Robbyn.Kuester@dhs.wisconsin.gov>, "Crespin, Matthew" <MCrespin@chw.org>
Subject: A State Official's Guide to Science-Based Decision-Making

Dear Mayor Genrich, Common Council President Brunette, Vice President Dorff, and Alderpersons Corpus-Dax, Gerlach, Galvin, Stevens, LeFebvre, Scannell, Wery, Johnson, Steuer, and VanderLeest,

As you weave through the maze of information that you are receiving on the subject of water fluoridation, there is a document produced by the Council of State Governments that is intended to assist decision-makers in evaluating the information that they receive. It is a short document, but one that was extremely well written to aid you and others in deciphering the good from the not so good information that is received.

The document, "A State Official's Guide to Science-Based Decision-Making", methodically goes through how to look at science, the source of the information, and how to evaluate parameters that separate science from advocacy.

Please take a few minutes of your time to look over this document. I've attached it as well. A lot of time and effort is being put into this public health policy by all of you. You have many other pressing needs to get to for Green Bay. Please depend on credible sources for your information.

Do not hesitate to contact me with any questions or comments that you may have.

Warm regards,

Johnny

Johnny Johnson, Jr., DMD, MS
Pediatric Dentist
Diplomate, American Board of Pediatric Dentistry
Life Fellow, American Academy of Pediatric Dentistry
President, American Fluoridation Society
www.AmericanFluoridationSociety.org
@AFS_Fluoride
c: 727.409.1770



A State Official's Guide to
**SCIENCE-BASED
DECISION-MAKING**



Center for Science and Technology Policy

*** ACKNOWLEDGMENTS ***

The Council of State Governments would like to express appreciation to the Sound Science Advisory Board for lending its expertise to this project and reviewing drafts of the report. Advisory board members include:

- Sarah Brozena, Senior Director Regulatory and Technical Affairs, American Chemistry Council
- Dr. Steve Cohen, Executive Director, The Earth Institute, Columbia University
- Representative Mike Fortner, Illinois
- Dr. Scott Heid, Associate Director-Scientific Communications, The Procter & Gamble Company
- Representative Phyllis Kahn, Minnesota
- Al Kaufman, Senior Vice President Technical Affairs, Toy Industry Association
- John Lyons, Assistant Secretary for Climate Policy, Kentucky Energy and Environment Department
- Teresa Marks, Director, Arkansas Department of Environmental Quality
- Dr. Matt McKinney, Director, University of Montana Center for Natural Resources and Environmental Policy

EXECUTIVE MANAGEMENT

- David Adkins, Executive Director/ CEO
- Andy Karellas, CSG D.C. Director
- Wendell M. Hannaford, CSG East Director
- Colleen Cousineau, CSG South Director
- Michael H. McCabe, CSG Midwest Director
- Edgar E. Rulz, CSG West Director

EDITORS

- Mary Branham, Managing Editor
- Jennifer Ginn, Associate Editor

GRAPHIC DESIGNERS

- Jessica Hughes, Senior Graphic Designer
- Rebecca Jackson, Senior Graphic Designer
- Chris Pryor, Design Coordinator

This report refers to several examples of state and federal policies that are based on scientific information. These examples were chosen solely for their relevance to the concepts explained in the text. Neither CSG nor the Sound Science Advisory Board advocate these policies.

TABLE OF CONTENTS

Executive Summary	5
Introduction	7
Science-based Decision-making—Its Intent	7
Contested Science	7
Scientific Method	9
The Scientific Method Applied	11
Common Research Techniques	11
Integrating the Knowledge	16
Peer Review	16
Risk	16
Adaptive Management	19
Conclusion	20
Glossary	21







*** EXECUTIVE SUMMARY ***

A STATE OFFICIAL'S GUIDE TO SCIENCE-BASED DECISION-MAKING

Policymakers are bombarded by information in today's ever-connected, fast-paced world. Advances in communication platforms, like social media, and information technology have brought a sea change in the public's ability to access data at unimaginable depths and speeds. This interconnectedness can also pose challenges for state officials trying to solve already difficult issues by adding another layer of complexity to the public policymaking process. As information becomes more available and immediate, policymakers often must make decisions without the technical background necessary to fully vet all the considerations involved.

The Council of State Governments developed A State Official's Guide to Science-based Decision-making to provide strategic guidance that can cut through the jargon and spin that can accompany technical issues. The guide includes recommendations and helpful tools for policymakers, regardless of background, to confidently assess the assumptions, conclusions and results found in state public hearing witness testimony and scientific studies.

"The aim of the guide is not to suggest what to think; rather, the impetus is to provide a roadmap of how to approach an issue so state thought leaders can make the most informed decision possible."

Assessing the Expert

Nearly all public meetings or hearings on technical issues will feature expert witness testimony or studies of some kind. State officials must be able to distinguish advocacy from expertise and recognize when witness statements or testimony ventures into areas of personal opinion, anecdote or conjecture. Advocacy has an important place in the public policymaking process, but its primary goal is to influence or promote a cause rather than provide unbiased information.

Questions to Ask and Warning Signs:

- What educational background or training does the expert have?
- What types of work has the expert done in the field?
- Does the source of the research have anything to gain by the study's outcome? Are there conflicts of interest either financially or professionally?
- Is the expert or the expert's employer concerned about implications of a policy/decision?
- Be on guard for an observer's bias or potential vested interest.

Assessing the Methods

Data can be derived from many sources, including case studies, observational studies, controlled studies and risk assessments. This process analyzes how the data collection was performed or how information was gathered, which underpins a study or set of results. Many studies make calculated assumptions and can involve intricate variables. How those variables are controlled can have a tremendous impact on the final results, which can form the basis of an economic impact analysis, policy decision or regulatory action, etc.

Questions to Ask and Warning Signs:

- Who gathered this information?
- What specific data or studies form the basis of the researcher's scientific conclusions?
- Have the data or studies been evaluated by other scientists? How extensive was the review?
- Have important variables been overlooked or ignored?
- Is the sample size used in the study truly representative?
- What specific hypotheses or questions did the researchers set out to test? Were steps taken to control other effects?
- Watch for studies that lack accepted standards or credible references.

Assessing the Results

Once data are produced, a policymaker must then be able to make sense of its outcome and relevancy. One common mistake is a confusion of correlation, which is an apparent connection between variables when they frequently occur together, with causation, in essence, a statement of cause begetting an effect. Further, a general understanding of the statistical significance of the results in a study is paramount. Statistical significance is a technique that calculates the probability that an effect observed in a research study is occurring because of chance.

Questions to Ask and Warning Signs:

- What are the underlying systematic uncertainties? What degree of uncertainty surrounds the results?
- Were conclusions based on personal stories/anecdotal evidence?
- Do the results demonstrate causality, rather than correlation?
- Are the results statistically significant?
- Are statistics adequately explained? If not, ask for a practical explanation.
- To whom or for what do the results apply? Can they be extrapolated to the general population?
- Do the conclusions logically follow from the scientific results?
- Be on guard for conclusions making statements of absolute certainty.

Integrating the Knowledge

This segment focuses on critically assessing and formulating the disparate data points and facts learned or gleaned from testimony, study methodologies and results to help inform the actual decision-making process. This segment will address the role of risk assessments in integrating knowledge and helping policymakers in their decision-making.

Questions to Ask:

- Have the study results been published? If yes, was it in a journal that requires peer review prior to publication? Have any scientific peer review panels considered the study results?
- Is there a consensus about the key findings of the studies? What are the areas of agreement/disagreement?
- Do other scientists share the researcher's views? Who doesn't and why?
- Have the results been repeated, confirmed or supported by other studies?
- What are your views on the practical applications of this scientific knowledge/decision?
- Is the timeliness of study relevant to today's issues?
- What are the consequences/implications of action or inaction, including risks? Is there a balanced approach? Why or why not?

Conclusion

Science informs just one part, albeit a critically important one, of the policymaking process; it is not a policy itself. Sometimes there simply is no clear-cut answer science can provide to determine consensus. Policymakers must be able to distinguish advocacy from expertise, understand how scientific data were gathered, be willing to assess the process to gather the data and recognize the relevancy of the data to present-day topics. After policymakers learn and assess data and facts, they must then utilize risk assessment to make decisions. Ultimately, the choices made in resolving complex technical issues reside in a leader's ability to ask straightforward questions about the data and distinguish facts from advocacy—no easy task in today's hypercharged political environment. This guide strives to help make that process less daunting and facilitate better outcomes that could be applied across a host of policy discussions.

*** INTRODUCTION ***

State officials face tremendous challenges and opportunities when making policy decisions in the Internet age. Officials and their constituents have instant access to huge amounts of information and scientific knowledge. This nearly inexhaustible wealth of information can provide state officials with valuable resources for making informed decisions. On any given issue, they can review reams of data, read numerous studies and consult an endless parade of experts. A greater understanding of health, environmental, economic and social issues empowers state officials to enhance their constituents' quality of life as never before. Consider this: according to Peter Diamandis and Steven Kotler's book *Abundance*, a Masai warrior in sub-Saharan Africa has access to more computing power through a smartphone than was available to the president of the United States in 1997.

This flood of information, however, further complicates addressing policy issues. Inundated with scientific studies, expert opinions and attention-grabbing headlines, policymakers may have more information than they possibly can assimilate. But that quantity of information is compounded by uncertain utility—just because the information exists does not mean it is accurate or relevant. Policymakers also should keep in mind that science does not always have the answers to policy questions.

Distinguishing quality information from the bad and useful information from the irrelevant has never been more challenging than with the rise of Internet publishing and its effects on the policy process. After all, state officials cannot dismiss the immense contributions of science to public policy. At the same time, they must be wary of misallocating public resources based on misleading scientific claims. Officials need to know how to recognize credible and pertinent scientific studies, which questions to ask of scientific experts and how to integrate scientific information into their policy decisions. Therefore, The Council of State Governments has developed *A State Official's Guide to Science-based Decision-making* as a high-level reference tool to assist in separating the wheat from the chaff.

Science-based Decision-making—Its Intent

Uncertainty is an inherent part of science-based decision-making, and state officials should be prepared to look past the attention-grabbing headline and dig deeper to question claims or studies that do not document potential variables. The goal of this document is to help improve that decision-making process by removing clutter and offering a path toward clarity.

State officials do not have the capability to sort scientific research presented to them into two bins labeled "Useful in Decision-making" and "Junk: Discard." Instead, science comes in varying levels of quality and usefulness.

"The scientific community views research as more credible when it clearly states the problem being tested, follows established procedures for collecting and analyzing data, and is reviewed by other scientists."

The scientific community views research as more credible when it clearly states the problem being tested, follows established procedures for collecting and analyzing data, and is reviewed by other scientists. Studies that deviate from one or more of these criteria, however, may provide state officials with useful information, such as identifying potential risks to public or environmental health that should be monitored as they develop. Before dismissing such claims or studies, state officials should review them with closer scrutiny.

Science cannot explain our world with 100 percent certainty. Basic mathematic principles uphold fundamental pillars of quantitative natural sciences like chemistry and physics. But no scientific study can guarantee that it accounted for all factors at work, nor can its results, based on a limited sample, be generalized to an entire population in all cases. Accepted beliefs are discarded when new evidence is collected through additional studies and with improved research tools. Persistence is as necessary and valuable today as it was when Copernicus startled the medieval world by theorizing the Earth was not the center of the universe. Credible scientists and organizations are careful to explain sources of uncertainty in their findings, studies and testimony.

Contested Science

Everyone agrees public policy should be based on the best available scientific and technical information. But it is not uncommon for experts and others to have different interpretations of facts. These differences seem to emerge for one or more of the following reasons.

Lack of Information

Although the amount of data and information has grown in recent decades, along with access to such information, it is rare to face a policy problem where the information lights the way to an obvious solution. Often parties do not have the information they need because there is not enough data; there's too much data to absorb; the data that do exist are outdated; access to certain data may be restricted; the data are inconclusive or isn't relevant to the decision at hand; existing studies have different objectives, assumptions, or methods of data collection and analysis; and data exist but has not been analyzed sufficiently to provide useful information.

Lack of Agreement

Decision-makers, experts and advocates also may disagree on what information is needed to inform a particular decision. Participants in the policy process may define the problem and objectives differently, which thereby leads them to different conclusions about what information is needed. They also may disagree on procedures for assessing data and how to interpret data.

Lack of Incentives

The process of formulating and implementing public policy is characterized by an adversarial environment that often pits science against politics and one interest group against another. Advocates seek to prevail rather than to resolve their differences effectively. Each side seeks to gain an advantage by exploiting existing scientific and technical uncertainty. Incomplete understanding is used to delay decisions opposed by one group or individual. Scientists with different interpretations of the same data are pitted against each other, thereby canceling out what they have to say. The use of science in an adversarial way undermines trust in science, experts and the decision-making process.

Lack of Capacity

In some situations, some stakeholders have access to the data and others do not, either because the information is confidential or because parties have unequal scientific and technical resources. It is also not uncommon for some stakeholders to have more expertise and a better understanding of the data than others. Finally, different participants are likely to have different tolerances for risk and uncertainty.

Lack of Communication

Disputes over scientific and technical information also may emerge because of a lack of communication and understanding among experts, decision-makers and advocates. This lack of communication is fostered when issues of interest to scientists are not those of most interest to decision-makers and stakeholders; the decision-making process is on a shorter timetable than is the science; scientists' values influence the questions they are asking; or the participants have unrealistic expectations of the experts, science and ability to predict the future.

Media Hyperbole or Oversimplification

Bad news sells, and some members of the media may highlight minimal disagreements or cite antagonists that make the issue look out of proportion. In addition, many writers do not have a technical background and may lose important details or nuance when summarizing a story or gathering information on a debate. State policymakers must look beyond the headline of a news story before drawing conclusions.




*** THE SCIENTIFIC METHOD ***

Quality science can be described as research conducted by trained individuals using documented methodologies that lead to verifiable results and conclusions. The scientific method, as illustrated on Page 9, is the conventional model of a research process that meets these criteria. Though not all scientific studies follow each step in this model, the scientific method is a convenient benchmark for state officials to use when evaluating scientific studies. The principles of the scientific method can essentially be broken into four aspects:

- * **Conjecture** – a logical guess made without specific data or evidence;
- * **Hypothesis** – a question that is informed by logical principles, previously gathered evidence and can be tested using adequate sample sizes or controlled experiments, using valid research methods, and applying appropriate statistical analysis to the data;
- * **Theory** – the best available explanation of a phenomenon, given the compilation of tested hypotheses, observations and facts; and
- * **Law** – a proven assertion or theory that is always true under certain conditions.

The scientific community develops theories from the accumulation of research findings. Commonly accepted theories can change as scientific knowledge evolves, demonstrating the inherent uncertainty of science. Because other variables could be tested and more subjects or research trials could be studied, no experiment can produce results that are 100 percent certain. Science is inherently dynamic. Scientific theories can on occasion become scientific laws, but the process for doing so is quite difficult and can take decades. Scientific laws are most often found in the natural sciences like chemistry and physics which involve mathematic equations. However, it's important to remember that scientific questioning led a technical assistant in the Swiss Patent Office named Albert Einstein to question Newton's laws of mechanics when he developed his General Theory of Relativity.

"Quality science can be described as research conducted by trained individuals using documented methodologies that lead to verifiable results and conclusions."

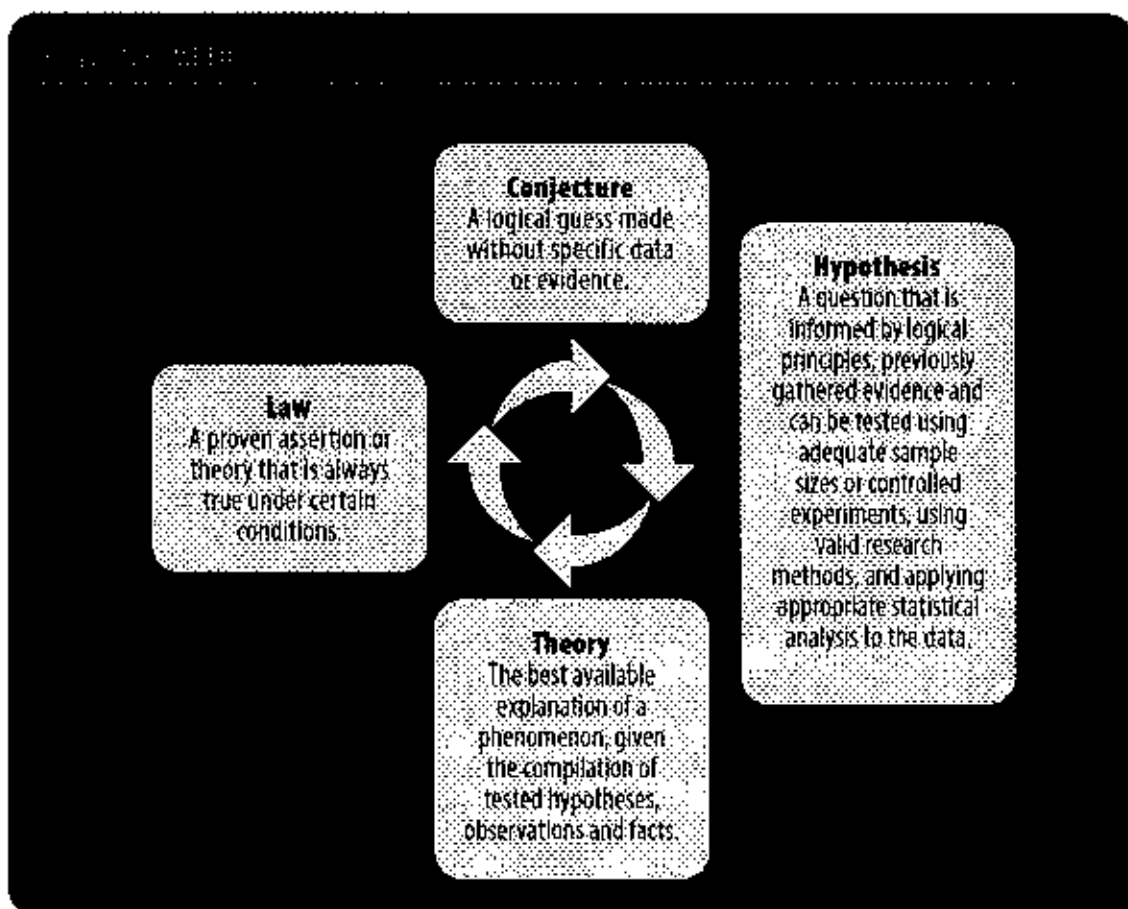

Methods	Disadvantages	Advantages	Disadvantages	Advantages
Case studies	An in-depth analysis, often through observation, of one or several individual examples in hopes of generalizing the results to a larger population.	Provides extensive knowledge of particular cases; can help in problem recognition and hypothesis formulation.	Cannot be certain the example is representative of the entire population.	Background information; hypothesis formulation; identification of emerging problems.
Clinical trials	A carefully designed investigation of the effects of a drug, medical treatment or device on a group of human subjects as cases and controls.	Allows researchers to ensure the safety of medical treatments before they are made accessible to the general public.	Treatment may have unexpected side effects on test patients; control subjects may be denied a beneficial treatment.	Medical studies of pharmaceutical or surgical efficacy (often associated with the Food and Drug Administration)
Epidemiological studies	An attempt to measure the frequency and severity of disease in populations, identify harmful environmental effects, and establish the safety and effectiveness of drugs, surgery and other forms of medical treatment.	Suggests a relationship between two factors or events; best at identifying powerful associations but may produce contradictory results with weaker relationships.	Cannot establish cause and effect.	Health reports; establishing possible risks or factors to target for prevention programs.
Field or observational study	An experiment conducted in a natural setting, often when investigating cause and effect relationships that cannot be brought into a controlled setting. Sometimes used in combination with scientific computer modeling.*	Relies on observation of real-life situations, rather than a laboratory construct.	May be difficult to replicate; does not permit the level of control or confidence of a laboratory-based experiment; difficult to establish causation.	Environmental impact research; behavioral studies.
Laboratory experimentation	The study of a proposed cause-and-effect relationship in a highly controlled setting. Often involves the use of a treatment group and control group.*	Controlled experimental setting maximizes accuracy of cause-and-effect findings.	Laboratory setting may be too artificial to produce realistic results, making generalizations from the findings difficult.	Elaboration on observations that have been made in people; test for possible hazards or benefits of substances or circumstances.
Meta-analysis	A statistical analysis of multiple studies of recent research on a particular topic or phenomenon. Provides a means to increase the statistical power of small numbers of observations by pooling data from two or more studies.	May be more efficient than setting up and conducting an experiment; provides thorough assessment of prior research.	Does not provide original research on an issue; pooling data from multiple studies conducted by different researchers with different subjects may not be valid.	Evaluating the statistical strength of the conclusions from a collection of scientific studies.
Surveys	A method of collecting information directly from people, usually in the form of a questionnaire or interview, analyzing the responses, and inferring how the findings relate to a larger group of individuals.	Allows for direct response from human subjects.	Sampling may not be representative of the population under study; responses rely on recall and truthfulness, either of which factors may lessen the accuracy of survey responses.	Social scientific research, such as cultural issues and marketing studies; health studies.
Scientific (computer) modeling	A simulated representation of a real-world process based on an assembly of knowledge gained from a wide array of observations. Models are tested under varied conditions in order to assess their reliability.	Used to understand what has caused various changes; to test different control strategies and to develop predictions; enables researchers to answer the question "What if...?" or to examine the possible consequences of certain actions before harm is caused.	A model cannot prove a theory, only demonstrate the implications of what is already known about a process; limited by what is currently known about causal variables; unknowns must be fixed by assumptions or left out of model.	Climate and weather; environmental impacts; animal behavior.

*Source: *Interpreting Communication Research*. Carl H. Botan, Lawrence R. Frey, Paul G. Friedman and Gary L. Kreps. Englewood Cliffs, 1992.

As a general guide, the scientific method outlines recognizable characteristics of quality studies: a credible source, sound methodology, careful statements of association or causality, clear measures of confidence, some degree of peer review or evaluation by fellow practitioners, and the publication in a scientific journal where findings can be evaluated by outside sources to determine veracity. State officials can refer to these characteristics when looking for warning signs that a study may be faulty, which should lead them to question the study more critically.

The Scientific Method Applied

Note to reader: Starting below and throughout the Guide to Science-based Decision-making, a fictional character named Mr. Greenthumb will be used as an illustrative example of the technical concepts discussed.

An example of the scientific method at work might begin with a plant shop owner noticing that his plants are less healthy than those of a nearby store owner who talks to her plants each day. To figure out why the other nursery's plants are larger than his own, Mr. Greenthumb proposes the hypothesis: "Talking to your plants for 15 minutes a day will cause them to grow faster."

Mr. Greenthumb then develops a methodology to test this hypothesis. He gathers an experimental group of 30 plants of the same type and same height. He plans to treat 15 plants in Room A—the treatment group—to daily conversation and to avoid any speech while tending to the 15 plants in Room B—the control group. The control group will test whether a single variable—daily conversation—is responsible for an observed effect—increased plant growth. To conclude that any variation in height between the groups of plants is the result of conversation, Mr. Greenthumb must keep all other variables—such as sunlight, temperature and watering amounts—the same in both rooms.

Mr. Greenthumb then performs the experiment and collects data. For one month, he talks animatedly to each of the plants in Room A for 15 minutes each day, and he remains silent while in Room B. Before, during and after this experiment, he measures and records the height of all 30 plants.

Once the experiment is complete, Mr. Greenthumb's data analysis and interpretation of the plant measurements show what happened during the month of disparate treatments. Suppose the data analysis shows the plants in Room A grew faster than those in Room B. He uses statistical analysis to determine if the variation in growth between the two groups falls within the normal range for these plants. Because the growth rate is greater than would be expected in the typical plant population, Mr. Greenthumb concludes the results support his original hypothesis—talking to the plants did increase their growth rate.

In light of these findings, Mr. Greenthumb sends a report of the study to a scientific journal. Before publishing the report, the journal editors send it to several botanists to conduct a peer review of the study's methodology and conclusions. They scrutinize the study for consistent, logical arguments and for reasonable findings based on the data presented. Based on the peer review, the editors may recommend Mr. Greenthumb collect more data or revise the report. Once the editors are convinced Mr. Greenthumb's study is sound, the journal publishes the report to be reviewed by the scientific community. This may lead to replication or extension of Mr. Greenthumb's research as other scientists try to confirm his results or to expand them in new testable hypotheses.

Common Research Techniques

Scientists can use several common research techniques during the experimentation phase. Researchers tend to rely on the methods that best suit their subject area. For instance, medical researchers favor clinical trials to determine the effectiveness and possible side effects of new medications. While these studies are not the best for evaluating causation, environmental scientists frequently use field or observational studies to evaluate subjects or events in

Warning Signs of Pseudoscience

Dr. Robert L. Park is a professor of physics at the University of Maryland at College Park and the former director of public information for the American Physical Society. He developed seven warning signs the public should consider as indicators of scientific claims that are out of bounds of rational scientific discourse.

1. The discoverer pitches the claim directly to the media.
2. The discoverer says a powerful establishment is trying to suppress his or her work.
3. The scientific effect involved is always at the very limit of detection.
4. Evidence for a discovery is anecdotal.
5. The discoverer says a belief is credible because it has endured for centuries.
6. The discoverer has worked in isolation.
7. The discoverer must propose new laws of nature to explain an observation.

Source: The Observer, "Hobbes's Law of Science," 2003. The author is quoted in The Science of the Paranormal, 2003.



research to identify potential policy problems—such as global climate change—and to applied research for possible solutions to problems.

Assessing the Expert

Nullius in verba, the motto of one of the world's oldest scientific associations—the Royal Society—means literally, “take no one's word for it.” Policymakers constantly hear from experts and organizations who advocate a position on a bill, regulation or study. It is important to understand the abilities and perspective of the individual(s) performing or presenting research or testimony in a hearing. To be considered a credible source, the researcher should be qualified, either through formal training or work experience, to design and conduct the study and to draw reasonable conclusions from it. The researcher should be well acquainted with the subject area and the body of technical information pertaining to it; a substantial and relevant publication record usually indicates that expertise. Although academic or professional credentials are not necessary or adequate to ensure thorough scientific conduct, the majority of qualified researchers in highly specialized fields today have earned postgraduate degrees.

If a wildlife expert is speaking on the economic ramifications or implications of a decision, that person has expertise, but only in his or her field of study. The individual may have opinions and strongly held beliefs backed up with some pertinent facts, but that person has now strayed out of a scientific realm and into the advocacy realm. Advocacy is integrally important to the democratic process and is a key externality that influences public policy. Advocacy, however, is not science and science is not advocacy. The data resulting from a study or hypothesis do not change with the party in power, nor should it be tailored—omitting key facts or advancing weak causal relationships—in order to fit a specific agenda.

Vested interest is another factor state officials should consider when gauging the credibility of a source of scientific information. Individuals who stand to benefit—either financially, politically or socially—from a particular outcome may express a bias in interpreting scientific findings. Because scientists also have an interest in maintaining their reputation in the scientific and policy communities, they have an incentive to provide reasonable conclusions that can stand up to the scrutiny of other scientists and parties affected by the policy decision. To understand the perspective of the source, state officials can question the researcher's personal or professional reasons for asking a specific scientific question.

“An important distinction must be made: Not all studies by industry and advocacy organizations should be dismissed simply because they come from a certain source.”

The issues of qualifications and perspective often arise during expert testimony to legislative committees. The objective of this critical thinking strategy is to encourage policymakers to consider and understand the perspective of witnesses and the potential variables at play. This is why the ability to evaluate the quality of the data and whether the study design was appropriate for your questions and decisions is so important. State officials may determine a researcher's credentials and interests in the policy decision at hand by watching for warnings signs and asking pertinent questions of expert witnesses as outlined below.

WARNING SIGN:

Observer Bias and Vested Interest

The source's record of objectivity is important in determining a study's soundness. Even unconsciously, predispositions can shape interpretation of study results. In addition to questioning experts about their biases, state officials can be more confident of a study's objectivity if the scientific community has reviewed it.

Example: Suppose Mr. Greenthumb (from the earlier example) is promoting plants from his shop for being of a superior quality because he talks to them on a daily basis. The conclusions he drew from his experiment may have been biased as a result of his efforts to prove his claim and sell more plants.

WARNING SIGN:

The Presenter Released Findings Directly to the Media

Typically, the common practice among scientists is to delay release of a study's findings to the public until it has gone through the peer review process (more is available in the “Integrating the Knowledge” section of this guide). For example, the New England Journal of Medicine's editorial policy abides by the so-called “Inglefinger Rule,” which delays a media release in order to conduct peer review and provide more time to review studies that may have minor mistakes that could be misinterpreted by the media due to their complex nature. There is, however, a robust debate over public access and media embargos by those seeking a right to know.

Example: Mr. Greenthumb decides, for either economic or personal reasons, to promote his findings that his

experiment of talking to plants really does increase their growth rates through a press release picked up by the local newspaper, rather than submitting his study to a journal where trained botanists could analyze his methods and conclusions.

Questions to Ask about the Expert:

- What educational background or training does the expert have?
- What types of work has the expert done in the field?
- Does the source of the research have anything to gain by the study's outcome? Are there conflicts of interest either financially or professionally?
- Is the expert or the expert's employer concerned about implications of a policy/decision?

Assessing the Methods

Credible scientific conclusions are based on well-established research practices. The principles of the scientific method provide key indicators of a sound process. For example, the study should describe the methodology used in the experiment in a manner that enables others to repeat the test—and verify the results.

All studies and modeling work contain some type of built-in assumptions. Those assumptions are not always causes for concern. Assumptions are justifiable by performing tests of the hypothesis in conjunction with experimental tests that can be verified separately. State officials should ask about underlying assumptions made in a study to ascertain the need for its inclusion and whether scenarios or variables considered can withstand scrutiny in real world applications. For example, a study warning about the dangers of the very rare cases of caffeine overdoses should include information about the ingestion levels that would warrant public action and concern. To reach fatal levels of caffeine toxicity in the blood, which is 5 to 10 grams depending on weight and health factors, a person would have to consume roughly 42, eight-ounce cups of coffee at one sitting.

Standards of reference also are important when deciphering the conclusions of a scientific study. When a researcher reports the population of an endangered species has tripled during the past five years, knowing the original population contained five individuals rather than 500 changes the context of these findings. If a survey shows 80 percent of its respondents favored the return of gallows to public courtyards, it would be helpful to know the pollsters only surveyed corrections employees.

WARNING SIGN:

Important Variables That are Overlooked or Ignored

A variable is something that changes, or a factor that may influence the outcome of an experiment. When trying to prove one thing is related to another, researchers may overlook certain variables that may shape the outcome. For instance, a generalization that "hungry dogs are more dangerous" ignores such important factors as the breed of the dog or the way it has been trained. Officials should question whether the study was controlled for other likely variables.

Example: It's possible that Rooms A and B in Mr. Greenthumb's plant experiment did not provide identical environments for the plants. Perhaps the shop owner ignored the fact that a humidifier was located in Room A, providing more moisture for those plants, which led to their faster growth rates.

WARNING SIGN:

Inadequate Sample Size and Biased Sample Collection

Studies based on an inadequate or biased sample may produce misleading conclusions. If a scientific study examines too few subjects, its results cannot be generalized to an entire population. The size of test samples varies according to such factors as the size of the overall population of interest. For example, a study of a relatively rare form of cancer (e.g., pancreatic cancer) can be based on a much smaller sample size than a common cancer (e.g., lung cancer). To increase the likelihood the sample accurately represents diversity in the entire population, researchers should select their samples randomly. State officials should ask how the sample was selected and if it compares in size to those of similar studies. They may need to request further explanation if the sample composition seems biased or the sample size seems small. They also should question studies that do not state the number of subjects studied or experiments repeated.

Example: Mr. Greenthumb only tested his hypothesis on 30 plants of his total inventory of 2,000 plants. He may not be able to conclude reasonably that his results apply to all 2,000 of his plants based on the relatively small sample size.

WARNING SIGN:

Lack of Helpful Standards of Reference

Percentages that are reported without good standards of reference or baseline data can be misleading. Officials should ask what the outcomes would be for the normal or expected case if such guidelines were not included. A clear understanding of how different the study's outcomes were from those normally expected can help officials interpret the findings accurately.

Example: Mr. Greenthumb's plants measured 4 inches at the beginning of the experiment. But if the type of plant grows faster at a more mature phase, say 8 inches tall, he must take that into account. If he doesn't, he should conclude there is little confidence his experiment produced significant findings because the fact that the plant's growth rate changes as it matures was not documented within the experiment.


Questions to Ask about the Methods:

- Who gathered this information?
- What specific data or studies form the basis of the researcher's scientific conclusions?
- Have the data or studies been evaluated by other scientists? How extensive was the review?
- Have important variables been overlooked or ignored?
- Is the sample size used in the study truly representative?
- What specific hypotheses or questions did the researchers set out to test? Were steps taken to control other effects?

Assessing the Results

Clear data analysis should explain the relationship between the results and the original hypothesis. If a study does not include such analysis, state officials should ask questions to determine why particular steps were omitted.

A scientific study should indicate the type of relationship between variables it demonstrates either correlation or causation. Correlation, also known as association, is an apparent connection between two variables, assumed when they frequently occur together. For example, the observation that people often wear hats when they also are wearing gloves does not mean that wearing gloves causes people to wear hats. The wearing of both hats and gloves are related to another factor—cold weather. Causation is a statement of cause and effect, which means changes in one variable directly cause a particular change in another variable. Statements of causality often take the form of "if, then" statements. For instance, if you touch a hot stove, then you will burn your hand.

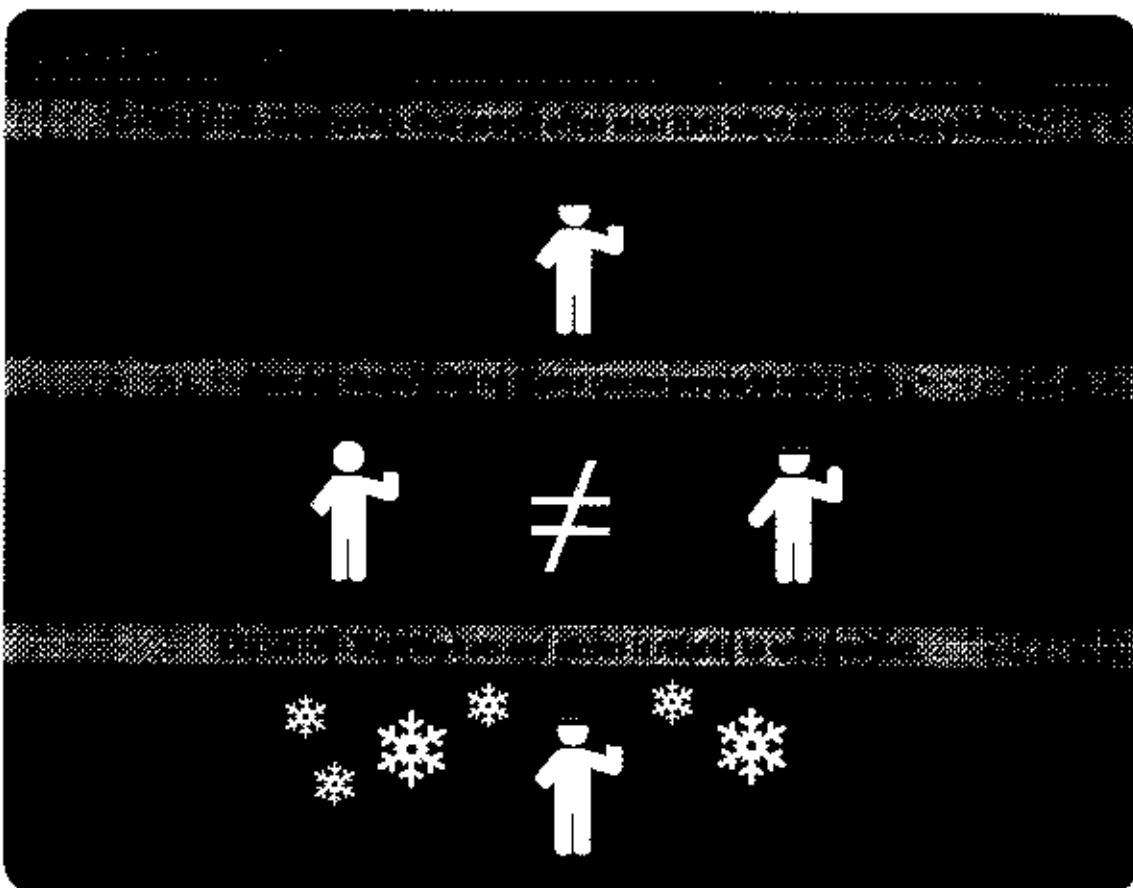

“Although scientists disagree on the procedure for proving causation, most agree the ability to show ‘A causes B’ is one of the most powerful statements scientists can make.”

Studies that use true experiments, which control the presence of the independent variable (the hot burner) to determine its impact on the dependent variable (the hand) seek to establish causal relationships. Other studies only try to identify a correlation between variables. For example, epidemiological research, which studies the incidence of disease in humans to control health problems, often identifies situations in which variables such as poor eating habits and disease tend to occur together. State officials should make sure the study's conclusions agree with the degree of association the research was designed to identify.

To determine if the observed results of a study are likely to be true, scientists employ a technique called statistical significance that measures the relationship between two variables to determine if the results are likely to occur or did so by happenstance. This mathematical measure determines if an observed difference is occurring by chance through an expressed value. The smaller the value, the less likely the results are occurring by chance and more likely the results are accurate.

Although it is tempting to skip over such technical details, policymakers should pay attention to the statistical terms that illustrate the degree of certainty associated with scientific findings. These statements indicate the degree of confidence with which scientists can present their conclusions. Statistical measures of confidence—standard deviation, standard error or confidence intervals—indicate the degree of certainty in the study's results. For instance, confidence intervals define the range within which results must fall in order to support the hypothesis. In some cases, state officials may be comfortable basing policy decisions on less stringent confidence measures than those required by the scientific community. Further, a careful consideration of abbreviations, acronyms and terms is critical when considering the proportionality of a study's findings. For example, the difference in a common measure of toxicity in the environment—parts per million vs. parts per billion—is enormous. One part per million of a substance in water would be equal to one teaspoon per 1,000 gallons, while one part per billion of a substance in water would be the equivalent of one teaspoon per 1 million gallons.

What Is the Significance of Parts Per Million (ppm), Parts Per Billion (ppb), and Parts Per Trillion (ppt)?

The effects of harmful and toxic substances to the environment and public health are related to the amount of exposure or dose. Some chemicals can cause toxicity even at very small doses, but it is critically important to understand how those doses are described and relate to one another compared to the substances we are exposed to every day. Most interactions we have with chemicals are not in a pure form; usually, it's through the air we breathe, the food we eat and the water we use.

The overall amount of a toxin in a given substance is referred to as its concentration. To determine a chemical's concentration, for a lake, for example, a scientist takes a small water sample that can be compared in a relative term with the lake's total volume. These are usually expressed as parts per million, or ppm, parts per billion, or ppb, and parts per trillion, or ppt. Below is an analogous chart showing what these amounts would demonstrate in time, money, distance and weight.

1 ppm	1 ppb	1 ppt
1 teaspoon per 1,000 gallons of water	1 teaspoon per 1 million gallons of water	1 teaspoon per 1 billion gallons of water
1 second in 11.6 days	1 second in 31.7 years	1 second in 317.1 centuries
1 penny out of \$10,000	1 penny of \$10 million	1 penny of \$10 billion
1 inch in 1.6 miles	1 inch in 15,780 miles	1 inch in 656,160 trips around the equator
1 minute in 1.9 years	1 minute in 19 centuries	1 minute in 1,900 millenniums
1 ounce in 62,500 pounds	1 ounce in 62,500 tons	1 ounce in 62,500,000 tons

Source: What Is the Significance of Parts Per Million (ppm), Parts Per Billion (ppb), and Parts Per Trillion (ppt)? The Center for Environmental and Public Health, University of Food and Environmental Hygiene, 2012. <http://ceph.uoh.edu.hk/>

WARNING SIGN:

Correlation Confused with Cause and Effect

Even if two events occur together, one may not be the actual cause of the other. Both may be related to another factor that is the true cause. If a study or expert does not clearly establish an intended cause-and-effect relationship, officials should ask questions to determine if the evidence has confused correlation with causation.

Example: A study finds the number of drowning deaths in the U.S. increases with amount of domestic ice cream sales. The author suggests the consumption of ice cream causes drowning and recommends consumption be curtailed. In this case, the author did not account for seasonal and temperature changes where consumers buy more ice cream in warmer weather, which also happens to correspond with vacation season and more trips to the beach or pool. Another useful example illustrating the confusion of correlation with causation would be a report issued by a group tracking the rates of autism diagnoses and increased sales of organic food. Both have increased substantially from the late 1990s through 2011, almost on the same exact linear curve, yet the information is completely coincidental and insignificant.

WARNING SIGN:

Conclusions Based on Personal Stories or Anecdotal Evidence

People often draw incorrect conclusions from personal stories, especially when they are presented in a familiar or appealing way. Although many public speaking courses emphasize the importance of personalizing a speech or debate to make it more convincing, personal stories or testimonials cannot be applied universally. Officials should be sure they draw conclusions from well-designed scientific studies, rather than from anecdotal information.

Example: Suppose Mr. Greenthumb was particularly fond of a large plant he enjoyed talking to, and he strongly believed the plant responded to his voice by growing. His marketing claim then would be based on anecdotal evidence, with no scientific proof to support his assertions.

WARNING SIGN:

Statements of Certainty

Though based on the best evidence available at the time, scientific statements cannot be 100 percent certain. Thus, conscientious scientific communicators rarely use absolute terms such as always, only or never. Instead, they explain the study's limitations—such as which unmeasured variables may have influenced the results—and communicate the degree of certainty in their findings—statistical measures of confidence. When considering whether results are meaningful, state officials can examine and seek clarification on such measures to discern the level of statistical significance.

Example: Suppose a sign outside Mr. Greenthumb's store proclaims, "The Fastest-Growing Plants in the Business—They Thrive on Conversation!" The absolute term, fastest, should serve as a signal for the need to question and examine his evidence.

Questions to Ask about the Results:

- Has the research been reviewed by other scientists and interested parties? How extensively?
- What are the underlying systematic uncertainties?
- Were conclusions based on personal stories/anecdotal evidence?
- Do the results demonstrate causality rather than correlation? Are the results statistically significant?
- Are statistics adequately explained? If not, ask for a practical explanation.
- What degree of uncertainty surrounds the results?
- To whom or for what do the results apply? Can they be extrapolated to the general population?
- Do the conclusions logically follow from the scientific results?



*** INTEGRATING THE KNOWLEDGE ***

Once a policymaker has gathered technical information and questioned experts, the final step in the decision-making process is integrating individual pieces of knowledge into a coherent plan of action. Helpful ways to refine that process include a robust peer review process, the utilization of risk assessments and the concept of adaptive management.

Peer Review

According to the Environmental Protection Agency's Peer Review Handbook, "Peer review is a documented critical review of a specific Agency's scientific and/or technical work product. Peer review is conducted by qualified individuals (or organizations) who are independent of those who performed the work, and who are collectively equivalent in technical expertise (i.e., peers) to those who performed the original work. Peer review is conducted to ensure that activities are technically supportable, competently performed, properly documented, and consistent with established quality criteria."

During this process, other scientists assess such qualities as the relevance, accuracy and reliability of the study. Peer review typically is required for accepting publishable articles, awarding grants and approving tenure. Although it is not always perfect and cannot guarantee fraud or error will be uncovered, peer review is traditionally the best mechanism many scientific journals and funding agencies have to avoid publishing or financing poor quality research.

Publication of scientific findings often follows peer review and is an integral component of research, as it further distributes the findings to those in the scientific community, enabling them to assess, correct and develop the research results. Once a study is published, further response is likely, and state officials can use this as additional evidence.

Traditional review periods for publication in scientific journals may be up to two years or longer, depending on the prestige of the journal and competition levels within the discipline. Online publishing has greatly accelerated these timelines to allow for greater access by the scientific community, which then can analyze findings. When studies are released without peer review to a news-hungry press, researchers may have to retract their findings if other scientists find fault with their study. The consequences of scientifically unsupported decisions creates lasting misperceptions—as the earlier case study of the autism/vaccine illustrated—that may be difficult to reverse.

Several practical limitations on peer review and publication may explain why some sound studies do not meet these standards. For instance, proprietary research data, such as studies conducted by and for federal regulatory agencies or by private companies, are unavailable to the general public for peer review. Such studies are usually undertaken by industry, in some cases for the government, and held as confidential business information. Additionally, Internet publishing presents a relatively new dilemma for adequate peer review. Some scientific journals are beginning to publish articles almost instantaneously, with continual review following publication.

Risk

Risk is an inherent part of everyday life; it can be defined as the potential for harm for humans or the things they value. Scientists have developed a process for dealing with uncertainties to quantify the risk and potential damage or harm to public health, the environment, consumer products, infectious diseases, and on and on. This process is conducted through a risk assessment that characterizes and measures the magnitude and nature of potential threats.

Table 1. Publication Review Processes

Professional journals, usually peer-reviewed, nine to three years to publication; contain technical jargon.

Conference proceedings usually no peer review; six to eight months to publication; contain technical jargon.

Textbooks, peer reviewed; eleven years average one year to publication; may contain defined technical jargon.

Newspapers and popular magazines typically no peer review by scientific community; days to weeks for publication; seldom contain technical jargon.

Consensus conference or scientific review panels convened to address specific topics and reach conclusions about the state of the science; one to two years with various outputs for publication.

Source: U.S. Environmental Protection Agency, "Peer Review Handbook," EPA 600/4-91/010, EPA Research Triangle Park, North Carolina.



The concept of risk assessments has been around for many years and is used in a variety of applications with distinct fields of specialization by professionals. The first formal attempt to characterize risk assessments was undertaken by the National Academy of Sciences and the National Research Council in 1983 with the publication of its first Redbook. In 1994, the National Academy of Sciences further refined its original intent of characterizing risk assessments by defining it as:

“... The integration of information from the first three steps of the risk assessment process, as defined in the 1983 NAS ‘Redbook,’ to develop a qualitative estimate of the likelihood that any of the hazards associated with the agent of concern will be realized in exposed people. This is the step in which risk assessment results are expressed. Risk characterization should also include a full discussion of the uncertainties associated with the estimates of risk.”

Risk assessment conducted by the Environmental Protection Agency for both environmental and public health concerns are conducted in basically the same five-step process.

- Step 1—Planning and scoping. Who/what/where is at risk? What are the hazards of concern? Where do they come from? How does exposure occur? What populations are impacted? What are the health effects? What duration of exposure will cause a harmful effect? What are the lifetime effects from exposure?
- Step 2—Hazard identification examines whether a stressor has the potential to cause harm to humans and/or ecological systems, and if so, under what circumstances.
- Step 3—Dose response assessment examines the numerical relationship between exposure and effects.
- Step 4—Exposure assessment examines what is known about the frequency, timing and levels of contact with a stressor.
- Step 5—Risk characterization examines how well the data support conclusions about the nature and extent of the risk from exposure to environmental stressors.

State officials must understand the distinction between a risk assessment, which calculates the hazard and its consequences, and risk management, which is a process that decides if and how a hazard should be addressed. The risk management process inherently involves policy decisions and external forces, such as public input, to ultimately determine acceptable risk levels. Part of that challenge for policymakers is articulating the potential risks to the environment and public health. Scientists and technical professionals often perceive risk differently than the average person who likely is unfamiliar with conflicting interpretations of data, jargon-laced language, and the absence of absolute answers that often accompany risk assessments and studies. State officials can help in this process by focusing their communication efforts in three main areas: what is known, what is not known and what can be done to address concerns.

One potential direction that could tie the disparate areas of risk assessment, risk management and risk communication together is a set of guiding principles first developed in 1995 by a federal interagency working group

Guiding Principles for Risk Management

1. Issue identification: identify the health, environmental, social, economic, cultural, legal, political and other issues that will be considered in developing the management strategy.
2. Goal setting: establish health or ecological goals that broadly incorporate issues and concerns raised during the issue identification process.
3. Management options development: devise a range of possible risk management strategies that consider the issues and concerns identified in the first step.
4. Data compilation and analysis: identify, collect and analyze relevant data on the scientific, technical, economic, social, cultural, legal and political aspects of the options.
5. Option selection: decide on a preferred management strategy, scaled to the risk under consideration and based on analytical review of the data and input from those involved.
6. Decision implementation: initiate hazard control, immediate and/or exposure reduction activities designed to implement the preferred management strategy.
7. Tracking and evaluation: collect and analyze monitoring and assessment information and compare against baseline data and target outcomes developed during previous steps.

Source: U.S. Environmental Protection Agency, 1995. Adapted from: U.S. Environmental Protection Agency, 1995. <http://www.epa.gov/epaoswer/risk/basics/basics.htm>

led by the Office of Management and Budget and the Office of Science and Technology Policy. The agencies reaffirmed those basic principles in 2007 to guide policymakers in assessing, managing and communicating policies to address environmental, health and safety risks. Risk analysis was just one very important tool that needed to “retain sufficient flexibility to incorporate scientific advances.” The principles are as follows:

Risk Assessments

- Agencies should employ the best reasonably obtainable scientific information to assess risks to health, safety and the environment.
- Characterizations of risks and of changes in the nature or magnitude of risks should be both qualitative and quantitative, as well as consistent with available data. The characterizations should be broad enough to inform the range of policies to reduce risks.
- Judgments used in developing a risk assessment—such as assumptions, defaults and uncertainties—should be stated explicitly. The rationale for these judgments and their influence on the risk assessment should be articulated.
- Risk assessments should encompass all appropriate hazards. In addition to considering the full population at risk, the assessment should direct attention to subpopulations that may be particularly susceptible to such risks and/or may be more highly exposed.
- Peer review of risk assessments can ensure the highest professional standards are maintained. Therefore, agencies should develop policies to maximize its use.
- Agencies should strive to adopt consistent approaches to evaluating the risks posed by hazardous agents or events.

Case Study: Bay Delta Ecosystem

The Bay Delta sits at the juncture of the Sacramento and San Joaquin rivers at the mouth of San Francisco Bay. It represents the largest estuary on the west coast of North and South America. The delta supports a variety of plants, migratory birds, endangered fish species and many other animals. It also supplies water for agriculture, the high-tech industry and 22 million California residents.

The CALFED Bay Delta Program, a unique collaboration among 25 state and federal agencies, was created in 1985 via a negotiation agreement among state and federal governments and various stakeholders. It was charged with identifying options to improve agricultural water use efficiency while restoring the ecosystem, particularly in the face of chronic droughts. Initial attempts to address this complex set of issues were unsuccessful, in large part because of disagreement over scientific and technical information. Facing a critical deadline in 1995, CALFED hired an impartial public policy mediator to help design and facilitate a more effective process.

The mediator convened the Independent Review Panel on Agricultural Water Conservation. It included five nationally recognized scientists with expertise in conservation, hydrology, hydraulics and aquatic ecology. The panel also included technical advisers aligned with various stakeholder groups. Before assembling the panel, the mediator worked closely with stakeholders, decision makers and experts through one-on-one conversations, meetings with interested parties and a one-day public scoping meeting to identify what was known, what was not known and what information was needed to make an informed decision.

The expert panel convened for two and a half days at the end of 1998. The deliberations succeeded in identifying and narrowing the areas of scientific uncertainty and disagreement and producing new information that explained causal relationships relevant to managing the resource. The panel generated a revised approach to water conservation that relied on incentives and objectives rather than best management practices. The panel also identified areas in need of further data collection and analysis.

The mediator drafted a single-text document summarizing the panel's findings with input from all panelists. The report became a source for ongoing deliberations and was critical in formulating CALFED's Water Use Efficiency Program, which was accepted by a wide range of stakeholders and policymakers.

This case demonstrates several key components of joint fact-finding. Facilitated by an impartial mediator, the process resulted in the coproduction of policy-relevant technical information accepted by a range of stakeholders—an outcome many believed would be impossible after the failure of initial attempts to address agricultural water use. Stakeholder involvement during the scoping and selection process, transparency of the panel's deliberations and production of a single text of recommendations all contributed to the salience and credibility of the panel's findings.

Source: “Sustainable Water and Environmental Management in the California Bay Delta,” *National Research Council: The National Academies Press*, 2012.

Risk Management

- » In making significant risk management decisions, agencies should analyze the distribution of the risks and the benefits and costs—direct and indirect, quantifiable and nonquantifiable—associated with the selection or implementation of risk management strategies.
- » In choosing among alternative approaches to reducing risk, agencies should seek to offer the greatest net improvement in total societal welfare, accounting for a broad range of relevant social and economic considerations, such as equity, quality of life, individual preferences, and the magnitude and distribution of benefits and costs—direct and indirect, quantifiable and nonquantifiable.

Risk Communication

- » Risk communication should involve the open, two-way exchange of information between professionals, including policymakers, experts in relevant disciplines and the public.
- » Risk management goals should be stated clearly, and risk assessments and risk management decisions should be communicated accurately and objectively in a meaningful manner.
- » To maximize public understanding, explain the basis for significant assumptions, data, models and inferences used or relied upon in the assessment or decision; describe the sources, extent and magnitude of significant uncertainties associated with the assessment or decision; make appropriate risk comparisons, taking into account public attitudes with respect to voluntary versus involuntary risk; and provide timely, public access to relevant supporting documents and a reasonable opportunity for public comment.

Adaptive Management

Adaptive management is another important strategy to make informed choices and resolve disputes over scientific and technical information. According to Kai Lee, one of the founders of this strategy, adaptive management is a process of making public decisions using the best information, monitoring the results, learning from experience and adapting future policy prescriptions appropriately. It is based on the premise that uncertainty is a given—social, economic and environmental values change, landscapes evolve and unanticipated consequences occur. This does not mean decisions should be postponed until more complete information is available. It means policymakers should learn by doing and should create an expectation of learning from experience as the decision-making process unfolds.

How to Use Scientific Information in Policy Making

How to Use Scientific Information in Policy Making: A Guide for Federal Agencies, EPA, 2007. <http://www.epa.gov/scitech/pubs/howto.htm>

The following four principles have proved to improve public decisions characterized by contested science:

Clarify the questions jointly before gathering more data—Too often, we find ourselves in disputes where data exists but people still feel their questions aren't being answered. One problem may be that people are not yet clear about what questions they care about. The key is to gather experts, decision-makers and stakeholders and have them determine jointly which questions are part of the scope of the discussion. Because different people may see the questions differently, this often means seeking answers to questions of importance to each individual or the group.

Focus on decision-relevant information—The problems that confront policymakers clamor for *more* information. But in some cases, different advocates may be shouting so loudly about their own data that they can't hear each other. Once the participants have agreed on the questions, they also need to discuss and agree on what information is needed to answer those questions. With that as a foundation, people often are better able to review existing information, determine what they agree on, and focus any further data collection or analysis on filling agreed-upon gaps.

Let science be science, and don't confuse it with policy—Science is needed to inform policy, but the choice of what information to collect and why is almost always shaped to some degree by someone's values and priorities. In each case, it is crucial to clarify who set the underlying assumptions and whether policymakers and stakeholders helped shape the questions being researched. Too often, leaders look to scientific information that was gathered for other reasons. For often, also, we look to science for answers it doesn't have; science cannot tell policy makers what tradeoffs to make or how much risk to accept. Though there's no requirement for scientific certainty, policymakers should be wary of setting policy before the science is clear enough to inform sound policy decisions.

Learn together—Decision-makers and advocates should view the policymaking process as one of inquiry—clarify questions, ask what information is needed, identify what information exists and what is needed, create a process for data collection and analysis, decide who will conduct the studies, and learn from the results. This process of collaborative inquiry does not need to be burdensome, but it does need to be intentional. It may require as little as a few meetings or workshops or it could require the investment in a joint technical working group.

Source:

EPA. (2007). *How to Use Scientific Information in Policy Making: A Guide for Federal Agencies*. EPA, 2007. p. 21.

EPA. (in press). *How to Use Scientific Information in Policy Making: A Guide for Federal Agencies*. EPA, 2007. <http://www.epa.gov/scitech/pubs/howto.htm>

WARNING SIGN:

Peer review and publication are helpful tools for verifying scientific findings. Once a study has survived the scrutiny of peers in the scientific field, nonscientists can be more confident of its soundness. Since publication leads to further peer review, it is often more difficult to assess the technical quality of findings that are so recent they have not been published. State officials should ask for documentation of peer review or for the published study. If neither is available, officials can question the expert to determine if there are satisfactory reasons, such as protecting proprietary information, the scientific community has not reviewed the study.

Example: Mr. Greenthumb's findings have not been reviewed or tested by any other botanists for accuracy of his methods or conclusions. If the warning signs outlined indeed applied to his study, the scientific community should have questioned Mr. Greenthumb's study, perhaps opposing its publication. Without peer review and publication, a nonscientist must judge Mr. Greenthumb's claims without the expertise of the scientific community.

Questions to Ask about Integrating the Knowledge:

- Have the study results been published? If yes, was it in a journal that requires peer review prior to publication? Have any scientific peer review panels considered the study results?
- Is there a consensus about the key findings of the studies? What are the areas of agreement/disagreement?
- Do other scientists share the researcher's views? Who doesn't and why?
- Have the results been repeated, confirmed or supported by other studies?
- What are your views on the practical applications of this scientific knowledge/decision?
- Is the timeliness of the study relevant to today's issues?
- What are the consequences/implications of action or inaction, including risks? Is there a balanced approach? Why or why not?

Adaptive Management

Although its roots extend into many disciplines, adaptive management's broad features are based on research conducted by ecological scientists in the early and mid-1970s. The concept gained greater currency in U.S. federal water and science agencies during the 1990s. Current federal law mandates the Florida Everglades restoration project be managed under an adaptive management model. The federal science and management program for the Colorado River below Glen Canyon Dam is framed by adaptive management principles, and the U.S. Army Corps of Engineers is promoting the concept as a guiding principle in managing the Missouri River dam and reservoir system.

Adaptive management is interdisciplinary, has a strong theoretical component, and represents a departure from traditional management approaches in many ways. The adaptive management paradigm views management actions as flexible and amenable to adjustments. It emphasizes careful monitoring of economic and environmental outcomes of management actions. It also seeks to engage stakeholders in a collaborative learning while doing process. Other differences are:


Traditional Management	Adaptive Management
Seek precise prediction	Discover range of possibilities
Build prediction from detailed understanding	Predict from experience with aggregate responses
Promote scientific consensus	Embrace alternatives
Minimize conflict among actors	Highlight difficult tradeoffs
Emphasize short-term objectives	Promote long-term objectives
Presume certainty in seeking best action	Evaluate future feedback and learning
Seek productive equilibrium	Experiment and profit from change
Public provides input in pre-project dispute events	Public input is changing and frequent
Public interest is perceived as aggregate	Public interest perceived as pluralistic

Source: Carpenter and Barbour, *Science of the Everglades Restoration* (Fort Lauderdale, FL: St. Johns River Water Management District, 1999), pp. 24.

Conclusion

Science informs just one part, albeit a critically important one, of the policymaking process; it is not a policy itself. Sometimes there simply is no clear-cut answer science can provide to determine consensus. One tool utilized by practitioners in the energy and natural resource policy arena is joint fact finding, where an agency or group of agencies will act as a convener and final decision-maker. Its mission, however, is to engage stakeholders and nongovernmental participants in a formal discourse meant to resolve issues using quality and verifiable science. Ultimately, the choices made in resolving complex technical issues reside in a leader's ability to collaborate, dialogue and engage—no easy task in today's hypercharged political environment. This guide is intended to help make that process less daunting and facilitate better outcomes that could be applied across a host of policy discussions.

Figure 1. Risk Assessment Process

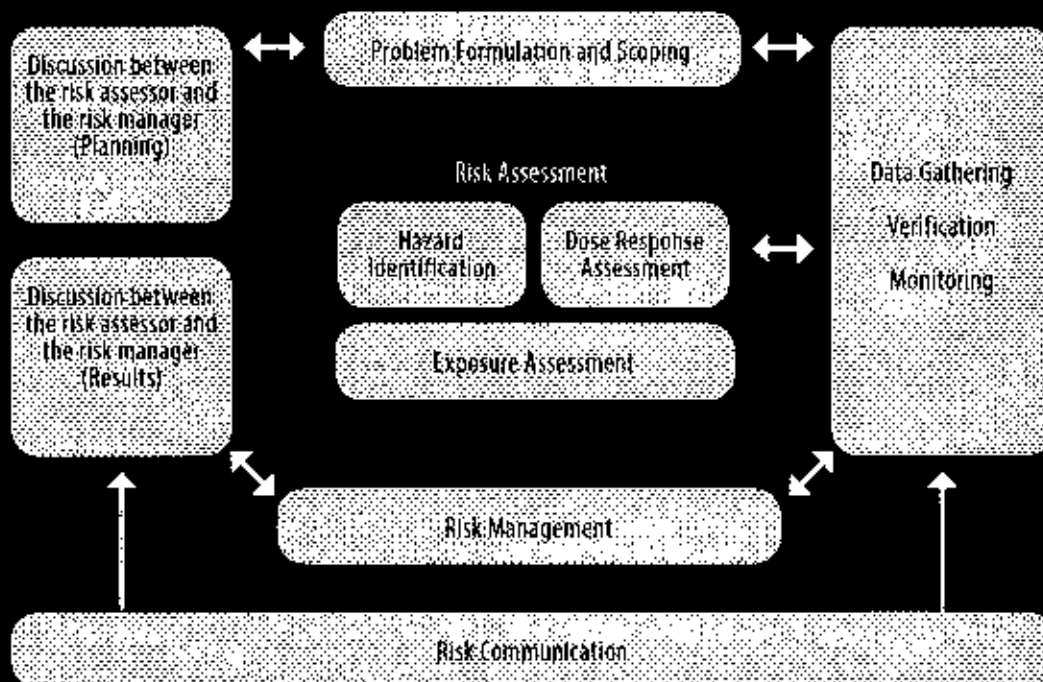

Source:

A. M. Storey, "Guidelines for Effective Risk Management: Summary of National NRC Technical Workshop, Society of Environmental Toxicologists and Chemists, 1998.

U.S. Environmental Protection Agency, "Environmental Risk Reduction," December 2000, p. 3-2 (<http://www.epa.gov/eeo/pdfs/riskred.pdf>).

*** GLOSSARY ***

Alpha Level A level set to determine significance in research experiments. The set alpha level represents the probability (in 100) that the results could be due to chance. Most alpha levels range between 0.05 and 0.10 (5 percent to 10 percent). When a significant result is achieved at the 0.05 alpha level, there is a 5 percent chance that results were due to a chance occurrence and were not due to the experimental effect. See also statistical significance.

Baseline A preliminary measurement of behavior, health or mechanisms before experimental manipulation.

Bias An inclination that inappropriately influences a researcher's judgment. Also, a systematic error introduced into sampling or testing by selecting or encouraging one outcome or answer over others.

Carcinogen A substance or agent that produces or incites cancer.

Cohort A group of individuals having a common statistical factor in a demographic study.

Confidence Interval An estimated range of values that is likely to include an unknown population parameter, with the estimated range being calculated from a given set of sample data. For example, if a survey has a margin of error of plus or minus 4 percent at the 95 percent level of confidence, then in 95 out of 100 samples like the one used in the survey, the results obtained should be no more than 4 percentage points above or below the figure that would be obtained by interviewing the entire population being sampled. The width of the confidence interval gives some idea about how uncertain the researcher is about the unknown parameter. Confidence intervals are typically set at 95 percent (a 10 percent range), but they could be set at wider or smaller widths, such as 90 percent or 99.9 percent. See also margin of error, parameter.

Conjecture Inference from defective or presumptive evidence.

Cost-benefit Analysis A formal quantitative procedure comparing costs and benefits of a proposed project or act under a set of pre-established rules. To maximize absolute return given limited resources, benefits-costs is the appropriate form.

Data Numbers or measurements that are collected as a result of observations or experiments.

Deduction Formulation of particular conclusions from general or universal premises.

Dose-response A correlation between a quantified exposure (dose) and the proportion of a population that demonstrates a specific effect (response).

Ecological Impact The total effect of an environmental change, natural or man-made, on the community of living things.

Ecological Significance When a change that is detected or projected in the ecological system or its individual components of concern is a change of importance to the structure, function or health of the system and the change exceeds the context of natural variability.

Extrapolation In risk assessment, this process entails assuming a biologic fact based on observable responses and developing a mathematical model to describe the fact. The model may then be used to extrapolate to response levels that cannot be directly observed.

Falsification In research terms, refers to changing or misrepresenting data or experiments or credentials.

Geographic Information System (GIS) A computer based system for the capture, storage, retrieval, manipulation, analysis and display of geographic information. The number and type of applications and analyses that can be performed by a GIS are as large and diverse as the available geographic data sets.

Induction Reasoning from specific observations and experiments to more general hypotheses and theories.

In Vitro Laboratory experiments on cells or tissue samples.

In Vivo Laboratory experiments on small living animal subjects.

Latency Period The period of time from exposure to an agent to the onset of a health effect.

Longitudinal Studies A long-term study that repeatedly samples the same study group over an extensive period of time, with some lasting several generations. Most often conducted to measure long-term effects or to detect changes those researchers believe take time to manifest.

Lowest Observable Effect Level (LOEL) The smallest dose that causes any detectable effect; one of the threshold levels of exposure when measuring the effects of non-carcinogens.

Margin of Error A measurement of the accuracy of the results of a survey. For example, a margin of error of plus or minus 3.5 percent (+/- 3%) means that there is a 95 percent chance that the responses of the target population as a whole would fall somewhere between 3.5 percent more or 3.5 percent less than the responses of the sample (a 7 percent spread).

Mean The sum of scores or values of a variable divided by their number.

No-Observed-Adverse-Effect Level (NOAEL) The dose at or below which no harmful effects are detected; one of the threshold levels of exposure when measuring the effects of non-carcinogens.

No-Observed-Effect Level (NOEL) The dose at or below which no biological effects of any type are detected; one of the threshold levels of exposure when measuring the effects of non-carcinogens.

Normal Distribution Maps the range of results or scores along a "normal" or average continuum; most often associated with IQ scores in conjunction with the standard deviation. See also standard deviation.

Null Hypothesis The expectation in every study that is tested against. The null hypothesis typically states that the independent variable will have no discernible effect on the dependent variable when compared to chance.

Parameter A value summarizing a measurable characteristic of a population. The population's mean is a commonly used parameter. See also mean.

Population A complete set of individuals, objects or measurements having some common observable characteristic (e.g., all babies born in a given year). A population may include a theoretical set of potential observations (e.g., all babies regardless of when they were born or will be born).

Population at Risk A limited population that may be unique for a specific dose-response relationship.

Random Sample A subset of a population selected in such a way that each member of the population has an equal opportunity to be selected. The goal is that the sample accurately reflect all the characteristics of the population from which it was drawn so that inferences about that population can be made from the sample.

Replication Practice by which studies are substantiated by being repeated in other laboratories. A fail-safe method that adds credibility to a study if supporting data are found or refutes the study if its results are not supported.

Social Science The study of human affairs at the level of the intact organism. Fields of social science include psychology, sociology and political science.

Standard Deviation The average deviation from a given mean, indicating how closely various samples come to the mean. See also mean.

Standard Error An estimate of the standard deviation of sample means, based on the data from one or more random samples. The smaller the standard error for a particular data set, the more precise the estimates will become, which means that increasing the sample size is one way to increase the precision of statistical decisions.

Statistical Significance A finding (e.g., the observed difference between the means of two random samples) is described as statistically significant when it can be demonstrated that the probability of obtaining such a difference by chance alone is relatively low. Common significance levels are 0.05 and 0.01. See also alpha level.

True Experiment A study in which the independent variable is under the control of the experimenter.

Valid Measurement of whether a scientific study is well grounded and justifiable. Valid studies measure and reach conclusions on the variables studied.

Variable A characteristic or phenomenon that may take on different values.

SOURCES

- "A Dialogue, Not a Diatribe: Effective Integration of Science and Policy Through Joint Fact Finding." Herman A. Karl, et al. *Environment*, 2007, p. 29.
- "A Multi-Stakeholder Framework for Ecological Risk Management: Summary." R. Bachman. SETAC Technical Workshop, Society of Environmental Toxicology and Chemistry, 1998.
- "Autism, Inflammatory Bowel Disease, and MMR Vaccine." A.J. Wakefield. *The Lancet* 351, no. 9136 (1998): 908. <http://download.thelancet.com/pdfs/journals/lancet/PIIS0140673697110960.pdf?d=eadkvzqA-8TGx3581xu>
- "Building Trust: When Knowledge from Here Meets Knowledge From Away." Peter S. Adler and Juliana E. Birkhoff. The National Policy Consensus Center. <http://www.policyconsensus.org/publications/reports/docs/BuildingTrust.pdf>
- "Compass and Gyroscope: Integrating Science and Politics for the Environment." Karl W. Lee. Island Press, 1993. pp. 243.
- "Defying the Domsayers." Michael Sherman. *The Wall Street Journal*, February 22, 2012. <http://online.wsj.com/news/articles/SB10001424052970203646004577213201696503484>
- Department of Health and Human Services National Toxicology Program. <http://cerhr.niehs.nih.gov/common/caffeine.html>
- "Fifteen Years After Autism Panic, a Plague of Measles Erupts." Jeanne Whalen and Betsy McKay. *The Wall Street Journal*, July 19, 2013. <http://online.wsj.com/news/articles/SB10001424127887323300004578555453881252798>
- Interpreting Communication Research*. Carl H. Botan, Lawrence R. Frey, Paul G. Friedman and Gary L. Kreps. Englewood Cliffs, 1992.
- New England Journal of Medicine* Editorial Policies. <http://www.nejm.org/page/about-nejm/editorial-policies>
- "On Correlation, Causation, and the 'Real' Cause of Autism." Robert E. Gonzalez. *io9*, N.d, n.p. http://io9.com/on-correlation-causation-and-the-real-cause-of-autism-1494972271?utm_campaign=socialflow_io9_facebook&utm_source=io9_facebook&utm_medium=socialflow
- "Reference Guide on Epidemiology." Michal Freedman, Michael Green, and Leon Gordis. *Reference Manual on Scientific Evidence* (Third Edition). National Research Council/Federal Judicial Center, 2011. www.fjc.gov/public/pdf.n/ScMan3301.pdf
- "Sustainable Water and Environmental Management in the California Bay-Delta." National Research Council. The National Academies Press, 2012.
- The Chronicle of Higher Education*, Jan. 31, 2003. <http://chronicle.com/article/The-Seven-Warning-Signs-of/13674>
- "Understanding Science." University of California at Berkeley. http://undsci.berkeley.edu/article/howscienceworks_13
- "Updated Principles for Risk Analysis." Susan Dudley, Administrator, Office of Information and Regulatory Affairs and Sharon Hays, Associate Director and Deputy Director for Science, Office of Science and Technology Policy, September 19, 2007. http://www.whitehouse.gov/sites/default/files/omb/assets/regulatory_matters_pdf/m07-24.pdf
- U.S. Environmental Protection Agency Human Health Risk Assessments. <http://www.epa.gov/risk/health-risk.htm>
- U.S. Environmental Protection Agency Peer Review Handbook (Third Edition), p. 12. http://www.epa.gov/peerreview/pdfs/peer_review_handbook_2012.pdf
- U.S. Environmental Protection Agency Risk Characterization Handbook. December 2000. pp. 5-7. <http://www.epa.gov/spr/pdfs/rchandbk.pdf>
- "Using Scientific Input in Policy and Decision Making." Paul W. Adams and Anne B. Hirston. Oregon State University, August 1995.
- "What Is the Significance of a Part Per Million?" Frederick M. Fishel and Mark Mossler. University of Florida Institute of Food and Agricultural Sciences, 2013. <http://edis.ifas.ufl.edu/p1176>



Sharing Capitol Ideas

CSG HEADQUARTERS

1760 Kennedy Blvd., 10th Floor
Lexington, MA 02421
ph 800-243-8006
fax 815-244-8007
www.csg.org

CSG D.C.

444 Constitution Ave., N.W.
Suite 400
Washington, D.C. 20001
ph 202-638-4040
fax 202-638-4040
www.csgcd.org

CSG EAST

100 West Street
20th Floor
New York, NY 10005
ph 212-481-2220
fax 212-481-2574
www.csgeast.org

CSG SOUTH

P.O. Box 96129
Atlanta, GA 30399
ph 404-243-1800
fax 404-243-4800
www.southatlanta.org

CSG MIDWEST

701 E. 22nd Street
Suite 1100, Lombard, IL
60148-5063
ph 630-976-1900
fax 630-976-1610
www.csgrmidwest.org

CSG WEST

1107 Broadway
Suite 700
San Francisco, CA 94104
ph 415-774-4473
fax 415-444-0700
www.csgwest.org

Jaime Fuge

From: Johnny Johnson <drjohnnyjohnson@gmail.com>
Sent: Friday, October 2, 2020 8:18 AM
To: Jaime Fuge
Subject: Fwd: Keep Community Water Fluoridation
Attachments: image003.jpg; ATT00001.htm; image005.png; ATT00002.htm; image001.png; ATT00003.htm; Keep Community Water Fluoridation Green Bay 2020.pdf; ATT00004.htm

Johnny Johnson, Jr., DMD. MS
c: 727.409.1770

Begin forwarded message:

From: Georges Benjamin <georges.benjamin@apha.org>
Date: August 31, 2020 at 7:02:37 PM EDT
To: "Eric.Genrich@greenbaywi.gov" <Eric.Genrich@greenbaywi.gov>, "district1@greenbaywi.gov" <district1@greenbaywi.gov>, "district2@greenbaywi.gov" <district2@greenbaywi.gov>, "district3@greenbaywi.gov" <district3@greenbaywi.gov>, "district4@greenbaywi.gov" <district4@greenbaywi.gov>, "district5@greenbaywi.gov" <district5@greenbaywi.gov>, "district6@greenbaywi.gov" <district6@greenbaywi.gov>, "district7@greenbaywi.gov" <district7@greenbaywi.gov>, "district8@greenbaywi.gov" <district8@greenbaywi.gov>, "district9@greenbaywi.gov" <district9@greenbaywi.gov>, "district10@greenbaywi.gov" <district10@greenbaywi.gov>, "district11@greenbaywi.gov" <district11@greenbaywi.gov>, "district12@greenbaywi.gov" <district12@greenbaywi.gov>
Cc: "celestineje@greenbaywi.gov" <celestineje@greenbaywi.gov>, "clerkinquiries@greenbaywi.gov" <clerkinquiries@greenbaywi.gov>, "Nancy.Quirk@greenbaywi.gov" <Nancy.Quirk@greenbaywi.gov>, "drjohnnyjohnson@gmail.com" <drjohnnyjohnson@gmail.com>
Subject: Keep Community Water Fluoridation

Dear Mayor Genrich, Common Council President Brunette, Vice President Dorff, and Alderpersons Corpus-Dax, Gerlach, Galvin, Stevens, LeFebvre, Scannell, Wery, Johnson, Steur, and VanderLeest,

On behalf of the American Public Health Association, a diverse community of public health professionals who have championed the health of all people and communities around the world for more than 145 years, I write to urge you to maintain the fluoridation of community water supplies in Green Bay. APIA has supported community water fluoridation as a safe and effective means of preventing tooth decay for more than 60 years. APIA most recently reiterated its support for community water fluoridation by adopting the policy statement Community Water Fluoridation in the United States in 2008.

The overwhelming preponderance of scientific evidence supports community water fluoridation as a safe, effective and cost-saving public health measure for the prevention of dental caries that benefits all segments of the community. The Centers for Disease Control and Prevention recognized water fluoridation as one of ten great public health achievements of the twentieth century. The U.S. government's Healthy People initiative has included the expansion of

community water fluoridation as a national health objective in each iteration since it began in 1990, including the new Healthy People 2030 health objectives for the nation.

Consistent with the recommendation of virtually every major public health, medical and dental organization in the United States, APHA urges you continue the important public health strategy of community water fluoridation.

Sincerely,



AMERICAN PUBLIC HEALTH ASSOCIATION
For science. For action. For health.

August 31, 2020

City of Green Bay
100 N Jefferson Street, Room 106
Green Bay, WI 54301

Dear Mayor Genrich, Common Council President Brunette, Vice President Dorff, and Alderpersons Corpus-Dax, Gerlach, Galvin, Stevens, LeFebvre, Scannell, Wery, Johnson, Steuer, and VanderLeest,

On behalf of the American Public Health Association, a diverse community of public health professionals who have championed the health of all people and communities around the world for more than 145 years, I write to urge you to maintain the fluoridation of community water supplies in Green Bay. APHA has supported community water fluoridation as a safe and effective means of preventing tooth decay for more than 60 years. APHA most recently reiterated its support for community water fluoridation by adopting the policy statement Community Water Fluoridation in the United States in 2008.

The overwhelming preponderance of scientific evidence supports community water fluoridation as a safe, effective and cost-saving public health measure for the prevention of dental caries that benefits all segments of the community. The Centers for Disease Control and Prevention recognized water fluoridation as one of ten great public health achievements of the twentieth century. The U.S. government's Healthy People initiative has included the expansion of community water fluoridation as a national health objective in each iteration since it began in 1990, including the new Healthy People 2030 health objectives for the nation.

Consistent with the recommendation of virtually every major public health, medical and dental organization in the United States, APHA urges you continue the important public health strategy of community water fluoridation.

Sincerely,

Georges C. Benjamin, MD
Executive Director
American Public Health Association

Joseline Ortiz Wolfe, PhD, RDH
Chair, Oral Health Section
American Public Health Association

Cc: Mayor's Chief of Staff, Celestine Jeffreys
City Clerk, Kris Teske
Nancy Quirk (General Manager, Green Bay Water Utility)
Johnny Johnson, American Fluoridation Society

Jaime Fuge

From: Johnny Johnson <drjohnnyjohnson@gmail.com>
Sent: Friday, October 2, 2020 8:18 AM
To: Jaime Fuge
Subject: Fwd: IAOMT email to you
Attachments: image.png; ATT00001.htm; Email to Green Bay IAOMT 9-7-20.pdf; ATT00002.htm

Johnny Johnson, Jr., DMD. MS
c: 727.409.1770

Begin forwarded message:

From: Johnny Johnson <drjohnnyjohnson@gmail.com>
Date: September 7, 2020 at 2:30:59 PM EDT
To: Barbara Dorff <district1@greenbaywi.gov>, Thomas De Wane <district2@greenbaywi.gov>, Andy Nicholson <district3@greenbaywi.gov>, Bill Galvin <district4@greenbaywi.gov>, David Nennig <district5@greenbaywi.gov>, Joe Moore <district6@greenbaywi.gov>, Randy Scannell <district7@greenbaywi.gov>, Christopher Wery <district8@greenbaywi.gov>, Guy Zima <district9@greenbaywi.gov>, Mark Steuer <district10@greenbaywi.gov>, "John S. Vander Leest" <district11@greenbaywi.gov>, Thomas Sladek <district12@greenbaywi.gov>, Eric Genrich@greenbaywi.gov
Cc: celestinejc@greenbaywi.gov, Nancy Quirk <Nancy.Quirk@greenbaywi.gov>, ClerkInquiries <ClerkInquiries@greenbaywi.gov>, Johnny Johnson <drjohnnyjohnson@gmail.com>, "Kuester, Robbyn L. - DHS" <Robbyn.Kuester@dhs.wisconsin.gov>, "Dunkel, Russell D - DHS" <russell.dunkel@dhs.wisconsin.gov>, "Crespin, Matthew" <MCrespin@chw.org>, Erika Valadez <evaladez@wda.org>
Subject: IAOMT email to you

(Celestine, could you please get this email and attachment to the Board of Health before tomorrow's meeting?)

Dear Mayor Genrich, Common Council President Brunette, Vice President Dorff, and Alderpersons Corpus-Dux, Gerlach, Galvin, Stevens, Lefebvre, Scannell, Wery, Johnson, Steuer, and VanderLeest,

Today I am writing to you about some information that you have received from a group called the International Academy of Oral Medicine and Toxicology (IAOMT). This is a credible sounding organization, like many others that exist in different fields. However, they are not. References here will succinctly illustrate that this group is not a credible organization, nor is it unbiased in its published literature. They are a group that formed initially in opposition to silver fillings (amalgam) and now oppose water fluoridation.

In the words of Rationalwiki:

The International Academy of Oral Medicine and Toxicology (IAOMT) is a quack organization based in Canada that promotes dental woo.^[1] They were responsible for the "smoking tooth" video that frequently gets passed around in altie circles. Their name sounds official to lure people into their belief system. Their main issue is mercury amalgam fillings, which they claim can cause all sorts of neurological conditions such as Parkinson's and autism. They sell filling removal kits for "dentists" along with various other nature woo, mostly vitamin supplements. The organization also opposes water fluoridation, claims to put out peer-reviewed "research," and supports "health freedom."

(Note: IAOMT is now based in Orlando, FL. The yellow highlights above are mine)

I have attached a full document that discusses this in more detail, along with the true science which supports fluoridation. Please do not hesitate to contact me with any questions that you may have. The health, safety, and well-being of your residents is paramount to me. This is a replay of the 2017 Common Council Meeting on fluoridation. If I could locate it on your Youtube channel, I would send it to you to watch. Brenda Staudenmaier testified for the opponents and I testified for the proponents of CWF. Several of you were there. Retaining CWF passed by a margin of 10-1. Credible science prevailed then. I pray for the same outcome this time.

Warmest personal regards,



September 7, 2020

Dear Mayor Genrich, Common Council President Brunette, Vice President Dorff, and Alderpersons Corpus-Dax, Gerlach, Galvin, Stevens, LeFebvre, Scannell, Wery, Johnson, Steuer, and VanderLeest,

I hope that you all are enjoying the Labor Day weekend with your families, safe and sound.

Labor Day has historically been a day for me to reflect on those around me and celebrate for those who are recognized by this holiday. We are all recognized on this day as people who do our respective jobs with the hard work and due diligence that goes into doing it correctly.

IAOMT:

Today I am writing to you about some information that you have received from a group called the International Academy of Oral Medicine and Toxicology (IAOMT). This is a credible sounding organization, like many others that exist in different fields. However, they are not. References here will succinctly illustrate that this group is not a credible organization, nor is it unbiased in its published literature. They are a group that formed initially in opposition to silver fillings (amalgam) and now oppose water fluoridation.

In the words of RationalWiki:

The **International Academy of Oral Medicine and Toxicology (IAOMT)** is a quack organization based in Canada that promotes dental woo.^[1] They were responsible for the "smoking tooth" video that frequently gets passed around in altie circles. Their name sounds official to lure people into their belief system. Their main issue is mercury amalgam fillings, which they claim can cause all sorts of neurological conditions such as Parkinson's and autism. They sell filling removal kits for "dentists" along with various other nature woo, mostly vitamin supplements. The organization also opposes water fluoridation, claims to put out peer-reviewed "research", and supports "health freedom."

(Note: IAOMT is now based in Orlando, FL. The yellow highlights above are mine)

Dentist Griffin Cole: Past President IAOMT

Dr. Griffin Cole, the dentist who spoke against water fluoridation at the first meeting of the Protection and Policy Committee (PPC), is a member of IAOMT and past president of this group. His testimony before the PPC was biased and unfounded in sound, scientific literature. He adheres to both of the IAOMT's opposition positions in his practice.

Community Water Fluoridation (CWF):

Dental cavities (decay, caries) are an infectious and transmissible disease. It is the number one chronic disease of children and teens. Surprising? It's even more common than asthma, obesity, and diabetes.

Cavities are multifactorial. Fermentable carbohydrates (sugary foods, bread, pasta...), bacterial plaque, oral hygiene practices, lack of optimally fluoridated water, and access to dental care all contribute to the process of cavities.

CWF is the closest thing that we have to an immunization against this disease. The miniscule adjustment of the naturally occurring level of fluoride in your water up to the optimal level of 0.7ppm (parts per million; milligrams per liter) reduces cavities by 25% in adults and children, in addition to those already reduced by fluoride toothpaste, mouth rinses, and professionally applied fluoride. It is the most cost-effective method of delivering fluoride to all. There is no substitute for CWF.

The CDC named water fluoridation as one of 10 great public health achievements of the 20th century, alongside vaccinations, seat belts, declines in deaths from coronary heart disease, and others.

Leading health and scientific organizations around the world support and endorse CWF as effective in reducing cavities for entire populations and safe for everyone to drink. A partial list of these and their active members include:

1. American Academy of Pediatrics (~67,000)
2. American Dental Association (>163,000)
3. Centers for Disease Control and Prevention (CDC)
4. American Medical Association (217,490)
5. American Academy of Pediatric Dentistry (6,761)
6. American Academy of Family Physicians (134,600)
7. American Public Health Association (>25,000)
8. U.S. Public Health Service
9. Canadian Dental Association (>18,0000)
10. Canadian Paediatric Society (>3,400)
11. Health Canada
12. Canadian Medical Association (>75,000)
13. U.S. Department of Defense
14. World Health Organization

Not a single, credibly recognized health or scientific organization in the world *opposes* community water fluoridation. Not one.

I respectfully request that you consider the sources of information that you are receiving information from. Please depend on your trusted healthcare professionals and credibly

recognized scientific and health organizations to rely on in continuing CWF. Madison, WI and other communities across the U.S. Canada, and around the world are undergoing the onslaught of misinformation and Zoom meeting hijacking to promote fear and scare tactics about CWF. Do not fall prey to these people. They are not trusted sources.

Please do not hesitate to contact me with any questions that you may have.

Warmest personal regards,



Johnny Johnson, Jr., DMD, MS
Pediatric Dentist
Diplomate, American Board of Pediatric Dentistry
Life Fellow, American Academy of Pediatric Dentistry
President, American Fluoridation Society
Web: <https://americanfluoridationsociety.org/>
Cell: 727-409-1770
Email: drjohnnyjohnson@gmail.com

American Fluoridation Society's Board of Directors and Advisory Committees

Board of Directors

President:

Johnny Johnson, Jr., DMD, MS
Pediatric Dentist

Vice President:

Myron A. Allukian, Jr., DDS, MPH
Public Health Dentist, Educator

Communications Officer:

Steven Skott, DDS
Dentist

Treasurer:

Kurt Ferré, DDS
Dentist

Secretary:

Jennifer Martinson, BS, RDH
Dental Hygienist

Emeritus:

Charles Haynie, MD, FACS
Vascular Surgeon

Bruce Austin, DMD
Immediate past Oregon State Dental
Director

Kimberlie Yinemman-Payne, BA, RDH
Dental Hygienist
Immediate past North Dakota State Dental
Director

Science Advisory Committee

William Maas, DDS, MPH, MS
Former Director, Division of Oral Health, U.S.
Centers for Disease Control and Prevention

John Morris, DDS, BDS, FDS (UK)
University of Birmingham School of Dentistry,
former national lead for water fluoridation with
Public Health England and regional consultant for
the Midlands and East of England

Howard Pollick, BDS, MPH
Professor, Preventive & Restorative Dental Sciences
University of California San Francisco, School of
Dentistry

Michael Foley, BDSc, MPH, MEpi (Aus)
Director of Research and Advocacy for Metro North
Oral Health Services, Former Director of Brisbane
Dental Hospital

Timothy Wright, MS, DDS
Bawden Distinguished Professor
Pediatric and Public Health
Adams School of Dentistry
The University of North Carolina

Mark Moss, DDS, PhD
Associate Professor, Department of Foundational
Sciences, East Carolina School of Dentistry,
Greenville, NC

Gary D. Slade, BDSc, DipDPH
John W. Stamm Distinguished Professor of Dentistry
at the UNC Adams School of Dentistry, Chapel Hill,
NC

Jennifer Meyer, PhD, MPH, CPH, RN
Assistant Professor of Health Sciences, University of
Alaska Anchorage, AK

Water Advisory Committee

Kip Duchon, P.E.

Immediate past CDC National Fluoridation Engineer

Communications Committee

Steve Stott
AFS Communications Officer

Randy Johnson
Biology

Jaime Fuge

From: Johnny Johnson <drjohnnyjohnson@gmail.com>
Sent: Friday, October 2, 2020 8:17 AM
To: Jaime Fuge
Subject: Fwd: American Dental Association - The World's Authoritative Expert on Water Fluoridation
Attachments: image.png; ATT00001.htm; ADA FF TOC.pdf; ATT00002.htm; Fluoridation_Facts 2018.pdf; ATT00003.htm; Common claims-American Dental Association Fluoridation Facts.pdf; ATT00004.htm

Johnny Johnson, Jr., DMD. MS
c: 727.409.1770

Begin forwarded message:

From: Johnny Johnson <drjohnnyjohnson@gmail.com>
Date: September 30, 2020 at 5:34:30 PM EDT
To: Eric.Genrich@greenbaywi.gov, Barbara Dorff <district1@greenbaywi.gov>, Thomas De Wane <district2@greenbaywi.gov>, Andy Nicholson <district3@greenbaywi.gov>, Bill Galvin <district4@greenbaywi.gov>, David Nennig <district5@greenbaywi.gov>, Joe Moore <district6@greenbaywi.gov>, Randy Scannell <district7@greenbaywi.gov>, Christopher Wery <district8@greenbaywi.gov>, Guy Zima <district9@greenbaywi.gov>, Mark Steuer <district10@greenbaywi.gov>, "John S. Vander Leest" <district11@greenbaywi.gov>, Thomas Sladek <district12@greenbaywi.gov>
Cc: Nancy Quirk <Nancy.Quirk@greenbaywi.gov>, "Dunkel, Russell D - DHS" <russell.dunkel@dhs.wisconsin.gov>, "Kuester, Robbyn L - DHS" <Robbyn.Kuester@dhs.wisconsin.gov>, Erika Valadez <evaladez@wda.org>, ClerkInquiries <ClerkInquiries@greenbaywi.gov>, "Crespin, Matthew" <MCrespin@chw.org>, Johnny Johnson <drjohnnyjohnson@gmail.com>
Subject: American Dental Association - The World's Authoritative Expert on Water Fluoridation

September 30, 2020

Dear Mayor Genrich, Common Council President Brunette, Vice President Dorff, and Alderpersons Corpus-Dax, Gerlach, Galvin, Stevens, LeFebvre, Scannell, Wery, Johnson, Steuer, and VanderLeest,

As you continue to receive volumes of emails and phone calls from opponents of community water fluoridation (CWF), the American Fluoridation Society (AFS) has chosen to send you information sparingly. We feel that inundating you with correspondence is not how to help you understand water fluoridation and the credible research that supports its 75 years of use in the U.S. The preponderance of scientific evidence continues to support CWF as effective in reducing cavities for all by at least 25%, and is safe for everyone to drink.

American Dental Association:

The American Dental Association has produced a booklet of common claims made by those that oppose CWF. The claims are constantly repeated in communities like Green Bay, Madison, and Spokane, WA most recently. Spokane's City Council, a city of almost 220,000, voted recently to start the process of CWF.

This booklet addresses each of those claims with the most current science and supplies voluminous references for their clarification of the opponent's claims. The booklet is updated periodically and was last released in 2018. It was first published in 1956.

If you read anything that AFS sends you, please do me this favor of looking at the ADA Fluoridation Facts Table of Contents that I've attached. It is three pages. On those pages you will see nearly every single claim that you are hearing listed. The section in the booklet that covers those claims is given. Here is just a sample of what is covered:

<i>Topic:</i>	<i>Page #</i>
22. Total intake?	43
23. Daily intake?	44
24. Prenatal dietary fluoride supplements?	46
25. Body uptake?	47
26. Bone health?	47
27. Dental fluorosis?	49
28. Fluoridated water for infant formula?	52
29. Prevent fluorosis?	52
30. Warning Label?	54
31. Acute and chronic toxicity?	55
32. Cancer?	56
33. Osteosarcoma?	57
34. Enzyme effects?	58
35. Thyroid?	59
36. Pineal gland?	60
37. Allergies?	60
38. Genetic risk?	61
39. Fertility?	61
40. Down Syndrome?	62
41. Neurological impairment/IQ?	62
42. Lead poisoning?	64
43. Alzheimer's disease?	65
44. Heart disease?	66
45. Kidney disease?	67

AFS exists to help fill in the gaps between printings of this document with the current literature on CWF. The current literature includes studies which support CWF, call into doubt CWF, or are not able to show a correlation between CWF and any health claim. In other words, we, like every major health organization in the world, read all the research that is published in credibly recognized, peer reviewed scientific journals.

I appreciate your time in browsing the ADA Fluoridation Facts booklet's Table of Contents. I have also attached the full booklet as well to read any or all parts of it that you may have concerns with. It is also available online.

Please do not hesitate to contact me personally with any questions or concerns that you may have.

Warm regards,

PRACTICAL
GUIDE
SERIES

Fluoridation Facts



ADA American Dental Association
America's leading advocate for oral health

Table of Contents

Executive Summary.....	1	Safety.....	37
Introduction.....	5	17. Harmful to humans?.....	37
Benefits.....	13	18. More studies needed?.....	38
1. What is fluoride?.....	13	19. Recommended level?.....	39
2. Fluoride prevents tooth decay?.....	13	20. EPA maximum?.....	40
3. Water fluoridation?.....	14	21. EPA secondary level?.....	41
4. Fluoride is in your water?.....	15	22. Total intake?.....	43
5. Fluoride additives?.....	16	23. Daily intake?.....	44
6. Natural vs. adjusted?.....	16	24. Prenatal dietary fluoride supplements?.....	46
7. Effectiveness?.....	17	25. Body uptake?.....	47
8. Still effective?.....	20	26. Bone health?.....	47
9. Discontinued?.....	21	27. Dental fluorosis?.....	49
10. Tooth decay problem?.....	22	28. Fluoridated water for infant formula?.....	52
11. Adult benefits?.....	24	29. Prevent fluorosis?.....	52
12. Fluoride supplements?.....	25	30. Warning Label?.....	54
13. Fluoride for children?.....	27	31. Acute and chronic toxicity?.....	55
14. Alternatives?.....	28	32. Cancer?.....	56
15. Bottled water?.....	31	33. Osteosarcoma?.....	57
16. Home treatment systems?.....	32	34. Enzyme effects?.....	58
		35. Thyroid?.....	59
		36. Pineal gland?.....	60
		37. Allergies?.....	60
		38. Genetic risk?.....	61
		39. Fertility?.....	61
		40. Down Syndrome?.....	62
		41. Neurological impairment/IQ?.....	62
		42. Lead poisoning?.....	64
		43. Alzheimer's disease?.....	65
		44. Heart disease?.....	66
		45. Kidney disease?.....	67
		46. Erroneous health claims?.....	68

Fluoridation Practice.....75

47. Who regulates?.....	75
48. Standards for additives?.....	76
49. Lead, arsenic and other contamination?.....	77
50. Additives safety?.....	78
51. Source of additives?.....	78
52. System safety concerns?.....	79
53. Engineering?.....	80
54. Corrosion of water pipes?.....	81
55. Damage to water facilities?.....	81
56. Environment?.....	82

Public Policy.....85

57. What is public health?.....	85
58. Valuable measure?.....	86
59. Reduce disparities?.....	88
60. Support for fluoridation?.....	89
61. Courts of law?.....	91
62. Opposition?.....	92
63. Opposition tactics?.....	93
64. Internet?.....	96
65. Public votes?.....	97
66. International fluoridation?.....	101
67. Banned in Europe?.....	102

Cost.....106

68. Cost-effective and cost-saving?.....	106
69. Practical?.....	109

Figures

1. Reviewing Research.....	6
2. Tooth Decay and Dental Fluorosis Graph.....	17
3. EPA and USPHS Numbers.....	42
4. Examples of Toothpaste for Children.....	46
5. Opposition Tactics.....	95
6. ADA.org Fluoride and Fluoridation.....	97
7. Largest Fluoridated Cities.....	98
8. States Meeting National Goals.....	99
9. State Fluoridation Status.....	100

Tables

1. Dietary Fluoride Supplements.....	26
2. Dietary Reference Uptakes.....	45
3. Categories of Dental Fluorosis.....	51

PRACTICAL
GUIDE
SERIES

Fluoridation Facts



ADA American Dental Association
America's leading advocate for oral health

Dedication

This 2018 edition of Fluoridation Facts is dedicated to Dr. Ernest Newbrun, respected researcher, esteemed educator, inspiring mentor and tireless advocate for community water fluoridation.

About Fluoridation Facts

Fluoridation Facts contains answers to frequently asked questions regarding community water fluoridation. A number of these questions are responses to myths and misconceptions advanced by a small faction opposed to water fluoridation. The answers to the questions that appear in *Fluoridation Facts* are based on generally accepted, peer-reviewed, scientific evidence. They are offered to assist policy makers and the general public in making informed decisions. The answers are supported by over 400 credible scientific articles, as referenced within the document. It is hoped that decision makers will make sound choices based on this body of generally accepted, peer-reviewed science.

Acknowledgments

This publication was developed by the National Fluoridation Advisory Committee (NFAC) of the American Dental Association (ADA) Council on Advocacy for Access and Prevention (CAAP). NFAC members participating in the development of the publication included Valerie Peckosh, DMD, chair; Robert Crawford, DDS; Jay Kumar, DDS, MPH; Steven Levy, DDS, MPH; E. Angeles Martinez Mier, DDS, MSD, PhD; Howard Pollick, BDS, MPH; Brittany Seymour, DDS, MPH and Leon Stanislav, DDS.

Principal CAAP staff contributions to this edition of Fluoridation Facts were made by: Jane S. McGinley, RDH, MBA, Manager, Fluoridation and Preventive Health Activities; Sharon (Sharee) R. Clough, RDH, MS Ed Manager, Preventive Health Activities and Carlos Jones, Coordinator, Action for Dental Health. Other significant staff contributors included Paul O'Connor, Senior Legislative Liaison, Department of State Government Affairs. In addition to her legal review, Wendy J. Wils, Esq., Deputy General Counsel, Division of Legal Affairs provided greatly to the vision of this publication.

Disclaimer

This publication is designed to answer frequently asked questions about community water fluoridation, based on a summary of relevant published articles. It is not intended to be a comprehensive review of the extensive literature on fluoridation and fluorides or to promote professional advice. Readers must also rely on their own review of the literature, including the sources cited herein and any subsequently published, for a complete understanding of these issues.

@2018 American Dental Association

This publication may not be reproduced in whole or in part without the express written permission of the American Dental Association except as provided herein.

Executive Summary

- Fluoridation of community water supplies is the single most effective public health measure to prevent tooth decay.
- Throughout more than 70 years of research and practical experience, the overwhelming weight of credible scientific evidence has consistently indicated that fluoridation of community water supplies is safe.
- Studies prove water fluoridation continues to be effective in reducing tooth decay by more than 25% in children and adults, even in an era with widespread availability of fluoride from other sources, such as fluoride toothpaste.
- Because of the important role it has played in the reduction of tooth decay, the Centers for Disease Control and Prevention has proclaimed community water fluoridation (along with vaccinations and infectious disease control) one of ten great public health achievements of the 20th century.
- Community water fluoridation is the controlled adjustment of fluoride that occurs naturally in all water to optimal levels to prevent tooth decay.
- Community water fluoridation benefits everyone, especially those without access to regular dental care. Fluoridation is a powerful tool in the fight for social justice and health equity.
- Simply by drinking water, people can benefit from fluoridation's cavity protection whether they are at home, work or school.
- Water that has been fortified with fluoride is similar to fortifying salt with iodine, milk with vitamin D and orange juice with vitamin C — none of which are medications.
- When compared to the cost of other prevention programs, water fluoridation is the most cost-effective means of preventing tooth decay for both children and adults in the United States. The cost of a lifetime of water fluoridation for one person is less than the cost of one filling.
- For community water systems that serve more than 1,000 people, the economic benefit of fluoridation exceeds the cost. And the benefit-cost ratio increases as the size of the population served increases (largely due to economies of scale). Fluoridation is a cost-saving method to prevent tooth decay.
- According to data from 2014, nearly 75% of the population (3 out of 4 people) in the United States are served by public water systems that are optimally fluoridated.
- Fluoridation has been thoroughly tested in the United States' court system, and found to be a proper means of furthering public health and welfare. No court of last resort has ever determined fluoridation to be unlawful.
- The ADA supports community water fluoridation as a safe, effective, cost-saving and socially equitable way to prevent tooth decay.
- One of the most widely respected sources for information regarding fluoridation and fluorides is the American Dental Association. The ADA maintains Fluoride and Fluoridation web pages at <http://www.ADA.org/fluoride>.

Permission is hereby granted to reproduce and distribute this Fluoridation Facts Executive Summary in its entirety, without modification. To request any other copyright permission, please contact the American Dental Association at 1.312.440.2879.

Table of Contents

Executive Summary.....	1	Safety.....	37
Introduction.....	5	17. Harmful to humans?.....	37
Benefits.....	13	18. More studies needed?.....	38
1. What is fluoride?.....	13	19. Recommended level?.....	39
2. Fluoride prevents tooth decay?.....	13	20. EPA maximum?.....	40
3. Water fluoridation?.....	14	21. EPA secondary level?.....	41
4. Fluoride is in your water?.....	15	22. Total intake?.....	43
5. Fluoride additives?.....	16	23. Daily intake?.....	44
6. Natural vs. adjusted?.....	16	24. Prenatal dietary fluoride supplements?.....	46
7. Effectiveness?.....	17	25. Body uptake?.....	47
8. Still effective?.....	20	26. Bone health?.....	47
9. Discontinued?.....	21	27. Dental fluorosis?.....	49
10. Tooth decay problem?.....	22	28. Fluoridated water for infant formula?.....	52
11. Adult benefits?.....	24	29. Prevent fluorosis?.....	52
12. Fluoride supplements?.....	25	30. Warning Label?.....	54
13. Fluoride for children?.....	27	31. Acute and chronic toxicity?.....	55
14. Alternatives?.....	28	32. Cancer?.....	56
15. Bottled water?.....	31	33. Osteosarcoma?.....	57
16. Home treatment systems?.....	32	34. Enzyme effects?.....	58
		35. Thyroid?.....	59
		36. Pineal gland?.....	60
		37. Allergies?.....	60
		38. Genetic risk?.....	61
		39. Fertility?.....	61
		40. Down Syndrome?.....	62
		41. Neurological impairment/IQ?.....	62
		42. Lead poisoning?.....	64
		43. Alzheimer's disease?.....	65
		44. Heart disease?.....	66
		45. Kidney disease?.....	67
		46. Erroneous health claims?.....	68

Fluoridation Practice.....75

47. Who regulates?.....	75
48. Standards for additives?	76
49. Lead, arsenic and other contamination?	77
50. Additives safety?	78
51. Source of additives?.....	78
52. System safety concerns?	79
53. Engineering?	80
54. Corrosion of water pipes?.....	81
55. Damage to water facilities?	81
56. Environment?	82

Public Policy.....85

57. What is public health?	85
58. Valuable measure?	86
59. Reduce disparities?	88
60. Support for fluoridation?	89
61. Courts of law?.....	91
62. Opposition?	92
63. Opposition tactics?	93
64. Internet?	96
65. Public votes?.....	97
66. International fluoridation?	101
67. Banned in Europe?	102

Cost.....106

68. Cost-effective and cost-saving?.....	106
69. Practical?.....	109

Figures

1. Reviewing Research.....	6
2. Tooth Decay and Dental Fluorosis Graph.....	17
3. EPA and USPHS Numbers	42
4. Examples of Toothpaste for Children.....	46
5. Opposition Tactics	95
6. ADA.org Fluoride and Fluoridation	97
7. Largest Fluoridated Cities.....	98
8. States Meeting National Goals	99
9. State Fluoridation Status.....	100

Tables

1. Dietary Fluoride Supplements.....	26
2. Dietary Reference Uptakes	45
3. Categories of Dental Fluorosis.....	51

Introduction

Fluoridation Facts has been published by the American Dental Association (ADA) since 1956. Revised periodically, *Fluoridation Facts* answers frequently asked questions about community water fluoridation. In this 2018 edition, the ADA Council on Advocacy for Access and Prevention provides updated information for individuals and groups interested in the facts about fluoridation. The United States now has more than 70 years of extensive experience with community water fluoridation. Its remarkable longevity and success is testimony to fluoridation's significance as a public health measure. In recognition of the impact that water fluoridation has had on the oral and general health of the public, in 1999, the Centers for Disease Control and Prevention (CDC) named fluoridation of drinking water as one of ten great public health achievements of the 20th century.^{1,2}

Many organizations in the United States and around the world recognize the benefits of community water fluoridation.

Support for Water Fluoridation

Since 1950, the American Dental Association (ADA) has continuously and unreservedly endorsed the optimal fluoridation of community water supplies as a safe and effective public health measure for the prevention of tooth decay. The ADA's policy is based on the best available scientific evidence on the safety and effectiveness of fluoridation. Since the ADA first adopted policy recommending community water fluoridation in 1950, the ADA has continued to reaffirm its position of support for water fluoridation and has strongly urged that its benefits be extended to communities served by public water systems.³

Over the years, additional support has come from numerous U.S. Surgeons General who are the leading spokespersons on matters of public health in the federal government. In 2016, Surgeon General Dr. Vivek H. Murthy in his "Statement on Community Water Fluoridation,"⁴ noted:

Water fluoridation is the best method for delivering fluoride to all members of the community, regardless of age, education, income level or access to routine dental care. Fluoride's effectiveness in preventing tooth decay extends throughout one's life, resulting in fewer — and less severe — cavities. In fact, each generation born over the past 70 years has enjoyed better dental health than the one before it. That's the very essence of the American promise.⁴

In addition to the American Dental Association, the American Medical Association,⁵ the American Academy of Pediatrics⁶ and the World Health Organization⁷ also support community water fluoridation.

Many organizations in the United States and around the world recognize the benefits of community water fluoridation. The ADA has developed a list of "National and International Organizations that Recognize the Public Health Benefits of Community Water Fluoridation for Preventing Dental Decay." Please see the ADA website at www.ADA.org/fluoride for the most current listing as well as information on reproduction and distribution of the list.

Scientific Information on Fluoridation

The ADA's policies regarding community water fluoridation are based on the best available scientific knowledge. This body of knowledge results from the efforts of nationally recognized scientists who have conducted research using the scientific method, have drawn appropriate balanced conclusions based on their research findings and published their results in refereed (peer-reviewed) professional journals that are widely held or circulated. Studies showing the safety and effectiveness of water fluoridation have been confirmed by independent scientific studies conducted by a number of nationally and internationally recognized scientific investigators. While opponents of fluoridation have questioned its safety and effectiveness, none of their charges has ever been substantiated by scientific evidence.

With the advent of the Information Age, a new type of "pseudo-scientific literature" has developed. The public often sees scientific and technical information quoted in the press, printed in a letter to the editor or distributed via an internet web page. Often the public accepts such information as true simply because it is in print. Yet the information is not always based on research conducted according to the scientific method and the conclusions drawn from research are not always scientifically justifiable. In the case of water fluoridation, an abundance of misinformation has been circulated. Therefore, scientific information from all print and electronic sources must be critically reviewed before conclusions can be drawn. (See Figure 1.) Everyone is entitled to his or her own opinion but not his or her own facts. Pseudo-scientific literature can pique a reader's interest but when read as science, it can be misleading. The scientific validity and relevance of claims made by opponents of fluoridation might be

Figure 1. A Guide to Identifying and Using Trustworthy Information

Question The Author Actively search for study authors' intellectual and financial conflicts of interest that may have affected the conduct of the study or results interpretation.	Correlation Does Not Imply Causation The fact that two things happen together does not mean that one necessarily causes the other.
Mice vs. Humans Wait for studies with human subjects to confirm animal studies' results before considering applying the research findings in practice.	Consider The Big Picture Identify systematic reviews that comprehensively summarize the evidence instead of using single studies that present only a small part of the big picture.
High Impact Journals Impact factor and reputation of a journal do not necessarily relate to the quality of the published study in question, so always remain skeptical.	The Right Study Design Some clinical questions cannot be studied using the classic randomized control (RCT) study design and non-RCT designs may be a suitable alternative.

best viewed when measured against criteria set forth by the U.S. Supreme Court.⁸

💧 *Additional information about this topic can be found in the Public Policy Section, Question 61.*

History of Water Fluoridation

Research into the effects of fluoride began in the early 1900s. Dr. Frederick McKay, a young dentist, opened a dental practice in Colorado Springs, Colorado, and was surprised to discover that many local residents exhibited brown stains on their permanent teeth. Dr. McKay could find no documentation of the condition in the dental literature and eventually convinced Dr. G.V. Black, dean of the Northwestern University Dental School in Chicago, to join him in studying the condition. Through their research, Drs. Black and McKay determined that mottled enamel, as Dr. Black termed the condition, resulted from developmental imperfections in teeth. Drs. Black and McKay wrote detailed descriptions of mottled enamel.^{9,10} (Mottled enamel is a historical term. Today, this condition is called dental or enamel fluorosis.)

In the 1920s, Dr. McKay, along with others, suspected that something either in or missing from the drinking water was causing the mottled enamel. Dr. McKay wrote to the Surgeon General in 1926 indicating that he had identified a number of regions in Colorado, New Mexico, Arizona, California, Idaho, South Dakota, Texas and Virginia where mottled enamel existed. Also in the late 1920s, Dr. McKay made another significant discovery — these stained teeth were surprisingly resistant to decay.¹⁰

Following additional studies completed in the early 1930s in St. David, Arizona¹¹ and Bauxite, Arkansas,¹² it was determined that high levels of naturally occurring fluoride in the drinking water were causing the mottled enamel. In Arizona, researchers studied in great detail 250 residents in 39 local families and were able to rule out hereditary factors and environmental factors, except for one — fluoride in the water which occurred naturally at levels of 3.8 mg/L to 7.15 mg/L.¹¹ In Bauxite, H. V. Churchill, chief chemist with the Aluminum Company of America (later changed to ALCOA), was using a new method of spectrographic analysis in his laboratory to look at the possibility that the water from an abandoned deep well in the area might have high levels of aluminum-containing bauxite that was causing mottled teeth. What he found was that the water contained a high level of

naturally occurring fluoride (13.7 mg/L). When McKay learned of this new form of analysis and Churchill's findings, he forwarded samples of water from areas where mottled enamel was commonplace to Churchill. All of the samples were found to have high levels of fluoride when compared to waters tested from areas with no mottled enamel.¹⁰

During the 1930s, Dr. H. Trendley Dean, a dental officer of the U.S. Public Health Service, and his associates conducted classic epidemiological studies on the geographic distribution and severity of fluorosis in the United States.¹³ These early studies quantified the severity of tooth decay and dental fluorosis, called mottled enamel at that time, according to fluoride levels in the water. In so doing, it was observed that "at Aurora, IL where the domestic water contained 1.2 ppm of fluoride (F) and where a relatively low tooth decay prevalence was recorded, mottled enamel as an esthetic problem was not encountered."¹⁴ Dean and his staff had made a critical discovery. Namely, fluoride levels of up to 1.0 ppm in drinking water did not cause enamel fluorosis in most people and only mild dental fluorosis in a small percentage of people.¹⁴⁻¹⁶

In 1939, Dr. Gerald J. Cox and his associates at the Mellon Institute evaluated the epidemiological evidence and conducted independent laboratory studies. While the issue was being discussed in the dental research community at the time, they were the first to publish a paper that proposed adding fluoride to drinking water to prevent tooth decay.¹⁷ In the 1940s, four classic, community-wide studies were carried out to evaluate the controlled addition of sodium fluoride to fluoride-deficient water supplies. The first community water fluoridation program, under the direction of Dr. Dean, began in Grand Rapids, Michigan, in January 1945 with Muskegon, Michigan as the nonfluoridated control community. The other three studies were conducted in the following three pairs of cities with the fluoridated city listed first: Newburgh and Kingston, New York (May 1945); Brantford and Sarnia, Ontario, Canada (June 1945) and Evanston and Oak Park, Illinois (February 1947).¹⁸⁻²⁰

In the 1940s, four classic, community-wide studies were carried out to evaluate the controlled addition of sodium fluoride to fluoride-deficient water supplies.

The astounding success of these comparison studies firmly established the practice of water fluoridation as a practical, safe and effective public health measure to prevent tooth decay that would quickly be embraced by other communities.

The history of water fluoridation is a classic example of a curious professional making exacting clinical observations which led to epidemiologic investigation and eventually to a safe and effective community-based public health intervention which even today remains the cornerstone of communities' efforts to prevent tooth decay.

In addition to the studies noted above, a number of reviews on fluoride in drinking water have been issued over the years. For example, in 1951 the National Research Council (NRC), of the National Academies, issued its first report stating fluoridation was safe and effective. The NRC has continued to issue reports on fluoride in drinking water (1977²¹ and 1993²²) with the most recent review published in 2006.²³ Additional reviews completed over the ten year period from 2007–2017 include:

- 2017 Australian Government. National Health and Medical Research Council (NHMRC). *Information Paper — Water Fluoridation: Dental and Other Human Health Outcomes.*²⁴
- 2016 O'Mullane DM, Baez RJ, Jones S, Lennon MA, Petersen PE, Rugg-Gunn AJ, Whelton H, Whitford GM. *Fluoride and Oral Health.*²⁵
- 2016 American Water Works Association. *Water Fluoridation Principles and Practices.* AWWA Manual M4. Sixth edition.²⁶
- 2015 Water Research Foundation. *State of the Science: Community Water Fluoridation.*²⁷
- 2015 The Network for Public Health Law. *Issue Brief: Community Water Fluoridation.*²⁸
- 2015 Ireland Health Research Board. *Health Effects of Water Fluoridation: An Evidence Review.*²⁹
- 2015 U.S. Department of Health and Human Services Federal Panel on Community Water Fluoridation. *U.S. Public Health Service Recommendation for Fluoride Concentration in Drinking Water for the Prevention of Dental Caries.*³⁰

- 2014 Public Health England. *Water Fluoridation: Health Monitoring Report for England.*³¹
- 2014 Royal Society of New Zealand and the Office of the Prime Minister's Chief Science Advisor. *Health Effects of Water Fluoridation: a Review of the Scientific Evidence.*³²
- 2013 U.S. Community Preventive Services Task Force. The Guide to Community Preventive Services. *Preventing Dental Caries: Community Water Fluoridation.*³³
- 2011 European Commission of the European Union Scientific Committee on Health and Environmental Risks (SCHER). *Fluoridation.*³⁴
- 2008 Health Canada. *Findings and Recommendations of the Fluoride Expert Panel.*³⁵
- 2007 Australian Government. National Health and Medical Research Council A *Systematic Review of the Efficacy and Safety of Fluoridation; Part A: Review Methodology and Results.*³⁶

Water Fluoridation as a Public Health Measure

Throughout decades of research and more than 70 years of practical experience, fluoridation of public water supplies has been responsible for dramatically improving the public's oral health. In 1994, the U.S. Department of Health and Human Services (HHS) issued a report which reviewed public health achievements.³⁷ Along with other successful public health measures such as the virtual eradication of polio and reductions in childhood blood lead levels, fluoridation was lauded as one of the most economical preventive interventions in the nation.³⁷

Because of the important role fluoridation has played in the reduction of tooth decay, the Centers for Disease Control and Prevention proclaimed community water fluoridation one of ten great public health achievements of the 20th century.^{1, 2} Other public health achievements included in the 1999 announcement were vaccinations (which have been responsible for the elimination of polio in the Americas), recognition of tobacco use as a health hazard and the decline in deaths from coronary heart disease and stroke. In 2000, U.S. Surgeon General Dr. David Satcher issued the first ever Surgeon General

report on oral health, *Oral Health in America: a Report of the Surgeon General*.³⁸ In the report, Dr. Satcher stated that community water fluoridation continues to be the most cost-effective, practical and safe means for reducing and controlling the occurrence of tooth decay in a community. Additionally, Dr. Satcher noted that water fluoridation is a powerful strategy in efforts to eliminate health disparities among populations. Studies have shown that fluoridation is the most significant strategy employed to reduce disparities in tooth decay.^{38–42}

Additional information about this topic can be found in the Public Policy Section, Question 59.

Because of the important role fluoridation has played in the reduction of tooth decay, the Centers for Disease Control and Prevention proclaimed community water fluoridation one of ten great public health achievements of the 20th century.^{1, 2}

In the 2003 *National Call to Action to Promote Oral Health*,⁴³ U.S. Surgeon General Dr. Richard Carmona called on policymakers, community leaders, private industry, health professionals, the media and the public to affirm that oral health is essential to general health and well-being. Additionally, Dr. Carmona urged these groups to apply strategies to enhance the adoption and maintenance of proven community-based interventions such as community water fluoridation.

Writing in *Public Health Reports* in 2010, Surgeon General Dr. Rebecca Benjamin noted that, “Community water fluoridation continues to be a vital, cost-effective method of preventing dental caries.”⁴⁴

In a 2015 Surgeon’s General Perspective⁴⁵ issued to coincide with the release of the updated USPHS recommendation on fluoride levels in drinking water to prevent tooth decay, Surgeon General Dr. Vivek H. Murthy stated, “As Surgeon General, I encourage all Americans to make choices that enable them to prevent illness and promote well-being. Community water fluoridation is one of the most practical, cost-effective, equitable, and safe measures communities can take to prevent tooth decay and improve oral health.”⁴⁵

Established by the U.S. Department of Health and Human Services (DHHS), Healthy People 2020⁴⁶ provides a science-based, comprehensive set of ambitious, yet achievable, ten-year national objectives for improving the health of the public. Included under oral health is an objective to expand the fluoridation of public water supplies. Objective 13 states that at least 79.6% of the U.S. population served by community water systems should be receiving the benefits of optimally fluoridated water by the year 2020.⁴⁷ In 2014, the CDC indicated that 74.4% of the U.S. population on public water systems, or a total of 211.4 million people, had access to fluoridated water.⁴⁸

After more than four years of additional research and review following the initial notice of intent, in 2015 the DHHS announced that the U.S. Public Health Service had made a final recommendation on the fluoride level in drinking water³⁰ that updated and replaced the 1962 Drinking Water Standards related to community water fluoridation. In this guidance, the optimal concentration of fluoride in drinking water of 0.7 mg/L (milligrams per liter) was defined as “the concentration that provides the best balance of protection from dental caries while limiting the risk of dental fluorosis.”²⁰

Additional information about this topic can be found in the Safety Section, Question 19.

Water Fluoridation’s Role in Reducing Tooth Decay

Water fluoridation has played a significant role in improving oral health. Numerous studies and reviews have been published making fluoridation one of the most widely studied public health measures in history. Fluoridation of community water supplies is the single most effective public health measure to prevent tooth decay. Studies show that community water fluoridation prevents at least 25 percent of tooth decay in children⁴⁹ and adults,⁵⁰ even in an era with widespread availability of fluoride from other sources, such as fluoride toothpaste. Fluoridation helps to prevent, and in some cases, reverse tooth decay across the life span. Increasing numbers of adults are retaining their teeth throughout their lifetimes due in part to the benefits they receive from water fluoridation. Dental costs for these individuals are likely to have been reduced and many

hours of needless pain and suffering due to untreated tooth decay have been avoided. By preventing tooth decay, community water fluoridation has been shown to save money, both for families and the health care system. The return on investment for community water fluoridation varies with size of the community, and in general, increases as the community size increases. Community water fluoridation is cost-saving, even for small communities.

⚡ *Additional information about this topic can be found in the Cost Section, Question 68.*

Fluoridation of community water supplies is the single most effective public health measure to prevent tooth decay. Studies show that community water fluoridation prevents at least 25 percent of tooth decay in children and adults, even in an era with widespread availability of fluoride from other sources, such as fluoride toothpaste.

Community water fluoridation is a most valuable public health measure because:

- Optimally fluoridated water is accessible to the entire community regardless of socioeconomic status, educational attainment or other social variables.⁵¹
- Individuals do not need to change their behavior to obtain the benefits of fluoridation.
- Frequent exposure to small amounts of fluoride over time makes fluoridation effective through the life span in helping to prevent tooth decay.⁵²
- Community water fluoridation is more cost-effective and cost-saving than other forms of fluoride treatments or applications.^{53,54}

Tooth decay is caused by sugars in snacks, food and beverages being converted into acid by the bacteria in dental plaque, a thin, sticky, colorless deposit on teeth. The acid attacks the tooth enamel (the hard surface of the tooth) or root surface. After repeated attacks, the enamel or root surface loses minerals (demineralization) and the acids and bacteria penetrate the dentin and finally the pulp. The soft

tissue of the pulp contains nerves and blood vessels. Once the decay enters the pulp, it becomes infected and without treatment, the infection progresses and travels into the surrounding tissues. It can enter the bloodstream and potentially spread the infection to other parts of the body which can be life-threatening.

⚡ *Additional information about this topic can be found in the Benefits Section, Question 2.*

There are a number of factors that increase an individual's risk for tooth decay.⁵⁴⁻⁵⁹

- Recent history of tooth decay
- Elevated oral bacteria count
- Inadequate exposures to fluorides
- Exposed roots
- Frequent intake of sugar/sugary foods and sugar-sweetened beverages
- Poor or inadequate oral hygiene
- Decreased flow of saliva
- Deep pits and fissures on the chewing surfaces of teeth

Exposure to fluoride is a key component in any recommended decay prevention strategy; however, the use of fluoride alone will not prevent all tooth decay. In formulating a decay prevention program, in addition to consuming fluoridated tap water, a number of intervention strategies may be considered such as improved daily home care, reducing sugar in the diet, placement of dental sealants and prescription strength fluoride toothpaste for home use and professionally applied topical treatments.

Ongoing Need for Water Fluoridation

Because of the risk factors for tooth decay noted previously, many individuals and communities still experience high levels of tooth decay. Although water fluoridation demonstrates an impressive record of effectiveness and safety, only 74.4% of the United States population on public water supplies in 2014 received fluoridated water containing protective levels of fluoride.⁴⁸ Unfortunately, some people continue to be confused about this effective public health measure. If the number of individuals drinking fluoridated water is to increase, the public must be accurately informed about its benefits and safety.

Introduction References

- Centers for Disease Control and Prevention. Ten great public health achievements--United States, 1990-1999. *MMWR* 1999;48(12):241-3. Available at: <https://www.cdc.gov/mmwr/preview/mmwrhtml/00056796.htm>. Accessed October 2, 2017.
- Centers for Disease Control and Prevention. Achievements in Public Health, 1900-1999: Fluoridation of drinking water to prevent dental caries. *MMWR* 1999;48(41):933-40. Available at: <https://www.cdc.gov/mmwr/preview/mmwrhtml/mm4841a1.htm>. Accessed October 28, 2017.
- American Dental Association. Policy on fluoridation of water supplies. (*Trans*.2015;274) 2015. Available at: <http://www.ADA.org/en/public-programs/advocating-for-the-public/fluoride-and-fluoridation/ada-fluoridation-policy>. Accessed October 28, 2017.
- U.S. Department of Health and Human Services. Public Health Service. Surgeon General Vivek H. Murthy. Statement on community water fluoridation. Office of the Surgeon General. Rockville, MD. 2016. Available at: <https://www.cdc.gov/fluoridation/guidelines/surgeons-general-statements.html>. Accessed October 3, 2017.
- American Medical Association Water fluoridation H-440.972. 2011. In: American Medical Association Policy Finder. Available at: <https://www.ama-assn.org/about-us/policyfinder>. Accessed October 3, 2017.
- American Academy of Pediatrics Section on Oral Health. Maintaining and improving the oral health of young children. *Pediatrics* 2014;134(6):1224-9. Abstract at: <https://www.ncbi.nlm.nih.gov/pubmed/25422016>. Accessed October 28, 2017.
- Petersen PE, Ogawa H. Prevention of dental caries through the use of fluoride--the WHO approach. *Community Dent Health* 2016;33(2):66-8.
- Daubert v. Merrell Dow Pharmaceuticals, Inc.*, 509 U.S. 579, 113 S.Ct. 2786 (1993).
- McKay FS. Mottled enamel: the prevention of its further production through a change of the water supply at Oakley, Ida. *J Am Dent Assoc* 1933;20(7):1137-49.
- McClure FJ. Water fluoridation: the search and the victory. Bethesda, MD: National Institute of Dental Research; 1970. Available at: <https://www.dentalwatch.org/fl/mcclure.pdf>. Accessed October 28, 2017.
- Smith MC, Lantz EM, Smith HV. The cause of mottled enamel, a defect of human teeth. University of Arizona, College of Agriculture, Agriculture Exp. Station. Technical Bulletin 32. 1931:253-82.
- Churchill HV. The occurrence of fluorides in some waters of the United States. *Ind Eng Chem* 1931;23(9):996-998. Available at: <http://pubs.acs.org/doi/abs/10.1021/ie50261a007>. Accessed October 28, 2017.
- Dean HT. Chronic endemic dental fluorosis. *JAMA* 1936;107(16):1269-73. Article at: <https://jamanetwork.com/journals/jama/article-abstract/273186>. Accessed October 28, 2017.
- National Institute of Dental and Craniofacial Research. The story of fluoridation. Available at: <http://www.nidcr.nih.gov/oralhealth/topics/fluoride/thestoryoffluoridation.htm>. Accessed September 4, 2017.
- Dean HT. Endemic fluorosis and its relation to dental caries. *Public Health Rep* 1938;53(33):1443-52. Article at: <https://www.jstor.org/stable/4582632>. Accessed October 28, 2017.
- Dean HT, Arnold FA, Elvove E. Domestic water and dental caries: V. Additional studies of the relation of fluoride domestic waters to dental caries experience in 4,425 white children, aged 12 to 14 years, of 13 cities in 4 states. *Public Health Rep* 1942;57(32):1155-79. Article at: <https://www.jstor.org/stable/4584182>. Accessed October 28, 2017.
- Cox GJ, Matuschak MC, Dixon SF, Dodds ML, Walker WE. Experimental dental caries (V. Fluorine and its relation to dental caries. *J Dent Res* 1939;18(6):481-90.
- Dean HT, Arnold Jr FA, Knutson JW. Studies on mass control of dental caries through fluoridation of the public water supply. *Public Health Rep* 1950;65(43):1403-8. Article at: <https://www.ncbi.nlm.nih.gov/pubmed/14781280>. Accessed October 23, 2017.
- Ast DB, Smith DJ, Wachs B, Cantwell KT. Newburgh-Kingston caries-fluorine study: final report. *J Am Dent Assoc* 1956;52(3):290-325.
- Brown HK, Poplove M. The Brantford-Sarnia-Stratford fluoridation caries study: final survey, 1963. *Med Serv J Can* 1965;21(7):450-6.
- National Research Council. Drinking water and health, Volume 1. Washington, DC: The National Academies Press;1977. Available at: <https://www.nap.edu/catalog/1780/drinking-water-and-health-volume-1>. Accessed October 23, 2017.
- National Research Council. Health effects of ingested fluoride. Report of the Subcommittee on Health Effects of Ingested Fluoride. Washington, DC: National Academy Press;1993. Available at: <https://www.nap.edu/catalog/2204/health-effects-of-ingested-fluoride>. Accessed October 23, 2017.
- National Research Council of the National Academies. Division of Earth and Life Studies. Board on Environmental Studies and Toxicology. Committee on Fluoride in Drinking Water. Fluoride in drinking water: a scientific review of EPA's standards. Washington, D.C: The National Academies Press;2006. Available at: <https://www.nap.edu/catalog/11571>. Accessed October 23, 2017.
- Australian Government. National Health and Medical Research Council (NHMRC). Information paper - water fluoridation: dental and other human health outcomes. Canberra. 2017. Available at: <https://www.nhmrc.gov.au/guidelines-publications/eh43-0>. Accessed October 23, 2017.
- O'Mullane DM, Baez RJ, Jones S, Lennon MA, Petersen PE, Rugg-Gunn AJ, Whelton H, Whitford GM. Fluoride and oral health. *Community Dent Health* 2016;33(2):69-99. Abstract at: <https://www.ncbi.nlm.nih.gov/pubmed/27352462>. Accessed October 3, 2017.
- American Water Works Association. Water fluoridation principles and practices. AWWA Manual M4. Sixth edition. Denver. 2016.
- Water Research Foundation. State of the science: community water fluoridation. 2015. Available at: <http://www.waterrf.org/PublicReportLibrary/4641.pdf>. Accessed October 1, 2017.
- The Network for Public Health Law. Issue brief: community water fluoridation. 2015. Available at: https://www.networkforphl.org/resources_collection/2015/07/17/664/issue_brief_community_water_fluoridation. Accessed October 2, 2017.
- Sutton M, Kiersey R, Farragher L, Long J. Health effects of water fluoridation: an evidence review. 2015. Ireland Health Research Board. Available at: <http://www.hrb.ie/publications/hrb-publication/publications/674>. Accessed October 28, 2017.
- U.S. Department of Health and Human Services. Federal Panel on Community Water Fluoridation. U.S. Public Health Service recommendation for fluoride concentration in drinking water for the prevention of dental caries. *Public Health Rep* 2015;130(4):318-331. Article at: <https://www.ncbi.nlm.nih.gov/pmc/articles/PMC4547570>. Accessed October 24, 2017.
- Public Health England. Water fluoridation: health monitoring report for England 2014. Available at: <https://www.gov.uk/government/publications/water-fluoridation-health-monitoring-report-for-england-2014>. Accessed October 28, 2017.
- Royal Society of New Zealand and the Office of the Prime Minister's Chief Science Advisor. Health effects of water fluoridation: a review of the scientific evidence. 2014. Available at: <https://royalsociety.org.nz/what-we-do/our-expert-advice/all-expert-advice-papers/health-effects-of-water-fluoridation>. Accessed October 28, 2017.
- U.S. Community Preventive Services Task Force. Oral Health; Preventing Dental Caries (Cavities): Community Water Fluoridation. Task Force finding and rationale statement. 2013. Available at: <https://www.thecommunityguide.org/findings/dental-carries-cavities-community-water-fluoridation>. Accessed October 24, 2017.
- Scientific Committee on Health and Environmental Risks (SCHER) of the European Commission. Critical review of any new evidence on the hazard profile, health effects, and human exposure to fluoride and the fluoridating agents of drinking water. 2011. Available at: http://ec.europa.eu/health/scientific_committees/opinions_layman/fluoridation/en/l-3/index.htm. Accessed October 24, 2017.

35. Health Canada. Findings and recommendations of the fluoride expert panel (January 2007). 2008. Available at: <http://www.hc-sc.gc.ca/ewh-semt/pubs/water-eau/2008-fluoride-fluorure/index-eng.php>. Accessed October 24, 2017.
36. Australian Government. National Health and Medical Research Council. A systematic review of the efficacy and safety of fluoridation. Part A: review of methodology and results. 2007. Available at: <https://www.nhmrc.gov.au/guidelines-publications/eh41>. Accessed October 24, 2017.
37. U.S. Department of Health and Human Services. For a healthy nation: returns on investment in public health. Washington, DC: U.S. Government Printing Office; August 1994. Available at: <https://archive.org/details/forhealthynation00unse>. Accessed October 28, 2017.
38. U.S. Department of Health and Human Services. Oral health in America: a report of the Surgeon General. Rockville, MD: U.S. Department of Health and Human Services, National Institute of Dental and Craniofacial Research, National Institutes of Health; 2000. Available at: <https://profiles.nlm.nih.gov/ps/retrieve/ResourceMetadata/NNBBJT>. Accessed October 28, 2017.
39. Burt BA. Fluoridation and social equity. *J Public Health Dent* 2002;62(4):195-200. Abstract at: <https://www.ncbi.nlm.nih.gov/pubmed/12474623>. Accessed October 24, 2017.
40. Slade GD, Spencer AJ, Davies MJ, Stewart JF. Influence of exposure to fluoridated water on socioeconomic inequalities in children's caries experience. *Community Dent Oral Epidemiol* 1996;24(2):89-100. Abstract at: <https://www.ncbi.nlm.nih.gov/pubmed/8654039>. Accessed October 24, 2017.
41. Riley JC, Lennon MA, Ellwood RP. The effect of water fluoridation and social inequalities on dental caries in 5-year-old children. *Int J Epidemiol* 1999;28:300-5. Abstract at: <https://www.ncbi.nlm.nih.gov/pubmed/10342695>. Accessed October 24, 2017.
42. Jones CM, Worthington H. The relationship between water fluoridation and socioeconomic deprivation on tooth decay in 5-year-old children. *Br Dent J* 1999;186(8):397-400. Abstract at: <https://www.ncbi.nlm.nih.gov/pubmed/10365462>. Accessed October 24, 2017.
43. U.S. Department of Health and Human Services. A national call to action to promote oral health. Rockville, MD: U.S. Department of Health and Human Services, Public Health Service, Centers for Disease Control and Prevention, National Institutes of Health, National Institute of Dental and Craniofacial Research. NIH Publication No. 03-5303, May 2003. Available at: <https://www.nidcr.nih.gov/DataStatistics/SurgeonGeneral/NationalCalltoAction/nationalcalltoaction.htm>. Accessed October 28, 2017.
44. Benjamin RM. Surgeon General's Perspectives. Oral health: the silent epidemic. *Public Health Reports* 2010;126(2):158-9. Available at: <https://www.ncbi.nlm.nih.gov/pmc/articles/PMC2821841>. Accessed October 28, 2017.
45. Murthy VH. Surgeon General's Perspectives. Community water fluoridation: one of CDC's "10 Great Public Health Achievements Of The 20th Century." *Public Health Rep* 2015;130(4):296-8. Article at: <https://www.ncbi.nlm.nih.gov/pmc/articles/PMC4547574>. Accessed October 28, 2017.
46. U.S. Department of Health and Human Services. Office of Disease Prevention and Health Promotion. *HealthyPeople.gov*. Healthy People 2020. About healthy people. Available at: <https://www.healthypeople.gov/2020/About-Healthy-People>. Accessed October 28, 2017.
47. U.S. Department of Health and Human Services. Office of Disease Prevention and Health Promotion. *HealthyPeople.gov*. Healthy People 2020. Topics and Objectives. Oral health objectives. Available at: <https://www.healthypeople.gov/2020/topics-objectives/topic/oral-health/objectives>. Accessed October 24, 2017.
48. Centers for Disease Control and Prevention. Community Water Fluoridation. Fluoridation statistics. 2014. Available at: <https://www.cdc.gov/fluoridation/statistics/2014stats.htm>. Accessed October 24, 2017.
49. Truman BI, Gooch BF, Sulemana I, Gift HC, Horowitz AM, Evans, Jr CA, Griffin SO, Carande-Kulis VG. Task Force on Community Preventive Services. Reviews of evidence on interventions to prevent dental caries, oral and pharyngeal cancers, and sports-related craniofacial injuries. *Am J Prev Med* 2002;23(1S):21-54. Abstract at: <https://www.ncbi.nlm.nih.gov/pubmed/12091093>. Accessed October 24, 2017.
50. Griffin SO, Regnier E, Griffin PM, Huntley V. Effectiveness of fluoride in preventing caries in adults. *J Dent Res* 2007;86(5):410-415. Abstract at: <https://www.ncbi.nlm.nih.gov/pubmed/17452559>. Accessed October 24, 2017.
51. Horowitz HS. The effectiveness of community water fluoridation in the United States. *J Public Health Dent* 1996;56(5 Spec No):253-8. Abstract at: <https://www.ncbi.nlm.nih.gov/pubmed/9034970>. Accessed October 24, 2017.
52. Buzalaf MAR, Pessan JP, Honorio HM, ten Cate MJ. Mechanisms of actions of fluoride for caries control. In Buzalaf MAR (ed): *Fluoride and the Oral Environment*. Monogr Oral Sci. Basel, Karger. 2011;22:97-114. Abstract at: <https://www.ncbi.nlm.nih.gov/pubmed/21701194>. Accessed October 24, 2017.
53. Garcia AI. Caries incidence and costs of prevention programs. *J Public Health Dent* 1989;49(5 Spec No):259-71. Abstract at: <https://www.ncbi.nlm.nih.gov/pubmed/2810223>. Article at: <https://deepblue.lib.umich.edu/handle/2027.42/66226>. Accessed October 24, 2017.
54. Milgrom P, Reisine S. Oral health in the United States: the post-fluoride generation. *Annu Rev Public Health* 2000;21:403-36. Abstract at: <https://www.ncbi.nlm.nih.gov/pubmed/10884959>. Accessed October 24, 2017.
55. American Dental Association Council on Access Prevention and Interprofessional Relations. Caries diagnosis and risk assessment: a review of preventive strategies and management. *J Am Dent Assoc* 1995;126(Suppl):1S-24S. Abstract at: <https://www.ncbi.nlm.nih.gov/pubmed/7790681>. Accessed October 28, 2017.
56. Mariri BP, Levy SM, Warren JJ, Bergus GR, Marshall TA, Broffitt B. Medically administered antibiotics, dietary habits, fluoride intake and dental caries experience in the primary dentition. *Community Dent Oral Epidemiol* 2003;31(1):40-51. Abstract at: <https://www.ncbi.nlm.nih.gov/pubmed/12542431>. Accessed October 24, 2017.
57. Dye BA, Shenkin JD, Odgen CL, Marshall TA, Levy SM, Kanellis MJ. The relationship between healthful eating practices and dental caries in children aged 2-5 years in the United States, 1988-1994. *J Am Dent Assoc* 2004;135(1):55-66. Abstract at: <https://www.ncbi.nlm.nih.gov/pubmed/14959875>. Accessed October 24, 2017.
58. Tinanoff N, Palmer CA. Dietary determinants of dental caries and dietary recommendations for preschool children. *J Public Health Dent* 2000;60(3):197-206. Available at: <https://www.ncbi.nlm.nih.gov/pubmed/11109219>. Accessed October 24, 2017.
59. Marshall TA. Chairside diet assessment of caries risk. *J Am Dent Assoc* 2009;140(6):670-4. Abstract at: <https://www.ncbi.nlm.nih.gov/pubmed/19491162>. Accessed October 24, 2017.

Benefits

1. What is fluoride?	13	9. Discontinued?	21
2. Fluoride prevents tooth decay?	13	10. Tooth decay problem?	22
3. Water fluoridation?	14	11. Adult benefits?	24
4. Fluoride is in your water?	15	12. Fluoride supplements?	25
5. Fluoride additives?	16	13. Fluoride for children?	27
6. Natural vs. adjusted?	16	14. Alternatives?	28
7. Effectiveness?	17	15. Bottled water?	31
8. Still effective?	20	16. Home treatment systems?	32

1. What is fluoride?

Answer.

Fluoride is a naturally occurring mineral that can help prevent tooth decay.

Fact.

The element fluorine is abundant in the earth's crust as a naturally occurring fluoride compound found in rocks and soil.¹ As ground water moves through the earth, it passes over rock formations and dissolves the fluoride minerals that are present, releasing fluoride ions that are naturally occurring fluoride in the rocks. This increases the fluoride content of the water. The concentration of fluoride in ground water (e.g., wells, springs) varies according to such factors as the depth at which the water is found and the quantity of fluoride-bearing minerals in the area.

Fluoride is present at varied concentrations in all water sources including rainwater and the oceans. For example, the oceans' fluoride levels range from 1.2 to 1.4 mg/L.² In the United States, the natural level of fluoride in ground water varies from very low levels to over 4 mg/L.³ In comparison, the fluoride concentrations in surface water sources such as lakes and rivers is very low. For example, the water analysis completed by the city of Chicago for the year 2016 lists the range for Lake Michigan's natural fluoride level as 0.11 to 0.13 mg/L.⁴

2. How does fluoride help prevent tooth decay?

Answer.

Tooth decay begins when the outer layer of a tooth loses some of its minerals due to acid produced by bacteria in dental plaque breaking down the sugars that we eat. Fluoride protects teeth by helping to prevent the loss of these minerals and by restoring them with a fluoride-containing mineral that is more resistant to acid attacks. In other words, fluoride protects teeth by reducing demineralization and enhancing remineralization. Fluoride also works to hinder bacterial activity necessary for the formation of tooth decay.

Fact.

One of fluoride's main mechanism of action is its ability to prevent or delay the loss of minerals from teeth.^{5,6} Cavities start to form when minerals are lost due to acid attacks from bacteria in dental plaque (a soft, sticky film that is constantly forming on teeth). Bacteria grow rapidly by feeding on the sugars and refined carbohydrates that we consume. This process of losing minerals is called demineralization.

Fluoride's second mechanism of action is called remineralization, which is the reversal of this demineralization process.^{6,7} Teeth gain back the minerals lost during acid attacks through remineralization but with an important difference. Some of the hydroxyapatite crystal lost is replaced with fluorapatite. This fluoride-rich replacement mineral is even more resistant to acid attacks than the original tooth surface.⁶

Studies indicate fluoride has a third mechanism of action that hinders the ability of bacteria to metabolize carbohydrates and produce acids.⁵ It can also hinder the ability of the bacteria to stick to the tooth surface.⁸

Fluoride and minerals, including calcium and phosphate, are present in saliva^{6,8} and are stored in dental plaque. To halt the formation of tooth decay or rebuild tooth surfaces, fluoride must be constantly present in low concentrations in saliva and plaque.⁶ Frequent exposure to small amounts of fluoride, such as that which occurs when drinking fluoridated water, helps to maintain the reservoir of available fluoride in saliva and plaque to resist demineralization and enhance remineralization.^{6,9} In other words, drinking fluoridated water provides the right amount of fluoride at the right place at the right time. Fluoride in water and water-based beverages is consumed many times during the day, providing frequent contact with tooth structures and making fluoride available to fluoride reservoirs in the mouth. This helps explain why fluoride at the low levels found in fluoridated water helps to prevent tooth decay.⁶

Additionally, studies have concluded that fluoride ingested during tooth formation becomes incorporated into the tooth structure making the teeth more resistant to acid attacks and demineralization.¹⁰⁻¹⁴ In particular, this pre-eruptive exposure to fluoride, before the teeth come into the mouth during childhood, can play a significant role in preventing tooth decay in the pits and fissures of the chewing surfaces, particularly of molars.^{6,15,16} Sources of fluorides in the United States that provide this pre-eruptive effect include fluoridated water and dietary fluoride supplements as well as fluoride present in foods and beverages. Additionally, young children often swallow substantial percentages of the fluoride toothpaste and other fluoride-containing dental products which adds to their intake of fluoride. Originally, it was believed that fluoride's action was exclusively pre-eruptive, meaning the benefit occurred only during tooth formation, but by the mid-1950s there was growing evidence of the importance of fluoride's important roles in demineralization and remineralization.¹¹

Pre-eruptive effects are sometimes called systemic, while post-eruptive effects are called topical. These terms refer to different things. Pre- and post-eruptive refer to the timing of fluoride benefits while systemic

and topical refer to the mode of administration or source of fluoride. Defining the effects of fluoride from a specific source as solely systemic or topical is not entirely accurate. For example, water fluoridation provides both a systemic (during tooth development) and topical effect (at the time of ingestion strengthening the outside of the tooth).

Today it is understood that the maximum reduction in tooth decay occurs when both effects are combined, that is when fluoride has been incorporated into the tooth during formation and when it is available at the tooth surface during demineralization and remineralization. Water fluoridation works in both ways to prevent tooth decay.^{8,11,13,15,16}

Today it is understood that the maximum reduction in tooth decay occurs when both effects are combined, that is when fluoride has been incorporated into the tooth during formation and when it is available at the tooth surface during demineralization and remineralization. Water fluoridation works in both ways to prevent tooth decay.

3. What is water fluoridation?

Answer.

Water fluoridation is the controlled adjustment of the natural fluoride concentration in community water supplies to the concentration recommended for optimal dental health. Fluoridation helps prevent tooth decay in children and adults.

Fact.

In 2015, the U.S. Department of Health and Human Services (HHS), using the best available science, established the recommended concentration for fluoride in the water in the United States at 0.7 mg/L.¹⁷ This level effectively reduces tooth decay while minimizing dental fluorosis.

The level of fluoride in water is measured in milligrams per liter (mg/L) or parts per million (ppm). When referring to water, a concentration in milligrams per liter is identical to parts per million and the notations can be used interchangeably. Thus, 0.7 mg/L of fluoride in water is identical to 0.7 ppm. The preferred notation is milligrams per liter.

At 0.7 mg/L, there are seven-tenths of one part of fluoride mixed with 999,999.3 parts of water. While not exact, the following comparisons can be of assistance in comprehending 0.7 mg/L:

- 1 inch in approximately 23 miles
- 1 minute in approximately 1000 days
- 1 cent in approximately \$14,000.00
- 1 seat in more than 34 Wrigley Field baseball parks (seating capacity 41,268)

The following terms and definitions are used in this publication:

- **Community water fluoridation** is the controlled adjustment of the natural fluoride concentration in water up to 0.7 mg/L, the level recommended for optimal dental health. Other terms used interchangeably are water fluoridation, fluoridation and optimally fluoridated water. Optimal levels of fluoride can be present in the water naturally or by adjusted means.
- **Sub-optimally fluoridated water** is water that naturally contains less than the optimal level (below 0.7 mg/L) of fluoride. Other terms used are nonfluoridated water and fluoride-deficient water.

◆ Additional information on this topic can be found in this Section, Question 6.

The level of fluoride in water is measured in milligrams per liter (mg/L) or parts per million (ppm). When referring to water, a concentration in milligrams per liter is identical to parts per million and the notations can be used interchangeably. Thus, 0.7 mg/L of fluoride in water is identical to 0.7 ppm. The preferred notation is milligrams per liter.

4. How much fluoride is in your water?

Answer.

If your water comes from a public/community water supply, the options to learn the fluoride level of the water include contacting the local water supplier or the local/county/state health department, reviewing the Consumer Confidence Report (CCR) issued by your local water supplier, and using the Centers for Disease Control and Prevention's internet based "My Water's Fluoride." If your water source is a private well, it will need to be tested and the results obtained from a certified laboratory.

Fact.

The fluoride content of the local public or community water system can be obtained by contacting the local water supplier or the local/county/state health department. The name of your water system might not be the same as the name of your community.

In 1999, the U.S. Environmental Protection Agency (EPA) began requiring water suppliers to make annual drinking water quality reports accessible to their customers. Available prior to July 1 each year for the preceding calendar year, these Consumer Confidence Reports (CCRs), or Water Quality Reports,¹⁸ can be mailed to customers, placed in the local newspaper or made available through the internet. To obtain a copy of the report, contact the local water supplier. If the name of the community water system is unknown, contact the local health department.

There are two sites on the internet that supply information on water quality of community water systems. The online source for Water Quality Reports or CCRs is the EPA website¹⁹ at: <https://ofmpub.epa.gov/apex/safewater/f?p=136:102>. Additionally, the Centers for Disease Control and Prevention's (CDC) fluoridation website, "My Water's Fluoride,"²⁰ is available at: https://nccd.cdc.gov/DOH_MWF/Default/Default.aspx. The website allows consumers in currently participating states to learn the fluoridation status of their water system. It also provides information on the number of people served by the water system, the water source, and if the water system is naturally fluoridated or adjusts the fluoride level in the water supply.²⁰

The EPA does not have the authority to regulate private drinking water wells. However, the EPA recommends that private well water be tested once a year.²¹ For

the most accurate results, a state certified laboratory that conducts drinking water tests should be used for fluoride testing. For a list of state certified laboratories, contact the local, county or state water/health department.

The EPA does not specifically recommend testing private wells for the level of fluoride. However, if a household with a private well has children under 16 years of age, their health professionals will need to know the fluoride level of the well water prior to consideration of prescription of dietary fluoride supplements⁸ or to counsel patients about alternative water sources to reduce the risk of fluorosis if the natural fluoride levels are above 2 mg/L.

Dietary fluoride supplements (tablets, drops or lozenges) are available only by prescription and are intended for use by children ages six months to 16 years living in nonfluoridated areas and at high risk of developing tooth decay. Your dentist or physician can prescribe the correct dosage.⁸

➦ Additional information on this topic can be found in this Section, Question 12 and in the Safety Section, Questions 21, 27, 28 and 29.

5. What additives are used to fluoridate water supplies in the United States?

Answer.

Sodium fluoride, sodium fluorosilicate and fluorosilicic acid are the three additives approved for use in community water fluoridation in the United States. Sodium fluorosilicate and fluorosilicic acid are sometimes referred to as silicofluoride additives.

Fact.

The three basic additives used to fluoridate water in the United States are: 1) sodium fluoride which is a white, odorless material available either as a powder or crystals; 2) sodium fluorosilicate which is a white or yellow-white, odorless crystalline material and 3) fluorosilicic acid which is a white to straw-colored liquid.²²

Water fluoridation began in the U.S. in 1945 with the use of sodium fluoride; the use of silicofluorides began in 1946 and by 1951, they were the most commonly used additives.²³ First used in the late

1940s, fluorosilicic acid is currently the most commonly used additive to fluoridate communities in the United States.²⁴ To ensure the public's safety, regardless of where the additives are manufactured, they should meet safety standards for water treatment in the U.S.²² Specifically, additives used in water fluoridation should meet standards of the American Water Works Association (AWWA). With respect to NSF/ANSI certification, fluoride additives are considered no different than other water additives. Fluoride additives, like any other water additive should also meet NSF/ANSI Standards.²² In the United States, the authority to regulate products for use in drinking water, including additives used to fluoridate community water systems, rests with individual states. In 2013, AWWA reported that 47 states had adopted the NSF/ANSI Standard 60 which specifies the product quality with validation supplied by independent certification entities.²²

To ensure the public's safety, regardless of where the additives are manufactured, they should meet safety standards for water treatment in the U.S.

Additional information on the topic of fluoride additives can be found in the Fluoridation Practice section of this publication and at the CDC's fluoridation website, "Water Operators and Engineers" at <https://www.cdc.gov/fluoridation/engineering/index.htm>.

6. Is there a difference in the effectiveness between naturally occurring fluoridated water (at optimal fluoride levels) and water that has fluoride added to reach the optimal level?

Answer.

No. The dental benefits of optimally fluoridated water occur regardless of the fluoride's source.

Fact.

Fluoride is present in water as "ions" or electrically-charged atoms.²⁵ These ions are the same whether acquired by water as it seeps through rocks and sand or added to the water supply under carefully controlled conditions.

It has been observed that the major features of human fluoride metabolism are not affected by the three fluoride additives used in community water fluoridation nor are they affected by whether the fluoride is present naturally or added to drinking water.²⁶ In more simple terms, there is no difference chemically between natural and adjusted fluoridation.

When fluoride is added under controlled conditions to fluoride-deficient water, the dental benefits are the same as those obtained from naturally fluoridated water. Fluoridation is merely an increase of the level of the naturally occurring fluoride present in all drinking water sources to the level recommended for optimal dental health.

Fluoridation is merely an increase of the level of the naturally occurring fluoride present in all drinking water sources to the level recommended for optimal dental health.

For example, a fluoridation study conducted in the Ontario, Canada, communities of Brantford (optimally fluoridated by adjustment), Stratford (optimally fluoridated naturally) and Sarnia (fluoride-deficient), revealed much lower decay rates in both Brantford and Stratford as compared to nonfluoridated Sarnia. There was no observable difference in the decay-reducing effect between the naturally occurring fluoride and adjusted fluoride concentration water supplies, proving that dental benefits were similar regardless of the source of fluoride.²⁷

Some individuals use the term “artificial fluoridation” to imply that the process of water fluoridation is unnatural and that it delivers a foreign substance into a water supply when, in fact, all water sources contain some fluoride. The fluoride ion released in water is the same regardless of the source²⁵ and is metabolized (processed) by the body in the same way no matter what the source.²⁶ Community water fluoridation is a natural way to improve oral health.

7. Is water fluoridation effective in helping to prevent tooth decay?

Answer.


Yes. According to the best available scientific evidence, community water fluoridation is an effective public health measure for preventing, and in some cases, reversing tooth decay, in children, adolescents and adults. With hundreds of studies published in peer-reviewed, scientific journals, fluoridation is one of the most studied public health measures in history and it continues to be studied today.

Fact.

The effectiveness of fluoride in drinking water to prevent tooth decay has been documented in the scientific literature for over 70 years. Before the first community fluoridation program began in 1945, epidemiologic data from the 1930s and 1940s were collected and analyzed.²⁸⁻³⁰ What began as research to learn what caused “Colorado Brown Stain” (dental fluorosis) led to the discovery of strikingly low tooth decay rates associated with fluoride in drinking water at approximately 1 ppm (mg/L). Figure 2 shows the results of early research by Dr. H. Trendley Dean noting the relationship between children’s experience with tooth decay (solid line), dental fluorosis (dotted line) and the fluoride concentration in drinking water.^{28,29}

➦ Additional information on this topic can be found in the Introduction Section.

Figure 2. Dean’s Graph
Relationships of tooth decay experience (solid line), dental fluorosis index (dashed line) and the fluoride concentration of drinking water.^{28,29}

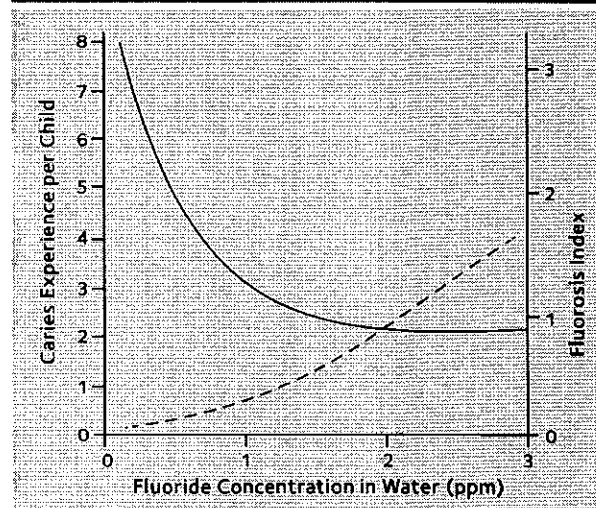

Since that time, hundreds of studies have been done, including a number of systematic reviews which continue to show fluoride's effectiveness in helping to prevent tooth decay. A systematic review is an analysis of studies that identifies and evaluates all of the evidence with which to answer a specific, narrowly focused question. It entails a systematic and unbiased review process that locates, assesses and combines high quality evidence from a collection of scientific studies to obtain a comprehensive, valid and reliable review on a specific topic. Systematic reviews provide the highest level of scientific evidence about a specific research question. Below is a discussion of major reviews of community water fluoridation, beginning with two systematic reviews published in 2017 and 2013, respectively, demonstrating that water fluoridation is effective in reducing tooth decay.

On November 9, 2017, the Australian Government's National Health and Medical Research Council (NHMRC) released the *NHMRC Public Statement 2017 — Water Fluoridation and Human Health in Australia*³¹ recommending community water fluoridation as a safe, effective and ethical way to help reduce tooth decay. Based on a comprehensive review of the evidence, published in 2016, and the translation of that evidence into the *NHMRC Information Paper — Water Fluoridation: Dental and Other Human Health Outcomes*,³² published in 2017, the Public Statement notes that the NHMRC found that water fluoridation reduces tooth decay by 26% to 44% in children and adolescents, and by 27% in adults. Additionally, it notes that recent Australian research found that access to fluoridated water from an early age is associated with less tooth decay in adults. The Statement notes that NHMRC supports Australian states and territories fluoridating their drinking water supplies within the range of 0.6 to 1.1 mg/L.³¹

Established by the U.S. Department of Health and Human Services in 1996, the Community Preventive Services Task Force develops and disseminates guidance on which community-based health promotion and disease prevention intervention approaches work, and which do not work, based on available scientific evidence. The Task Force issues findings based on systematic reviews of effectiveness and economic evidence. The Guide to Community Preventive Services ("The Community Guide") is a collection of evidence-based findings of the Community Preventive Services Task Force and is designed to assist decision makers in selecting

interventions to improve health and prevent disease.³³

The Community Guide reviews are designed to answer three questions:

1. What has worked for others and how well?
2. What might this intervention approach cost, and what am I likely to achieve through my investment?
3. What are the evidence gaps?³³

In a 2013 update of the evidence, the Community Preventive Services Task Force continued to recommend community water fluoridation to reduce tooth decay, noting that cavities decreased when fluoridation was implemented and that cavities increased when fluoridation was stopped, as compared to communities that continued fluoridation.³³

A summary of systematic reviews by the Oral Health Services Research Centre at the University Dental School in Cork, Ireland, published in 2009, reviewed results from three systematic reviews, all of which were published between 2000 and 2007. The summary of results concluded that the best available scientific evidence demonstrated that water fluoridation was an effective community-based method to prevent tooth decay, especially for the disadvantaged who bear the greatest burden of disease.³⁵

A meta-analysis (a type of systematic review that seeks to determine a statistical estimate of an overall benefit based on the results of the collection of studies included in the review), which was published in 2007 in the *Journal of Dental Research*, demonstrated the effectiveness of water fluoridation for preventing tooth decay in adults. Twenty studies representing over 13,500 participants were included in the analysis. Of the 20 studies, nine examined the effectiveness of water fluoridation. The review of these studies found that fluoridation prevents approximately 27% of tooth decay in adults.³⁶

Besides systematic reviews, significant additional studies conducted since the initiation of water fluoridation in 1945, also have demonstrated the effectiveness of water fluoridation in reducing the occurrence of tooth decay.

- In Grand Rapids, Michigan, the first city in the world to fluoridate its water supply, a 15-year landmark study showed that children who consumed fluoridated water from birth had 50–63% less tooth decay than children who had been examined during the original baseline survey completed in nonfluoridated Muskegon, Michigan.³⁷
- In 1985, the National Preventive Dentistry Demonstration Program³⁸ analyzed various types and combinations of school-based preventive dental services to determine the cost and effectiveness of these types of prevention programs. Ten sites from across the nation were selected. Five of the sites had fluoridated water and five did not. Over 20,000 second and fifth graders participated in the study over a period of four years. Students were examined and assigned by site to one or a combination of the following groups:
 - biweekly in class brushing and flossing plus a home supply of fluoride toothpaste and dental health lessons (ten per year);
 - in-class daily fluoride tablets (in nonfluoridated areas);
 - in-school weekly fluoride mouthrinsing;
 - in-school professionally applied topical fluoride;
 - in-school professionally applied dental sealants, and
 - a control.³⁸

After four years, approximately 50% of the original students were examined again. The study affirmed the value and effectiveness of community water fluoridation. At the sites where the community water was fluoridated, students had substantially fewer cavities, as compared to those sites without fluoridated water where the same preventive measures were implemented. In addition, while sealants were determined to be an effective prevention method, the cost of a sealant program was substantially more than the cost of fluoridating the community water, confirming fluoridation as the most cost-effective preventive option.³⁸

- In another review of studies conducted from 1976 through 1987 and published in 1989,³⁹ data for different age groups were separated into categories by the types of teeth present in the mouth. The results demonstrated a 30–60% reduction in tooth decay in primary teeth, a 20–40% reduction in the mixed dentition (having both

baby and adult teeth) and a 15%–35% reduction in the permanent dentition (adults and seniors) for those living in fluoridated communities.³⁹

- In the United States, an epidemiological survey of nearly 40,000 schoolchildren was completed in 1987.⁴⁰ Nearly 50% of the children aged 5 to 17 years who participated in the study were decay free in their permanent teeth, which was a major change from a similar survey conducted in 1980 in which approximately 37% were decay free. This dramatic decline in decay rates was attributed primarily to the widespread use of fluoride in community water supplies, toothpastes, dietary fluoride supplements and mouthrinses. Although decay rates had declined overall, data also revealed that the decay rate was 25% lower in children with continuous residence in fluoridated communities when the data were adjusted to control for exposure to dietary fluoride supplements and topical fluoride treatments.⁴⁰
- In 1993, the results of 113 studies in 23 countries (over half of the studies were from the U.S.) were compiled and analyzed.⁴¹ This review provided effectiveness data for 66 studies of primary teeth and 86 studies of permanent teeth. The analysis of the studies demonstrated a 40–49% decay reduction for primary (baby) teeth and a 50–59% decay reduction for permanent (adult) teeth for those living in fluoridated communities.⁴¹
- A comprehensive analysis of the first 50 years of community water fluoridation in the United States concluded that “Community water fluoridation is one of the most successful public health disease prevention programs ever initiated.”⁴² While noting that the difference in tooth decay between optimally fluoridated communities and fluoride-deficient communities was smaller than in the early days of fluoridation, largely due to additional sources of fluoride, the difference was still significant and the benefits for adults should be emphasized. The report ended by noting that water fluoridation is a near-ideal public health measure whose benefits can transcend racial, ethnic, socioeconomic and regional differences.⁴²

The systematic reviews and studies noted above provide science-based evidence that, for more than 70 years, fluoridation has been effective in helping to prevent tooth decay.

8. With other sources of fluoride now available, is water fluoridation still an effective method for preventing tooth decay?

Answer.

Yes. Even in an era with widespread availability of fluoride from other sources, studies show that community water fluoridation prevents at least 25% of tooth decay in children and adults throughout the life span.

Fact.

During the 1940s, studies demonstrated that children in communities with optimally fluoridated drinking water had reductions in tooth decay rates of approximately 40% to 60% as compared to those living in nonfluoridated communities.^{37,44} At that time, drinking water was the only source of fluoride other than fluoride that occurred naturally in foods.

Increase in the Number of Sources of Fluoride

Fluoride is available today from a number of sources including water, beverages, food, dental products (toothpaste, rinses, professionally applied fluoride foams, gels and varnish and dietary supplements).¹⁷ As a result of the widespread availability of these various sources of fluoride, the difference between decay rates in fluoridated areas and nonfluoridated areas is somewhat less than several decades ago, yet it is still significant.¹⁷ Studies show that community water fluoridation prevents at least 25% of tooth decay in children and adults throughout the life span.^{36,45} The benefits of fluoridation are extended to everyone in a community where they live, work, attend school or play — and it does not require a change of behavior or access to dental care.

The benefits of fluoridation are extended to everyone in a community where they live, work, attend school or play — and it does not require a change of behavior or access to dental care.

The Diffusion or Halo Effect

The diffusion or “halo” effect occurs because foods and beverages processed in optimally fluoridated cities generally contain higher levels of fluoride than those processed in nonfluoridated communities. This exposure to fluoride in nonfluoridated areas through the diffusion effect lessens the differences in the amount of tooth decay between communities.^{39,42,43} The best available national data demonstrate that the failure to account for the diffusion effect results in an underestimation of the total benefit of water fluoridation especially in areas where large quantities of fluoridated beverage and food products are brought into nonfluoridated communities.⁴⁶

Exposure to Fluoridation over the Life Span

Another factor in the difference between decay rates in fluoridated areas and nonfluoridated areas is the high geographic mobility of our society. On a day-to-day basis, many individuals may reside in a nonfluoridated community but spend a significant part of their day in a fluoridated community at work, school or daycare. Additionally, over their lifetime, people tend to move and reside in a number of communities, some with optimally fluoridated water and some without. This mobility makes it increasingly difficult to study large numbers of people who have spent their entire lives in one (fluoridated or nonfluoridated) community.³⁹ It also means that many individuals receive the benefit of fluoridation for at least some part of their lives. For children who have resided in fluoridated communities their entire lives, studies demonstrated they had less tooth decay than children who never lived in fluoridated communities.⁴⁰

Despite fluoride from a number of other sources, the “halo effect” and the mobility of today’s society, studies show that community water fluoridation prevents at least 25% of tooth decay in children and adults throughout the life span.^{36,45}

9. What happens if water fluoridation is discontinued?

Answer.

Tooth decay can be expected to increase if water fluoridation in a community is discontinued even if topical products such as fluoride toothpaste and fluoride mouthrinses are widely used.

Fact.

In 2013, using an updated systematic review, the Community Preventive Services Task Force, established by the U.S. Department of Health and Human Services, continued to recommend community water fluoridation to reduce tooth decay, noting that cavities decreased when fluoridation was implemented and that cavities increased when fluoridation was stopped, as compared to communities that continued fluoridation.³⁴ This confirmed the Task Force's earlier systematic review published in 2002⁴⁵ which also noted an increase in tooth decay when fluoridation was halted (a median 17.9% increase in tooth decay during 6 to 10 years of follow-up).

Historical Studies Noting an Increase in Tooth Decay after Discontinuation of Fluoridation

Antigo, Wisconsin, began water fluoridation in June 1949 and ceased adding fluoride to its water in November 1960. After five and one-half years without optimal levels of fluoride, second grade children had a 200% increase in tooth decay experience, fourth graders a 70% increase and sixth graders a 91% increase in decay experience compared with the levels of those of the same ages in 1960. Residents of Antigo re-instituted water fluoridation in October 1965 on the basis of the severe deterioration of their children's oral health.⁴⁷

A study that reported the relationship between fluoridated water and tooth decay prevalence focused on the city of Galesburg, Illinois, a community whose public water supply contained naturally occurring fluoride at 2.2 mg/L. In 1959, Galesburg switched its community water source to the Mississippi River. This alternative water source provided the citizens of Galesburg a sub-optimal level of fluoride at approximately 0.1 mg/L. In the period of time between a baseline survey conducted in 1958 and a new survey conducted in 1961, data revealed a 10% decrease in the percentage of decay free 14-year-olds (oldest group observed), and a 38% increase in mean tooth decay experience. Two years later, in

1961, the water was fluoridated at the recommended level of 1.0 mg/L.⁴⁸

Because of a government decision in 1979, fluoridation in the northern Scotland town of Wick was discontinued after eight years. The water was returned to its sub-optimal, naturally occurring fluoride level of 0.02 mg/L. Data collected to monitor the oral health of Wick children clearly demonstrated a negative health effect from the discontinuation of water fluoridation. Five years after the cessation of water fluoridation, decay in primary (baby teeth) had increased 27%. This increase in decay occurred during a period when there had been a reported overall reduction in decay nationally and when fluoride toothpaste had been widely adopted. These data suggest that decay levels in children can be expected to rise where water fluoridation is interrupted or terminated, even when topical fluoride products are widely used.⁴⁹

In a similar evaluation, the prevalence of tooth decay in 5- and 10-year-old children in Stranraer, Scotland, increased after the discontinuation of water fluoridation. This increase in tooth decay was estimated to result in a 115% increase in the mean cost of restorative dental treatment for decay. These data support the important role water fluoridation plays in the reduction of tooth decay.⁵⁰

Historical Studies and Factors Noting No Increase in Tooth Decay after Discontinuation of Fluoridation

There have been several studies from outside the United States that have not reported an increase in tooth decay following the discontinuation of fluoridation. In all of these, the discontinuation of fluoridation coincided with the implementation of other measures to prevent tooth decay.

In La Salud, Cuba, a study on tooth decay in children indicated that the rate of tooth decay did not increase after fluoridation was stopped in 1990. However, at the time fluoridation was discontinued a new preventive fluoride program was initiated where all children received fluoride mouthrinses on a regular basis and children two to five years of age received fluoride varnish once or twice a year.⁵¹

In Finland, a longitudinal study in Kuopio (fluoridated from 1959 to 1992) and Jyväskylä (with low levels of natural fluoride) showed little difference in

decay rates between the two communities that are extremely similar in terms of ethnic background and social structure.⁵² This was attributed to a number of factors. The dental programs exposed the Finnish children to intense topical fluoride regimes and dental sealant programs. Virtually all children and adolescents used the government-sponsored, comprehensive, free dental care. As a result, the effect of water fluoridation appeared minimal. Because of this unique set of factors, it was concluded that these results could not be replicated in countries with less intensive preventive dental care programs.⁵²

No significant decrease in tooth decay was seen after fluoridation was discontinued in 1990 in Chemnitz and Plauen, located in what was formerly East Germany.⁵³ The intervening factors in these communities include improvements in attitudes toward oral health behaviors, and broader availability and increased use of other preventive measures including fluoridated salt, fluoride toothpaste and dental sealants.⁵³

A similar situation was reported from the Netherlands. A study was conducted of 15-year-old children in Tiel (fluoridated 1953 to 1973) and Culemborg (nonfluoridated) comparing tooth decay rates from a baseline in 1968 through 1988. The lower tooth decay rate in Tiel after the cessation of fluoridation was attributed in part to the initiation of a dental health education program, free dietary fluoride supplements and a greater use of professionally applied topical fluorides.⁵⁴

In the preceding examples, communities that discontinued fluoridation either found higher tooth decay rates in their children or a lack of an increase that could be attributed to the availability and use of free dental services for all children or the implementation of wide-spread decay prevention programs that require significant professional and administrative support and are less cost-effective than fluoridation.

10. Is tooth decay still a serious problem in the United States?

Answer.

Yes. Tooth decay is an infectious disease that continues to be a significant oral health problem.

Fact.

Good oral health is often taken for granted by many people in the U.S. Yet, while largely preventable, tooth decay, cavities or dental caries (a term used by health professionals) remains a common, debilitating, chronic condition for many children and adults.

Tooth decay begins with a weakening and/or breakdown (loss of minerals) of the enamel (the hard outer layer of teeth) caused by acids produced by bacteria that live in plaque. Dental plaque is a soft, sticky film that is constantly forming on teeth. Eating foods or drinking beverages that contain sugars or other refined carbohydrates allow the bacteria in the plaque to produce acids that attack the enamel. The plaque helps to keep these acids in contact with the tooth surface and demineralization (loss of mineral) occurs. After repeated acid attacks, the enamel can breakdown creating a cavity. Left unchecked, bacteria and acid can penetrate the dentin (the next, inner layer of teeth) and then finally the pulp, which contains nerves and blood vessels. Once the bacteria enter the pulp, the tooth becomes infected (abscessed) and, without treatment, the infection can progress and travel into the surrounding tissues. The infection can enter the bloodstream and potentially spread the infection to other parts of the body which, in rare cases, becomes life-threatening.

💡 *Additional information on this topic can be found in this Section, Question 2.*

Tooth decay can negatively affect an individual's quality of life and ability to succeed. Tooth decay can cause pain — pain that can affect how we eat, speak, smile, learn at school or succeed at work. Children with cavities often miss more school and receive lower grades than children who are cavity-free.⁵⁵ More than \$6 billion of productivity is lost each year in the U.S, because people miss work to get dental care.⁵⁶

While cavities are often thought of as a problem for children, adults in the U.S. are keeping their teeth longer (partially due exposure to fluoridation) and this increased retention of teeth means more adults are at risk for cavities — especially decay of exposed root surfaces.^{57,58} Tooth root surfaces are covered with cementum (a softer surface than the enamel) and so are susceptible to decay. As Baby Boomers age, root decay experience is expected to increase in future years possibly to the point where older adults experience similar or higher levels of new cavities than do school children.⁵⁷

💡 *Additional information on this topic can be found in this Section, Question 11.*

Additionally, once an individual has a cavity repaired with a filling (restoration), that filling can break down over time especially around the edges. These rough edges (or margins) can harbor bacteria that start the cavity process over again or leak which allows the bacteria to enter the tooth below the existing filling. These fillings often need to be replaced — sometimes multiple times over decades — each time growing larger to the point where the best restoration for the tooth is a crown that covers the entire tooth surface. Preventing cavities and remineralizing teeth at the earliest stages of decay is very important not only in saving tooth structure but also in reducing the cost for dental care. Community water fluoridation is an effective public health measure that is a cost-saving and cost-effective approach to preventing tooth decay.

💡 *Additional information on this topic can be found in the Cost Section, Question 68.*

Oral health disparities exist in the United States and have been documented through extensive studies and reviews.⁵⁹⁻⁶¹ Despite the fact that millions of people in the U.S. enjoy good dental health, disparities exist for many racial and ethnic groups, as well as by socioeconomic status, sex, age and geographic location.⁶² Water fluoridation helps to reduce the disparities in oral health at the community level as it benefits all residents served by community water supplies. In his 2001 Statement on Community Water Fluoridation,⁶³ former Surgeon General Dr. David Satcher noted:

...community water fluoridation continues to be the most cost-effective, practical and safe means for reducing and controlling the occurrence of

dental decay in a community...water fluoridation is a powerful strategy in efforts to eliminate health disparities among populations.⁶³

💡 *Additional information on this topic can be found in the Public Policy Section, Question 59.*

Today, the major focus for achieving and maintaining oral health is on prevention. Established by the U.S. Department of Health and Human Services, Healthy People 2020⁶⁴ provides a science-based, comprehensive set of ambitious, yet achievable, ten-year national objectives for improving the health of the public. Included under oral health is an objective to expand the fluoridation of public water supplies. Objective 13 states that at least 79.6% of the U.S. population served by community water systems should be receiving the benefits of optimally fluoridated water by the year 2020.⁶⁵ Data from the CDC indicate that, in 2014, 74.4% of the U.S. population on public water systems, or a total of 211.4 million people, had access to fluoridated water.⁶⁶ Conversely, approximately 25% or more than 72.7 million people on public water systems do not receive the decay preventing benefits of fluoridation.

While cavities are often thought of as a problem for children, adults in the U.S. are keeping their teeth longer (partially due exposure to fluoridation) and this increased retention of teeth means more adults are at risk for cavities — especially decay of exposed root surfaces.

11. Do adults benefit from fluoridation?

Answer.

Yes. Fluoridation plays a protective role against tooth decay throughout life, benefiting both children and adults.

Fact.

While the early fluoridation trials were not designed to study the possible benefits fluoridation might have for adults, by the mid-1950s, it became evident from the results of the first fluoridation trial in Grand Rapids, Michigan, that the beneficial effects of fluoridation were not confined to children drinking the fluoridated water from birth. The fact that a reduction in tooth decay was observed for teeth which had already been calcified or were erupted when fluoridation was started indicated that a beneficial effect could be gained by older age groups.^{67, 68} Today it is understood that the maximum reduction in tooth decay occurs when fluoride has been incorporated into the tooth during formation and when it also is available at the tooth surface during demineralization and remineralization. Fluoridation works in both ways to prevent tooth decay.^{9, 12, 14, 16, 17}

Fluoride and minerals, including calcium and phosphate, are present in saliva^{7, 9} and are stored in dental plaque (a soft, sticky film that is constantly forming on teeth). To halt the formation of tooth decay or rebuild tooth surfaces, fluoride must be constantly present in low concentrations in saliva and plaque.⁷ Frequent exposure to small amounts of fluoride, such as occurs when drinking fluoridated water, helps to maintain the reservoir of available fluoride in saliva and plaque to resist demineralization and enhance remineralization.^{7, 10} In other words, drinking fluoridated water provides the right amount of fluoride at the right place at the right time. Fluoride in water and water-based beverages is consumed many times during the day, providing frequent contact with tooth structures and making fluoride available to fluoride reservoirs in the mouth. This helps explain why fluoride at the low levels found in fluoridated water helps to prevent tooth decay in teeth after they have erupted.⁷

 *Additional information on this topic can be found in this Section, Question 2.*

While teeth already present in the mouth when exposure to water fluoridation begins receive the benefit of decay protection, studies have indicated

that adults who have consumed fluoridated water continuously from birth receive the maximum protection against tooth decay.¹⁰⁻¹⁴

An Australian study published in 2008 investigating decay experience among Australian Defense Force personnel showed that a longer period of exposure to water fluoridation was associated with lower decay rates in adults between the ages of 17 and 44. Adults who lived at least 90% of their lifetime in communities with fluoridated water had 24% less decay than adults who lived in fluoridated areas for less than 10% of their lifetimes.⁶⁹

A meta-analysis published in 2007 examining the effectiveness of fluoridation for adults found that fluoridation prevents approximately 27% of tooth decay in adults. It included only studies that were published after 1979. The studies were limited to participants who were lifelong residents of communities with fluoridated water and a control group of lifelong residents of communities without fluoridated water.⁵⁷

A study published in 2002 examined the differences in tooth decay patterns between two cohorts of young adults: the first grew up before fluoridation was widely available and the second after fluoridation became more widespread. Comparing data from two different U.S. National Health and Nutrition Examination Surveys (NHANES), NHANES I (1971-1974) and NHANES III (1988-84), results indicated that total tooth decay declined among people aged 45 years and younger. No decline was observed in people aged 46 to 65, a cohort that grew up during the late 40s and early 50s before fluoridation was widely available. This was identified as the major reason this older cohort did not show a decline in tooth decay.⁷⁰

In 1989, a study conducted in the state of Washington found that adults (20-34 years of age) who had a continuous lifetime exposure to fluoridation water had 31% less tooth decay experience compared to similar aged adults with no exposure to fluoridated water. It also concluded that exposure to fluoridation only during childhood has lifetime benefits since adults exposed to fluoridated water only during childhood had decay experience similar to those adults exposed to fluoridated water only after age 14.⁷¹

An important issue for adults is the prevention of root decay.^{57, 58} People in the United States are living longer and retaining more of their natural teeth than ever

before — in part due to water fluoridation. Adults with gum recession are at risk for root decay because the root surface, a much softer tooth surface than enamel, becomes exposed to decay-causing bacteria in the mouth as gums recede. Data from the ongoing NHANES survey indicate that root decay experience has declined in recent years among older adults with teeth (ages 65-years and older), decreasing from 46% (NHANES 1988-1994) to 36% (NHANES 1999-2004). However, the prevalence of root decay increases markedly as adults age and escalates more rapidly after age 65. Specifically, the 75-years and older group had 23% greater prevalence of root surface decay than did the 65- to 74-years-old age group.⁷² While most studies related to the prevention of root decay focus on professional fluoride treatments such as fluoride varnish, there is evidence that demonstrates fluoridation may have an impact on root decay.⁷³⁻⁷⁵ For example, in Ontario, Canada, lifelong residents of the nonfluoridated community of Woodstock had a 21% higher root surface decay experience than those living in the naturally fluoridated (1.6 ppm) matched community of Stratford.⁷⁴ Similarly, Iowa residents more than 40 years of age living long-term in fluoridated communities had significantly less root decay than lifelong residents of nonfluoridated communities (0.56 versus 1.11 surfaces).⁷⁵

Adults in the U.S. are keeping their natural teeth longer — partially due to exposure to water fluoridation. But as adults age with their teeth, it means more teeth will be at risk for tooth decay. It has been suggested in the literature that decay experience for adults could increase to the point where older adults experience similar or higher levels of new cavities than do school children.^{35,76,77} It continues to be important to document and acknowledge the effectiveness of fluoridation in preventing tooth decay in adults because virtually all primary preventive dental programs target children and adolescents — with one exception — community water fluoridation. Fluoridation is unique in that it remains the one dental public health measure that reaches all members of a community including young, middle-aged and older adults.⁵⁶

Fluoridation is unique in that it remains the one dental public health measure that reaches all members of a community including young, middle-aged and older adults.

12. Are dietary fluoride supplements effective in helping to prevent tooth decay?

Answer.

Yes. Dietary fluoride supplements can be effective in preventing tooth decay.

Fact.

Dietary fluoride supplements are available only by prescription in the United States and are intended for use by children who are at high risk for developing tooth decay and living in areas where the primary source of water is deficient in fluoride.⁸

Recommendations for health professionals seeking to prescribe dietary fluoride supplements are found in *The Evidence-Based Clinical Recommendations on the Prescription of Dietary Fluoride: A Report of the American Dental Association Council on Scientific Affairs* published in 2010.⁸ The report and a *Chairside Guide: Dietary Fluoride Supplements: Evidence-based Clinical Recommendations* can be accessed at <http://ebd.ADA.org/en/evidence/guidelines/fluoride-supplements>. The current dietary fluoride supplement schedule appears in this section as Table 1.

 Additional information on this topic can be found in this Section, Question 13.

As noted in Table 3 of the report, “Clinical recommendations for the use of dietary fluoride supplements:”

The expert panel convened by the American Dental Association Council on Scientific Affairs developed the following recommendations. They are intended as a resource for dentists and other health care providers. The recommendations must be balanced with the practitioner’s professional judgment and the individual patient’s needs and preferences.

Children are exposed to multiple sources of fluoride. The expert panel encourages health care providers to evaluate all potential fluoride sources and to conduct a caries risk assessment before prescribing fluoride supplements.

As noted in the recommendations, prior to prescribing dietary fluoride supplements, accurate assessment of the fluoride content of the patient’s primary drinking water source(s) should be conducted.⁸ The identification of the “primary” sources is sometimes

difficult due to the fact that some patients have multiple sources of drinking water during a typical day. For example, while a patient may have access to drinking water in the home, they often also spend a large part of their day accessing drinking water at day care or school, which could be a different water system. It might be necessary to contact the local, county or state health departments for information on the fluoride content of public water sources or to be referred to a certified laboratory that can provide a fluoride test for private wells.

◆ Additional information on this topic can be found in this Section, Question 4.

The ADA offers information on caries risk assessment⁷⁸ on the web at <http://www.ADA.org/en/member-center/oral-health-topics/caries-risk-assessment-and-management>. It should be noted that dietary fluoride supplements are recommended only for children at high risk for tooth decay.⁸ Caries risk assessments should be completed for patients on a regular basis to determine their risk for tooth decay which can change over time.

Dietary fluoride supplements can be effective in helping to prevent tooth decay. To receive the optimal benefit from fluoride supplements, the use of supplements should begin at six months of age and continue daily until the child is 16 years old.⁸ However, individual patterns of compliance can vary greatly.

For that reason, the report suggests that providers carefully monitor the adherence to the schedule to maximize the therapeutic benefit of supplements in caries prevention. If the health care provider has concerns regarding a lack of compliance to the schedule, it might be best to consider other sources of fluoride exposure for the patient, such as bottled water with fluoride.⁸

While dietary fluoride supplements can be effective in reducing tooth decay, there are a number of factors that can impede their use and resulting therapeutic value:

- Patients/parents/caregivers must have access to a professional health care provider who can provide the necessary assessments and provide prescriptions for the supplements — often repeatedly over time.
- The supplements must be obtained through a pharmacy/pharmaceutical service and refilled as necessary.
- The cost of supplements can be a financial hardship for some individuals.
- The compliance required (a child should take the supplement every day until 16 years of age) to obtain the optimal therapeutic affect often is difficult to achieve.

Table 1. Dietary Fluoride Supplement Schedule for Children at High Caries Risk⁸

Age	Fluoride ion level in drinking water (ppm)*		
	<0.3 ppm	0.3-0.6 ppm	>0.6 ppm
Birth - 6 months	None	None	None
6 months - 3 years	0.25 mg/day**	None	None
3-6 years	0.50 mg/day	0.25 mg/day	None
6-16 years	1.0 mg/day	0.50 mg/day	None
* 1.0 part per million (ppm) = 1 milligram/liter (mg/L) **2.2 mg sodium fluoride contains 1 mg fluoride ion.			

Noting the potential obstacles listed above, where feasible, community water fluoridation offers proven decay prevention benefits without the need for access to a health care professional or a change in behavior on the part of the individual. Simply by drinking water at home, school, work or play everyone in the community benefits regardless of socioeconomic status, educational attainment or other social variables.⁷⁹ While dietary fluoride supplements can reduce a child's risk of tooth decay, fluoridation extends that benefit to adults in the community. Additionally, the cost of dietary fluoride supplements over an extended period of time can be an economic concern to a family. In looking at overall costs, consideration should be given to the cost per person and the number of people who can benefit from a dietary fluoride supplement or community fluoridation program.⁷⁷

13. The ADA Dietary Fluoride Supplements Schedule 2010 contains the word "none" in specific boxes. Does this mean the ADA does not recommend fluoride for children?

Answer.

No, that would be a misinterpretation of the purpose of the schedule. The schedule reflects the recommended dosage of fluoride supplements based on age and the fluoride level of the child's primary source of drinking water, in addition to what would be consumed from other sources.

Fact.

The dietary fluoride supplement schedule⁸ (Table 1.) is just that — a supplement schedule. Children residing in areas where the drinking water is not fluoridated will receive some fluoride from other sources such as foods and beverages. Dietary fluoride supplements are designed for children over six months of age who do not receive a sufficient amount of fluoride from those sources. The dosage amounts in the table reflect the additional amount of supplemental fluoride intake necessary to achieve an optimal anti-cavity effect. To reduce the risk of dental fluorosis, children under six months of age should not take dietary fluoride supplements.

⚡ *Additional information on this topic can be found in the Safety Section, Question 29.*

The dietary fluoride supplement schedule should not be viewed as a recommendation of the absolute upper limits of the amount of fluoride that should be ingested each day. In 2011, the Food and Nutrition Board of the Institute of Medicine developed Dietary Reference Intakes, a comprehensive set of reference values for dietary nutrient values. The values present nutrient requirements to optimize health and, for the first time, set maximum-level guidelines to reduce the risk of adverse effects from excessive consumption of a nutrient. In the case of fluoride, levels were established to reduce tooth decay without causing moderate dental fluorosis.⁸⁰

For example, the dietary fluoride supplement schedule recommends that a two-year-old child at high risk for tooth decay living in a nonfluoridated area (where the primary water source contains less than 0.3 ppm fluoride) should receive 0.25 mg of supplemental fluoride per day. This does not mean that this child should ingest exactly 0.25 mg of fluoride per day total. Instead, a two-year-old child could receive important anti-cavity benefits by taking 0.25 mg of supplemental fluoride a day without causing any adverse effects on health. This child would most probably be receiving fluoride from other sources (foods and beverages) even in a nonfluoridated area and the recommendation of 0.25 mg of fluoride per day takes this into account. In the unlikely event the child did not receive any additional fluoride from food and beverages, the 0.25 mg per day could be inadequate fluoride supplementation to achieve an optimal anti-cavity effect.

⚡ *Additional information on this topic can be found in the Safety Section, Question 23.*

The following statement is correct. "Fluoride supplement dosage levels have been lowered in the past as exposure to fluoride from other sources has increased." Rather than being a problem, as those opposed to the use of fluoride might imply, this is evidence that ADA policy is based on the best available science. The ADA periodically reviews the dosage schedule and issues updated recommendations based on the best available science.

In 1994, a Dietary Fluoride Supplement Workshop, co-sponsored by the ADA, the American Academy of Pediatric Dentistry and the American Academy of Pediatrics, was held in Chicago. Based on a review of scientific evidence, a consensus was reached on a

new dosage schedule developed acknowledging that numerous sources of topical and systemic fluoride are available today that were not available many years ago.⁸¹

The supplement schedule was reviewed and reissued in December 2010. At that time, the American Dental Association Council on Scientific Affairs (CSA) published evidence-based clinical recommendations for the schedule of dietary fluoride supplements.⁸ The evidence-based review recommended that the age stratification established in the ADA's 1994 supplement schedule remain unchanged. The review also recommended that prior to prescribing fluoride supplements, the prescribing provider should assess the patient's risk for cavities and only those at high risk should receive supplements.⁸ If at high risk, then the fluoride level of the patient's primary drinking water source should be assessed.⁸ It should be noted that an accurate assessment of the patient's primary drinking water source can be difficult due to the various sources of fluoridated water. For example, the patient might not have access to fluoridated water in the home, but may drink fluoridated water while at day care or school. The current dietary fluoride supplement schedule appears as Table 1.⁸

◆ *Additional information on this topic can be found in this Section, Question 12.*

14. What are salt and milk fluoridation and where are they used?

Answer.

Salt and milk fluoridation are fluoridation methods used to provide community-based fluoridation in countries outside of the United States where various political, geographical, financial or technical reasons prevent the use of water fluoridation.

Fact.

The practice of salt fluoridation began in the 1950s, approximately 10 years after water fluoridation was initiated in the United States.⁸² Based on the success several decades earlier of the use of iodized salt for the prevention of goiter, fluoridated salt was first introduced in Switzerland in 1956.⁸³

According to a review published in 2013, salt fluoridation is available in a number of countries in Europe but its coverage varies greatly.⁸² Germany

and Switzerland have attained a coverage exceeding two-thirds of their populations (67% and 85% respectively). In other European countries including Austria, the Czech Republic, France, Slovakia and Spain, salt fluoridation is reportedly used on a very limited scale.⁸² Additional countries, such as Hungary, Romania, Slovenia, Croatia and Poland, have considered salt fluoridation but have failed to take action.⁸⁴

European regulations (current as of 2017) permit the addition of fluoride to salt and water.⁸² However, it appears that the majority of European countries favor the twice daily use of fluoride toothpaste as the most important measure for improving the public's dental health.⁸⁴ In Europe, toothpaste sold over the counter typically contains 1,500 ppm fluoride,⁸⁵ while toothpaste in the United States typically contains 1,000 to 1,100 ppm fluoride.⁸⁶

On a historical note, prior to the political changes that occurred in the late 1980s and early 1990s in Europe, water fluoridation was widely available in the German Democratic Republic and the Czechoslovak Republic and to a lesser extent in Poland. With the end of the Communist regimes, efforts related to public health dentistry were largely discontinued. While fluoridation continued in several small towns until 1993, in general, it was abandoned.⁸⁴

In North and South America, salt fluoridation is available in Belize, Bolivia, Colombia, Costa Rica, Dominican Republic, Ecuador, Mexico, Peru, Uruguay and Venezuela. Like in Europe, the extent of salt fluoridation varies between countries. Columbia, Costa Rica, Jamaica, Mexico and Uruguay provide fluoridated salt to nearly their entire populations while there is less coverage in other countries.⁸²

In 2013, it was estimated that approximately 60 million people in Europe and 160 million in the Americas had access to fluoridated salt.⁸²

The Pan American Health Organization (PAHO), a regional division of the World Health Association (WHO) with responsibilities for health matters in North, South and Central America and the Caribbean, has been active in developing strategies to implement decay prevention programs in the regions of the Americas using water and salt fluoridation.⁸⁷ In order to achieve the greatest reduction in tooth decay while minimizing the risk of dental fluorosis, it is advisable that a country implement only one of these two

public health measures — either community water fluoridation or salt fluoridation. The United States has implemented water fluoridation. The U.S. Food and Drug Administration has not approved fluoridated salt for use in the U.S.

Early studies evaluating the effectiveness of salt fluoridation conducted in Columbia, Hungary and Switzerland indicated that fluoride delivered via salt might produce a reduction in tooth decay similar to that seen with optimally fluoridated water.^{88,89} When all salt destined for human consumption (both domestic salt and bulk salt that is used by commercial bakeries, restaurants, institutions, and industrial food production) is fluoridated, the decay-reducing effect could be comparable to that of water fluoridation over an extended period of time.^{88,89} When only domestic salt is fluoridated, the decay-reducing effect is diminished.⁸⁸ Studies conducted in Costa Rica, Jamaica and Mexico in the 1980s and 1990s also showed significant reductions in tooth decay. However, it was noted that these studies did not include other variables that could have contributed to the reductions.⁸⁸

The fact that salt fluoridation does not require a centralized piped water system is of particular value in countries that do not have such water systems. Fluoridated salt is also a very cost-effective public health measure. For example, in Jamaica, where all salt destined for human consumption is fluoridated, the use of fluoridated salt was reported to reduce tooth decay by as much as 84% at a cost of 6 cents per person per year.⁸⁷ In some cases, the cost to produce fluoridated salt is so low that for consumers, the cost of fluoridated salt is the same as for nonfluoridated salt.⁹⁰

The implementation of salt fluoridation has unique challenges not incurred with water fluoridation. Sources of salt, the willingness of local manufacturers to produce fluoridated salt or the need to import fluoridated salt would need to be studied. Because fluoridated salt should only be consumed by the public in areas with a naturally low level of fluoride, it would be necessary to completely map the naturally occurring levels of fluoride and devise a plan to keep fluoridated salt out of the areas with moderate to high naturally occurring fluoride (to aid in reducing the risk of dental fluorosis). Additionally, a plan would need to be developed to monitor the fluoride level in urine of those consuming fluoridated salt starting with a baseline before implementation

and including follow-up testing on a regular basis. While salt fluoridation typically is not implemented through a public vote, it would be necessary to gain the cooperation of salt manufacturers and institutions of all kinds that would use salt in their food preparation.⁸⁹ Additionally, educational efforts would need to be directed at health professionals and health authorities to avoid referendum approaches and identify enabling regulations.⁸³

In a number of European countries, consumers have a choice of purchasing either fluoridated or nonfluoridated salt for use in the home. While it has been argued that, unlike water fluoridation, this option to purchase fluoridated or nonfluoridated salt allows for personal choice, studies indicate that fluoridated salt is not as effective a public health measure when only a small portion of the population opts to purchase and use the product.⁸⁹ For example, in France, fluoridated salt for home use became available to the consumer by decree in 1986, while nonfluoridated salt remained available for purchase. By 1991, with an aggressive public health campaign, the market share of fluoridated salt was 50% and it reached a high of 60% in 1993. Then the public health campaign ended. By 2003, the market share had decreased to 27%.^{92,91} It has been suggested that, in order to be a successful public health measure that effectively reaches those who are disadvantaged, approximately 70% of the population needs to use fluoridated salt. Conversely, usage rates less than 50% should be considered as having minimal effect on public health.⁹² While the situation described in Europe allows for personal choice, salt programs in the Americas where all salt destined for human consumption is fluoridated would seem at odds with the issue of personal choice, yet the program is apparently working well with fluoridated salt well accepted by the public.⁹²

A number of studies have shown an increase in the occurrence of dental fluorosis in areas where salt fluoridation programs have been implemented. For example, a 2006 cohort study examined the prevalence and severity of dental fluorosis in children before and after the implementation of salt fluoridation in Campeche, Mexico, in 1991.⁹³ The study showed, that while 85% of the dental fluorosis identified was categorized as very mild, children born in 1990-1992 were more likely to have dental fluorosis than those born in the period 1986-1989.⁹³ A study published in 2009 of children in Jamaica

showed similar results.⁹⁴ Jamaica began a fluoridated salt program in 1987. In 1999, an area around St. Elizabeth was found to have a high prevalence of dental fluorosis. Examiners returned in 2006 to re-evaluate students in the area. While their results indicated a slightly reduced tooth decay experience for 6-year-olds in 2006 compared to 6-year-olds in 1999, they also found that 6-year-olds also had a higher prevalence of dental fluorosis in 2006 than the 6-year-olds examined in 1999. In addition to the implementation of salt fluoridation, other factors including the use of increased use of fluoridated toothpaste and mouthrinses could have played a role.⁹⁴ However, both of these studies point out the need to carefully monitor fluorides from multiple sources especially when implementing fluoridated salt programs.

Fluoridated milk has been suggested as another alternative to community water fluoridation in countries outside the United States. Studies on the effectiveness of milk fluoridation have been carried out in numerous countries, including but not limited to, Brazil, Bulgaria, China, Israel, Japan, Russia and the United Kingdom.⁹⁵ Many of these studies have found milk fluoridation programs to be an efficient and cost-effective method to prevent cavities.⁹⁵ For example, a 2001 study of Chilean preschoolers using fluoridated powdered milk and milk derivatives resulted in a 41% reduction in the number of primary decayed missing and filled tooth surfaces as compared to the control group that did not receive fluoridated milk.⁹⁶ Additionally, in the same study, the proportion of decay free children increased from 22% to 48% in the study group after four years of implementing the program.⁹⁶

In 2004, the dental health of school children from the northwest of England, who were enrolled in the school milk fluoridation program, was compared to children with similar characteristics who were not consuming fluoridated milk.⁹⁷ The average age of the children in the study was 11 years old. In order to participate in the study, participants chosen for the test group were required to have been receiving fluoridated milk for a minimum of 6 years. First permanent molars were examined for tooth decay experience. Results from the study indicated that children consuming fluoridated milk had less tooth decay experience (1.01 DMFT) than the children who did not receive fluoridated milk (1.46 DMFT).⁹⁷

A study of community milk programs in Bulgaria examined children at age 3 and again at age 8.⁹⁸ The study indicated that tooth decay experience was substantially lower in the cohort of children who had received fluoridated milk in school for five years compared with the cohorts of children who had received milk in school without fluoride added. At the end of the five-year trial in 2009, tooth decay experience was lower in children who received fluoridated milk (5.61 dmfs and 0.48 DMFS) than in the control community children who received milk with no fluoride (9.41 dmfs and 1.24 DMFS).⁹⁸

In these two examples “dmfs” is the mean number of decayed, missing or filled tooth surfaces on primary (or baby) teeth while “DMFS” is the mean number of decayed missing or filled tooth surfaces on permanent teeth.

Studies completed on milk fluoridation to date largely target children. There has been only a very small number that have looked at the role fluoridated milk might play for adults. These studies have largely examined fluoridated milk and its possible effect on root decay. For example, a study published in 2011 and conducted in Sweden indicated that fluoridated milk could be of value in remineralizing early tooth decay in root surfaces.⁹⁹

It was estimated that as of 2013, more than one million children worldwide were receiving fluoridated milk.⁹⁴ The majority of studies conducted have indicated that fluoridated milk is effective in preventing tooth decay under certain conditions. It is most effective if the consumption of fluoridated milk starts before 4 years of age and continues until the permanent teeth are present in the mouth. Most successful programs are conducted through schools where the natural fluoride levels in water are low and children are able to consume fluoridated milk for a minimum of 200 days a year.⁹⁵ While these conditions prevent fluoridated milk from being recommended as a public health measure for an entire community, fluoridated milk might be the most appropriate and effective means of fluoride exposure for children in some circumstances.

15. Can the consistent use of bottled water result in individuals missing the benefits of optimally fluoridated water?

Answer.

Yes. The majority of bottled waters on the market do not contain optimal levels (0.7 mg/L) of fluoride.

Fact.

There is not a large body of research regarding the risk for tooth decay associated with the consumption of bottled water. However, a lack of exposure to fluoride could increase an individual's risk for tooth decay. The vast majority of bottled waters do not contain significant amounts of fluoride.¹⁰⁰ Individuals who drink bottled water as their primary source of water could be missing the decay preventive effects of optimally fluoridated water available from their community water supplies. These consumers should seek advice from their dentists about their risk for tooth decay and specific fluoride needs.

While drinking water from the tap is regulated by the U.S. Environmental Protection Agency (EPA), bottled water is regulated by the U.S. Food and Drug Administration (FDA).¹⁰¹ The FDA has established maximum allowable levels for physical, chemical, microbiological, and radiological contaminants in bottled water.¹⁰²

Individuals who drink bottled water as their primary source of water could be missing the decay preventive effects of optimally fluoridated water available from their community water supplies.

Noting that fluoride can occur naturally in source waters used for bottled water or can be added by a bottled water manufacturer, the FDA has approved standards for the fluoride content of bottled water.¹⁰² However, the FDA regulations require the fluoride content of bottled water to be listed on the label only if fluoride is added during processing.¹⁰³ If the fluoride level is not shown on the label of the bottled water, the company can be contacted, or the water can be tested to obtain this information. Most consumers are unaware that the vast majority of bottled waters, especially those treated by distillation or reverse

osmosis, are largely fluoride-free. Unknowingly, individuals who drink bottled water as their primary source of water could be missing the decay preventive effects of optimally fluoridated water available from their community water supplies. The American Dental Association supports the labeling of bottled water with the fluoride content to aid consumers in making informed decisions about choices of drinking water.¹⁰⁴

Recognizing the benefit of fluoride in drinking water, in 2006 the FDA issued the "FDA Health Claim Notification for Fluoridated Water and Reduced Risk of Dental Caries"¹⁰⁵ which states that bottled water meeting the specific standards of identity and quality set forth by FDA, and containing greater than 0.6 mg/L up to 1.0 mg/L total fluoride, can be labeled with the following health claim: "Drinking fluoridated water may reduce the risk of [dental caries or tooth decay]." This health claim is not intended for use on bottled water products specifically marketed for use by infants.¹⁰⁵

💡 *Additional information on this topic can be found in the Safety Section, Question 28.*

According to a 2017 press release from the Beverage Marketing Corporation,¹⁰⁶ bottled water surpassed carbonated soft drinks in 2016 to become the largest beverage category by volume in the United States. Per capita consumption of bottled water was approximately 39.3 gallons in 2016, while the average consumption of carbonated soft drinks was approximately 38.5 gallons per person per year. The majority (67.3%) of U.S. bottled water is sold in single-serving PET (polyethylene terephthalate or plastic resin¹⁰⁷) bottles. Bottled water is also sold via bulk deliveries to homes and offices (approximately 11%) and by retail sales in different sizes of gallon containers (approximately 9%).¹⁰⁶

Individuals choose to drink bottled water for various reasons. Some find it a calorie-free substitute for carbonated soft drinks or other sugary beverages. Others dislike the taste of their tap water or have concerns about the possible contaminants in their local water supply.

In a small study published in 2012, a convenience sample of caretakers and adolescents at an urban clinic found that 17% drank tap water exclusively, 38% drank bottled water exclusively and 42% drank both. Bottled water was ranked significantly higher

in taste, clarity, purity and safety than tap water. Only 24% of caretakers of children and adolescents knew whether or not fluoride was in their drinking water. The authors concluded that perception of the qualities of water were responsible for choices of drinking water.¹⁰⁸ Similar findings have been echoed in earlier studies.¹⁰⁹⁻¹¹¹ Additionally, cultural influences can affect drinking water preferences. In some Latino communities, parents were less likely to give tap water to their children because they believed tap water would make them sick based in part on the fact that many have come to the U.S. from places with poor water quality where water-borne illness was common.¹¹¹ Besides missing the decay preventive effects of fluoridated tap water, it has been determined that families spend hundreds of dollars more each year on purchasing water than if they were to consume tap water.^{109,111}

16. Can home water treatment systems such as water filters, reverse osmosis and water softeners remove fluoride from drinking water?

Answer.

Some types of home water treatment systems can reduce the fluoride levels in water supplies. Individuals who drink water processed by home water treatment systems as their primary source of water could be losing the decay preventive effects of optimally fluoridated water available from their community water supply.

Fact.

There are many kinds of home water treatment systems including reverse osmosis systems, distillation units, water softeners and water filters such as carafe filters, faucet filters, under the sink filters and whole house filters. There has not been a large body of research regarding the extent to which these treatment systems affect the fluoride content of optimally fluoridated water.

However, it has been consistently documented that reverse osmosis systems and distillation units remove significant amounts of fluoride from the water supply.^{112,113} Studies regarding water softeners show clearly that the water softening process does not significantly change fluoride levels.^{114,115}

With water filters, the fluoride concentration remaining in the water depends on the type and quality of the filter being used, the status of the filter and the filter's age. Most carbon filters do not remove fluoride. However, some filters containing activated alumina can remove significant amounts of the fluoride. Additionally, some filters containing bone char also can remove significant amounts of fluoride.^{113,116} Accordingly, each type of filter should be assessed individually.

Individuals who drink water processed by home water treatment systems as their primary source of water could be losing the decay preventive effects of optimally fluoridated water available from their community water supply. Therefore, it might be necessary to contact the installer, distributor or manufacturer of the water treatment system or water filter in question to determine whether the item removes fluoride. Information regarding the existing level of fluoride in a community's public water system can be obtained by asking a local dentist or contacting the local or state health department or the local water supplier. If the consumer is using a private well, it is suggested that it be tested yearly for fluoride levels.

⚠ *Additional information on this topic can be found in this Section, Question 4.*

Benefit References

1. Abundance of elements in Earth's crust. Wikipedia, the free encyclopedia. Available at: https://en.wikipedia.org/wiki/Abundance_of_elements_in_Earth%27s_crust. Accessed on October 21, 2017.
2. Edmunds WM, Smedley PL. Fluoride in natural waters. In Selinus O. (ed): *Essentials of Medical Geology*. Revised Edition. Netherlands, Springer. 2013:311-336.
3. National Research Council of the National Academies. Division on Earth and Life Studies. Board on Environmental Studies and Toxicology. Committee on Fluoride in Drinking Water. Fluoride in drinking water: a scientific review of EPA's standards. Report in brief. 2006. Available at: <http://dels.nas.edu/Materials/Report-In-Brief/4775-Fluoride>. Accessed October 21, 2017.
4. Comprehensive Chemical Analysis Reports for 2016. City of Chicago. Department of Water Management. Bureau of Water Supply. Water Quality Division-Water Purification Laboratories. Available at: https://www.cityofchicago.org/city/en/depts/water/supp_info/water_quality_resultsandreports/comprehensive_chemicalanalysis.html. Accessed October 21, 2017.
5. O'Mullane DM, Baez RJ, Jones S, Lennon MA, Petersen PE, Rugg-Gunn AJ, Whelton H, Whitford GM. Fluoride and oral health. *Community Dent Health* 2016;33(2):69-99. Abstract at: <https://www.ncbi.nlm.nih.gov/pubmed/27352462>. Accessed October 23, 2017.
6. Buzalaf MAR, Pessan JP, Honorio HM, ten Cate JM. Mechanisms of actions of fluoride for caries control. In Buzalaf MAR (ed): *Fluoride and the Oral Environment*. Monogr Oral Sci. Basel, Karger. 2011;22:97-114. Abstract at: <https://www.ncbi.nlm.nih.gov/pubmed/21701194>. Accessed October 26, 2017.
7. Lambrou D, Larsen MJ, Fejerskov O, Tachos B. The effect of fluoride in saliva on remineralization of dental enamel in humans. *Caries Res* 1981;15(5):341-5.
8. Rozier RG, Adair S, Graham F, Iafolla T, Kingman A, Kohn W, Krol D, Levy S, Pollick H, Whitford G, Strock S, Frantsve-Hawley J, Aravamudan K, Meyer DM. Evidence-based clinical recommendations on the prescription of dietary fluoride supplements for caries prevention: a report of the American Dental Association Council on Scientific Affairs. *J Am Dent Assoc* 2010;141(12):1480-9. Abstract at: <https://www.ncbi.nlm.nih.gov/pubmed/21158195>. Article at: <http://ebd.ADA.org/en/evidence/guidelines/fluoride-supplements>. Accessed October 26, 2017.
9. Zero DT, Fontana M, Martinez-Mier A, Ferrelira-Zandona A, Masatoshi A, Gonzalez-Cabezas C, Bayne S. The biology, prevention diagnosis and treatment of dental caries: scientific advances in the United States. *J Am Dent Assoc* 2009;140 Suppl 1:25S-34S. Abstract at: <https://www.ncbi.nlm.nih.gov/pubmed/19723928>. Accessed October 26, 2017.
10. Cho HJ, Jin BH, Park DY, Jung SH, Lee HS, Paik DI, Bae KH. Systemic effect of water fluoridation on dental caries prevalence. *Community Dent Oral Epidemiol* 2014;42(4):341-8. Abstract at: <https://www.ncbi.nlm.nih.gov/pubmed/24428350>. Accessed October 28, 2017.
11. Newbrun E. Systemic benefits of fluoride and fluoridation. *J Public Health Dent* 2004;64(Spec Iss 1):35-9. Article at: <http://onlinelibrary.wiley.com/doi/10.1111/j.1752-7325.2004.tb02775.x/abstract>. Accessed September 20, 2017.
12. Singh KA, Spencer AJ, Armfield BA. Relative effects of pre- and post-eruption water fluoride on caries experience of permanent first molars. *J Public Health Dent* 2003;63(1):11-19. Abstract at: <https://www.ncbi.nlm.nih.gov/pubmed/12597581>. Accessed October 28, 2017.
13. Hargreaves JA. The level and timing of systemic exposure to fluoride with respect to caries resistance. *J Dent Res* 1992;71(5):1244-8. Abstract at: <https://www.ncbi.nlm.nih.gov/pubmed/1607441>. Accessed October 28, 2017.
14. Groeneveld A, Van Eck AA, Backer Dinks O. Fluoride in caries prevention: is the effect pre- or post-eruptive. *J Dent Res* 1990;69 Spec No:751-5; discussion 820-3. Abstract at: <https://www.ncbi.nlm.nih.gov/pubmed/2179337>. Accessed October 28, 2017.
15. Singh KA, Spencer AJ. Relative effects of pre- and post-eruption water fluoride on caries experience by surface type of permanent first molars. *Community Dent Oral Epidemiol* 2004;32(6):435-46. Abstract at: <https://www.ncbi.nlm.nih.gov/pubmed/15541159>. Accessed October 28, 2017.
16. Singh KA, Spencer AJ, Brennan DS. Effects of water fluoride exposure at crown completion and maturation on caries of permanent first molars. *Caries Res* 2007;41(1):34-42. Abstract at: <https://www.ncbi.nlm.nih.gov/pubmed/17167257>. Accessed October 28, 2017.
17. U.S. Department of Health and Human Services. Federal Panel on Community Water Fluoridation. U.S. Public Health Service recommendation for fluoride concentration in drinking water for the prevention of dental caries. *Public Health Rep* 2015;130(4):318-331. Article at: <https://www.ncbi.nlm.nih.gov/pmc/articles/PMC4547570>. Accessed October 24, 2017.
18. U.S. Environmental Protection Agency. Consumer Confidence Reports (CCR). CCR information for consumers. Available at: <https://www.epa.gov/ccr/ccr-information-consumers>. Accessed on September 18, 2017.
19. U.S. Environmental Protection Agency. Consumer Confidence Reports (CCR). Find your local CCR. Available at: <https://ofmpub.epa.gov/apex/safewater/f?p=136:102>. Accessed on September 18, 2017.
20. Centers for Disease Control and Prevention. My water's fluoride. Available at: https://nccd.cdc.gov/DOH_MWF/Default/Default.aspx. Accessed September 18, 2017.
21. U.S. Environmental Protection Agency. Private drinking water wells. Available at: <https://www.epa.gov/privatewells>. Accessed September 18, 2017.
22. American Water Works Association. Water fluoridation principles and practices. AWWA Manual M4. Sixth edition. Denver. 2016.
23. Maier FJ. Manual of water fluoridation practice. New York: McGraw-Hill Book Company, Inc.;1963.
24. Duchon K National Fluoridation Engineer. Centers for Disease Control and Prevention. Personal communication. CDC WFRS database query. August 24, 2017.
25. U.S. Department of Health and Human Services, Centers for Disease Control, Dental Disease Prevention Activity, Center for Prevention Activity. Water fluoridation: a manual for engineers and technicians. Atlanta. 1986. Available at: <https://stacks.cdc.gov/view/cdc/13103>. Accessed October 2, 2017.
26. Whitford GM, Sampaio FC, Pinto CS, Maria AG, Cardoso VE, Buzalaf MA. Pharmacokinetics of ingested fluoride: lack of effect of chemical compound. *Arch Oral Biol* 2008;53(11):1037-41. Abstract at: <https://www.ncbi.nlm.nih.gov/pubmed/18514162>. Accessed on October 2, 2017.
27. Brown HK, Poplove M. The Brantford-Samia-Stratford fluoridation caries study: final survey, 1963. *Med Serv J Can* 1965;21(7):450-6.
28. Dean HT, Arnold FA, Elvove E. Domestic water and dental caries. *Public Health Reports* 1942;57(32):1155-79.
29. Dean HT. The investigation of physiological effects by the epidemiological method. In: Moulton FR, ed. Fluorine and dental health. American Association for the Advancement of Science, Publication No. 19. Washington, DC;1942:23-31.
30. Dean HT. Endemic fluorosis and its relation to dental caries. V. Additional studies of the relation of fluoride domestic waters to dental caries experience in 4,425 white children, aged 12 to 14 years, of 13 cities in 4 states. *Public Health Rep* 1942;57(32):1155-79. Article at: <https://www.jstor.org/stable/4584182>. Accessed October 28, 2017.
31. Australian Government. National Health and Medical Research Council. NHMRC Public Statement 2017: Water fluoridation and human health in Australia. Available at: <https://www.nhmrc.gov.au/guidelines-publications/e44-0>. Accessed November 12, 2017.
32. Australian Government. National Health and Medical Research Council (NHMRC). Information paper — water fluoridation: dental and other human health outcomes. Canberra. 2017. Available at: <https://www.nhmrc.gov.au/guidelines-publications/eh43-0>. Accessed October 23, 2017.
33. The Community Guide. About the community guide. Available at: <https://www.thecommunityguide.org/about/about-community-guide>. Accessed October 26, 2017.
34. The Community Guide. Dental Caries (Cavities): Community Water Fluoridation. What the CPSTF found. Available at: <https://www.thecommunityguide.org/findings/dental-carries-cavities-community-water-fluoridation>. Accessed October 26, 2017.

Benefit References

35. Parnell C, Whelton H, O'Mullane D. Water fluoridation. *Eur Arch Paediatr Dent* 2009;10(3):141-8. Abstract at: <https://www.ncbi.nlm.nih.gov/pubmed/19772843>. Accessed October 23, 2017.
36. Griffin SO, Regnier E, Griffin PM, Huntley V. Effectiveness of fluoride in preventing caries in adults. *J Dent Res* 2007;86(5):410-415. Abstract at: <https://www.ncbi.nlm.nih.gov/pubmed/17452559>. Accessed October 26, 2017.
37. Arnold FA Jr., Likins RC, Russell AL, Scott DB. Fifteenth year of the Grand Rapids fluoridation study. *J Am Dent Assoc* 1962;65(6):780-5.
38. Klein SP, Bohannon HM, Bell RM, Disney JA, Foch CB, Graves RC. The cost and effectiveness of school-based preventive dental care. *Am J Public Health* 1985;75(4):382-91. Abstract at: <https://www.ncbi.nlm.nih.gov/pubmed/3976964>. Article at: <https://www.ncbi.nlm.nih.gov/pmc/articles/PMC1646230>. Accessed October 25 2017.
39. Newbrun E. Effectiveness of water fluoridation. *J Public Health Dent* 1989;49(5):279-89. Abstract at: <https://www.ncbi.nlm.nih.gov/pubmed/2681730>. Accessed October 25, 2017.
40. Brunelle JA, Carlos JP. Recent trends in dental caries in U.S. children and the effect of water fluoridation. *J Dent Res* 1990;69(Spec No):723-7. Abstract at: <https://www.ncbi.nlm.nih.gov/pubmed/2312893>. Accessed October 26, 2017.
41. Murray JJ. Efficacy of preventive agents for dental caries. Systemic fluorides: water fluoridation. *Caries Res* 1993;27(Suppl 1):2-8. Abstract at: <https://www.ncbi.nlm.nih.gov/pubmed/8500120>. Accessed October 25, 2017.
42. Ripa LW. A half-century of community water fluoridation in the United States: review and commentary. *J Public Health Dent* 1993;53(1):17-44. Abstract at: <https://www.ncbi.nlm.nih.gov/pubmed/8474047>. Accessed on October 4, 2017.
43. Kumar JV. Is water fluoridation still necessary? *Adv Dent Res* 2008;20(1):8-12.
44. Blayney JR, Hill IN. Fluorine and dental caries: findings by age group. *J Am Dent Assoc* 1967(Spec Iss);74(2):246-52.
45. Truman BI, Gooch BF, Sulemana I, Gift HC, Horowitz AM, Evans, Jr CA, Griffin SO, Carande-Kulis VG. Task Force on Community Preventive Services. Reviews of evidence on interventions to prevent dental caries, oral and pharyngeal cancers, and sports-related craniofacial injuries. *Am J Prev Med* 2002;23(1S):21-54. Abstract at: <https://www.ncbi.nlm.nih.gov/pubmed/12091093>. Accessed October 2, 2107.
46. Griffin SO, Gooch BF, Lockwood SA, Tomar SL. Quantifying the diffused benefit from water fluoridation in the United States. *Community Dent Oral Epidemiol* 2001;29(2):120-9. Abstract at: <https://www.ncbi.nlm.nih.gov/pubmed/11300171>. Accessed October 4, 2017.
47. Lemke CW, Doherty JM, Arra MC. Controlled fluoridation: the dental effects of discontinuation in Antigo, Wisconsin. *J Am Dent Assoc* 1970;80(4):782-6.
48. Way RM. The effect on dental caries of a change from a naturally fluoridated to a fluoride-free communal water. *J Dent Child* 1964;31:151-7.
49. Stephen KW, McCall DR, Tullis JL. Caries prevalence in northern Scotland before, and 5 years after, water defluoridation. *Br Dent J* 1987;163(10):324-6.
50. Attwood D, Blinkhorn AS. Dental health in schoolchildren 5 years after water fluoridation ceased in south-west Scotland. *Int Dent J* 1991;41(1):43-8. Abstract at: <https://www.ncbi.nlm.nih.gov/pubmed/2004838>. Accessed October 4, 2017.
51. Kunzel W, Fischer T. Caries prevalence after cessation of water fluoridation in La Salud, Cuba. *Caries Res* 2000;34(1):20-5. Abstract at: <https://www.ncbi.nlm.nih.gov/pubmed/10601780>. Accessed October 4, 2017.
52. Seppa L, Hausen H, Karkkainen S, Larmas M. Caries occurrence in a fluoridated and a nonfluoridated town in Finland: a retrospective study using longitudinal data from public dental records. *Caries Res* 2002;36(5):308-14. Abstract at: <https://www.ncbi.nlm.nih.gov/pubmed/12399690>. Accessed October 4, 2017.
53. Kunzel W, Fischer T, Lorenz R, Bruhmann S. Decline of caries prevalence after the cessation of water fluoridation in the former East Germany. *Comm Dent Oral Epidemiol* 2000;28(5):382-9. Abstract at: <https://www.ncbi.nlm.nih.gov/pubmed/11014515>. Accessed October 4, 2017.
54. Kalsbeek H, Kwant GW, Groeneveld A, Dirks OB, van Eck AA, Theuns HM. Caries experience of 15-year-old children in The Netherlands after discontinuation of water fluoridation. *Caries Res* 1993;27(3):201-5. Abstract at: <https://www.ncbi.nlm.nih.gov/pubmed/8519058>. Accessed October 4, 2017.
55. Jackson SL, Vann WF Jr, Kotry JB, Pahel BT, Lee JY. Impact on poor oral health on children's school attendance and performance. *Am J Public Health* 2011;101(10):1900-6. Abstract at: <https://www.ncbi.nlm.nih.gov/pubmed/21330579>. Article at: <https://www.ncbi.nlm.nih.gov/pmc/articles/PMC3222359>. Accessed October 4, 2017.
56. Centers for Disease Control and Prevention. Oral Health Home. Oral health basics. Available at: <https://www.cdc.gov/oralhealth/basics/index.html>. Accessed October 4, 2017.
57. Griffin SO, Griffin PM, Swann JL, Zlobin N. Estimating rates of new root caries in older adults. *J Dent Res* 2004;83(8):634-8. Abstract at: <https://www.ncbi.nlm.nih.gov/pubmed/15271973>. Accessed October 26, 2017.
58. McNally ME, Matthews DC, Clovis JB, Brilliant M, Filiaggi MJ. The oral health of ageing baby boomers: a comparison of adults aged 45-64 and those 65 years and older. *Gerodontology* 2014;31(2):123-35. Abstract at: <https://www.ncbi.nlm.nih.gov/pubmed/23216625>. Accessed October 26, 2017.
59. Watt RG. From victim blaming to upstream action: tackling the social determinants of oral health inequalities. *Community Dent Oral Epidemiol* 2007;35(1):1-11. Abstract at: <https://www.ncbi.nlm.nih.gov/pubmed/17244132>. Accessed October 26, 2017.
60. Locker D. Deprivation and oral health: a review. *Community Dent Oral Epidemiol* 2000;28(3):161-9. Abstract at: <https://www.ncbi.nlm.nih.gov/pubmed/10830642>. Accessed October 26, 2017.
61. Burt BA. Fluoridation and social equity. *J Public Health Dent* 2002;62(4):195-200. Abstract at: <https://www.ncbi.nlm.nih.gov/pubmed/12474623>. Accessed October 24, 2017.
62. Centers for Disease Control and Prevention, Oral Health Home, Oral Health Basics. Disparities in oral health. Available at: https://www.cdc.gov/oralhealth/oral_health_disparities/index.htm. Accessed October 4, 2017.
63. U.S. Department of Health and Human Services, Public Health Service. Surgeon General David Satcher. Statement on community water fluoridation. Office of the Surgeon General, Rockville, MD; 2001. Available at: <https://www.cdc.gov/fluoridation/guidelines/surgeons-general-statements.html>. Accessed October 28, 2017.
64. U.S. Department of Health and Human Services. Office of Disease Prevention and Health Promotion. *HealthyPeople.gov*. Healthy People 2020. About healthy people. Available at: <https://www.healthypeople.gov/2020/About-Healthy-People>. Accessed October 26, 2017.
65. U.S. Department of Health and Human Services. Office of Disease Prevention and Health Promotion. *HealthyPeople.gov*. Healthy People 2020. Topics and Objectives. Oral health objectives. Available at: <https://www.healthypeople.gov/2020/topics-objectives/topic/oral-health/objectives>. Accessed October 26, 2017.
66. Centers for Disease Control and Prevention. Community Water Fluoridation. Fluoridation statistics. 2014. Available at: <https://www.cdc.gov/fluoridation/statistics/2014stats.htm>. Accessed October 26, 2017.
67. Hayes RL, Littleton NW, White CL. Post-eruptive effects of fluoridation on first permanent molars of children in Grand Rapids, Michigan. *Am J Public Health Nations Health* 1957;47(2):192-9. Article at: <https://www.ncbi.nlm.nih.gov/pmc/articles/PMC1551168>. Accessed October 4, 2017.
68. Arnold FA Jr, Dean HT, Philip J, Knutson JW. Effect of fluoridated public water supplies on dental caries experience. 1956. (Tenth year of the Grand Rapids-Muskegon study) *Bull World Health Organ* 2006;84(9):761-4. Article at: <https://www.ncbi.nlm.nih.gov/pmc/articles/PMC2627464>. Accessed October 3, 2017.

Benefit References

69. Mahoney G, Slade GD, Kitchener S, Barnett A. Lifetime fluoridation exposure and dental caries experience in a military population. *Community Dent Oral Epidemiol* 2008;36(6):485-92. Abstract at: <https://www.ncbi.nlm.nih.gov/pubmed/18422709>. Accessed on October 3, 2017.
70. Brown LJ, Wall TP, Lazar V. Trends in caries among adults 18 to 45 years old. *J Am Dent Assoc* 2002;133(7):827-34. Abstract at: <https://www.ncbi.nlm.nih.gov/pubmed/12148675>. Accessed on October 3, 2017.
71. Grembowski D, Fiset L, Spadafora A. How fluoridation affects adult dental caries: systemic and topical effects are explored. *J Am Dent Assoc* 1992;123(2):49-54. Abstract at: <https://www.ncbi.nlm.nih.gov/pubmed/1541781>. Accessed October 3, 2017.
72. Dye B, Tan S, Smith V, Lewis B, Barker L, Thornton-Evans G, Eke P, Beltran-Aguilar E, Horowitz A, Li CH. Trends in oral health status: United States, 1988-1994 and 1999-2004. National Center for Health Statistics. *Vital Health Stat* 2007;11(248). Article at: https://www.cdc.gov/nchs/data/series/sr_11/sr11_248.pdf. Accessed October 3, 2017.
73. Brustman BA. Impact of exposure to fluoride-adequate water on root surface caries in elderly. *Gerodontology* 1986;2(6):203-7.
74. Burt BA, Ismail AJ, Eklund SA. Root caries in an optimally fluoridated and a high-fluoride community. *J Dent Res* 1989;68(9):1154-8. Abstract at: <https://www.ncbi.nlm.nih.gov/pubmed/3461032>. Accessed October 3, 2017.
75. Hunt RJ, Eldredge JB, Beck JD. Effect of residence in a fluoridated community on the incidence of coronal and root caries in an older adult population. *J Public Health Dent* 1989;49(3):138-41. Abstract at: <https://www.ncbi.nlm.nih.gov/pubmed/2788735>. Accessed October 18, 2017.
76. Griffin SO, Griffin PM, Swann JL, Zlobin N. New coronal caries in older adults: implications for prevention. *J Dent Res* 2005;84(8):715-720. Abstract at: <https://www.ncbi.nlm.nih.gov/pubmed/16040728>. Accessed September 16, 2017.
77. Garcia AI. Caries incidence and costs of prevention programs. *J Public Health Dent* 1989;49(5 Spec No):259-71. Abstract at: <https://www.ncbi.nlm.nih.gov/pubmed/2810223>. Article at: <https://deepblue.lib.umich.edu/handle/2027.42/66226>. Accessed October 26, 2017.
78. American Dental Association. Member Center. Oral Health Topics. Caries risk assessment and management. Available at: <http://www.ADA.org/en/member-center/oral-health-topics/caries-risk-assessment-and-management>. Accessed September 26, 2017.
79. Horowitz HS. The effectiveness of community water fluoridation in the United States. *J Public Health Dent* 1996 Spec Iss;56(5):253-8. Abstract at: <https://www.ncbi.nlm.nih.gov/pubmed/9034970>. Accessed October 24, 2017.
80. Institute of Medicine. Food and Nutrition Board. Dietary reference intakes for calcium, phosphorus, magnesium, vitamin D and fluoride. Washington, DC: National Academy Press;1997. Available at: <https://www.nap.edu/catalog/5776/dietary-reference-intakes-for-calcium-phosphorus-magnesium-vitamin-d-and-fluoride>. Accessed October 29, 2017.
81. Preface: Dosage Schedule for Dietary Fluoride Supplements. *J Public Health Dent* 1999;59(4):203-4. Available at: <http://onlinelibrary.wiley.com/doi/10.1111/j.1752-7325.1999.tb03270.x/epdf>. Accessed October 4, 2017.
82. Marthaler TM. Salt fluoridation and oral health. *Acta Med Acad*. 2013;42(2):140-55. Abstract at: <https://www.ncbi.nlm.nih.gov/pubmed/24308394>. Accessed October 24, 2017.
83. Gillespie GM, Baez R. Development of salt fluoridation in the Americas. *Schweiz Monatsschr Zahnmed* 2005;115(8):663-9. Abstract at: <https://www.ncbi.nlm.nih.gov/pubmed/16156168>. Accessed October 24, 2017.
84. Marthaler TM, Pollak GE. Salt fluoridation in Central and Eastern Europe. *Schweiz Monatsschr Zahnmed* 2005;115(8):670-674. Abstract at: <https://www.ncbi.nlm.nih.gov/pubmed/16156169>. Accessed October 24, 2017.
85. Rugg-Gunn A, Banoczy J. Fluoride toothpastes and fluoride mouthrinses for home use. *Acta Med Acad* 2013;42(2):168-78. Abstract at: <https://www.ncbi.nlm.nih.gov/pubmed/24308396>. Accessed October 24, 2017.
86. The ADA/PDR Guide to Dental Therapeutics. Fifth Edition. 2009.
87. Estupinan-Day S. Promoting Oral Health: The use of salt fluoridation to prevent dental caries. Pan American Health Organization (PAHO) 2005. Scientific and technical Publication No. 615.
88. Marthaler T. Increasing the public health effectiveness of fluoridated salt. *Schweiz Monatsschr Zahnmed* 2005;115(9):785-92. Abstract at: <https://www.ncbi.nlm.nih.gov/pubmed/16231748>. Accessed October 24, 2017.
89. Marthaler TM, Petersen PE. Salt fluoridation-an alternative in automatic prevention of dental caries. *Int Dent J* 2005;55(6):351-8. Abstract at: <https://www.ncbi.nlm.nih.gov/pubmed/16379137>. Accessed October 24, 2017.
90. Gillespie GM and Marthaler TM. Cost aspects of salt fluoridation. *Schweiz Monatsschr Zahnmed* 2005;115(9):778-84. Abstract at: <https://www.ncbi.nlm.nih.gov/pubmed/16231747>. Accessed October 24, 2017.
91. Tranini P. Salt fluoridation in France since 1986. *Schweiz Monatsschr Zahnmed* 2005;115(8):656-8. Abstract at: <https://www.ncbi.nlm.nih.gov/pubmed/16156166>. Accessed October 24, 2017.
92. Jones S, Burt BA, Petersen PE, Lennon M. The effective use of fluorides in public health. *Bulletin of the World Health Organization* September 2005;83(9):670-76. Abstract at: <https://www.ncbi.nlm.nih.gov/pubmed/16211158>. Article at: <https://www.ncbi.nlm.nih.gov/pmc/articles/PMC2626340/>. Accessed October 24, 2017.
93. Vallejos-Sanchez AA, Medina-Solis CE, Casanova-Rosado JF, Maupome G, Minaya-Sanchez M, and Perez-Olivares S. Dental fluorosis in cohorts born before, during and after the national salt fluoridation program in a community in Mexico. *Acta Odontologica Scandinavica* 2006;64(4):209-13. Abstract at: <https://www.ncbi.nlm.nih.gov/pubmed/16829495>. Accessed September 16, 2017.
94. Meyer-Lueckel H, Bitter K, Hopfenmuller W, & Paris S. Reexamination of caries and fluorosis of children in an area of Jamaica with relatively high fluorosis prevalence. *Caries Res* 2009;43(4):250-53. Abstract at: <https://www.ncbi.nlm.nih.gov/pubmed/19439945>. Accessed October 24, 2017.
95. Banoczy J, Rugg-Gunn A, Woodward M. Milk fluoridation for the prevention of dental caries *Acta Med Acad* 2013;42(2):156-67. Abstract at: <https://www.ncbi.nlm.nih.gov/pubmed/24308395>. Article at: http://www.ama.ba/index.php/ama/article/view/186/pdf_19. Accessed October 24, 2017.
96. Mariño R, Villa A, Guerrero S. A community trial of fluoridated powdered milk in Chile. *Community Dent Oral Epidemiol* 2001;29(6):435-42. Abstract at: <https://www.ncbi.nlm.nih.gov/pubmed/11784286>. Accessed October 21, 2017.
97. Riley JC, Manning JC, Davies GM, Graham J and Worthington HV. Milk fluoridation: a comparison of dental health in two communities in England. *Community Dental Health* 2005;22(3):141-45. Abstract at: <https://www.ncbi.nlm.nih.gov/pubmed/16161876>. Accessed October 24, 2017.
98. Petersen PE, Kwan S, Ogawa H. Long-term evaluation of the clinical effectiveness of community milk fluoridation in Bulgaria. *Community Dent Health* 2015;32(4):199-203. Abstract at: <https://www.ncbi.nlm.nih.gov/pubmed/26738215>. Accessed October 21, 2017.
99. Petersson LG, Magnusson K, Hakestam U, Baigi A, Tweman S. Reversal of primary root caries lesions after daily intake of milk supplemented with fluoride and probiotic lactobacilli in older adults. *Acta Odontol Scand* 2011;69(6):321-7. Abstract at: <https://www.ncbi.nlm.nih.gov/pubmed/21563871>. Accessed October 21, 2017.
100. Quock RL, Chan J. Fluoride content of bottled water and its implications for the general dentist. *Gen Dent* 2009;57(1):29-33. Abstract at: <https://www.ncbi.nlm.nih.gov/pubmed/19146140>. Accessed October 3, 2017.
101. *Federal Register* 1979 Jul 20;44(141):42775-8. National Archives and Records Administration. Library of Congress. Available at: <https://www.loc.gov/item/fr044141>. Accessed October 3, 2017.
102. 21 CFR 165.110. Bottled Water. Available at: <https://www.ecfr.gov/cgi-bin/text-idx?SID=5c34abfa5cd6e4f55395aa78348c26ae&mc=rue&node=pt21.2.165&rgn=div5>. Accessed October 3, 2017.
103. *Federal Register* 1995 Nov 13;60(218):57079-57080. Available at: <https://www.federalregister.gov/documents/1995/11/13/95-27798/beverages-bottled-water>. Accessed October 3, 2017.

Benefit References

104. American Dental Association. Policy on bottled water; home water treatment systems and fluoride exposure. Adopted by the American Dental Association 2013 House of Delegates. Available at: <http://www.ADA.org/en/about-the-ada/ada-positions-policies-and-statements/policy-on-bottled-water-home-water-treatment-syste>. Accessed October 1, 2017.
105. U.S. Department of Health and Human Services. U.S. Food and Drug Administration. Health claim notification for fluoridated water and reduced risk of dental caries. Available at: <https://www.fda.gov/food/labelingnutrition/ucm073602.htm>. Accessed September 19, 2017.
106. Beverage Marketing Corporation. Bottled water becomes number-one beverage in the U.S., data from beverage marketing corporation show. Press Release March 9, 2017. Available at: <https://www.beveragemarketing.com/news-detail.asp?id=438>. Accessed October 4, 2017.
107. International Bottled Water Association. PET facts. Available at: <http://www.bottledwater.org/education/recycling/pet-facts>. Accessed October 4, 2017.
108. Huerta-Saenz L, Irigoyen M, Benavides J, Mendoza M. Tap or bottled water: drinking preferences among urban minority children and adolescents. *J Community Health* 2012;37(1):54-8. Abstract at: <https://www.ncbi.nlm.nih.gov/pubmed/21643824>. Accessed October 3, 2017.
109. Scherzer T, Barker JC, Pollick H, Weintraub JA. Water consumption beliefs and practices in a rural Latino community: implications for fluoridation. *J Public Health Dent* 2010;70(4):337-43. Abstract at: <https://www.ncbi.nlm.nih.gov/pubmed/20735717>. Article at: <https://www.ncbi.nlm.nih.gov/pmc/articles/PMC3536824>. Accessed October 3, 2017.
110. Sriraman NK, Patrick PA, Hutton K, Edwards KS. Children's drinking water: parental preferences and implications for fluoride exposure. *Pediatr Dent* 2009;31(4):310-5. Abstract at: <https://www.ncbi.nlm.nih.gov/pubmed/19722439>. Accessed October 3, 2017.
111. Hobson WL, Knochel M, Byington CL, Young PC, Hoff CJ, Buchi KF. Bottled, filtered, and tap water use in Latino and non-Latino children. *Arch Pediatr Adolesc Med* 2007;161(5):457-61. Abstract at: <https://www.ncbi.nlm.nih.gov/pubmed/17485621>. Article at: <https://jamanetwork.com/journals/jamapediatrics/fullarticle/570296>. Accessed October 3, 2017.
112. Brown MD, Aaron G. The effect of point-of-use water conditioning systems on community fluoridated water. *Pediatr Dent* 1991;13(1):35-8. Abstract at: <https://www.ncbi.nlm.nih.gov/pubmed/1945982>. Accessed September 18, 2017.
113. Jobson MD, Grimm SE 3rd, Banks K, Henley G. The effects of water filtration systems on fluoride: Washington, D.C. metropolitan area. *ASDC J Dent Child* 2000;67(5):350-4. Abstract at: <https://www.ncbi.nlm.nih.gov/pubmed/11068668>. Accessed September 18, 2017.
114. Robinson SN, Davies EH, Williams B. Domestic water treatment appliances and the fluoride ion. *Br Dent J* 1991;171(3-4):91-3. Abstract at: <https://www.ncbi.nlm.nih.gov/pubmed/1888589>. Accessed September 18, 2017.
115. Full CA, Wefel JS. Water softener influence on anions and cations. *Iowa Dent J* 1983;69(4):37-9.
116. Konno H, Yaegaki K, Tanaka T, Sato T, Imai K, Imai T, Murata T, Heral M. Neither hollow-fibre filters nor activated-charcoal filters remove fluoride from fluoridated tap water. *J Can Dent Assoc* 2008;74(5):443. Abstract at: <https://www.ncbi.nlm.nih.gov/pubmed/18538069>. Article at: <http://www.cda-adc.ca/jcda/vol-74/issue-5/443.html>. Accessed September 18, 2017.

Safety

17. Harmful to humans?.....	37	32. Cancer?.....	56
18. More studies needed?.....	38	33. Osteosarcoma?.....	57
19. Recommended level?.....	39	34. Enzyme effects?.....	58
20. EPA maximum?.....	40	35. Thyroid?.....	59
21. EPA secondary level?.....	41	36. Pineal gland?.....	60
22. Total intake?.....	43	37. Allergies?.....	60
23. Daily intake?.....	44	38. Genetic risk?.....	61
24. Prenatal dietary fluoride supplements?.....	46	39. Fertility?.....	61
25. Body uptake?.....	47	40. Down Syndrome?.....	62
26. Bone health?.....	47	41. Neurological impairment/IQ?.....	62
27. Dental fluorosis?.....	49	42. Lead poisoning?.....	64
28. Fluoridated water for infant formula?.....	52	43. Alzheimer's disease?.....	65
29. Prevent fluorosis?.....	52	44. Heart disease?.....	66
30. Warning Label?.....	54	45. Kidney disease?.....	67
31. Acute and chronic toxicity?.....	55	46. Erroneous health claims?.....	68

17. Does fluoride in the water supply, at the levels recommended for the prevention of tooth decay, adversely affect human health?

Answer.

The overwhelming weight of scientific evidence supports the safety of community water fluoridation.

Fact.

For generations, millions of people have lived in areas where fluoride is found naturally in drinking water in concentrations as high or higher than the optimal level recommended to prevent tooth decay. Research conducted among these persons confirms the safety of fluoride in the water supply.¹⁻⁵

As with other nutrients, fluoride is safe and effective when used and consumed as recommended. No charge against the benefits and safety of fluoridation has ever been substantiated by generally accepted scientific knowledge. A number of reviews on fluoride in drinking water have been issued over the years. For example, in 1951⁶ the National Research Council (NRC), of the National Academies,

issued its first report stating fluoridation was safe and effective. Additional reviews by the NRC followed in 1977⁷ and 1993⁸ with the most recent NRC review completed in 2006.⁹ Additional reviews completed over the ten year period from 2007-2017 include:

- 2017 Australian Government, National Health and Medical Research Council (NHMRC). *Information Paper — Water Fluoridation: Dental and Other Human Health Outcomes*.¹⁰
- 2016 O'Mullane DM, Baez RJ, Jones S, Lennon MA, Petersen PE, Rugg-Gunn AJ, Whelton H, Whitford GM. *Fluoride and Oral Health*.¹¹
- 2016 American Water Works Association. *Water Fluoridation Principles and Practices*. AWWA Manual M4. Sixth edition.¹²
- 2015 Water Research Foundation. *State of the Science: Community Water Fluoridation*.¹³
- 2015 The Network for Public Health Law. *Issue Brief: Community Water Fluoridation*.¹⁴

- 2015 Ireland Health Research Board. *Health Effects of Water Fluoridation: An Evidence Review*.¹⁵
- 2015 U.S. Department of Health and Human Services Federal Panel on Community Water Fluoridation. *U.S. Public Health Service Recommendation for Fluoride Concentration in Drinking Water for the Prevention of Dental Caries*.¹⁶
- 2014 Public Health England. *Water Fluoridation: Health Monitoring Report for England*.¹⁷
- 2014 Royal Society of New Zealand and the Office of the Prime Minister's Chief Science Advisor. *Health Effects of Water Fluoridation: a Review of the Scientific Evidence*.¹⁸
- 2013 U.S. Community Preventive Services Task Force. The Guide to Community Preventive Services. *Preventing Dental Caries: Community Water Fluoridation*.¹⁹
- 2011 European Commission of the European Union Scientific Committee on Health and Environmental Risks (SCHER). *Fluoridation*.²⁰
- 2008 Health Canada. *Findings and Recommendations of the Fluoride Expert Panel*.²¹
- 2007 Australian Government National Health and Medical Research Council A Systematic Review of the Efficacy and Safety of Fluoridation; Part A: Review Methodology and Results.²²

The overwhelming weight of scientific evidence supports the safety of community water fluoridation.

18. Are additional studies being conducted to determine the effects of fluorides in humans?

Answer.

Yes. Since its inception, fluoridation has undergone a nearly continuous process of re-evaluation. As with other areas of science, additional studies on the effects of fluorides in humans can provide insight as to how to make effective choices for the use of fluoride. The American Dental Association and the U.S. Public Health Service support this on-going research.

Fact.

For more than 70 years, detailed reports have been published on multiple aspects of fluoridation. The accumulated dental, medical and public health evidence concerning fluoridation has been reviewed and evaluated numerous times by academicians, committees of experts, special councils of governments and most of the world's major national and international health organizations. The consensus of the scientific community is that water fluoridation, at the level recommended to prevent tooth decay, safely provides oral health benefits which in turn supports improved general health. The question of possible secondary health effects caused by fluorides consumed in optimal concentrations throughout life has been the object of thorough medical investigations which have failed to show any impairment of general health throughout life.¹⁰⁻²²

The consensus of the scientific community is that water fluoridation, at the level recommended to prevent tooth decay, safely provides oral health benefits which in turn supports improved general health.

In scientific research, there is no such thing as "final knowledge." New information is continuously emerging and being disseminated. Government agencies, such as the U.S. National Institutes of Health, National Institute of Dental and Craniofacial Research, and others continue to fund fluoride research. One example is the National Toxicology Program's systematic review using animal studies to evaluate potential neurobehavioral effects from exposure to fluoride during development which began in 2015 and continues in 2017.²³

In 2011, the U.S. Department of Health and Human Services and the U.S. Environmental Protection Agency (EPA) issued a joint press release²⁴ outlining important steps the respective agencies were taking to ensure that standards and guidelines on fluoride in drinking water continue to ensure the safety of the public while supporting good dental health, especially in children. Those actions resulted in the 2015 report issued by the U.S. Public Health Service¹⁶ regarding the recommended level of fluoride in drinking water and the EPA activity was informational to the 2016 EPA Six-Year Review³²⁵ in which the Agency completed a detailed review of drinking water regulations including the regulation for naturally occurring fluoride in water.

19. Why did the U.S. Public Health Service issue a report in 2015 recommending 0.7 milligrams per liter (mg/L) as the optimal level for fluoride in drinking water for all temperature zones in the U.S.?

Answer.

The U.S. Public Health Service (USPHS) updated and replaced its 1962 Drinking Water Standards related to community water fluoridation to establish a single value of 0.7 mg/L as the optimal concentration of fluoride in drinking water. This concentration provides the best balance of protection from tooth decay while limiting the risk of dental fluorosis.¹⁶

Fact.

The previous U.S. Public Health Service recommendations for optimal fluoride concentrations were based on average ambient air temperatures of geographic areas and ranged from 0.7–1.2 mg/L. In 2011, the U.S. Department of Health and Human Services (HHS) issued a notice of intent in the *Federal Register*²⁶ proposing that community water systems adjust the amount of fluoride to 0.7 mg/L to achieve an optimal fluoride level.

The new guidance was based on several considerations that included:

- Scientific evidence related to effectiveness of water fluoridation on caries prevention and control across all age groups.
- Fluoride in drinking water as one of several available fluoride sources.

- Trends in the prevalence and severity of dental fluorosis.
- Current evidence on fluid intake in children across various ambient air temperatures.

As part of the process leading to the notice of intent, the U.S. Department of Health and Human Services (HHS) convened a federal interdepartmental, interagency panel of scientists to review the scientific evidence relevant to the 1962 USPHS Drinking Water Standards for fluoride concentrations in drinking water in the United States and to update these recommendations based on current science. Panelists included representatives from the Centers for Disease Control and Prevention, the National Institutes of Health, the U.S. Food and Drug Administration, the Agency for Healthcare Research and Quality, the Office of the Assistant Secretary for Health, U.S. Environmental Protection Agency, and the U.S. Department of Agriculture.¹⁶

A public comment period followed the publication of the notice of intent during which time more than 19,000 comments were received. The vast majority (more than 18,000) were variations on a letter submitted by an organization opposing community water fluoridation. Comments received were summarized and reported to the full federal panel. The panel then spent several years reviewing each comment in light of the best available science. After completing their extensive review, the panel did not alter the recommendation based on the following:

- Community water fluoridation remains an effective public health strategy for delivering fluoride to prevent tooth decay and is the most feasible and cost-effective strategy for reaching entire communities.
- In addition to drinking water, other sources of fluoride exposure have contributed to the prevention of dental caries and an increase in dental fluorosis prevalence.
- Caries preventive benefits can be achieved and the risk of dental fluorosis reduced at 0.7 mg/L.
- Recent data do not show a convincing relationship between water intake and outdoor air temperature. Thus, recommendations for water fluoride concentrations that differ based on outdoor temperature are unnecessary.¹⁶

In 2015 the USPHS published a final report establishing guidance for water systems that are actively fluoridating or those that may initiate fluoridation in the future.¹⁶ For community water systems that add fluoride to their water, the USPHS recommends a uniform fluoride concentration of 0.7 mg/L (parts per million [ppm]) for the entire United States to maintain caries (tooth decay) prevention benefits and reduce the risk of dental fluorosis.

The USPHS further noted that surveillance of dental caries (tooth decay), dental fluorosis, and fluoride intake through the National Health and Nutritional Examination Survey will be done to monitor changes that might occur following implementation of the recommendation.¹⁶

20. What is the recommendation for the maximum level of naturally occurring fluoride in drinking water contained in the 2016 EPA Six-Year Review 3?

Answer.

As established by the U.S. EPA, the maximum allowable level of naturally occurring fluoride in drinking water is 4 milligrams/liter (mg/L or ppm). Under the Maximum Contaminant Level (MCL) standard, if the naturally occurring level of fluoride in a public water supply exceeds the MCL, the water supplier is required to lower the level of fluoride below the MCL — a process called defluoridation. The MCL is a federally enforceable standard.²⁷ (Additional details regarding the EPA maximum contaminant standards can be found in the Figure 3.)

Fact.

Under the Safe Drinking Water Act (SDWA),²⁷ the EPA is required to periodically review the existing National Primary Drinking Water Regulations (NPDWRs) “not less often than every 6 years.” This review is a routine part of the EPA’s operations as dictated by the SDWA.

In April 2002, the EPA announced the results of its preliminary revise/not revise decisions for 68 chemical NPDWRs as part of its first Six-Year Review of drinking water standards.²⁸ Fluoride was one of the 68 items reviewed. While the EPA determined that it fell under the “Not Appropriate for Revision at this Time” category, the agency asked the National Academies (NA) to update the risk assessment for fluoride. Prior to this time, the National Academies’ National Research Council (NRC) completed a review

of fluoride for the EPA which was published as “Health Effects of Ingested Fluoride” in 1993.⁸

The National Research Council’s Committee on Toxicology created the Subcommittee on Fluoride in Drinking Water⁹ which reviewed toxicologic, epidemiologic, and clinical data published since 1993, and exposure data on orally ingested fluoride from drinking water and other sources (e.g., food, toothpaste, dental rinses). Based on these reviews, the Subcommittee evaluated independently the scientific and technical basis of the U.S. Environmental Protection Agency’s (EPA) maximum contaminant level goal (MCLG) of 4 milligram per liter (mg/L or ppm) and secondary maximum contaminant level (SMCL) of 2 mg/L in drinking water.

On March 22, 2006, almost three years after work began, the NRC issued a 500-page report titled *Fluoride in Drinking Water — A Scientific Review of the EPA’s Standards*⁹ to advise the EPA on the adequacy of its fluoride MCLG (maximum contaminant level goal) and SMCL (secondary maximum contaminant level) to protect children and others from adverse effects. (For additional information on the EPA maximum contaminant standards, please refer to Figure 3.) The report contained two major recommendations related to the MCLG:

In light of the collective evidence on various health end points and total exposure to fluoride, the committee concludes that EPA’s MCLG of 4 mg/L should be lowered. Lowering the MCLG will prevent children from developing severe enamel fluorosis and will reduce the lifetime accumulation of fluoride into bone that the majority of the committee concludes is likely to put individuals at increased risk of bone fracture and possibly skeletal fluorosis, which are particular concerns for subpopulations that are prone to accumulating fluoride in their bones.⁹

To develop an MCLG that is protective against severe enamel fluorosis, clinical stage II skeletal fluorosis, and bone fractures, EPA should update the risk assessment of fluoride to include new data on health risks and better estimates of total exposure (relative source contribution) for individuals. EPA should use current approaches for quantifying risk, considering susceptible subpopulations, and characterizing uncertainties and variability.⁹

The 2006 NRC report⁹ contained one major recommendation related to the Secondary Maximum Contaminant Level (SMCL):

The prevalence of severe enamel fluorosis is very low (near zero) at fluoride concentrations below 2 mg/L. From a cosmetic standpoint, the SMCL does not completely prevent the occurrence of moderate enamel fluorosis. EPA has indicated that the SMCL was intended to reduce the severity and occurrence of the condition to 15% or less of the exposed population. The available data indicate that fewer than 15% of children will experience moderate enamel fluorosis of aesthetic concern (discoloration of the front teeth) at that concentration. However, the degree to which moderate enamel fluorosis might go beyond a cosmetic effect to create an adverse psychological effect or an adverse effect on social functioning is not known.⁹

Additionally, the Subcommittee identified data gaps and made recommendations for future research relevant to future revisions of the MCLG and SMCL for fluoride.⁹

It should be emphasized that the 2006 NRC report was not a review of fluoride as used in community water fluoridation. In fact, the 2006 NRC Report in Brief²⁹ states: "The committee did not evaluate the risks or benefits of the lower fluoride concentrations (0.7 to 1.2 mg/L) used in water fluoridation. Therefore, the committee's conclusions regarding the potential for adverse effects from fluoride at 2 to 4 mg/L in drinking water do not apply at the lower water fluoride levels commonly experienced by most U.S. citizens."²⁹

In response to the recommendations noted above from the NRC report, in 2011, the EPA completed and peer-reviewed a quantitative dose-response assessment based on the available data for severe dental fluorosis as recommended by the NRC.³⁰ Additionally, the EPA completed and peer-reviewed a document on the environmental exposure of children and adults to fluoride and the relative source contribution for water which is needed in order to derive the MCLG from the dose-response assessment.³⁰ These efforts were being undertaken during Six-Year Review 2 and so no action on fluoride was taken during Six-Year Review 2.

In December 2016, the EPA announced the review results for the Agency's third Six-Year Review (called Six-Year Review 3),²⁵ in which the Agency completed a detailed review of 76 national primary drinking water regulations. The regulation for naturally occurring fluoride in water was examined as part of this review and is included among the list of regulated contaminants considered to be "Low priority and/or

no meaningful opportunity" under "Not Appropriate for Revision at this Time."²⁵

The announcement of the results of the EPA's Six-Year Review 3 in the *Federal Register*³¹ indicates that, with the reviews of fluoride conducted since the first Six-Year Review (including but not limited to the 2006 NRC report and the EPA Fluoride Risk Assessment and Relative Source Contribution) and noting that other contaminants are of much greater concern, the EPA is recommending that no further action be taken at this time to change the current MCL/MCLG of 4 mg/L (the maximum level of naturally occurring fluoride allowed in drinking water).³¹

21. What is the Secondary Maximum Contaminant Level (SMCL) for naturally occurring fluoride in drinking water established by the EPA?

Answer.

The Secondary Maximum Contaminant Level (SMCL) for naturally occurring fluoride in water is 2 mg/L (or ppm). This is a non-enforceable federal standard.

Fact.

In addition to the MCL, the EPA has established a Secondary Maximum Contaminant Level (SMCL) of 2.0 mg/L and requires consumer notification by the water supplier if the naturally occurring fluoride level exceeds 2.0 mg/L. The SMCL, while not federally enforceable, is intended to alert families that regular consumption of water with natural levels of fluoride greater than 2.0 mg/L by young children could cause moderate to severe dental fluorosis in the developing permanent teeth.³² The notice to be used by water systems that exceed the SMCL must contain the following points:

1. The notice is intended to alert families that children under nine years of age who are exposed to levels of fluoride greater than 2.0 mg/liter may develop dental fluorosis.
2. Adults are not affected because dental fluorosis occurs only when developing teeth are exposed to elevated fluoride levels.
3. The water supplier can be contacted for information on alternative sources or treatments that will insure the drinking water would meet all standards (including the SMCL).³²

Figure 3. USEPA Standards and USPHS Recommendation for Fluoride in Drinking Water

U.S. Environmental Protection Agency (EPA) Standards for Fluoride in Drinking Water

The EPA standards for fluoride in drinking water apply to the **naturally occurring** fluoride in water. They are the:

- Maximum Contaminant Level Goal (**MCLG**) – 4 mg/L
- Maximum Contaminant Level (**MCL**) – 4 mg/L
- Secondary Maximum Contaminant Level (**SMCL**) – 2 mg/L

MCLG — The MCLG is the level of contaminants in drinking water at which no adverse health effects are likely to occur. This health goal is based solely on possible health risks and exposure over a lifetime with an adequate margin of safety. The current MCLG for fluoride is 4 mg/L and is set at this level to provide protection against the increased risk of crippling skeletal fluorosis.

MCL — The MCL is an enforceable standard which is set as close to the health goal as possible, considering the benefit to the public, the ability of public water systems to detect and remove contaminants using suitable treatment technologies and cost. In the case of fluoride, the MCL is set at the MCLG.

Under the MCL standard, if the naturally occurring level of fluoride in a public water supply exceeds 4 mg/L, the water supplier is required to lower the level of fluoride or defluoridate. Community water systems that exceed the fluoride MCL of 4 mg/L must notify persons served by that system as soon as practical, but no later than 30 days after the system learns of the violation.

SMCL — Secondary standards are non-enforceable guidelines regulating contaminants that may cause cosmetic effects (such as tooth discoloration). The EPA recommends secondary standards to water systems but does not require systems to comply. However, states may choose to adopt them as enforceable standards. Tooth discoloration and/or pitting is caused by excess fluoride exposures during the formative period prior to eruption of the teeth in children. The level of the SMCL was set based upon a balancing of the beneficial effects of protection from tooth decay and the undesirable effects of excessive exposures leading to discoloration.

Under the SMCL, if water exceeds 2 mg/L, the water system is to notify consumers that regular consumption of water with fluoride above 2 mg/L may increase the risk for fluorosis in young (under 9 years of age) children. Community water systems that exceed the fluoride secondary standard of 2 mg/L must notify persons served by that system as soon as practical but no later than 12 months from the day the water system learns of the exceedance.

U.S. Public Health Service (USPHS) Recommendation for Fluoride in Drinking Water

In 2015, the USPHS published a final report establishing guidance for water systems that are actively fluoridating or those that may initiate fluoridation in the future. For community water systems that add fluoride to their water, the USPHS recommends a uniform fluoride concentration of 0.7 mg/L for the entire United States to maintain caries (tooth decay) prevention benefits and reduce the risk of dental fluorosis.

Why is the EPA MCL of 4 mg/L different from the USPHS recommendation of 0.7 mg/L?

The two benchmarks have different purposes and are set under different authorities. The EPA MCL of 4 mg/L is set to protect against risks from exposure to too much fluoride. The USPHS recommended level of fluoride of 0.7 mg/L is set to promote the benefit of fluoride in preventing tooth decay while minimizing the chance for dental fluorosis.

Information Source: EPA Fact Sheet: Questions and Answers on Fluoride, 2011. Available at <https://www.epa.gov/dwsixyearreview/fact-sheet-questions-and-answers-fluoride>

➦ Additional information on these topics can be found in this Section, Questions 19, 20 and 21.

22. Does the total intake of fluoride from air, water and foods in a community in the United States with drinking water fluoridated at the recommended level pose significant health risks?

Answer.

The total intake of fluoride from air, water and foods in a community in the United States with drinking water fluoridated at the recommended level does not pose significant health risks.

Fact.

Fluoride from the Air

The atmosphere normally contains negligible concentrations of airborne fluorides. Studies reporting the levels of fluoride in air in the United States suggest that ambient fluoride contributes very little to a person's overall fluoride intake.^{9,30}

Fluoride from Water

For generations, millions of people have lived in areas where fluoride is found naturally in drinking water in concentrations as high as or higher than those recommended to prevent tooth decay. Research conducted among these people confirms the safety of fluoride in the water supply.¹⁻⁵

A ten-year comparison study of long-time residents of Bartlett and Cameron, Texas, where the water supplies contained 8.0 and 0.4 mg/L of fluoride, respectively, included examinations of organs, bones and tissues. Other than a higher prevalence of dental fluorosis in the Bartlett residents (8.0 mg/L fluoride), the study indicated that long-term consumption of fluoride from water and food sources (resident average length of fluoride exposure was 36.7 years), even at these levels more than 10 times higher than recommended for tooth decay prevention, resulted in no clinically significant physiological or functional effects.⁵

In the United States, the natural level of fluoride in ground water varies from very low levels to over 4 mg/L. Public water systems in the U.S. are monitored by the Environmental Protection Agency (EPA), which requires that public water systems not exceed a naturally occurring fluoride level of 4 mg/L.³¹ The recommended level for fluoride in drinking water in the United States has been established at 0.7 mg/L by the U.S. Public Health Service.¹⁶ This level has been

established to reduce tooth decay while minimizing the occurrence of dental fluorosis.

Individuals living in a community with water fluoridation get a portion of their daily fluoride intake from fluoridated water and a portion from dietary sources which would include foods and other beverages. Water and water-based beverages are the chief source of dietary fluoride intake. Conventional estimates are that approximately 75% of dietary fluoride comes from water and water-based beverages.^{33,34} When considering water fluoridation, an individual consuming one liter of water fluoridated at 0.7 mg/L receives 0.7 milligram of fluoride.

Fluoride in Foods

In looking at the fluoride content of foods and beverages over time, it appears that fluoride intake from dietary sources has remained relatively constant.³⁵ Except for products prepared (commercially or by the individual) or cooked with fluoridated water, the fluoride content of most foods and beverages is not significantly different between fluoridated and nonfluoridated communities. When fluoridated water is used to prepare or cook the samples, the fluoride content of foods and beverages is higher. This difference has remained relatively constant over time.^{33,35}

Launched in 2004 and updated in 2005, the National Fluoride Database is a comprehensive, nationally representative database of the fluoride concentration in 427 foods across 27 food groups and beverages consumed in the United States.³⁴ This database for fluoride was designed for use by epidemiologists and health researchers to estimate fluoride intake and to assist in the investigation of the relationships between fluoride intake and human health. The database contains fluoride values for beverages, water, and some lower priority foods.³⁴

The fluoride content of fresh solid foods in the United States generally ranges from 0.01 to 1.0 part per million.³⁵ The foods highest in fluoride are fish and shellfish, reflective of the fluoride found in ocean water, and the presence or absence of bone fragments such as those in sardines.³⁵ (Fluoride has an affinity for calcified tissues such as bones.) Cereals, baked goods, breads, and other grain products were estimated to have fluoride concentrations between 0.06 and 0.72 ppm. The majority of vegetables (leafy, root, legumes, green or yellow) have a relatively low fluoride concentration (ranging from 0.01 to 0.5 ppm)

with fruits generally having lower concentrations (ranging from 0.01 to 0.2 ppm) than in vegetables. Raisins are one exception in the fruit category with a higher fluoride concentration due to the use of certain pesticides and concentration through drying.³⁵

Brewed teas can contain fluoride concentrations of 1 ppm to 6 ppm depending on the amount of dry tea used, the water fluoride concentration and the brewing time.³⁶ The fluoride value for unsweetened instant tea powder appears very high when reported as a dry powder because this product is extremely concentrated. However, when one teaspoon of the unsweetened tea powder is added to an eight ounce cup of tap water, the value for prepared instant tea is similar to the values reported for regular brewed tea.³⁴

Foods and beverages commercially processed (cooked or reconstituted) in cities fluoridated to the recommended level generally contain higher levels of fluoride than those processed in nonfluoridated communities. These foods and beverages are consumed not only in the city where processed, but also are often distributed to and consumed in nonfluoridated areas.³⁷ This "halo" or "diffusion" effect results in increased fluoride intake by people in nonfluoridated communities, providing them increased protection against tooth decay.^{38,39} As a result of the widespread availability of these various sources of fluoride, the difference between tooth decay rates in fluoridated areas and nonfluoridated areas is somewhat less than several decades ago but this difference is still significant. Failure to account for the diffusion effect results in an underestimation of the total benefit of water fluoridation especially in areas where large amounts of fluoridated products are brought into nonfluoridated communities.³⁸

The average daily dietary intake of fluoride (expressed on a body weight basis) by children residing in communities with water fluoridated at 1.0 mg/L is 0.05 mg/kg/day (milligram per kilogram of body weight per day).⁴⁰ In communities without optimally fluoridated water, average intakes for children are about 50% lower.⁴⁰ Dietary fluoride intake by adults in communities where water is fluoridated at 1.0 mg/L averages 1.4 to 3.4 mg/day, and in nonfluoridated areas averages 0.3 to 1.0 mg/day.⁴⁰ With the 2015 recommendation that drinking water be fluoridated at 0.7 mg/L, average intakes would be 30% lower in fluoridated communities than when they were fluoridated at 1.0 mg/L.

23. How much fluoride is recommended to maximize the tooth decay prevention benefits of fluoride?

Answer.

As with all nutrients, the appropriate amount of daily fluoride intake varies with age and body weight. Fluoride is safe and effective when used and consumed properly.

Fact.

In 1997, the Food and Nutrition Board of the Institute of Medicine developed a comprehensive set of reference values for dietary nutrient intakes.⁴⁰ These new reference values, the Dietary Reference Intakes (DRI), replace the Recommended Dietary Allowances (RDA) which had been set by the National Academy of Sciences since 1941. The new values present nutrient requirements to optimize health and, for the first time, set maximum-level guidelines to reduce the risk of adverse effects from excessive consumption of a nutrient. Along with calcium, phosphorous, magnesium and vitamin D, DRIs for fluoride were established because of its proven preventive effect on tooth decay. (See Table 2 in this Question.)

The Adequate Intake (AI) establishes a goal for intake to sustain a desired indicator of health without causing side effects. In the case of fluoride, the AI is the daily intake level required to reduce tooth decay without causing moderate dental fluorosis. The AI for fluoride intake from all sources (fluoridated water, foods, beverages, fluoride dental products and dietary fluoride supplements) is set at 0.05 mg/kg/day. Using the established AI of 0.05 mg/kg, the amount of fluoride for optimal health to be consumed each day has been calculated by sex and age group (expressed as average weight).⁴⁰

The Tolerable Upper Intake Level (UL) establishes a maximum guideline. The UL is higher than the AI and is not the recommended level of intake. The UL is the estimated maximum intake level that should not produce unwanted effects on health. The UL for fluoride intake from all sources (fluoridated water, foods, beverages, fluoride dental products and dietary fluoride supplements) is set at 0.10 mg/kg/day (milligram per kilogram of body weight per day) for infants, toddlers, and children through eight years of age. For older children and adults, who are no longer at risk for dental fluorosis, the UL for fluoride is set at

Table 2. Reference Intakes for Fluoride**Food and Nutrition Board of the Institute of Medicine 1997⁴⁰**

Age Group	Reference Weights kg (lbs)*	Adequate Intake (mg/day)	Tolerable Upper Intake (mg/day)
Infants 0-6 months	7 (16)	0.01	0.7
Infants 7-12 months	9 (20)	0.5	0.9
Children 1-3 years	13 (29)	0.7	1.3
Children 4-8 years	22 (48)	1.0	2.2
Children 9-13 years	40 (88)	2.0	10.0
Boys 14-18 years	64 (142)	3.0	10.0
Girls 14-18 years	57 (125)	3.0	10.0
Males 19 years and over	76 (166)	4.0	10.0
Females 19 years and over	61 (133)	3.0	10.0

* Value based on data collected during 1988-94 as part of the Third National Health and Nutrition Examination Survey (NHANES III) in the United States.⁴⁰

10 mg/day regardless of weight. Using the established ULs for fluoride, the amount of fluoride that can be consumed each day to reduce the risk of moderate enamel fluorosis for children through age eight, has been calculated by sex and age group (expressed as average weight).⁴⁰ (See Table 2.)

As a practical example, daily intake of 2 mg of fluoride is adequate for a 9- to 13-year-old child weighing 88 pounds (40 kg). This was calculated by multiplying 0.05 mg/kg/day (AI) times 40 kg (weight) to equal 2 mg. At the same time, that 88 pound (40kg) child could consume 10 mg of fluoride a day as a tolerable upper intake level.

Children living in a community with water fluoridation get a portion of their daily fluoride intake from fluoridated water and a portion from dietary sources which would include foods and other beverages. When considering water fluoridation, an individual must consume one liter of water fluoridated at 0.7 mg/L to receive 0.7 milligrams (0.7 mg) of fluoride. Children under six years of age, on average, consume less than one-half liter of drinking water a day.³⁵ Therefore, children under six years of age would consume, on average, less than 0.35 mg of fluoride a day from drinking optimally fluoridated water (at 0.7 mg/L).

If a child lives in a nonfluoridated area and is determined to be at high risk for tooth decay, the dentist or physician may prescribe dietary fluoride supplements.⁴¹ As shown in Table 1 "Dietary Fluoride Supplement Schedule" (See Benefits Section, Question 12.), the current dosage schedule recommends supplemental fluoride amounts that are below the AI for each age group.⁴² The dosage schedule was designed to offer the benefit of decay reduction with a margin of safety to prevent mild to moderate enamel fluorosis. For example, the AI for a child 3 years of age is 0.7 mg/day. The recommended dietary fluoride supplement dosage for a child 3 years of age in a nonfluoridated community is 0.5 mg/day. This provides leeway for some fluoride intake from processed foods and beverages, and other sources.

Tooth decay rates are declining in many population groups because children today are being exposed to fluoride from a wider variety of sources than decades ago.¹⁶ Many of these sources are intended for topical use only; however, some fluoride is ingested inadvertently by children.^{42,43} By reducing the inappropriate ingestion of fluoride from toothpaste, the risk of dental fluorosis can be reduced without jeopardizing the benefits to oral health.

For example, it has been reported in a number of studies that young children inadvertently swallow an average of 0.30 mg of fluoride from fluoride toothpaste at each brushing.⁴⁴⁻⁴⁸ If a child brushes twice a day, 0.60 mg of fluoride could be ingested inappropriately. This could slightly exceed the Adequate Intake (AI) values from Table 2. The 0.60 mg consumption is 0.10 mg higher than the AI value for children 6 to 12 months and is 0.10 mg lower than the AI for children from 1-3 years of age.⁴⁰ Although toothpaste is not meant to be swallowed, children could consume the daily recommended Adequate Intake amount of fluoride from toothpaste alone. In order to decrease the risk of dental fluorosis, the American Dental Association (ADA) recommends:⁴⁹


- For children younger than 3 years, caregivers should begin brushing children's teeth as soon as they begin to come into the mouth by using fluoride toothpaste in an amount no more than a smear or the size of a grain of rice (Figure 4). Brush teeth thoroughly twice per day (morning and night) or as directed by a dentist or physician. Supervise children's brushing to ensure that they use the appropriate amount of toothpaste.
- For children 3 to 6 years of age, caregivers should dispense no more than a pea-sized amount (Figure 4) of fluoride toothpaste. Brush teeth thoroughly twice per day (morning and night) or as directed by a dentist or physician. Supervise children's brushing to minimize swallowing of toothpaste.⁴⁹

⚡ Additional information on this topic can be found in this Section, Question 29.

Figure 4. Examples of Toothpaste Amounts for Children⁴⁹



For children under three years old, use no more than a smear or grain-of-rice-sized amount of fluoride toothpaste.

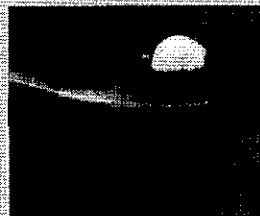

For children three to six years old, use only a pea-sized amount of fluoride toothpaste.

It should be noted that the amounts of fluoride discussed here are intake, or ingested, amounts. When fluoride is ingested, a portion is retained in the body and a portion is excreted.

⚡ Additional information on this topic can be found in this Section, Question 25.

24. Is there a need for prenatal dietary fluoride supplementation?

Answer.

There is no scientific basis to suggest any need to increase a woman's daily fluoride intake during pregnancy or breastfeeding to protect her health. At this time, scientific evidence is insufficient to support the recommendation for prenatal fluoride supplementation for decay prevention for infants.

Fact.

The Institute of Medicine determined that, "No data from human studies document the metabolism of fluoride during lactation. Because fluoride concentrations in human milk are very low (0.007 to 0.011 ppm) and relatively insensitive to differences in the fluoride concentrations of the mother's drinking water, fluoride supplementation during lactation would not be expected to significantly affect fluoride intake by the nursing infant or the fluoride requirement of the mother."⁴⁰

A 2005 a randomized, double blind study⁵⁰ compared the amount of fluoride incorporated into primary teeth exposed to prenatal and postnatal fluoride supplements to primary teeth that were exposed to only postnatal fluoride. The study concluded that teeth exposed to prenatal and postnatal fluoride supplements had no additional measurable fluoride other than that attributable to postnatal fluoride alone.⁵⁰ This study confirmed the findings of a 1997 randomized, double blind study that evaluated the effectiveness of prenatal dietary supplementation which concluded that the data did not support the hypothesis that prenatal fluoride had a strong decay preventive effect on primary teeth.⁵¹

25. When fluoride is ingested; where does it go?

Answer.

Much of the ingested fluoride is excreted. Of the fluoride retained, almost all is found in calcified (hard) tissues, such as bones and teeth.

Fact.

After ingestion of fluoride, such as drinking a glass of fluoridated water, the majority of the fluoride is absorbed from the stomach and small intestine into the blood stream. This causes a short-term increase in fluoride levels in the blood. Fluoride is distributed through the body by plasma (a component of blood) to hard and soft tissues. Following ingestion, the fluoride plasma levels increase quickly and reach a peak concentration within 20–60 minutes. The concentration declines rapidly, usually approximating the baseline levels within three to six hours, due to the uptake of fluoride by calcified tissues and excretion in urine. In adults, approximately 50% of the fluoride absorbed each day becomes associated with calcified tissues within 24 hours while the remainder is excreted in the urine. Approximately 99% of the fluoride present in the body is in calcified tissues (mainly bone).⁵²

Ingested or systemic fluoride becomes incorporated into forming tooth structures. Fluoride ingested regularly during the time when teeth are developing is deposited throughout the tooth structure and contributes to long lasting protection against tooth decay.^{53–57}

◆ *Additional information on this topic can be found in the Benefits Section, Question 2.*

An individual's age and stage of skeletal development will affect the rate of fluoride retention. The amount of fluoride taken up by bone and retained in the body is inversely related to age. A greater percentage of fluoride is absorbed in young bones than in the bones of older adults.⁵² However, once fluoride is absorbed into bones, it is released back into plasma (a component of blood) when fluoride levels in plasma fall. This absorption and release cycle continues throughout the life span.⁵²

26. Will drinking water that is fluoridated at the recommended level adversely affect bone health?

Answer.

According to the best available science, drinking water that has been fluoridated at the recommended level does not have an adverse effect on bone health.

Fact.

Several systematic reviews have concluded that fluoride at the level used in community water fluoridation has no adverse effect on bone health. A systematic review published in 2000 concluded that there was no clear association between water fluoridation and hip fracture.⁵⁹ Twenty-nine studies that looked at the association between bone fracture/ bone development and water fluoridation were included in the review. The evidence regarding other types of bone fractures was similar.⁵⁹ A systematic review published in 2017¹⁰ concurred with the earlier review concluding that there is evidence that fluoridated water at recommended levels is not associated with bone fracture.¹⁰

In addition to the systematic reviews, a number of individual studies have investigated the bone health of individuals residing in communities with fluoride in drinking water at the recommended levels and higher than recommended levels. Most of these studies have focused on whether there exists a possible link between fluoride and bone fractures. Additionally, the possible association between fluoride and bone cancer has been studied. None of the studies provide a legitimate reason for altering public health policy regarding fluoridation and bone health concerns.

The following studies, listed in chronological order, add to the body of evidence indicating that there is no association between consumption of optimally fluoridated water and bone fracture.

The Iowa Fluoride Study/Iowa Bone Development Study⁶⁰ looked at the association of fluoride intake with bone measures (bone mineral content and bone mineral density) in a cohort of Iowa children. Assessment of the participants' dietary fluoride intake had been ongoing since birth with parents completing detailed fluoride questionnaires at numerous time periods through 15 years of age. These children had combined fluoride intake estimated from a number of sources including water, other beverages, selected

foods, dietary fluoride supplements and fluoride toothpaste. Estimated fluoride intake was noted during different time periods and cumulatively from birth to 15 years of age. The findings indicate that fluoride exposures at typical levels for most U.S. adolescents in fluoridated areas do not have significant effects on bone mineral measures. These findings are generally comparable with those from the analyses of this cohort at age 11 years.⁶¹ During the intervening 4 years, cohort members generally experienced a substantial increase in bone mass accrual. For example, mean whole-body bone mineral content showed mean increases of approximately 61% in females and 96% in males. Despite the acceleration of bone growth near puberty, the associations between fluoride intake and bone outcome measures remained weak and none was significant after adjustment for other variables.⁶⁰

In one of the largest studies of its kind with nearly half a million subjects, Swedish researchers looked at residents' chronic consumption of various levels of fluoride and the risk of hip fracture. All individuals born in Sweden between January 1, 1900 and December 31, 1919, alive and living in their municipality of birth at the time of the start of follow-up, were eligible for the study. Information on the study population was linked to the Swedish health registers. Estimated individual drinking water fluoride exposure was stratified into 4 categories: very low, < 0.3 mg/L; low, 0.3 to 0.69 mg/L; medium, 0.7 to 1.49 mg/L; and high, ≥ 1.5 mg/L. Published in 2013, the researchers found Swedish residents chronically exposed to various levels of fluoride in drinking water did not show any differences in rates of either hip fracture or low-trauma osteoporotic hip fracture due to fluoride exposure.⁶²

A study published in 2005 evaluated the bone mineral density levels and rate of bone fracture of 1,300 women living in three separate communities. To be included in the study, the women had to be ambulatory. The ages of the women ranged from 20 years to 92 years. The size and demographics of the three communities were similar. One part of the study looked at whether fluoride was associated with adverse bone-related outcomes. The study measured fluoride serum levels, fluoride exposure, and bone metabolism as related to fluoride exposure and fluoride's interaction with other important bone factors including age, menopause status and medications. The study concluded that long-term exposure to fluoride was not associated with adverse effects on bone health.⁶³

A study published in 2001⁶⁴ examined the risk of bone fractures, including hip fractures associated with long-term exposure to fluoridated water in six Chinese populations. The water fluoride concentrations ranged from 0.25 to 7.97 mg/L. A total of 8,266 male and female subjects, all of whom were 50 years old or older participated in the study. The results showed an interesting and potentially important finding regarding overall bone fractures. Whereas there appeared to be a trend for higher fracture rates from 1.00 to 4.00 mg/L, the fracture rate in the 1.00 to 1.06 mg/L category was lower than the rate in the category with the lowest fluoride intake (0.25 to 0.34 mg/L). The study concluded that long-term fluoride exposure from drinking water containing 4.32 mg/L or more increases the risk of overall bone fracture, as well as hip fracture, while water fluoride levels of 1.0 to 1.06 mg/L decreased the risk of overall fractures relative to negligible fluoride in water.⁶⁴ (Note that 4.32 mg/L is more than six times the fluoride level currently recommended for community water fluoridation in the United States).

While a number of studies reported findings at a population level, both the Hillier and Phipps studies published in 2000, examined risk on an individual, rather than a community basis, taking into account other risk factors such as medications, age of menopause, alcohol consumption, smoking, dietary calcium intake and physical activity. Using these more rigorous study designs, these two studies reported no effect of the risk of hip fracture⁶⁵ and no increase in the risk of hip fracture in those drinking fluoridated water,⁶⁶ respectively.

According to the best available science, drinking water that has been fluoridated at the recommended level does not have an adverse effect on bone health.

27. What is dental fluorosis or enamel fluorosis?

Answer.

Dental fluorosis is a change in the appearance of the tooth enamel that only occurs when younger children consume too much fluoride, from all sources, over long periods when teeth are developing under the gums.³⁶ In the United States, most commonly these changes are not readily apparent to the affected individual or casual observer and require a trained specialist to detect. This type of dental fluorosis found in the United States has no effect on tooth function and can make the teeth more resistant to decay.⁶⁷ Photographs of mild dental fluorosis can be viewed at <https://www.ADA.org/en/member-center/oral-health-topics/fluoride-topical-and-systemic-supplements>. (Note that mild dental fluorosis is generally less evident than on these photographs. This is because the teeth were dried very well to improve the photography and this makes the mild dental fluorosis stand out, but if the tooth had saliva on it as it usually does, then it would be less noticeable.)

Fact.

The crown of the tooth (the part covered in enamel) is formed under the gums before the teeth erupt. Enamel formation of permanent teeth, other than third molars (wisdom teeth), occurs from about the time of birth until approximately eight years of age.⁶⁸ Because dental fluorosis occurs only while teeth are forming under the gums, teeth that have erupted are not at risk for dental fluorosis; therefore, older children and adults are not at risk for the development of dental fluorosis.⁶⁹ It should be noted that there are many other developmental changes that affect the appearance of tooth enamel which are not related to fluoride intake. In other words, not all opaque or white blemishes on teeth are caused by fluoride. Furthermore, dental fluorosis occurs among some people in all communities, even in communities that do not have community water fluoridation, or that have a low natural concentration of fluoride in their drinking water.⁷⁰⁻⁷²

Classification of Dental Fluorosis

Dental fluorosis has been classified in a number of ways. One of the most widely used classifications was developed by Dean in 1942.⁷³ (See Table 3.)

In using Dean's Fluorosis Index, each tooth in an individual's mouth is rated according to the fluorosis

index in Table 3. The individual's dental fluorosis score is based upon the most severe form of fluorosis recorded for two or more teeth. Dean's Fluorosis Index, which has been used since 1942, remains popular for prevalence studies in large part due to its simplicity and the ability to make comparisons with findings from a number of earlier studies.⁷⁴

In 2010, a report by the U.S. National Center for Health Statistics described the prevalence and changes in prevalence and severity of dental fluorosis in the United States and among adolescents between 1986–1987 and 1999–2004.⁷⁵ According to the report, in 1999 to 2004, 40.7% of adolescents had dental fluorosis. It should be noted that dental fluorosis can occur not only from fluoride intake from water but also from fluoride products, such as toothpaste, mouthrinses and excessive use of fluoride supplements during the ages when teeth are forming. A 1994 analysis of five studies showed that the amount of dental fluorosis attributable to water fluoridation at 1.0 mg/L was approximately 13%.⁷⁶ In other words, at that time the amount of dental fluorosis would have been reduced by only 13% if water was not fluoridated. Now it would be less of a reduction, since fluoridation uses the lower level of 0.7 mg/L. The majority of dental fluorosis in the U.S. is caused by the inappropriate ingestion of fluoride products.⁷⁶

The vast majority of dental fluorosis in the United States is the very mild or mild type. This type of dental fluorosis is not readily apparent to the affected individual or casual observer and often requires a trained specialist to detect. In contrast, the moderate and severe forms of dental fluorosis, characterized by esthetically (cosmetically) objectionable changes in tooth color and surface irregularities, respectively, are not common in the United States. Most investigators regard even the more advanced forms of dental fluorosis as a cosmetic effect rather than a functional adverse effect.⁴⁰ In 1993, the U.S. Environmental Protection Agency, in a decision supported by the U.S. Surgeon General, determined that objectionable dental fluorosis is a cosmetic effect with no known health effects.⁷⁷ However, in 2003, the EPA requested that the National Research Council (NRC) evaluate the adequacy of its MCLG for fluoride to protect public health. A committee was convened to review recent evidence and eventually developed the 2006 report titled, *Fluoride in Drinking Water — A Scientific Review of the EPA's Standards*.⁹ As part of that report, a majority of the committee members found severe dental fluorosis to be an adverse health

effect based on suggestive but inconclusive evidence that severe dental fluorosis (characterized by pitting of the enamel) increased the risk of tooth decay. All members of the committee agreed that the condition damages the tooth and that the EPA standard should prevent the occurrence of this unwanted condition. The prevalence of severe enamel fluorosis is very low below 2 mg/L of fluoride in drinking water in the U.S.⁹

◆ Additional information on this topic can be found in this Section, Questions 20 and 21.

The vast majority of dental fluorosis in the United States is the very mild or mild type. This type of dental fluorosis is not readily apparent to the affected individual or casual observer and often requires a trained specialist to detect.

Limited research on the psychological effects of dental fluorosis on children and adults has been conducted. However, a 2009 literature review that assessed the relationships between perceptions of dental appearance/oral health related quality of life (OHRQoL) and dental fluorosis concluded that very mild to mild dental fluorosis has little impact and in some cases evidence suggested enhanced quality of life with mild dental fluorosis.⁷⁸ When evaluating the oral health related quality of life of children by tooth decay (cavities) and dental fluorosis experience, a 2007 study concluded that cavities were associated with a negative impact while mild dental fluorosis had a positive impact on children's and parents' quality of life.⁷⁹

Very mild to mild dental fluorosis has no effect on tooth function and can make the tooth enamel more resistant to decay. A study published in 2009⁶⁷ investigated the relationship between dental fluorosis and tooth decay in U.S. schoolchildren. The study concluded that teeth with dental fluorosis were more resistant to tooth decay than were teeth without dental fluorosis. Not only should the cavity preventive benefits of fluoridation be considered when evaluating policy to introduce or retain water fluoridation, but the cavity preventive benefits of mild dental fluorosis should also be considered.⁶⁷

Very mild to mild dental fluorosis has no effect on tooth function and can make the tooth enamel more resistant to decay.

A report published in 2010⁷⁵ described the prevalence (total percentage of cases in a population) of dental fluorosis in the United States and discussed the changes in the prevalence and severity of dental fluorosis among adolescents between 1986-1987 and 1999-2004. The report used data from the National Health and Nutrition Examination Survey (NHANES) 1999-2004 and the 1986-1987 National Survey of Oral Health in U.S. School Children. The data represented persons from 6 to 49-years of age and varied races and ethnicities including non-Hispanic black and Mexican-American persons. The oral exams for both surveys were conducted by trained dental examiners and included a dental fluorosis assessment of permanent teeth. The Dean's Fluorosis Index was used to determine the prevalence and severity of dental fluorosis.

The data published in 2010⁷⁵ showed that less than one-quarter of persons aged 6-49 in the United States had some form of dental fluorosis. For the remaining three-quarters of persons in this age group, 60.6% were unaffected by dental fluorosis and 16.5% were classified as having questionable dental fluorosis. The percent distribution of the types of dental fluorosis in persons aged 6-49 years observed was:

Very mild fluorosis	16.0%
Mild fluorosis	4.8%
Moderate fluorosis	2.0%
Severe fluorosis	less than 1%

While moderate and severe dental fluorosis comprise less than 3% of dental fluorosis in all persons aged 6-49, the prevalence of moderate or severe dental fluorosis in this age group comprised a very small portion (less than 10%) of the total number of all cases of dental fluorosis. In other words, approximately 90% of all dental fluorosis observed was very mild to mild form.⁷⁵

In regards to dental fluorosis in adolescents, children aged 12-15 years in 1999-2004 had higher prevalence of dental fluorosis compared with the same aged children in 1986-1987.⁷⁵

In reviewing this report,⁷⁵ it should be noted that dental fluorosis was not assessed in NHANES 1988–1994 and so it was not possible to compare the NHANES 1999–2002 to the earlier NHANES report. The only other previously collected national data on dental fluorosis were the 1986–1987 National Institute of Dental Research (NIDR) National Survey of Oral Health in U.S. School Children. Differences in study design between NIDR 1986–1987 and NHANES 1999–2002 should be considered when drawing inferences about changes in prevalence and severity of enamel fluorosis.⁷⁵ Examples of differences in these two surveys include but are not limited to:

- NIDR survey is a school-based survey while the NHANES is a household survey.
- NHANES did not collect residential histories; NIDR did gather residential histories but it is unknown if NIDR reported dental fluorosis data only for those with a single residence history.
- NIDR collected water samples from schools for fluoride analysis; NHANES did not collect water samples for analysis until the 2013–14 survey cycle.

As defined in Table 3, very mild dental fluorosis is characterized by small opaque, paper-white areas covering less than 25% of the tooth surface. The risk of teeth forming with the very mildest form of dental fluorosis must be weighed against the benefit that the individual will have fewer cavities thus saving dental treatment costs, avoiding patient discomfort and reducing tooth loss.^{81,82} In addition, the risk of dental fluorosis can be viewed as an alternative to having tooth decay,⁸³ which is a disease that causes cosmetic problems, pain, missed school and work, and can lead to infection and, in advanced cases, life-threatening health effects. This is in contrast to dental fluorosis which is not a disease and is not life-threatening.

The risk of teeth forming with the very mildest form of dental fluorosis must be weighed against the benefit that the individual will have fewer cavities thus saving dental treatment costs, avoiding patient discomfort and reducing tooth loss.

Table 3. Dental Fluorosis Classification by H.T. Dean – 1942⁷⁵

Classification	Criteria-Description of Enamel
Normal	Smooth, glossy, pale creamy-white translucent surface
Questionable	A few white flecks or white spots
Very Mild	Small opaque, paper-white areas covering less than 25% of the tooth surface
Mild	Opaque white areas covering less than 50% of the tooth surface
Moderate	All tooth surfaces affected; marked wear on biting surfaces; brown stain may be present
Severe	All tooth surfaces affected; discrete or confluent pitting; brown stain present

28. Is it safe to use fluoridated water to reconstitute infant formula?

Answer.

It is safe to use fluoridated water to reconstitute infant formula.

Fact.

Fluoridated water can be used to prepare infant formula. However, if the child is exclusively consuming infant formula reconstituted with fluoridated water, there could be an increased chance of mild dental fluorosis.⁸⁶ To lessen this chance, parents can use low-fluoride bottled water some of the time to mix infant formula. These bottled waters are labeled as de-ionized, purified, demineralized, or distilled. However, parents should be aware that using these types of waters exclusively means an infant does not receive the amount of fluoride the Institute of Medicine indicated is required to prevent tooth decay.⁴⁰ On the other hand, the exclusive use of nonfluoridated water to reconstitute infant formula will not guarantee that an infant will not develop dental fluorosis. The chance of development of dental fluorosis exists through approximate eight years of age when the permanent teeth are still forming under the gums. Fluoride intake from other sources during this time such as toothpaste, mouthrinse and dietary fluoride supplements also contributes to the chance of dental fluorosis for children living in nonfluoridated and fluoridated communities.⁸⁴

In response to the report of the National Research Council (NRC) *Fluoride in Drinking Water: A Scientific Review of EPA's Standards*⁹ in November 2006, and with an abundance of caution, the ADA issued the *Interim Guidance on Fluoride Intake for Infants and Young Children* (Interim Guidance). **The Interim Guidance is no longer current and has been replaced.** Unfortunately, those opposed to fluoridation continue to publicize and use the Interim Guidance in efforts to halt fluoridation.

The *Interim Guidance* was replaced in January 2011 by the ADA *Evidence-Based Clinical Recommendations Regarding Fluoride Intake From Reconstituted Infant Formula and Enamel Fluorosis A Report of the American Dental Association Council on Scientific Affairs*.⁸⁴ The report encourages clinicians to follow the American Academy of Pediatrics guidelines for infant nutrition which advocates exclusive breastfeeding until the child is aged 6 months and continued breastfeeding until the

child is at least 12 months of age, unless specifically contraindicated. Additionally, the ADA report, designed for use by clinical practitioners, offers the following suggestions to practitioners to use in advising parents and caregivers of infants who consume powdered or liquid concentrate infant formula as the main source of nutrition:⁸⁴

- Suggest the continued use of powdered or liquid concentrate infant formulas reconstituted with optimally fluoridated drinking water while being cognizant of the potential risk of enamel fluorosis development.⁸⁹
- When the potential risk of enamel fluorosis development is a concern, suggest ready-to-feed formula or powdered or liquid concentrate formula reconstituted with water that either is fluoride free or has low concentrations of fluoride.⁸⁴

It should be noted that the Centers for Disease Control and Prevention,⁸⁵ as well as other agencies, such as the U.S. Department of Health and Human Services,⁸⁶ American Public Health Association,⁸⁷ and health departments such as the New York State Health Department⁸⁸ provide similar information regarding the use of fluoridated water to reconstitute infant formula.

29. What can be done to reduce the occurrence of dental fluorosis in the U.S.?

Answer.

The vast majority of enamel fluorosis in the United States can be prevented by limiting the ingestion of topical fluoride products (such as toothpaste) and recommending the appropriate use of dietary fluoride supplements — without denying young children the decay prevention benefits of community water fluoridation.

Fact.

Tooth decay has decreased substantially in the United States because more children today are benefitting from access to fluoride which is available from a wider variety of sources than decades ago. Many of these sources are intended for topical use only; however, when they are used, some fluoride is inadvertently swallowed by children.^{42,43,89} Inappropriate ingestion of topical fluoride can be minimized, thus reducing the risk for dental fluorosis without reducing decay prevention benefits.

Fluoride Toothpaste

Fluoride toothpastes are effective in helping to prevent tooth decay but have been identified as a major risk factor for enamel fluorosis when used inappropriately.^{42,43,89}

In order to decrease the risk of dental fluorosis, the American Dental Association (ADA) recommends:⁴⁹

- For children younger than 3 years, caregivers should begin brushing children's teeth as soon as they begin to come into the mouth by using fluoride toothpaste in an amount no more than a smear or the size of a grain of rice. (See Figure 4 in Question 23.) Brush teeth thoroughly twice per day (morning and night) or as directed by a dentist or physician. Supervise children's brushing to ensure that they use the appropriate amount of toothpaste.
- For children 3 to 6 years of age, caregivers should dispense no more than a pea-sized amount (Figure 4) of fluoride toothpaste. Brush teeth thoroughly twice per day (morning and night) or as directed by a dentist or physician. Supervise children's brushing to minimize swallowing of toothpaste.

The reason for including age information on directions for use for fluoride toothpaste is because it takes into account the ages during which teeth are most susceptible to dental fluorosis (during the time when the teeth are forming under the gums). Additionally, until approximately six years of age, children have not developed the full ability to spit and not swallow toothpaste. Inadvertently swallowing toothpaste during brushing can increase the risk of dental fluorosis. After age eight, the enamel formation of permanent teeth (with the exception of the third molars) is basically complete;⁶⁸ therefore, the risk of developing dental fluorosis is over. Because dental fluorosis occurs while teeth are forming under the gums, individuals whose teeth have erupted are not at risk for enamel fluorosis.

⚡ *Additional information on this topic can be found in this Section, Question 27.*

Numerous studies have established a direct relationship between young children brushing with more than a pea-sized amount of fluoride toothpaste and the risk of very mild or mild dental fluorosis in both fluoridated and nonfluoridated communities.^{42,43,48,71,89} It was noted that 34% of the dental fluorosis cases in a nonfluoridated community were explained by children having brushed with fluoride toothpaste more than

once per day during the first two years of life.⁹⁰ In the optimally fluoridated community, 68% of the fluorosis cases were explained by the children using more than a pea-sized amount of toothpaste during the first year of life.⁹⁰ However, recognizing that the risk tooth decay can start before a child's first birthday, it is considered important to begin using a fluoride toothpaste when the child's first tooth appears in the mouth.⁴⁹

Dietary Fluoride Supplements

A systematic review published in 2006 concluded that the use of supplements during the first six years of life, and especially during the first three years, is associated with a significant increase in dental fluorosis.⁹¹

Dietary fluoride supplements should only be prescribed for children at high risk for tooth decay who live in nonfluoridated areas.⁴¹

Dietary fluoride supplements should be prescribed according to the dosage schedule found in the *Evidence-based Clinical Recommendations on the Prescription of Dietary Fluoride Supplements for Caries Prevention: A Report of the American Dental Association Council on Scientific Affairs* published in 2010.⁴¹ The current dietary fluoride supplement schedule⁴¹ is shown in the Benefits Section, Question 12, Table 1.

Determination of the level of risk for tooth decay is accomplished through the use of a professional caries risk assessment that assists the health provider identify and assess factors that could contribute to the development of cavities.⁴¹ A child's caries (cavity) risk should be assessed on a routine basis because risk status can be affected by changes in the child's development, home conditions, dietary regimen and oral hygiene practices. Additional information on caries risk assessments can be found on the ADA website.⁹² Because of the many sources of fluoride in the diet, proper prescribing of fluoride supplements can be complex. It is suggested that all sources of fluoride be evaluated with a thorough fluoride history before supplements are prescribed for a child.⁴¹ This evaluation should include testing of the home water supply if the fluoride concentration is unknown. Families on community water systems should contact their water supplier to ask about the fluoride level. Consumers with private wells should have the water tested yearly to accurately determine the fluoride content.

⚡ *Additional information on this topic can be found in the Benefits Section, Question 4.*

Dietary fluoride supplements can be considered for infants and children aged 6 months to 16 years. Compliance with the daily administration of the supplement will enhance the cavity prevention benefits. Providers should consider and monitor the ability of the caregiver and child to adhere to the schedule. If compliance is an issue, another mode of fluoride delivery should be considered.⁴¹

Use of Over the Counter Fluoride-Containing Dental Products in the Home
Parents, caretakers and health care professionals should judiciously monitor use of all fluoride-containing dental products by children under age six. As is the case with any therapeutic product, more is not always better. The same is true for most products found in the medicine cabinet; care should be taken to adhere to label directions on fluoride prescriptions and over-the-counter products (e.g., fluoride toothpastes and rinses).

The ADA recommends the use of fluoride mouthrinses, but not for children less than six years of age because they may swallow the rinse.⁹³ These products should be stored out of the reach of children. Additional information regarding the use of mouthrinses can be found on the ADA website.⁹³

Drinking Water That Has Been Fluoridated at the Recommended Levels

In 2015, the U.S. Public Health Service made a recommendation on the level of fluoride to be used in water fluoridation (0.7mg/L) to provide the best balance of protection from tooth decay while limiting the risk of dental fluorosis.¹⁶

⚡ *Additional information on this topic can be found in this Section, Question 19.*

Drinking Water With High Levels of Naturally Occurring Fluoride

In areas where naturally occurring fluoride levels in ground water are higher than 2 mg/L, the U.S. EPA has recommended that consumers should consider action to lower the risk of dental fluorosis for young children such as providing drinking water from an alternative source.³²

Families with young children on community water systems should contact their water suppliers to ask about the fluoride level in their drinking water. Consumers with private wells should have the water tested yearly to accurately determine the fluoride content. Consumers should consult with their dentist regarding water-testing results and discuss appropriate dental health care measures.

In homes where young children (with developing permanent teeth) are faced with consuming water with a fluoride level greater than 2 mg/L, families should use an alternative primary water source that contains the recommended level of fluoride for drinking and cooking.³²

⚡ *Additional information on this topic can be found in this Section, Question 21.*

30. Why is there a warning label on a tube of fluoride toothpaste?

Answer.

The U.S. Food and Drug Administration (FDA) has established regulations for warning labels for a number of over-the-counter items it considers safe and effective including fluoride toothpaste.

Fact.

The FDA has published regulations regarding warning labels for over-the-counter (OTC) drugs in the Code of Federal Regulations (CFR).⁹⁴ All the non-prescription drugs covered by these regulations must display the general warning "Keep out of the reach of children" in bold type. The regulations outline three additional warning statements (based on the most likely route of exposure) to be listed on the label in the event the drug is misused. While they vary slightly, they all include the following language: "...get medical help or contact a Poison Control Center right away."⁹⁴

In the CFR, the FDA has outlined the drug categories to be covered by these warning labels.⁹⁵ Some of the 26 categories include antacids, allergy treatment products, antiperspirants, cold remedies, ophthalmic products and dentifrices and dental products such as analgesics, antiseptics, etc.⁹⁵

A specific FDA regulation⁹⁶ applies to "Anticaries Drug Products for Over-The-Counter Human Use" which provides the exact language for the warning label to be used on "fluoride dentifrice (gel, paste, and powder) products." The regulation requires the following language appear on these products under the heading "Warning":

"Keep out of reach of children under 6 years of age. [highlighted in bold type] If more than used for brushing is accidentally swallowed, get medical help or contact a Poison Control Center right away."⁹⁶

The over-the-counter (OTC) drugs listed in these regulations are generally recognized as safe and effective by the FDA.⁹⁴ Fluoride toothpaste is just one of a long list of OTC products that carries a warning label.

The over-the-counter (OTC) drugs listed in these regulations are generally recognized as safe and effective by the FDA. Fluoride toothpaste is just one of a long list of OTC products that carries a warning label.

While the FDA has required such label language since 1997, the ADA has required manufacturers seeking the ADA Seal of Acceptance to place a label on fluoride toothpaste since 1991 to help ensure proper use and thereby reduce the risk of dental fluorosis. At that time, the ADA required the label to include: "Do not swallow. Use only a pea-sized amount for children under six. To prevent swallowing, children under six years of age should be supervised in the use of toothpaste."

Additionally, to ensure children's safety, the ADA limits the total amount of fluoride allowed in any one tube of ADA-Accepted toothpaste. If a child were to ingest an entire tube of fluoride toothpaste at one time, the total fluoride content of a single tube is not enough to cause a fatal event. In fact, because of some of the (non-fluoride) additives in toothpaste, a child attempting to ingest a tube of toothpaste would most likely vomit before they could eat enough to become seriously ill.

31. Is fluoride, as provided by community water fluoridation, a toxic substance?

Answer.

No. Fluoride in water at the recommended level is not toxic according to the best available scientific evidence.

Fact.

Toxicity is related to dose. While large doses of fluoride could be toxic, it is important to recognize the difference between the effect of a massive dose of an extremely high level of fluoride versus the fluoride level currently recommended for public water systems. Like many common substances essential to life and good health — salt, iron, vitamins A and D, chlorine, oxygen and even water itself — fluoride can be toxic in massive quantities. Fluoride at the much lower recommended concentrations (0.7 mg/L) used in community water fluoridation is not harmful or toxic.¹⁶

Fluoride at the much lower recommended concentrations (0.7 mg/L) used in community water fluoridation is not harmful or toxic.

The single dose (consumed all at one time) of fluoride that could cause acute fluoride toxicity is 5 mg/kg of body weight (11mg/kg of body weight of sodium fluoride).⁹⁷ This dose is considered the probably toxic dose (PTD) which "is defined as the minimum dose that could cause serious or life-threatening systemic signs and symptoms and that should trigger immediate therapeutic intervention and hospitalization."⁹⁷ Acute fluoride toxicity occurring from the ingestion of optimally fluoridated water is impossible.⁹⁷ With water fluoridated at 1 mg/L, an individual would need to drink five (5) liters of water for every kilogram of body weight. For example, for an adult male (155 pound/70.3 kilogram man), it would require that he consume more than 350 liters (nearly 93 gallons) of water at one time to reach an acute fluoride dose. With optimally fluoridated water now set at 0.7 mg/L, it would take almost 30% more, or nearly 120 gallons (more than 1,900 eight ounce glasses) of water at one time to reach the acute dose.

Chronic fluoride toxicity can develop after 10 or more years of exposure to very high levels of fluoride, levels much higher than what is associated with drinking water fluoridated at recommended levels. The primary functional adverse effect associated with long-term excess fluoride intake is skeletal fluorosis.^{40,58} The development of skeletal fluorosis and its severity is directly related to the level and duration of fluoride intake. For example, the ingestion of water naturally fluoridated at approximately 5 mg/L or greater for 10 years or more is needed to produce clinical signs of osteosclerosis (a mild form of skeletal fluorosis that can be seen as a change in bone density on x-rays) in the general population. In areas naturally fluoridated at 5 mg/L, daily fluoride intake of 10 mg/day would not be uncommon.⁴⁰ A survey of X-rays from 170,000 people in Texas and Oklahoma whose drinking water had naturally occurring fluoride levels of 4 to 8 ppm revealed only 23 cases of osteosclerosis and no cases of crippling skeletal fluorosis.⁹⁸ Evidence of advanced skeletal fluorosis, or crippling skeletal fluorosis, was not seen in communities in the United States where water supplies contained up to 20 mg/L of naturally occurring fluoride.^{40,99} In these communities, "daily fluoride intake of 20 mg/day would not be uncommon."⁴⁰ Crippling skeletal fluorosis is extremely rare in the United States and is not associated with water fluoridated at the recommended level.^{40,58}

◆ Additional information on this topic can be found in this Section, Question 26.

The Environmental Protection Agency (EPA) identifies the most serious hazardous waste sites in the nation. These sites make up the Superfund: National Priorities List (NPL) and are the sites targeted for long-term federal cleanup activities.¹⁰⁰ The Agency for Toxic Substances and Disease Registry (ATSDR) prepares toxicological profiles for hazardous substances that describe the effects of exposure from chemicals found at these sites and acute releases of these hazardous substances.¹⁰¹ The ATSDR provides answers to the most frequently asked questions about exposure to hazardous substances found around hazardous waste sites and the effects of exposure on human health. The Toxicological Profile for Fluorides, Hydrogen Fluoride and Fluorine indicates that subsets of the population could be unusually susceptible to the toxic effects of fluoride and its compounds at high doses, such as what might be encountered in the cleanup of a chemical spill. However, there are no data to suggest that exposure to the low levels of fluoride associated with community

water fluoridation would result in adverse effects in these potentially susceptible populations.¹⁰¹ The ATSDR's Public Health Statement on Fluorides states that "when used appropriately, fluoride is effective in preventing and controlling dental caries."¹⁰²

While large doses of fluoride could be toxic, it is important to recognize the difference in the effect of a massive dose of an extremely high level of fluoride versus the recommended amount of fluoride found in optimally fluoridated water. The implication that fluoride in large doses and fluoride in trace amounts have the same effect is completely unfounded. Many substances in widespread use are very beneficial in small amounts while toxic in large quantities.

The possibility of adverse health effects from continuous low level consumption of fluoride over long periods has been studied extensively. As with other nutrients, fluoride is safe and effective when used and consumed properly. No charge against the safety of fluoridation has ever been substantiated by generally accepted scientific knowledge. After more than 70 years of research and practical experience, the best available scientific evidence indicates that fluoridation of community water supplies is safe.

After more than 70 years of research and practical experience, the best available scientific evidence indicates that fluoridation of community water supplies is safe.

32. Does drinking water fluoridated at the recommended levels cause or accelerate the growth of cancer?

Answer.

According to the best available scientific evidence, there is no association between cancer rates in humans and drinking water that is fluoridated at the recommended levels.

Fact.

Since community water fluoridation was introduced in 1945, more than 50 epidemiologic studies in different populations and at different times have failed to demonstrate an association between fluoridation and the risk of cancer.¹ Studies have been conducted

in the United States,¹⁰³⁻¹⁰⁸ Japan,¹⁰⁹ the United Kingdom,¹¹⁰⁻¹¹² Canada¹¹³ and Australia.¹¹⁴ In addition, over the years, a number of independent bodies from around the world have conducted extensive reviews of the scientific literature and concluded that there is no relationship between fluoridation and cancer.^{1,2,4,59,115} At the beginning of the Safety Section in Question 17, a number of recent reviews are listed that have also concluded there is no relationship between fluoridation and cancer.^{10,11,13,15-18,20,21} Clearly, the best available science indicates there is no association between fluoridation and cancer.

Clearly, the best available science indicates there is no association between fluoridation and cancer.

Many of the questions about a possible association between fluoride and cancer center around a form of bone cancer called osteosarcoma. This topic is covered in the next question.

In October 2011, the California Office of Environmental Health Hazard Assessment (OEHHA) through its Carcinogen Identification Committee (CIC) determined that fluoride does not cause cancer. The review was part of California's Proposition 65 listing process.¹¹⁶ Proposition 65 was enacted in 1986 with the intent to protect California citizens and the State's drinking water sources from chemicals known to cause cancer, birth defects or other reproductive harm and to inform citizens about exposure to such chemicals. It requires the Governor to publish, at least annually, a list of chemicals known to the state to cause cancer or reproductive toxicity. The OEHHA administers meetings of the CIC and the list of items to be reviewed through the Proposition 65 process. On May 29, 2009, fluoride was selected by OEHHA for review by the CIC. Due to widespread exposure to fluoride, it was identified as one of five high priority chemicals to be evaluated. A public comment period followed. On July 8, 2011, as the next step in the Proposition 65 process, the CIC released a hazard identification document, "Evidence on the Carcinogenicity of Fluoride and its Salts". It was used by the CIC in its deliberations on whether fluoride should be listed as a carcinogen under Proposition 65. A second public comment period followed. At a public meeting on October 12, 2011, the CIC

heard additional testimony and then voted on the question, "Do you believe that it has been clearly shown, through scientifically valid testing according to generally accepted principles, that fluoride causes cancer?" The CIC's vote was unanimous (6-0) that fluoride had not been clearly shown to cause cancer.¹¹⁷

On its website, the American Cancer Society (ACS) provides a page titled, "Water Fluoridation and Cancer Risk."¹¹⁸ In question and answer format, the ACS provides basic information regarding fluoridation as well as information on a number of studies that examined the possible association between fluoridation and cancer — many of which are referenced in the opening paragraph of this Safety Section. Near the bottom of the ACS web page, under the header "Assessments by Expert Groups" is this paragraph:

The general consensus among the reviews done to date is that there is no strong evidence of a link between water fluoridation and cancer. However, several of the reviews noted that further studies are needed to clarify the possible link.¹¹⁸

33. Does fluoridated water cause osteosarcoma?

Answer.

No. The best available scientific evidence shows that fluoridated water does not cause osteosarcoma.

Fact.

In 2016, the American Society of Clinical Oncology estimated that a total of 1,000 people, including 450 children and teens younger than 20, would be diagnosed with osteosarcoma (a form of bone cancer) in the United States during the year. About 2% of all childhood cancers are osteosarcoma which most often affects those between the ages of 10 and 30. Osteosarcoma is about 50% more common in boys than girls. The 5-year survival rate for children and teens with osteosarcoma that is only in one place at the time of diagnosis is 70%.¹¹⁹

In 2014, researchers from England published the largest study ever conducted examining the possible association between fluoride in drinking water and risk of osteosarcoma or Ewing sarcoma. Analyzing 2,566 osteosarcoma cases and 1,650 Ewing's sarcoma cases from 1980 to 2005, the study found that higher

levels of natural or adjusted fluoride in drinking water in Great Britain (England, Scotland and Wales) had no impact on the incidence of either osteosarcoma or Ewing's sarcoma in people aged 0-49. Water fluoride levels ranged from near zero to a maximum of approximately 1.26 ppm.¹²⁰

A case-control study¹²¹ published in 2011 found no significant association between the fluoride levels in bone and osteosarcoma risk. Led by a Harvard researcher, the study analyzed fluoride levels in bone samples from 137 patients with primary osteosarcoma and bone samples from 51 patients with other newly-diagnosed malignant bone tumors who served as a control group. Conducted in nine U.S. hospitals over an eight-year period (1993 and 2000), the study was considered the most extensive to date on the issue. The vast majority of fluoride in the body is located in calcified tissue such as bone. The study hypothesized that if chronic exposure to fluoride was a risk factor for osteosarcoma, then those cases would have a significantly higher level of fluoride in bone than the controls. This was not the case. The major advantage of this study was the ability to use actual bone fluoride levels as a measure of fluoride intake rather than estimating fluoride exposure. Focusing on fluoride intake from water as a primary source of fluoride, in earlier studies^{122,123} members of the research team noted the difficulty in obtaining accurate information on fluoride levels of drinking water at the subjects' homes. Even when accurate information could be obtained, that information did not reflect actual consumption of water by the study subjects. Funding for the study came from three agencies of the National Institutes of Health — the National Cancer Institute, the National Institute of Environmental Health Sciences and the National Institute of Dental and Craniofacial Research.¹²¹

The best available scientific evidence shows that fluoridated water does not cause osteosarcoma (a form of bone cancer).

34. Does fluoride, as provided by community water fluoridation, inhibit the activity of enzymes in humans?

Answer.

The best available scientific evidence demonstrates that the recommended levels of fluoride in drinking water, has no effect on human enzyme activity.

Fact.

Enzymes are organic compounds that promote chemical change in the body. The best available scientific evidence has not indicated that water fluoridated at the recommended levels has any influence on human enzyme activity. There are no available data to indicate that, in humans drinking water fluoridated at the recommended levels, the fluoride affects enzyme activities with toxic consequences.¹²⁴ The World Health Organization report, *Fluorides and Human Health* states, "No evidence has yet been provided that fluoride ingested at 1 ppm in the drinking water affects intermediary metabolism of food stuffs, vitamin utilization or either hormonal or enzymatic activity."¹²⁵

In 2006, the National Research Council Report stated that the available data were not sufficient to draw any conclusions about potential effects or risks to liver enzymes from low-level long-term fluoride exposures such as those seen with community water fluoridation.⁹

The concentrations of fluoride used in laboratory studies to produce significant inhibition of enzymes are hundreds of times greater than the concentration present in body fluids or tissues.¹²⁶ While fluoride could affect enzymes in an artificial environment outside of a living organism in the laboratory, it is unlikely that adequate cellular levels of fluoride to adversely alter enzyme activities would be attainable in a living organism. The two primary physiological mechanisms that maintain a low concentration of fluoride ion in body fluids are the rapid excretion of fluoride by the kidneys and the uptake of fluoride by calcified tissues.⁵²

35. Does the ingestion of optimally fluoridated water adversely affect the thyroid gland or its function?

Answer.

The best available scientific evidence indicates optimally fluoridated water does not have an adverse effect on the thyroid gland or its function.

Fact.

A number of systematic reviews completed in the last ten years have looked at a possible association between exposure to fluoride and thyroid function.

In 2017, the Australian National Health and Medical Research Council's systematic review *Information Paper — Water Fluoridation: Dental and Other Human Health Outcomes*¹⁰ concluded, "There is no reliable evidence of an association between water fluoridation and current Australian levels and thyroid function." (Current recommendations for fluoride levels in drinking water in Australia are a range of 0.6 to 1.1 mg/L depending on climate.)¹⁰

A scientific evaluation of fluoridating agents of drinking water was done by the Scientific Committee on Health and Environmental Risks (SCHER) as requested by the European Commission (EC). The EC is the European Union's (EU) executive body with responsibility to manage EU policy. The final report, *Critical review of any new evidence on the hazard profile, health effects, and human exposure to fluoride and the fluoridating agents of drinking water*, was released in 2011. It stated that "A systematic evaluation of the human studies does not suggest a potential thyroid effect at realistic exposures to fluoride."²⁰

In 2015, the U.S. Public Health Service Recommendation for Fluoride Concentration in Drinking Water for the Prevention of Dental Caries¹⁶ was released. It referred to the 2006 National Research Council's report, *Fluoride in Drinking Water — A Scientific Review of the EPA's Standards*,⁹ stating:

The 2006 NRC review considered a potential association between fluoride exposure (2–4 mg/L) and changes in the thyroid, parathyroid, and pineal glands in experimental animals and humans. The report noted that available studies of the effects of fluoride exposure on endocrine function have limitations. For example, many studies did not measure actual hormone concentrations, and several

studies did not report nutritional status or other factors likely to confound findings. The NRC called for better measurement of exposure to fluoride in epidemiological studies and for further research "to characterize the direct and indirect mechanisms of fluoride's action on the endocrine system and factors that determine the response, if any, in a given individual."⁹

On March 22, 2006, during the press webcast¹²⁷ for the release of the 2006 National Research Council (NRC) Report,⁹ John Doull, M.D., Ph.D., Professor Emeritus of Pharmacology and Toxicology, University of Kansas Medical Center, Kansas City and Chair of the NRC Committee was asked about the conclusions reached on fluoride and the endocrine system (which includes the thyroid). Dr. Doull replied:

The Endocrine Chapter (of the NRC Report) is a relatively new chapter. It has not been extensively reviewed previously and our feeling was that we needed to provide a baseline of all the adverse effects and a lot of the systems that hadn't really been looked at very closely. We have a chapter for example on the central nervous system which has not been reviewed in detail previously. We went through all those effects in the endocrine chapter, the thyroid effect, the parathyroid effect, calcitonin to see whether there were sufficient evidence for us to include any of those effects as specific adverse effects at 4 mg/L and the conclusion of our Committee was that those were all things we needed to worry about. Those were all things that we made recommendations for additional research. **But, none of them reached the level where we considered them to be signs of adverse effects at the 4 mg/L level.** (Emphasis added.)¹²⁷

A population-based Canadian study¹²⁸ was released in 2017 that examined the association between fluoride exposure and thyroid conditions. Data for the analysis came from Cycles 2 (2009–2011) and 3 (2012–2013) of Statistics Canada's Canadian Health Measures Survey (CHMS). The CHMS' target population is all Canadian residents between the ages of 3 and 79 living in all ten Canadian provinces. It collects health information by an individual in-home interview followed by a clinical exam conducted in a mobile clinic. The researchers' reported findings suggest that, at the population level in Canada, fluoride exposure does not contribute to impaired thyroid functioning during a time when multiple sources of fluoride exposure, including community water

fluoridation, exist. It was additionally noted that the findings could be broadly relevant to other countries with similar populations and water fluoridation.¹²⁸

In 2015, a study was published in which the authors claimed to have found a positive association between fluoride levels in drinking water and hypothyroidism. Drawing immediate criticism, the published critiques noted that a major weakness of this study was the failure to consider a number of potential confounding factors. The only confounders taken into consideration were age, sex and socioeconomic status. While acknowledging that iodine intake is associated with thyroid health, the authors failed to consider iodine as a factor along with the impacts of smoking and medications. The strong conclusion of the paper was not supported by the work of the authors or other published literature.¹³⁰⁻¹³³

In addition, two studies have explored the association between fluoridated water and cancer of the thyroid gland. Both studies found no association between optimal levels of fluoride in drinking water and thyroid cancer.^{106,110}

36. Does water fluoridation affect the pineal gland causing the early onset of puberty?

Answer.

The best available scientific evidence indicates that water fluoridation does not cause the early onset of puberty.

Fact.

The pineal gland is an endocrine gland located in the brain which produces melatonin.¹³³ Endocrine glands secrete their products into the bloodstream and body tissues and help regulate many kinds of body functions. The hormone, melatonin, plays a role in sleep, aging and reproduction.¹³⁴

A single researcher has published one study in a peer-reviewed scientific journal regarding fluoride accumulation in the pineal gland. The purpose of the study was to discover whether fluoride accumulates in the pineal gland of older adults. This limited study, conducted on only 11 cadavers whose average age at death was 82 years, indicated that fluoride deposited in the pineal gland was significantly linked to the amount of calcium in the pineal gland.¹³⁵ It would not be unexpected to see higher levels of calcium in the pineal gland of

older individuals as this would be considered part of a normal aging process. As discussed in Question 25, approximately 99% of the fluoride present in the body is associated with hard or calcified tissues.⁵² The study concluded fluoride levels in the pineal gland were not indicators of long-term fluoride exposure.¹³⁵

The same researcher had theorized in her 1997 dissertation, portions of which are posted on numerous internet sites opposed to fluoridation, that the accumulation of fluoride in children's pineal glands leads to an earlier onset of puberty. However, the researcher notes in the dissertation that there is no verification that fluoride accumulates in children's pineal glands. Moreover, a study conducted in Newburgh (fluoridated) and Kingston (nonfluoridated), New York found no statistically significant difference between the onset of menstruation for girls living in a fluoridated versus nonfluoridated area.¹³⁶ The National Research Council's 2006 report, *Fluoride in Drinking Water: A Scientific Review of EPA's Standards*, stated that a connection between fluoride pineal function in humans remains to be demonstrated.⁹

37. Can fluoride, at the levels found in drinking water that is fluoridated to the recommended levels, alter immune function or produce an allergic reaction (hypersensitivity)?

Answer.

There is no scientific evidence of any adverse effect from fluoridation on any specific immunity, nor have there been any medically confirmed reports of allergic reaction from drinking or being in contact with optimally fluoridated water.

Fact.

There is no scientific evidence linking health conditions related to immune function such as HIV or AIDS (acquired immune deficiency syndrome) with community water fluoridation.¹³⁷

There are no confirmed cases of allergy to fluoride, or of any positive skin testing in human or animal models.¹³⁸ A committee of the National Academy of Sciences evaluated clinical reports of possible allergic responses to fluoride in 1977 and stated, "The reservation in accepting (claims of allergic reaction) at face value is the lack of similar reports in much larger numbers of people who have been exposed to considerably more fluoride than was involved in the

original observations.”⁷ The World Health Organization also judged these cases to represent “a variety of unrelated conditions” and found no evidence of allergic reactions to fluoride.^{139,140}

38. Is fluoride, as provided by community water fluoridation, a genetic hazard?

Answer.

The best available scientific evidence indicates that drinking water fluoridated at the recommended levels is not a genetic hazard.

Fact.

Chromosomes are the DNA-containing bodies of cells that are responsible for the determination and transmission of hereditary characteristics. A single chromosome contains many genes which are the functional hereditary units that occupy a fixed location on a chromosome. Many studies have examined the possible effects of fluoride on chromosome damage.

In 1993, the National Research Council (NRC) of the National Academies issued a report⁸ that supported the conclusion that drinking optimally fluoridated water is not a genetic hazard. In a statement summarizing its research⁸, the NRC stated, “in vitro data indicate that:

1. the genotoxicity of fluoride is limited primarily to doses much higher than those to which humans are exposed,
2. even at high doses, genotoxic effects are not always observed, and
3. the preponderance of the genotoxic effects that have been reported are of the types that probably are of no or negligible genetic significance.”⁸

The lowest dose of fluoride reported to cause chromosomal changes in mammalian cells was approximately 170 times that normally found in human cells in areas where drinking water was fluoridated at 1.0 mg/L, which indicates a large margin of safety.⁸ (Note that this would be 242 times greater with fluoridation now set at 0.7 mg/L.)

In its subsequent 2006 report,⁹ the NRC stated after reviewing the evidence available since its 1993 report, that the weight of evidence from studies on rodents indicated a very low probability that fluoride presents a risk of genetic mutation for humans.⁹

In addition, the 2006 NRC report⁹ indicated that the results of human studies related to fluoride and its effect on genotoxicity since its 1993 report are inconsistent and do not strongly indicate the presence or absence of genotoxic potential for fluoride. Continued research and evaluation are recommended.⁹

39. Does fluoride at the levels found in water fluoridation affect human reproduction, fertility or birth rates?

Answer.

According to the best available scientific evidence, water fluoridation does not have an adverse effect on human reproduction, fertility or birth rates.

Fact.

In 2011, the European Commission requested the European Scientific Committee on Health and Environmental Risks (SCHER) perform a critical review of fluoridating agents of drinking water. A portion of that report looked at reproductive issues. The report concluded that there is no new evidence from human studies indicating that fluoride in drinking water influences male and female reproductive capacity.²⁰

In its 2006 report,⁹ the National Research Council (NRC) indicated that since 1990, the quality and number of reproductive and developmental studies using laboratory animals have improved significantly. These high-quality studies indicate adverse reproductive and developmental effects occur only at levels of fluoride much higher than 4 mg/L.⁹ The NRC also indicated that a few studies conducted with human populations have suggested that fluoride might be associated with alterations in reproductive hormones and fertility. However, the report continued on to explain that limitations in study design, such as the lack of control of reproductive variables, make these studies of little value for risk evaluation.⁹

A study examining the relative risk of stillbirths and congenital abnormalities (facial clefts, Down syndrome and neural tube defects) found no evidence that fluoridation had any influence on the rates of congenital abnormalities or stillbirths.¹⁴¹ The study, conducted in 2003, analyzed data from two population based registries to identify all stillbirths and congenital abnormalities occurring in northeastern England between 1989 and 1998 and compared the rates of stillbirths and

specific congenital abnormalities in fluoridated and nonfluoridated communities. The study found no significant association between the occurrence of stillbirths or specific congenital abnormalities and fluoride levels in drinking water.¹⁴¹

40. For women, does drinking water fluoridated at the recommended levels create a risk for their children to be born with Down syndrome?

Answer.

There is no known association between the consumption of drinking water fluoridated at the recommended levels and Down syndrome.

Fact.

All people with Down syndrome have an extra, critical portion of chromosome 21 present in all or some of their cells. This additional genetic material alters the course of development and causes the characteristics associated with Down syndrome. The cause of the extra full or partial chromosome is still unknown. Maternal age is the major factor that has been linked to an increased chance of having a baby with Down syndrome. There is no definitive scientific research that indicates that Down syndrome is caused by environmental factors or the parents' activities before or during pregnancy.¹⁴²

However, those opposed to fluoridation sometimes still assert that consuming fluoridated tap water can cause Down syndrome.

In 2014, the systematic review published by Public Health England reviewed the literature and concluded that there was no evidence of a difference in the rate of Down syndrome in fluoridated and nonfluoridated areas.¹⁷

A number of studies have looked at this issue in the past. Several are summarized below.

A detailed study of approximately 2,500 children born with Down syndrome was conducted in Massachusetts. A rate of 1.5 cases per 1,000 births was found in both fluoridated and nonfluoridated communities, providing strong evidence that fluoridation does not increase the risk of Down syndrome.¹⁴³

Another large population-based study with U.S. national data relating to nearly 1.4 million births showed no association between water fluoridation and the incidence of congenital malformations including Down syndrome.¹⁴⁴

A comprehensive study of Down syndrome births was conducted in 44 U.S. cities over a two-year period. Rates of Down syndrome were comparable in both fluoridated and nonfluoridated cities.¹⁴⁵

41. Does ingestion of water fluoridated at recommended levels have any effect on intelligence (IQ) in children or neurological impact?

Answer.

The best available science-based evidence does not establish a causal relationship between consumption of water fluoridated at recommended levels and lowered intelligence (IQ) or behavioral disorders in children.

Fact.

A number of systematic reviews and individual studies provide evidence that consumption of optimally fluoridated water at levels recommended in the U.S. (0.7 mg/L) does not lower IQ or cause behavior problems in children. The following conclusions from a number of systematic reviews and individual studies support the safety of community water fluoridation.

A number of systematic reviews and individual studies provide evidence that consumption of optimally fluoridated water at levels recommended in the U.S. (0.7 mg/L) does not lower IQ or cause behavior problems in children.

In 2017, the Australian National Health and Medical Research Council's systematic review *Information paper — Water Fluoridation: Dental and Other Human Health Outcomes*¹⁰ concluded, "The evidence from a single study of acceptable quality shows that there is no association between water fluoridation at current Australian levels and the cognitive function of children or adults." (Current recommendations for fluoride levels in drinking water in Australia are a range of 0.6 to 1.1 mg/L depending on climate.)¹⁰

The report, *Health Effects of Water Fluoridation: An Evidence Review*, issued in 2015 by the Ireland Health Research Board noted,¹⁵ "There was only one study carried out in a non-endemic or CWF area (like Ireland) that examined fluoride and IQ. This was a prospective cohort study (whose design is appropriate to infer causality) in New Zealand. The study concluded that there was no evidence of a detrimental effect on IQ as a result of exposure to CWF (community water fluoridation)."¹⁵

In 2014, a scientific review, *Health effects of water fluoridation: A review of the scientific evidence*,¹⁸ commissioned by the New Zealand Prime Minister's Chief Science Advisor and the President of the Royal Society of New Zealand concluded: "There is no convincing evidence of neurological effects at fluoride concentrations achieved by CWF."¹⁸

At the request of the European Commission, the Scientific Committee on Health and Environmental Risks (SCHER) conducted a critical review²⁰ of any new evidence on the hazard profile, health effects, and human exposure to fluoride and the fluoridating agents of drinking water. Their report of May 2011 reviewed animal and human studies concluding that "there is not enough evidence to conclude that fluoride in drinking water at concentrations permitted in the EU may impair the IQ of children. SCHER also agreed that a biological plausibility for the link between fluoridated water and IQ has not been established."²⁰

As noted in the preceding paragraphs, at least three systematic reviews^{10,15,18} indicated that there was only one high-quality prospective cohort study that addressed the issue of IQ. Published in 2014, a study¹⁴⁶ conducted in New Zealand followed a group of more than 1,000 people born in the early 1970s and measured childhood IQ at the ages of 7, 9, 11 and 13 years and adult IQ at the age of 38 years. Early life exposure to fluoride from a variety of sources was recorded and adjustments were made for factors potentially influencing IQ. Childhood factors associated with IQ variation included socio-economic status of parents, birth weight and breastfeeding, as well as secondary and tertiary educational achievement, which is associated with adult IQ. This detailed study revealed no evidence that exposure to water fluoridation in New Zealand affects neurological development or IQ. (Recommended levels of fluoride used in New Zealand's fluoridation program range from 0.7 mg/L to 1.0 mg/L.)¹⁴⁶

Those opposed to water fluoridation have promoted studies that reportedly show fluoridation causes lower intelligence (IQ) in children. The studies cited are often from China, Mexico, India or Iran where social, nutritional and environmental conditions are significantly different from those in the United States. The vast majority of these studies have not been published in peer-reviewed English language journals. The consensus of those who have reviewed these studies is that the quality of these studies does not stand up to scientific scrutiny. The studies are of low quality, have a high risk of bias and use a study design unsuited to prove or disprove theories. They take no or little account of other factors that are known to cause a lowering of IQ (also called confounders) such as nutritional status, socioeconomic status, iodine deficiency and consumption of other harmful elements in ground water (arsenic or lead).

At the request of the U.S. EPA, a report on fluoride in drinking water issued in 2006 by the National Research Council⁹ noted that the significance of the Chinese studies reviewed was "uncertain." "Most of the papers were brief reports and omitted important procedural details...Most of the studies did not indicate whether the IQ tests were administered in a blinded manner. Some of the effects noted in the studies could have been due to stress induced by the testing conditions. Without detailed information about the testing conditions and the tests themselves, the committee was unable to assess the strength of the studies."⁹

In England in 2009, the South Central Strategic Health Authority requested an independent critical appraisal of 19 papers and one abstract that reported an association between fluoride in drinking water and IQ in countries outside England. The appraisal¹⁴⁷ noted that the study design and methods used by many of the researchers in these studies had serious limitations. The researchers also exhibited a lack of a thorough consideration of confounding factors as a source of bias in the results. From these studies alone, it was "uncertain how fluoride was responsible for any impairment in intellectual development." Significant differences were noted in conditions between the communities studied and conditions in England. For example, some studies noted high levels of naturally occurring fluoride in drinking water and exposure to fluoride from other sources including the practice of burning high fluoride coal to heat poorly ventilated homes in China. Additionally, in many cases, there were stark differences in other environmental conditions and socioeconomic characteristics.¹⁴⁷

In November 2016, those opposed to fluoridation filed a legal petition¹⁴⁸ with the U.S. Environmental Protection Agency (EPA) in Washington, D.C. calling for the EPA to ban the addition of fluoridating chemicals to public drinking water on the grounds that a large body of animal, cellular, and human research showed that fluoride is neurotoxic at doses within the range now seen in fluoridated communities in the U.S. (0.7 mg/L). The EPA responded to the petition in February 2017 noting, "After careful consideration, EPA denied the TSCA section 21 petition, primarily because EPA concluded that the petition has not set forth a scientifically defensible basis to conclude that any persons have suffered neurotoxic harm as a result of exposure to fluoride in the U.S. through the purposeful addition of fluoridation chemicals to drinking water or otherwise from fluoride exposure in the U.S."¹⁴⁸ As allowed under the TSCA process, the petitioners filed a lawsuit challenging the EPA ruling in April 2017 in the U.S. District Court for the Northern District of California at San Francisco. In late 2017, a federal judge denied an EPA motion to dismiss the lawsuit.

In 2017 a study from Mexico City¹⁴⁹ received some coverage in the popular press. The authors concluded higher urinary fluoride levels of pregnant women were associated with lower scores on tests of cognitive function in their children. This was an observational study that by definition could only show a possible association between fluoride exposure and IQ — not cause and effect. This small study did not adequately address a number of potential confounders that might explain the possible association such as breast feeding, maternal age, gestational age, birth weight and education as well as exposures to lead, mercury, arsenic and iodine that affect IQ and other measures of cognitive ability. Unlike conditions in the U.S., the pregnant women participating in the study were exposed to varied fluoride levels from naturally occurring fluoride in the water supply (in some cases at levels almost twice as high as the level recommended for community water fluoridation in the U.S.) and fluoridated salt.¹⁴⁹

Additional research on this topic is underway through the National Toxicology Program's systematic review using animal studies to evaluate potential neurobehavioral effects from exposure to fluoride during development. Initiated in 2015, work continued in 2017.²³

42. Does drinking fluoridated water increase the level of lead in the blood or cause lead poisoning in children?

Answer.

The best available scientific evidence has not shown any association between water fluoridation and blood lead levels.

Fact.

A number of reviews and data analyses indicate no association between water fluoridation and blood lead levels.

In 2011, the European Commission requested that the European Scientific Committee on Health and Environmental Risks (SCHER) perform a critical review of fluoridating agents of drinking water. The committee concluded that "it is highly unlikely that there would be an increased release of lead from pipes due to hexafluorosilicic acid."²⁰ Hexafluorosilicic acid is another name for fluorosilicic acid which is one of the additives used to fluoridate water in the U.S.

 *Additional information on this topic can be found in the Fluoridation Practice Section, Question 49.*

A 2006 study analyzed data from the Third National Health and Nutrition Examination Survey (1988–1994) and the 1992 Fluoridation Census to evaluate the relationship between water fluoridation and lead concentrations in children. The study concluded that the results did not support that the silicofluorides used in community water systems caused higher lead concentrations in children.¹⁵⁰

According to the Centers for Disease Control and Prevention,¹⁵¹ the average blood lead levels of young children in the U.S. have continued to decline since the 1970s primarily due to lead poisoning prevention laws such as the phase-out of leaded paint and leaded gasoline. The primary remaining sources of childhood lead exposure are deteriorated leaded paint, house dust contaminated by leaded paint and soil contaminated by leaded paint and/or decades of industrial and motor vehicle emissions. Besides exposure to lead paint in older homes, lead water pipes and fixtures also can be found in homes built before 1978. In some areas of the country, folk remedies and pottery also add to lead exposure.¹⁵¹ Findings from the National Health and Nutrition

Examination Surveys (NHANES) from 1976–1980 to 2003–2008 show that the percentage of children aged 1- to 5-years-old having high lead blood levels ($\geq 10 \mu\text{g/dL}$) declined dramatically from 88.2% to 0.9%.¹⁵² During that same time period (1976 to 2008), the percentage of the U.S. population receiving fluoridated water rose from approximately 48.8% to 64.3%.¹⁵³ Moreover, in the 1991–1994 NHANES, the overall (all age groups) prevalence of high lead blood levels ($\geq 10 \mu\text{g/dL}$) was 2.2% but decreased to 0.7% by the 1999–2002 survey.¹⁵¹ While antifluoridationists claim that fluoridated water increases lead blood levels in children, the fact is that since 1976 while the use of water fluoridation has increased, the percentage of children in the U.S. with high lead blood levels actually has continued to decrease substantially. This demonstrates that the claim made by those opposed to water fluoridation that fluoride in water increases lead concentrations in children is unfounded. It should be noted that approximately 95% of the primary sources of adult lead exposure are occupational.¹⁵⁴ In general, adult blood lead levels have continued to decline over recent decades due largely to improved prevention measures in the workplace and changes in employment patterns.¹⁵⁴

Those opposed to water fluoridation sometimes claim that there is an increase in acidity when fluoride is added to water and that the acidic water in the system leaches lead from pipes and fixtures. The process of adding fluoride to water has minimal impact on the acidity or pH of drinking water. Under some water quality conditions, a small increase in the acidity of drinking water that is already slightly acidic can be observed after treatment with alum, chlorine, fluorosilicic acid or sodium fluorosilicate. In such cases, additional water treatment to adjust the pH to neutralize the acid in water distribution systems is standard practice in water plants.¹⁵⁵ Water facilities typically maintain a pH of between 7.0 and 8.0 as standard practice indicating that the water leaving the plant is slightly alkaline and non-acidic.¹⁵⁶

Despite this information, antifluoridationists continue to exploit their unfounded claims that fluoridation can lead to an increased uptake of lead by children. A 1999 study¹⁵⁷ charged that fluorosilicic acid and sodium silicofluoride did not disassociate completely when added to water systems and could be responsible for lower pH (more acidic) levels of drinking water, leaching lead from plumbing systems

and increasing lead uptake by children. In response to the study, scientists from the EPA reviewed the basic science that was the foundation for the claim that silicofluorides leach lead from water pipes and found that many of the chemical assumptions made in the original ecological study were scientifically unjustified.¹⁵⁸ Fluoride additives do disassociate very quickly and completely release fluoride ions into the water. The research from the 1999 study was inconsistent with accepted scientific knowledge and the authors of that study failed to identify or account for those inconsistencies. The EPA scientists discounted the 1999 study and said there were no credible data to suggest any link between fluoridation and lead. Overall, the EPA scientists concluded that "...no credible evidence exists to show that water fluoridation has any quantifiable effects on the solubility, bioavailability, bioaccumulation, or reactivity of lead compounds."¹⁵⁸

43. Does drinking water fluoridated at recommended levels cause Alzheimer's disease?

Answer.

The best available scientific evidence has not indicated an association between drinking optimally fluoridated water and Alzheimer's disease.

Fact.

Scientists believe the causes of late-onset Alzheimer's, the most common form of the disease, include a combination of age-related brain changes, genetic, lifestyle, and environmental factors. The importance of any one of these factors in increasing or decreasing the risk of developing Alzheimer's could differ from person to person. Early-onset Alzheimer's is less common (fewer than 10% of Alzheimer's cases) with the first signs of the disease typically appearing between an individual's 30s and mid-60s. It is believed to be caused primarily by gene changes passed down from parent to child.¹⁵⁹

A study published in 1998¹⁶⁰ raised concerns about the potential relationship between fluoride, aluminum and Alzheimer's disease. However, several flaws in the study's experimental design precluded any definitive conclusions from being drawn.¹⁶¹ Concerns were noted about a number of aspects of the protocol including, but not limited to, the high percentage of the test rodents dying during the study and that

the researchers failing to account for the high levels of aluminum and fluoride in the chow fed to all test rodents.¹⁶¹ For decades, a small number of researchers have implicated aluminum in the development of late-onset Alzheimer's disease. However, the "Aluminum Hypothesis" has been abandoned by the majority of mainstream scientists.¹⁶²

In 2000, a study¹⁶³ investigated the relationships between trace elements in drinking water and the thought processes of 1,016 subjects over the age of 65 living in two rural areas of China. In today's U.S. society, people are very mobile and tend to live in multiple places during their lifetimes. In contrast, the rural residents of China rarely move and so in this study the researchers were able to assume that this elderly population had used the same water and food sources throughout their lifetimes. The researchers evaluated the effects on thought processes of seven elements (cadmium, calcium, fluoride, iron, lead, selenium and zinc) found in the water sources at the two study sites. The study assessed thought processes in three areas (memory, language and attention) using a Chinese translation of the Community Screening Interview for Dementia. Taking into account the effects of the seven trace elements, the authors concluded that fluoride is not significantly related to impairment of thought processes such as is seen in Alzheimer's disease.¹⁶³

44. Does drinking water fluoridated at recommended levels cause or contribute to heart disease?

Answer.

Drinking water fluoridated at recommended levels is not a risk factor for heart disease.

Fact.

The American Heart Association identifies aging, male gender, heredity, cigarette and tobacco smoke, high blood cholesterol levels, high blood pressure, physical inactivity, obesity and diabetes mellitus as major risk factors for cardiovascular disease.¹⁶⁴

The American Heart Association's website notes: "No evidence exists that adjusting the fluoride content of public water supplies to a level of about one part per million has any harmful effect on the cardiovascular system."¹⁶⁵

A number of historical studies have evaluated urban mortality in relation to fluoridation status. Researchers from the National Heart, Lung and Blood Institute of the National Institutes of Health examined a wide range of data from communities that had naturally high levels, optimal levels and low levels of fluoride in water. The results of their analysis published in 1972¹⁶⁶ concluded, "Thus, the evidence from comparison of the health of fluoridating and nonfluoridating cities, from medical and pathological examination of persons exposed to a lifetime of naturally occurring fluorides or persons with high industrial exposures, and from broad national experience with fluoridation all consistently indicate no adverse effect on cardiovascular health."¹⁶⁶ Two additional studies were published in 1978. In the first study,¹⁶⁴ the mortality trends from 1950-70 were studied for 473 cities in the United States with populations of 25,000 or more. Findings showed no relationship between fluoridation and heart disease death rates over the 20-year period.¹⁶⁴ In the second study,¹⁶⁵ the mortality rates for approximately 30 million people in 24 fluoridated cities were compared with those of 22 nonfluoridated cities for two years. No evidence was found of any harmful health effects, including heart disease, attributable to fluoridation.¹⁶⁵

The misinterpretation of the results of a study by those opposed to fluoridation¹⁶⁷ led the opposition to claim that "research highlights the fact that mass fluoride exposure may be to blame for the cardiovascular disease epidemic that takes more lives each year than cancer."¹⁶⁷ In fact, the study published in Nuclear Medicine Communications in January 2012¹⁶⁸ examines the possible benefits of using a sodium fluoride isotope marker in testing to determine the presence of atherosclerosis and risk for coronary disease. In this case, fluoride's affinity for calcified tissue aided in the location of calcium deposited in arterial walls which could be associated with an increased risk of coronary artery disease. The study made no reference to any relationship between the consumption of fluoridated water and heart disease.¹⁶⁸

45. Is the consumption of water fluoridated at recommended levels harmful to kidneys?

Answer.

Consuming water fluoridated at recommended levels has not been shown to cause or worsen kidney disease.

Fact.

Approximately 60% of the fluoride absorbed daily by adults (45% for children) is removed from the body by the kidneys.⁵² Because the kidneys are constantly exposed to various fluoride concentrations, any health effects caused by fluoride would likely manifest themselves in kidney cells. However, several large community-based studies of people with long-term exposure to drinking water with fluoride concentrations up to 8 ppm have failed to show an increase in kidney disease.^{5,136,169}

In a report issued in 1993 by the National Research Council (NRC), the Subcommittee on Health Effects of Ingested Fluoride stated that the threshold dose of fluoride in drinking water which causes kidney effects in animals is approximately 50 ppm — more than 12 times the maximum level allowed in drinking water by the Environmental Protection Agency. Therefore, they concluded that “ingestion of fluoride at currently recommended concentrations is not likely to produce kidney toxicity in humans.”⁸ Furthermore, the NRC report on fluoride in drinking water issued in 2006 concluded that there were no published studies that demonstrate that drinking water fluoridated at recommended levels can damage kidneys. The report further concluded that fluoride concentrations need to be higher than 4 ppm to affect kidney tissues and function.⁹

A review of scientific studies completed in 2007 for Kidney Health Australia (KHA),¹⁷⁰ summarized findings from the recent literature related to the health effects of fluoridated water for people with chronic kidney disease (CKD). The purpose of the review was to provide an up to date summary of studies on the topic so that KHA, the leading organization in Australia that promotes kidney and urinary tract health, could develop a fluoride position paper. The review concluded that while studies on the topic are limited, “there is no evidence that consumption of optimally fluoridated drinking water increases the risk of developing CKD.” For those people who have CKD, the report stated that “there is no evidence that

consumption of optimally fluoridated drinking water poses any health risks for people with CKD, although only limited studies addressing this issue are available.” There is limited evidence that people with advanced CKD (stages 4 or 5) “who ingest substances with a high concentration of fluoride may be at risk of fluorosis.” Accordingly, the report recommended that it would be “prudent” for patients with advanced CKD to monitor fluoride intake and avoid fluoride-rich substances. These conclusions are the basis for KHA’s position statement on fluoride which was released in 2007.¹⁷⁰ The position statement was updated in 2011 and concluded that “there has been no new published evidence to contradict the 2007 KHA Position Statement.”¹⁷¹

According to information on their website, the National Kidney Foundation is the leading organization in the U.S. dedicated to the awareness, prevention and treatment of kidney disease. A paper titled *Fluoride Intake in Chronic Kidney Disease* dated April 15, 2008,¹⁷² developed by the National Kidney Foundation (NKF) and posted on the NKF website includes the following points under the header “Analysis and Recommendations”:

- Dietary advice for patients with CKD should primarily focus on established recommendations for sodium, potassium, calcium, phosphorus, energy/calorie, protein, fat, and carbohydrate intake. Fluoride intake is a secondary concern.
- Individuals with CKD should be notified of the potential risk of fluoride exposure by providing information on the NKF website including a link to the Report in Brief of the National Research Council and the Kidney Health Australia position paper. The risk is likely greatest in areas with naturally high water fluoride levels.
- The NKF has no position on the optimal fluoridation of water. The oral health of people with CKD is certainly of interest to the NKF, but balancing the overall benefits and risks of fluoride exposure is the primary concern.¹⁷²

Many people with kidney failure depend on hemodialysis (treatment with an artificial kidney machine) for their survival. During hemodialysis, the patient’s blood is exposed to large amounts of water each week (280–560 quarts). Therefore, procedures have been designed to ensure that the water utilized in the process contain a minimum of dissolved substances that could diffuse indiscriminately into

the patient's bloodstream.¹⁷³ Both KHA and the NKF recommend careful monitoring of hemodialysis systems to ensure proper mechanical function.^{170,172} Since the composition of water varies in different geographic locations in the United States, the U.S. Public Health Service recommends dialysis units use techniques such as reverse osmosis and de-ionization to remove excess iron, magnesium, aluminum, calcium, and other minerals, as well as fluoride, from tap water before the water is used for dialysis.¹⁷³

46. What are some of the erroneous health claims made against water fluoridation?

Answer.

From sources such as the internet, newsletters, social media and personal anecdotes in emails, it is frequently claimed that community water fluoridation causes the following adverse health effects:

- AIDS
- Allergic Reactions (e.g., loss of hair, skin that burns and peels after contact with fluoridated water)
- Accelerated Aging
- Alzheimer's disease
- Arthritis
- Asthma
- Autism
- Behavioral Problems (e.g., attention deficit disorders)
- Bone Disease (e.g., osteoporosis – increased bone/hip fractures)
- Cancer (all types including osteosarcoma or bone cancer)
- Chronic Bronchitis
- Colic (acute abdominal pain)
- Cystic Fibrosis
- Down Syndrome
- Emphysema
- Enzyme Effects (gene-alterations)
- Flatulence (gas)
- Gastrointestinal Problems (irritable bowel syndrome)
- Harmful Interactions with Medications
- Heart Disease
- Increased Infant Mortality
- Low Birth Weight for Infants
- Kidney Disease
- Lead Poisonings
- Lethargy (lack of energy)
- Lower IQ scores

- Malpositioned Teeth
- Parkinson's Disease
- Calcification of the Pineal Gland (causing early puberty) (chronic insomnia);
- Reproductive issues (damaged sperm) (reduced fertility)
- Skin Conditions (redness, rash/welts, itching)
- Sudden Infant Death Syndrome (SIDS)
- Thyroid Problems (goiter and obesity due to hypothyroidism)

AND

- Tooth Decay

Fact.

As discussed throughout this document, the best available scientific evidence consistently has indicated that fluoridation of community water supplies is safe and effective. The possibility of any adverse health effects from continuous low-level consumption of fluoride has been and continues to be studied extensively. Of the thousands of credible scientific studies on fluoridation, none has shown health problems associated with the consumption of optimally fluoridated water.

Of the thousands of credible scientific studies on fluoridation, none has shown health problems associated with the consumption of optimally fluoridated water.

Safety References

- U.S. Department of Health and Human Services, Public Health Service. Review of fluoride: benefits and risks. Report of the Ad Hoc Subcommittee on Fluoride. Washington, DC; February 1991. Available at: <https://health.gov/environment/ReviewofFluoride>. Accessed October 28, 2017.
- Royal College of Physicians. Fluoride, teeth and health. London; Pitman Medical; 1976. Abstract at: <https://www.bfsweb.org/fluoride-teeth-and-health>. Accessed October 28, 2017.
- Johansen E, Taves D, Olsen T (ed). Continuing evaluation of the use of fluorides. AAAS Selected Symposium 11. Boulder, Colorado; Westview Press; 1979.
- Knox EG. Fluoridation of water and cancer: a review of the epidemiological evidence. Report of the Working Party. London: Her Majesty's Stationary Office; 1985. Available at: <https://archive.org/details/op1276356-1001>. Accessed October 28, 2017.
- Leone NC, Shinkin MB, Arnold FA, Stevenson CA, Zimmermann ER, Geiser PB, Lieberman JE. Medical aspects of excessive fluoride in a water supply. Public Health Rep 1954;69(10):925-36. Article at: <https://www.ncbi.nlm.nih.gov/pmc/articles/PMC2024409>. Accessed October 28, 2017.
- Maxcy KF, Amleton JLT, Bibby BG, Dean HT, Harvey AM, Heyroth FF. National Research Council fluoridation report. J Public Health Dent 1952;12(1):24-33. Abstract at: <http://onlinelibrary.wiley.com/doi/10.1111/j.1752-7325.1952.tb03609.x/abstract>. Accessed October 28, 2017.
- National Research Council. Drinking water and health, Volume 1. Washington, DC: The National Academies Press; 1977. Available at: <https://www.nap.edu/catalog/1780/drinking-water-and-health-volume-1>. Accessed October 28, 2017.
- National Research Council. Health effects of ingested fluoride. Report of the Subcommittee on Health Effects of Ingested Fluoride. Washington, DC: National Academy Press; 1993. Available at: <https://www.nap.edu/catalog/2204>. Accessed October 28, 2017.
- National Research Council of the National Academies. Division on Earth and Life Studies. Board on Environmental Studies and Toxicology. Committee on Fluoride in Drinking Water. Fluoride in drinking water: a scientific review of EPA's standards. Washington, DC: National Academy Press; 2006. Available at: <https://www.nap.edu/catalog/11571>. Accessed October 28, 2017.
- Australian Government. National Health and Medical Research Council (NHMRC). Information paper — water fluoridation: dental and other human health outcomes. Canberra. 2017. Available at: <https://www.nhmrc.gov.au/guidelines-publications/eh43-0>. Accessed October 23, 2017.
- O'Mullane DM, Baez RJ, Jones S, Lennon MA, Petersen PE, Rugg-Gunn AJ, Whelton H, Whitford GM. Fluoride and oral health. Community Dent Health 2016;33(2):69-99. Abstract at: <https://www.ncbi.nlm.nih.gov/pubmed/27352462>. Accessed October 23, 2017.
- American Water Works Association. Water fluoridation principles and practices. AWWA Manual M4. Sixth edition. Denver. 2016.
- Water Research Foundation. State of the science: community water fluoridation. 2015. Available at: <http://www.waterrf.org/PublicReportLibrary/4641.pdf>. Accessed October 1, 2017.
- The Network for Public Health Law. Issue brief: community water fluoridation. 2015. Available at: https://www.networkforphl.org/resources_collection/2015/07/17/664/issue_brief_community_water_fluoridation. Accessed October 2, 2017.
- Sutton M, Kiersey R, Farragher L, Long J. Health effects of water fluoridation: an evidence review. 2015. Ireland Health Research Board. Available at: <http://www.hrb.ie/publications/hrb-publication/publications/674>. Accessed October 28, 2017.
- U.S. Department of Health and Human Services. Federal Panel on Community Water Fluoridation. U.S. Public Health Service recommendation for fluoride concentration in drinking water for the prevention of dental caries. Public Health Rep 2015;130(4):318-331. Article at: <https://www.ncbi.nlm.nih.gov/pmc/articles/PMC4547570>. Accessed October 24, 2017.
- Public Health England. Water fluoridation: health monitoring report for England 2014. Available at: <https://www.gov.uk/government/publications/water-fluoridation-health-monitoring-report-for-england-2014>. Accessed October 28, 2017.
- Royal Society of New Zealand and the Office of the Prime Minister's Chief Science Advisor. Health effects of water fluoridation: a review of the scientific evidence. 2014. Available at: <https://royalsociety.org.nz/what-we-do/our-expert-advice/all-expert-advice-papers/health-effects-of-water-fluoridation>. Accessed October 28, 2017.
- U.S. Community Preventive Services Task Force. Oral Health: Preventing Dental Caries (Cavities): Community Water Fluoridation. Task Force finding and rationale statement. 2013. Available at: <https://www.thecommunityguide.org/findings/dental-carries-cavities-community-water-fluoridation>. Accessed October 28, 2017.
- Scientific Committee on Health and Environmental Risks (SCHER) of the European Commission. Critical review of any new evidence on the hazard profile, health effects, and human exposure to fluoride and the fluoridating agents of drinking water. 2011. Available at: http://ec.europa.eu/health/scientific_committees/opinions_layman/fluoridation/en/1-3/index.htm. Accessed October 24, 2017.
- Health Canada. Findings and recommendations of the fluoride expert panel (January 2007). 2008. Available at: <http://www.hc-sc.gc.ca/ewh-semt/pubs/water-eau/2008-fluoride-fluorure/index-eng.php>. Accessed October 24, 2017.
- Australian Government. National Health and Medical Research Council. A systematic review of the efficacy and safety of fluoridation. Part A: review of methodology and results. 2007. Available at: <https://www.nhmrc.gov.au/guidelines-publications/eh41>. Accessed October 24, 2017.
- U.S. Department of Health and Human Services, National Toxicology Program. Fluoride: potential developmental neurotoxicity. Available at: <https://ntp.niehs.nih.gov/go/785076>. Accessed October 28, 2017.
- ADA News. Federal agencies announce scientific assessments and an update to the recommended community water fluoridation level. January 31, 2011.
- U.S. Environmental Protection Agency. Six-Year review 3 of drinking water standards. 2016. Available at: <https://www.epa.gov/dwsixyearreview/six-year-review-3-drinking-water-standards>. Accessed October 24, 2017.
- Federal Register. 2011 Jan 13;76(9):2383-8. Available at: <https://www.federalregister.gov/documents/2011/01/13/2011-637/proposed-hhs-recommendation-for-fluoride-concentration-in-drinking-water-for-prevention-of-dental>. Accessed October 28, 2017.
- U.S. Environmental Protection Agency. Overview of the safe drinking water act. 2015. Available at: <https://www.epa.gov/sdwa/overview-safe-drinking-water-act>. Accessed October 28, 2017.
- U.S. Environmental Protection Agency. Six-Year review 1 of drinking water standards. 2003. Available at: <https://www.epa.gov/dwsixyearreview/six-year-review-1-drinking-water-standards>. Accessed October 28, 2017.
- National Research Council of the National Academies. Division on Earth and Life Studies. Board on Environmental Studies and Toxicology. Committee on Fluoride in Drinking Water. Fluoride in drinking water: a scientific review of EPA's standards. Report in brief. 2006. Available at: <http://dels.nas.edu/Materials/Report-In-Brief/4775-Fluoride>. Accessed October 28, 2017.
- U.S. Environmental Protection Agency. Fluoride risk assessment and relative source contribution. 2011. Available at: <https://www.epa.gov/dwstandardsregulations/fluoride-risk-assessment-and-relative-source-contribution>. Accessed October 28, 2017.
- Federal Register 2017 Jan 11;82(7):3518-3552. Available at: <https://www.federalregister.gov/documents/2017/01/11/2016-31262/national-primary-drinking-water-regulations-announcement-of-the-results-of-epas-review-of-existing>. Accessed October 28, 2017.
- Federal Register 1986 Apr 2;51(63):11410-11412. Available at: <https://cdn.loc.gov/service/ll/fedreg/fr051/fr051063/fr051063.pdf>. Accessed October 28, 2017.
- Jackson RD, Brizendine EJ, Kelly SA, Hinesley R, Stookey GK, Dunipace AJ. The fluoride content of foods and beverages from negligibly and optimally fluoridated communities. Comm Dent Oral Epidemiol 2002;30(5):382-91. Abstract at: <https://www.ncbi.nlm.nih.gov/pubmed/12236830>. Accessed October 28, 2017.

34. U.S. Department of Agriculture, Agricultural Research Service, Beltsville Human Nutrition Research Center, Nutrient Data Laboratory. USDA national fluoride database of selected beverages and foods, Release 2. 2005. Available at: <https://www.ars.usda.gov/northeast-area/beltsville-md/beltsville-human-nutrition-research-center/nutrient-data-laboratory/docs/usda-national-fluoride-database-of-selected-beverages-and-foods-release-2-2005>. Accessed August 18, 2017.
35. U.S. Environmental Protection Agency, Health and Ecological Criteria Division, Office of Water. Fluoride: exposure and relative source contribution analysis. 820-R-10-015. Washington, DC; 2010. Available at: <https://nepis.epa.gov/Exe/ZyPURL.cgi?Dockey=P100N49K.TXT>. Accessed October 28, 2017.
36. Whitford GM. The metabolism and toxicity of fluoride, 2nd rev. ed. Monographs in oral science, Vol. 16. Basel, Switzerland: Karger; 1996.
37. Horowitz HS. The effectiveness of community water fluoridation in the United States. *J Public Health Dent* 1996;56(5 Spec no):253-8. Abstract at: <https://www.ncbi.nlm.nih.gov/pubmed/9034970>. Accessed October 29, 2017.
38. Griffin SO, Gooch BF, Lockwood SA, Tomar SL. Quantifying the diffused benefit from water fluoridation in the United States. *Community Dent Oral Epidemiol* 2001;29(2):120-9. Abstract at: <https://www.ncbi.nlm.nih.gov/pubmed/11300171>. Accessed October 29, 2017.
39. Slade GD, Davies MJ, Spencer AJ, Stewart JF. Associations between exposure to fluoridated drinking water and dental caries experience among children in two Australian states. *J Public Health Dent* 1995;55(4):218-28. Abstract at: <https://www.ncbi.nlm.nih.gov/pubmed/8551461>. Accessed October 2, 2017.
40. Institute of Medicine. Food and Nutrition Board. Dietary reference intakes for calcium, phosphorus, magnesium, vitamin D and fluoride. Washington, DC: National Academy Press; 1997. Available at: <https://www.nap.edu/catalog/5776/dietary-reference-intakes-for-calcium-phosphorus-magnesium-vitamin-d-and-fluoride>. Accessed October 29, 2017.
41. Rozler RG, Adair S, Graham F, Iafolla T, Kingman A, Kohn W, Krol D, Levy S, Pollick H, Whitford G, Strock S, Frantsve-Hawley J, Aravamudan K, Meyer DM. Evidence-based clinical recommendations on the prescription of dietary fluoride supplements for caries prevention: a report of the American Dental Association Council on Scientific Affairs. *J Am Dent Assoc* 2010 Dec;141(12):1480-9. Abstract at: <https://www.ncbi.nlm.nih.gov/pubmed/21158195>. Article at: <http://ebd.ADA.org/en/evidence/guidelines/fluoride-supplements>. Accessed October 2, 2017.
42. Franzman MR, Levy SM, Warren JJ, Broffitt B. Fluoride dentifrice ingestion and fluorosis of the permanent incisors. *J Am Dent Assoc* 2006;137(5):645-52. Abstract at: <https://www.ncbi.nlm.nih.gov/pubmed/16739545>. Accessed October 2, 2017.
43. Buzalaf MAR, Levy SM. Fluoride intake of children: considerations for dental caries and dental fluorosis. In Buzalaf MAR (ed): *Fluoride and the Oral Environment*. Monogr Oral Sci. Basel, Karger. 2011;22:1-19. Abstract at: <https://www.ncbi.nlm.nih.gov/pubmed/21701188>. Accessed October 2, 2017.
44. Levy SM. Review of fluoride exposures and ingestion. *Community Dent Oral Epidemiol* 1994;22(3):173-80. Abstract at: <https://www.ncbi.nlm.nih.gov/pubmed/8070245>. Accessed October 2, 2017.
45. Barnhart WE, Hiller LK, Leonard GJ, Michaels SE. Dentifrice usage and ingestion among four age groups. *J Dent Res* 1974;53(6):1317-22. Abstract at: <http://journals.sagepub.com/doi/abs/10.1177/00220345740530060301>. Accessed October 22, 2017.
46. Ericsson Y, Forsman B. Fluoride retained from mouthrinses and dentifrices in preschool children. *Caries Res* 1969;3:290-9.
47. Ekstrand J, Ehmebo M. Absorption of fluoride from fluoride dentifrices. *Caries Res* 1980;14:96-102. Abstract at: <https://www.karger.com/Article/PDF/260442>. Accessed October 2, 2017.
48. Levy SM. A review of fluoride intake from fluoride dentifrice. *J Dent Child* 1993;60(2):115-24. Abstract at: <https://www.ncbi.nlm.nih.gov/pubmed/8486854>. Accessed October 2, 2017.
49. American Dental Association Council on Scientific Affairs. Fluoride toothpaste use for young children. *J Am Dent Assoc* 2014;145(2):190-1. Article at: [http://jada.ADA.org/article/S0002-8177\(14\)60226-9/fulltext](http://jada.ADA.org/article/S0002-8177(14)60226-9/fulltext). Accessed October 2, 2017.
50. Sá Roriz Fonteles C, Zero DT, Moss ME, Fu J. Fluoride concentrations in enamel and dentin of primary teeth after pre- and postnatal fluoride exposure. *Caries Res* 2005;39(6):505-8. Abstract at: <https://www.ncbi.nlm.nih.gov/pubmed/16251796>. Accessed September 20, 2017.
51. Leverett DH, Adair SM, Vaughan BW, Proskin HM, Moss ME. Randomized clinical trial of effect of prenatal fluoride supplements in preventing dental caries. *Caries Res* 1997;31(3):174-79. Abstract at: <https://www.ncbi.nlm.nih.gov/pubmed/9165186>. Accessed September 20, 2017.
52. Buzalaf MAR, Whitford GM. Fluoride metabolism. In Buzalaf MAR (ed): *Fluoride and the Oral Environment*. Monogr Oral Sci. Basel, Karger. 2011;22:20-36. Abstract at: <https://www.ncbi.nlm.nih.gov/pubmed/21701189>. Accessed September 20, 2017.
53. Newbrun E. Fluorides and dental caries: contemporary concepts for practitioners and students (3rd ed). 1986. Springfield, Illinois: Charles C. Thomas, publisher.
54. Newbrun E. Systemic benefits of fluoride and fluoridation. *J Public Health Dent* 2004;64;(Spec Iss 1):35-9. Article at: <http://onlinelibrary.wiley.com/doi/10.1111/j.1752-7325.2004.tb02775.x/abstract>. Accessed September 20, 2017.
55. Singh KA, Spencer AJ, Armfield BA. Relative effects of pre- and post-eruption water fluoride on caries experience of permanent first molars. *J Public Health Dent* 2003;63(1):11-19. Abstract at: <https://www.ncbi.nlm.nih.gov/pubmed/12597581>. Accessed September 20, 2017.
56. Singh KA, Spencer AJ. Relative effects of pre- and post-eruption water fluoride on caries experience by surface type of permanent first molars. *Community Dent Oral Epidemiol* 2004;32(6):435-46. Abstract at: <https://www.ncbi.nlm.nih.gov/pubmed/15541159>. Accessed September 20, 2017.
57. Singh KA, Spencer AJ, Brennan DS. Effects of water fluoride exposure at crown completion and maturation on caries of permanent first molars. *Caries Res* 2007;41(1):34-42. Abstract at: <https://www.ncbi.nlm.nih.gov/pubmed/17167257>. Accessed September 20, 2017.
58. U.S. Environmental Protection Agency, Health and Ecological Criteria Division, Office of Water. Fluoride: dose-response analysis for non-cancer effects. 820-R-10-019. Washington, DC; 2010. Available at: <https://nepis.epa.gov/Exe/ZyPURL.cgi?Dockey=P100N458.TXT>. Accessed September 20, 2017.
59. McDonagh MS, Whiting PF, Wilson PM, Sutton AJ, Chestnutt I, Cooper J, Misso K, Bradley M, Treasure E, Kleijnen J. Systematic review of water fluoridation. *BMJ* 2000;321(7265):855-9. Abstract at: <https://www.ncbi.nlm.nih.gov/pubmed/11021861>. Article at: <https://www.ncbi.nlm.nih.gov/pmc/articles/PMC27492>. Accessed October 28, 2017.
60. Levy SM, Warren JJ, Phipps K, Letuchy E, Broffitt B, Eichenberger-Gilmore J, Burns TL, Kavad G, Janz KF, Torner JC, Paulley CA. Effects of life-long intake on bone measures of adolescents: a prospective cohort study. *J Dent Res* 2014;93(4):353-9. Abstract at: <https://www.ncbi.nlm.nih.gov/pubmed/24470542>. Article at: <https://www.ncbi.nlm.nih.gov/pmc/articles/PMC3957342>. Accessed August 18, 2017.
61. Levy SM, Eichenberger-Gilmore J, Warren JJ, Letuchy E, Broffitt B, Marshall TA, Burns T, Willing M, Janz K, Torner JC. Associations of fluoride intake with children's bone measures at age 11. *Community Dent Oral Epidemiol* 2009;37(5):416-26. Available at: <https://www.ncbi.nlm.nih.gov/pmc/articles/PMC2765810>. Accessed August 18, 2017.
62. Näsman P, Ekstrand J, Granath F, Ekborn A, Forell CM. Estimated drinking water fluoride exposure and risk of hip fracture: a cohort study. *J Dent Res* 2013;92(11):1029-34. Abstract at: <https://www.ncbi.nlm.nih.gov/pubmed/24084670>. Accessed August 18, 2017.
63. Sowers M, Whitford G, Clark M, Jannausch M. Elevated serum fluoride concentrations in women are not related to fractures and bone mineral density. *J Nutr* 2005;135(9):2247-52. Abstract at: <https://www.ncbi.nlm.nih.gov/pubmed/16140906>. Accessed August 18, 2017.
64. Li Y, Liang C, Slemenda C, Ji R, Sun S, Cao J, Emsley C, Ma F, Wu Y, Ying P, Zhang Y, Gao S, Zhang W, Katz B, Niu S, Cao S, Johnston Jr. C. Effect of long-term exposure to fluoride in drinking water. *J Bone Miner Res* 2001;16(5):932-9. Abstract at: <https://www.ncbi.nlm.nih.gov/pubmed/11341339>. Accessed August 18, 2017.
65. Hillier S, Cooper C, Kellingray S, Russell G, Hughes H, Coggon D. Fluoride in drinking water and risk of hip fracture in the UK: a case-control study. *Lancet* 2000;355(9200):265-9. Abstract at: <https://www.ncbi.nlm.nih.gov/pubmed/10675073>. Accessed August 18, 2017.

65. Phillips KR, Orwoll ES, Mason JD, Cawley JA. Community water fluoridation, bone mineral density, and fractures: prospective study of effects in older women. *BMJ* 2000;7;321(7265):860-4. Abstract at: <https://www.ncbi.nlm.nih.gov/pubmed/11021862>. Accessed August 28, 2017.
66. Iida H, Kumar JV. The association between enamel fluorosis and dental caries in U.S. schoolchildren. *J Am Dent Assoc* 2009;140(7):855-62. Abstract at: <https://www.ncbi.nlm.nih.gov/pubmed/19571049>. Accessed August 28, 2017.
67. Massler M, Schour I. Chronology of crown and root development. In Massler M, Schour I (ed): *Atlas of the Mouth in Health and Disease* (2nd ed). Chicago: American Dental Association; 1982.
68. Horowitz HS. Indexes for measuring dental fluorosis. *J Public Health Dent* 1986;46(4):179-83. Abstract at: <https://www.ncbi.nlm.nih.gov/pubmed/3465956>. Accessed August 28, 2017.
69. Leveritt D. Prevalence of dental fluorosis in fluoridated and nonfluoridated communities - a preliminary investigation. *J Public Health Dent* 1986;46(4):184-7. Abstract at: <https://www.ncbi.nlm.nih.gov/pubmed/3465957>. Accessed August 28, 2017.
70. Pendrys DG, Katz RV, Morse DE. Risk factors for enamel fluorosis in a nonfluoridated population. *Am J Epidemiol* 1996;143(8):808-15. Abstract at: <https://www.ncbi.nlm.nih.gov/pubmed/8610691>. Accessed August 28, 2017.
71. Pendrys DG, Stamm JW. Relationship of total fluoride intake to beneficial effects and enamel fluorosis. *J Dent Res* 1990;69(Spec No):529-38. Abstract at: <https://www.ncbi.nlm.nih.gov/pubmed/2179311>. Accessed August 28, 2017.
72. Dean HT. The investigation of physiological effects by the epidemiological method. In: Moulton FR, ed. *Fluorine and dental health*. American Association for the Advancement of Science, Publication No. 19. Washington, DC;1942:23-31.
73. Kumar JV, Swango PA, Opina PN, Green EL. Dean's fluorosis index: an assessment of examiner reliability. *J Public Health Dent* 2000;60(1):57-9. Abstract at: <https://www.ncbi.nlm.nih.gov/pubmed/10734619>. Accessed August 28, 2017.
74. Beltrán-Aguilar ED, Barker L, Dye BA. Prevalence and severity of dental fluorosis in the United States, 1999-2004. NCHS data brief, no 53. Hyattsville, MD: National Center for Health Statistics. 2010. Abstract at: <https://www.ncbi.nlm.nih.gov/pubmed/21211168>. Available at: <https://www.cdc.gov/nchs/data/databriefs/db53.pdf>. Accessed August 28, 2017.
75. Lewis DW, Banting DW. Water fluoridation: current effectiveness and dental fluorosis. *Community Dent Oral Epidemiol* 1994;22(3):153-8. Abstract at: <https://www.ncbi.nlm.nih.gov/pubmed/8070242>. Accessed August 28, 2017.
76. Federal Register 1993 Dec 29;58(248):68826-68827. Available at: <https://cdn.loc.gov/service/ll/fedreg/fr058/fr058248/fr058248.pdf>. Accessed August 28, 2017.
77. Chankanka O, Levy SM, Warren JJ, Chalmers JM. A literature review of aesthetic perceptions of dental fluorosis and relationships with psychosocial aspects/oral health-related quality of life. *Community Dent Oral Epidemiol* 2010;38(2):97-109. Abstract at: <https://www.ncbi.nlm.nih.gov/pubmed/20002631>. Accessed August 28, 2017.
78. Do LG, Spencer A. Oral health-related quality of life of children by dental caries and fluorosis experience. *J Public Health Dent* 2007;67(3):132-9. Abstract at: <https://www.ncbi.nlm.nih.gov/pubmed/17899897>. Accessed August 28, 2017.
79. Centers for Disease Control and Prevention. Surveillance for dental caries, dental sealants, tooth retention, edentulism, and enamel fluorosis - United States, 1988-1994 and 1999-2002. *MMWR* 2005;54(No. SS-3). Available at: https://www.cdc.gov/mmwr/indss_2005.html. Accessed August 28, 2017.
80. Dean HT. Endemic fluorosis and its relation to dental caries. *Public Health Rep* 1938;53(33):1443-52. Article at: <https://www.jstor.org/stable/4582632>. Accessed August 28, 2017.
81. Dean HT, Arnold FA, Elvove E. Domestic water and dental caries: V. Additional studies of the relation of fluoride domestic waters to dental caries experience in 4,425 white children, aged 12 to 14 years, of 13 cities in 4 states. *Public Health Rep* 1942;57(32):1155-79. Article at: <https://www.jstor.org/stable/4584182>. Accessed August 28, 2017.
82. Horowitz HS. Fluoride and enamel defects. *Adv Dent Res* 1989;3(2):143-6. Abstract at: <https://www.ncbi.nlm.nih.gov/pubmed/2701157>. Accessed August 28, 2017.
83. Berg J, Gerweck C, Hujoel PP, King R, Krol DM, Kumar J, Levy S, Pollick H, Whitford GM, Strock S, Aravamudan K, Frantsve-Hawley J, Meyer DM. American Dental Association Council on Scientific Affairs Expert Panel on Fluoride Intake From Infant Formula and Fluorosis. Evidence-based clinical recommendations regarding fluoride intake from reconstituted infant formula and enamel fluorosis: a report of the American Dental Association Council on Scientific Affairs. *J Am Dent Assoc* 2011;142(1):79-87. Abstract at: <https://www.ncbi.nlm.nih.gov/pubmed/21243832>. Accessed August 23, 2017.
84. Centers for Disease Control and Prevention. Overview: infant formula. Available at: <https://www.cdc.gov/fluoridation/faqs/infant-formula.html>. Accessed August 23, 2017.
85. U.S. Department of Health and Human Services. HHS: Proposed guidelines on fluoride in drinking water. 2011 Mar 8. Available at: <https://www.medscape.com/viewarticle/738322>. Accessed August 23, 2017.
86. American Public Health Association. Policy Statement Data Base. Policy 20087. Community water fluoridation in the United States. 2008 Oct 28. Available at: <https://www.apha.org/policies-and-advocacy/public-health-policy-statements>. Accessed August 23, 2017.
87. New York State Department of Health. Guidance for use of fluoridated water for feeding during infancy. Available at: http://www.health.ny.gov/prevention/dental/fluoride_guidance_during_infancy.htm. Accessed August 23, 2017.
88. Celeste RK, Luz PB. Independent and additive effects of different sources of fluoride and dental fluorosis. *Pediatr Dent* 2016;38(3):233-8. Abstract at: <https://www.ncbi.nlm.nih.gov/pubmed/27306248>. Accessed August 23, 2017.
89. Pendrys DG. Risk of enamel fluorosis in nonfluoridated and optimally fluoridated populations: considerations for the dental professional. *J Am Dent Assoc* 2000;131(6):746-55. Abstract at: <https://www.ncbi.nlm.nih.gov/pubmed/10860326>. Accessed August 23, 2017.
90. Ismail AI, Hasson H. Fluoride supplements, dental caries and fluorosis: a systematic review. *J Am Dent Assoc* 2008;139(11):1457-68. Abstract at: <https://www.ncbi.nlm.nih.gov/pubmed/18978383>. Accessed October 2, 2017.
91. American Dental Association. Oral health topics. Caries risk assessment and management. Available at: <http://www.ADA.org/en/member-center/oral-health-topics/caries-risk-assessment-and-management>. Accessed October 2, 2017.
92. American Dental Association. Oral Health Topics. Mouthwash (mouthrinse). Available at: <http://www.ADA.org/en/member-center/oral-health-topics/mouthrinse>. Accessed October 2, 2017.
93. 21 CFR 330.1 General conditions for general recognition as safe, effective and not misbranded. Available at: https://www.ecfr.gov/cgi-bin/text-idx?SID=9b3e9844e3dadee276f8c08d75bca82&mc=true&node=se21.5.330_11&rgn=div8. Accessed October 27, 2017.
94. 21 CFR 330.5 Drug categories. Available at: https://www.ecfr.gov/cgi-bin/text-idx?SID=9b3e9844e3dadee276f8c08d75bca82&mc=true&npt=21.5.330&t=PART&ty=HTML#se21.5.330_5. Accessed October 27, 2017.
95. 21 CFR 355.50 Labeling of antacids drug products. Available at: https://www.ecfr.gov/cgi-bin/text-idx?SID=ec4da50b801ce671286ff761c730113f&mc=true&node=se21.5.355_150&rgn=div8. Accessed October 27, 2017.
96. Whitford GM. Acute toxicity of ingested fluoride. In Buzalef MAR (ed): *Fluoride and the Oral Environment*. Monogr Oral Sci. Basel, Karger. 2011;22:66-80. Abstract at: <https://www.ncbi.nlm.nih.gov/pubmed/21701192>. Accessed October 2, 2017.
97. Stevenson CA, Watson AR. Fluoride osteosclerosis. *American Journal of Roentgenology, Radium Therapy and Nuclear Medicine* 1957;78(1):13-18.
98. Hodge KC. The safety of fluoride tablets or drops. In: Continuing evaluation of the use of fluorides. Johansen E, Tavares DR, Olsen TO, eds. Boulder, Colorado: WestView Press; 1979:253-75.
99. U.S. Environmental Protection Agency. Superfund: national priorities list (NPL). Available at:

101. Agency for Toxic Substances and Disease Registry (ATSDR). Toxicological Profile for fluorine, hydrogen fluoride, and fluorides. Atlanta, GA: U.S. Department of Health and Human Services, Public Health Service. 2003. Available at: <https://www.atsdr.cdc.gov/substances/toxsubstance.asp?toxid=38>. Accessed August 16, 2017.
102. Agency for Toxic Substances and Disease Registry (ATSDR). Public health statement for fluorides. Atlanta, GA: U.S. Department of Health and Human Services, Public Health Service. 2003. Available at: <http://www.atsdr.cdc.gov/PHS/PHS.asp?tid=210&tid=38>. Accessed August 16, 2017.
103. Hoover RN, McKay FW, Fraumeni JF. Fluoridated drinking water and the occurrence of cancer. *J Natl Cancer Inst* 1976;57(4):757-68. Abstract at: <https://www.ncbi.nlm.nih.gov/pubmed/1003528>. Accessed August 16, 2017.
104. Erickson JD. Mortality in selected cities with fluoridated and nonfluoridated water supplies. *New Eng J Med* 1978;298(20):1112-6. Abstract at: <https://www.ncbi.nlm.nih.gov/pubmed/643029>. Accessed August 16, 2017.
105. Rogot E, Sharrett AR, Feinleib M, Fabsitz RR. Trends in urban mortality in relation to fluoridation status. *Am J Epidemiol* 1978;107(2):104-12. Abstract at: <https://www.ncbi.nlm.nih.gov/pubmed/623093>. Accessed August 16, 2017.
106. Chilvers C. Cancer mortality and fluoridation of water supplies in 35 U.S. cities. *Int J Epidemiol* 1983;12(4):397-404. Abstract at: <https://www.ncbi.nlm.nih.gov/pubmed/6654558>. Accessed August 16, 2017.
107. Mahoney MC, Nasca PC, Burnett WS, Melius JM. Bone cancer incidence rates in New York State: time trends and fluoridated drinking water. *Am J Public Health* 1991;81(4):475-9. Abstract at: <https://www.ncbi.nlm.nih.gov/pubmed/2003628>. Accessed August 16, 2017.
108. Cohn PD, New Jersey Department of Health, New Jersey Department of Environmental Protection and Energy. An epidemiologic report on drinking water and fluoridation. Trenton, NJ;1992.
109. Tohyama E. Relationship between fluoride concentration in drinking water and mortality rate from uterine cancer in Okhawa Prefecture, Japan. *J Epidemiol* 1996;6(4):184-190. Abstract at: <https://www.ncbi.nlm.nih.gov/pubmed/9002384>. Article at: https://www.jstage.jst.go.jp/article/jea1991/6/4/6_4_184/_article. Accessed August 16, 2017.
110. Kinlen L. Cancer incidence in relation to fluoride level in water supplies. *Br Dent J* 1975;138(6):221-4.
111. Chilvers C, Conway D. Cancer mortality in England in relation to levels of naturally occurring fluoride in water supplies. *J Epidemiol Comm Health* 1985;39(1):44-7. Abstract at: <https://www.ncbi.nlm.nih.gov/pubmed/3989433>. Article at: <https://www.ncbi.nlm.nih.gov/pmc/articles/PMC1052399>. Accessed August 16, 2017.
112. Cook-Mozaffari PC, Bulusu L, Doll R. Fluoridation of water supplies and cancer mortality: a search for an effect in the UK on risk of death from cancer. *J Epidemiol Comm Health* 1981;35:227-32. Article at: <https://www.ncbi.nlm.nih.gov/pmc/articles/PMC1052168>. Accessed August 16, 2017.
113. Raman S, Becking G, Grimard M, Hickman JR, McCullough RS, Tate RA. Fluoridation and cancer: an analysis of Canadian drinking water fluoridation and cancer mortality data. Environmental Health Directorate, Health Protection Branch, Ottawa, Canada: Authority of the Minister of National Health and Welfare;1977.
114. Richards GA, Ford JM. Cancer mortality in selected New South Wales localities with fluoridated and nonfluoridated water supplies. *Med J Aust* 1979;2(10):521-3. Abstract at: <https://www.ncbi.nlm.nih.gov/pubmed/530145>. Accessed August 16, 2017.
115. World Health Organization. International Agency for Research on Cancer. IARC monographs on the evaluation of the carcinogenic risk of chemicals to humans, Vol. 27. Switzerland;1982. Available at: <http://monographs.iarc.fr/ENG/Monographs/vol1-42/index.php>. Accessed August 16, 2017.
116. California Office of Environmental Health Hazard Assessment (OEHHA). About Proposition 65. Available at: <https://oehha.ca.gov/proposition-65/about-proposition-65>. Accessed August 16, 2017.
117. California Office of Environmental Health Hazard Assessment (OEHHA). Meeting synopsis and slide presentations carcinogen identification committee meeting held on October 12, 2011. Available at: <https://oehha.ca.gov/proposition-65/transcript-comment-presentation/meeting-synopsis-and-slide-presentations-carcinogen>. Accessed August 16, 2017.
118. American Cancer Society. Water fluoridation and cancer risk. Available at: <https://www.cancer.org/cancer/cancer-causes/water-fluoridation-and-cancer-risk.html>. Accessed August 16, 2017.
119. American Society of Clinical Oncology. Osteosarcoma - childhood and adolescence: statistics. Available at: <https://www.cancer.net/cancer-types/osteosarcoma-childhood/statistics>. Accessed August 16, 2017.
120. Blakey K, Feltbower RG, Parslow RC, James PW, Gómez Pozo B, Stiller C, Vincent TJ, Norman P, McKinney PA, Murphy MF, Craft AW, McNally RJ. Is fluoride a risk factor for bone cancer? Small area analysis of osteosarcoma and Ewing sarcoma diagnosed among 0-49-year-olds in Great Britain, 1980-2005. *Int J Epidemiol* 2014;43(1):224-34. Abstract at: <https://www.ncbi.nlm.nih.gov/pubmed/24425828>. Article at: <https://www.ncbi.nlm.nih.gov/pmc/articles/PMC3937980>. Accessed August 16, 2017.
121. Kim FM, Hayes C, Williams PL, Whitford GM, Josphura KJ, Hoover RN, Douglass CW. National Osteosarcoma Etiology Group. An assessment of bone fluoride and osteosarcoma. *J Dent Res* 2011;90(10):1171-6. Abstract at: <https://www.ncbi.nlm.nih.gov/pubmed/21799046>. Article at: <https://www.ncbi.nlm.nih.gov/pmc/articles/PMC3173011>. Accessed August 16, 2017.
122. Bassin EB, Wypij D, Davis RB, Mittleman MA. Age specific fluoride exposure in drinking water and osteosarcoma (United States). *Cancer Causes Control* 2006;17(4):421-8. Abstract at: <https://www.ncbi.nlm.nih.gov/pubmed/16596294>. Accessed August 16, 2017.
123. Bassin B, Mittleman Murray, Wypij D, Josphura K, Douglass C. Problems in exposure assessment of fluoride in drinking water. *J Public Health Dent* 2004;64(1):45-9. Abstract at: <https://www.ncbi.nlm.nih.gov/pubmed/15078061>. Accessed August 16, 2017.
124. Kaminsky LS, Mahoney MC, Leach J, Melius J, Miller MJ. Fluoride: benefits and risks of exposure. *Crit Rev Oral Biol Med* 1990;1(4):261-81. Abstract at: <https://www.ncbi.nlm.nih.gov/pubmed/2129630>. Accessed August 18, 2017.
125. Jenkins G, Venkateswarlu P, Zipkin I. Physiological effects of small doses of fluoride. In: Fluorides and human health. World Health Organization Monograph Series No. 59. Geneva;1970:163-223.
126. Hodge HC, Smith FA. Biological properties of inorganic fluorides. In: Fluorine chemistry. Simons HH, ed. New York: Academic Press;1965:1-42.
127. The National Academies of Sciences, Engineering, and Medicine. Office on News and Public Information. Fluoride in drinking water: a scientific review of EPA's standards. March 22, 2006. Audio available at: https://www.nap.edu/webcast/webcast_detail.php?webcast_id=325. Accessed August 18, 2017.
128. Barberio AM, Hosein FS, Quiñonez C, McLaren L. Fluoride exposure and indicators of thyroid functioning in the Canadian population: implications for community water fluoridation. *J Epidemiol Community Health* 2017;71(10):1019-25. Abstract at: <https://www.ncbi.nlm.nih.gov/pubmed/28839078>. Article at: <http://jech.bmj.com/content/71/10/1019.long>. Accessed September 22, 2017.
129. Peckham S, Lowery D, Spencer S. Are fluoride levels in drinking water associated with hypothyroidism: prevalence in England? A large observational study of GP practice data and fluoride levels in drinking water. *J Epidemiol Community Health* 2015;69(7):619-24. Abstract at: <https://www.ncbi.nlm.nih.gov/pubmed/25714098>. Accessed September 22, 2017.
130. Foley M. Fluoridation and hypothyroidism-a commentary on Peckham et al. *Br Dent J* 2015;219(9):429-31. Abstract at: <https://www.ncbi.nlm.nih.gov/pubmed/26564353>. Accessed September 22, 2017.
131. Grimes DR. Commentary on "Are fluoride levels in drinking water associated with hypothyroidism: prevalence in England? A large observational study of GP practice data and fluoride levels in drinking water". *J Epidemiol Community Health* 2015;69(7):616. Abstract at: <https://www.ncbi.nlm.nih.gov/pubmed/25788719>. Accessed September 22, 2017.
132. Newton JN, Young N, Verne J, Morris J. Water fluoridation and hypothyroidism: results of this study need much more cautious interpretation. *J Epidemiol Community Health* 2015;69(7):617-8. Article at: <https://www.ncbi.nlm.nih.gov/pmc/articles/PMC4484260/>. Accessed September 22, 2017.

133. Warren JJ, Saralva MC. No evidence supports the claim that water fluoridation causes hypothyroidism. *J Evid Based Dent Pract* 2015;15(3):137-9. Abstract at: <https://www.ncbi.nlm.nih.gov/pubmed/26337589>. Accessed September 22, 2017.
134. Pineal gland. *Encyclopaedia Britannica*. Available at: <https://www.britannica.com/science/pineal-gland>. Accessed September 20, 2017.
135. Luke J. Fluoride deposition in the aged human pineal gland. *Caries Res* 2001;35(2):125-28. Abstract at: <https://www.ncbi.nlm.nih.gov/pubmed/11275672>. Accessed September 20, 2017.
136. Schlesinger ER, Overton DE, Chase HC, Cantwell KT. Newburgh-Kingston caries-fluorine study XIII: pediatric findings after ten years. *J Am Dent Assoc* 1956;52(3):296-306. Abstract at: <https://www.ncbi.nlm.nih.gov/pubmed/13294993>. Accessed September 20, 2017.
137. U.S. Department of Health and Human Services. Centers for Disease Control. Dental Disease Prevention Activity. Update of fluoride/acquired Immunodeficiency syndrome (AIDS) allegation. Pub. No. FL-133. Atlanta; June 1987.
138. Challacombe SJ. Does fluoridation harm immune function? *Comm Dent Health* 1996;13(Suppl 2):69-71. Abstract at: <https://www.ncbi.nlm.nih.gov/pubmed/8897755>. Accessed September 26, 2017.
139. World Health Organization. Fluorine and fluorides: environmental health criteria 36. Geneva, Switzerland;1984.
140. Schlesinger E. Health studies in areas of the USA with controlled water fluoridation. In: *Fluorides and Human Health*. World Health Organization Monograph Series No. 59. Geneva;1970:305-10.
141. Lowry R, Steen N, Rankin J. Water fluoridation, stillbirths, and congenital abnormalities. *J Epidemiol Comm Health* 2003;57(7):499-500. Article at: <https://www.ncbi.nlm.nih.gov/pmc/articles/PMC1732512>. Accessed September 26, 2017.
142. National Down Syndrome Society. What is Down syndrome? Available at: <https://www.ndss.org/about-down-syndrome/down-syndrome>. Accessed September 26, 2017.
143. Needleman BL, Pueschel SM, Rothman KJ. Fluoridation and the occurrence of Down's Syndrome. *New Eng J Med* 1974;291(16):821-3.
144. Knox EG, Armstrong E, Lancashire R. Fluoridation and the prevalence of congenital malformations. *Comm Med* 1980;2(3):190-4.
145. Erickson JD. Down syndrome, water fluoridation and maternal age. *Teratol* 1980;21(2):177-80. Abstract at: <https://www.ncbi.nlm.nih.gov/pubmed/6446780>. Accessed September 26, 2017.
146. Broadbent JM, Thomson WM, Ramrakha S, Moffitt TE, Zeng J, Foster Page LL, Poulton R. Community water fluoridation and intelligence: prospective study in New Zealand. *Am J Public Health* 2015;105(1):72-76. Abstract at: <https://www.ncbi.nlm.nih.gov/pubmed/24832151>. Article at: <https://www.ncbi.nlm.nih.gov/pmc/articles/PMC4265943>. Accessed October 29, 2017.
147. Bazian Ltd. Independent critical appraisal of selected studies reporting an association between fluoride in drinking water and IQ. London;2009.
148. U.S. Environmental Protection Agency. Assessing and Managing Chemicals under TSCA. Support documents for fluoride chemicals in drinking water Section 21 petition. Available at: <https://www.epa.gov/assessing-and-managing-chemicals-under-tsca/support-documents-fluoride-chemicals-drinking-water>. Accessed October 29, 2017.
149. Bashash M, Thomas D, Hu H, Angeles Martinez-Mier E, Sanchez BN, Basu N, Peterson KE, Ettinger AS, Wright R, Zhang Z, Liu Y, Schnaas L, Mercado-Garcia A, María Téllez-Rojo M, Hernández-Avila M. Prenatal fluoride exposure and cognitive outcomes in children at 4 and 6-12 years of age in Mexico. *Environ Health Perspect* 2017;125(9):097017-1-12. Abstract at: <https://www.ncbi.nlm.nih.gov/pubmed/28937959>. Article at: <https://ehp.niehs.nih.gov/ehp655>. Accessed October 29, 2017.
150. Macek MD, Matte TD, Sinks T, Malvitz D. Blood lead concentrations in children and method of water fluoridation in the United States, 1988-1994. *Environ Health Perspect* 2006;114(1):130-4. Abstract at: <https://www.ncbi.nlm.nih.gov/pubmed/16393670>. Article at: <https://www.ncbi.nlm.nih.gov/pmc/articles/PMC1332668>. Accessed October 2, 2017.
151. Centers for Disease Control and Prevention. Lead in drinking water and human blood lead levels in the United States. *MMWR* 2012;61(Suppl; August 10, 2012):1-9. Available at: https://www.cdc.gov/mmwr/preview/mmwrhtml/su6104a1.htm?s_cid=su6104a1_w. Accessed October 2, 2017.
152. Centers for Disease Control and Prevention. Ten great public health achievements--United States, 1990-1999. *MMWR* 1999;48(12):241-3. Available at: <https://www.cdc.gov/mmwr/preview/mmwrhtml/00056796.htm>. Accessed October 2, 2017.
153. Centers for Disease Control and Prevention. Fluoridation growth data Table (1940-2014). Available at: <https://www.cdc.gov/fluoridation/statistics/fsgrowth.htm>. Accessed October 29, 2017.
154. Centers for Disease Control and Prevention. Adult Blood Lead Epidemiology and Surveillance -- United States, 1998-2001. *MMWR* 2002;51(No. SS-11):1-12. Available at: https://www.cdc.gov/mmwr/indss_2002.html. Accessed October 29, 2017.
155. American Water Works Association. Internal corrosion control in water distribution systems. AWWA Manual M58. Second edition. Denver, 2017.
156. U.S. Environmental Protection Agency. Drinking Water Requirements for States and Public Water Systems. Optimal corrosion control treatment evaluation technical recommendations. 2016. Available at: <https://www.epa.gov/dwreginfo/optimal-corrosion-control-treatment-evaluation-technical-recommendations>. Accessed September 20, 2017.
157. Master RD, Coplan MJ. Water treatment with silicofluoride and lead toxicity. *Int J Environ Studies* 1999;56:435-49.
158. Urbansky ET, Schock MR. Can fluoridation affect lead(II) in potable water? Hexafluorosilicate and fluoride equilibria in aqueous solution. *Int J Environ Studies* 2000;57:597-637.
159. U.S. Department of Health and Human Services. National Institute on Aging. What causes Alzheimer's disease? Available at: <https://www.nia.nih.gov/health/what-causes-alzheimers-disease>. Accessed August 23, 2017.
160. Varner JA, Jensen KF, Horvath W, Isaacson RL. Chronic administration of aluminum-fluoride or sodium-fluoride to rats in drinking water: alterations in neuronal and cerebrovascular integrity. *Brain Res* 1998;784(1-2):284-98. Abstract at: <https://www.ncbi.nlm.nih.gov/pubmed/9518651>. Accessed August 23, 2017.
161. American Dental Association. Health Media Watch: Study linking fluoride and Alzheimer's under scrutiny. *J Am Dent Assoc* 1998;129(9):1216-8.
162. Lidsky T. Is the aluminum hypothesis dead? *J Occup Environ Med* 2014;56(5 Suppl):S73-9. Abstract at: <https://www.ncbi.nlm.nih.gov/pubmed/24806729>. Article at: <https://www.ncbi.nlm.nih.gov/pmc/articles/PMC4131942>. Accessed August 23, 2017.
163. Emsley CL, Gao S, Li Y, Liang C, Ji R, Hall KS, Cao J, Ma F, Wu Y, Ying P, Zhang Y, Sun S, Unverzagt FW, Slemenda CW, Hendrie HC. Trace element levels in drinking water and cognitive function among elderly Chinese. *Am J Epidemiol* 2000;151(9):913-20. Abstract at: <https://www.ncbi.nlm.nih.gov/pubmed/10791564>. Accessed August 23, 2017.
164. American Heart Association. Coronary artery disease - coronary heart disease. Available at: http://www.heart.org/HEARTORG/Conditions/More/MyHeartandStrokeNews/Coronary-Artery-Disease---The-ABCs-of-CAD_UCM_436416_Article.jsp#.WgEWVmeotow. Accessed August 28, 2017.
165. American Heart Association. Minerals, inorganic substances: fluoridation. Available at: http://www.heart.org/HEARTORG/HealthyLiving/HealthyEating/Minerals-Inorganic-Substances_UCM_306012_Article.jsp#.WgEWVmeotow. Accessed August 28, 2017.
166. U.S. Department of Health, Education and Welfare, National Institutes of Health, Division of Dental Health. Misrepresentation of statistics on heart deaths in Antigo, Wisconsin. Pub. No. PPB-47. Bethesda, MD; November 1972.
167. Gucciardi A. Breaking: fluoride linked to #1 cause of death in new research. *The Natural Society Newsletter*. January 17, 2012. Available at: <http://naturalsociety.com/breaking-fluoride-linked-to-1-cause-of-death-in-new-research>. Accessed August 16, 2017.
168. Li Y, Berenji GR, Shaba, Tafti B, Yevdayev E, Dadparvar S. Association of vascular fluoride uptake with vascular calcification and coronary artery disease. *Nucl Med Commun* 2012;33(1):14-20. Abstract at: <https://www.ncbi.nlm.nih.gov/pubmed/21946616>. Accessed August 16, 2017.
169. Geever EF, Leone NC, Geiser P, Lieberman J. Pathologic studies in man after prolonged ingestion of fluoride in drinking water. I. Necropsy findings in a community with a water level of 2.5 ppm. *J Am Dent Assoc* 1958;56(4):499-507.

170. Ludlow M, Luxton G, Mathew T. Effects of fluoridation of community water supplies for people with chronic kidney disease. *Nephrol Dial Transplant* 2007;22(10):2763-7. Article at: <https://academic.oup.com/ndt/article/22/10/2763/1833116>. Accessed October 29, 2017.
171. Kidney Health Australia. 2011 Review of Kidney Health Australia fluoride position statement. 2011. Available at: http://kidney.org.au/cms_uploads/docs/2011-review-of-fluoride-position-statement.pdf. Accessed October 29, 2017.
172. National Kidney Foundation. Fluoride intake in chronic kidney disease. April 15, 2008. Available at: <https://www.kidney.org/atoz/content/fluoride>. Accessed August 28, 2017.
173. U.S. Department of Health and Human Services, Public Health Service. Surgeon General's advisory: treatment of water for use in dialysis: artificial kidney treatments. Washington, DC: Government Printing Office 872-021; June 1980.

Fluoridation Practice

47. Who regulates?	75	52. System safety concerns?	79
48. Standards for additives?	76	53. Engineering?	80
49. Lead, arsenic and other contamination?	77	54. Corrosion of water pipes?	81
50. Additives safety?	78	55. Damage to water facilities?	81
51. Source of additives?	78	56. Environment?	82

47. Who regulates drinking water additives in United States?

Answer.

The United States Environmental Protection Agency (EPA) regulates drinking water additives.

Fact.

In 1974, Congress passed the Safe Drinking Water Act (SDWA) which protects the public's health by regulating the nation's public drinking water supply.¹ The SDWA, as amended in 1986 and 1996,¹ requires the Environmental Protection Agency (EPA) to ensure the public is provided with safe drinking water.¹ On June 22, 1979, the Food and Drug Administration (FDA) and the EPA entered into a Memorandum of Understanding (MOU) to clarify their roles and responsibilities in water quality assurance.² The stated purpose of the MOU is to "avoid the possibility of overlapping jurisdiction between the USEPA and FDA with respect to control of drinking water additives." The two agencies agreed that the Safe Drinking Water Act's passage in 1974 implicitly repealed FDA's jurisdiction over drinking water as a 'food' under the Federal Food, Drug and Cosmetic Act (FFDCA). Under the MOU, EPA enjoys exclusive regulatory authority over drinking water provided by public water systems, including any additives in such water. FDA retains jurisdiction over bottled drinking water under Section 410 of the FFDCA and "over water (and substances in water) used in food or food processing once it enters the food processing establishment."²

While drinking water from the tap is regulated by the EPA, bottled water is regulated by the FDA which has established standards for its quality.² The FDA has noted that fluoride can occur naturally in source waters used for bottled water or may be added by a

bottled water manufacturer. Recognizing the benefit of fluoride in water, the FDA has stated that bottled water that meets specific standards of identity and quality set forth by FDA, and the provisions of the authorized health claim related to fluoride, may be labeled with the following health claim: "Drinking fluoridated water may reduce the risk of [dental caries or tooth decay]."³

While drinking water from the tap is regulated by the EPA, bottled water is regulated by the FDA which has established standards for its quality. The FDA has noted that fluoride can occur naturally in source waters used for bottled water or may be added by a bottled water manufacturer. Recognizing the benefit of fluoride in water, the FDA has stated that bottled water that meets specific standards of identity and quality set forth by FDA, and the provisions of the authorized health claim related to fluoride, may be labeled with the following health claim: "Drinking fluoridated water may reduce the risk of [dental caries or tooth decay]."

From time to time, states and communities have had to deal with legislation or ballot initiatives aimed at requiring the approval of the FDA before any agent can be added to community water systems. Often referred to as the Fluoride Product Quality Control Act, Water Product Quality Ordinance or Pure Water Ordinance, the legislation is specifically used by those opposed to water fluoridation as a tool to prevent water systems from providing community water fluoridation. Often this legislation does not specifically

mention fluoride or fluoridation. Those supporting this type of legislation may claim that they are not against water fluoridation but are proponents of pure water and do not want anything added to water that has not been approved by the FDA. On the surface, this may appear to be a "common sense" approach. However, its only real purpose is to defeat efforts to provide water fluoridation. That is because this proposed legislation would require the FDA — which does NOT regulate public water systems — to approve any water additive. By mistakenly (and perhaps craftily) naming the wrong federal agency, the probable outcome is to stop or prevent water fluoridation.

48. What standards have been established to ensure the safety of fluoride additives used in community water fluoridation in the United States?

Answer.

The three fluoride additives used in the U.S. to fluoridate community water systems (sodium fluoride, sodium fluorosilicate, and fluorosilicic acid) meet safety standards established by the American Water Works Association (AWWA) and NSF International (NSF).⁴

The three fluoride additives used in the U.S. to fluoridate community water systems (sodium fluoride, sodium fluorosilicate, and fluorosilicic acid) meet safety standards established by the American Water Works Association (AWWA) and NSF International (NSF).

Fact.

Additives used in water treatment meet safety standards prepared in response to a request by the Environmental Protection Agency to establish minimum requirements to ensure the safety of products added to water for its treatment, thereby ensuring the public's health.⁴ Specifically, fluoride additives used in water fluoridation meet standards established by the American Water Works Association (AWWA) and NSF International (NSF).⁴ Additionally, the American National Standards Institute (ANSI) endorses both AWWA and NSF standards for fluoridation additives and includes its name on these standards.⁴

The American Water Works Association⁵ is an international nonprofit scientific and educational society dedicated to providing total water solutions to assure the effective management of water. Founded in 1881, the AWWA is the largest organization of water supply professionals in the world. The membership represents the full spectrum of the water community: public water and wastewater systems, environmental advocates, scientists, academicians, and others who hold a genuine interest in water. AWWA unites the diverse water community to advance public health, safety, the economy, and the environment.⁵

NSF International,⁶ an independent, accredited organization, is dedicated to being the leading global provider of public health and safety-based risk management solutions. Manufacturers, regulators and consumers look to NSF to develop public health standards and certifications that help protect food, water, consumer products and the environment. Its professional staff includes microbiologists, toxicologists, chemists, engineers, and environmental and public health professionals. Founded in 1944 as the National Sanitation Foundation, NSF's mission is to protect and improve global human health.⁶

The American National Standards Institute (ANSI)⁷ is a private, non-profit organization that administers and coordinates the U.S. voluntary standardization and conformity assessment system. The Institute's mission is to enhance both the global competitiveness of U.S. business and the U.S. quality of life by promoting and facilitating voluntary consensus standards and conformity assessment systems, and safeguarding their integrity.⁷

The AWWA documents provide manufacturers, suppliers and purchasers with standards for the manufacturing, quality and verification for each of the three fluoride additives listed below. The AWWA standards set the physical, chemical and impurities standards including information on verification of the standard requirements and requirements for delivery.⁴

- ANSI/AWWA B701 Sodium Fluoride
- ANSI/AWWA B702 Sodium Fluorosilicate
- ANSI/AWWA B703 Fluorosilicic Acid⁴

NSF/ANSI Standard 60^{4,6} provides for purity of drinking water additives as it limits an additive's contribution of harmful contaminants to drinking water. The Standard also provides for safety assurances from production through distribution to ensure product quality is maintained. Additionally, the Standard requires documentation of the purity of the additives including specific criteria for products imported from other countries. NSF/ANSI Standard 61^{4,6} is a related standard that provides guidance for equipment/products used in water treatment plants that come in contact with drinking water. Both NSF/ANSI standards were developed by a consortium of associations including NSF, AWWA, the Association of State Drinking Water Administrators and the Conference of State Health and Environmental Managers with support from the U.S. Environmental Protection Agency.⁴

Fluoride additives, like all of the more than 40 additives typically used in water treatment, are "water grade" additives. All additives used at the water plant are classified as water grade additives meeting NSF Standard 60 requirements. Examples of other "water grade" additives which are commonly used in water plant operations are chlorine (gas), ferrous sulfate, hydrochloric acid, sulfur dioxide and sulfuric acid.⁸

Sometimes antifluoridationists express the view that they are not really opposed to fluoridation, but are opposed to the use of "industrial grade" fluoride additives. They may even go so far as to state that they would support fluoridation if the process was implemented with pharmaceutical grade fluoride additives that were approved by the U.S. Food and Drug Administration (FDA). On the surface, this may appear to be a "common sense" approach. In fact, this is usually a ploy whose only real purpose is to stop fluoridation. First, the EPA, not the FDA, has regulatory authority for additives used in public water systems. Second, and perhaps most importantly, the U.S. Pharmacopeia (USP) monograph on sodium fluoride does not provide for certification of quality by an independent credentialing body.^{4,9} Third, the USP and The National Formulary (USP-NF) standards used to formulate prescription drugs are not appropriate for water fluoridation additives as they could actually allow higher levels of contaminants to be introduced into drinking water than is allowed by the current EPA standards.^{4,9} According to the CDC:⁹

The USP does not provide specific protection levels for individual contaminants, but establishes a relative maximum exposure level for a group of related contaminants. Some potential impurities have no restrictions by the USP, including arsenic, some heavy metals regulated by the U.S. EPA, and radionuclides. Given the volumes of chemicals used in water fluoridation, a pharmaceutical grade of sodium fluoride for fluoridation could potentially contain much higher levels of arsenic, radionuclides, and regulated heavy metals than an NSF/ANSI Standard 60-certified product.

⚡ *Additional information about this topic can be found in this Section, Question 49.*

Lastly, USP-grade sodium fluoride product is more likely to result in water plant personnel being exposed to fluoride dust as it is more powder-like than the preferred AWWA-grade sodium fluoride which is crystalline and so minimizes dusting when handled.⁴

⚡ *Additional information about this topic can be found in this Section, Question 52.*

49. Does fluoridating the community water supply raise concerns about lead, arsenic and other toxic contaminants to the water supply?

Answer.

No. The concentrations of contaminants in drinking water as a result of fluoridation do not exceed, but are in fact, well below regulatory standards set to ensure the public's safety.

Fact.

Fluorosilicic acid is used to fluoridate the majority of community water systems in the United States.¹⁰ Because the additive is derived from ore mined from the earth, fluorosilicic acid may contain minute amounts of contaminants such as lead and arsenic. However, existing regulations and standards require that these contaminants, and others, be at levels considered acceptable by the U.S. Environmental Protection Agency when the fluorosilicic acid or other fluoridation additives are diluted to produce optimally fluoridated water.⁶ NSF International and the American National Standards Institute (NSF/ANSI) Standard 60 as well as AWWA standards are applicable to all fluoride additives.^{4,6}

Testing of fluoride additives provides evidence that the levels of these contaminants do not exceed, but are in fact, well below regulatory standards set to ensure the public's safety. NSF has prepared a detailed fact sheet, *NSF Fact Sheet on Fluoridation Products* (2013)¹¹ that provides the documented quality of fluoride additives based on product samples analyzed. The NSF reports that the majority of fluoridation products as a class, based on NSF test results, do not add measurable amounts of arsenic, lead, or other heavy metals, or radionuclides to drinking water.^{9,11}

50. Have fluoride additives been tested for safety?

Answer.

The claim is sometimes made that no studies on safety exist on the additives used in water fluoridation. This statement is a ruse because the scientific community does not study the health effects of the concentrated additives; studies are done on the health effects of the treated water.

Fact.

A 1999 study¹² charged that fluorosilicic acid and sodium silicofluoride did not disassociate (break down) completely when added to water systems and may be responsible for lower pH (acid) levels of drinking water, leaching lead from plumbing systems and increasing lead uptake by children. Scientists from the U.S. Environmental Protection Agency (EPA) evaluated the disassociation of fluoride additives¹³ and concluded that at the typical pH level of drinking water (which is normally slightly alkaline) and the fluoride levels used in drinking water, the fluoride additives quickly and completely broke down to fluoride ions and silica.

Published in 2006,¹⁴ researchers at the University of Michigan verified for the EPA that theoretical predictions that hexafluorosilicate completely hydrolyzed (broke down) when added to water separating into free fluoride ions and silica ions were confirmed. The research demonstrated that there was no hexafluorosilicate that could be measured in the finished water.¹⁴

While sodium fluoride was the first additive used in water fluoridation, the use of silicofluoride additives (sodium fluorosilicate and fluorosilicic acid) began in the late 1940s. By 1951, silicofluorides had become

the most commonly used fluoride additives in water fluoridation.¹⁵ Many of the early studies on the health effects of fluoridation were completed in communities that were using the silicofluoride additives, most generally fluorosilicic acid.¹⁶⁻²¹ However, at that time, the additives used to fluoridate were not always identified in research reports. As the body of research on fluoridation grew, it became evident that there were no adverse health effects associated with water fluoridation regardless of which fluoride additive was used. Additionally, over time, a number of comprehensive reviews of the health effects of fluoridation were published. These reviews which support the safety of water fluoridation include many studies conducted in large fluoridated communities which used the silicofluoride additives.²²⁻²⁹

There is now more than 70 years of practical experience that lends additional credence to the best available science that concludes that fluoridation is safe.

51. What is the source of the additives used to fluoridate water supplies in the United States?

Answer.

The majority of fluoridation additives used in the United States are derived from the mineral apatite (a component of calcium phosphate).

Fact.

About 95% of the fluoridation additives used in water fluoridation are by-products which come from the processing of calcium phosphate into phosphate fertilizer. About 4% are derived from the processing of calcium fluoride and the remaining 1% derived from the production of high-purity silica.*

In the production of phosphate fertilizer, calcium phosphate ore (which contains apatite) is mixed with sulfuric acid resulting in a calcium sulfate (gypsum) slurry. The gaseous phosphoric acid released from this process is collected by vacuum extraction, condensed and then desiccated (dried) and formed into phosphate fertilizer pellets. Fluoride is a trace constituent (3-7%) of the mineral apatite found in calcium phosphate ore. Silica tetrafluoride is also released as a gas in the creation of the calcium sulfate slurry and is collected by vacuum extraction along with the gaseous phosphoric acid. In about half the phosphate fertilizer plants in the U.S., the silica tetrafluoride gas is condensed and

processed along with the phosphoric acid and becomes a trace component of the phosphate fertilizer. In the other plants, the silica tetrafluoride gas is separated from the phosphoric acid. Roughly 60% of the fluoride recovered from processing calcium phosphate ore is sold for use as fluoridation additives. The fluoridation additive produced by this process is fluorosilicic acid. While most of the product is sold as fluorosilicic acid, some of the product is partially neutralized to sodium fluorosilicate salt and some is fully neutralized to sodium fluoride salt. In the U.S., 77% of the fluoridation additives used are fluorosilicic acid, 15% are sodium fluorosilicate and 8% are sodium fluoride.*

About 4% of the fluoridation additives used are derived from the processing of calcium fluoride into hydrogen fluoride using a gas separation technique to recover the fluorosilicic acid from the hydrogen fluoride.*

About 1% of the fluoridation additives used are derived from the production of high-purity silica. Fluorosilicic acid is produced as part of the purification of the silica.*

**The preceding paragraphs were developed using references 4, 30 through 35 and personal communication from Mr. Kip Duchon, P.E., national fluoridation engineer, CDC.*

From time to time, opponents of fluoridation allege that fluoridation additives are by-products of the phosphate fertilizer industry in an effort to suggest the additives are not safe. By definition, by-products are materials produced as a result of producing something else. In the chemical industry, a byproduct (secondary product) is anything other than the principal product produced. The fact that a product is a secondary product of a manufacturing process should not suggest the item is bad, harmful or a waste product. On the contrary, by-products may have certain characteristics which make them valuable resources. In the production of phosphate fertilizer, the fluoridation additive, fluorosilicic acid, is a by-product along with gypsum.³⁶ Gypsum is commonly used in manufacturing wall board used in construction. The production of orange juice provides another example of valuable by-products. In addition to orange juice, various by-products are obtained from oranges during juice production that are used in cleaners, fragrances and flavorings.³⁷

Fluoridation additives are valuable by-products produced as a result of producing phosphate fertilizer. To ensure the public's safety, additives used in water fluoridation meet standards of the American Water Works Association (AWWA) and NSF International (NSF).⁴

52. Does the process of water fluoridation present unusual safety concerns for water systems and water facility operators?

Answer.

No. With proper monitoring, maintenance, water facility operator training and systems planning, water fluoridation is a safe and reliable process.

Fact.

Water facilities and water facility operators perform a valuable public service by carefully adjusting the level of fluoride in water to improve the oral health of the community. Facilities and personnel are subject to a number of regulations designed to ensure safety.

Employers must conform to Occupational Safety and Health Administration (OSHA) requirements.³⁸ OSHA's mission is to assure safe and healthful workplaces by setting and enforcing standards, and by providing training, outreach, education and assistance. Under the OSH Act, employers are responsible for providing a safe and healthful workplace. Employers must comply with all applicable OSHA standards.³⁸

Additionally, in order to assist in protecting the professionals who produce sustainable supplies of high-quality drinking water, the American Water Works Association publishes detailed guidance on safety and safe working conditions for water plant personnel.³⁹

Furthermore, OSHA requires that Safety Data Sheets (SDS), previously known as Material Safety Data Sheets (MSDS), be readily available to all employees for potentially harmful substances handled in the workplace under the Hazard Communication regulation.⁴⁰ A SDS may include instructions for the safe use and potential hazards associated with a particular material and are typically made available in the area where the material is stored or used. Information contained in a SDS focuses on the potential hazards of working with the material in an occupational setting. Adherence to the SDS guidelines for handling fluoride additives helps to ensure the

recommended level of fluoride in drinking water flows through the water system while maintaining water operator safety. In the case of fluoride, the potential hazards faced by a water facility employee in dealing with concentrated fluoride additives before they enter the water system are not related to the level of fluoride in water as used by consumers. The information found in the SDS for fluoride additives is not applicable to water with fluoride at the recommended level. Therefore, SDS sheets should not be used by consumers to gauge potential hazards of community water fluoridation.

As part of safety procedures, water facility personnel receive training on the management of the additives in water plants. While the recommended fluoride level found in drinking water has been proven safe, water facility operators and engineers may be exposed to much higher fluoride levels when handling fluoride additives at the water treatment facility.⁴ Fluoride additives present risks comparable to other water additives in common use at water facilities, such as hypochlorite, quicklime, aluminum sulfate, sodium hydroxide and ferrous sulfate. In some cases, the fluoride additives are much less dangerous than many other additives, including chlorine gas commonly used in many water plants.³⁹

Today's equipment allows water facility personnel to easily monitor and maintain the desired fluoride concentration. Automatic monitoring technology is also available that can help to ensure that the fluoride concentration of the water remains within the recommended range.⁴

It is important that the water facility personnel responsible for monitoring the addition of fluoride to the water supply are appropriately trained and that the equipment used for this process is adequately maintained.⁴ With over 70 years of experience and thousands of water systems adding fluoride every day, water facility personnel have an excellent safety record related not only to their personal safety but in providing safe drinking water to their customers.

53. Does fluoridation present difficult engineering problems?

Answer.

No. Adding fluoride products to water is no different than adding other commonly used water treatment additive products using the same equipment and techniques.

Fact.

Fluoride additives used to adjust the fluoride level in drinking water are compatible with other water treatment processes often using the same type of equipment and other standard materials designed for the safe handling of other water treatment additive products in drinking water treatment facilities. Fluoride additives are introduced to the water supply as liquids. There are many control devices, some in use for decades and some newer equipment, that allow water facility personnel to easily monitor and maintain the desired fluoride level as well as levels of other water treatment additives and naturally occurring substances that may be in the water. Automatic monitoring technology is available that can help to ensure that the fluoride concentration of the water remains within the recommended range.⁴

When added to community water supplies, the concentrated fluoride additives become greatly diluted. For example, typically fluorosilicic acid is diluted approximately 315,000 times to reach the recommended target concentration of 0.7 mg/L. The exact dilution factor depends on the concentration of the fluoride additive and the amount of additive being used to reach the concentration of 0.7mg/L. At 0.7mg/L (or 0.7 parts per million), seven-tenths of one part of fluoride is diluted in 999,999.3 parts of water. To place this concentration in perspective, the following comparisons can be of assistance.

- 1 inch in approximately 23 miles
- 1 minute in approximately 1,000 days
- 1 cent in approximately \$14,000
- 1 seat in more than 34 Wrigley Field baseball parks (seating capacity 41,268)

With more than 70 years of experience with water fluoridation, there is considerable guidance on sound engineering practices to design, construct, operate and maintain water fluoridation systems. By design, and with proper maintenance and testing, water

systems can provide the recommended level of fluoride within a narrow control range of the target of 0.7mg/L.^{41,42} Additional design features such as the use of a day tank (that holds only one day's supply of fluoride) can limit the amount of fluoride that can be added to a water system in a 24-hour period and is the most reliable method to ensure overfeed protection.⁴ The State Office of Drinking Water, or similar state agency, will normally establish engineering requirements for safety. Additional standards and references on best engineering practice are available from the American Water Works Association and the Centers for Disease Control and Prevention.^{4,43}

54. Does fluoride at levels used in fluoridation corrode water pipes?

Answer.

No. Allegations that fluoridation causes corrosion of water pipes are not supported by the best available scientific evidence.

Fact.

The process of adding fluoride to water has minimal impact on the acidity or pH of drinking water and therefore will not corrode water pipes. Corrosion of drinking water pipes is related primarily to induced electrical current between dissimilar metals. Other contributing factors include the dissolved oxygen concentration, water temperature, acidity/alkalinity (pH), hardness, salt concentration, hydrogen sulfide content and the presence of certain bacteria. Under some water quality conditions, a small increase in the acidity of drinking water that is already slightly acidic may be observed after treatment with alum, chlorine, fluorosilicic acid or sodium fluorosilicate. In such cases, further water treatment to adjust the pH to neutralize the acid for corrosion control in water distribution systems is standard procedure in water plants.⁴⁴

The process of adding fluoride to water has minimal impact on the acidity or pH of drinking water and therefore will not corrode water pipes.

Note that the Water Quality Report or Consumer Confidence Report that all water systems must make available to customers on a yearly basis, may list the pH of the system's finished water.⁴⁵ Control of neutral pH (7.0) is essential as part of corrosion control requirements. Water facilities typically maintain a pH of between 7.0 and 8.0 as good practice indicating that the water leaving the plant is slightly alkaline and non-acidic.⁴⁶

55. Does fluoride at levels used in water fluoridation corrode glass, concrete or other surfaces in water plants?

Answer.

No. A correctly engineered and maintained system will not result in damage to the water plant.

Fact.

Fluorosilicic acid in a concentrated form can be corrosive if not correctly handled. The concentrated fluorosilicic acid is 75% water, and 25% fluorosilicic acid. Up to 1% of the fluorosilicic acid can be other acids including hydrogen fluoride. Hydrogen fluoride is volatile near room temperature so it will evaporate from the solution if the system is not properly engineered and maintained. The evaporation process occurs at an extremely slow rate. Less than 1% of fluorosilicic acid will be lost over a month from the evaporation of hydrogen fluoride. However, only a small release of hydrogen fluoride may be very corrosive to concrete, glass, and electrical components.³⁰

If a water system is reporting problems with corrosion from evaporating hydrogen fluoride in the storage room or fluoride handling room (i.e. the glass in the facility has become "frosted"), the system is being inadequately maintained. The storage tank and other locations in the fluorosilicic acid feed system may not be sealed or correctly vented and hydrogen fluoride gas can be released (leaked) at those points. All fluoride products storage, handling, and feed systems should be vented to the outside of the building and the system and piping should be pressure tested (low pressure is sufficient) to identify possible locations of leaks. Leaks should be promptly corrected.³⁰

With no system leaks and proper venting to outside the building, there will be no corrosion problems.³⁰

56. Does fluoridated water harm the environment?

Answer.

No. Scientific evidence supports the fluoridation of public water supplies as safe for the environment and beneficial for people.

Fact.

Fluoride is naturally occurring in the environment and is the 13th most abundant element in the earth's crust. It is found in naturally in all water sources as noted below.⁴⁷

Rain — between 0.1 to 0.2 mg/L

Streams and lakes — between 0.1 to 0.3 mg/L

Groundwaters — between 0.1 to 10 mg/L

Oceans and seawater — between 1.2 to 1.4 mg/L

A comprehensive literature review published in 2004 revealed no negative environmental impacts as a result of water fluoridation.⁴⁸ A 1990 study concluded that fluoridation has little or no impact on surrounding aquatic environment or soil.⁴⁹ Historically, issues surrounding problems with fluoride and the environment have involved incidents related to serious industrial pollution or accidents.⁴⁹

Under the Washington's State Environmental Protection Act (SEPA), a study was conducted in Tacoma-Pierce County to investigate the environmental consequences of adding optimal levels of fluoride to drinking water. Noting that the amount of fluoride in the water does not reach levels that are harmful to plants or animals, the SEPA study concluded that there are "no probable significant adverse environmental impacts."⁵⁰

There is no evidence that the recommended level of fluoride in drinking water has any adverse effect on gardens, lawns or plants.⁵⁰

Additional information regarding water fluoridation additives and engineering issues can be found on the CDC's fluoridation website, "Water Operators and Engineers" at <https://www.cdc.gov/fluoridation/engineering/index.htm>.

Fluoridation Practice References

1. U.S. Environmental Protection Agency. Overview of the safe drinking water act. 2015. Available at: <https://www.epa.gov/sdwa/overview-safe-drinking-water-act>. Accessed September 19, 2017.
2. *Federal Register* 1979 Jul 20;44(141):42775-8. National Archives and Records Administration. Library of Congress. Available at: <https://www.loc.gov/item/fr044141>. Accessed October 3, 2017.
3. U.S. Department of Health and Human Services. U.S. Food and Drug Administration. Health claim notification for fluoridated water and reduced risk of dental caries. Available at: <https://www.fda.gov/food/labelingnutrition/ucm073602.htm>. Accessed September 19, 2017.
4. American Water Works Association. Water fluoridation principles and practices. AWWA Manual M4. Sixth edition. Denver. 2016.
5. American Water Works Association. About us. Available at: <https://www.awwa.org/about-us.aspx>. Accessed September 20, 2017.
6. NSF International. The public health and safety organization. Available at: <http://www.nsf.org>. Accessed September 20, 2017.
7. ANSI. American National Standards Institute. About us. Available at: https://www.ansi.org/about_ansi/overview/overview?menuid=1. Accessed September 20, 2017.
8. U.S. Department of Health and Human Services, Centers for Disease Control, Dental Disease Prevention Activity, Center for Prevention Activity. Water fluoridation: a manual for engineers and technicians. Atlanta, 1986. Available at: <https://stacks.cdc.gov/view/cdc/13103>. Accessed October 2, 2017.
9. Centers for Disease Control and Promotion. Water fluoridation additives. Available at: <https://www.cdc.gov/fluoridation/engineering/wfadditives.htm>. Accessed September 20, 2017.
10. Duchon K. National. Fluoridation Engineer. Centers for Disease Control and Prevention. Personal communication. CDC WFRS database query. August 24, 2017.
11. NSF International. NSF fact sheet on fluoridation products. Available at: http://www.nsf.org/newsroom_pdf/NSF_Fact_Sheet_on_Fluoridation.pdf. Accessed September 20, 2017.
12. Master RD, Coplan MJ. Water treatment with silicofluoride and lead toxicity. *Int J Environ Studies* 1999;56:435-49.
13. Urbansky ET, Schock MR. Can fluoridation affect lead(II) in potable water? Hexafluorosilicate and fluoride equilibria in aqueous solution. *Int J Environ Studies* 2000;57:597-637.
14. Finney WF, Wilson E, Callender A, Morris MD, Beck LW. Reexamination of hexafluorosilicate hydrolysis by fluoride NMR and pH measurement. *Environ Sci Technol* 2006;40(8):2572-7. Abstract at: <https://www.ncbi.nlm.nih.gov/pubmed/16683594>. Accessed September 21, 2017.
15. Maier FJ. Manual of water fluoridation practice. New York: McGraw-Hill Book Company, Inc.;1963.
16. DeEds F, Thomas JO. Comparative chronic toxicities of fluorine compounds. *Proc Soc Exper Biol and Med* 1933-34;31:824-5.
17. McClure FJ. A review of fluorine and its physiological effects. *Phys Reviews* 1933;13:277-300.
18. McClure FJ. Availability of fluorine in sodium fluoride vs. sodium fluosilicate. *Public Health Rep* 1950;65(37):1175-86. Article at: <https://www.ncbi.nlm.nih.gov/pmc/articles/PMC1997098>. Accessed September 22, 2017.
19. Zipkin I, Likins RC, McClure FJ, Steere AC. Urinary fluoride levels associated with the use of fluoridated water. *Public Health Rep* 1956;71(8):767-72. Article at: <https://www.ncbi.nlm.nih.gov/pmc/articles/PMC2031051>. Accessed September 22, 2017.
20. Zipkin I, Likins RC. Absorption of various fluoride compounds from the gastrointestinal tract of the rat. *Amer J Physiol* 1957;191(3):549-50.
21. McClure FJ, Zipkin I. Physiologic effects of fluoride as related to water fluoridation. *Dent Clin N Am* 1958;441-58.
22. McClure FJ. Water fluoridation: the search and the victory. Bethesda, MD: National Institute of Dental Research; 1970. Available at: <https://www.dentalwatch.org/fl/mcclure.pdf>. Accessed October 28, 2017.
23. U.S. Department of Health and Human Services, Public Health Service. Review of fluoride: benefits and risks. Report of the Ad Hoc Subcommittee on Fluoride. Washington, DC; February 1991. Available at: <https://health.gov/environment/ReviewofFluoride>. Accessed September 22, 2017.
24. Royal College of Physicians. Fluoride, teeth and health. London; Pitman Medical;1976. Abstract at: <https://www.bfsweb.org/fluoride-teeth-and-health>. Accessed October 28, 2017.
25. Knox EG. Fluoridation of water and cancer: a review of the epidemiological evidence. Report of the Working Party. London: Her Majesty's Stationary Office;1985. Available at: <https://archive.org/details/op1276356-1001>. Accessed September 23, 2017.
26. National Research Council. Health effects of ingested fluoride. Report of the Subcommittee on Health Effects of Ingested Fluoride. Washington, DC: National Academy Press;1993. Available at: <https://www.nap.edu/catalog/2204/health-effects-of-ingested-fluoride>. Accessed September 23, 2017.
27. Crisp MP. Report of the Royal Commissioner into the fluoridation of public water supplies. Hobart, Tasmania, Australia: Government Printers;1968.
28. Myers DM, Plueckhahn VD, Rees ALG. Report of the committee of inquiry into fluoridation of Victorian water supplies. 1979-80 Melbourne, Victoria, Australia: FD Atkinson, Government Printer;1980:115-25.
29. Ad Hoc Committee for the U.S. Surgeon General Koop, Shapiro JR, Chairman. Report to the Environmental Protection Agency on the medical (non-dental) effects of fluoride in drinking water. 1983:1-9.
30. Duchon K. National. Fluoridation Engineer. Centers for Disease Control and Prevention. Personal communication. October 24, 2017.
31. U.S. Patent 3,091,513. Fluorine recovery. May 28, 1963. Available at: <https://patents.google.com/patent/US3091513A/en>. Accessed August 28, 2017.
32. U.S. Patent 3,386,892. Purification of fluosilicic acid solution by distillation with phosphoric acid solution. June 4, 1968. Available at: <https://patents.google.com/patent/US3386892A/en>. Accessed August 28, 2017.
33. U.S. Patent 3,615,195. Fluosilicic acid recovery. October 26, 1971. Available at: <https://patents.google.com/patent/US3615195A/en>. Accessed August 28, 2017.
34. U.S. Patent 3,764,658. Production of fluosilicic acid. October 9, 1973. Available at: <https://patents.google.com/patent/US3764658A/en>. Accessed August 28, 2017.
35. U.S. Patent 4,762,698. Method for increasing fluosilicic acid recovered from wet process phosphoric acid production. August 9, 1988. Available at: <https://patents.google.com/patent/US4762698A/en>. Accessed August 28, 2017.
36. U.S. Patent 4,026,990. Production of low-fluoride gypsum as a by-product in a phosphoric acid process. May 31, 1977. Available at: <https://patents.google.com/patent/US4026990A/en>. Accessed August 28, 2017.
37. O'Phelan, AM. Fruit's pulp, seeds, oil all involved in making a number of products. Times Publishing Company. March 18, 2013. Available at: <http://www.tbo.com/orange-peels-and-everything-else-put-to-good-use-504764>. Accessed October 2, 2017.
38. U.S. Department of Labor. Occupational Safety and Health Administration. OSHA Law & Regulation. Available at: <https://www.osha.gov/law-regs.html>. Accessed October 2, 2017.
39. American Water Works Association. Safety Management for Utilities. AWWA Manual M3. Seventh Edition. 2014.
40. *Federal Register* 2012 Mar 26;77(58):11573-896. Available at: <https://www.federalregister.gov/documents/2012/03/26/2012-4826/hazard-communication>. Accessed October 2, 2017.
41. Brown R, McTigue N, Graf K. Monitoring fluoride: how closely do utilities match target versus actual levels? *AWWA Opflow* 2014;40(7):10-14.
42. Barker LK, Duchon KK, Lesaja S, Robison VA, Presson SM. Adjusted fluoride concentrations and control ranges in 34 states: 2006-2010 and 2015. *AWWA Journal* 2017;109(8):13-25. Abstract at: <https://www.awwa.org/publications/journal-awwa/abstract/articleid/65512820.aspx>. Accessed October 2, 2017.

Fluoridation Practice References

43. Centers for Disease Control and Prevention. Engineering and administrative recommendations for water fluoridation, 1995. MMWR 1995;44(No. RR-13). Available at: <https://www.cdc.gov/mmwr/preview/mmwrhtml/00039178.htm>. Accessed October 2, 2017.
44. American Water Works Association. Internal corrosion control in water distribution systems. AWWA Manual M58. Second edition. Denver. 2017.
45. *Federal Register* 1998 Aug 19;53(160):44512-36. Available at: <https://www.federalregister.gov/documents/1998/08/19/98-22056/national-primary-drinking-water-regulations-consumer-confidence-reports>. Accessed September 20, 2017.
46. U.S. Environmental Protection Agency. Drinking Water Requirements for States and Public Water Systems. Optimal corrosion control treatment evaluation technical recommendations. 2016. Available at: <https://www.epa.gov/dwreginfo/optimal-corrosion-control-treatment-evaluation-technical-recommendations>. Accessed September 20, 2017.
47. Edmunds WM, Smedley PL. Fluoride in natural waters. In Sellinus O. (ed): *Essentials of Medical Geology*, Revised Edition. Netherlands, Springer. 2013:311-336.
48. Pollick PF. Water fluoridation and the environment: current perspective in the United States. *Int J Occup Environ Health* 2004;10(3):343-50. Abstract at: <https://www.ncbi.nlm.nih.gov/pubmed/15473093>. Accessed on September 20, 2017.
49. Osterman JW. Evaluating the impact of municipal water fluoridation on the aquatic environment. *Am J Public Health* 1990;80(10):1230-5. Article at: <https://www.ncbi.nlm.nih.gov/pmc/articles/PMC1404812>. Accessed on September 20, 2017.
50. Tacoma-Pierce County Health Department. Tacoma-Pierce County Health Department fluoridation resolution. WAC197-11-960 environmental checklist. August 2002.

Public Policy

57. What is public health?	85
58. Valuable measure?	86
59. Reduce disparities?	88
60. Support for fluoridation?	89
61. Courts of law?	91
62. Opposition?	92

63. Opposition tactics?	93
64. Internet?	96
65. Public votes?	97
66. International fluoridation?	101
67. Banned in Europe?	102

57. What is public health?

Answer.

Public health promotes and protects the health of people and the communities where they live, learn, work and play. Public health measures improve the quality of life for members of the community.

Fact.

Public health has numerous definitions and dimensions. It can encompass issues of research, education, regulation, policy and more. It focuses on the health of entire populations that can vary in size from as small as a local neighborhood to a small-sized community and a large-sized city. It also can focus on populations with a state, national or even global perspective. But how does public health affect our everyday lives? Individuals are touched by public health measures every day without giving them a second thought. For example, garbage pick-up and disposal prevent the spread of disease. The stoplight at a busy intersection protects motorists and pedestrians from injury. Building sidewalks in communities provides the option for people to walk to help control their weight and improve their heart health. Smoke-free laws help prevent lung cancer. All of these are public health in action.

Community water fluoridation is another example of a public health measure.

- Optimally fluoridated water is accessible to the entire community regardless of socioeconomic status, educational attainment or other social variables.¹
- Individuals do not need to take special action or otherwise change their behavior to obtain the benefits of fluoridation.

- Frequent exposure to small amounts of fluoride over time makes fluoridation effective through the life span in helping to prevent tooth decay.²
- Community water fluoridation is more cost-effective and cost-saving than other forms of fluoride treatments or applications.^{3, 4}

During the 20th century, the health and life expectancy of persons residing in the United States improved dramatically. Since 1900, the average life span of persons in the United States lengthened by greater than 30 years; 25 years of this gain are attributable to advances in public health. Many notable public health achievements occurred during the 1900s. In a series of reports during 1999, the *Morbidity and Mortality Weekly Report (MMWR)* profiled 10 public health achievements chosen to highlight the contributions of public health and to describe the impact of these contributions on the health and well being of persons in the United States.⁵

Ten Great Public Health Achievements — United States, 1900–1999⁵

- Vaccination
- Motor-vehicle safety
- Safer workplaces
- Control of infectious diseases
- Decline in deaths from coronary heart disease and stroke
- Safer and healthier foods
- Healthier mothers and babies
- Family planning
- Fluoridation of drinking water
- Recognition of tobacco use as a health hazard

In discussing the contribution of fluoridation, the October 22, 1999 MMWR⁶ noted fluoridation of community drinking water was a major factor responsible for the decline in tooth decay during the second half of the 20th century. Although other fluoride-containing products are available, water fluoridation remains the most equitable and cost-effective method of delivering fluoride to all members of communities, regardless of age, educational attainment, or income level.⁶

58. Is water fluoridation a valuable public health measure?

Answer.

Yes. Community water fluoridation is a public health measure that benefits people of all ages and is a public health program that saves money for families and the health care system. Because fluoridation reaches large numbers of people where they live, learn, work and play, it is more effective than other forms of fluoride delivery. Water fluoridation reaches everyone in the community regardless of age, race, education, income level or access to routine dental care. Because of the important role it has played in the reduction of tooth decay, the Centers for Disease Control and Prevention (CDC) has proclaimed community water fluoridation one of 10 great public health achievements of the 20th century.^{5,6}

Community water fluoridation is a public health measure that benefits people of all ages and is a public health program that saves money for families and the health care system.

Fact.

Throughout decades of research and more than 70 years of practical experience, fluoridation of public water supplies has been responsible for dramatically improving the public's oral health status.

It has been said that those who cannot remember the past are condemned to repeat it. As generations pass, details from life in the 1930s and 1940s fade.

The oral health of Americans suffered greatly during the time of the Great Depression and into the era of World War II. There were no public health programs in place that addressed tooth decay and the loss of teeth was viewed as an eventuality. In fact, as World War II approached, those joining the U.S. Army were required to have six back teeth (three on the top and three on the bottom) that opposed each other to serve the function of chewing food and six front teeth (three on the top and three on the bottom) that opposed each other for the purpose of biting into food. The number of men disqualified for dental reasons far exceeded all expectations as "dental disease" became the most common reason for military deferment. One out of eleven registrants examined was disqualified for military service due to dental issues.⁷ After Pearl Harbor it was apparent that the manpower needed to fight a global war could be obtained only if dental standards for induction were drastically relaxed. By March 1942, the standards had been revised so that a man who was "well nourished, of good musculature, and free from gross dental infections" but who was completely edentulous (without any teeth) could be inducted if his condition was corrected or could be corrected with dentures.⁷

Because fluoridation reaches large numbers of people where they live, learn, work and play, it is more effective than other forms of fluoride delivery.

In January 1945, a community water fluoridation trial began in Grand Rapids, Michigan followed within months by trials in Newburgh, NY (May 1945), Brantford, Ontario (June 1945) and Evanston, IL (February 1947). Reductions in tooth decay were dramatic leading to the rapid adoption of fluoridation in cities across the U.S. As a result, tooth decay declined sharply during the second half of the 20th century. Tooth loss was no longer considered inevitable.

Former U.S. Surgeon General, Dr. Luther Terry, called fluoridation as vital a public health measure as immunization against disease, pasteurization of milk and purification of water.⁸

Another former U.S. Surgeon General, Dr. C. Everett Koop, wrote:

...this preventive measure (fluoridation) is the single most important commitment that a community can make to the oral health of its children and to future generations. I urge all health officials and concerned citizens to join me in supporting this commitment and in the task of achieving water fluoridation for all community drinking water supplies which lack the fluoride content needed for the prevention of dental caries.⁹

In 1999, because of the dramatic role it played in the reduction of tooth decay, the Centers for Disease Control and Prevention (CDC) proclaimed community water fluoridation one of 10 great public health achievements of the 20th century.^{5,6}

In May 2000, U.S. Surgeon General Dr. David Satcher issued the first ever Surgeon General's report on oral health titled, *Oral Health in America: A Report of the Surgeon General*.¹⁰ In 2001, Dr. Satcher issued a statement on fluoridation in which he noted:

...community water fluoridation continues to be the most cost-effective, practical and safe means for reducing and controlling the occurrence of dental decay in a community...water fluoridation is a powerful strategy in efforts to eliminate health disparities among populations.¹¹

In the 2003 *National Call to Action to Promote Oral Health*,¹² U.S. Surgeon General Dr. Richard Carmona called on individuals and groups who are most concerned and in a position to act to apply strategies to enhance the adoption and maintenance of proven community-based interventions such as community water fluoridation.¹² In his 2004 *Statement on Community Water Fluoridation*,¹³ Dr. Carmona wrote:

While we can be pleased with what has already been accomplished, it is clear that there is much yet to be done. Policymakers, community leaders, private industry, health professionals, the media, and the public should affirm that oral health is essential to general health and well-being and take action to make ourselves, our families, and our communities healthier. I join previous Surgeons General in acknowledging the continuing public health role for community water fluoridation in enhancing the oral health of all Americans.¹³

In 2013, U.S. Surgeon General Dr. Regina M. Benjamin wrote:¹⁴

...As Surgeon General I have been working hard to encourage individuals and communities to make healthy choices because I believe it is better to prevent illness and disease rather than treat it after it occurs. Community water fluoridation is one of the most effective choices communities can make to prevent health problems while actually improving the oral health of their citizens... Fluoridation's effectiveness in preventing tooth decay is not limited to children, but extends throughout life, resulting in fewer and less severe cavities. In fact, each generation born since the implementation of water fluoridation has enjoyed better dental health than the generation that preceded it...¹⁴

U.S. Surgeon General Dr. Vivek H. Murthy issued a video statement supporting community water fluoridation in December 2015.¹⁵ In his video and written statement on fluoridation issued in 2016,^{15, 16} Surgeon General Murthy emphasized:

Our progress on this issue over the past 70 years has been undeniable. But we still have work to do. Because we know that so much of our health is determined by zip code rather than genetic code. That's why creating a culture of disease prevention through community efforts — and ensuring health equity for all — is one of my highest priorities. Community water fluoridation helps us meet these goals; as it is one of the most cost-effective, equitable, and safe measures communities can take to prevent tooth decay and improve oral health.^{15,16}

Today, the focus in achieving and maintaining health is on prevention. Established by the U.S. Department of Health and Human Services, Healthy People 2020¹⁷ provides a science-based, comprehensive set of ambitious, yet achievable, ten-year national objectives for improving the health of the public. Included under oral health is an objective to expand the fluoridation of public water supplies. Objective 13 states that at least 79.6% of the U.S. population served by community water systems should be receiving the benefits of optimally fluoridated water by the year 2020.¹⁸ Data from the CDC indicate that in 2014, 74.4% of the U.S. population on public water systems, or a total of 211.4 million people, had access to fluoridated water.¹⁹

Established by the U.S. Department of Health and Human Services in 1996, the Community Preventive Services Task Force develops and disseminates guidance on which community-based health promotion and disease prevention intervention approaches work, and which do not work, based on available scientific evidence. The Task Force issues findings based on systematic reviews of effectiveness and economic evidence. The Guide to Community Preventive Services ("The Community Guide") is a collection of evidence-based findings of the Community Preventive Services Task Force and is designed to assist decision makers in selecting interventions to improve health and prevent disease.²⁰

The Community Guide reviews are designed to answer three questions:

1. What has worked for others and how well?
2. What might this intervention approach cost, and what am I likely to achieve through my investment?
3. What are the evidence gaps?²⁰

The Community Preventive Services Task Force recommends community water fluoridation to reduce tooth decay.²¹

Reports have been released by the U.S. Department of Health and Human Services that encourage the use of preventive interventions to improve the overall and oral health of the nation.^{22,23} Specific to oral health, two reports issued in 2011 by the Institute of Medicine acknowledge water fluoridation is an effective intervention for the prevention of tooth decay. *Advancing Oral Health in America*²⁴ referred to water fluoridation as an effective prevention intervention, while *Improving Access to Oral Health Care for Vulnerable and Underserved Populations*²⁵ acknowledged that evidence regarding community water fluoridation programs continues to validate its effectiveness, safety and cost-saving benefits.

59. Does water fluoridation reduce disparities in dental health?

Answer.

Yes, evidence indicates water fluoridation helps to reduce the disparities in dental health at the community level. Populations with lower socioeconomic status (SES) who live in fluoridated communities have less tooth decay than their peers in nonfluoridated communities.

Fact.

In the first ever Surgeon's General Report on Oral Health issued in May 2000, U.S. Surgeon General David Satcher noted that community water fluoridation is safe and effective in preventing dental caries in both children and adults. Fluoridation benefits all residents served by community water supplies regardless of their social or economic status.¹⁰ In 2001, Dr. Satcher issued a statement on fluoridation in which he noted:

...community water fluoridation continues to be the most cost-effective, practical and safe means for reducing and controlling the occurrence of dental decay in a community...water fluoridation is a powerful strategy in efforts to eliminate health disparities among populations.¹¹

"...water fluoridation is a powerful strategy in efforts to eliminate health disparities among populations."

Established by the U.S. Department of Health and Human Services, Healthy People 2020 provides a science-based, comprehensive set of ambitious, yet achievable, ten-year national objectives for improving the health of the public and reducing health disparities.¹⁷ Starting with Healthy People 2000, one of the overarching goals of Healthy People has focused on disparities. With Healthy People 2020, that goal was expanded to achieve health equity, eliminate disparities, and improve the health of all groups.²⁵ Healthy People 2020 provides the following definitions.

Health disparity — a particular type of health difference that is closely linked with social, economic, and/or environmental disadvantage. Health disparities adversely affect groups of people who have systematically experienced greater obstacles to health based on their racial or ethnic

group; religion; socioeconomic status; gender; age; mental health; cognitive, sensory, or physical disability; sexual orientation or gender identity; geographic location; or other characteristics historically linked to discrimination or exclusion.²⁵

Health equity — the attainment of the highest level of health for all people. Achieving health equity requires valuing everyone equally with focused and ongoing societal efforts to address avoidable inequalities, historical and contemporary injustices, and the elimination of health and health care disparities.²⁵

The association between social class and disparities in dental health has been established through extensive studies and reviews.^{26–28} Studies in communities both with and without fluoridated water consistently have shown higher levels of tooth decay in lower socioeconomic groups. Additional studies have evaluated the differences in children's tooth decay experience among socioeconomic groups and the effect that community water fluoridation has had on that experience.^{29–35} In areas with water fluoridation, children with low socioeconomic status (SES) had greater cavity experience than those with high SES. However, the tooth decay rates were higher for children with low SES who had no exposure to fluoridation compared to children with low SES who had exposure to fluoridated water.^{29–35} These studies demonstrate the positive effects that fluoridation has in reducing oral health disparities.

In 2011, a report by the Institute of Medicine, *Improving Access to Oral Health Care for Vulnerable and Underserved Populations*,³⁶ acknowledged that evidence regarding community water fluoridation programs continues to validate its effectiveness, safety and cost-saving benefits.

Under the topic "Oral Health," Healthy People 2020 includes an objective to expand the fluoridation of public water supplies. Objective 13 states that at least 79.6% of the U.S. population served by community water systems should be receiving the benefits of optimally fluoridated water by the year 2020.¹⁸ Data from the CDC indicate that in 2014, 74.4% of the U.S. population on public water systems, or a total of 211.4 million people, had access to fluoridated water.¹⁹ Conversely, approximately 25% or more than 72.7 million people on public water systems do not receive the decay preventing benefits of fluoridation — a powerful strategy communities can implement in efforts to eliminate health disparities.

60. Along with the American Dental Association, who supports community water fluoridation?

Answer.

Many organizations, such as the National Dental Association, Hispanic Dental Association, American Academy of Pediatrics, American Medical Association, American Public Health Association and the World Health Organization also have policies that support community water fluoridation.

Many organizations, such as the National Dental Association, Hispanic Dental Association, American Academy of Pediatrics, American Medical Association, American Public Health Association and the World Health Organization also have policies that support community water fluoridation.

Fact.

The American Dental Association (ADA) adopted its original resolution in support of fluoridation in 1950³⁷ and has repeatedly reaffirmed its position publicly and in its House of Delegates based on its continuing evaluation of the safety and effectiveness of fluoridation.²⁷

The National Dental Association (NDA) is the largest and oldest organization of minority oral health professionals in the world.³⁹ Representing more than 7,000 minority dentists, nationally and abroad,³⁹ the NDA seeks to provide continued advancement of the highest quality of oral health care and safety for the public.⁴⁰ In 2012, the NDA adopted the following position:⁴⁰

It is therefore, the position of the National Dental Association that Community Water Fluoridation is safe, beneficial and cost-effective and should be encouraged and supported under the following conditions:

- Community water supplies should contain the optimal fluoride levels as recommended by the U.S. Public Health Service (a range from 0.7 – 1.2 parts per million)
- Local communities and dental societies should be in agreement with and support the fluoridation project in their communities.

- Appropriate resources monitoring capabilities should be available to ensure that the appropriate water fluoride monitoring infrastructures are in place at all times in the impacted communities.⁴⁰

In a policy position released in 2012,⁴¹ the Hispanic Dental Association (HDA) noted that the HDA mission works toward the elimination of oral health disparities in the Hispanic community and that the benefits of fluoridation are critical to HDA's endorsement. The HDA position statement⁴¹ includes the following item:

Therefore, it is the position of the Hispanic Dental Association to:

1. Endorse community water fluoridation in all communities — especially the Hispanic and underserved communities — as a safe, beneficial and cost-effective public health measure based on science for preventing dental caries and to aid in the reduction of oral health disparities.⁴¹

As part of its core values⁴² the American Academy of Pediatrics (AAP) is dedicated to promoting optimal health and wellbeing for every child. With a strong emphasis on policy, advocacy and education,⁴² the AAP is a strong advocate for community water fluoridation. In support of water fluoridation⁴³ the AAP states:

Water fluoridation is a community-based intervention that optimizes the level of fluoride in drinking water, resulting in preeruptive and posteruptive protection of the teeth. Water fluoridation is a cost-effective means of preventing dental caries, with the lifetime cost per person equaling less than the cost of 1 dental restoration.⁴³

The American Medical Association's (AMA) mission is to promote the art and science of medicine and the betterment of public health.⁴⁴ Its House of Delegates first endorsed fluoridation in 1951⁴⁵ and the AMA reaffirmed its support for water fluoridation in 2011.⁴⁶

The American Public Health Association (APHA) champions the health of all people and all communities and speaks out for public health issues and policies backed by science.⁴⁷ It has supported community water fluoridation as a safe and effective public health measure for the prevention of tooth decay since 1950.⁴⁸ The APHA reaffirmed its support in 2008 by stating that it strongly endorses and recommends

"the fluoridation of all community water systems as a safe and effective public health measure for the prevention of tooth decay."⁴⁹

The goal⁵⁰ at the World Health Organization (WHO) is to build a better, healthier future for people all over the world. The WHO, which initially adopted policy recommending the practice of water fluoridation in 1969,⁵¹ reaffirmed its support for fluoridation in 1994⁵² stating:

Providing that a community has a piped water supply, water fluoridation is the most effective method of reaching the whole population, so that all social classes benefit without the need for active participation on the part of individuals.⁵²

In 2004, the WHO once again affirmed its support stating that "Water fluoridation, where technically feasible and culturally acceptable, has substantial public health benefits."⁵³ In 2007, the Sixtieth World Health Assembly adopted *WHA60.17-Oral health action plan for promotion and integrated disease prevention*⁵⁴ which urges member states to:

(4) for those countries without access to optimal levels of fluoride, and which have not yet established systematic fluoridation programmes, to consider the development and implementation of fluoridation programmes, giving priority to equitable strategies such as the automatic administration of fluoride, for example, in drinking-water, salt or milk, and to the provision of affordable fluoride toothpaste;⁵⁴

In 2016, WHO officials wrote:

The use of fluoride is a major breakthrough in public health. Controlled addition of fluoride to drinking water supplies in communities where fluoride concentration is below optimal levels to have a cariostatic effect began in the 1940s and since then extensive research has confirmed the successful reduction in dental caries in many countries.⁵⁵

Additionally a list of more than 35 organizations with positions/policies supporting community water fluoridation can be viewed on ADA's website at www.ADA.org/fluoride in the section marked "Fluoridation Links." Each organization is listed with a link to their specific fluoridation position/policy. Below are just a few of the organizations listed on the website.

- American Association of Dental Research
- American Association of Public Health Dentistry
- American Water Works Association
- Association of State and Territorial Dental Directors
- Centers for Disease Control and Prevention
- International Association of Dental Research
- National Institute of Dental and Craniofacial Research

Many organizations in the United States and around the world recognize the benefits of community water fluoridation. The ADA has developed a list of "National and International Organizations that Recognize the Public Health Benefits of Community Water Fluoridation for Preventing Dental Decay." Please see the ADA website at www.ADA.org/fluoride for the most current listing as well as information on reproduction and distribution of the list.

However, support for fluoridation doesn't end with a list of organizations. In many cases, local newspaper editorial boards support fluoridation. Perhaps the most notable of these efforts occurred when the 2013 Pulitzer Prize for Journalism — Editorial Writing⁵⁶ was awarded to Tim Nickens and Daniel Ruth of the *Tampa Bay Times*, St. Petersburg, Florida, for their diligent campaign that helped reverse a decision to end fluoridation of the water supply for the 700,000 residents of the newspaper's home (Pinellas) county. Copies of their 10 editorials from 2012 can be viewed at <http://www.pulitzer.org/winners/tim-nickens-and-daniel-ruth>.

61. Has the legality of water fluoridation been upheld by the courts?

Answer.

Yes. Fluoridation has been thoroughly tested in the United States' court system, and found to be a proper means of furthering public health and welfare. No court of last resort has ever determined fluoridation to be unlawful. Moreover, fluoridation clearly has been held not to be an unconstitutional invasion of religious freedom or other individual rights guaranteed by the First, Fifth or Fourteenth Amendments to the U.S. Constitution. And while cases decided primarily on procedural grounds have been won and lost by both pro- and anti-fluoridation interests, to ADA's knowledge, no final ruling in any of those cases has found fluoridation to be anything but safe and effective.

Fact.

The legality of fluoridation in the United States has been thoroughly tested in our court systems. Fluoridation is viewed by the courts as a proper means of furthering public health and welfare.⁵⁷ No court of last resort has ever determined fluoridation to be unlawful. The highest courts of more than a dozen states have confirmed the constitutionality of fluoridation.⁵⁸ In 1984, the Illinois Supreme Court upheld the constitutionality of the state's mandatory fluoridation law, resolving 16 years of court action at a variety of judicial levels.⁵⁹ Moreover, the U.S. Supreme Court has denied review of fluoridation cases thirteen times, citing that no substantial federal or constitutional questions were involved.⁵⁸

Fluoridation is viewed by the courts as a proper means of furthering public health and welfare. No court of last resort has ever determined fluoridation to be unlawful.

It has been the position of the American courts that a significant government interest in the health and welfare of the public generally overrides individual objections to public health regulation.⁵⁸ Consequently, the courts have rejected the contention that fluoridation ordinances are a deprivation of religious or individual freedoms guaranteed under the Constitution.^{58,60} In reviewing the legal aspects of fluoridation, the courts have dealt with this concern by ruling that: (1) fluoride is a nutrient, not a medication, and is present naturally in the environment; (2) no one is forced to drink fluoridated water as alternative sources are available; and (3) in cases where a person believes that fluoridation interferes with religious beliefs, there is a difference between the freedom to believe, which is absolute, and the freedom to practice beliefs, which may be restricted in the public's interest.^{61,62}

Fluoridation is the adjustment of the level of a naturally occurring mineral found in water in order to prevent tooth decay. Courts have consistently ruled that water fluoridation is not a form of compulsory mass medication or socialized medicine.^{58,61,63} In fact, water that has been fortified with fluoride is similar to fortifying salt with iodine, milk with vitamin D and orange juice with calcium — none of which are medications.

In recent years, challenges to fluoridation have been dismissed for a variety of reasons, including that plaintiffs admitted they could not establish injury by virtue of fluoridation and that state law supporting fluoridation prevailed over local attempts to oppose fluoridation.

Interestingly, pro- and anti- fluoridation interests have each won and lost legal challenges regarding which state or local agency has regulatory authority over fluoridation, which of course varies by state and locality.

State law variances have also led to different rulings on other issues, such as whether downstream end-users of fluoridation must be given an opportunity to vote on whether to fluoridate. While cases decided primarily on procedural grounds have been won and lost by both pro- and anti- fluoridation interests, to the ADA's knowledge no final ruling in any of those cases has found fluoridation to be anything but safe and effective.

For additional information regarding the legal status of community water fluoridation in the United States, refer to *The Fluoride Legislative User Information Database* (FLUID) which is a comprehensive database containing historical information on legal cases decided by U.S. courts. The database also contains current information on federal and state policies regarding community water fluoridation. The website can be accessed at: <http://fluidlaw.org>.

62. Why does opposition to community water fluoridation continue?

Answer.

Public health controversies sometimes exist regarding public health interventions. In public health there can be tension between "public good" and "individual freedoms." Because public health deals with populations it is all but impossible to resolve issues to achieve approval from 100 percent of the individuals within the population. When looking at fluoridation, some individuals opposed to fluoridation are sincere in their beliefs. Others ignore what constitutes reputable scientific evidence as defined by the vast majority of the scientific community and choose instead to base their beliefs on personal opinions and studies with flawed methodologies.

Fact.

Fluoridation is considered beneficial by the overwhelming majority of the health and scientific communities as well as the general public. A vast body of scientific literature endorses water fluoridation as a safe means of reducing the incidence of tooth decay. Support for fluoridation among scientists and health professionals, including physicians and dentists, is nearly universal. Recognition of the benefits of fluoridation by the American Dental Association, the American Medical Association, the American Academy of Pediatrics, governmental agencies and other national health and civic organizations continues as a result of published, peer-reviewed research.

Fluoridation has a long history of being a political issue, as well as a scientific one, with opposition including activists from both the right and the left of the political spectrum. In the late 40s, opposition to fluoridation began to appear nationwide. Reportedly, one of the first public votes on fluoridation occurred in 1950 in Stevens Point, Wisconsin,⁶⁴ when a local activist initiated a campaign to stop the introduction of what he called "poison" into the water system. The campaign quickly moved from being a discussion of the science to a political campaign that included the involvement of a large number of civic groups, unofficial public petitions, calls for a debate, campaign rallies and numerous letters to the editor that "kept typesetters busy preparing for print the thousands of words that poured into the editor's desk." After 1950 when the U.S. Public Health Service and ADA endorsed fluoridation, proponents became more organized in their efforts to promote fluoridation while the opposition capitalized on the political nature of the struggle and used lessons learned in Stevens Point.

Of the small faction that opposes water fluoridation for philosophical reasons, freedom of choice probably is one of the most frequently cited issues. People take the stance that society should not "force" individuals to act in ways that are beneficial to their own health or the health of others. They are opposed to "government interference" in their lives.⁶⁵ Some individuals are opposed to community action on any health issue, others are opposed due to environmental or economic concerns and some are opposed because they are simply misinformed.

Opposition to fluoridation has existed since the initiation of the first programs in 1945 and continues today despite over 70 years of practical experience

showing fluoridation to be safe and effective. An article⁵⁵ that appeared in the local newspaper shortly after the first fluoridation program was implemented in Grand Rapids, Michigan, noted that the fluoridation program was slated to commence January 1, but did not actually begin until January 25. Interestingly, health officials in Grand Rapids began receiving complaints of physical ailments, including "teeth falling out and enamel peeling off their teeth," attributed to fluoridation from citizens weeks before fluoride was actually added to the water.⁶⁶ In 1992 a community in Finland opted to stop their fluoridation program at the end of the year in December. However, it was discontinued at the end of November without the public being told. Public surveys conducted in November and December and again in March the following year revealed the occurrence and mean number of symptoms (the most common being itching and dryness of skin) were fairly similar during the periods of actual and supposed fluoridation indicating the symptoms were not caused by fluoride in the water. Interestingly, those who claimed to be able to taste the fluoride in the water made this claim equally often during actual and supposed fluoridation. A significant reduction in the symptoms occurred after those responding to the surveys became aware that fluoridation had stopped. The authors concluded that the prevalence rates of the symptoms were connected to the psychological rather than the physical effects of exposure to fluoride in water.⁶⁷

Over time, antifluoridation leaders and organizations have come and gone, but their basic beliefs have remained the same. These include: fluoride is toxic and causes numerous harmful health effects; fluoride does not prevent tooth decay; fluoridation is costly; and fluoridation interferes with freedom of choice and infringes on individual rights.

Opinions are seldom unanimous on any scientific subject. In fact, there really is no such thing as "final knowledge," since new information is continuously emerging and being disseminated. As such, the benefit evidence must be continually weighed against risk evidence. Health professionals, decision makers and the public should be cooperating partners in the quest for accountability where decisions are based on proven benefits measured against verified risks.⁶⁸ Dentists are a valuable source of accurate information regarding water fluoridation for both their patients and their communities.

63. What are the tactics fluoridation opponents use to provoke opposition to water fluoridation?

Answer.

Fluoridation opponents use numerous tactics to disseminate misinformation and raise the fears of the public about the safety of water fluoridation. Routinely, they use scare techniques,⁶⁹ present half-truths, downplay the significance of science-based evidence and use selective reporting of results and studies to support their false allegations.⁵⁹

Fact.

While many of the arguments against fluoridation have remained relatively constant over the years, antifluoridationists have used different approaches that play upon the popular concerns of the public at the time.⁶⁵ For example, in the 1950s fluoridation was said to be a Communist plot. With America's growing concern for environmental issues in the 1960s, fluoridation was called pollution. After the Vietnam War in the 1970s, the antifluoridationists capitalized on the popularity of conspiracy theories by portraying fluoridation as a conspiracy between the U.S. government, the dental-medical establishment and industry. As the population became more concerned about their health in the 1980s, antifluoridationists claimed fluoridation caused AIDS and Alzheimer's disease. In the 1990s, claims of hip fractures and cancer were designed to resonate with aging baby boomers. With the new millennium, overexposure and toxicity, in association with lead poisoning, surfaced as common themes. Since the economic crisis of 2008, discussions about the cost of fluoridation are more commonplace. In the 2010s, neurotoxicity became a constant theme with charges of lower IQ and autism. Over the years, none of these approaches have ever really disappeared, but instead are often recycled as antifluoridationists choose which approach will have the greatest effect on the intended audience.⁶⁵

The internet has breathed new life into the antifluoridation effort bringing the antifluoridation message into voters' homes.^{71,72} With just a click of the mouse, search engines can locate a large number of websites denouncing fluoridation, which can give the impression that this is a one-sided argument. Individuals who look to the internet as a source of valid and reliable information often fail to recognize that these sites frequently contain personal opinion rather than scientific fact. Newspaper stories,

press releases and letters to the editor are often posted as documentation of the “science” behind antifluoridationists’ claims. All too often, the public accepts this type of information as true simply because it is in print. Opposition videos are available from national antifluoridation organizations and are shared at no cost via vehicles such as YouTube making it possible for every campaign to bring an antifluoridationist to the community. Social media such as Facebook and Twitter are used to spread antifluoridation messaging to the public and to assist in organizing local efforts. These venues have allowed the small faction of antifluoridationists to be linked across the country and around the world and promote their message quickly, repeatedly and economically.

Spreading misinformation impacts public policy and costs society in immeasurable ways. The opponents’ claims and opinions can escalate to emotional arguments that, in the end, can delay, or prevent the introduction of a water fluoridation program or stop an existing program.⁷⁰ More people, especially those involved in policy decisions, need to be better informed about these tactics. In making decisions that affect the health of the community, it is important to distinguish between someone’s personal opinion disguised as science and information based on the best available scientific evidence. It is perfectly acceptable to have your own opinion but it is unacceptable to have your own “facts” derived from something less than reputable science.

In making decisions that affect the health of the community, it is important to distinguish between someone’s personal opinion disguised as science and information based on the best available scientific evidence.

In 1993 the U.S. Supreme Court issued a landmark decision that many view as likely to restrict the use of information inferred as science in the federal courts and in those state courts which adopt this reasoning. The Court determined that while “general acceptance” is not needed for scientific evidence to be admissible, federal trial judges have the task of ensuring that an expert’s testimony rests on a reasonable foundation and is relevant to the issue in question.⁷³ According to the Supreme Court, many considerations will bear on whether the expert’s underlying reasoning or methodology is scientifically valid and applicable in a given case. The Court set out four criteria that judges could use when evaluating scientific testimony:

1. whether the expert’s theory or technique can be (and has been) tested, using the scientific method,
2. whether it has been subject to peer review and publication (although failing this criteria alone is not necessarily grounds for disallowing the testimony),
3. its known or potential error rate and the existence and maintenance of standards in controlling its operation and
4. whether it has attracted widespread acceptance within a relevant scientific community, since a known technique that has been able to attract only minimal support may properly be viewed with skepticism.⁷³

The scientific validity and relevance of claims made by opponents of fluoridation might be best viewed when measured against these criteria.⁷³ The techniques used by antifluoridationists are well known and have been discussed at length in a number of published articles that review the tactics used by antifluoridationists.^{58,65,66-70,74-77} Examples of a few of the techniques can be viewed in Figure 5.

Figure 5. Opposition Tactics

Targeting Politicians and Community Leaders: Antifluoridation websites contain draft letters to be sent to newspaper publishers, water departments, and community public officials warning them of their “liability” should they support or endorse water fluoridation. Leaders are urged to remain “neutral” and allow fluoridation decisions to be put to a public vote, therefore, relieving the leaders of any and all responsibility in the matter. Antifluoridationists use the time gained to conduct a public referendum to bombard the public with misinformation designed to turn public opinion against fluoridation.

Unproven Claims: Antifluoridationists have repeatedly claimed fluoridation causes an entire laundry list of human illnesses, including AIDS, Alzheimer’s disease, cancer, Down Syndrome, genetic damage, heart disease, lower intelligence, kidney disease, osteoporosis and hip fractures. None of these claims has a basis in fact. These allegations are often repeated so frequently during campaigns that the public assumes they must be true. Their appearance in print, even if only in letters to the editor of the local newspaper, reinforces the allegation’s credibility. With just a small amount of doubt established, the opposition slogan, “If in doubt, vote it out,” often rings true with voters.

Innuendo: The statement, “Fifty years ago physicians and dentists posed for cigarette ads,” is an example of innuendo or, more specifically, guilt by association. Even though fluoridation is not mentioned, individuals are expected to make the connection that the medical community changed its position on smoking so it is possible health professionals are wrong about fluoridation, too.

Outdated Studies and Statements from “Experts” Antifluoridation websites often offer a list of “respected medical professionals and scientists” who have spoken out against fluoridation. One of those often quoted is Dr. Charles Gordon Heyd who is noted to be a Past President of the American Medical Association (AMA). What is not disclosed is the source of the quote or that Dr. Heyd was President of the AMA in 1936 – almost ten years before water fluoridation trials began. His decades-old quote certainly does not represent the current AMA position of support for water fluoridation and is characteristic of antifluoridationists’ use of items that are out of date. Additionally, antifluoridationists have claimed that fourteen Nobel Prize winners have “opposed or expressed reservations about fluoridation.” It should be noted that the vast majority of these individuals were awarded their prizes from 1929 through 1958.

Statements Out of Context: One of the most repeated antifluoridation statements is, “Fluoride is a toxic chemical. Don’t let them put it in our water.” This statement ignores the scientific principle that toxicity is related to dosage and not just to exposure to a substance. Examples of other substances that can be harmful in the wrong amounts, but beneficial in the correct amounts, are salt, vitamins A and D, iron, iodine, aspirin and even water itself.

Conspiracy Theories: Hardly a fluoridation campaign goes by without those opposed to fluoridation bringing up any number of conspiracy theories about fluoridation. Whether it is the claim that scientists from the original atomic bomb program secretly shaped and guided the early Newburgh, NY, fluoridation trial or that chemtrails are a government plot to spread fluoride, these claims have no basis in fact. Even the belief that fluoridation was a communist plot to destroy America was famously parodied in the 1964 movie *Dr. Strangelove*. Over the decades, those opposed to fluoridation have used propaganda schemes and conspiracy theories that reflected the social and political environment of the times. Today, “follow the money” is a common theme as the opposition claims that the beverage industry, the companies supplying fluoride additives and others are financially backing researchers, as well as dental and medical groups, who are promoting fluoridation. None of these claims has a basis in fact.

Treating Correlation as Causation. Many people have heard the phrase that “correlation does not imply causation.” In other words, just because two events seem to fluctuate in tandem does not prove that they are meaningfully related to one another. For example, statistics show that sales of ice cream increase in warm summer months. Statistics also show that crime goes up in large cities in the summer. However, it would be ludicrous to draw the conclusion that ice cream causes an increase in crime. Yet this is exactly the type of logic exercised in some arguments and studies promoted by those opposed to fluoridation. For example, the opposition often points to Kentucky as having a large portion of the population on public water supplies receiving fluoridated water. And that’s correct. In 2014, Kentucky was ranked the number one state in the U.S. as 99.9% of its public water systems were fluoridated. But the opposition also points to the fact that Kentucky suffers from a large number of people who have lost their teeth. They draw the conclusion that this proves fluoridation does not work — without looking at other factors that influence this outcome. For example, while there is a large number of public water systems that are fluoridated, Kentucky has a large rural population that does not have access to public water supplies. Additionally, and perhaps most importantly, Kentucky’s population has a high rate of tobacco use which is known to be a risk factor for periodontal (gum) disease which can lead to the loss of teeth.

64. Where can valid, evidence-based information about water fluoridation be found on the internet?

Answer.

There are many reputable sites on the internet that provide information on fluorides and fluoridation including the American Dental Association as well as other reputable health and science organizations and government agencies. These sites provide information that is consistent with the best available scientific evidence.

Fact.

One of the most widely respected sources for information regarding fluoridation and fluorides is the American Dental Association’s (ADA) Fluoride and Fluoridation website at www.ADA.org/fluoride. (See Figure 6.) From the ADA website individuals can link to other fluoridation websites such as:

- Centers for Disease Control and Prevention at www.cdc.gov/fluoridation
- The Community Guide at <https://www.thecommunityguide.org>
- Fluoride Science at <http://fluoridescience.org>

The internet contains numerous sources of information on fluoridation. However, not all

“science” posted on the internet is based on scientific fact. Searching the internet for “fluoride” or “water fluoridation” directs individuals to numerous websites. Some of the content found in the sites is scientifically sound. Other less scientific sites look highly technical, but contain information based on science that is unconfirmed or has not gained widespread acceptance. In many cases, the information is largely opinion. While everyone is entitled to their opinion, they are not entitled to make that opinion appear as scientific fact. Commercial interests, such as the sale of water filters, are often promoted.

Today’s technology can put the world at your fingertips but search engine technology can influence what is returned in searches. The first time the search for “fluoridation” is made, it is likely that the returns will include both pro- and anti- fluoridation websites. When you click to view a website, the search engine takes note and on subsequent searches for the same term, the search engine will return items similar to what you chose initially. For example, if you choose a pro-fluoridation website initially, the next time you search for “fluoridation,” the search engine will likely return a selection of other pro-fluoridation websites for your review. Of course the converse is also true. Clicking on anti-fluoridation websites will allow you to see a search laden with similar anti-fluoridation sites.

Figure 6. ADA Fluoride and Fluoridation Web Page

A screenshot of the ADA Fluoride and Fluoridation web page. At the top, there is a graphic of a water drop with a tooth inside it. Below this, the text reads "FLUORIDATION AT YOUR FINGERTIPS!" followed by the URL "http://www.ADA.org/fluoride". A bulleted list includes: ADA Fluoridation Resources, ADA Fluoridation Videos, ADA Fluoridation News Stories, ADA Policy and Statements, and Links to Additional Fluoridation Websites. Below the list, it says "ADA American Dental Association®" and "America's leading advocate for oral health". The website "www.ADA.org" is prominently displayed. A paragraph follows: "Many ADA resources are at your fingertips 24/7/365. Order a library book or products online, read JADA articles, discuss important topics with colleagues, find helpful information on professional topics from accreditation to X-rays and recommend our dental education animations, stories and games to your patients." At the bottom, it says "Be resourceful. Visit ADA.org today!"

FLUORIDATION AT YOUR FINGERTIPS!

<http://www.ADA.org/fluoride>

- ADA Fluoridation Resources
- ADA Fluoridation Videos
- ADA Fluoridation News Stories
- ADA Policy and Statements
- Links to Additional Fluoridation Websites

ADA American Dental Association®
America's leading advocate for oral health

www.ADA.org

Many ADA resources are at your fingertips 24/7/365. **Order** a library book or products online, **read** JADA articles, **discuss** important topics with colleagues, **find** helpful information on professional topics from accreditation to X-rays and **recommend** our dental education animations, stories and games to your patients.

**Be resourceful.
Visit ADA.org today!**

65. Why does community water fluoridation sometimes lose when it is put to a public vote?

Answer.

Voter apathy or low voter turnout due to the vote being held as a special election or in an "off" year, confusing ballot language (a "no" vote translates to support for fluoridation), blurring of scientific issues, the use of scare tactics by those opposed to fluoridation, long campaigns that lead to "fluoridation fatigue," lack of leadership by elected officials and a lack of political campaign skills among health professionals are some of the reasons fluoridation votes are sometimes unsuccessful.


Fact.

The fact is that fluoridation votes in the U.S. are more often successful than not. In 2016, it was common to see those opposed to fluoridation make statements such as "450 communities had rejected fluoridation since 2000" or similar statements using different numbers. What is not made clear is that the number of communities in these statements is a global number. Many of these communities are outside the United States.⁷⁸ In fact from 2000 through 2016, more than 515 U.S. communities in 42 states voted to adopt or retain successful fluoridation programs.⁷⁹ In the five years from 2012 to 2016, U.S. communities voted in favor of fluoridation programs by a two to one margin.^{78,79}

The fact is that fluoridation votes in the U.S. are more often successful than not...In the five years from 2012 to 2016, U.S. communities voted in favor of fluoridation programs by a two to one margin.

Since 2000, nearly 50 million people have been added to the population on public water systems in the United States that enjoys the benefit of optimally fluoridated water.⁸⁰ In 2000, 65% of the public on public water systems received fluoridated water.⁸¹ In 2014, the percentage had increased nearly 10% to 74.4% of the population.¹⁹ But despite the continuing growth of fluoridation in this country over the past several decades, millions of people in the U.S. do not yet receive the protective benefit of fluoride in their drinking

Figure 7. Largest Fluoridated Cities

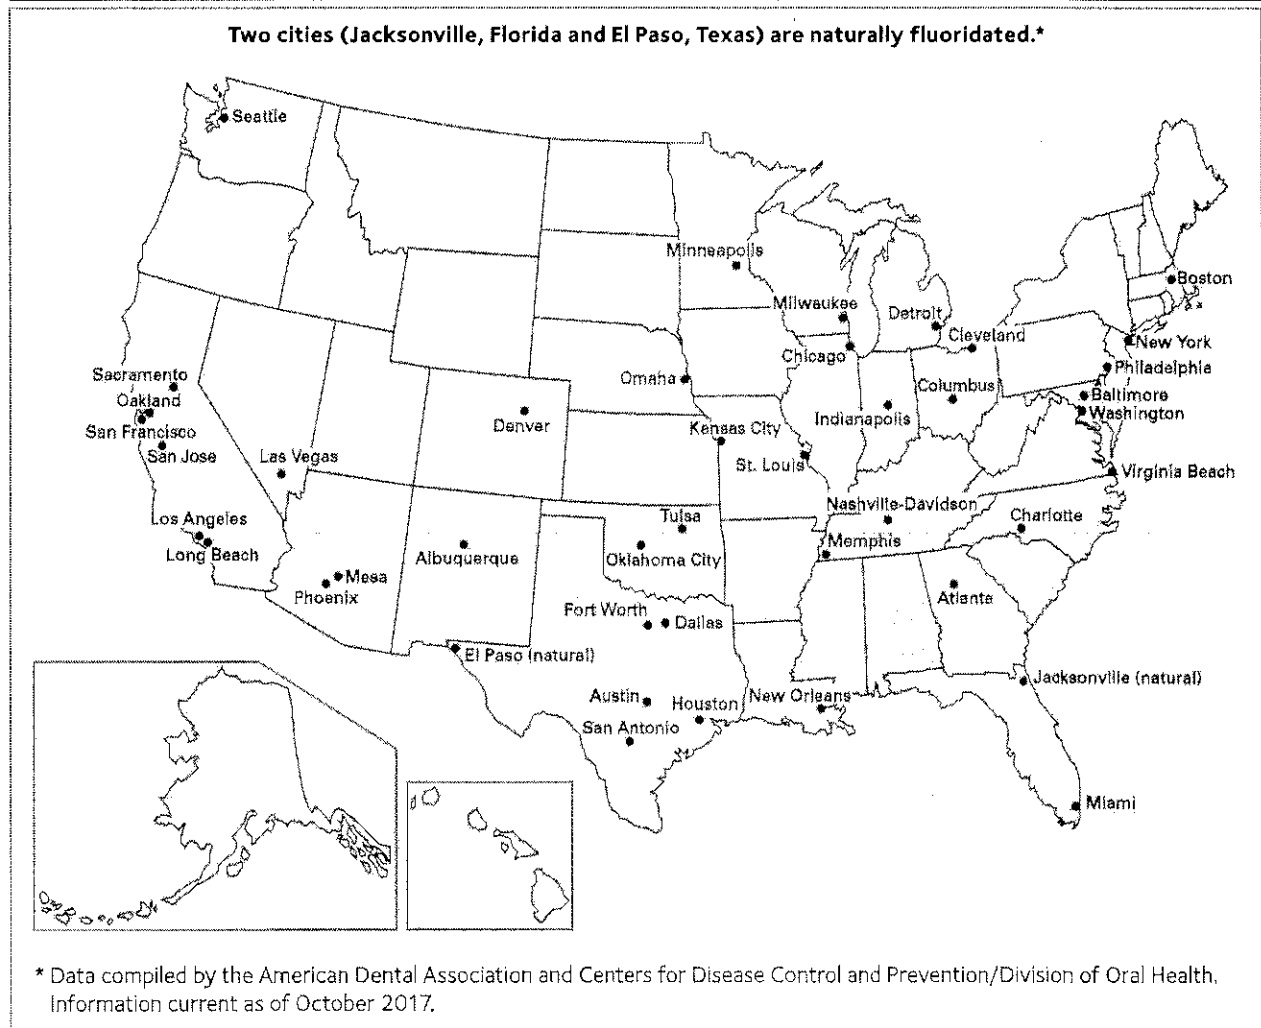


water. Centers for Disease Control and Prevention (CDC) data from 2014 indicated more than 25% of the population served by public water systems did not have access to fluoridated water.¹⁹ In 2017, 44 of the 50 largest cities were fluoridated.⁸² Of the 44 cities, 42 were fluoridated by adjustment and two had naturally occurring fluoride at the recommended levels (Figure 7). The remaining six largest nonfluoridated cities (in order of population largest to smallest) were: Portland, Oregon; Albuquerque, New Mexico; Tucson, Arizona; Fresno, California; Colorado Springs, Colorado; and Wichita, Kansas. In October 2017, the Albuquerque Bernalillo County Water Utility Authority authorized budget monies to restore fluoridation to their customers. It is estimated that fluoridated water will be available in six to eight months.

In 2010, recognizing the ongoing need to improve health and well-being, the U.S. Department of Health and Human Services revised national health objectives to be achieved by the year 2020.¹⁷ Included under oral health was an objective to significantly expand the fluoridation of public water supplies. Specifically, Objective 13 of Healthy People 2020 states that at least 79.6% of the U.S. population served by community water systems should be receiving the benefits of optimally fluoridated water by the year 2020.¹⁸ This replaced the Healthy People 2010 objective of 75%.⁸³ As of 2014, twenty states met or exceeded the 2020 objective.¹⁵ (See Figure 8.) Although water fluoridation reaches some residents in every state the coverage is uneven. Data from 2014 indicated that 26 states provided fluoridation benefits to 75% or more of their residents on community water systems while eight states were at or below 50%.¹⁹ (See Figure 9.)

Figure 8. States Meeting National Goal

States Meeting the Healthy People 2020 Goal Of 79.6% of the Population Served by Community Water Supplies Receiving Fluoridated Water*

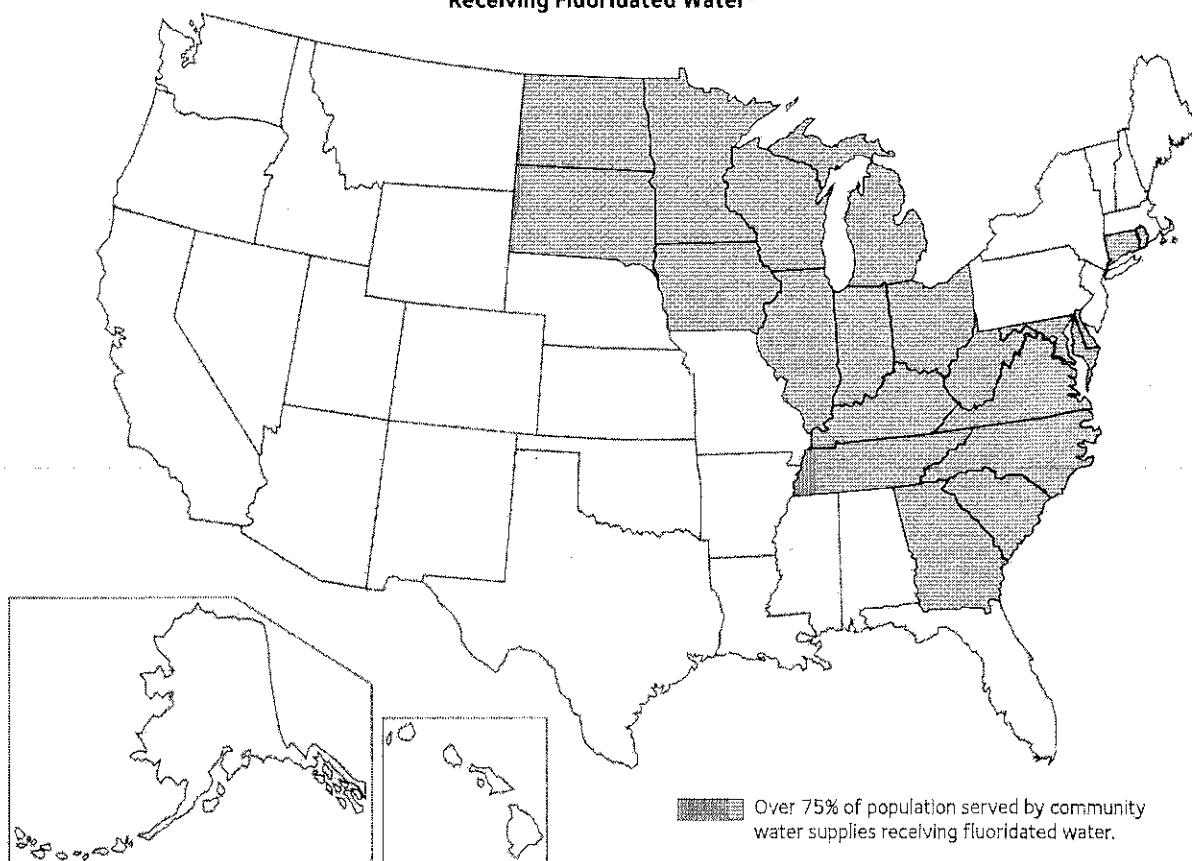

* Data Source: Centers for Disease Control and Prevention/Division of Oral Health. "National Fluoridation Statistics" 2014. Available at <https://www.cdc.gov/fluoridation/statistics/2014stats.htm>


Fluoridation campaigns can vary greatly from community to community. To paraphrase an old saying, "If you've seen one fluoridation campaign, you've seen one fluoridation campaign." A number of factors commonly come into play when fluoridation is put to a public vote and does not succeed. Among those factors are a lack of funding, public and professional apathy, the failure of many legislators and community leaders to take a stand because of perceived controversy, low voter turnout and the difficulty faced by an electorate in evaluating scientific information in the midst of emotional charges by opponents. Voters are often unaware of the fluoride content of their water. Unfortunately, citizens sometimes mistakenly believe their water contains the recommended level of fluoride when, in fact, it does not. On the other hand, people sometimes say they have great teeth and don't need fluoridation

when in fact, the major reason they have such good teeth is because they've had the benefit of fluoride in the water their entire lives. And, in some cases, because fluoridation campaigns often become political campaigns, there are political factors that can sway a vote that have nothing at all to do with fluoridation.

Clever use of emotionally charged "scare" propaganda by fluoride opponents creates fear, confusion and doubt within a community when voters consider the use of fluoridation.^{84,85}

Defeats of referenda or the discontinuance of fluoridation have occurred most often when a small, vocal and well organized group has used a barrage of fear-inspiring allegations designed to confuse the electorate. In addition to attempts to influence voters, opponents have threatened community leaders with

Figure 9. State Fluoridation Status

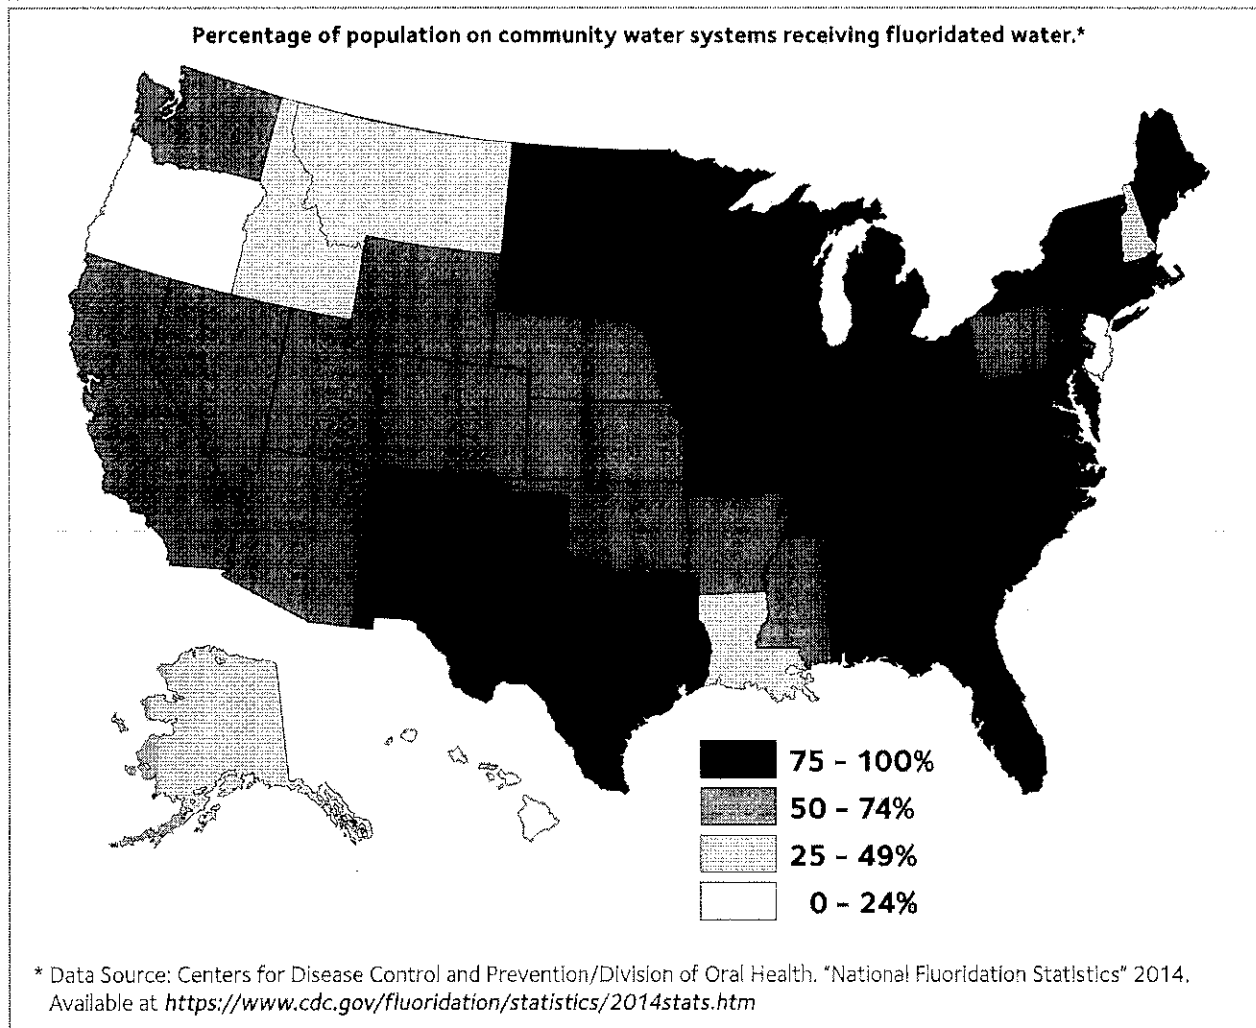

personal litigation.⁸⁶ While no court of last resort has ever ruled against fluoridation, community leaders can be swayed by the threat of litigation due to the cost and time involved in defending even a groundless suit, not to mention threats of political fallout. The American Dental Association (ADA) knows of no cases in which community leaders have been found liable for their pro-fluoridation efforts. In no instance has fluoridation been discontinued because it was proven harmful in any way.⁸⁵⁻⁸⁷

Defeats of referenda or the discontinuance of fluoridation have occurred most often when a small, vocal and well organized group has used a barrage of fear-inspiring allegations designed to confuse the electorate.

Adoption of fluoridation is ultimately a decision of state or local decision makers, whether determined by elected officials, health officers or the voting public. Fluoridation can be enacted through state legislation, administrative regulation, ordinance or a public referendum. While fluoridation is not legislated at the federal level, it is legislated at the state and local level. As with any public health measure, a community has the right and obligation to protect the health and welfare of its citizens, even if it means overriding individual objections to implement fluoridation.

Those opposed to fluoridation sometimes comment that "the government is forcing fluoridation" on the community. But who is "the government?" The fact is that since fluoridation is implemented by state or local votes (by city councils or public vote), the people are "the government." Voters elect officials at the

state and local level to act on their behalf. Voters participate directly in public votes on fluoridation.

Each spring as part of the yearly ADA/ASTDD/CDC Community Water Fluoridation Awards program, the ADA, Association of State and Territorial Dental Directors and the CDC Division of Oral Health compile a list of water systems/communities in the United States that have adopted or retained community water fluoridation in the previous year.⁸⁸ This list is posted on the ADA website at <http://www.ADA.org/fluoride>. The ADA has also compiled a master list of U.S. communities voting to adopt or retain fluoridation programs dating from 1998 which is also available on the ADA website.⁷⁹ From 2000 through 2016, more than 515 U.S. communities in 42 states have voted to adopt or retain fluoridation. The size of these water systems/communities varies greatly — from those with a few thousand residents to the Metropolitan Water District of Southern California which provides fluoridated water to more than 18 million people.⁷⁹

The primary source for technical assistance with fluoridation efforts is the ADA's Council on Advocacy for Access and Prevention (CAAP) at the ADA. Additional support for fluoridation is available from the ADA's Division of Legal Affairs, Division of Communications and Department of State Government Affairs. Dental and health professionals seeking technical assistance can reach CAAP at 312.440.2500.

66. Is community water fluoridation accepted by other countries?

Answer.

According to the British Fluoridation Society,⁸⁹ as of November 2012, approximately 377.7 million people in 25 countries worldwide were supplied with water fluoridated by adjustment. Additionally, the number of people receiving naturally fluoridated water at the optimum level is approximately 57.4 million. Worldwide, the estimated number of people with access to optimally fluoridated water is 435.1 million and it continues to grow each year.⁸⁹ A second study estimates the number at 437.2 million.⁹⁰

According to the British Fluoridation Society, as of November 2012, approximately 377.7 million people in 25 countries worldwide were supplied with water fluoridated by adjustment.

Fact.

The value of water fluoridation is recognized internationally. Countries and geographic regions with water fluoridated by adjustment include the U.S., Argentina, Australia, Brazil, Brunei, Canada, Chile, China (Special Administrative Region of Hong Kong), Fiji, Guatemala, Guyana, the Irish Republic, Israel, Malaysia, New Zealand, Panama, Papua New Guinea, Peru, Republic of Korea (South Korea), Serbia, Singapore, Spain, the United Kingdom and Vietnam.⁸⁹ Major cities (outside the U.S.) with fluoridated water include Adelaide, Auckland, Bilbao, Birmingham, Brisbane, Buenos Aires, Cork, Dublin, Edmonton, Ho Chi Minh City (Saigon), Kuala Lumpur, Melbourne, Newcastle upon Tyne, Perth, Rio de Janeiro, San Paolo, Santiago, Seville, Sydney, Toronto, Wellington and Winnipeg.⁸⁹

Thorough investigations of fluoridation, conducted in a number of countries in addition to the U.S. including Australia, England, Ireland, New Zealand as well as by the European Commission and the World Health Organization, support the safety and effectiveness of water fluoridation.⁹⁰⁻⁹⁵

Considering the extent to which fluoridation has already been implemented throughout the world, the lack of documentation of adverse health effects is remarkable testimony to its safety.^{91-94, 96} The World Health Organization (WHO) has endorsed the practice of water fluoridation since 1969.⁵¹ In 1994, an expert committee of the WHO published a report which reaffirmed its support of fluoridation as being safe and effective in the prevention of tooth decay, and stated that "provided a community has a piped water supply, water fluoridation is the most effective method of reaching the whole population, so that all social classes benefit without the need for active participation on the part of individuals."⁵² In 2004, the WHO once again affirmed its support.⁵³ In 2007, the Sixtieth World Health Assembly recommended that countries without access to optimal levels of fluoride or systemic fluoridation programs should consider initiating fluoridation programs.⁵⁴

A scientific evaluation of fluoride was conducted by the Scientific Committee on Health and Environmental Risks (SCHER) upon request by the European Commission (EC).⁹⁵ The EC is the European Union's (EU) executive body with responsibility to manage EU policy. The Committee was asked to critically evaluate any new evidence on the hazard profile, health effects and human exposure to fluoride. The final report,

Critical review of any new evidence on the hazard profile, health effects, and human exposure to fluoride and the fluoridating agents of drinking water was released in 2011.⁹⁵ It stated that exposure to levels of fluoride used for fluoridation of drinking water is not expected to lead to unacceptable risks to the environment. Additionally, the report concluded there was insufficient evidence or no evidence that fluoridation was linked to endemic skeletal fluorosis, osteosarcoma, lower IQs in children, thyroid or reproductive problems.⁹⁵

There are parts of the world where water fluoridation is not common. In some of these instances water fluoridation is not feasible due to the lack of a central water supply, the existence of other more life-threatening health needs, the lack of trained technical personnel or sufficient funds for start-up and maintenance costs. In some cases where water fluoridation has not been implemented, countries have chosen to institute salt fluoridation programs.

67. Is community water fluoridation banned in Europe?

Answer.

No country in Europe bans community water fluoridation.

Fact.

Under European Union (EU) law and regulations, the individual Member States can decide whether to or not to fluoridate water. Members of the European Union (EU) construct their own water quality regulations within the framework of the Drinking Water Directive⁹⁷ adopted in 1998 which outlines the quality of water intended for human consumption. They can also decide whether to or not to add fluoride to milk or salt products. There is no EU-wide obligation to add fluoride to any product consumed by humans including water nor is there an EU-wide obligation not to add fluoride to any product including water.⁹⁷

The Directive provides maximum admissible concentrations for many substances, one of which is fluoride. The Directive does not require or prohibit fluoridation; it merely requires that the fluoride concentration in water does not exceed the maximum permissible concentration of 1.5 mg/L.⁹⁷

Many fluoridation systems that used to operate in Eastern and Central Europe did not function

properly and when the Iron Curtain fell in 1989–90, fluoridation stopped because of obsolete technical equipment and lack of knowledge as to the benefits of fluoridated water.⁹⁸

Water fluoridation is not practical in some European countries because of complex water systems with numerous water sources. As an alternative to water fluoridation, many European countries have opted for the use of dietary fluoride supplements or salt fluoridation.

Basel, Switzerland is one such example.⁹⁸ Those opposed to water fluoridation claimed a large victory when Basel voted to cease water fluoridation in 2003. The facts are that Basel was the lone city with fluoridated water surrounded by communities that used fluoridated salt. In the mid-1990s, trade barriers that had prevented fluoridated salt from being sold to those living in Basel fell and soon it was evident that residents were receiving fluoride from salt as well as through drinking water. The government voted to cease water fluoridation in 2003 in light of availability and use of fluoridated salt in the community. Basel, Switzerland did not stop providing fluoride. Officials simply chose another type of fluoridation — salt fluoridation.⁹⁸

Again, no European country bans fluoridation. It has simply not been implemented for a variety of technical, legal, financial or political reasons.

Those opposed to fluoridation sometimes comment that “97% of western Europe has rejected water fluoridation,” although frequently the line becomes “most of Europe has rejected water fluoridation.” But what is not mentioned is that there are a number of countries in Europe that have opted to use fluoridated salt or milk fluoridation. (Additional information on this topic can be found in Benefits Section, Question 14.) Letters have appeared on the internet reportedly from officials in foreign countries who comment negatively regarding their country’s position on fluoridation. However, from the letters it is apparent the writers are responding to a question that is not publically available and that was designed to illicit a negative response. Additionally the credentials of the respondents do not provide any insight as to what relationship, if any, they have with the governmental bodies who have jurisdiction over fluoridation practices in their respective countries. These letters should not be construed as any country’s official position on fluoridation.

Public Policy References

- Horowitz HS. The effectiveness of community water fluoridation in the United States. *J Public Health Dent* 1996;56(5 Spec No):253-8. Abstract at: <https://www.ncbi.nlm.nih.gov/pubmed/9034970>. Accessed October 26, 2017.
- Buzalaf MAR, Pessan JP, Honorio HM, ten Cate JM. Mechanisms of actions of fluoride for caries control. In Buzalaf MAR (ed): *Fluoride and the Oral Environment*. Monogr Oral Sci. Basel, Karger. 2011;22:97-114. Abstract at: <https://www.ncbi.nlm.nih.gov/pubmed/21701194>. Accessed October 26, 2017.
- García AI. Caries incidence and costs of prevention programs. *J Public Health Dent* 1989;49(5 Spec No):259-71. Abstract at: <https://www.ncbi.nlm.nih.gov/pubmed/2810223>. Article at: <https://deepblue.lib.umich.edu/handle/2027.42/66226>. Accessed October 26, 2017.
- Milgrom P, Relsine S. Oral health in the United States: the post-fluoride generation. *Annu Rev Public Health* 2000;21:403-36. Abstract at: <https://www.ncbi.nlm.nih.gov/pubmed/10884959>. Accessed October 26, 2017.
- Centers for Disease Control and Prevention. Ten great public health achievements--United States, 1900-1999. *MMWR* 1999;48(12):241-3. Available at: <https://www.cdc.gov/mmwr/preview/mmwrhtml/00056796.htm>. Accessed October 26, 2017.
- Centers for Disease Control and Prevention. Fluoridation of drinking water to prevent dental caries. *MMWR* 1999;48(41):933-40. Available at: <https://www.cdc.gov/mmwr/preview/mmwrhtml/mm4841a1.htm>. Accessed October 26, 2017.
- Jeffcott GF. United States Army. Dental service in World War II. Chapter VI. Operation of the dental service--general considerations. Medical Department. United States Army. Office of the Surgeon General. Department of the Army. Washington, D.C. 1955. Available at: <http://history.amedd.army.mil/booksdocs/wwii/dental/DEFAULT.htm>. Accessed October 26, 2017.
- McClure FJ. Water fluoridation: the search and the victory. Bethesda, MD: National Institute of Dental Research; 1970. Available at: <https://www.dentalwatch.org/fj/mcclure.pdf>. Accessed October 28, 2017.
- U.S. Department of Health and Human Services, Public Health Service. Surgeon General C. Everett Koop. Surgeon General urges adoption of fluoridation. *Water fluoridation. J Public Health Dent* 1983;43(2):185.
- U.S. Department of Health and Human Services. Oral health in America: a report of the Surgeon General. Rockville, MD: U.S. Department of Health and Human Services, National Institute of Dental and Craniofacial Research, National Institutes of Health; 2000. Available at: <https://profiles.nlm.nih.gov/ps/retrieve/ResourceMetadata/NNBBJT>. Accessed October 28, 2017.
- U.S. Department of Health and Human Services, Public Health Service. Surgeon General David Satcher. Statement on community water fluoridation. Office of the Surgeon General. Rockville, MD; 2001. Available at: <https://www.cdc.gov/fluoridation/guidelines/surgeons-general-statements.html>. Accessed October 28, 2017.
- U.S. Department of Health and Human Services. A national call to action to promote oral health. Rockville MD: U.S. Department of Health and Human Services, Public Health Service, Centers for Disease Control and Prevention, National Institutes of Health, National Institute of Dental and Craniofacial Research. NIH Publication 03-5303, May 2003. Available at: <https://www.nidcr.nih.gov/DataStatistics/SurgeonGeneral/NationalCalltoAction>. Accessed October 28, 2017.
- U.S. Department of Health and Human Services, Public Health Service. Surgeon General Richard H. Carmona. Statement on community water fluoridation. Office of the Surgeon General. Rockville, MD. 2004. Available at: <https://www.cdc.gov/fluoridation/guidelines/surgeons-general-statements.html>. Accessed October 28, 2017.
- U.S. Department of Health and Human Services, Public Health Service. Surgeon General Regina M. Benjamin. Statement on community water fluoridation. Office of the Surgeon General. Rockville, MD. 2013. Available at: <https://www.cdc.gov/fluoridation/guidelines/surgeons-general-statements.html>. Accessed October 28, 2017.
- U.S. Department of Health and Human Services, Public Health Service. Surgeon General Vivek H. Murthy. Statement on community water fluoridation. (Video). Washington, D.C. 2016. Available at: <https://www.youtube.com/watch?list=PL050E3432C9D6BE2B&v=VPEu00-gWZl>. Accessed October 28, 2017.
- U.S. Department of Health and Human Services, Public Health Service. Surgeon General Vivek H. Murthy. Statement on community water fluoridation. Office of the Surgeon General. Rockville, MD. 2016. Available at: <https://www.cdc.gov/fluoridation/guidelines/surgeons-general-statements.html>. Accessed October 28, 2017.
- U.S. Department of Health and Human Services. Office of Disease Prevention and Health Promotion. *HealthyPeople.gov*. Healthy People 2020. About healthy people. Available at: <https://www.healthypeople.gov/2020/About-Healthy-People>. Accessed October 26, 2017.
- U.S. Department of Health and Human Services. Office of Disease Prevention and Health Promotion. *HealthyPeople.gov*. Healthy People 2020. Topics and Objectives. Oral health objectives. Available at: <https://www.healthypeople.gov/2020/topics-objectives/topic/oral-health/objectives>. Accessed October 26, 2017.
- Centers for Disease Control and Prevention. Community Water Fluoridation. Fluoridation statistics. 2014. Available at: <https://www.cdc.gov/fluoridation/statistics/2014stats.htm>. Accessed October 26, 2017.
- The Community Guide. About the community guide. Available at: <https://www.thecommunityguide.org/about/about-community-guide>. Accessed October 26, 2017.
- The Community Guide. Dental Caries (Cavities): Community Water Fluoridation. Snapshot. Available at: <https://www.thecommunityguide.org/findings/dental-caries-cavities-community-water-fluoridation>. Accessed October 26, 2017.
- U.S. Department of Health and Human Services. Promoting and enhancing the oral health of the public: HHS oral health initiative. 2010. Available at: www.hrsa.gov/sites/default/files/oralhealth/hhsinitiative.pdf. Accessed October 26, 2017.
- U.S. Department of Health and Human Services. Office of the Surgeon General. National Prevention Council. National prevention strategy. Washington, D.C. The National Academies Press. 2011. Available at: <https://www.surgeongeneral.gov/priorities/prevention/strategy/index.html>. Accessed October 28, 2017.
- Institute of Medicine of the National Academies. Advancing oral health in America. Washington, D.C. The National Academies Press. 2011. Available at: <http://www.nationalacademies.org/hmd/reports/2011/advancing-oral-health-in-america.aspx>. Accessed October 26, 2017.
- U.S. Department of Health and Human Services, Office of Disease Prevention and Health Promotion. *Healthy people.gov*. Healthy People 2020. Disparities. Available at: <https://www.healthypeople.gov/2020/about/foundation-health-measures/Disparities>. Accessed October 26, 2017.
- Watt RG. From victim blaming to upstream action: tackling the social determinants of oral health inequalities. *Community Dental Oral Epidemiology* 2007;35(1):1-11. Abstract at: <https://www.ncbi.nlm.nih.gov/pubmed/17244132>. Accessed October 26, 2017.
- Locker D. Deprivation and oral health: a review. *Community Dent Oral Epidemiol* 2000;28(3):161-9. Abstract at: <https://www.ncbi.nlm.nih.gov/pubmed/10830642>. Accessed October 26, 2017.
- Burt BA. Fluoridation and social equity. *J Public Health Dent* 2002; 62(4):195-200. Abstract at: <https://www.ncbi.nlm.nih.gov/pubmed/12474623>. Accessed October 24, 2017.
- Cho HJ, Lee HS, Paik DI, Bae KH. Association of dental caries with socioeconomic status in relation to different water fluoridation levels. *Community Dent Oral Epidemiol* 2014;42(6):536-42. Abstract at: <https://www.ncbi.nlm.nih.gov/pubmed/24890821>. Accessed October 26, 2017.
- McGrady, M.G., Ellwood RP, Maguire A, Goodwin M, Boothman N, Pretty IA. The association between social deprivation and the prevalence and severity of dental caries and fluorosis in populations with and without water fluoridation. *BMC Public Health* 2012;12:1122-39. Abstract at: <https://www.ncbi.nlm.nih.gov/pubmed/23272895>. Article at: <https://www.ncbi.nlm.nih.gov/pmc/articles/PMC3543717>. Accessed October 26, 2017.
- Jones CM, Worthington H. Water fluoridation, poverty and tooth decay in 12-year-old children. *J Dent* 2000;28(6):389-93. Abstract at: <https://www.ncbi.nlm.nih.gov/pubmed/10856802>. Accessed October 26, 2017.

Public Policy References

32. Jones CM, Worthington H. The relationship between water fluoridation and socioeconomic deprivation on tooth decay in 5-year-old children. *Br Dent J* 1999;186(8):397-400. Abstract at: <https://www.ncbi.nlm.nih.gov/pubmed/9329305>. Accessed October 26, 2017.
33. Slade GD, Spencer AJ, Davies MJ, Stewart JF. Influence of exposure to fluoridated water on socioeconomic inequalities in children's caries experience. *Community Dent Oral Epidemiol* 1996;24(2):89-100. Abstract at: <https://www.ncbi.nlm.nih.gov/pubmed/8654039>. Accessed October 26, 2017.
34. Provart S, Carmichael C. The relationship between caries, fluoridation and material deprivation in five-year old children in County Durham. *Community Dent Health* 1995;12(4):200-3. Abstract at: <https://www.ncbi.nlm.nih.gov/pubmed/8536081>. Accessed October 26, 2017.
35. Ellwood RP, O'Mullane DM. The association between area deprivation and dental caries in groups with and without fluoride in their drinking water. *Community Dent Health* 1995;12(1):18-22. Abstract at: <https://www.ncbi.nlm.nih.gov/pubmed/7697558>. Accessed October 26, 2017.
36. Institute of Medicine of the National Academies. Improving access to oral health care for vulnerable and underserved populations. Washington, D.C. The National Academies Press. 2011. Available at: <http://nationalacademies.org/HMD/Reports/2011/Improving-Access-to-Oral-Health-Care-for-Vulnerable-and-Underserved-Populations.aspx>. Accessed October 28, 2017.
37. American Dental Association. Fluoridation of water supplies. (Trans.1950:224) 1950.
38. American Dental Association. Policy on fluoridation of water supplies. (Trans.2015:274) 2015. Available at: <http://www.ADA.org/en/public-programs/advocating-for-the-public/fluoride-and-fluoridation/ada-fluoridation-policy>. Accessed October 26, 2017.
39. National Dental Association. Membership. Available at: <http://www.ndaonline.org/membership>. Accessed October 26, 2017.
40. National Dental Association. Position on water fluoridation. 2012. Available at: <http://www.ndaonline.org/position-on-water-fluoridation>. Accessed October 26, 2017.
41. Hispanic Dental Association. Advocacy: HDA Working for You. Community Water Fluoridation. Hispanic Dental Association endorses community fluoridation. Available at: <http://hdassoc.org/about-us/advocacy>. Accessed October 26, 2017.
42. American Academy of Pediatrics. AAP core values. Available at: <https://www.aap.org/en-us/about-the-aap/aap-facts/Pages/Strategic-Plan.aspx>. Accessed October 26, 2017.
43. American Academy of Pediatrics Section on Oral Health. Maintaining and improving the oral health of young children. *Pediatrics* 2014;134(6):1224-9. Abstract at: <https://www.ncbi.nlm.nih.gov/pubmed/25422016>. Accessed October 28, 2017.
44. American Medical Association. About us. 2017. Available at: <https://www.ama-assn.org/about>. Accessed October 26, 2017.
45. McKay FS. The fluoridation of public water supplies. *Ann Dent* 1951;10(3):87-9.
46. American Medical Association. Water fluoridation H-440.972. In: American Medical Association Policy Finder. Available at: <https://www.ama-assn.org/about-us/policyfinder>. Accessed October 28, 2017.
47. American Public Health Association. About APHA. 2017. Available at: <https://www.apha.org/about-apha>. Accessed October 26, 2017.
48. American Public Health Association. Policy 5005. Fluoridation of public water supplies. 1950 Jan 01. Available at: <https://www.apha.org/policies-and-advocacy/public-health-policy-statements>. Accessed August 23, 2017.
49. American Public Health Association. Policy 20087. Community water fluoridation in the United States. 2008 Oct 28. Available at: <https://www.apha.org/policies-and-advocacy/public-health-policy-statements>. Accessed August 23, 2017.
50. World Health Organization. About WHO. The guardian of global health. Available at: <http://www.who.int/about/what-we-do/global-guardian-public-health/en>. Accessed October 25, 2017.
51. World Health Organization. Fluoridation and dental health. (WHA22.30). 1969 Jul 23. Available at: <http://apps.who.int/iris/handle/10665/91255>. Accessed October 28, 2017.
52. WHO Expert Committee on Oral Health Status and Fluoride Use. Fluorides and oral health: report of a WHO expert committee on oral health status and fluoride use. WHO Tech Rep Ser 1994;846:1-37. Available at: http://apps.who.int/iris/bitstream/10665/39746/1/WHO_TRS_846.pdf. Accessed October 28, 2017.
53. Petersen PE, Lennon MA. Effective Use of fluorides for the prevention of dental caries in the 21st century: the WHO approach. *Community Dent Oral Epidemiol* 2004;32(5):319-21. Abstract at: <https://www.ncbi.nlm.nih.gov/pubmed/15341615>. Accessed October 26, 2017.
54. Petersen PE. World Health Organization global policy for improvement of oral health--World Health Assembly 2007. *Int Dent J* 2008;58(3):115-21. Abstract at: <https://www.ncbi.nlm.nih.gov/pubmed/18630105>. Accessed October 26, 2017.
55. Petersen PE, Ogawa H. Prevention of dental caries through the use of fluoride--the WHO approach. *Community Dent Health* 2016;33(2):66-8.
56. 2013 Pulitzer Prizes. Journalism, Editorial Writing. Available at: <http://www.pulitzer.org/prize-winners-by-year/2013>. Accessed October 26, 2017.
57. Safe Water Association, Inc. v. City of Fond du Lac, 184 Wis.2d 365, 516, N.W. 2d 13. (Wis. Ct. App. 1994). Available at: <http://fluidlaw.org/caselaw/safe-water-association-inc-v-city-fond-du-lac>. Accessed October 28, 2017.
58. Block LE. Antifluoridationists persist: the constitutional basis for fluoridation. *J Public Health Dent* 1986;46(4):188-98. Abstract at: <https://www.ncbi.nlm.nih.gov/pubmed/3465958>. Accessed October 26, 2017.
59. Christoffel T. Fluorides, facts and fanatics: public health advocacy shouldn't stop at the courthouse door. *Am J Public Health* 1985;75(6):888-91. Abstract at: <https://www.ncbi.nlm.nih.gov/pubmed/4025650>. Article at: <https://www.ncbi.nlm.nih.gov/pmc/articles/PMC1646352>. Accessed October 26, 2017.
60. McMenamin JR. Fluoridation of water in Virginia: the tempest in the teapot. *J Law Ethics Dent* 1988;1(1):42-6.
61. Roemer R. Water fluoridation: public health responsibility and the democratic process. *Am J Public Health Nations Health* 1965;55(9):1337-48. Article at: <https://www.ncbi.nlm.nih.gov/pmc/articles/PMC1256473>. Accessed October 26, 2017.
62. Strong GA. Liberty, religion, and fluoridation. *J Am Dent Assoc* 1968;76(6):1398-409.
63. Easlick KA. An appraisal of objections to fluoridation. *J Am Dent Assoc* 1962;65(5):868-93.
64. McNeil DR. The fight for fluoridation. New York: Oxford University Press; 1957.
65. Newbrun E. The fluoridation war: a scientific dispute or a religious argument? *J Public Health Dent* 1996;56(5 Spec No):246-52. Abstract at: <https://www.ncbi.nlm.nih.gov/pubmed/9034969>. Accessed October 26, 2017.
66. Scott DB. The dawn of a new era. *J Public Health Dent* 1996;56(5 Spec No):235-8. Abstract at: <https://www.ncbi.nlm.nih.gov/pubmed/9034966>. Accessed October 26, 2017.
67. Lamberg M, Hausen H, Vartiainen T. Symptoms experienced during periods of actual and supposed water fluoridation. *Community Dent Oral Epidemiol* 1997;25(4):291-5. Abstract at: <https://www.ncbi.nlm.nih.gov/pubmed/9332806>. Accessed October 26, 2017.
68. Hazard vs outrage: public perception of fluoridation risks. *J Public Health Dent* 1990;50(4):285-7.
69. Reekies D. Fear of fluoride. *Br Dent J* 2017;222(1):16-18. Abstract at: <https://www.ncbi.nlm.nih.gov/pubmed/28084346>. Accessed October 26, 2017.

Public Policy References

70. Armfield JM. When public action undermines public health: a critical examination of antifluoridationist literature. *Aust New Zealand Health Policy* 2007;4:25. Abstract at: <https://www.ncbi.nlm.nih.gov/pubmed/18067684>. Article at: <https://www.ncbi.nlm.nih.gov/pmc/articles/PMC222595>. Accessed October 26, 2017.
71. Mertz A, Allukian M Jr. Community water fluoridation on the internet and social media. *J Mass Dent Soc*. 2014;63(2):32-6. Abstract at: <https://www.ncbi.nlm.nih.gov/pubmed/25230407>. Accessed October 26, 2017.
72. Seymour B, Getman R, Saraf A, Zhang LH, Kalenderian E. When advocacy obscures accuracy online: digital pandemics of public health misinformation through an antifluoride case study. *Am J Public Health* 2015;105(3):517-23. Abstract at: <https://www.ncbi.nlm.nih.gov/pubmed/25602893>. Article at: <https://www.ncbi.nlm.nih.gov/pmc/articles/PMC4330844>. Accessed October 26, 2017.
73. *Daubert v. Merrell Dow Pharmaceuticals, Inc.*, 509 U.S. 579, 113, S.Ct. 2786 (1993).
74. Neenan ME. Obstacles to extending fluoridation in the United States. *Community Dent Health* 1996;13 Suppl 2:10-20. Abstract at: <https://www.ncbi.nlm.nih.gov/pubmed/8897746>. Accessed October 26, 2017.
75. Lowry RJ. Antifluoridation propaganda material--the tricks of the trade. *Br Dent J* 2000;189(10):528-30.
76. Mandel I. A symposium on the new fight for fluorides. *J Public Health Dent* 1985;45(3):133-79.
77. Lang P, Clark C. Analyzing selected criticisms of water fluoridation. *J Can Dent Assoc* 1981;47(3):i-xli.
78. Fluoride Action Network. Communities which have rejected fluoridation since 1990. Available at: <http://fluoridealert.org/content/communities>. Accessed October 26, 2017.
79. American Dental Association. U.S. communities voting to adopt fluoridation. 2017. Available at: <http://www.ADA.org/en/public-programs/advocating-for-the-public/fluoride-and-fluoridation/ada-fluoridation-resources>. Accessed October 28, 2017.
80. Centers for Disease Control and Prevention. Fluoridation. Fluoridation growth. Available at: <https://www.cdc.gov/fluoridation/statistics/fsgrowth.htm>. Accessed October 26, 2017.
81. Centers for Disease Control and Prevention. Fluoridation Statistics. 2000. Available at: <https://www.cdc.gov/fluoridation/statistics/2000stats.htm>. Accessed October 26, 2017.
82. American Dental Association. Water fluoridation status of the 50 largest cities in the United States. 2017. Available at: <http://www.ADA.org/en/public-programs/advocating-for-the-public/fluoride-and-fluoridation/ada-fluoridation-resources>. Accessed October 28, 2017.
83. U.S. Department of Health and Human Services. Archive Healthy People 2010. 21 Oral health. Available at: <http://www.healthypeople.gov/2010/Document/HTML/Volume2/21Oral.htm>. Accessed October 28, 2017.
84. Frazier PJ. Fluoridation: a review of social research. *J Public Health Dent* 1980;40(3):214-33.
85. Margolis FJ, Cohen SN. Successful and unsuccessful experiences in combating the antifluoridationists. *Pediatrics* 1985;76(1):113-8. Abstract at: <https://www.ncbi.nlm.nih.gov/pubmed/4011342>. Accessed October 26, 2017.
86. Easley MW. The new antifluoridationists: who are they and how do they operate? *J Public Health Dent* 1985;45(3):133-41. Abstract at: <https://www.ncbi.nlm.nih.gov/pubmed/3861861>. Accessed October 26, 2017.
87. Wulf CA, Hughes KF, Smith KG, Easley MW. Abuse of the scientific literature in an antifluoridation pamphlet. Columbus OH: American Oral Health Institute Press; 1988. Available at: <http://www.cyber-nook.com/water/AbuseOfTheScientificLiteratureinAnAntifluoridationPamphlet.htm>. Accessed October 28, 2017.
88. ADA/ASTDD/CDC. Fluoridation awards. Available at: <http://www.ADA.org/en/public-programs/advocating-for-the-public/fluoride-and-fluoridation/ada-fluoridation-resources/fluoridation-awards>. Accessed October 26, 2017.
89. British Fluoridation Society. One in a million: the facts about fluoridation. Third edition. 2012. Available at: <https://www.bfsweb.org/one-in-a-million>. Accessed October 26, 2017.
90. O'Mullane DM, Baez RJ, Jones S, Lennon MA, Petersen PE, Rugg-Gunn AJ, Whelton H, Whitford GM. Fluoride and oral health. *Community Dent Health* 2016;33(2):89-99. Abstract at: <https://www.ncbi.nlm.nih.gov/pubmed/27352462>. Accessed October 26, 2017.
91. Australian Government. National health and medical research council public statement: efficacy and safety of fluoridation. 2007. Available at: <https://www.nhmrc.gov.au/guidelines-publications/eh41>. Accessed October 26, 2017.
92. Public Health England. Water fluoridation: health monitoring report for England 2014. Available at: <https://www.gov.uk/government/publications/water-fluoridation-health-monitoring-report-for-england-2014>. Accessed October 26, 2017.
93. Sutton M, Kiersey R, Farragher L, Long J. Health effects of water fluoridation: an evidence review. 2015. Ireland Health Research Board. Available at: <http://www.hrb.ie/publications/hrb-publication/publications/674>. Accessed October 26, 2017.
94. Royal Society of New Zealand and the Office of the Prime Minister's Chief Science Advisor. Health effects of water fluoridation: a review of the scientific evidence. 2014. Available at: <http://royalsociety.org.nz/what-we-do/our-expert-advice/all-expert-advice-papers/health-effects-of-water-fluoridation>. Accessed October 26, 2017.
95. Scientific Committee on Health and Environment Risks (SCHER) of the European Commission. Critical review of any new evidence on the hazard profile, health effects, and human exposure to fluoride and the fluoridating agents of drinking water. 2011. Available at: http://ec.europa.eu/health/scientific_committees/opinions_layman/fluoridation/en/1-3/index.htm. Accessed October 26, 2017.
96. U.S. Department of Health and Human Services. Federal Panel on Community Water Fluoridation. U.S. Public Health Service recommendation for fluoride concentration in drinking water for the prevention of dental caries. *Public Health Rep* 2015;130(4):318-331. Article at: <https://www.ncbi.nlm.nih.gov/pmc/articles/PMC4547570>. Accessed October 26, 2017.
97. European Commission. Drinking water directive. (Council Directive 98/83/EC of 3 November 1998). Available at: http://ec.europa.eu/environment/water/water-drink/legislation_en.html. Accessed October 26, 2017.
98. Marthaler TM. Water fluoridation results in Basel since 1962: health and political implications. *J Public Health Dent* 1996;56(5 Spec No):265-70. Abstract at: <https://www.ncbi.nlm.nih.gov/pubmed/9034972>. Accessed October 26, 2017.

Cost

68. Cost-effective and cost-saving?	106
69. Practical?	109

68. Is water fluoridation a cost-effective and cost-saving method of preventing tooth decay?

Answer.

Yes. When compared to the cost of other prevention programs, water fluoridation is the most cost-effective means of preventing tooth decay for both children and adults in the United States. A number of studies over the past 15 years have attempted to place a specific dollar value on the benefit of fluoridation. These studies, conducted in different years (and therefore using different dollar values), encompassing different communities/populations and different methodologies have two conclusions in common: 1) for systems that serve more than 1,000 people, the economic benefit of fluoridation exceeds the cost and 2) the benefit-cost ratios increased as the size of the populations increase largely due to economies of scale.

Fact.

The cost of community water fluoridation varies for each community depending on the following factors.¹

1. Size of the community (population and water usage);
2. Number of fluoride injection points where fluoride additives will be added to the water system;
3. Amount and type of equipment used to add and monitor fluoride additives;
4. Amount and type of fluoride additive needed to reach the target fluoride level of 0.7 mg/L; its price, cost of transportation and storage; and
5. Expertise and preferences of personnel at the water plant.

In 2016, a study² led by researchers from the Colorado School of Public Health created a model of fluoridation program costs, savings, net savings and return on investment for the 2013 U.S. population with access to optimally fluoridated water systems that served 1,000 or more people. The researchers found that savings associated with individuals avoiding tooth decay in 2013 as a result of fluoridation were estimated at \$6.8 billion, or \$32.19 per person, for the more than 211 million people who had access to fluoridated water through community water systems serving more than 1,000 people that year. Based on the estimated cost of the systems to fluoridate (\$324 million), the net savings from fluoridation was estimated at \$6.5 billion and the estimated return on investment (ROI) averaged 20 to 1 across water systems of all sizes (from 1,000 to over 100,000 people with a ROI range of 15.5 to 26.2). However, it was noted that the cost per person to fluoridate can vary significantly among different sizes of communities based on a number of the factors outlined in the previous paragraph. Because of those variables, the researchers urged communities to inform their policy decisions by identifying their specific water system's annual cost and comparing that cost to the annual estimated per person savings (\$32.19) in averted treatment costs. The researchers noted that in 2013, while 211 million people had access to fluoridated water, more than 78 million people had access to a public water system that served 1,000 or more people that was not fluoridated. The study findings suggest that if those water systems had been fluoridated, an additional \$2.5 billion could have been saved as a result of reductions in tooth decay.²

The economic benefits of fluoridation were also reconfirmed in a systematic review³ conducted in 2013 by the Community Preventive Services Task Force which sought to update their prior review conducted in 2002⁴ which also found that fluoridation saved money. The 2013 review concluded that recent

evidence continues to indicate the economic benefit of fluoridation programs exceeds their cost. The review also noted that benefit-cost ratio increases with the population of the community.

Because of the decay reducing effects of fluoride, the need for restorative dental care is typically lower in fluoridated communities. Therefore, an individual residing in a fluoridated community will typically pay for fewer dental restorative services (such as fillings) during a lifetime. A study⁵ published in 2005, estimated the cost and treatment savings resulting from community water fluoridation programs in Colorado. The study also estimated the added savings if communities without water fluoridation initiated a fluoridation program. The study estimated a community fluoridation program generated treatment savings through prevented tooth decay of \$61 for every \$1 spent to fluoridate the community's water. On a state level, results indicated an annual savings of nearly \$150 million associated with the water fluoridation programs and projected a nearly \$50 million annual savings if the remaining 52 nonfluoridated water systems in Colorado were to implement water fluoridation programs.⁵

There are various types of dental restorations (fillings) commonly used for the initial treatment of tooth decay (cavities) including amalgam (silver) and composite resins (tooth-colored). In the 2016 study noted earlier², the most commonly used treatment was a two-surface composite resin restoration in posterior (back) permanent teeth. Considering the fact that in the United States the fee⁶ for a two-surface composite resin restoration in a permanent tooth placed by a general dentist typically ranges from \$165-\$305*, fluoridation clearly demonstrates significant cost savings. An individual can enjoy a lifetime of fluoridated water for less than the cost of one dental filling.

An individual can enjoy a lifetime of fluoridated water for less than the cost of one dental filling.

*The Survey data should not be interpreted as constituting a fee schedule in any way, and should not be used for that purpose. Dentists must establish their own fees based on their individual practice and market considerations. The American Dental Association discourages dentists from engaging in any unlawful concerted activity regarding fees or otherwise.

When it comes to the cost of treating dental disease, everyone pays. Not just those who need treatment, but the entire community — through higher health insurance premiums and higher taxes. Cutting dental care costs by reducing tooth decay is something a community can do to improve oral health and save money for everyone. With the escalating cost of health care, fluoridation remains a community public health measure that saves money and so benefits all members of the community.

When it comes to the cost of treating dental disease, everyone pays. Not just those who need treatment, but the entire community — through higher health insurance premiums and higher taxes. Cutting dental care costs by reducing tooth decay is something a community can do to improve oral health and save money for everyone.

The economic importance of fluoridation is underscored by the fact that the cost of treating dental disease frequently is paid not only by the affected individual, but also by the general public through services provided by health departments, community health clinics, health insurance premiums, the military and other publicly supported medical programs.⁷ For example, results from a New York State study published in 2010⁸ that compared the number of Medicaid claims in 2006 for cavity-related procedures in fluoridated and nonfluoridated counties showed a 33.4% higher level of claims for fillings, root canals and extractions in nonfluoridated counties as compared to such claims in fluoridated counties.⁸

Fluoridation contributes much more to overall health than simply reducing tooth decay. It prevents needless infection, pain, suffering and loss of teeth and saves vast sums of money in dental treatment cost — particularly in cases where dental care is received through surgical intervention in a hospital or through hospital emergency services.

In a study⁹ conducted in Louisiana, Medicaid-eligible children (ages 1-5) residing in communities without fluoridated water were three times more likely than Medicaid-eligible children residing in communities with fluoridated water to receive dental treatment in a hospital and the cost of dental treatment per eligible child was approximately twice as high. In addition

to community water fluoridation status, the study took into account per capita income, population and number of dentists per county.⁹

By preventing tooth decay, fluoridation also plays a role in reducing visits to hospital emergency rooms (ERs) for toothaches and other related dental problems where treatment costs are high. Most hospitals do not have the facilities or staff to provide comprehensive or even emergency dental care. Many patients receive only antibiotics or pain medication but the underlying dental problem is not addressed. In too many cases, the patient returns to the ER in a few days with the same problem or worse.

School-based dental disease prevention activities such as fluoride mouthrinse or tablet programs, professionally applied topical fluorides, dental health education and placement of dental sealants are beneficial but have not been found to be as cost-effective in preventing tooth decay as community water fluoridation.¹⁰ In 1985, the National Preventive Dentistry Demonstration Program¹⁰ analyzed various types and combinations of school-based preventive dental services to determine the cost and effectiveness of these types of prevention programs. Ten sites from across the nation were selected. Five of the sites had fluoridated water and five did not. Over 20,000 second and fifth graders participated in the study over a period of four years. Students were examined and assigned by site to one or a combination of the following groups:

- biweekly in class brushing and flossing plus a home supply of fluoride toothpaste and dental health lessons (ten per year);
- in-class daily fluoride tablets (in nonfluoridated areas);
- in-school weekly fluoride mouthrinsing;
- in-school professionally applied topical fluoride;
- in-school professionally applied dental sealants, and
- a control.¹⁰

After four years, approximately 50% of the original students were examined again. The study affirmed the value and effectiveness of community water fluoridation. At the sites where the community

water was fluoridated, students had fewer cavities, as compared to those sites without fluoridated water where the same preventive measures were implemented. In addition, while sealants were determined to be an effective prevention method, the cost of a sealant program was substantially more than the cost of fluoridating the community water demonstrating fluoridation as the most cost-effective preventive option.¹⁰

In an effort to balance budgets, decision makers sometimes make economic choices that amount to being “penny wise and pound foolish.” In other words, they cut an expense today that appears to be a sure money saver. But they fail to take a long-term view (or see the big picture) on the consequences of that action. They fail to see how money spent now can provide greater savings in the future. A decision to eliminate funding for a successful community water fluoridation program would be an example of that kind of action. Often decision makers are swayed by the promise of an alternative fluoride delivery system without considering who it will cover (and who it will not cover), how it will be administered and what it will cost. Examples of these alternative fluoride delivery programs include school-based fluoride mouthrinse programs, fluoride supplements, fluoride varnish and other professionally applied topical fluorides. Often dental health education programs including dispensing “free” toothbrushes and fluoridated toothpaste are mentioned as an alternative to fluoridation. All of these programs can be beneficial but are not as cost-effective as fluoridation programs because they typically require additional personnel to facilitate the programs, action on the part of the recipient and have much higher administrative and supply costs. Additionally, these programs typically target only children and so do not provide decay preventing benefits to adults. Fluoridation benefits all members of the community — children and adults — and is more cost-effective.

The CDC’s “Health Impact in 5 Years” (HI-5) initiative¹¹ launched in 2016 highlights community-wide approaches that have evidence reporting 1) positive health impacts, 2) results in five years and 3) cost-effectiveness or cost savings over the lifetime of the population or earlier. Fluoridation is one of the community approaches included in the HI-5 Initiative as it has great potential to help keep people healthy as it reaches all members of a community where they live, learn, work, and play. Documenting the impact

of fluoridation can be challenging partially because the beneficial effect is not immediately apparent.¹² Cost savings from fluoridation would be expected to increase over several years' time. The most notable decrease in tooth decay would be anticipated in young children who received the benefits of fluoridation over their lifetime in both their primary teeth and as their adult teeth begin to appear when the children are approximately six years old. More immediate savings could be realized in recently fluoridated communities as children who had once received fluoride supplements would no longer require these prescriptions which are typically recommended for children from six months to 16 years of age, whose primary drinking water source is not fluoridated and have been determined to be at high risk for tooth decay.

Benefits from the prevention of tooth decay can include:

- freedom from dental pain
- a more positive self-image
- fewer missing teeth
- fewer cases of poorly aligned tooth aggravated by tooth loss
- fewer teeth requiring root canal treatment
- reduced need for crown, bridges, dentures and implants
- less time lost from school or work because of dental pain or visits to the dentist

While some of these types of benefits are difficult to measure economically, they are extremely important.^{13,14}

Fluoridation remains the most cost-effective and practical form of preventing tooth decay in the United States and other countries with established municipal water systems. It is one of the very few public health measures that actually saves more money than it costs.^{13,15-17}

69. Why fluoridate an entire water system when the vast majority of the water is not used for drinking?

Answer.

It is more practical and less costly to fluoridate an entire water supply than to attempt to treat only the water that will be consumed.

Fact.

Water systems treat all the water supplied to communities to the same high standards, for disinfection, clarity or fluoridation, whether the water is to be used for washing dishes, washing a car, watering lawns, preparing food or drinking. Although not all that water needs to be disinfected, clarified or fluoridated, it is more practical and cost efficient to treat all the water delivered to the customer to the same standard.

Fluoride is only one of more than 40 different chemicals/additives that can be used to treat water in the United States. Many are added for aesthetic or convenience purposes such as to improve the odor or taste, prevent natural cloudiness or prevent staining of clothes or porcelain.¹⁸ The cost of additives for fluoridating a community's water supply is very low on a per capita basis; therefore, it is practical to fluoridate the entire water supply. It would be prohibitively expensive and impractical for a community to have two water systems — one that provided drinking water and another for all other water use (watering lawns, laundry, flushing toilets).

Many organizations that are concerned about water use, conservation and quality support the practice of water fluoridation. For example, the American Water Works Association, an international nonprofit scientific and educational association dedicated to the improvement of drinking water quality and supply, supports the practice of fluoridation of public water supplies.¹⁹

Cost References

- Centers for Disease Control and Prevention. Recommendations for using fluoride to prevent and control dental caries in the United States. *MMWR* 2001;50(No. RR-14):22. Available at: <https://www.cdc.gov/mmwr/preview/mmwrhtml/rr5014a1.htm>. Accessed October 25, 2017.
- O'Connell J, Rockell J, Ouellet J, Tomar SL, Maas W. Cost and savings associated with community water fluoridation in the United States. *Health Aff (Millwood)* 2016;35(12):2224-32. Abstract at: <https://www.ncbi.nlm.nih.gov/pubmed/27920310>. Accessed October 25, 2017.
- Ran T, Chattopadhyay SK. Community Preventive Services Task Force. Economic evaluation of community water fluoridation: a Community Guide systematic review. *Am J Prev Med* 2016;50(6):790-6. Abstract at: <https://www.ncbi.nlm.nih.gov/pubmed/26776927>. Accessed October 25, 2017.
- Truman BI, Gooch BF, Sulemana I, Gift HC, Horowitz AM, Evans, Jr CA, Griffin SO, Carande-Kulis VG. Task Force on Community Preventive Services. Reviews of evidence on interventions to prevent dental caries, oral and pharyngeal cancers, and sports-related craniofacial injuries. *Am J Prev Med* 2002;23(1S):21-54. Abstract at: <https://www.ncbi.nlm.nih.gov/pubmed/12091093>. Accessed October 24, 2017.
- O'Connell JM, Brunson D, Anselmo T, Sullivan PW. Cost and savings associated with community water fluoridation programs in Colorado. *Prev Chronic Dis* 2005;2(Spec no A06). Abstract at: <https://www.ncbi.nlm.nih.gov/pubmed/16263039>. Article at: http://www.cdc.gov/pcd/issues/2005/nov/05_0082.htm. Accessed October 24, 2017.
- American Dental Association. 2016 Survey of dental fees. Center for Professional Success. 2016. Available at: <http://success.ADA.org/en/practice-management/finances/survey-of-dental-fees>. Accessed October 24, 2017.
- White BA, Antczak-Bouckoms AA, Weinstein MC. Issues in the economic evaluation of community water fluoridation. *J Dent Educ* 1989;53(11):1989. Abstract at: <https://www.ncbi.nlm.nih.gov/pubmed/2509526>. Accessed October 26, 2017.
- Kumar JV, Adekunle O, Melnik T. Geographic variation in Medicaid claims for dental procedures in New York State: role of fluoridation under contemporary conditions. *Public Health Reports* 2010;125(5):647-54. Abstract at: <https://www.ncbi.nlm.nih.gov/pubmed/20873280>. Article at: <https://www.ncbi.nlm.nih.gov/pmc/articles/PMC2925000>. Accessed October 26, 2017.
- Centers for Disease Control and Prevention. Water fluoridation and costs of Medicaid treatment for dental decay - Louisiana, 1995-1996. *MMWR* 1999;48(34):753-7. Available at: <https://www.cdc.gov/mmwr/preview/mmwrhtml/mm4834a2.htm>. Accessed October 26, 2017.
- Klein SP, Bohannon HM, Bell RM, Disney JA, Foch CB, Graves RC. The cost and effectiveness of school-based preventive dental care. *Am J Public Health* 1985;75(4):382-91. Abstract at: <https://www.ncbi.nlm.nih.gov/pubmed/3976964>. Article at: <https://www.ncbi.nlm.nih.gov/pmc/articles/PMC1646230>. Accessed October 25, 2017.
- Centers for Disease Control and Prevention. Office of the Associate Director for Policy. Health Impact in 5 years. Available at: <https://www.cdc.gov/policy/hst/hi5/index.html>. Accessed October 26, 2017.
- Kumar JV. Is water fluoridation still necessary? *Adv Dent Res* 2008;20(1):8-12.
- U.S. Department of Health and Human Services, Public Health Service. Toward Improving the oral health of Americans: an overview of oral status, resources on health care delivery. Report of the United States Public Health Service Oral Health Coordinating Committee. Washington, DC; March 1993. Article at: <https://www.jstor.org/stable/4597481>. Accessed October 28, 2017.
- Schlesinger E. Health studies in areas of the USA with controlled water fluoridation. In: *Fluorides and Human Health*. World Health Organization Monograph Series No. 59. Geneva;1970:305-10.
- U.S. Department of Health and Human Services. For a healthy nation: returns on investment in public health. Washington, DC: U.S. Government Printing Office; August 1994. Available at: <https://archive.org/details/forhealthynation00ounse>. Accessed October 28, 2017.
- Garcia AI. Caries incidence and costs of prevention programs. *J Public Health Dent* 1989;49(5 Spec No):259-71. Abstract at: <https://www.ncbi.nlm.nih.gov/pubmed/2810223>. Article at: <https://deepblue.lib.umich.edu/handle/2027.42/66226>. Accessed October 26, 2017.
- Griffin SO, Jones K, Tomar SL. An economic evaluation of community water fluoridation. *J Public Health Dent* 2001;61(2):78-86. Abstract at: <https://www.ncbi.nlm.nih.gov/pubmed/11474918>. Accessed October 26, 2017.
- American Water Works Association. Water fluoridation principles and practices. AWWA Manual M4. Sixth edition. Denver. 2016.
- American Water Works Association. Policy Statement. Fluoridation of public water supplies. 2016. Available at: <https://www.awwa.org/about-us/policy-statements/policy-statement/articleId/202/fluoridation-of-public-water-supplies.aspx>. Accessed October 26, 2017.

For more information on
other ADA Catalog
resources or to purchase the
Fluoridation Facts print copy,
please visit ADAcatalog.org.

ADA American
Dental
Association®

America's leading
advocate for oral health

Fluoridation Facts

Fluoridation Facts contains answers to frequently asked questions regarding community water fluoridation. As ADA's premier resource on fluoridation, the booklet contains information regarding the latest scientific research in an easy to use question and answer format to assist policy makers and the general public in making informed decisions about fluoridation. Over 400 references are used to answer questions related to fluoridation's effectiveness, safety, practice and cost-effectiveness.

J120

To order additional copies,
call 800.947.4746
or visit ADAcatalog.org


© 2018 American Dental Association
All rights reserved.

ISBN 978-1-941807-76-7



9 781941 807767

9 0000

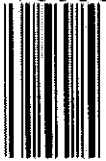

Jaime Fuge

From: Johnny Johnson <drjohnnyjohnson@gmail.com>
Sent: Friday, October 2, 2020 8:16 AM
To: Jaime Fuge
Subject: Fwd: Opponents claim fluoride is released from PFOS/PFAS compounds - False
Attachments: image.png; ATT00001.htm; Statement on PFOS & PFAS_ 8-19-2020.pdf; ATT00002.htm

Johnny Johnson, Jr., DMD. MS
c: 727.409.1770

Begin forwarded message:

From: Johnny Johnson <drjohnnyjohnson@gmail.com>
Date: September 30, 2020 at 9:18:28 PM EDT
To: Eric.Genrich@greenbaywi.gov, Barbara Dorff <district1@greenbaywi.gov>, Thomas De Wane <district2@greenbaywi.gov>, Andy Nicholson <district3@greenbaywi.gov>, Bill Galvin <district4@greenbaywi.gov>, David Nennig <district5@greenbaywi.gov>, Joe Moore <district6@greenbaywi.gov>, Randy Scannell <district7@greenbaywi.gov>, Christopher Wery <district8@greenbaywi.gov>, Guy Zima <district9@greenbaywi.gov>, Mark Steuer <district10@greenbaywi.gov>, "John S. Vander Leest" <district11@greenbaywi.gov>, Thomas Sladek <district12@greenbaywi.gov>
Cc: Celestine Jeffreys <Celestine.Jeffreys@greenbaywi.gov>, ClerkInquiries <ClerkInquiries@greenbaywi.gov>, Nancy Quirk <Nancy.Quirk@greenbaywi.gov>, "Dunkel, Russell D - DHS" <russell.dunkel@dhs.wisconsin.gov>, "Kuester, Robbyn L - DHS" <Robbyn.Kuester@dhs.wisconsin.gov>, Erika Valadez <evaladez@wda.org>, "Crespin, Matthew" <MCrespin@chw.org>, Johnny Johnson <drjohnnyjohnson@gmail.com>
Subject: Opponents claim fluoride is released from PFOS/PFAS compounds - False

Dear Mayor Genrich, Common Council President Brunette, Vice President Dorff, and Alderpersons Corpus-Dax, Gerlach, Galvin, Stevens, LeFebvre, Scannell, Wery, Johnson, Steuer, and VanderLeest,

I want to share with you a few of the claims that you are likely receiving so that we can dispatch them.

One has to do with claims of fluoride ions being released by PFOS/PFAS chemicals into the environment. As your water manager Nancy Quirk can tell you, this is not the case. However, opposition to community water fluoridation (CWF) will claim most anything that they think will sway or confuse you in making solid, science-based decisions on CWF.

AFS has consulted the world's top experts to develop a straightforward message about these manmade products. The bottom line is that the fluoride ion, like in water fluoridation, *is not* released from these chemicals. These chemicals are used as flame retardants (aircraft foams to fire extinguishing), Teflon production, and other industries. They persist in the ground and do not breakdown to release fluoride ions.



September 30, 2020

Dear Mayor Genrich, Common Council President Brunette, Vice President Dorff, and Alderpersons Corpus-Dax, Gerlach, Galvin, Stevens, LeFebvre, Scannell, Wery, Johnson, Steuer, and VanderLeest,

As you continue to receive volumes of emails and phone calls from opponents of community water fluoridation (CWF), the American Fluoridation Society (AFS) has chosen to send you information sparingly. We feel that inundating you with correspondence is not how to help you understand water fluoridation and the credible research that supports its 75 years of use in the U.S. The preponderance of scientific evidence continues to support CWF as effective in reducing cavities for all by at least 25%, and is safe for everyone to drink.

American Dental Association:

The American Dental Association has produced a booklet of common claims made by those that oppose CWF. The claims are constantly repeated in communities like Green Bay, Madison, and Spokane, WA most recently. Spokane's City Council, a city of almost 220,000, voted recently to start the process of CWF.

This booklet addresses each of those claims with the most current science and supplies voluminous references for their clarification of the opponents claims. The booklet is updated periodically and was last released in 2018. It was first published in 1956.

If you read anything that AFS sends you, please do me this favor of looking at the ADA Fluoridation Facts Table of Contents that I've attached. It is three pages. On those pages you will see nearly every single claim that you are hearing listed. The section in the booklet that covers those claims is given. Here is just a sample of what is covered:

<i>Topic:</i>	<i>Page #</i>
22. Total intake?	43
23. Daily intake?	44
24. Prenatal dietary fluoride supplements?	46
25. Body uptake?	47
26. Bone health?	47
27. Dental fluorosis?	49
28. Fluoridated water for infant formula?	52
29. Prevent fluorosis?	52
30. Warning Label?	54
31. Acute and chronic toxicity?	55
32. Cancer?	56
33. Osteosarcoma?	57
34. Enzyme effects?	58
35. Thyroid?	59

36. Pineal gland?	60
37. Allergies?	60
38. Genetic risk?	61
39. Fertility?	61
40. Down Syndrome?	62
41. Neurological impairment/IQ?	62
42. Lead poisoning?	64
43. Alzheimer's disease?	65
44. Heart disease?	66
45. Kidney disease?	67

AFS exists to help fill in the gaps between printings of this document with the current literature on CWF. The current literature includes studies which support CWF, call into doubt CWF, or are not able to show a correlation between CWF and any health claim. In other words, we, like every major health organization in the world, read all the research that is published in credibly recognized, peer reviewed scientific journals.

I appreciate your time in browsing the ADA Fluoridation Facts booklet's Table of Contents. I have also attached the full booklet as well to read any or all parts of it that you may have concerns with. It is also available [online](#).

Please do not hesitate to contact me personally with any questions or concerns that you may have.

Warm regards,

Johnny



Johnny Johnson, Jr., DMD, MS
 Pediatric Dentist
 Diplomate, American Board of Pediatric Dentistry
 Life Fellow, American Academy of Pediatric Dentistry
 President, American Fluoridation Society
 Web: <https://americanfluoridationsociety.org/>
 Cell: 727-409-1770
 Email: drjohnnyjohnson@gmail.com

About the American Fluoridation Society:

How we got started:

The American Fluoridation Society was founded in 2014 by a group of concerned professionals anxious to see all residents of the United States served by community water

systems enjoy the benefits of community water fluoridation (CWF). Equally important to this Society is to prevent rollback attempts by opponents of CWF, as well as to initiate CWF where it has not been previously available.

The Society's Aims:

- To promote improvement of dental health by securing the optimum fluoride content of community water systems in areas where it is sub-optimal.
- To promote and coordinate medical, dental, educational, and administrative efforts to achieve this remotely by means of electronic media and personal contacts.
- To distribute information about dental health and the benefits/risks of optimally fluoridated water to the fluoridation decision-makers in the communities.
- To provide direct support to communities across the United States that may need expert testimony from the American Fluoridation Society member(s).
- To provide the necessary information to debunk the opposition to fluoridation's pseudo-science.

**American Fluoridation Society's Board of Directors and
Advisory Committees**

Board of Directors

President:

Johnny Johnson, Jr., DMD, MS
Pediatric Dentist

Vice President:

Myron Allukian, Jr., DDS, MPH
Public Health Dentist, Educator

Communications Officer:

Steven Slott, DDS
Dentist

Treasurer:

Kurt Ferré, DDS
Dentist

Secretary:

Jennifer Martinson, BS, RDH
Dental Hygienist

Emeritus:

Charles Haynie, MD, FACS
Vascular Surgeon

Bruce Austin, DMD

Immediate past Oregon State Dental
Director

Kimberlie Yineman-Payne, BA, RDH
Dental Hygienist

Immediate past North Dakota State Dental
Director

Science Advisory Committee

William Maas, DDS, MPH, MS
Former Director, Division of Oral Health,
U.S. Centers for Disease Control and
Prevention

John Morris, DDS, BDS, FDS (UK)
University of Birmingham School of
Dentistry, former national lead for water
fluoridation with Public Health England and
regional consultant for the Midlands and
East of England

Howard Pollick, BDS, MPH
Professor, Preventive & Restorative Dental
Sciences
University of California San Francisco,
School of Dentistry

Michael Foley, BDSc, MPH, MEpi (Aus)
Director of Research and Advocacy for
Metro North Oral Health Services, Former
Director of Brisbane Dental Hospital

Timothy Wright, MS, DDS
Bawden Distinguished Professor
Pediatric and Public Health
Adams School of Dentistry
The University of North Carolina

Mark Moss, DDS, PhD
Associate Professor, Department of
Foundational Sciences, East Carolina
School of Dentistry, Greenville, NC

Gary D. Slade, BDSc, DipDPH
John W. Stamm Distinguished Professor of
Dentistry at the UNC Adams School of
Dentistry, Chapel Hill, NC

Jennifer Meyer, PhD, MPH, CPH, RN
Assistant Professor of Health Sciences,
University of Alaska Anchorage, AK

Water Advisory Committee

Kip Duchon, P.E.
Immediate past CDC National Fluoridation Engineer

Communications Committee

Steve Slott, DDS
AFS Communications Officer

Randy Johnson
Biology

I've attached the document which clearly goes through this information. While I do not wish to bombard you with information, it is time that you hear succinct, accurate scientific-based information.

Please don't hesitate to reach out to me with any concerns that you have. I have answers about CWF causing acne, allergies, racehorses dying (Cathy Justice), rat poison, and a host of other claims. But I won't take up your time chasing after these. Frankly, you want solid answers. That's what AFS is here to provide.

Please follow the lead of the Brown County Department of Health's recommendation to keep CWF in place.

I am always available. Just call or email me.

Warm regards,



August 19, 2020

Perfluorooctane Sulfonate (PFOS) Per- and Polyfluoroalkyl Substances (PFAS)

Concern is raised in water fluoridation areas by opponents of community water fluoridation because of the "fluoro" part of PFOS/PFAS. However, this component of these products is not related to fluoridation.

The PFAS/PFOS chemicals themselves are toxic. PFAS/PFOS are man-made chemicals used for industrial processes that contain the *fluorine atom, not the fluoride ion*. Fluoride ions are not released from these compounds. Fluoride is a naturally occurring mineral in lakes, rivers, groundwater and the oceans. PFAS/PFOS chemicals have nothing to do with the fluoride that is used in drinking water.

Part of the reason PFAS compounds do not release fluoride is that they resist biological and environmental degradation so they can potentially have a high persistence in the environment.

Recently, there has been an increased awareness of PFAS/PFOS and their presence in drinking water. They can be measured in some drinking water sources, and certain places have higher occurrence than others. Contamination has been a particular concern in rural areas in certain parts of the country as a result of fire-fighting foams.

One use for PFAS/PFOS that many consumers have heard of is Teflon for non-stick pans. The scientific world knows very little about their toxicological properties, and EPA has not established health-based criteria for them in drinking water. Part of the concern is that there are thousands of these compounds but virtually no toxicity data for any of them. It is suspected some of them may be carcinogenic but we actually don't have good data.

To summarize, PFOS/PFAS are not related to fluoride from water fluoridation. It is the compounds themselves that are the problem; fluoride is not released from them. People who try to connect PFOS/PFAS to water fluoridation are either ill-informed of the scientific nature of these compounds or they are deliberately seeking to mislead the public.

Resources:

EPA Technical Fact Sheet – Perfluorooctane Sulfonate (PFOS) and Perfluorooctanoic Acid (PFOA)

PFAS Chemistry:

- The PFAS group is made up of two subgroups: perfluoroalkyl substances and polyfluoroalkyl substances.
- PFOS and PFOA are perfluoroalkyl substances (compounds for which all hydrogens on all carbons (except for carbons associated with functional groups) have been replaced by fluorines).
- Polyfluoroalkyl substances are compounds for which some hydrogens (but not all) on the carbon atoms have been replaced by fluorines.
- PFASs are extremely persistent in the environment primarily because the chemical bond between the carbon and fluorine atoms is extremely strong and stable.

EPA

Per- and Polyfluoroalkyl Substances (PFAS)

Technical Fact Sheet

CDC

Per- and Polyfluorinated Substances (PFAS) Factsheet

Per- and Polyfluoroalkyl Substances (PFAS) and Your Health

American Water Works Association

PFAS: Contaminants of Emerging Concern

Association of State Drinking Water Associations

PER- AND POLYFLUOROALKYL SUBSTANCES (PFAS)

**American Fluoridation Society's Board of Directors and
Advisory Committees**

Board of Directors

President:

Johanny Johnson, Jr., DMD, MS
Pediatric Dentist

Vice President:

Myron A. Allukian, Jr., DDS, MPH
Public Health Dentist, Educator

Communications Officer:

Steven Slott, DDS
Dentist

Treasurer:

Kurt Ferré, DDS
Dentist

Secretary:

Jennifer Martinson, BS, RDH
Dental Hygienist

Emeritus:

Charles Haynie, MD, FACS
Vascular Surgeon

Bruce Austin, DMD

Immediate past Oregon State Dental Director

Kimberlie Yineman-Payne, BA, RDH

Dental Hygienist
Immediate past North Dakota State Dental
Director

Science Advisory Committee

William Maas, DDS, MPH, MS

Former Director, Division of Oral Health, U.S.
Centers for Disease Control and Prevention

John Morris, DDS (UK)

University of Birmingham School of Dentistry,
former national lead for water fluoridation with
Public Health England and regional consultant for
the Midlands and East of England

Howard Pollick, BDS, MPH

Professor, Preventive & Restorative Dental Sciences
University of California San Francisco, School of
Dentistry

Michael Foley, BDSc, MPH, MEpi (Aus)

Director of Research and Advocacy for Metro North
Oral Health Services, Former Director of Brisbane
Dental Hospital

Timothy Wright, MS, DDS

Bawden Distinguished Professor
Pediatric and Public Health
Adams School of Dentistry
The University of North Carolina

Mark Moss, DDS, PhD

Associate Professor, Department of Foundational
Sciences, East Carolina School of Dentistry,
Greenville, NC

Gary D. Slade, BDSc, DipDPH

John W. Stamm Distinguished Professor of Dentistry
at the UNC Adams School of Dentistry, Chapel Hill,
NC

Jennifer Meyer, PhD, MPH, CPH, RN

Assistant Professor of Health Sciences, University of
Alaska Anchorage, AK

Water Advisory Committee

Kip Duchon, P.E.

Immediate past CDC National Fluoridation Engineer

Communications Committee

Steve Slott

AFS Communications Officer

Randy Johnson

Biology

Jaime Fuge

From: Johnny Johnson <drjohnnyjohnson@gmail.com>
Sent: Sunday, October 4, 2020 9:17 PM
To: District Ten; District Eleven; District Six; District Five
Cc: Eric Genrich; District One; District Two; District Three; District Four; District Seven; District Eight; District Nine; District Twelve; Celestine Jeffreys; ClerkInquiries; Nancy Quirk; Johnny Johnson; Dunkel, Russell D - DHS; Kuester, Robbyn L - DHS; Crespín, Matthew; Erika Valadez; Jaime Fuge
Subject: It's time to separate Facts vs Opinions of water fluoridation
Attachments: Letter regarding attacks from opponents, concerns of PPC members, and science.pdf

Dear Chair Steuer, and Alderpersons VanderLeest, Lefebvre, and Stevens,

Please find attached a note from me regarding what's been disseminated to you by opponents at every level to water fluoridation. I've spoken with a couple of you, as well as other alderpersons, regarding the fluoridation information before you.

Quite honestly, I've been very respectful of the opponents up until this point. While you heard at the first PPC meeting that dentists were scared to speak up against fluoridation, Brenda Staudenmauer went out and filed claims against the dental license of WI State Dental Director Russ Dunkle for information that he provided you on the first meeting. That's been dismissed as Dr. Dunkle did nothing incorrect. Several other antics of intimidation have been implemented by the opponents since then including trying to get me and one of our group to have to register as "Lobbyists" in Madison, and sending emails to pro-fluoridation speakers to their workplace emails, although they registered to speak from their private emails. The lobbyist challenge failed as the American Fluoridation Society' Board of Directors are unpaid volunteers of our nonprofit. To meet the requirements of a lobbyist by Wisconsin law (as in most states), you have to be paid. The only one that got paid was our attorney who we had to have intervene to clarify this situation.

You will get answers to your thoughts, concerns, and questions that you have asked of me and others. Please read the attached note to you.

Thank you.

Warmly,

Johnny

Johnny Johnson, Jr., DMD, MS
Pediatric Dentist
Diplomate, American Board of Pediatric Dentistry
Life Fellow, American Academy of Pediatric Dentistry
President, American Fluoridation Society
www.AmericanFluoridationSociety.org
@AFS_Fluoride
c: 727.409.1770



October 4, 2020

To: Protection and Policy Committee (PPC)
From: Johnny Johnson, Jr, DMD, MS

RE: 1. Credibility of sources of your information
2. Attacks by Fluoridation Opponents of the public
3. Concerns of PPC members and other Alderpersons
4. The rest of the story on the new science

Dear Chair Steuer, and Alderperson's VanderLeest, Lefebvre, and Stevens,

Respectfully, the American Fluoridation Society and I have steered away from the mudslinging of the opponents of community water fluoridation who were present on the first PPC meeting. However, enough is enough. It is time that you know the group of people that flooded that Zoom meeting, how they are twisting credible science to fit their needs, including the researcher (Till) that wrote to you and me twice on her university's letterhead, and the intimidation techniques that they are using to silence the public. The opponents on that first call coordinated an all-out attack plan to challenge fluoridation. If the deck seemed stacked with 50+ opponents vs 6-8 proponents, that was because we had no earthly idea that that was going to happen. I just happened to be asked if I'd join in case any questions would come up that I could help with. I thank God for that request. You, and the proponents on that call, were blindsided with an orchestrated plan to lead you astray from the truth. Unfortunately, I'm afraid that some key misinformation has stuck. We will work to get the facts straight on this misinformation for you to be able to make your decisions based on the best available scientific evidence.

In phone and/or email conversations with several of you, I have heard of your concerns regarding several topics. AFS will work to address these concerns as I have asked other healthcare professionals and fluoridation experts from around the globe to write to you. They will succinctly address your stated concerns and questions.

In my following emails, I will address the three points listed above. I will be succinct and will pick salient points that are being presented to you in the presentations that are listed on the website. It is the same misinformation that was used recently in Madison to attempt to get them to cease fluoridation (which they have not), and in Spokane, WA whose city council voted to take the next step in implementing fluoridation. Spokane is a city of almost 220,000 people. They considered all the recent science. They listened to all of Spokane residents who called in on their Zoom call. They were not going to let the chosen opponents from outside of Spokane to flood their call with misinformation. They were tuned into what happened in Green Bay and Madison. Others have learned from how the opponents are seizing upon our horrible pandemic of COVID-19 to use virtual meetings to attack water fluoridation.

Please stay safe and healthy.

Warmest personal regards,



Johnny Johnson, Jr., DMD, MS
Pediatric Dentist
Diplomate, American Board of Pediatric Dentistry
Life Fellow, American Academy of Pediatric Dentistry
President, American Fluoridation Society
Web: <https://americanfluoridationsociety.org/>
Cell: 727-409-1770
Email: drjohnnyjohnson@gmail.com

About the American Fluoridation Society:

How we got started:

The American Fluoridation Society was founded in 2014 by a group of concerned professionals anxious to see all residents of the United States served by community water systems enjoy the benefits of community water fluoridation (CWF). Equally important to this Society is to prevent rollback attempts by opponents of CWF, as well as to initiate CWF where it has not been previously available.

The Society's Aims:

- To promote improvement of dental health by securing the optimum fluoride content of community water systems in areas where it is sub-optimal.
- To promote and coordinate medical, dental, educational, and administrative efforts to achieve this remotely by means of electronic media and personal contacts.
- To distribute information about dental health and the benefits/risks of optimally fluoridated water to the fluoridation decision-makers in the communities.
- To provide direct support to communities across the United States that may need expert testimony from the American Fluoridation Society member(s).
- To provide the necessary information to debunk the opposition to fluoridation's pseudo-science.

**American Fluoridation Society's Board of Directors and
Advisory Committees**

Board of Directors

President:

Johnny Johnson, Jr., DMD, MS
Pediatric Dentist

Vice President:

Myron Allukian, Jr., DDS, MPH
Public Health Dentist, Educator

Communications Officer:

Steven Slott, DDS
Dentist

Treasurer:

Kurt Ferré, DDS
Dentist

Secretary:

Jennifer Martinson, BS, RDH
Dental Hygienist

Emeritus:

Charles Haynie, MD, FACS
Vascular Surgeon

Bruce Austin, DMD

Immediate past Oregon State Dental
Director

Kimberlie Yineman-Payne, BA, RDH

Dental Hygienist
Immediate past North Dakota State Dental
Director

Science Advisory Committee

William Maas, DDS, MPH, MS
Former Director, Division of Oral Health,
U.S. Centers for Disease Control and
Prevention

John Morris, DDS, BDS, FDS (UK)
University of Birmingham School of
Dentistry, former national lead for water
fluoridation with Public Health England and
regional consultant for the Midlands and
East of England

Howard Pollick, BDS, MPH
Professor, Preventive & Restorative Dental
Sciences
University of California San Francisco,
School of Dentistry

Michael Foley, BDS, MPH, MEpi (Aus)
Director of Research and Advocacy for
Metro North Oral Health Services, Former
Director of Brisbane Dental Hospital

Timothy Wright, MS, DDS
Bawden Distinguished Professor
Pediatric and Public Health
Adams School of Dentistry
The University of North Carolina

Mark Moss, DDS, PhD
Associate Professor, Department of
Foundational Sciences, East Carolina
School of Dentistry, Greenville, NC

Gary D. Slade, BDS, DipDPH
John W. Stamm Distinguished Professor of
Dentistry at the UNC Adams School of
Dentistry, Chapel Hill, NC

Jennifer Meyer, PhD, MPH, CPH, RN
Assistant Professor of Health Sciences,
University of Alaska Anchorage, AK

Water Advisory Committee

Kip Duchon, P.E.
Immediate past CDC National Fluoridation Engineer

Communications Committee

Steve Slott, DDS
AFS Communications Officer

Randy Johnson
Biology

Jaime Fuge

From: Johnny Johnson <drjohnnyjohnson@gmail.com>
Sent: Tuesday, October 6, 2020 7:46 PM
To: Okah, Abiye,
Cc: Jaime Fuge
Subject: Re: Letter of Support for Community Water Fluoridation

Hi Dr. Okah,

Thank you so very much for your letter of support for water fluoridation in Green Bay. You are on the front lines as a pediatrician, like one of my daughters, a pediatric endocrinologist, and have to deal with the fallout of cavities that have caused medical complications due to their advanced nature and invasion of adjacent tissues. Neck dissections, septicemia, and brain abscesses leading to death are an uncommon outcome. They are more common than people realize.

I have included Jaime Fuge from the Green Bay Clerk's office to forward your email to the Protection and Policy Committee. They are the ones that will be hearing it this Thursday. The full council and mayor will be hearing it in a few weeks. However, the meeting this Thursday is of vital importance for the families in Green Bay. I thank you from the bottom of my heart for writing to help these families.

Warmest personal regards,

Johnny

Johnny Johnson, Jr., DMD, MS
Pediatric Dentist
Diplomate, American Board of Pediatric Dentistry
Life Fellow, American Academy of Pediatric Dentistry
President, American Fluoridation Society
www.AmericanFluoridationSociety.org
@AFS_Fluoride
c: 727.409.1770

On Tue, Oct 6, 2020 at 5:56 PM Okah, Abiye, <aokah@cmh.edu> wrote:

Dear Mayor and Common Council,

Please see the attached letter of support for community water fluoridation.

I hope you will consider this in your deliberations.

Please ignore my prior email sent with a draft attachment inadvertently.

Sincerely,

Abiye Okah MD

Electronic mail from Children's Mercy Kansas City. This communication is intended only for the use of the addressee. It may contain information that is privileged or confidential under applicable law. If you are not the intended recipient or the agent of the recipient, you are hereby notified that any dissemination, copy or disclosure of this communication is strictly prohibited. If you have received this communication in error, please immediately forward the message to the Children's Mercy Information Security Officer via return electronic mail at [informationsecurityofficer @cmh.edu](mailto:informationsecurityofficer@cmh.edu) and expunge this communication without making any copies. Thank you for your cooperation.

Jaime Fuge

From: Johnny Johnson <drjohnnyjohnson@gmail.com>
Sent: Wednesday, October 7, 2020 8:28 AM
To: District Ten; District Eleven; District Five; District Six
Cc: Eric Genrich; District One; District Two; District Three; District Four; District Seven; District Eight; District Nine; District Twelve; Celestine Jeffreys; Nancy Quirk; Dunkel, Russell D - DHS; Robbyn Kuester; mcrespin@chw.org; Erika Valadez; ClerkInquiries; Johnny Johnson; Jaime Fuge
Subject: (For Agenda) Questions from Protection and Policy Committee on if I'm paid, doctors on both sides, and medical community not agreeing with fluoridation
Attachments: AAP CWF Letter Green Bay 10.05.20.pdf; Keep Community Water Fluoridation Green Bay 2020.pdf



October 7, 2020

Dear Chair Steuer, and Alderperson's VanderLeest, Lefebvre, and Stevens,

Recently in speaking with a couple of you, I have been asked three questions that I want to address with all of you.

1. Am I paid to speak at these meetings and/or promote water fluoridation (CWF)?

- Absolutely not.
- As the President of the American Fluoridation Society (AFS), I receive no income or perks for doing this. It is my honor to help our country's families, especially those most impoverished, to have the best oral and general overall health that they can have.

On the other hand, Paul Connett, the Executive Director of the Fluoride Action Network who has spoken before you and the Brown County Board of Health, *is* paid for the work that he does. Connett, and his wife Ellen, have openly said that they receive \$2,000 each/month for the work that they do.

You can decide if there is a motivation behind what I do and what British-American Chemist Connett does.

2. There are doctors and dentists on both sides of this debate. Who is right?

- There are doctors, dentists, PhDs, and others who oppose CWF. As in any field or subject matter, there are outliers in our fields. Who you've heard from at your first Protection and Policy Committee meeting was a one-sided cyberattack by those on that meeting. ~50 people

on that call were opposed to CWF. The proponents of CWF had no idea of that group being on the call in those numbers. That's why we had 6-7 people on the call.

- I pulled some numbers **just from the U.S.** on practicing physicians, nurses, dentists, and PhDs to compare with the numbers that FAN has on it's webpage that oppose CWF **worldwide**. That information is below.
- This information clearly shows that those who oppose CWF are an extremely small group, approximately 1:100,000. However, the internet has given FAN and others a worldwide stage to promote their anti-vaccination/anti-fluoridation opinions.
- In the U.S, there are over 960,000 physicians, over 3 million nurses, more than 180,000 dentists and about 4.5 million PhDs.
<https://bhw.hrsa.gov/sites/default/files/bhw/health-workforce-analysis/research/hrsa-us-health-workforce-chartbook-in-brief.pdf>
<https://www.census.gov/library/stories/2019/02/number-of-people-with-masters-and-phd-degrees-double-since-2000.html>
- According to FAN's website, fluoridalert.org, 4800 professionals had signed a statement calling for an end to fluoridation.
- However, only about 200 have signed the new statement issued in 2018.
- <http://fluoridalert.org/researchers/professionals-statement/the-new-statement-signers/>
- Of the 200, 27 are physicians (MD or MB degree), 19 are nurses, 25 are dentists (with a DDS, DMD or BDS), and 36 hold a PhD degree.
- That is a total of 107 physicians, nurses, dentists and PhDs opposing fluoridation, **which represents 0.001% of all physicians, nurses, dentists and PhD's or 1 in every 100,000 of those professionals in the USA.**
- Note that 54 of the 200 in the list of Professionals Opposed to fluoridation are from outside the US.

I hope that this information puts into perspective the people who have been calling, emailing, and who were on the first PPC meeting opposed to CWF. The overwhelming majority of professionals support CWF's safety and effectiveness.

3. The medical profession seems not to agree with CWF.

- The American Public Health Association (APHA) has sent you an emailed letter supporting the safety and effectiveness of CWF (attached). The APHA has over 25,000 members from every area of health represented.
- The American Academy of Pediatrics (AAP) has sent you an emailed letter supporting the safety and effectiveness of CWF (attached). The AAP had ~67,000 members. That number includes one of my daughters, a Pediatric Endocrinologist. If you have *any questions* about fluoridation and endocrine disorders, she will happily answer them. I will let you know that she, along with her mentor, Janet Silverstein (past president of the Endocrine Society in the

U.S. multiple times), will tell you that there are absolutely no interactions of CWF with any endocrine system, including the Thyroid gland.

Please consider the solid scientific evidence that has been published in credibly recognized scientific journals and vote to keep Green Bay's water fluoridated.

Thank you.

Warmly,



Johnny Johnson, Jr., DMD, MS
Pediatric Dentist
Diplomate, American Board of Pediatric Dentistry
Life Fellow, American Academy of Pediatric Dentistry
President, American Fluoridation Society
Web: <https://americanfluoridationsociety.org/>
Cell: 727-409-1770
Email: drjohnnyjohnson@gmail.com

American Academy of Pediatrics

DEDICATED TO THE HEALTH OF ALL CHILDREN®



90 Years of Caring for Children—1930–2020

October 5, 2020

345 Park Blvd
Itasca, IL 60143
Phone: 630/626-6000
Fax: 847/434-8000
www.aap.org

Executive Committee

President

Sara H. Goza, MD, FAAP

President-Elect

Lee Savio Beers, MD, FAAP

Immediate Past President

Kyle E. Yasuda, MD, FAAP

Secretary/Treasurer

Warren M. Seigel, MD, FAAP

CEO/Executive Vice President

Mark Del Monte, JD

Board of Directors

District I

Wendy S. Davis, MD, FAAP

District II

Warren M. Seigel, MD, FAAP

District III

Margaret C. Fisher, MD, FAAP

District IV

Michelle D. Fiscus, MD, FAAP

District V

Richard H. Tuck, MD, FAAP

District VI

Dennis M. Cooley, MD, FAAP

District VII

Gary W. Floyd, MD, FAAP

District VIII

Martha C. Middlemist, MD, FAAP

District IX

Yasuko Fukuda, MD, FAAP

District X

Lisa A. Cosgrove, MD, FAAP

At Large

Charles G. Macias, MD, FAAP

At Large

Constance S. Houck, MD, FAAP

At Large

Joseph L. Wright, MD, FAAP

Dear Protection and Policy Committee,

On behalf of the American Academy of Pediatrics (AAP), a non-profit professional organization of 67,000 primary care pediatricians, pediatric medical sub-specialists, and pediatric surgical specialists dedicated to the health, safety, and well-being of infants, children, adolescents, and young adults, I write to support the recommendations of the Centers for Disease Control and Prevention (CDC) and the American Dental Association (ADA) in stating that community water fluoridation is safe, effective, and prevents unnecessary dental disease, a costly and painful condition.

The AAP is particularly concerned with the high rates of early childhood caries (tooth decay) in the United States and the detrimental effects this disease can have on children. Dental caries, although largely preventable, is the most common chronic childhood disease, five times more common than asthma. Dental caries can lead to severe health problems, including serious infection, debilitating pain, dietary and speech problems, and in rare cases, even death.

The AAP supports community water fluoridation to help protect children's teeth. Regular and frequent exposure to small amounts of fluoride is the best way to protect the teeth against caries. This exposure can be readily accomplished through drinking water that has been optimally fluoridated and brushing with fluoride toothpaste twice daily.¹ The delivery of fluoride includes community-based, professionally applied, and self-administered modalities. Community-based water fluoridation intervention optimizes the level of fluoride in drinking water, resulting in pre-eruptive and post-eruptive protection of the teeth.

Water fluoridation is a cost-effective means of preventing dental caries, with the lifetime cost per person equaling less than the cost of one dental restoration. In short, fluoridated water is the cheapest and most effective way to deliver anti-caries benefits to communities.² Water fluoridation is seen as effective and inexpensive, does not require daily adherence, and promotes equity, because it benefits everyone regardless of socioeconomic status.³

The AAP continues its mission to ensure the health and well-being of all children, and, to this end, supports local and state efforts for children to have access to safe, optimally fluoridated water. If you require additional information, please contact Hollis Russinof, hrussinof@aap.org.

Sincerely,

Sara H. Goza, MD, FAAP
President

SHG/hr

¹ Bright Futures Guidelines for the Health Supervision of Infants, Children, and Adolescents, 4th Edition. 2017.

² Fluoride Use in Caries Prevention in the Primary Care Setting. *Pediatrics*. 2014; 134(3): 626-633.

³ Early Childhood Caries in Indigenous Communities. *Pediatrics*. 2011; 127(6): 1190-1198.



AMERICAN PUBLIC HEALTH ASSOCIATION
For science. For action. For health.

August 31, 2020

City of Green Bay
100 N Jefferson Street, Room 106
Green Bay, WI 54301

Dear Mayor Genrich, Common Council President Brunette, Vice President Dorff, and Alderpersons Corpus-Dax, Gerlach, Galvin, Stevens, LeFebvre, Scannell, Wery, Johnson, Steuer, and VanderLeest,

On behalf of the American Public Health Association, a diverse community of public health professionals who have championed the health of all people and communities around the world for more than 145 years, I write to urge you to maintain the fluoridation of community water supplies in Green Bay. APHA has supported community water fluoridation as a safe and effective means of preventing tooth decay for more than 60 years. APHA most recently reiterated its support for community water fluoridation by adopting the policy statement Community Water Fluoridation in the United States in 2008.

The overwhelming preponderance of scientific evidence supports community water fluoridation as a safe, effective and cost-saving public health measure for the prevention of dental caries that benefits all segments of the community. The Centers for Disease Control and Prevention recognized water fluoridation as one of ten great public health achievements of the twentieth century. The U.S. government's Healthy People initiative has included the expansion of community water fluoridation as a national health objective in each iteration since it began in 1990, including the new Healthy People 2030 health objectives for the nation.

Consistent with the recommendation of virtually every major public health, medical and dental organization in the United States, APHA urges you continue the important public health strategy of community water fluoridation.

Sincerely,

Georges C. Benjamin, MD
Executive Director
American Public Health Association

Josefine Ortiz Wolfe, PhD, RDH
Chair, Oral Health Section
American Public Health Association

Cc: Mayor's Chief of Staff, Celestine Jeffreys
City Clerk, Kris Teske
Nancy Quirk (General Manager, Green Bay Water Utility
Johnny Johnson, American Fluoridation Society

Jaime Fuge

From: Johnny Johnson <drjohnnyjohnson@gmail.com>
Sent: Wednesday, October 7, 2020 8:22 AM
To: Jaime Fuge
Subject: (For Agenda) Fwd: American Academy of Pediatrics Support for Community Water Fluoridation
Attachments: AAP CWF Letter Green Bay 10.05.20.pdf

Forwarding to you in case it didn't get included. Thanks Jaime

----- Forwarded message -----

From: Russinof, Hollis <HRussinof@aap.org>
Date: Mon, Oct 5, 2020 at 12:54 PM
Subject: American Academy of Pediatrics Support for Community Water Fluoridation
To: district10@greenbaywi.gov <district10@greenbaywi.gov>, district11@greenbaywi.gov <district11@greenbaywi.gov>, district6@greenbaywi.gov <district6@greenbaywi.gov>, district5@greenbaywi.gov <district5@greenbaywi.gov>
Cc: Eric.Genrich@greenbaywi.gov <Eric.Genrich@greenbaywi.gov>, celestineje@greenbaywi.gov <celestineje@greenbaywi.gov>, clerkinquiries@greenbaywi.gov <clerkinquiries@greenbaywi.gov>, district1@greenbaywi.gov <district1@greenbaywi.gov>, district2@greenbaywi.gov <district2@greenbaywi.gov>, district3@greenbaywi.gov <district3@greenbaywi.gov>, district4@greenbaywi.gov <district4@greenbaywi.gov>, district7@greenbaywi.gov <district7@greenbaywi.gov>, district8@greenbaywi.gov <district8@greenbaywi.gov>, district9@greenbaywi.gov <district9@greenbaywi.gov>, district12@greenbaywi.gov <district12@greenbaywi.gov>, Nancy.Quirk@greenbaywi.gov <Nancy.Quirk@greenbaywi.gov>

Mayor Genrich and Members of the Green Bay City Council and Protection and Policy Committee-

I am contacting you at the request of local advocates.

The American Academy of Pediatrics supports community water fluoridation as a cost-effective means of preventing tooth decay throughout the lifespan and joins with other major medical and health organizations in advocating for this common sense public health policy.

Many people don't realize that tooth decay, although preventable, is the most common chronic childhood disease, 5 times more common than asthma. All too often, it leads to countless hours out of school and work, needless pain and suffering, and costly visits to the emergency room.

We support community water fluoridation because it is backed by a solid base of scientific evidence and over 70 years of practice and because it is safe and effective.

Attached you will find our letter of support. We invite you to visit our website, ILikeMyTeeth.org, for additional information.

Respectfully submitted,

Hollis Russinof, MUPP

American Academy of Pediatrics

Campaign for Dental Health

345 Park Boulevard

Itasca, Illinois 60143

630/626-6483

Pronouns: she/her/hers

American Academy of Pediatrics

DEDICATED TO THE HEALTH OF ALL CHILDREN®



90 Years of Caring for Children—1930–2020

October 5, 2020

345 Park Blvd
Itasca, IL 60143
Phone: 630/626-6000
Fax: 847/434-8000
www.aap.org

Executive Committee

President

Sara H. Goza, MD, FAAP

President-Elect

Lee Savio Beers, MD, FAAP

Immediate Past President

Kyle E. Yasuda, MD, FAAP

Secretary/Treasurer

Warren M. Seigel, MD, FAAP

CEO/Executive Vice President

Mark Del Monte, JD

Board of Directors

District I

Wendy S. Davis, MD, FAAP

District II

Warren M. Seigel, MD, FAAP

District III

Margaret C. Fisher, MD, FAAP

District IV

Michelle D. Fiscus, MD, FAAP

District V

Richard H. Tuck, MD, FAAP

District VI

Dennis M. Cooley, MD, FAAP

District VII

Gary W. Floyd, MD, FAAP

District VIII

Martha C. Middlemist, MD, FAAP

District IX

Yasuko Fukuda, MD, FAAP

District X

Lisa A. Cosgrove, MD, FAAP

At Large

Charles G. Macias, MD, FAAP

At Large

Constance S. Houck, MD, FAAP

At Large

Joseph L. Wright, MD, FAAP

Dear Protection and Policy Committee,

On behalf of the American Academy of Pediatrics (AAP), a non-profit professional organization of 67,000 primary care pediatricians, pediatric medical sub-specialists, and pediatric surgical specialists dedicated to the health, safety, and well-being of infants, children, adolescents, and young adults, I write to support the recommendations of the Centers for Disease Control and Prevention (CDC) and the American Dental Association (ADA) in stating that community water fluoridation is safe, effective, and prevents unnecessary dental disease, a costly and painful condition.

The AAP is particularly concerned with the high rates of early childhood caries (tooth decay) in the United States and the detrimental effects this disease can have on children. Dental caries, although largely preventable, is the most common chronic childhood disease, five times more common than asthma. Dental caries can lead to severe health problems, including serious infection, debilitating pain, dietary and speech problems, and in rare cases, even death.

The AAP supports community water fluoridation to help protect children's teeth. Regular and frequent exposure to small amounts of fluoride is the best way to protect the teeth against caries. This exposure can be readily accomplished through drinking water that has been optimally fluoridated and brushing with fluoride toothpaste twice daily.¹ The delivery of fluoride includes community-based, professionally applied, and self-administered modalities. Community-based water fluoridation intervention optimizes the level of fluoride in drinking water, resulting in pre-eruptive and post-eruptive protection of the teeth.

Water fluoridation is a cost-effective means of preventing dental caries, with the lifetime cost per person equaling less than the cost of one dental restoration. In short, fluoridated water is the cheapest and most effective way to deliver anti-caries benefits to communities.² Water fluoridation is seen as effective and inexpensive, does not require daily adherence, and promotes equity, because it benefits everyone regardless of socioeconomic status.³

The AAP continues its mission to ensure the health and well-being of all children, and, to this end, supports local and state efforts for children to have access to safe, optimally fluoridated water. If you require additional information, please contact Hollis Russinof, hrussinof@aap.org.

Sincerely,

Sara Goza MD, FAAP

Sara H. Goza, MD, FAAP
President

SHG/hr

¹ Bright Futures Guidelines for the Health Supervision of Infants, Children, and Adolescents, 4th Edition. 2017.

² Fluoride Use in Caries Prevention in the Primary Care Setting. *Pediatrics*. 2014;134(3): 626-633.

³ Early Childhood Caries in Indigenous Communities. *Pediatrics*. 2011;127(6):1190-1198.

Jaime Fuge

From: Johnny Johnson <drjohnnyjohnson@gmail.com>
Sent: Wednesday, October 7, 2020 9:46 AM
To: District Ten; District Eleven; District Five; District Six
Cc: Eric Genrich; District One; District Two; District Three; District Four; District Seven; District Eight; District Nine; District Twelve; Celestine Jeffreys; Nancy Quirk; Dunkel, Russell D - DHS; Robbyn Kuester; mcrespin@chw.org; Erika Valadez; ClerkInquiries; Jaime Fuge
Subject: Re: (For Agenda) Questions from Protection and Policy Committee on if I'm paid, doctors on both sides, and medical community not agreeing with fluoridation

I do want to add that in addition to not being paid a single penny for what I do, I have been called a lobbyist by Brenda Staudenmaier.

In Madison, when I spoke there, along with another AFS Board member, we received an email after that meeting a couple of weeks ago that we had to register as lobbyists. We *are not* lobbyists and had to involve our attorney to help straighten this out. It was an underhanded move to intimidate us.

Further, after Madison's meeting, emails of people who registered to speak were accessed by "someone". Many of those who spoke are friends/colleagues of mine. They'd registered using their private emails. Soon after that meeting, they received emails from Brenda Staudenmaier and/or NYSCOF (New York State Coalition Opposed to Fluoridation) at their **workplace emails**. This is further evidence of attempts by the opposition to intimidate speakers, as Brenda Staudenmaier did by filing claims against the dental license of WI State Dental Director Dr. Russ Dunkel. Those claims were dismissed quickly as there was no basis for them. She's trying to intimidate him.....that's not going to work!

Please follow the credible science that you are receiving and not information that is based in conspiracy and misinformation. The following is just a sample of health and scientific organizations that endorse fluoridation as safe and effective:

1. American Academy of Pediatrics
2. American Dental Association
3. CDC
4. Mayo Clinic
5. U.S. Department of Defense
6. American Water Works Association
7. U.S. Public Health Service
8. World Health Organization

Thank you.

Johnny

Johnny Johnson, Jr., DMD, MS
Pediatric Dentist
Diplomate, American Board of Pediatric Dentistry
Life Fellow, American Academy of Pediatric Dentistry

President, American Fluoridation Society
www.AmericanFluoridationSociety.org
@AFS_Fluoride
c: 727.409.1770

On Wed, Oct 7, 2020 at 9:28 AM Johnny Johnson <drjohnnyjohnson@gmail.com> wrote:



October 7, 2020

Dear Chair Steuer, and Alderperson's VanderLeest, Lefebvre, and Stevens,

Recently in speaking with a couple of you, I have been asked three questions that I want to address with all of you.

1. Am I paid to speak at these meetings and/or promote water fluoridation (CWF)?

- Absolutely not.
- As the President of the American Fluoridation Society (AFS), I receive no income or perks for doing this. It is my honor to help our country's families, especially those most impoverished, to have the best oral and general overall health that they can have.

On the other hand, Paul Connett, the Executive Director of the Fluoride Action Network who has spoken before you and the Brown County Board of Health, *is* paid for the work that he does. Connett, and his wife Ellen, have openly said that they receive \$2,000 each/month for the work that they do.

You can decide if there is a motivation behind what I do and what British-American Chemist Connett does.

2. There are doctors and dentists on both sides of this debate. Who is right?

- There are doctors, dentists, PhDs, and others who oppose CWF. As in any field or subject matter, there are outliers in our fields. Who you've heard from at your first Protection and Policy Committee meeting was a one-sided cyberattack by those on that meeting. ~50 people on that call were opposed to CWF. The proponents of CWF had no idea of that group being on the call in those numbers. That's why we had 6-7 people on the call.
- I pulled some numbers **just from the U.S.** on practicing physicians, nurses, dentists, and PhDs to compare with the numbers that FAN has on it's webpage that oppose CWF **worldwide**. That information is below.
- This information clearly shows that those who oppose CWF are an extremely small group, approximately 1:100,000. However, the internet has given FAN and others a worldwide stage to promote their anti-vaccination/anti-fluoridation opinions.
- In the U.S. there are over 960,000 physicians, over 3 million nurses, more than 180,000 dentists and about 4.5 million PhDs.

<https://bhwhrsa.gov/sites/default/files/bhw/health-workforce-analysis/research/hrsa-us-health-workforce-chartbook-in-brief.pdf>

<https://www.census.gov/library/stories/2019/02/number-of-people-with-masters-and-phd-degrees-double-since-2000.html>

- According to FAN's website, fluoridealert.org, 4800 professionals had signed a statement calling for an end to fluoridation.
- However, only about 200 have signed the new statement issued in 2018.
- <http://fluoridealert.org/researchers/professionals-statement/the-new-statement-signers/>
- Of the 200, 27 are physicians (MD or MB degree), 19 are nurses, 25 are dentists (with a DDS, DMD or BDS), and 36 hold a PhD degree.

- That is a total of **107** physicians, nurses, dentists and PhDs opposing fluoridation, **which represents 0.001% of all physicians, nurses, dentists and PhD's or 1 in every 100,000 of those professionals in the USA.**
- Note that 54 of the 200 in the list of Professionals Opposed to fluoridation are from outside the US.

I hope that this information puts into perspective the people who have been calling, emailing, and who were on the first PPC meeting opposed to CWF. The overwhelming majority of professionals support CWF's safety and effectiveness.

3. The medical profession seems not to agree with CWF.

- The American Public Health Association (APHA) has sent you an emailed letter supporting the safety and effectiveness of CWF (attached). The APHA has over 25,000 members from every area of health represented.
- The American Academy of Pediatrics (AAP) has sent you an emailed letter supporting the safety and effectiveness of CWF (attached). The AAP had ~67,000 members. That number includes one of my daughters, a Pediatric Endocrinologist. If you have *any questions* about fluoridation and endocrine disorders, she will happily answer them. I will let you know that she, along with her mentor, Janet Silverstein (past president of the Endocrine Society in the U.S. multiple times), will tell you that there are absolutely no interactions of CWF with any endocrine system, including the Thyroid gland.

Please consider the solid scientific evidence that has been published in credibly recognized scientific journals and vote to keep Green Bay's water fluoridated.

Thank you.

Warmly,



Johnny Johnson, Jr., DMD, MS

Pediatric Dentist

Diplomate, American Board of Pediatric Dentistry

Life Fellow, American Academy of Pediatric Dentistry

President, American Fluoridation Society

Web: <https://americanfluoridationsociety.org/>

Cell: 727-409-1770

Email: drjohnnyjohnson@gmail.com


The Risks vs Benefits of Community Water Fluoridation



**Green Bay Protection and Policy Committee Meeting
on Water Fluoridation**

Green Bay, WI
October 8, 2020

Disclosures

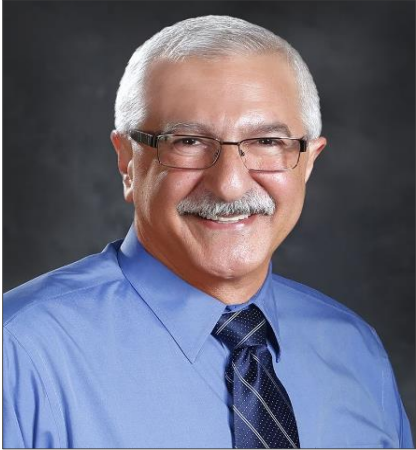

Johnny Johnson, MS, DMD, is president of the American Fluoridation Society. He has no financial or other conflicts to disclose related to the information cited in this presentation.

He is a non-paid volunteer of the American Fluoridation Society

1. How did we discover fluoride's benefits?

Fluoride: A naturally occurring mineral



- 13th most abundant mineral in the earth's crust
- **Surface water** (rivers) — typically low concentrations, 0.2 mg/L (ppm) or less
- **Groundwater** (wells) — higher concentrations, 0.1 mg/L to over 5.0 mg/L
- **Ocean** is typically 0.8 to 1.4 mg/L

The early years of fluoride research

Dr. Frederick S. McKay

- **1901:** He established his dental practice in Colorado Springs, CO
- “Colorado Brown Stain” — Only life-long residents (or those who had moved there as infants) had it
- **1908** — He began to investigate the extent of fluorosis in surrounding areas



Key Observation: *Very few cavities in this population*

Intensive research begins

Objective: Explore the link between fluoride & cavity reduction

1.0 mg/L
fluoride led to
optimal cavity
reductions
without brown
staining

H. Trendley Dean

- 1931 begins to study epid. of F-
 - Improves technology of assay
 - Creates and index
- 1933 - Compares "High" and "Low" F- communities.
- 1939 - Compares "high" and "low" F- communities.
- 1941- Launches field investigation – "21 Cities" study.

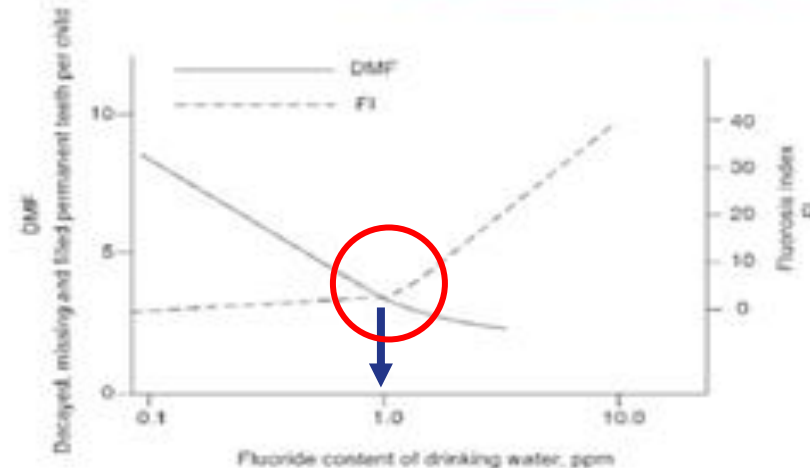


FIGURE 5.3 Relationship between the fluoride content of drinking water, caries occurrence, and dental fluorosis. (Source: H. C. Hodge, The concentration of fluorides in drinking water to give the point of minimum caries with maximum safety. *J. Am. Dent. Assoc.*, 40, 436–439, 1950. Copyright © 1950 American Dental Association. All rights reserved. Adapted 2008 with permission of the American Dental Association.)

Studies to replicate Mother Nature

- 4 pairs of cities in the U.S. and Canada were identified to study the effect of water fluoridation
 - *4 cities adjusted to 1.0 mg/L of F, and 4 remained non-fluoridated*
- Grand Rapids, Mich. was the first city to adjust fluoride levels in public drinking water (1945)
 - *Muskegon, MI was the control city*
- Cavity rates dropped dramatically: **60-70%**



Mother Nature was replicated!

The paired city studies showed that Mother Nature had been replicated

Centers for Disease Control and Prevention (CDC) named water fluoridation "one of ten great public health achievements of the 20th century". Others included:

- Vaccination
- Motor-vehicle safety
- Safer workplaces
- Control of infectious diseases
- Decline in deaths from coronary heart disease and stroke
- Healthier mothers and babies
- Recognition of tobacco use as a health hazard




2. What are the health benefits of Fluoridation?

Why oral health matters

Dental cavities are the **most common chronic disease** for children and teens. It's significantly more common than *asthma, obesity, and diabetes*. **Infectious and Transmissible**

- Severe pain (toothaches)
- Difficulty in chewing
- Poor weight gain
- Difficulty concentrating
- Predictor of cavities later in life
- Costly to treat
- Deaths

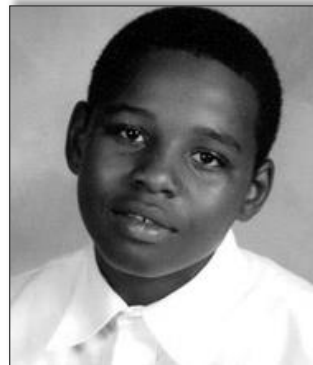

Cavities are unevenly distributed




- Low-income kids are more than twice as likely to experience tooth decay.
- The disadvantaged bear a disproportionate burden of cavities
- **In Green Bay, 1 in 6 people live in poverty, nearly 17,000 people**

Avoiding the need for hospital treatment

- The average cost of treating early childhood decay in hospital operating rooms in Colorado ranged from **\$10,000 to \$15,000** per child
- A study in Israel study estimated that water fluoridation may be preventing approximately **300 hospitalizations** each year from dental infections



Reducing OR/General Anesthesia full-mouth restorations by 2/3

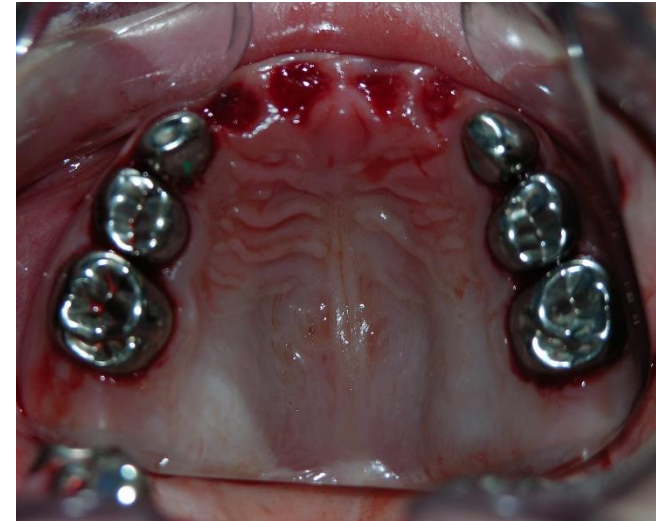

Everyone feels the financial impact

Treating a preventable disease financially punishes families and taxpayers

- CWF (or the lack of it) impacts the health and wealth of families and the community
- Average cost of a filling = **\$204**
- The lifetime cost of a single decayed molar can reach as high as **\$6,105**
- CWF saved Texas' Medicaid program **\$24 per child, per year** in dental treatment costs



A form of prevention that reaches everyone

Impact of CWF:

1. 25% cavity reductions for all, regardless of age, income level, race, ethnicity, education level, or access to dental care
2. Saves \$32/person/year in averted dental treatment*
3. For Green Bay, ~\$3.4 million saved b/c of CWF**



A window to overall health



The Mayo Clinic calls oral health a “window to your overall health”

A (big) ounce of prevention

- The CDC called water fluoridation one of “*10 great public health achievements of the 20th century.*”
- Fluoridation reduces tooth decay by **25%** over a lifetime — protection **beyond** what is offered by **fluoride toothpaste** and other methods.
- Over 207 million U.S. residents have access to fluoridated water.



How fluoride works

Topical Effect

- From the outside of the tooth
- Saliva, fluoridated toothpaste and other topical products

Systemic Effect

- From the *inside* and *outside* of the tooth
- Saliva bathes the teeth enamel 24/7 every day*



Adults also benefit, rather than only children (as was once assumed)

A strong consensus of support

- **American Water Works Association**
- **Department of Defense**
- American Academy of Family Physicians
- **American Academy of Pediatrics**
- American Academy of Pediatric Dentistry
- **American Dental Association**
- American Dental Hygienists' Association
- **American Medical Association**
- American Osteopathic Association
- American Nurses Association
- American Public Health Association
- Assoc. of Maternal & Child Health Programs
- **CDC**



- National Academy of Medicine (*formerly known as the Institute of Medicine*)
- **Mayo Clinic**
- U.S. Surgeon General
- **World Health Organization**

3. What happens when Fluoridation is stopped?

What happens when CWF ends



Major cavity increases after cessation:

- **Juneau, Alaska** – Dental disease among preschool-age kids increased, requiring an average of 1 additional dental procedure *per child, per year*
- **Calgary (Canada)** – Cavity rates among children skyrocketed 146% in 3 years
- **Windsor (Canada)** – Cavity rates increased 51% in a 5-year period


What happens when CWF ends

- Alaska's capital city **Juneau** stopped adding fluoride to its drinking water in 2007.
- Researchers carried out a study to examine Medicaid dental claims to explore the impact of cessation.



What happens when CWF ends

After fluoridation ended in Alaska's capital city, the average low-income child needed **1 additional procedure each year** to treat tooth decay

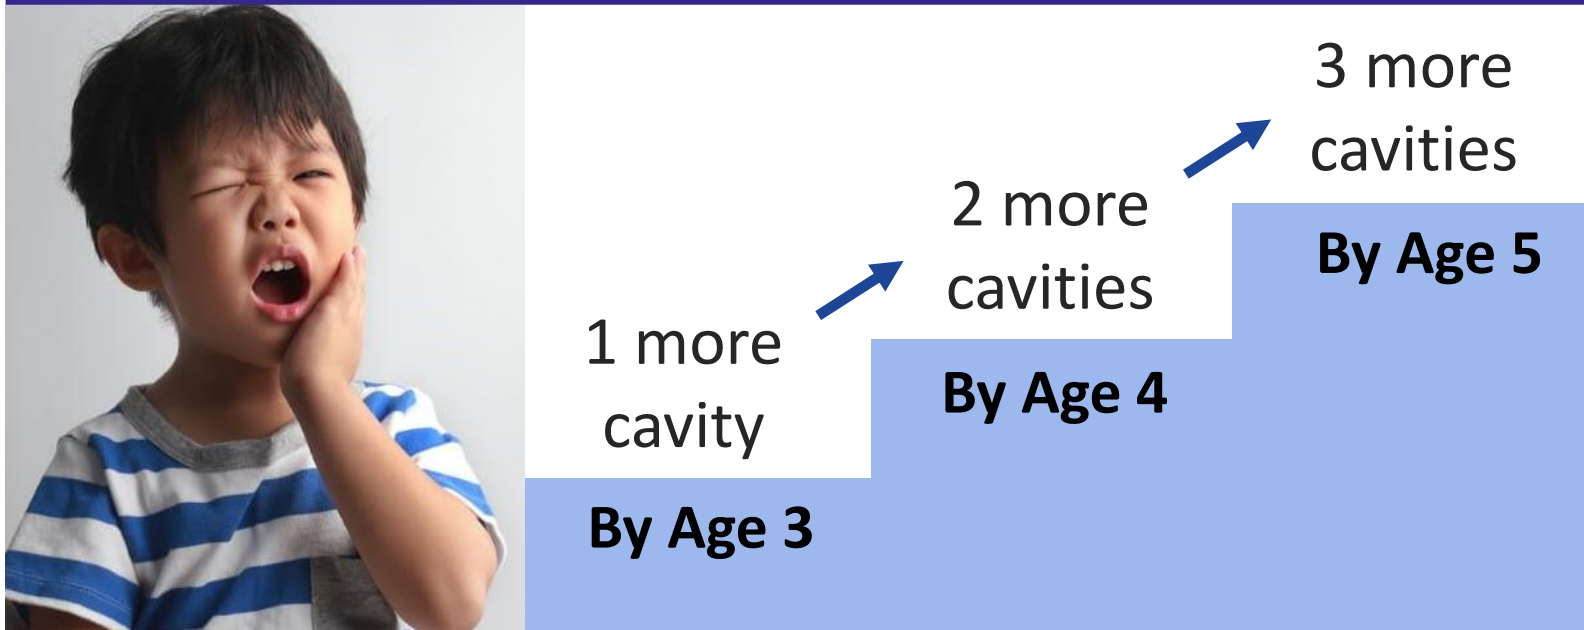


What happens when CWF ends

- In 2016, a study was published examining tooth decay trends among 2nd grade children in two Canadian cities: **Calgary** and **Edmonton**.
- Calgary had ceased fluoridation in 2011. Edmonton remained fluoridated throughout the period that was studied.



What happens when CWF ends

- In order to compare apples to apples, the study examined tooth decay rates in both cities at the same two points.
- The cavity rate for Calgary children jumped **146%** after fluoridation ceased.
- Although decay also rose in Edmonton during this period, cavities in Calgary rose at **3 times the rate** of Edmonton.

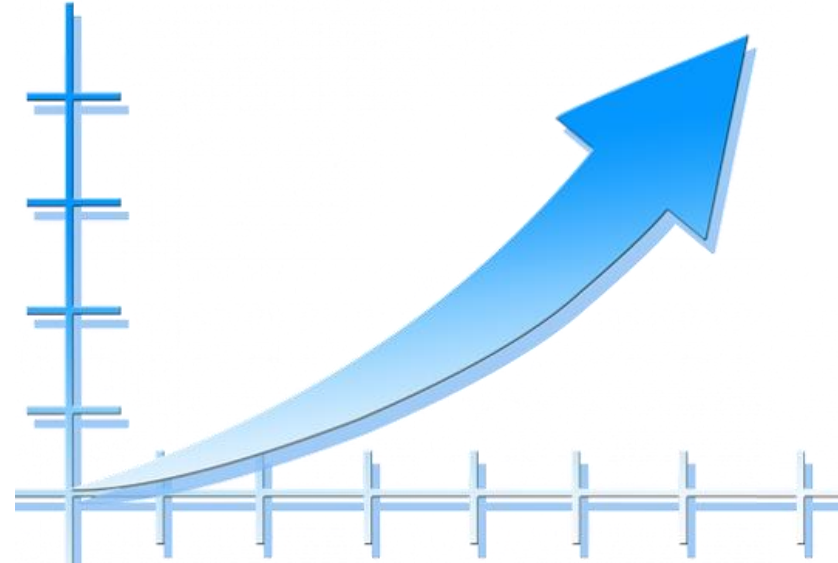

What happens when CWF ends

In Canada, the city of **Windsor** voted to resume CWF after their public health unit released data showing a **51% increase** in cavities and emergency dental needs.



4. Why do we know that fluoridation is safe?

Numerous reviews and studies support CWF's safety

- **Archives of Toxicology (2020)**
- National Toxicology Program (2018)
- Food Safety Authority of Ireland (2018)
- Environmental Protection Agency (2017)
- National Health & Medical Research Council of Australia (2016)
- Water Research Foundation (2015)
- Public Health England (2014, 2018)
- Royal Society of New Zealand (2014)
- Community Preventive Services Task Force (2013)
- Calif. Office of Environmental Health Hazard Assessment (2011)
- **National Research Council** (2006, 1993, 1977 & 1951)
- Irish Forum on Fluoridation (2002)
- U.S. Public Health Service (1991)
- Britain's Royal College of Physicians (1976)
- Univ. of Michigan School of Public Health (1960)

Research confirms fluoridation's safety

Opponents: *"The EPA should review our petition."*

In 2017, the EPA carefully reviewed their petition — and rejected it.



The petition “has **not** set forth a scientifically defensible basis to conclude that any persons have suffered neurotoxic harm” from water fluoridation.

Research confirms fluoridation's safety

Opponents: “The NTP should conduct a study.”

(Source: C.A. McPherson et al., “An Evaluation of Neurotoxicity Following Fluoride Exposure from Gestational Through Adult Ages in Long-Evans Hooded Rats,” Neurotoxicity Research, 2018; Article from FAN’s website was written by Michael Connett, Dec. 11, 2015; Note: The statement in quotations is intended to paraphrase the kinds of assertions that opponents have made; it is not a verbatim quotation by a specific individual.)

- The National Toxicology Program (NTP) conducted a study
- The NTP “observed no exposure-related differences in motor, sensory, or learning and memory performance” for any of the 9 tests they conducted
 - Thyroid hormone levels were **not** affected — even at levels of 0, 10 or 20 parts per million of fluoride



NEW FLUORIDE/BRAIN STUDY COULD END FLUORIDATION

Fluoride Action Network | December 11, 2015

NTP Proposes Landmark Fluoride/Brain Study

Thanks to your support, the Fluoride Action Network (FAN) has been able to raise public awareness about the serious, permanent risks that fluoride poses to the **developing brain**. This was once a lonely battle — but, fortunately, that is starting to change.


In 2012, a team of **Harvard scientists** published a meta-review of available fluoride/IQ research (including many studies that FAN had translated into English) which concluded that elevated fluoride exposure is consistently associated with reductions in childhood intelligence.

In 2014, a study in the prestigious medical journal **The Lancet** concluded that fluoride is one of only 11 chemicals that can now be classified as a known developmental neurotoxin in humans.

And now, in what could be the most significant scientific development of them all, the U.S. National Toxicology Program (NTP) has announced that there is now sufficient evidence linking fluoride to impaired brain development to warrant an NTP investigation into fluoride’s detrimental effects on learning and memory.

Consensus of literature = Public Health Policy

Thousands of studies have been conducted about water fluoridation

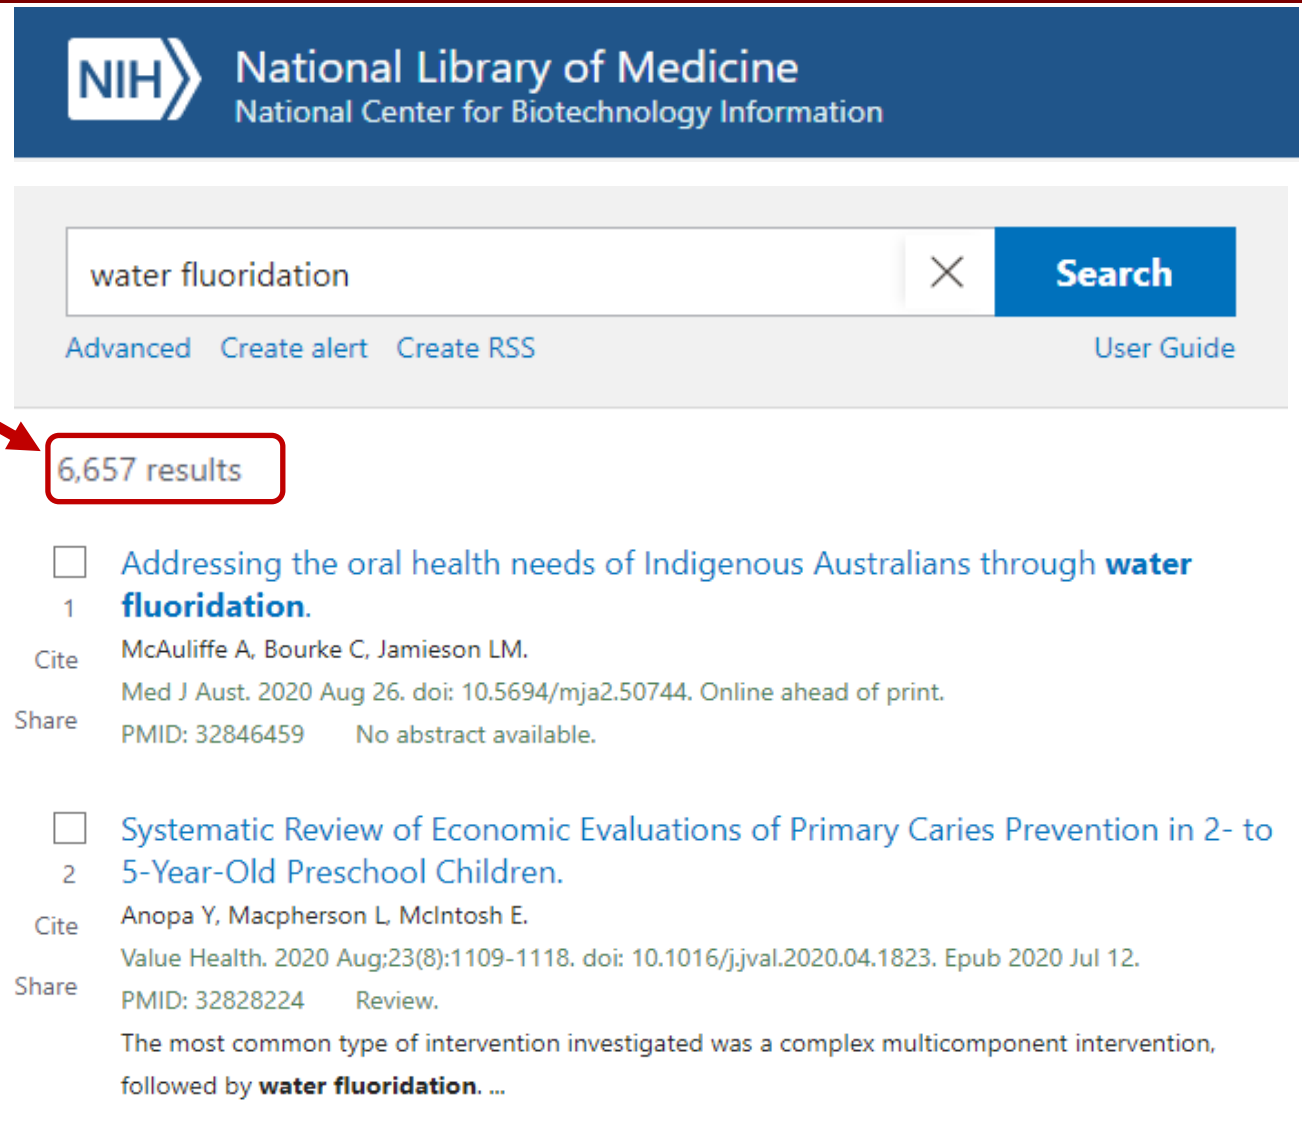

NIH National Library of Medicine
National Center for Biotechnology Information

water fluoridation X Search

Advanced Create alert Create RSS User Guide

6,657 results

☐ 1 Addressing the oral health needs of Indigenous Australians through **water fluoridation**.

Cite McAuliffe A, Bourke C, Jamieson LM.
Med J Aust. 2020 Aug 26. doi: 10.5694/mja2.50744. Online ahead of print.

Share PMID: 32846459 No abstract available.

☐ 2 Systematic Review of Economic Evaluations of Primary Caries Prevention in 2- to 5-Year-Old Preschool Children.

Cite Anopa Y, Macpherson L, McIntosh E.
Value Health. 2020 Aug;23(8):1109-1118. doi: 10.1016/j.jval.2020.04.1823. Epub 2020 Jul 12.


Share PMID: 32828224 Review.

The most common type of intervention investigated was a complex multicomponent intervention, followed by **water fluoridation**. ...

What did the Green, Till et al study reveal?


The average IQ score of 3 and 4 year-old children in Canada by the fluoridation status of their tap water

A subgroup analysis revealed a significant IQ deficit in boys but a non-statistically significant increase in IQ of girls

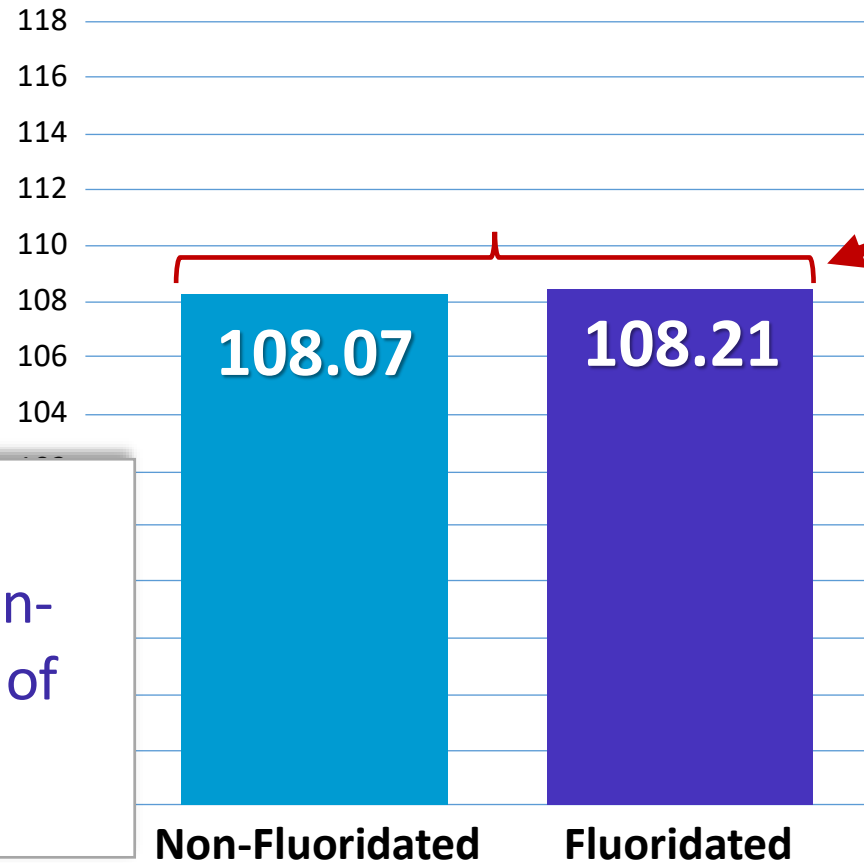


The difference in the average IQ score was only **0.14 pts.**

The Canadian fluoride-IQ study (Green et al.)

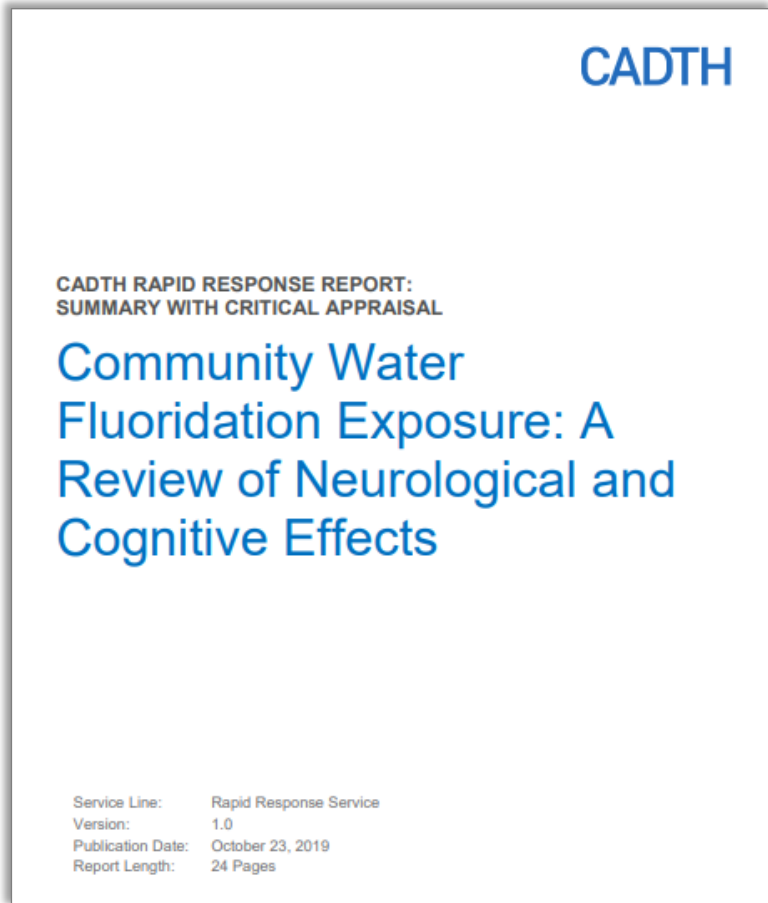

- An August 2019 Canadian study linked fluoride and IQ scores.
- The study lacked access to key data, including mothers' IQ scores and post-natal lead exposures.
- “The study by Green et al., 2019¹³ concluded that “maternal exposure to higher levels of fluoride during pregnancy was associated with lower IQ scores in children aged 3 to 4 years.” **This conclusion was not supported by the data.**”

Review article calls statistical analysis “Problematic”

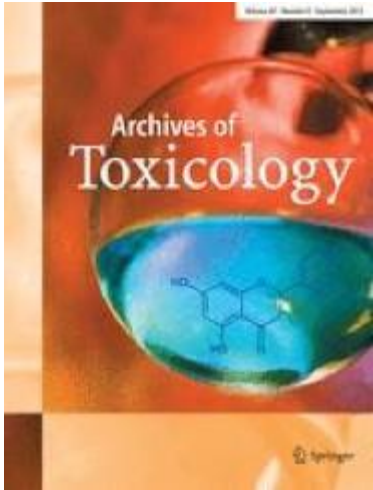

Toxicity of fluoride: critical evaluation of evidence for human developmental neurotoxicity in epidemiological studies, animal experiments and in vitro analyses

"An additional limitation of the study performed by Green et al. (2019) is that the intelligence tests have been performed only once between the age of 3 and 4 years, but the exact age of the children at the time point of the test has not been considered in the statistical analysis. This may be problematic, because the IQ of children changes strongly between 3 and 4 years."

Research on fluoride's safety - Ignored by opponents!

- A Swedish study found “**zero effects on cognitive ability**” from drinking water with optimal fluoride levels. ~81,000 subjects



- A New Zealand study collected IQ scores over a 30-year period and found **no link** between fluoridation and IQ scores. >1,000 subjects retained over the 30-year period

Evaluating the 1st NTP DRAFT Monograph

- The National Academies committee voiced “**substantive concerns**” with how NTP evaluated the evidence for its monograph about fluoride.
- The NTP “***needs to state clearly that the monograph is not designed to be informative regarding decisions about fluoride concentrations for water fluoridation.***”

**Review of the Draft NTP Monograph:
Systematic Review of Fluoride Exposure and
Neurodevelopmental and Cognitive Health Effects**

The National Academies of
SCIENCES • ENGINEERING • MEDICINE

This prepublication version has been provided to the public to facilitate timely access to the committee's findings. Although the substance of the report is final, editorial changes will be made throughout the text, and citations will be checked prior to publication.

THE NATIONAL ACADEMIES PRESS
Washington, DC
www.nap.edu

The revised NTP DRAFT monograph – Sept 16, 2020

The National Toxicology Program's (NTP) report about fluoride **did not find a relationship between neurotoxicity (IQ scores) and fluoride at the levels that are used for water fluoridation.** NTP only found an association at levels at and **above 1.5 ppm**, which is over twice that of fluoridated water.

**Review of the Draft NTP Monograph:
Systematic Review of Fluoride Exposure and
Neurodevelopmental and Cognitive Health Effects**

The National Academies of
SCIENCES • ENGINEERING • MEDICINE

This prepublication version has been provided to the public to facilitate timely access to the committee's findings. Although the substance of the report is final, editorial changes will be made throughout the text, and citations will be checked prior to publication.

THE NATIONAL ACADEMIES PRESS
Washington, DC
www.nap.edu



(Source: The National Academies of Sciences, Engineering and Medicine, "revised 3Draft NTP Monograph Systematic Review of Fluoride Exposure and Neurodevelopmental and Cognitive Health Effects," September 16,, 2020)

The revised NTP DRAFT monograph – Sept 16, 2020

And even this conclusion has not yet been reviewed by the National Academies of Sciences, Engineering and Medicine. This is important because the previous NTP report was ***heavily criticized*** by the National Academies because of the quality of the research and analysis that it relied on.

**Review of the Draft NTP Monograph:
Systematic Review of Fluoride Exposure and
Neurodevelopmental and Cognitive Health Effects**

The National Academies of
SCIENCES • ENGINEERING • MEDICINE

This prepublication version has been provided to the public to facilitate timely access to the committee's findings. Although the substance of the report is final, editorial changes will be made throughout the text, and citations will be checked prior to publication.

THE NATIONAL ACADEMIES PRESS
Washington, DC
www.nap.edu



(Source: The National Academies of Sciences, Engineering and Medicine, "revised 3Draft NTP Monograph Systematic Review of Fluoride Exposure and Neurodevelopmental and Cognitive Health Effects," September 16,, 2020)

Research confirms fluoridation's safety

Opponents: *“Mother nature protects babies from fluoride.”*

- Breast feeding is encouraged by leading scientific groups (nutrition, antibodies, etc.).
- **However** . . . breast milk is not perfect. For example, it lacks sufficient:
 - Vitamin D (soft bones)
 - Vitamin K (clotting)
 - Iron (anemia)
 - *Infants are given injections of these shortly after birth to prevent these problems*



Research confirms fluoridation's safety

Opponents: *"Fluoride harms the thyroid gland."*

This 2017 Canadian study showed **no link** between fluoridated water and thyroid problems.

"There was no evidence of a relationship between fluoride exposure (from urine and tap water) and the diagnosis of a thyroid condition."

Research confirms fluoridation's safety

Opponents: *"Fluoride additives are not pharmaceutical grade."*



What the CDC says:

"Some have suggested that pharmaceutical grade fluoride additives should be used for water fluoridation. **Pharmaceutical grading standards used in formulating prescription drugs are not appropriate for water fluoridation additives.** If applied, those standards could actually exceed the amount of impurities allowed by AWWA and NSF/ANSI in drinking water."


Research confirms fluoridation's safety

Opponents: *"RCTs have never been done on fluoridation."*

- RCTs are a form of research that "is often not feasible for interventions that occur on a community level, like community water fluoridation."
- Observational studies are commonly used for CWF and have been used for:


- ✓ Smoking & lung disease
- ✓ Sexually Transmitted Diseases
- ✓ Chronic Alcohol Use

(Source: K. Weno, CDC, "Comments Regarding the Cochrane Review of Water Fluoridation for the Prevention of Dental Caries, July 2, 2015.)

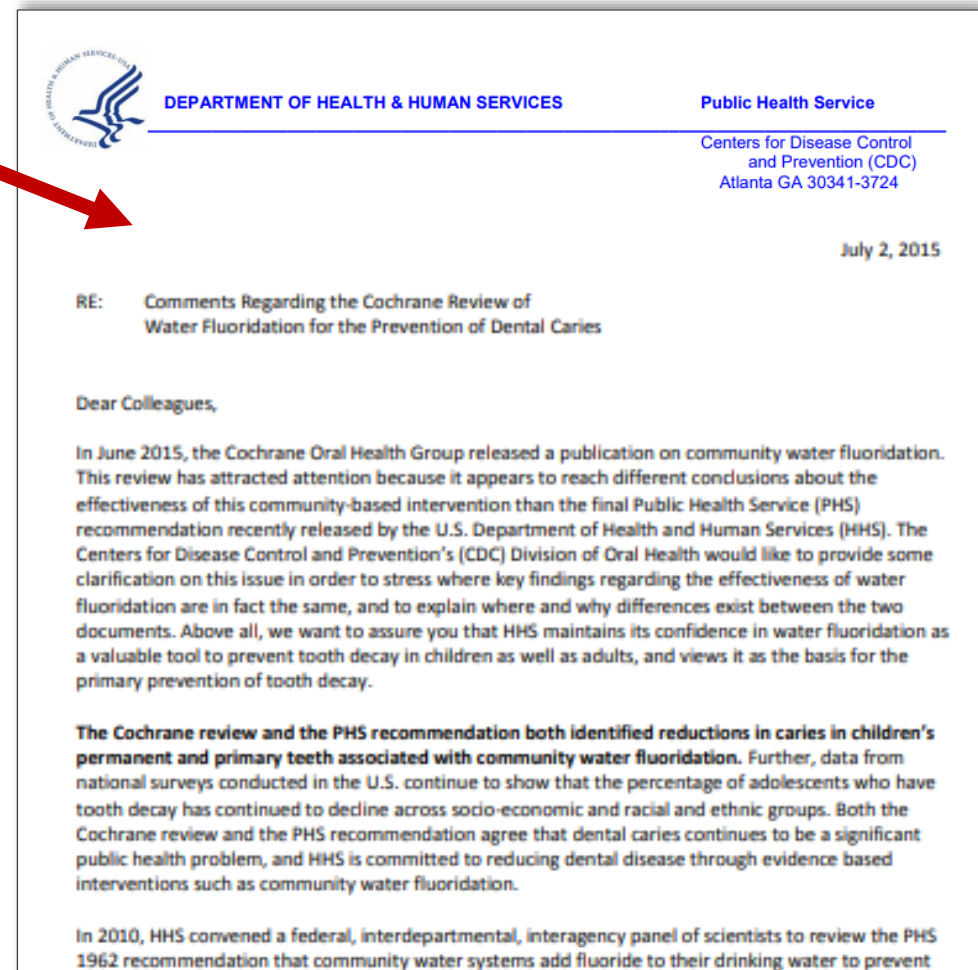

Research confirms fluoridation's safety

Opponents: *“NRC’s 2006 report shows CWF is harmful.”*

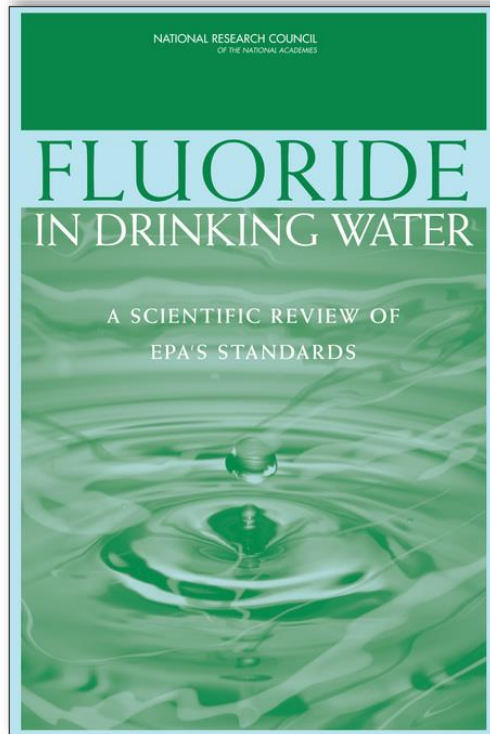


BACKGROUND:

- In 2006, NRC evaluated the appropriate limit on naturally occurring fluoride level* in water to confirm that current limit (4 mg/L) is still protective of health.
- 200,000+ Americans live in areas where the natural fluoride level exceeds 4 mg/L.

Research confirms fluoridation's safety

Opponents: *“NRC’s 2006 report shows CWF is harmful.”*

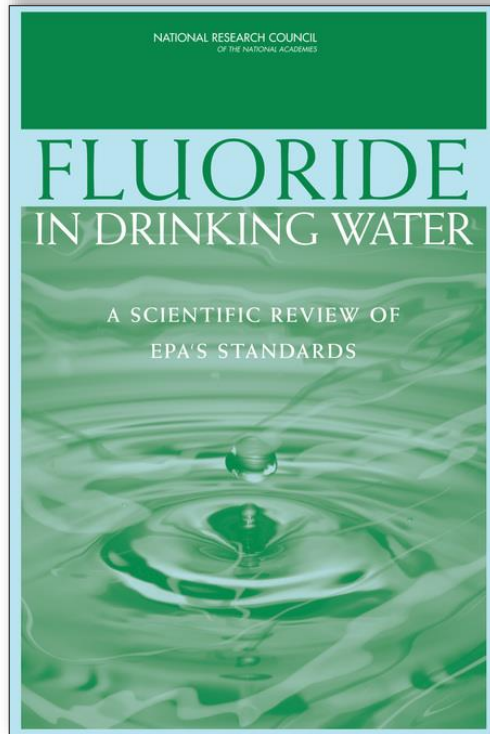

FACTS:

As the report explained, the EPA's maximum limit on fluoride is “set at a concentration at which **no adverse health effects** are expected to occur and the margins of safety are judged ‘adequate’.”

Research confirms fluoridation's safety

Opponents: “NRC’s 2006 report shows CWF is harmful.”

Was there definitive evidence at 4.0 ppm showing that fluoride had an effect on...?

- Tooth enamel ✓
- Liver ✗
- Kidneys ✗
- Endocrine system ✗
- Gastrointestinal system ✗
- Immune system ✗
- Cancer ✗
- Musculoskeletal system ✗
- Reproduction and development ✗
- Neurotoxicity and neurobehavioral ✗
- Genetic damage ✗


5. Why do a small group of people oppose fluoridation?

A long list of false claims by fluoridation opponents

- No toxicological testing has been conducted on fluoride
- The ADA says it shouldn't be used in infant formula
- Fluorosis is a sign of toxic effects
- It causes ADHD
- It causes Alzheimer's
- It harms the kidney, the immune system and other systems
- It's a conspiracy — the phosphate fertilizer industry is disposing of its "hazardous waste"
- Cavities have fallen in all nations, so fluoridation must not matter
- Some people are allergic to fluoridated water
- It causes thyroid problems
- The only way fluoride works is by topical application
- This is "forced medication"
- The Cochrane Group says there's no evidence behind fluoridation
- Water systems should use a pharmaceutical grade of fluoride

Opponents to CWF: Strategies

Throw it at the wall often and hope something sticks

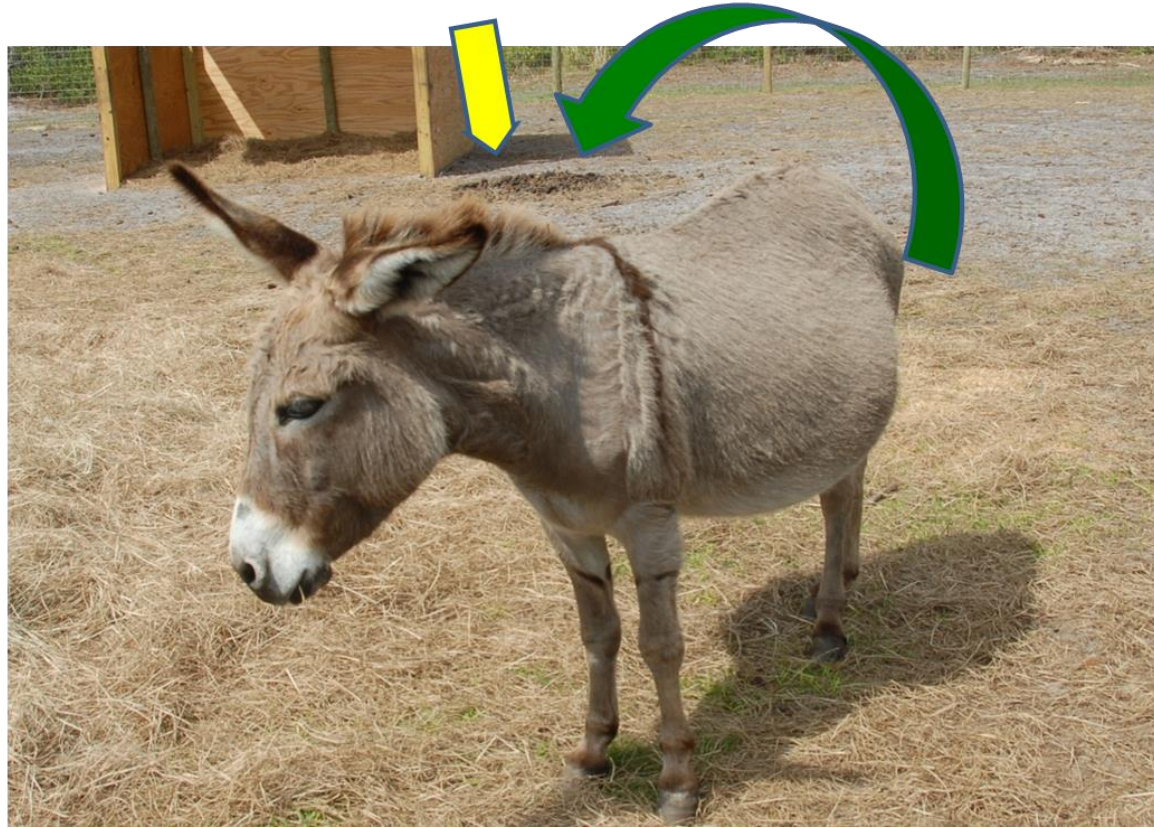

6. Credibility of the leaders of the opposition

Who is Paul Connett?

- The Executive Director of the Fluoride Action Network, FAN
- British-American PhD Chemist
- He opposes community water fluoridation
- Connett spends much of his time on the road, giving speeches about fluoride to a variety of audiences



Royal Society of Chemistry



Royal Society of Chemistry

We promote, support and
celebrate chemistry

The world's leading chemistry community, advancing
excellence in the chemical sciences



Royal Society of Chemistry: Pro evidence-based science



The Royal Society of Chemistry is *neither* pro *nor* anti water fluoridation but ***they are pro the accurate interpretation of scientific research.***

RSC Spokesperson Dr. Susan Vickers: “On the basis of published **robust** evidence water fluoridation **was both safe and effective in reducing dental decay**”



Source: Hull Science Festival, April 7, 2017, Barry Cockcroft, CBE, BDS, FDS (RCS Eng), FFGDP (UK), DDSc., Chief Dental Officer England 2005-2015

Connett is out of step



**Connett is out of step with Royal
Society of CHEMISTRY organization's
>49,000 members**



Critics call it “mass medication”

- America has a tradition of fortifying foods and drinks to improve human health:
 - ✓ Folic acid ✓ Calcium
 - ✓ Vitamin D ✓ Iodine
- U.S. courts have consistently **rejected** this argument against fluoridation.
- Fluoridation (like chlorination) is about **prevention**.



Critics distort oral health data-Fluoride toothpaste = decline

Figure 1: Data from WHO Database

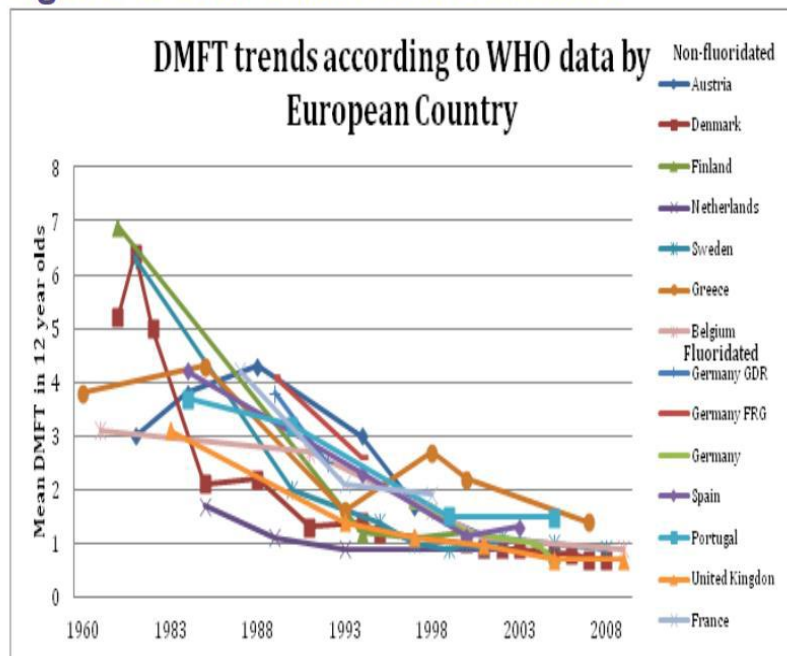


Figure 2: Data manipulated to show linear trend


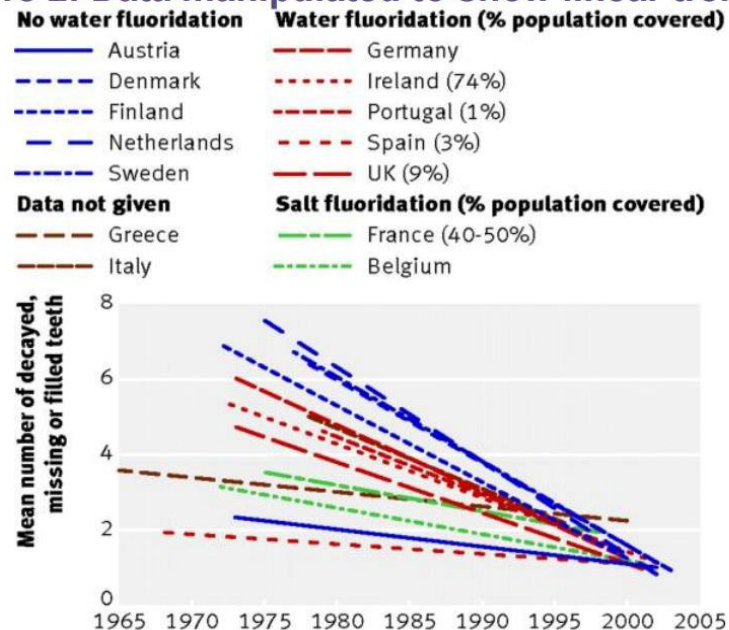


Figure 1 scatter-plot is drawn from data collected by the World Health Organization. Figure 2 is attributed to Cheng et al., "Adding fluoride to water supplies," BMJ, 2007, 335:7622.

- The chart on the left is data from the World Health Organization
- The chart on the right is by opponents of water fluoridation. Straightened out true data points


A clear benefit from fluoridation-cavities reduced 25% more by fluoridation

A chart like this compares apples to apples. Children in Ireland who live in fluoridated areas have lower rates of decay

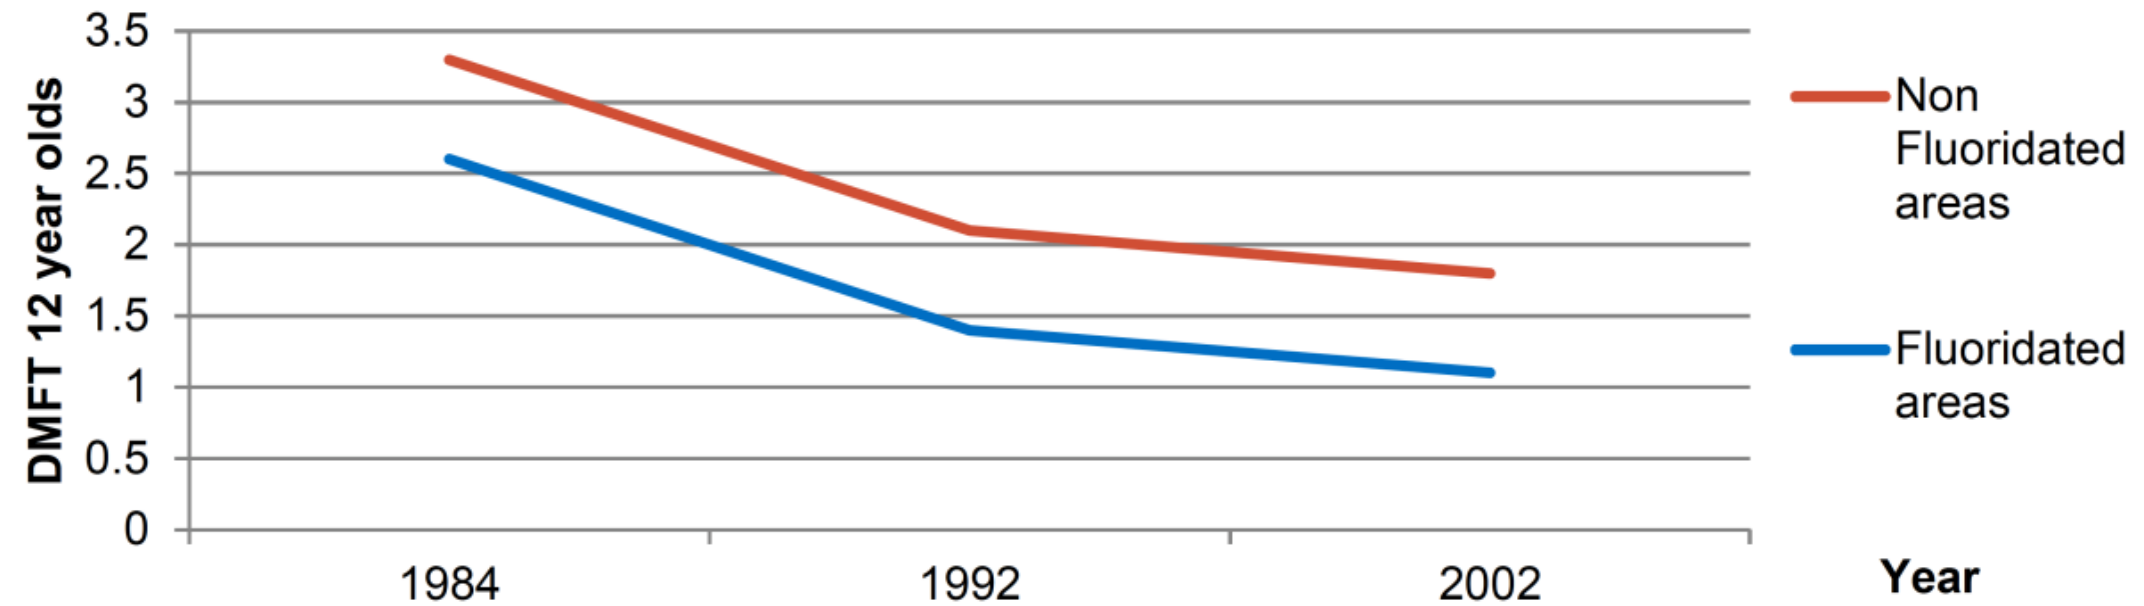

7. What do we know about dental fluorosis?

Critics distort the facts about dental fluorosis

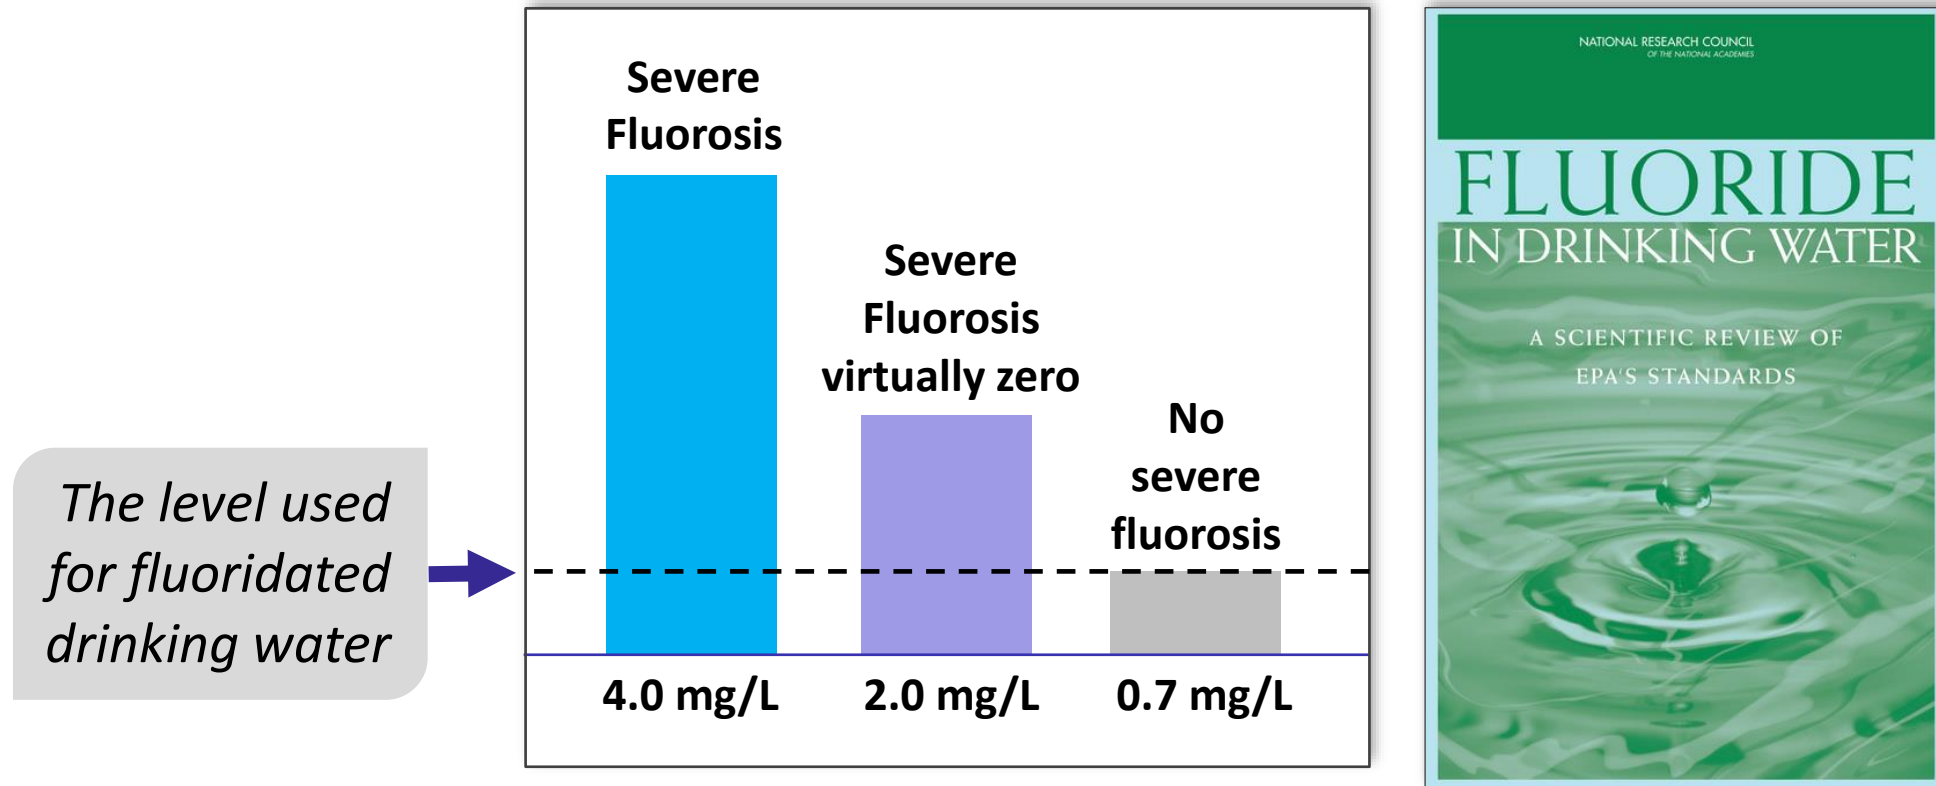

Dental fluorosis

What is dental fluorosis?

- Dental fluorosis is a change in the appearance of tooth enamel caused by high intakes of fluoride during the tooth-forming years.

Dental fluorosis

**What effect
does it have?**

- Dental fluorosis is a change in the appearance of tooth enamel caused by high intakes of fluoride during the tooth-forming years.
- Dental fluorosis is typically a mild cosmetic effect:
 - It does not cause pain
 - It does not affect the health or function of teeth
 - It is so subtle most people don't even notice it

Dental fluorosis

When can
it occur?

- Dental fluorosis is a change in the appearance of tooth enamel caused by high intakes of fluoride during the tooth-forming years.
- Dental fluorosis is typically a mild cosmetic effect:
 - It does not cause pain
 - It does not affect the health or function of teeth
 - It is so subtle most people don't even notice it
- Dental fluorosis can only occur **up to 8 years of age** while permanent teeth are developing.

Critics distort the facts about dental fluorosis

Variations in tooth enamel (fluorosis)



Normal



Very Mild



Moderate

Improper
use of
fluoride
products



Questionable



Mild



Severe

Not
caused
by CWF

Critics distort the facts about dental fluorosis

Opponents
distort the
facts about
fluorosis

Which would you rather have?

Cavities



OR

Mild fluorosis




7. Final thoughts about fluoridation

The clear weight of the science



No widely respected
medical and health
organizations
opposes fluoridation

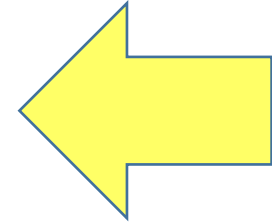

Summary . . .

- ☑ **Effective** at reducing cavities
- ☑ **Safe** — no adverse health effects
- ☑ **Saves money** — in fact, the average person saves \$32.19 per year in dental costs.
- ☑ Prevention that **benefits everyone** in the community (just by turning on the tap)
- ☑ **Recommended by the most respected health/medical organizations:** CDC, American Academy of Pediatrics and the ADA

Resources: Credible scientific resources on Fluoridation

CDC: [Water Fluoridation Information](#): General and specific information on CWF

American Fluoridation Society:

- For the latest information on studies, explaining them, refutations, and scientific hyperlinks

American Dental Association:

- [Fluoridation Facts](#): Detailed information on common claims and charges made against CWF with answers and fully referenced
- [Frequently asked questions](#)
- [Mouth Healthy](#): More information on Fluoridation from ADA

American Academy of Pediatrics:

- [Campaign for Dental Health](#) Fluoridation Information and resources

What Q's do you have?



Johnny Johnson, Jr., DMD, MS

Pediatric Dentist

President

American Fluoridation Society

Johnny@americanfluoridationsociety.com

C: 727-409-1770



The Risks vs Benefits of Community Water Fluoridation



**Green Bay Protection and Policy Committee Meeting
on Water Fluoridation**

Green Bay, WI
October 8, 2020

Fluoride: A naturally occurring mineral



- 13th most abundant mineral in the earth's crust
- **Surface water** (rivers) — typically low concentrations, 0.2 mg/L (ppm) or less
- **Groundwater** (wells) — higher concentrations, 0.1 mg/L to over 5.0 mg/L
- **Ocean** is typically 0.8 to 1.4 mg/L

The early years of fluoride research

Dr. Frederick S. McKay

- **1901:** He established his dental practice in Colorado Springs, CO
- “Colorado Brown Stain” — Only life-long residents (or those who had moved there as infants) had it
- **1908** — He began to investigate the extent of fluorosis in surrounding areas




Key Observation: *Very few cavities in this population*


Why oral health matters

Dental cavities are the **most common chronic disease** for children and teens. It's significantly more common than *asthma, obesity, and diabetes*. **Infectious and Transmissible**

- Severe pain (toothaches)
- Difficulty in chewing
- Poor weight gain
- Difficulty concentrating
- Predictor of cavities later in life
- Costly to treat
- Deaths

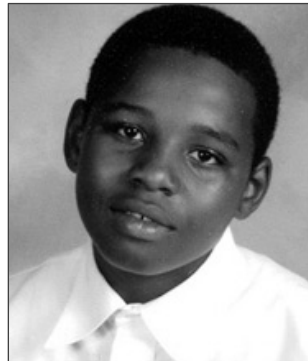

Reducing OR/General Anesthesia full-mouth restorations by 2/3

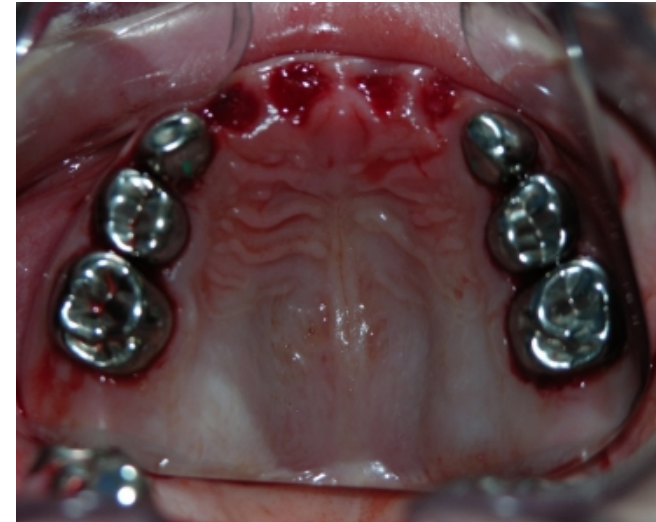

What happens when CWF ends



Major cavity increases after cessation:


- **Juneau, Alaska** – Dental disease among preschool-age kids increased, requiring an average of 1 additional dental procedure *per child, per year*
- **Calgary (Canada)** – Cavity rates among children skyrocketed 146% in 3 years
- **Windsor (Canada)** – Cavity rates increased 51% in a 5-year period

Numerous reviews and studies support CWF's safety

- **Archives of Toxicology (2020)**
- National Toxicology Program (2018)
- Food Safety Authority of Ireland (2018)
- Environmental Protection Agency (2017)
- National Health & Medical Research Council of Australia (2016)
- Water Research Foundation (2015)
- Public Health England (2014, 2018)
- Royal Society of New Zealand (2014)
- Community Preventive Services Task Force (2013)
- Calif. Office of Environmental Health Hazard Assessment (2011)
- **National Research Council** (2006, 1993, 1977 & 1951)
- Irish Forum on Fluoridation (2002)
- U.S. Public Health Service (1991)
- Britain's Royal College of Physicians (1976)
- Univ. of Michigan School of Public Health (1960)

Consensus of literature = Public Health Policy

Thousands of studies have been conducted about water fluoridation

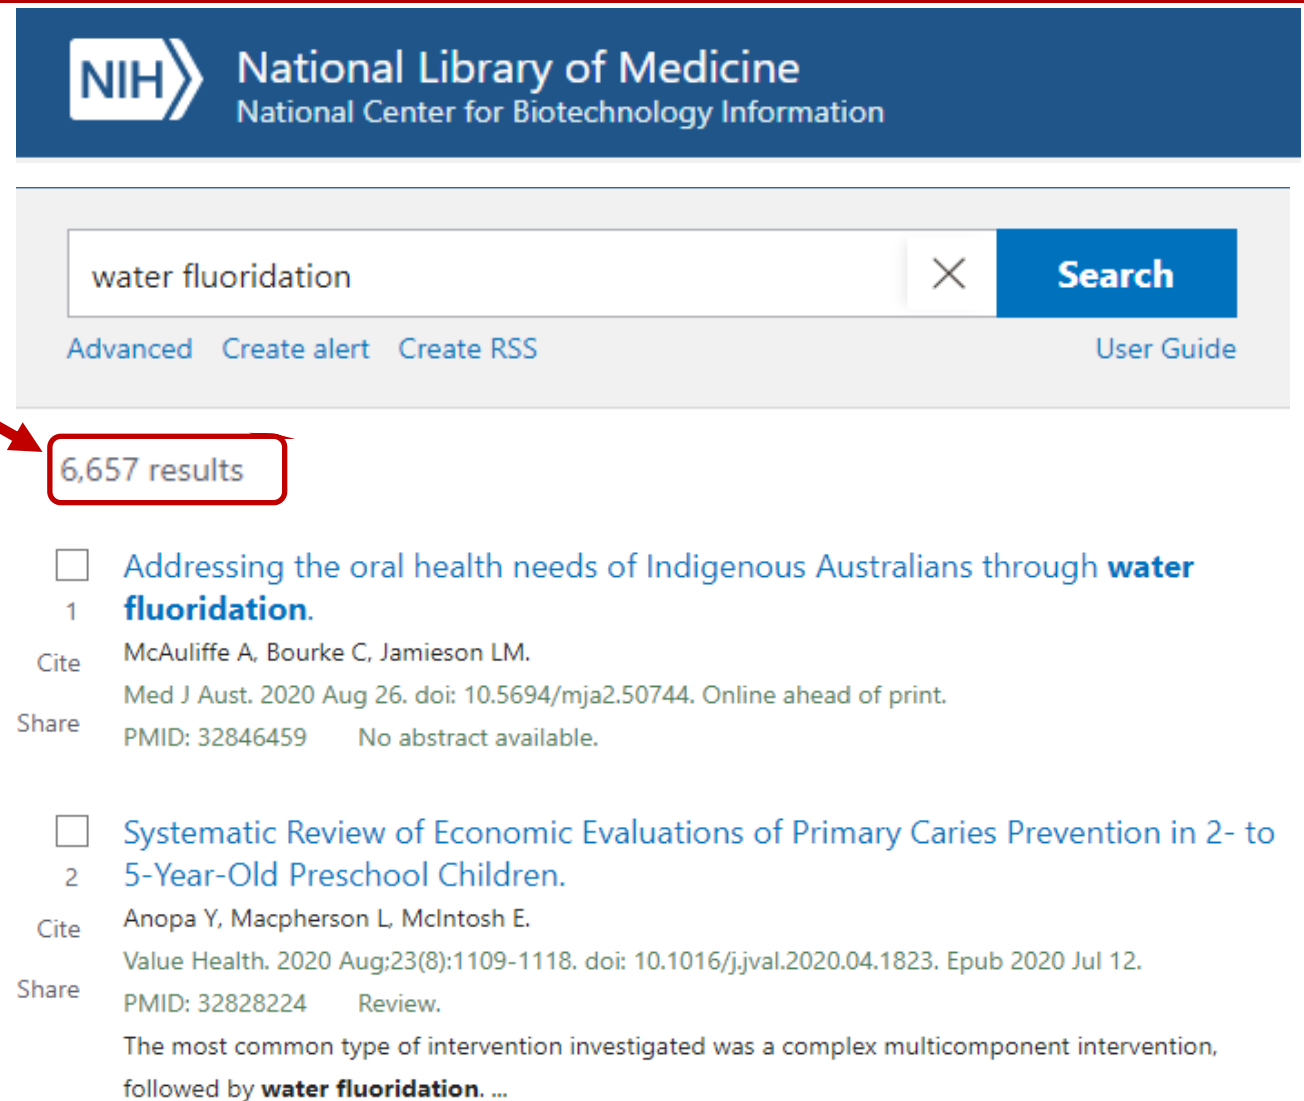

NIH National Library of Medicine
National Center for Biotechnology Information

water fluoridation

[Advanced](#) [Create alert](#) [Create RSS](#) [User Guide](#)

6,657 results

☐ 1 [Addressing the oral health needs of Indigenous Australians through **water fluoridation**.](#)

Cite McAuliffe A, Bourke C, Jamieson LM.
Med J Aust. 2020 Aug 26. doi: 10.5694/mja2.50744. Online ahead of print.


Share PMID: 32846459 No abstract available.

☐ 2 [Systematic Review of Economic Evaluations of Primary Caries Prevention in 2- to 5-Year-Old Preschool Children.](#)

Cite Anopa Y, Macpherson L, McIntosh E.
Value Health. 2020 Aug;23(8):1109-1118. doi: 10.1016/j.jval.2020.04.1823. Epub 2020 Jul 12.


Share PMID: 32828224 Review.
The most common type of intervention investigated was a complex multicomponent intervention, followed by **water fluoridation**. ...

The Canadian fluoride-IQ study (Green et al.)

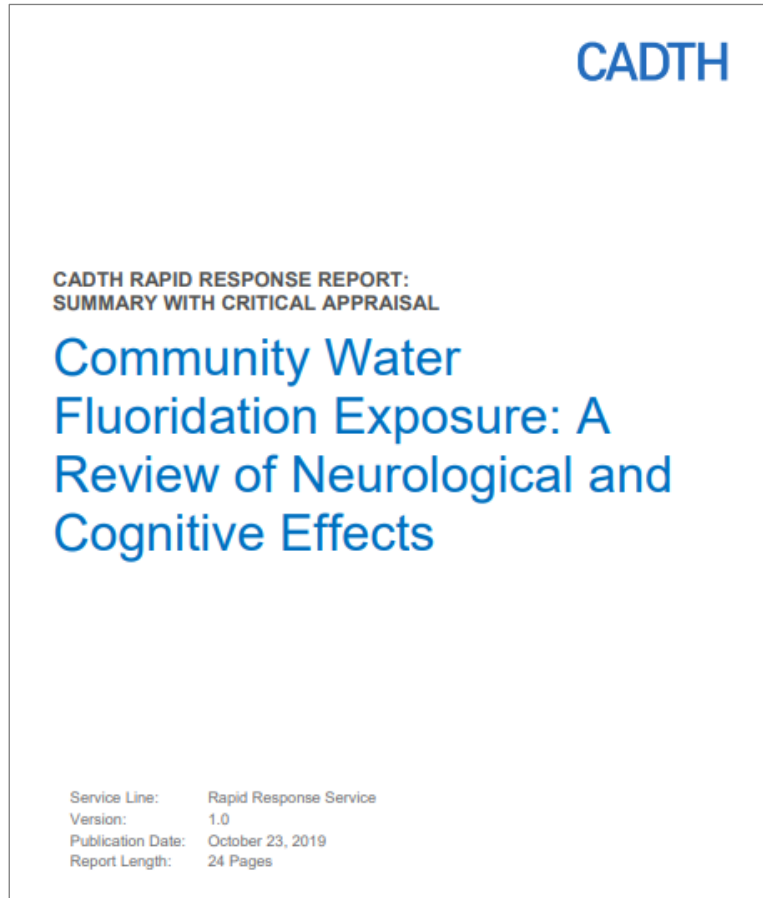

- An August 2019 Canadian study linked fluoride and IQ scores.
- The study lacked access to key data, including mothers' IQ scores and post-natal lead exposures.
- “The study by Green et al., 2019¹³ concluded that “maternal exposure to higher levels of fluoride during pregnancy was associated with lower IQ scores in children aged 3 to 4 years.” **This conclusion was not supported by the data.”**

Review article calls statistical analysis “Problematic”

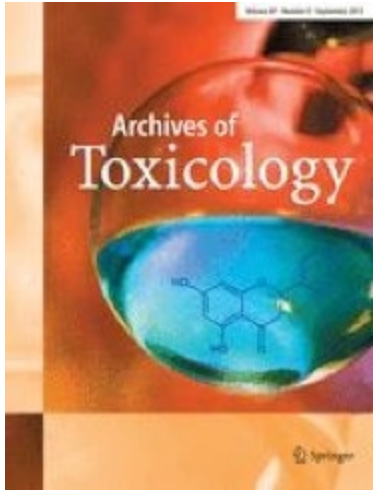

Toxicity of fluoride: critical evaluation of evidence for human developmental neurotoxicity in epidemiological studies, animal experiments and in vitro analyses

"An additional limitation of the study performed by Green et al. (2019) is that the intelligence tests have been performed only once between the age of 3 and 4 years, but the exact age of the children at the time point of the test has not been considered in the statistical analysis. This may be problematic, because the IQ of children changes strongly between 3 and 4 years."

Research on fluoride's safety - Ignored by opponents!

- A Swedish study found “**zero effects on cognitive ability**” from drinking water with optimal fluoride levels. ~81,000 subjects



- A New Zealand study collected IQ scores over a 30-year period and found **no link** between fluoridation and IQ scores. >1,000 subjects retained over the 30-year period

Evaluating the 1st NTP DRAFT Monograph

- The National Academies committee voiced “**substantive concerns**” with how NTP evaluated the evidence for its monograph about fluoride.
- The NTP “***needs to state clearly that the monograph is not designed to be informative regarding decisions about fluoride concentrations for water fluoridation.***”

**Review of the Draft NTP Monograph:
Systematic Review of Fluoride Exposure and
Neurodevelopmental and Cognitive Health Effects**

The National Academies of
SCIENCES • ENGINEERING • MEDICINE

This prepublication version has been provided to the public to facilitate timely access to the committee's findings. Although the substance of the report is final, editorial changes will be made throughout the text, and citations will be checked prior to publication.

THE NATIONAL ACADEMIES PRESS
Washington, DC
www.nap.edu

The revised NTP DRAFT monograph – Sept 16, 2020

The National Toxicology Program's (NTP) report about fluoride **did not find a relationship between neurotoxicity (IQ scores) and fluoride at the levels that are used for water fluoridation.** NTP only found an association at levels at and **above 1.5 ppm**, which is over twice that of fluoridated water.

**Review of the Draft NTP Monograph:
Systematic Review of Fluoride Exposure and
Neurodevelopmental and Cognitive Health Effects**

The National Academies of
SCIENCES • ENGINEERING • MEDICINE

This prepublication version has been provided to the public to facilitate timely access to the committee's findings. Although the substance of the report is final, editorial changes will be made throughout the text, and citations will be checked prior to publication.

THE NATIONAL ACADEMIES PRESS
Washington, DC
www.nap.edu



(Source: The National Academies of Sciences, Engineering and Medicine, "revised 3Draft NTP Monograph Systematic Review of Fluoride Exposure and Neurodevelopmental and Cognitive Health Effects," September 16,, 2020)

The revised NTP DRAFT monograph – Sept 16, 2020

And even this conclusion has not yet been reviewed by the National Academies of Sciences, Engineering and Medicine. This is important because the previous NTP report was ***heavily criticized*** by the National Academies because of the quality of the research and analysis that it relied on.

**Review of the Draft NTP Monograph:
Systematic Review of Fluoride Exposure and
Neurodevelopmental and Cognitive Health Effects**

The National Academies of
SCIENCES • ENGINEERING • MEDICINE

This prepublication version has been provided to the public to facilitate timely access to the committee's findings. Although the substance of the report is final, editorial changes will be made throughout the text, and citations will be checked prior to publication.

THE NATIONAL ACADEMIES PRESS
Washington, DC
www.nap.edu



(Source: The National Academies of Sciences, Engineering and Medicine, “revised 3Draft NTP Monograph Systematic Review of Fluoride Exposure and Neurodevelopmental and Cognitive Health Effects,” September 16,, 2020)

Critics distort the facts about dental fluorosis


Variations in tooth enamel (fluorosis)



Normal



Very Mild

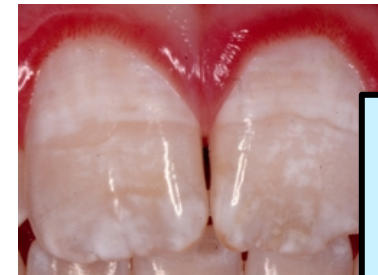

Moderate

Improper
use of
fluoride
products



Questionable



Mild



Severe

Not
caused
by CWF

What Q's do you have?



Johnny Johnson, Jr., DMD, MS

Pediatric Dentist

President

American Fluoridation Society

Johnny@americanfluoridationsociety.com

C: 727-409-1770





Report to the
Protection and Policy Committee
of the City of Green Bay

MEETING DATE

July 13, 2020

PREPARED BY

AGENDA ITEM # E.14

Consideration with possible action on a request with Ald. Galvin that the city consider taking fluoride out of the treatment process for the city water.

BACKGROUND

RECOMMENDATION

FISCAL IMPACT

ATTACHMENTS

1. GALVIN COMMUNICATION
2. tsca-trial.closing.june2020
3. EPA-trial-Grandjean-Declaration
4. EPA-trial-Thiessen-Declaration
5. EPA-trial-Lanphear-declaration
6. Till_Green_EvolvingScience
7. EPA-trial-Hu-Declaration
8. neurath-ppt.w-notes
9. brendafluoride
10. 01.30.2017minutes
11. 02.27.2017minutes

Jaime Fuge

From: Kris Teske
Sent: Thursday, July 2, 2020 11:32 AM
To: Jaime Fuge
Subject: FW: communication for protection and policy

Kris Teske, WCMC
Green Bay City Clerk
100 N. Jefferson St., Rm 106
Green Bay, WI 54301
920-448-3014



From: District Four
Sent: Thursday, July 2, 2020 9:14 AM
To: Kris Teske <Kris.Teske@greenbaywi.gov>
Subject: communication for protection and policy

Kris, I apologize for the lateness of this communication. unfortunately, yesterday on my way home I was caught up in a traffic jam for a considerable time due to the multi vehicle accident with injuries near the Sturgeon Bay bridge.

For the Protection and Policy committee. That the city consider taking fluoride out of the treatment process for the city water.

Kris, if it can't be on the agenda for the upcoming meeting, would you let me know.

Thanks,

Bill Galvin

ALDERMAN DISTRICT FOUR

1244 Emilie St.

Green Bay, WI 54301

920-639-4640

Tada Gan Iarracht

district4@greenbaywi.gov

www.greenbaywi.gov



Think Green. Please don't print this message unless it's really necessary. Thank you.

PLAINTIFFS' CLOSING ARGUMENT (Wed June 17,2020)



MR. CONNETT: Thank you, Your Honor.

May it please the Court. On behalf of the plaintiffs I wish to begin today by expressing our immense gratitude for having had an opportunity to present our case in court, and in so doing to give voice to those who have too often been voiceless, and to hold accountable an agency that, at least on this particular issue, has failed to responsibly carry out its duties to protect this nation from harm.


In most cases closings are about argument, but today, Your Honor, I'm not going to argue that much. Because the undisputed facts in this case speak for themselves.

THE STANDARD



So I begin, Your Honor, by addressing a simple fundamental question to this case. What is a risk? What is the standard that EPA uses to determine when a risk exists?

First off, we know that TSCA commands that the EPA protect not just the general public, but susceptible subpopulations as well, including pregnant mothers and bottle-fed infants.

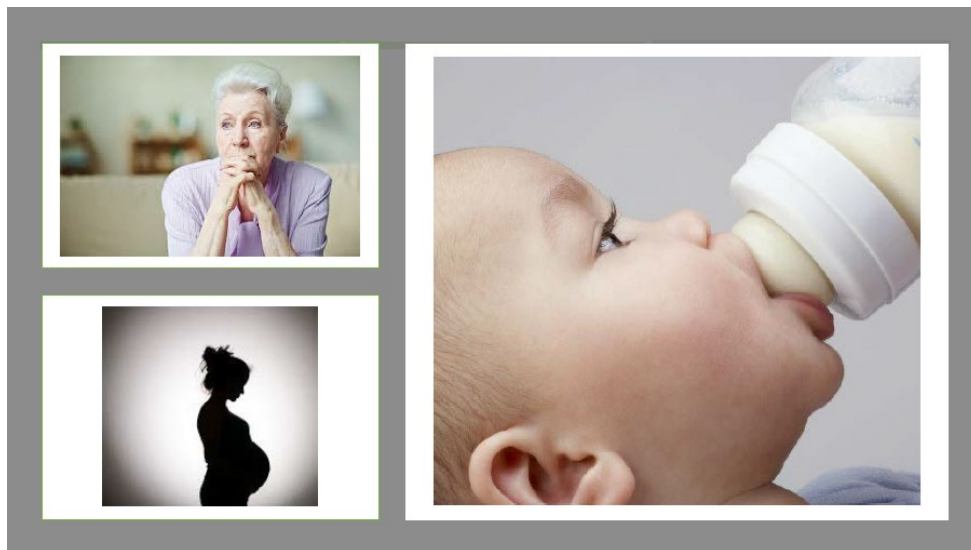

The statute makes clear that if there is one unreasonable risk to one susceptible subpopulation, EPA must take regulatory action to protect from harm.

What is a risk?

So what is a risk? As Dr. Thiessen explained to Your Honor, a risk exists if the human exposure level is unacceptably close to the estimated hazard level. EPA has not and does not require data demonstrating that human exposures under the condition of use cause the hazard.



A risk exists if:
The dose is *unacceptably close* to
the *estimated hazard level*

Now, Your Honor, this standard is not in dispute. Indeed, it is an undisputed fact in this case, undisputed fact No. 16, that EPA does not require that human exposure levels exceed a known adverse effect level to make a finding of risk.



8 | 16. EPA does not require that human exposure levels exceed a known
9 | adverse effect level to make an unreasonable risk determination under TSCA. For

Undisputed Fact

Food & Water v. EPA
3:17-cv-02162-EMC

But despite this, Dr. Tala Henry admitted yesterday in no uncertain terms that EPA has from day one of this litigation used the wrong standard. They used the wrong standard of risk to assess the plaintiff's evidence.

As Dr. Tala Henry talked about yesterday, each and every one of EPA's experts in this case used a *causation* standard to assess the evidence, not a *risk* standard.



EPA Used the Wrong Standard:

16 | Q. You held the plaintiffs to a burden of proof that EPA has
17 | not held a single chemical under Section 6 before; correct?
18 | A. By the words on the page, I guess that's -- that's true,

Now, causation is relevant, your Honor, to a risk finding, but it is not and never has been a pre-requisite to a finding of risk.

THE EXPERTS



So now I'll talk about the experts that your Honor has heard from in this case. The three experts that EPA called to the stand to discuss fluoride were not actually experts on fluoride prior to this litigation. But as you heard, Your Honor, EPA does have experts on fluoride at the agency, including Dr. Kristina Thayer.

Now, EPA did call Dr. Thayer as a fact witness to discuss the process of systematic review, but EPA avoided asking Dr. Thayer the obvious. They avoided asking Dr. Thayer for her assessment of the fluoride literature.

It was the plaintiffs, Your Honor, not the EPA, who asked this question. And Dr. Thayer agreed that fluoride damages the brain and that the animal data supports the biological plausibility of fluoride causing neurotoxic effects in animals.

EPA's In-House Expert

- Dr. Thayer agrees that fluoride **damages the brain** in animals
- Dr. Thayer agrees that the animal data supports **biologic plausibility** of fluoride causing neurological effects in **humans**



NTP
National Toxicology Program
U.S. Department of Health and Human Services



Dr. Kristina Thayer

So why did EPA go outside the agency and hire experts from Exponent? I submit, Your Honor that the answer to this question is obvious and needs no further comment from me.

Although plaintiffs are citizen groups and without the resources of the EPA, we brought before your Honor world-class experts of the highest caliber. Experts who have devoted their professional lives to understanding the impact of environmental chemicals on human health. Experts who EPA has consistently relied upon for protecting this nation from harm. This includes Dr. Howard Hu. This includes Dr. Bruce Lanphear. And Phillipe Grandjean. And Dr. Kathleen Thiessen.





And as you heard, Your Honor, there is no substitute for expert judgment. No matter how many thousands of pages a systematic review may be, at the end of the day the determination of risk will always come down to expert judgment.

And as you have heard throughout this trial, EPA's own actions show that the agency trusts the expert judgment of plaintiff's experts.



EPA's Actions Outside of Litigation








EPA Regulations

- EPA based its national air standard for lead on **Dr. Lanphear's** and **Dr. Hu's** research
- EPA based its reference dose for mercury on **Dr. Grandjean's** research

EPA Research Funding

- EPA has awarded tens of millions of dollars in research funding to **Dr. Hu, Dr. Lanphear,** and **Dr. Grandjean** to investigate the impact of environmental chemicals on human health

EPA Reviews on Fluoride

- EPA contracted with **Dr. Thiessen** to write a health assessment on fluoride compounds

EPA Science Advisory Boards

- EPA has repeatedly invited **Dr. Hu, Dr. Lanphear,** and **Dr. Grandjean** to serve on their Science Advisory Boards to advise EPA on how to best protect public health


15

EPA has based its regulations on the major neurotoxicants, lead and mercury, on the research of plaintiffs' experts. EPA has awarded plaintiffs' experts tens of millions of dollars in research funding.

EPA contracted with Dr. Thiessen to write the agency's health assessment on fluorides.

And EPA has repeatedly invited plaintiffs' experts to serve on its science advisory boards, including as recently as two weeks ago.

By contrast, Your Honor, the record in this case is devoid of any evidence showing EPA has ever once relied on the expert judgment of the Exponent scientists it retained. Not a single solitary example.

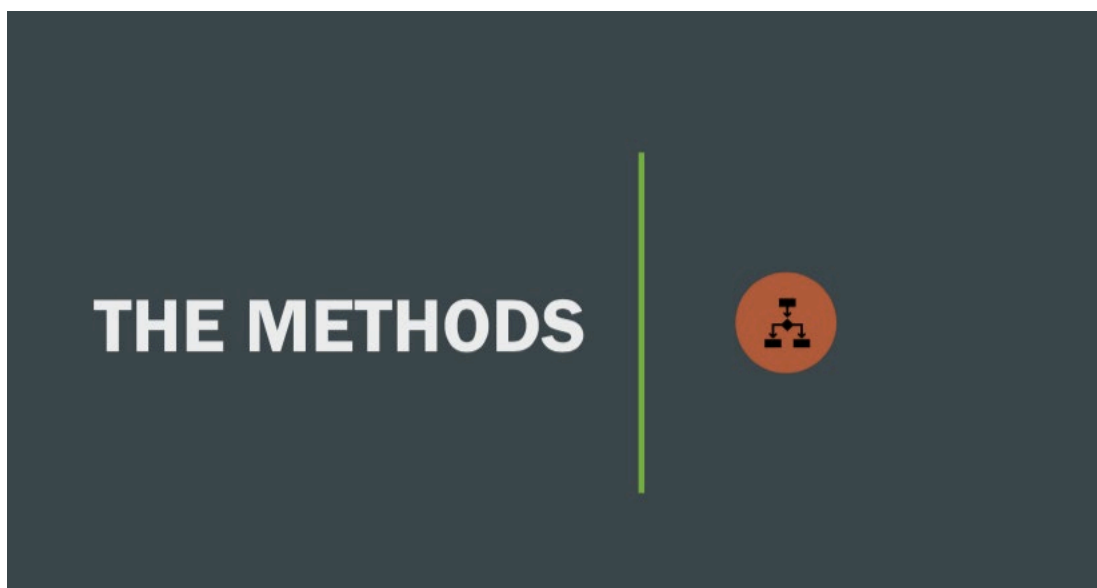

So I'll talk now about the methods, the methods that plaintiffs' experts used to assess the evidence in this case. The TSCA statute commands that EPA base its decisions on the best available science, and we brought that science before your Honor. Dr. Hu and Dr. Lanphear explained how their NIH funded cohort studies easily satisfied EPA's definition of best available science. This is not even in dispute.



Dr. Chang has admitted that these studies are the best, most rigorous studies ever done on fluoride and neurodevelopment.

A presentation slide with a white background and a thin green horizontal line at the top. It features the NIH logo on the left and right sides. In the center, the title 'The NIH-Funded Studies' is displayed in bold black text. Below the title, there is a list of five bullet points, with the first one in green and the others in grey.


- **Extensive vetting from NIH**
 - Extensive peer review
- Extensive control for potential confounders
 - Individual Measurements of Fluoride
 - Blinded Examinations
- "Low" Levels of Fluoride Exposure

The methodology used by Drs. Hu and Lanphear underwent extensive vetting. Before they even did the studies, they underwent extensive vetting by the NIH specialist committees. And then after they did the studies and got the results, you heard testimony that they

submitted these studies to world-class leading scientific journals, who then did another round of extensive peer review.

And as you heard, Your Honor, the MIREC and ELEMENT studies had extensive control for potential confounders. And unlike the much cruder studies from New Zealand, the NIH studies had individual measurements of fluoride during the critical window of development, the prenatal period, just as recommended by the Faroes statement back in 2007.

In addition, the examinations were fully blinded, eliminating the potential for examiner bias, and the studies investigated so-called optimal levels of fluoride exposure that are added to drinking water here in the United States.

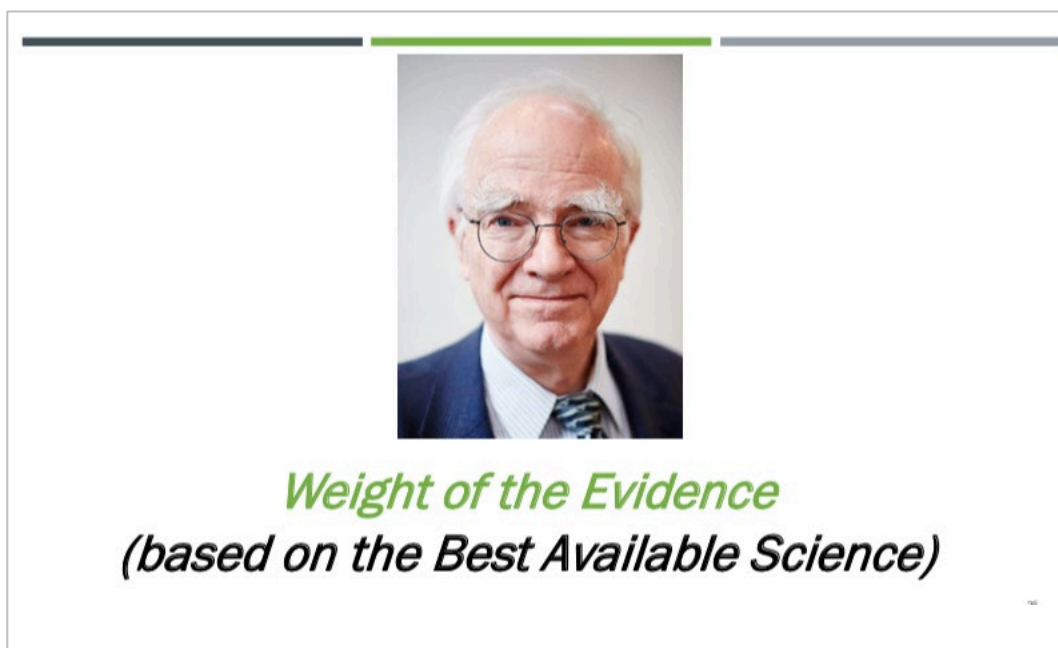

In addition to providing the best available science, Dr. Grandjean conducted an extensive weight of the evidence analysis in which he focused and he gave greatest weight to the best available science. And as Dr. Thayer explained on Friday, this is the approach that EPA has used since its inception to assess the risk of environmental chemicals, a weight of the evidence analysis that focuses on the best available science.




Systematic Review
(building on previous systematic reviews)

Additionally, both Dr. Grandjean and Dr. Thiessen conducted the functional equivalent of a systematic review. For Dr. Grandjean, he built upon the systematic review that he had published in 2012. In addition, he fully considered the systematic review conducted by Dr. Chang in this case.


And as Dr. Thayer explained on Friday, it is now a recommended practice that even EPA agrees with that when you are doing a systematic review, you can and should build upon existing systematic reviews.

Dr. Thiessen, meanwhile, conducted a risk assessment under the Guidelines for Neurotoxicity Risk Assessment, which Dr. Henry explained yesterday is the effective equivalent of a systematic review.

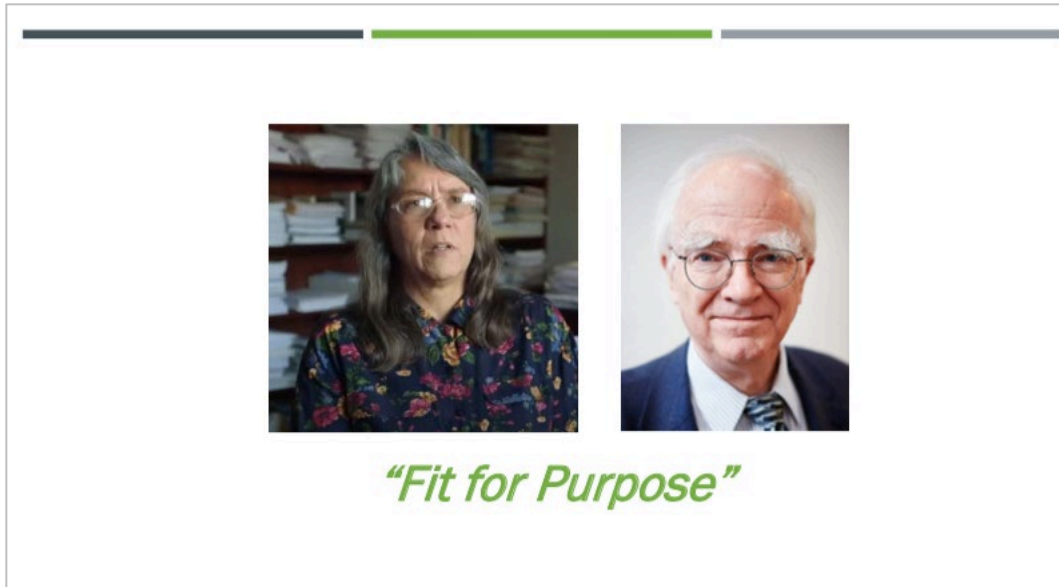

Your Honor, you've heard this concept at points throughout this case of "fit for purpose." This is a concept that EPA specifically discusses in the risk evaluation rule. It's a concept that recognizes that a risk evaluation under TSCA is not a straightjacket. EPA recognizes that there is room for practicality. There is room for flexibility. There is room for common sense.


This recognition is embodied in this concept of fit for purpose. And both Dr. Grandjean and Dr. Thiessen conducted fit for purpose assessments in this case, and there has been no demonstration to the contrary.

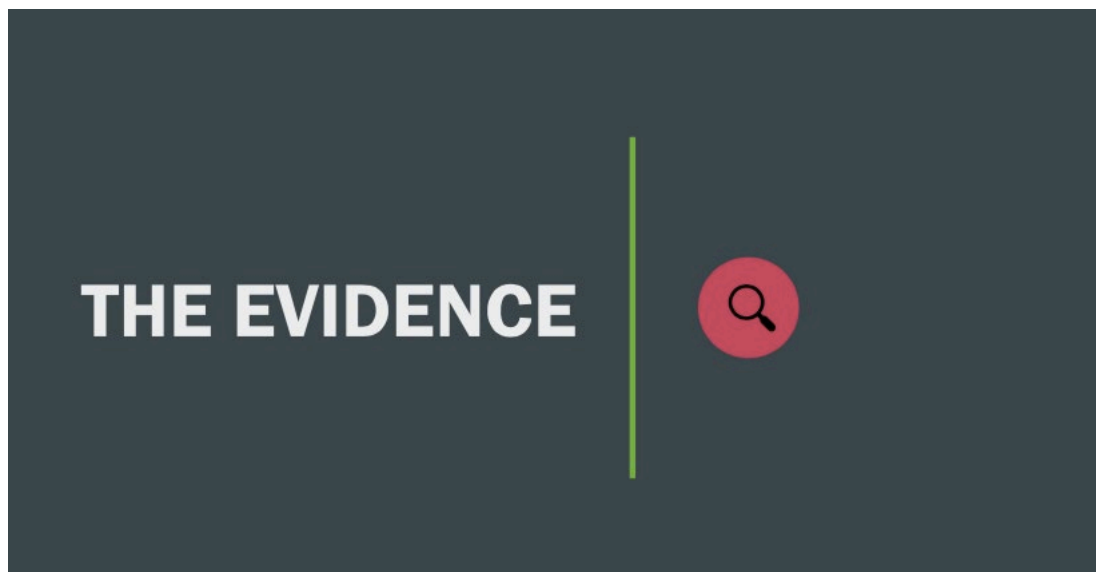

So now, Your Honor, I will turn to the evidence.

At the beginning of this case I said that there were three key questions that need to be answered: is there a hazard? Is there a risk? And is the risk unreasonable?

The undisputed evidence in this case, we submit, demonstrates that the answer to all three of these questions is yes.

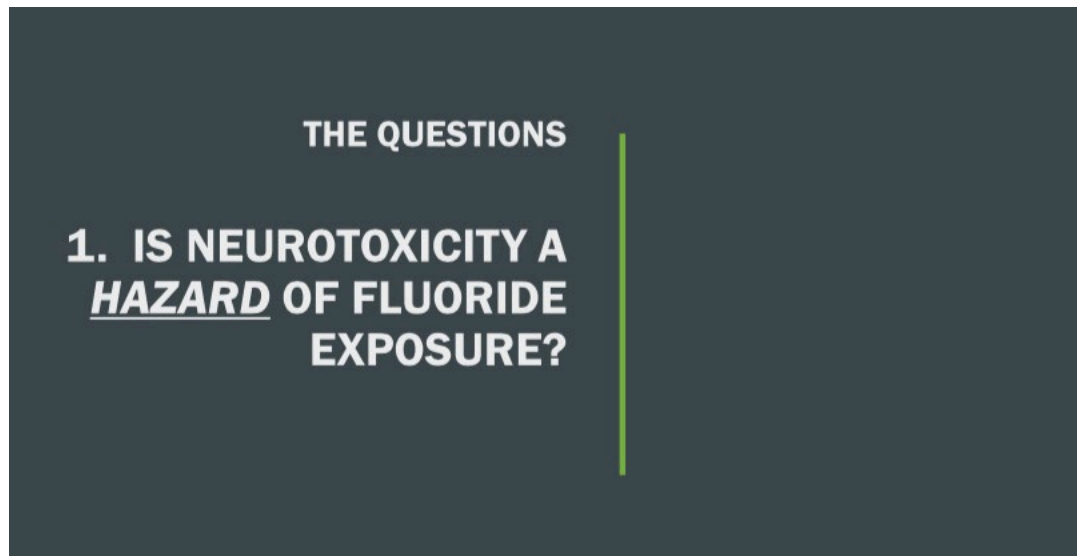

First, it is undisputed that fluoride passes through the placenta and gets into the fetal brain. This means that when a pregnant mother drinks a glass of fluoridated water, the fluoride in the water will have access to the child, including the brain.



30. Fluoride passes through the placenta and gets into the fetal brain.

Undisputed Fact

Food & Water v. EPA
3:17-cv-02162-EMC

30

It is also undisputed that, unlike older children and healthy adults, a young child does not have the protection of the blood-brain barrier in utero and in early infancy. In fact, as you can see in this undisputed fact in the case, the blood-brain barrier is not fully developed

until six months after birth. And because of this, Dr. Thayer explained on Wednesday that the EPA recognizes we need to pay special attention to chemical exposures that occur during the first six months of life.




29. The developing brain is distinguished by the absence of a blood-brain barrier. The development of this barrier is a gradual process, beginning in utero and complete at approximately 6 months of age.

Undisputed Fact

Food & Water v. EPA
3:17-cv-02162-EMC

31


Yet, Your Honor, that is precisely what happens when we add fluoridation chemicals to drinking water. It is undisputed – undisputed -- that babies who are bottle fed with fluoridated water receive the highest doses by far of any age group in the population. At the moment of their greatest vulnerability, we are exposing infants, often from the poorest and most disadvantaged communities, to a very high burden of fluoride.



Now, there is no dispute in this case, Your Honor, that fluoride damages the brain. The NRC made this finding as far back as 2006. And the CDC representative in this case, Casey Hannan, who you heard from, testified that the CDC agrees with the NRC's summary of the hazard, including the NRC's summary of the neurotoxic hazard.

And here you can see, Your Honor, the finding of the NRC, that:

"It is apparent that fluorides have the ability to interfere with the functions of the brain."

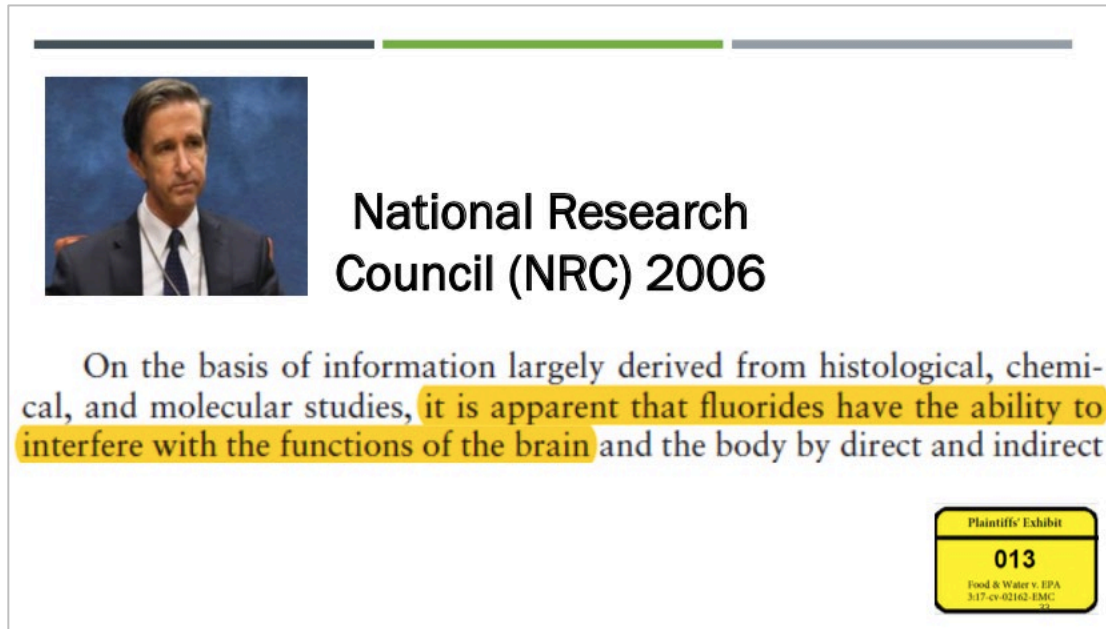

Now, at that point, Your Honor, they were focusing on the neurochemical and neuroanatomical effects because there was not many learning and memory studies then available, but many such studies have since become available.


Now, while EPA's experts in this case have criticized the methods of many of the studies, it is important to keep in mind what they do *not* dispute. No one came before your Honor to say that fluoride is not a neurotoxicant. So the question of hazard really is not in dispute in this case.

Here you can see testimony from Dr. Joyce Tsuji. I asked her:

"QUESTION: You do not dispute that neurotoxicity is a hazard of fluoride exposure; correct?"

And her answer was:

"ANSWER: Yes, at high enough levels."

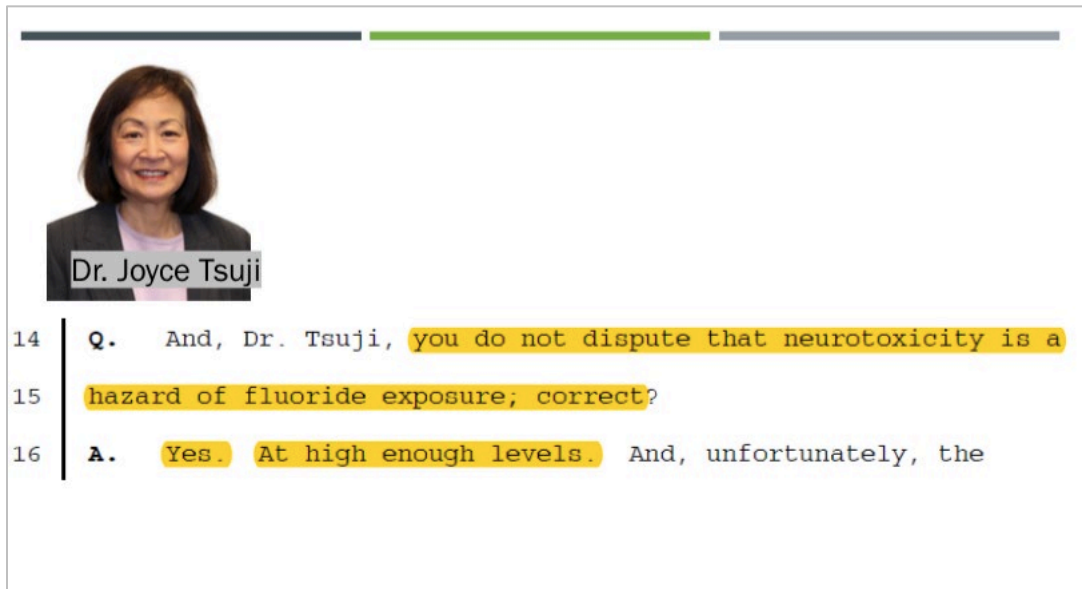

But what EPA didn't do is they never even attempted, never once attempted to determine, but what are those levels? They never attempted to provide to Your Honor an estimate as to what the levels are that are causing these neurotoxic effects.

The record is devoid of any EPA expert in this case making any attempt to do that. But importantly, they do not dispute that fluoride will damage the brain at a certain dose.

THE COURT: And my understanding is that they didn't do so because the levels that -- that all of these studies that you're talking about show involve levels well above the exposure levels of humans in the United States. I think that's the EPA's position; right?

MR. CONNETT: Well, the problem with that position, Your Honor, is even -- Dr. Joyce Tsuji testified on Monday that she accepts that 20 parts per million in the water of rats is effectively the equivalent of 1.3 parts per million in the water of humans.

And Your Honor, as Dr. Thiessen explains in her declaration, it's absolutely standard practice for EPA, when interpreting animal data, to do an analysis for calculating the human equivalent dose.

And for fluoride, specifically, we know that rats need more fluoride in their water to obtain the same level of fluoride in their blood. That's a toxicokinetic difference.

THE COURT: I understand that, but 1.3 is still well above -- isn't that well above the exposure levels in the United States?

MR. CONNETT: Not at all, your Honor. And that is only -- just to put this in context. That 1.3 figure, Your Honor, that's just providing for interspecies differences. Under EPA risk assessment you still need to provide a factor to assess, to account for human-to-human differences.

So going from 20 to 1.3, Your Honor, all that is doing is adjusting for interspecies differences.

Then you also need to do an adjustment for human-to-human differences. And as we've talked about throughout this case, EPA almost always uses an adjustment of 10. So if you put the adjustment of 10 to that 1.3 figure, you're down to .13.

So it's important when looking at animal data, we can't treat the water fluoride level in rats as equivalent to the water fluoride levels in humans. You need to dose the animals at substantially higher levels.

And, also, you need to account for the fact that you have much fewer rats, much fewer animals. You know, with fluoridated water you have 200 million people drinking it.

So, Your Honor, it is standard practice for the EPA to make adjustments to the animal data to account for the differences in susceptibility between rodents and humans.



And so in terms of this hazard assessment, Your Honor, we have, as you've heard throughout this case, four high quality prospective cohort studies. Each of them have found significant associations between early life fluoride exposures and large reductions in IQ on the magnitude of up to five points, when you go from zero to one milligram per liter of fluoride in the urine. That's a very large effect size that rivals the effect of lead.

And under EPA's Guidelines for Neurotoxicity Risk Assessment, the NIH studies are actually sufficient, Your Honor, by themselves. And, clearly, we have a lot of other data besides the NIH studies, but the EPA's guidelines recognize that sufficient evidence of a neurotoxic hazard can be demonstrated by cohort studies which associate the chemical with a neurotoxic effect. And we certainly have that here in the fluoride database.



Guidelines for Neurotoxicity Risk Assessment

(Published on May 14, 1998, Federal Register 63(93):26926-26954)



**Sufficient human
evidence**

This category includes agents for which there is sufficient evidence from epidemiologic studies, e.g., case control and cohort studies, to judge that some neurotoxic effect is associated with exposure. A case series in conjunction

Plaintiff's Exhibit
017
Food & Water - EPA
3:17-cv-01042-RBC

And you heard from EPA staff scientist Dr. Joyce Donohue from the Office of Water. She confirmed the obvious, that these are well-conducted studies, but she also said that these studies warrant a reassessment of all existing fluoride standards.



EPA Staff Scientist on NIH Studies:

- “Well Conducted”
- NIH studies warrant a reassessment of *all* existing fluoride standards

Dr. Joyce Donohue


And, you know, Dr. Donohue has focused her work at EPA on the dental and skeletal effects. So the neurotoxicity subject is a bit beyond what she has focused on, but she recognizes that these are high quality studies that warrant a reassessment of the current framework for regulating fluoride.

So that brings us to the second question, Your Honor, is the risk question. Do fluoridation chemicals in water present a risk of this hazard?

THE QUESTIONS

2. DO FLUORIDATION CHEMICALS IN WATER PRESENT A RISK OF THE HAZARD?

And to answer this, I think we again should look for guidance from EPA's Guidelines for Neurotoxicity Risk Assessment. And these guidelines specifically state that:

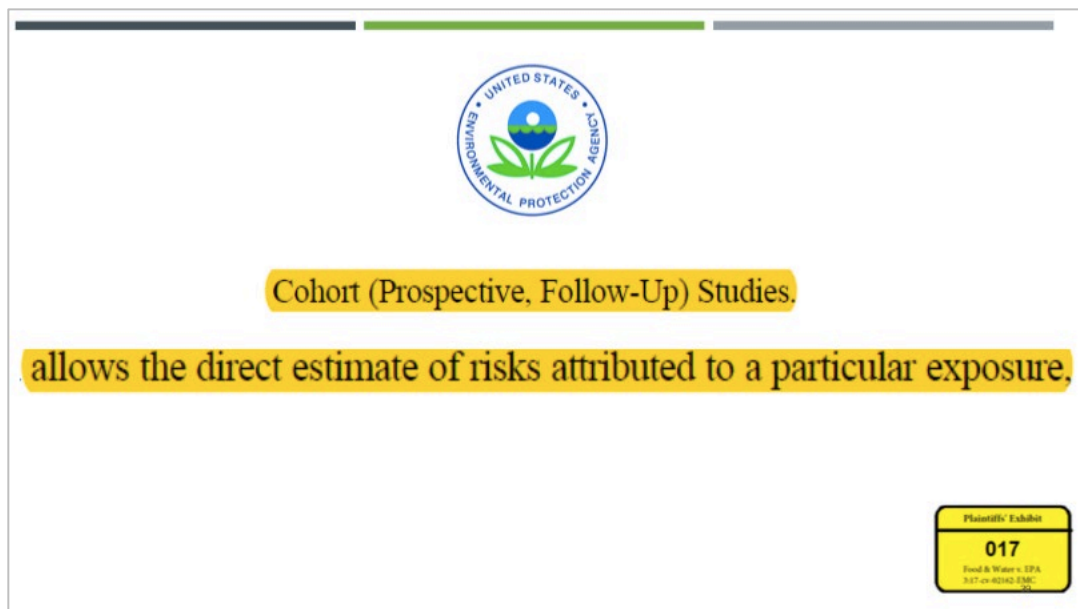


"Prospective cohort studies allow the direct estimate of risks attributed to a particular exposure."

Again: "Allows the direct estimate of risks attributed to a particular exposure."

So we have the proper studies, Your Honor, to make a finding of risk according to EPA's own guidelines.

And Dr. Grandjean, as you've heard, he did a BMD analysis to take those prospective cohort studies and to assess the risk from those studies.

And this figure, which was discussed during Dr. Grandjean's testimony, shows that pregnant women living in fluoridated areas of both the United States and Canada substantially exceed -- if you just look at the mean levels, Your Honor, the average levels, these average levels substantially exceed the BMDL for a one-point loss of IQ.

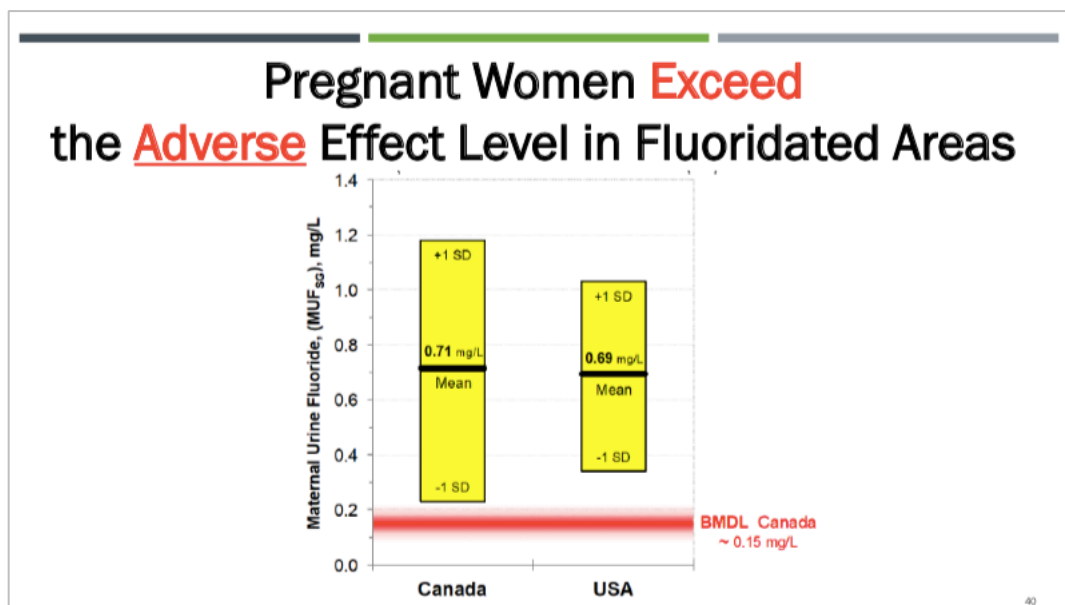


And when you start to consider the upper range of exposures, which TSCA commands that we do -- TSCA commands that we don't just look at the average. TSCA commands that we look at highly exposed people. If you look at the highly exposed people in fluoridated areas, you are going to see a very large differential there.

There is no dispute in this case, Your Honor, that the human data is the appropriate data to derive the point of departure. To derive the reference dose. To derive your risk calculations. But that does not mean that the animal data is irrelevant.

EPA has recognized that even where you have high quality human studies, it's still relevant to consider the animal data, to derive reference doses from the animal data because if it's consistent with what the human data shows, it adds robustness and confidence to the conclusions.



And as Dr. Thiessen explains, Your Honor, the animal data, when you calculate the full range of RfDs that can be justified from the data, human exposures from fluoridated water exceed the entire range. Even the least protective reference dose.

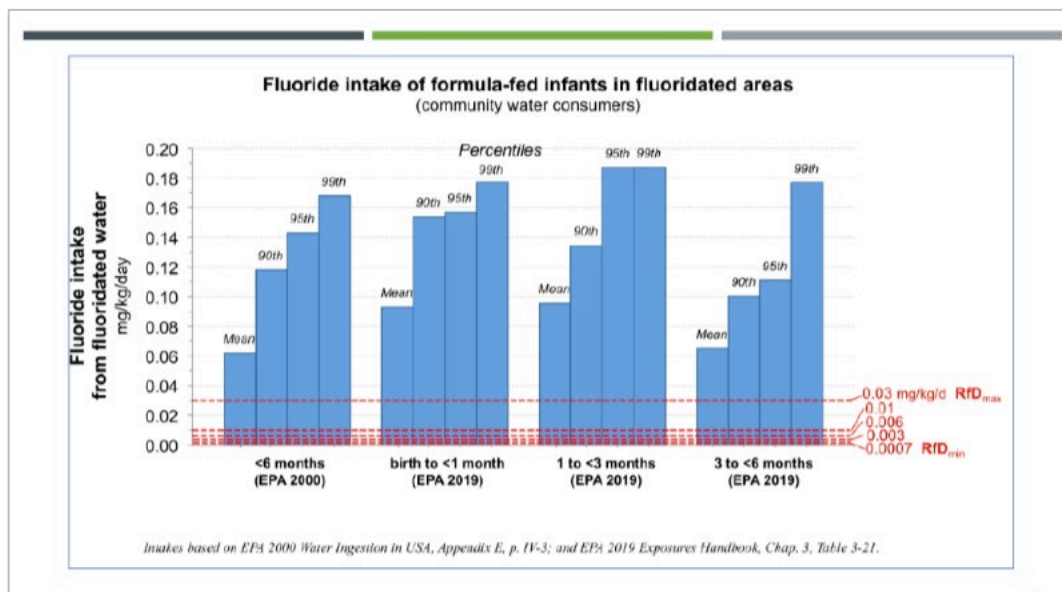

Dr. Thiessen, as one of her points of departure, used the McPherson study. And when you use the McPherson study as the point of departure and apply standard EPA adjustments, you get a reference dose that is well exceeded by the exposures to fluoridated water.

So the animal data and the human data are consistent in indicating and showing a risk.

And that brings us lastly, Your Honor, to the question of whether this risk is unreasonable. And as I noted at the beginning of this case --

THE COURT: Before you get to that, let me ask you about the McPherson study, because a lot was made by the EPA that the negative findings of the McPherson study post the -- you know, the systematic review.

Why shouldn't -- why isn't that significant? That is -- you would agree, just as they would agree, that the best studies are the MIREC and the ELEMENT studies on the human side.

Wouldn't you agree that the McPherson study is the best available evidence on the animal side?

MR. CONNETT: I think it is a -- it is a well-done study. It has significant limitations.

But I think, Your Honor, a key point here is this. They max their dose at 20 parts per million. And I asked Dr. Tsuji: Shouldn't they have dosed the animals at 40 parts per million or 45 parts per million?

And Dr. Tsuji said it wasn't necessary because we know you see effects up in that range.

And so I think that's an important context to put it in. It had a lower dose. And in this case there is no dispute: If you start going beyond 20 parts per million, you're seeing effects.


So McPherson doesn't do anything to contradict that. And, also --

THE COURT: I thought McPherson found at the maximum they tested, which was 20 parts per million, there were no associations except for pain sensitivity.

MR. CONNETT: Yes, Your Honor. At 20 parts per million in the McPherson study there was an increase in pain sensitivity, which is a neurotoxic effect. So 20 ppm would be a LOAEL for pain sensitivity.

They also found that the rats swam faster. And while it's not dispositive of hyperactivity, it's certainly not a clean result. It's not a -- this is not a clean bill of health study. You have increase in pain sensitivity. You have rats swimming faster. So it's not a clean bill of health from the McPherson study.

THE COURT: Well, but no association with respect to the critical endpoints of learning and memory. Isn't that significant? I mean, you can't just ignore that.

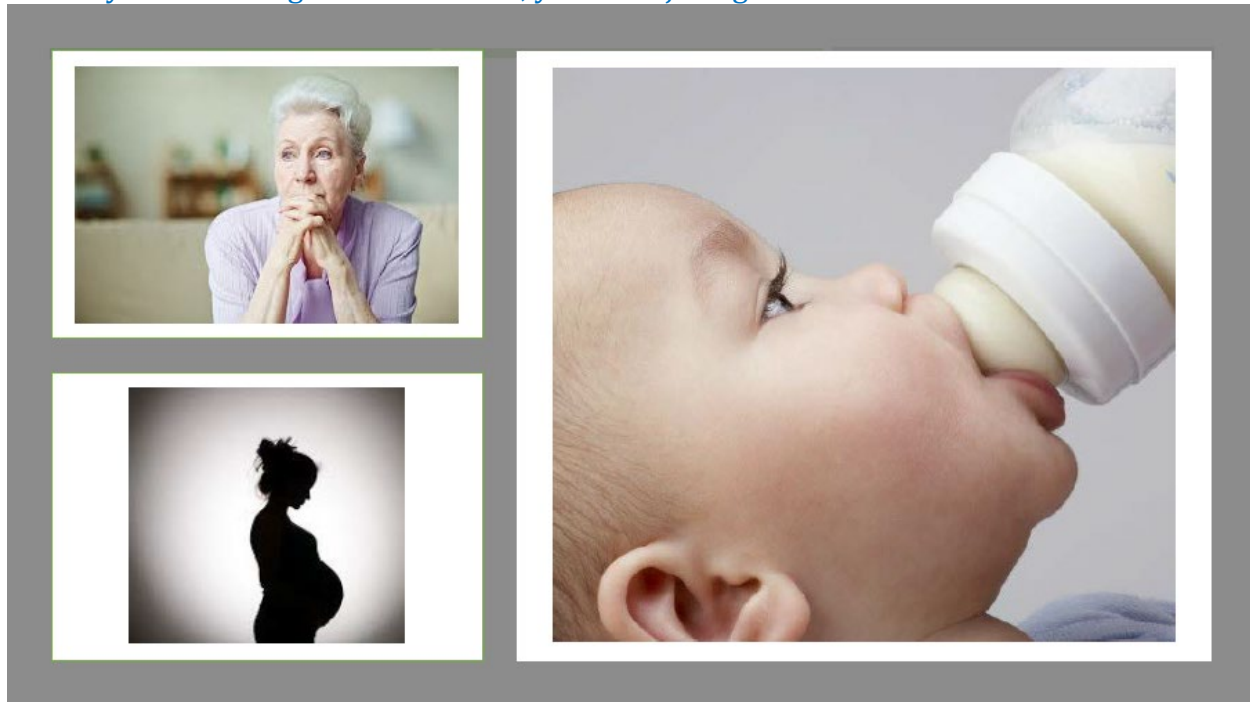

I know it's not a clean bill of health, but you're looking at an indicator that may not have much association or effect with respect to learning and memory, which is the key here.

MR. CONNETT: Well, a few things, Your Honor, about this.

First is, the McPherson study, as with all animal studies to date, did not expose the neonates to fluoride. Okay? So there is not a single animal study, as we sit here today, that has ever attempted to assess the neurological effects of a critical window of development.

In humans we have -- we have many -- we have many infants who are drinking fluoridated water from day one all the way through infancy. That is a critical window of development. EPA recognizes that. But we have no animal data to assess the neurological effects of that, including McPherson.

Secondly, the McPherson study did not have any exposure during the first six days of gestation. Your Honor, that's about one-third of the gestational period.

And the OECD guidelines say, if you can expose the rats from day zero, do it if you can. They are not saying don't. They are saying if you don't have pre-implantation loss at day zero, dose them at day zero. But McPherson did not do that.

THE COURT: But exposure at day six is also an accepted protocol; is it not?

MR. CONNETT: It is an accepted protocol, Your Honor. It's not as sensitive a protocol as you could have.

So what's important here, Your Honor, is that the study is ultimately not reflecting the full range of susceptibility.

So you can't take from McPherson, you can't have any confident conclusion that the study is capturing what we see in humans, which is full pregnancy exposure, full infancy exposures. It's not there in McPherson.

And, Your Honor in Dr. Thiessen's risk calculations, she treated the 45 part per million concentration, which Dr. Tsuji accepts is a neurotoxic level. She treated that concentration as a lowest observed adverse effect level.

And even if you treat 45 parts per million as a lowest observed adverse effect level, your reference dose is still well below human exposures.

THE COURT: When you apply the uncertainty factors, et cetera, et cetera?

MR. CONNETT: Correct.

THE COURT: But you would agree that you start with the NTP -- was it the NTP study that gave only low level of -- I forget the term, confidence about effect with respect to infant animals, young animals? And then you add to that McPherson, at least when you look at it on that basis, it appears to me that the animal studies are not very helpful.

MR. CONNETT: Your Honor, I think what's -- as Dr. Thayer testified last week, she said: It's a reasonable hypothesis if you're seeing learning impairments in the adult treated rats, it's a reasonable hypothesis that you would also see the learning impairments in the developmental studies.

So we can take from the moderate confidence finding that the NTP had in the adult studies, you can impute from that into the developmental studies that if you had the well-conducted studies, you're going to find an effect as well.

THE COURT: Well, that's what I found sort of curious. Why did they have different confidence levels? I mean, based on the -- their review of the literature, you have kind of an inverse relationship.

MR. CONNETT: Right. And I think the reason that Dr. Thayer has provided is that at the time that the NTP did its review in 2016, there were very few developmental studies available. Certainly, few at the -- in the dose range of greatest interest.

So in part, Your Honor, that was why the NTP had lower confidence in the developmental studies, as well as the issue of not controlling for litter effects, which is, as you have noted, a methodological limitation.

But I don't think we can or should divorce the moderate confidence in the adult studies from our assessment of the developmental studies. It makes no biological sense that you would find learning impairments in adult animals, but not find it in the developmental studies.

THE COURT: So the low level of confidence is due to the nature of the number of studies and the quality of studies and the limitations, not necessarily reflective of the real world.


MR. CONNETT: I believe so, Your Honor. I believe that's what the evidence suggests.

Again, Dr. Thayer said on Wednesday that it's a reasonable hypothesis that if you're seeing the effects in the adults, you're going to see it in the fetal and neonatal exposures.

And there is no dispute in this case that the developing brain is the most susceptible to environmental toxicants. It would be the a priori expectation that an animal exposed in early life will suffer greater effects than animals exposed during adulthood.

THE COURT: Okay.

MR. CONNETT: So now to this question of unreasonable risk.

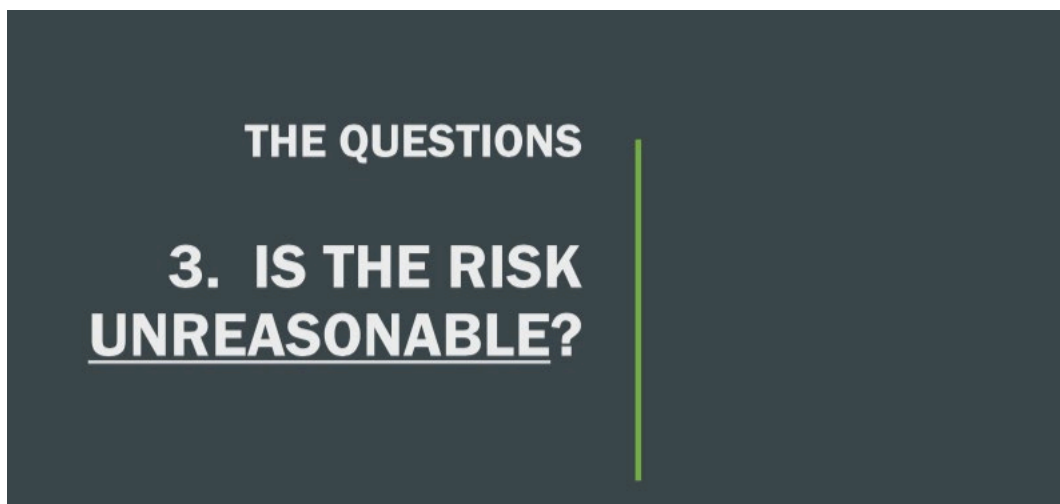

And I believe the evidence, Your Honor, in this case -- and you've heard from Dr. Hu, you've heard from Dr. Lanphear and Dr. Grandjean -- is that the situation with fluoridated water today is analogous to the situation this nation once faced with leaded gasoline. There, as here, we have a widespread dispersal of a neurotoxicant, which results in exposure to an enormous amount of people, including the most vulnerable.

It's an undisputed fact in this case that approximately 200 million people live in communities where fluoridation chemicals are added to water, and many more drink processed beverages that have been contaminated with fluoridation chemicals.



To put this number in context, Your Honor, the EPA has found unreasonable risks under Section 6 where the conditions of use impact less than 2,000 people.

Because of the widespread reach of fluoridation, you have millions of susceptible people being exposed on a daily basis, including 2 million pregnant mothers and over 400,000 exclusively formula-fed babies.



**Over 2 million pregnant women
in fluoridated communities**

A graphic element consisting of a horizontal bar at the top with three segments: a dark grey segment on the left, a green segment in the middle, and a light grey segment on the right. Below this bar is a square image showing the silhouette of a pregnant woman from the side, standing against a light background. Below the image is the text "Over 2 million pregnant women in fluoridated communities" in bold, black, sans-serif font.



Over 400,000 exclusively formula-fed babies in fluoridated areas

Your Honor, these are children -- and most of them are in lower income, more disadvantaged communities -- who from day one of their life, their only sustenance is infant formula, and that infant formula is reconstituted with the tap water. These are children who are being placed at a much higher risk of harm, and their interests should be considered by the EPA.

Now, plaintiffs do not need to prove causation at .7 parts per million to prevail in this case. That's not the standard that EPA has ever used, as Dr. Tala Henry admitted yesterday. But what makes this case so compelling, Your Honor, is that the evidence actually supports this conclusion.

Dr. Grandjean explained this in his testimony. The Bradford Hill factors support a finding of causation, rather than detract from it.



Bradford Hill:

- 1) Strength of Association
- 2) Consistency
- 3) Biological Gradient (Dose Response)
- 4) Temporality
- 5) Biological Plausibility

And all risk assessments, Your Honor, have uncertainties. Every single one. I don't think there is a single risk assessment in the history of this world where you don't have some uncertainties.

These are not the exception. They are the rule. Uncertainties do not preclude a finding of risk. If they did, I don't think the EPA would have made many risk determinations with the chemicals it has assessed so far under Section 6.

Exponent scientists in this litigation have identified for Your Honor a long list of possible reasons to possibly explain the findings.

But I think Your Honor's exchange with Dr. Ellen Chang yesterday was notable and important. Dr. Chang was unable to identify for this Court any reason why the MIREC or ELEMENT studies would have been biased towards showing an effect.



The EPA, Your Honor, has not identified for you any cogent explanation that can explain the consistent results that we see across the human studies, across multiple populations, multiple study designs, both strong and weak.

What is the *Most Likely* Explanation for the Observed Adverse Effects?

Your Honor, we would submit what we submitted at the beginning of this case. The most likely explanation for the consistent results in both animal and human studies is that fluoride is a neurotoxicant that reduces IQ, including at the levels added to community water supplies in the United States. And this effect is strong enough to be detected, even in studies with weak study designs.

So, Your Honor, I believe the preponderance of evidence in this case has demonstrated that fluoridation chemicals present an unreasonable risk of harm.

And we thank you again for giving us an opportunity to present the evidence in this case.



THE COURT: Thank you Mr. Connett. If I can hear from the government please.

U.S. FEDERAL COURT

ACTION NO. 17-CV-02162

FOOD AND WATER WATCH, *et al.* v. U.S. EPA

**EXPERT DECLARATION OF
PHILIPPE GRANDJEAN, MD, DMSc**



**PREPARED ON BEHALF OF
PLAINTIFFS**

20 May 2020

TABLE OF CONTENTS

I.	SUMMARY OF QUALIFICATIONS.....	1
II.	SUMMARY OF OPINIONS	4
III.	SUMMARY OF METHODOLOGY	4
A.	Weight of the Evidence.....	4
B.	Factors Considered When Assessing Epidemiological Literature.....	5
C.	Benchmark Dose Methodology	7
D.	Materials Relied Upon	7
IV.	GENERAL CONSIDERATIONS	7
A.	Emergence of Brain Development as Vulnerable Target	7
B.	Toxicokinetics During the Fetal Period	10
C.	Toxicological Findings	11
V.	EPIDEMIOLOGICAL STUDIES (CROSS-SECTIONAL).....	12
A.	Neurotoxicity from Occupational Fluoride Exposure.....	12
B.	Neurotoxicity in Endemic Fluorosis Areas.....	13
1.	Neurotoxic Endpoints in Fetuses and Neonates.....	15
2.	Neurotoxic Endpoints in Adults.....	16
3.	Childhood IQ.....	16
C.	Studies of Fluoride and ADHD in North America.....	20
VI.	EPIDEMIOLOGICAL STUDIES (PROSPECTIVE)	21
A.	Prospective Cohort Studies with Individual Assessment of Prenatal Exposure.....	21
B.	Prospective Cohort Studies without Prenatal Exposure Assessment.....	23
VII.	SYSTEMATIC REVIEW	24
A.	Dr. Chang's Systematic Review Confirms that I Considered All Significant Data.....	25
B.	Dr. Chang's Review Fails to Identify Any Systematic Biases that Explain Fluoride's Consistent Association with Neurodevelopmental Harm.....	27

C.	Bradford Hill Aspects Support, Rather than Detract from, the Causal Nature of Fluoride’s Association with Neurodevelopmental Harm.....	30
VIII.	BENCHMARK DOSE (BMD) ANALYSIS	35
A.	Selection of Source Data.....	35
B.	Selection of Benchmark Response (BMR)	37
C.	Analyses of ELEMENT and MIREC Data	38
IX.	ASSESSMENT OF RISK.....	41
A.	Comparing BMDLs with Current Exposures in Fluoridated Areas.....	41
B.	Comparing Fluoride’s Population-Level Effects with Other Causes of IQ Loss.....	46
X.	CONCLUSIONS.....	48

1 I, Philippe Grandjean, MD, DMSc, declare that:

2 1. I am a physician and environmental epidemiologist and serve as both an Adjunct Professor
3 at the Harvard T.H. Chan School of Public Health, and Professor and Chair of Environmental Medicine
4 at the University of Southern Denmark.

5 2. I was asked by Plaintiffs' counsel to provide an evaluation of the neurological health risks
6 associated with the exposure to fluoride in drinking water.

7
8 **I. SUMMARY OF QUALIFICATIONS**

9 3. A complete summary of my qualifications and publications can be found in my
10 Curriculum Vitae, which has been marked as Plaintiffs' Exhibit 3 and attached herein.

11 4. Over the past 25 years, my research has focused on developmental exposures to
12 environmental chemicals and the association with adverse health effects in children, as described in my
13 book "Only One Chance" (2013) published by Oxford University Press.

14 5. My research has been entirely funded by public sources, mainly the National Institutes of
15 Health (NIH). In 2003-2007, my study of children's vulnerability to environmental immunotoxicants
16 was supported by the U.S. Environmental Protection Agency (EPA). My current funding as principal
17 investigator includes grants from the Superfund Research Program at the National Institute of
18 Environmental Health Sciences and the U.S. Agency for Toxic Substances and Disease Registry
19 (ATSDR).

20 6. I have published about 500 scientific papers, of which most are research articles in
21 international scientific journals with peer review. My h-index in the Web of Science data base is 70, and
22 my work is cited in scientific journals well over a thousand times every year. Seven of my articles
23 published in the last 10 years have earned the attribute "Highly Cited Paper," i.e., they received enough
24 citations to place them in the top 1% of published papers in the field.

25 7. My study on the neurodevelopmental effects of prenatal mercury exposure in a birth cohort
26 from Faroe Islands was relied upon by the EPA as the critical study for the Agency's derivation of a
27

1 Reference Dose for methylmercury (EPA 2001).

2 8. I have served as a technical advisor to the World Health Organization on environmental
3 health issues, including five occasions where I was elected Rapporteur. I have also served on, sometimes
4 chaired, or acted as rapporteur for, expert committees under the auspices of the EPA, ATSDR, Food &
5 Drug Administration (FDA); NIH; White House Office of Science and Technology Policy; International
6 Agency for Research on Cancer (IARC), European Commission, European Environmental Agency,
7 European Food Safety Authority, and other organizations. I have also served for over 30 years as
8 Consultant in Toxicology for the Danish Ministry of Health.

9 9. I am (Founding) Editor-in-Chief of the journal *Environmental Health* (since 2002), which
10 ranks among the most frequently cited journals in the field. I also serve or have served on editorial
11 boards of about a dozen journals within medicine, environmental science, and toxicology. As editor and
12 as reviewer for other major journals, I frequently evaluate manuscripts on environmental epidemiology
13 and toxicology.

14 10. I have received various awards and honors for my scientific work, including the John R.
15 Goldsmith Award from the International Society for Environmental Epidemiology, which is given to
16 investigators for “sustained and outstanding contributions to the knowledge and practice of
17 environmental epidemiology.”

18 11. I have been retained as an expert on the impact of environmental chemicals on human
19 health by government bodies, including the U.S. Department of Justice (on behalf of the EPA) and the
20 State of Minnesota.

21 12. I first began studying fluoride in 1980 at the suggestion of Dr. Irving J. Selikoff, who was
22 my mentor at the Mt. Sinai School of Medicine during my two-year Senior Fulbright Scholarship. Upon
23 returning to Denmark, I initiated a series of studies on a cohort of workers who had been occupationally
24 exposed to fluoride. I have remained involved in fluoride research since that time and have published 16
25 peer-reviewed reports on fluoride exposure and toxicity in humans.

26 13. In 1984, I drafted the Environmental Criteria Document on fluoride for the World Health
27

1 Organization (WHO). Ten years later, I drafted the Criteria Document for an occupational exposure
2 limit value for fluorine for the European Commission. In 2006, I served as a reviewer of the National
3 Research Council's report *Fluoride in Drinking Water: A Scientific Review of EPA's Standards*.

4 14. During the past 10 years, my research work on fluoride has focused on its developmental
5 effects on the brain. In 2012, I published a meta-analysis of the epidemiological studies on fluoride and
6 IQ (Choi et al. 2012); in 2015, I published an epidemiological study of fluoride and IQ in China (Choi et
7 al. 2015); and, in December of 2019, I published an updated review of fluoride neurotoxicity, which
8 relied in part on the work that I have performed in this case (Grandjean 2019).

9 15. In addition to my work on fluoride, I also have expertise in Benchmark Dose (BMD)
10 analysis. My experience doing BMD analysis started about 20 years ago in connection with my research
11 on the neurodevelopmental effects of methylmercury in the Faroe Islands that was selected as the critical
12 study for risk assessment by the EPA. Based on this research, the EPA provided me with a contract to
13 produce a BMD analysis of the data, which I carried out in collaboration with my biostatistician
14 colleagues, Dr. Esben Budtz-Jorgensen and Professor Niels Keiding. The EPA relied on this BMD
15 analysis to establish the safe level for methylmercury exposure in the U.S. (U.S. EPA 2001).

16 16. In 2009, I served on an expert panel that assisted the European Food Safety Authority
17 (EFSA) in developing a guidance document on BMD analysis titled "Use of the Benchmark Dose
18 (BMD) Approach in Risk Assessment."

19 17. In 2013, Dr. Budtz-Jorgensen and I extended our BMD methodology in collaboration with
20 the International Pooled Lead Study Investigators, which was peer-reviewed and published in the journal
21 *Risk Analysis* (Budtz-Jorgensen et al. 2013). As part of this analysis, we developed a BMD for lead and
22 IQ by analyzing pooled data from multiple different cohort studies. The paper was co-authored by
23 leading scholars on lead neurotoxicity, including Drs. David Bellinger and Bruce Lanphear.

24 18. More recently, Dr. Budtz-Jorgensen and I conducted an advanced BMD analysis on
25 perfluorinated chemicals, which was published in 2018 in the peer-reviewed journal *PLOS One* (Budtz-
26 Jorgensen and Grandjean 2018). In total, our achievements on BMD approaches and applications have
27

1 been published in seven articles so far in international biostatistical and biomedical journals.

2 19. In addition to my scientific training, I remain mindful, of the importance of translating the
3 results of epidemiological studies in a way that can facilitate public participation in making informed
4 decisions to protect their health, even prior to a “final proof” of causation being available; a final proof
5 that, all too often, has come too late to protect the public from harm, as reviewed most recently in the
6 monograph on *Late Lessons of Early Warnings*, published by the European Environment Agency (EEA
7 Report No 1/2013), for which I served as an editor. As Dr. Selikoff once impressed upon me, “Never
8 forget that the numbers in your tables are human destinies, although the tears have been wiped away.”

9 **II. SUMMARY OF OPINIONS**

10 20. The weight of epidemiological evidence leaves no reasonable doubt that developmental
11 neurotoxicity is a serious human health risk associated with elevated fluoride exposure, including those
12 occurring at the levels added to drinking water in fluoridated areas. The IQ losses associated with
13 community water fluoridation are substantial and of significant public health concern.

14 21. Application of the Benchmark Dose (BMD) methodology to the recent prospective birth
15 cohort data shows that the level of fluoride added to water in fluoridation programs greatly exceeds the
16 science-based limit needed to protect against developmental neurotoxicity.

17 22. The systematic review conducted by Dr. Ellen Chang, when corrected for its biases and
18 errors in judgment, further supports my opinions on the neurotoxic risks posed by elevated fluoride
19 exposure.

20 **III. SUMMARY OF METHODOLOGY**

21 **A. Weight of the Evidence**

22 23. I conducted a weight of the evidence assessment of available research on fluoride
23 neurotoxicity, with an emphasis on the epidemiology. While I place the greatest weight on the strong
24 epidemiological evidence, I also consider toxicokinetics, experimental toxicology data, and background
25
26
27

principles of brain development as part of my comprehensive analysis.

24. My review focuses on the evidence that carries the greatest weight which, as generally accepted, emphasizes the recent prospective cohort studies.

25. My methodology follows the general approach applied by the EPA, in the sense that I did a weight of the evidence analysis that focuses on the best available science (e.g., EPA 2017).

26. In light of my familiarity with the scientific literature on fluoride neurotoxicity, I did not conduct a formal systematic review on this occasion. Instead, my conclusions rely on a comprehensive and thorough review supplemented by a Benchmark Dose analysis of the recent prospective data.

27. I have read and considered the systematic review conducted by Dr. Ellen Chang, which mostly relies on the same evidence and which further confirms and supports my assessment of the literature. My opinions are thus fully informed by the insights offered by a formal systematic search of the literature.

B. Factors Considered When Assessing Epidemiological Literature

28. In evaluating the weight of the evidence, the question must be asked what each study could potentially reveal, given the design and choice of study parameters, including such factors as the precision of the exposure assessment. In the field of epidemiology, there is a well-known bias toward the null, e.g., from imprecise assessment of the exposure, of which epidemiologists (and readers of epidemiology reports) need to be careful, especially when human health is at stake (EPA 2005).

29. The following Table highlights common causes of bias toward the null in epidemiological studies, i.e., reasons that a study might not show the existence of a risk that indeed is present, though hidden due to the bias. While biases in the opposite direction also exist, they are usually of much less significance (Grandjean 2013).

*Table 1. Causes of bias toward the null in epidemiology studies
(Grandjean 2013a).*

Inadequate statistical power in small studies
Lost cases and inadequate follow-up for long-term effects
Exposed or otherwise inappropriate comparison (control) group
Exposure misclassification
Insensitive or imprecise outcome measures
Failure to adjust for confounders with effects in the opposite direction
Disregarding vulnerable subgroups
5% probability level to minimize risk of false positives (Type I error)
20% probability level to minimize risk of false negatives (Type II error)
Pressure to avoid false alarm

30. Studies that do not show a statistical significance are sometimes called “negative,” although this term is misleading. Joint analyses of several such studies may well show a significant difference or trend.

31. Observational studies will rarely if ever provide definitive proof of causation, and it is always possible for someone to raise doubts and uncertainties that require additional or improved data to resolve (Michaels 2008). It is important to recognize, however, that the presence of uncertainties often tends to cause underestimations of actual risks, not the opposite. This issue is of importance especially regarding substances that have not yet been studied in the detail desired or cannot be examined in randomized clinical trials. Many unfortunate past errors in regard to industrial chemicals have shown that initial assessments were often erroneous and led to an underestimation of the true risks (European Environment Agency 2001 & 2013).

32. In the context of developmental neurotoxicity, I place greatest weight on prospective studies of population-based birth cohorts followed over time (Grandjean et al. 2008; Grandjean & Landrigan 2014). Birth cohorts are crucial because it is not just the dose that can matter but also the timing of the dosing in regard to the developmental stage of the subjects (Grandjean et al. 2008; Grandjean et al. 2019). Follow-up studies of birth cohorts can thus reveal with greater certainty the

impacts of exposures incurred during early life stages.

C. Benchmark Dose Methodology

33. As part of my assessment in this case, I worked with my biostatistician colleague Dr. Budtz-Jørgensen on a BMD analysis of the prospective cohort data on fluoride and IQ using the same peer-reviewed method that we used for lead (Budtz-Jørgensen et al. 2013).

34. The statistical uncertainty in the BMD estimation is taken into account by calculating its lower one-sided 95% confidence limit, which is called the benchmark dose level (BMDL). The BMDL is then used as the point of departure for calculation of the exposure limit, by dividing the BMDL by an uncertainty factor (usually fixed at 10) to obtain a protective Reference Dose (RfD) or tolerable exposure (EFSA 2009; EPA 2012).

D. Materials Relied Upon

35. In my assessment, I relied upon my existing knowledge of the scientific literature (with citations to specific studies noted in my reports), my own meta-analysis of the epidemiological studies of fluoride and IQ (Choi et al. 2012), the more recent meta-analysis by Duan (2018), all available prospective studies, as well as the reviews by NRC (2006) and NTP (2016).

36. I also considered studies provided by counsel,¹ many of which I was already familiar with, and conducted supplemental searches on PubMed, including searches to see if there were any significant epidemiological studies published that I might have overlooked.

37. A complete list of the studies I relied upon is provided in my expert reports.

IV. GENERAL CONSIDERATIONS

A. Emergence of Brain Development as Vulnerable Target

38. Evidence has been accumulating over several decades that industrial chemicals can cause

¹ I understand that these studies were provided to EPA's experts as well, including Dr. Chang.

1 neurodevelopmental disorders that include learning disabilities, sensory deficits, developmental delays,
2 and cerebral palsy (NRC 2000), and current evidence also relates to other neurodevelopmental deficits,
3 such as attention deficit hyperactivity disorder (ADHD) (Bennett et al. 2016). Subclinical stages of these
4 conditions also appear to be common, and the suspicion of a link between neurotoxic chemical
5 exposures and widespread neurobehavioral damage has increased since it was first raised by research
6 demonstrating that lead is particularly toxic to the developing brain across a wide range of exposures
7 (Baghurst et al. 1987; Dietrich et al. 1987; Landrigan et al. 1975; Needleman et al. 1979).

8
9 39. The developing human brain is inherently much more susceptible to injury caused by toxic
10 agents than the brain of an adult. This susceptibility reflects the fact that in the nine months of prenatal
11 life the human brain must evolve from a strip of cells along the dorsal ectoderm into a complex organ
12 comprised of billions of precisely located, highly interconnected and specialized cells. Optimal brain
13 development requires that neurons move along precise pathways from their points of origin to their
14 assigned locations, that they establish connections with other cells near and distant, and that they
15 generate intercommunications in meaningful ways (Dobbing 1968; Rice and Barone 2000; Rodier
16 1995).

17
18 40. All of these processes must take place within a tightly controlled time frame, in which each
19 developmental stage must be reached on schedule and in the correct sequence. Due to the extraordinary
20 complexity of human brain development, windows of unique susceptibility to toxic interference occur
21 that have no counterpart in the mature brain, or in any other organ. Because of the unique structure of
22 the human brain and its advanced function, no other species shows similar degree of developmental
23 vulnerability. Thus, if a developmental process in the brain is halted or inhibited, there is little potential
24 for later repair, although plasticity will allow some compensation, and the consequences are therefore
25 likely to be permanent (Dobbing 1968; Rice and Barone 2000).

1 41. To test chemicals for developmental neurotoxicity, standardized protocols have been
2 developed using rodent models (OECD 2007). However, they may not necessarily be sufficiently
3 sensitive, as rodent brains are far less complex than human brains, and intrauterine brain development is
4 completed at a stage where the human fetal brain is still rapidly developing *in utero* for several more
5 weeks with possible continued impact from maternal transfer of neurotoxicants (Bal-Price et al. 2018).

6 42. During fetal development, the placenta can offer some protection against unwanted
7 chemical exposures, but it is not an effective barrier against most environmental neurotoxicants
8 (Andersen et al. 2000), including fluoride (NRC 2006). In addition, the blood-brain barrier, which
9 protects the adult brain from many toxic agents, is not completely formed until about 6 months after
10 birth (Adinolfi 1985).

12 43. Postnatally, the human brain continues to develop, and the period of heightened
13 vulnerability therefore extends over many months through infancy and into early childhood. While most
14 neurons have been formed by the time of birth, growth of glial cells and myelination of axons continue
15 for several years and is not complete until late teenage years (Rice and Barone 2000; Rodier 1995).

16 44. The susceptibility of infants and children to industrial chemicals is further amplified by
17 their relatively increased exposures in regard to body weight, their augmented absorption rates, and
18 diminished ability to detoxify many exogenous compounds as compared to adults (Ginsberg et al. 2004;
19 NRC 1993).

21 45. In 2005, when I evaluated the evidence of industrial chemicals regarding developmental
22 neurotoxicity, only five substances (arsenic, lead, methylmercury, polychlorinated biphenyls, and
23 toluene) fulfilled our criteria for causal relationship in humans (Grandjean and Landrigan 2006). Eight
24 years later, when we reassessed the evidence, we added six more substances, including fluoride
25 (Grandjean and Landrigan 2014), based on new evidence that had emerged.
26

1 46. Our 2014 assessment was focused on *hazard* (i.e., whether fluoride causes developmental
2 neurotoxicity in humans), not on *risk* (i.e., the exposure level at which this hazard may occur).
3 Substantial new evidence published since that time, particularly the prospective birth cohort studies,
4 now permit an assessment of risk.

5 **B. Toxicokinetics During the Fetal Period**

6 47. In my assessment, I considered the toxicokinetics of fluoride, with a particular focus on the
7 uptake, distribution and retention during the fetal period.

8 48. It is well accepted that fluoride crosses the placenta and reaches the fetus from the
9 mother's blood stream (NRC 2006; WHO 2006).

10 49. The first documentation of placental transfer in humans was the observation in 1974 (Shen
11 and Taves 1974) that fluoride concentrations in maternal and cord serum correlated well, with the cord
12 blood showing slightly lower concentrations. These findings were replicated in 1986 (Ron et al. 1986),
13 with results suggesting minor deviations depending on gestational age. A more recent study from an area
14 with water-fluoride levels of 0.4-0.8 mg/L showed that cord serum contained about 80% of the
15 concentrations occurring in maternal serum (Opydo-Szymaczek and Borysewicz-Lewicka 2007).
16 Consistent with this, French researchers measured fetal blood concentrations of fluoride after the
17 mothers were administered a small dose of sodium fluoride, and the elevations were statistically
18 significantly higher (2.6 $\mu\text{mol/l}$) than in a control group (less than 1 $\mu\text{mol/l}$) (Forestier et al. 1990).
19

20 50. A recent study from scientists at the University of California San Francisco (UCSF) further
21 confirms the placental transfer of fluoride (Uyghurturk et al. 2020). In this study, fluoride concentrations
22 were measured in the urine, blood, and amniotic fluid among pregnant women in fluoridated and non-
23 fluoridated areas of Northern California. Each additional 0.1 mg/L of fluoride in water was associated
24 with a significant increase in the fluoride levels in the amniotic fluid ($p < 0.001$), thus confirming the
25
26
27

transplacental passage of fluoride.

51. As would be expected, given the undeveloped nature of the blood-brain barrier during the fetal period, laboratory studies of animals exposed to prenatal fluoride have found significant elevations of fluoride in the brain (McPherson et al. 2018; Mullenix et al. 1995). Similarly, in aborted human fetuses, fluoride concentrations in the brain have been shown to be higher in geographic areas with endemic fluorosis as compared to controls at lower exposures (Du et al. 2008; He et al. 2008).

C. Toxicological Findings

52. Neurotoxicity is a documented hazard of fluoride exposure in laboratory animals (NRC 2006), which supports the plausibility of fluoride causing neurotoxic effects in humans.

53. One of the first U.S. reports on experimental fluoride neurotoxicity emerged when a new method was developed for computerized surveillance of rat behavior. Fluoride was selected for a test of the new methodology and showed clear neurotoxicity (Mullenix et al. 1995). The authors noted that the behavioral effects they observed in the rats are indicative of fluoride's potential ability to cause IQ deficits in humans. This assessment, which was made prior to the publication of any studies of fluoride and IQ in western journals, proved prescient.

54. Since the Mullenix study was published in 1995, many additional animal studies have documented neurochemical and anatomic changes in the brains of fluoride-treated animals. By 2006, the NRC concluded that there was enough neurochemical and anatomic data to conclude that fluoride interferes with brain functions by both direct and indirect means.

55. Among prominent adverse outcome pathways, the NRC concluded that fluoride is an endocrine disrupter that can affect thyroid function at intake levels as low as 0.01 to 0.03 mg/kg/day in individuals with iodine deficiency (NRC 2006).² Thyroid toxicity supports the plausibility of fluoride

² Large epidemiological studies published since the NRC report suggest that thyroid dysfunction is a relevant risk at elevated fluoride exposures in fluoridated communities, especially in

1 neurotoxicity because availability of thyroid hormone is crucial for optimal brain development (Rovet
2 2014).

3 56. At the time of the NRC's review, there was little data yet available on fluoride's impact on
4 behavior and cognition in animals, but considerable data has since been published. In 2016, the National
5 Toxicology Program (NTP) conducted a systematic review of these behavioral/cognitive studies (NTP
6 2016). Although NTP did not consider any of the neurochemical/anatomical effects, it still concluded
7 that the evidence is "suggestive of an effect on learning and memory" (NTP 2016, p. vii). The NTP
8 characterized its confidence in the evidence as "moderate" for adult studies, and "low" for the few
9 available developmental studies.
10

11 57. Additional animal research on learning/memory has been published subsequent to the NTP
12 review, and most of it has reported adverse effects. As is often the case, the animal studies on
13 learning/memory have limitations or discrepancies but given the general consistency in their findings
14 they continue to be *at least* "suggestive" of fluoride being a neurocognitive hazard.
15

16 **V. EPIDEMIOLOGICAL STUDIES (CROSS-SECTIONAL)**

17 **A. Neurotoxicity from Occupational Fluoride Exposure**

18 58. The neurotoxicity of chemicals is often first discovered from workplace exposures
19 (Grandjean and Landrigan 2006), which are later followed by case reports that involve children or
20 pregnant women from the general population (Grandjean 2013). The same is true of fluoride.
21

22 59. Although largely overlooked or ignored, Roholm first reported evidence of nervous system
23 effects in his seminal study of cryolite workers in Copenhagen (Roholm 1937): "The marked frequency
24 of nervous disorders after employment has ceased might indicate that cryolite has a particularly harmful
25 effect on the central nervous system" (p. 178). The nervous system effects reported by Roholm included
26 tiredness, sleepiness, indisposition, headaches, and giddiness (p. 138).

27 adults with iodine deficiency (Malin et al. 2018; Peckham et al. 2015).

60. My own mortality study of the cryolite workers studied by Roholm showed an excess of violent deaths (Grandjean et al. 1985), but information on the causes of death did not allow any conclusions on deaths from nervous system disease.

61. One of the challenges with occupational studies of fluoride-exposed workers is that the fluoride exposure usually occurs as part of a mixture. In the 1940s, scientists at the Manhattan Project recorded CNS effects in workers exposed to uranium hexafluoride gas (UF₆). They observed a “rather marked central nervous system effect with mental confusion, drowsiness and lassitude as the conspicuous features” and attributed it to the fluoride rather than uranium (Ferry 1944; Mullenix 2005).

62. Consistent with the observations of the Manhattan Project scientists, published case reports have highlighted difficulties with concentration and memory accompanied by general malaise and fatigue following occupational fluoride exposures (Spittle 1994).

63. More recently, skeletal fluorosis in workers was found to be associated with gradually progressive effects on the normal function and metabolism of the brain and other aspects of the nervous system (Duan et al. 1995), and application of neuropsychological tests (i.e., WHO’s Neurobehavioural Core Test Battery) have reported significant associations between workplace fluoride exposures and cognitive problems (Guo et al. 2008; Yazdi et al. 2011).

64. The available evidence from occupationally exposed workers supports the neurotoxicity of fluoride but does not allow any detailed consideration of its dependence on dose, timing, and duration.

B. Neurotoxicity in Endemic Fluorosis Areas

65. Fluoride toxicity has received particular attention in China, where widespread dental fluorosis indicates pervasive high exposures (Wang et al. 2012). Areas with high prevalences of dental (and skeletal) fluorosis are known as “endemic fluorosis” areas.

66. Although microbiologically safe, water supplies from wells, small springs or mountain

1 sources have created pockets of increased fluoride exposures near or within areas of low exposures, thus
2 representing optimal settings for epidemiological research because only the fluoride exposure would
3 likely differ between nearby neighborhoods. In addition, rural families in China move much less
4 frequently than U.S. families, thus facilitating assessment of impacts from long-term exposures. Chinese
5 researchers took advantage of this fact and published their findings, though mainly in Chinese journals,
6 and according to the standards of science at the time. The early research dates to the 1980s but has not
7 been widely cited, in part because of limited access to Chinese journals, in part because the notion of
8 adverse effects from fluoride intake has often been considered unwelcome.
9

10 67. Most of the studies on fluoride neurotoxicity from China, and other countries (i.e., India,
11 Iran, and Mexico), have focused on IQ measures as the endpoint of concern, with the clear majority of
12 these studies reporting inverse associations (i.e., higher levels of fluoride exposure are associated with
13 lower IQ).

14 68. Many of the studies from China have significant limitations, including lack of information
15 on covariates, missing information on study details, assessment of exposures on a community basis, and
16 use of cross-sectional study designs. The reports have also tended to be relatively brief and simple in
17 design. These deficiencies, which in some cases are rather severe, limit the conclusions that can be
18 drawn, but are unlikely to explain the almost uniformly consistent inverse associations that have been
19 reported.
20

21 69. While most of the endemic fluorosis studies have rather simple designs and may have
22 failed to control for confounding factors of possible importance, they also have important strengths,
23 including: 1) Stable populations with stable water-fluoride concentrations; many of the studies
24 specifically limited the populations to those who had lived in the community their entire life. 2) Unlike
25 in the U.S., children in rural China have very little exposure to fluoridated dental products (Zhu et al.
26
27
28

2003), thus making water a more important and reliable metric of fluoride exposure. 3) The studies in endemic fluorosis areas that have controlled for or excluded key confounding factors (arsenic exposure, iodine deficiency, parental education) were still capable of identifying clear associations between elevated fluoride exposure and cognitive deficits (Choi et al. 2012).

70. I will discuss the Chinese research on IQ in fluoride-exposed communities in more detail, but I begin first with studies that have examined other neurotoxicity endpoints, including neuropathological outcomes in aborted fetuses, neurobehavioral effects during infancy, and cognitive deficits and other neurological problems in adults.

1. Neurotoxic Endpoints in Fetuses and Neonates

71. In brain tissue obtained from aborted fetuses in endemic fluorosis areas, electron microscopy showed retarded cell growth in the cerebral cortex, with substantial cytology changes (He et al. 2008). A similar study used stereology to examine nerve cell numbers and volumes in fetal brain tissue and found lower densities (Du et al. 2008). A third study focused on neurotransmitters and receptors and found deviations that suggested neural dysplasia (Yu et al. 2008). Another study of aborted fetal brain tissue showed similar neurotransmitter results (Dong et al. 1993). These studies are consistent with prenatal fluoride exposure causing anatomic and biochemical changes in the fetal brain, as concluded by the NRC. A limiting factor, however, is that the elevated fluoride exposure in these studies came primarily from coal burning, which may have contributed other contaminants besides fluoride that were not assessed.

72. The impact of elevated fluoride in drinking water on neurological behavior in 91 neonates was assessed by Li et al. (2008). The study found that neonates born in an endemic fluorosis area (water-fluoride concentrations of 1.7 - 6.0 mg/L) scored more poorly on the standard Neonatal Behavioral Assessment, and that visual and auditory responses were also deficient, as compared to controls from

1 areas with less than 1 mg/L (Li et al. 2008). These findings are again consistent with the notion that
2 fluoride can affect the brain during the prenatal period, although neonatal neurological assessments can
3 be somewhat imprecise and may be only weakly predictive of subsequent brain development.

4 73. In a separate study, infants from an endemic area were examined at ages 3, 6, 9 and 12
5 months and scored significantly lower in mental and psychomotor development indices than those of the
6 control group (Chang et al. 2017). The exposed group also showed lower birth weight, and it is unclear
7 whether this difference can lead to confounding or if a lower birth weight is a concomitant effect of the
8 fluoride exposure. As with the fetal neuropathology studies, the source of fluoride exposure in this study
9 was coal, not water, which limits the conclusions that can be drawn due to the potential for confounding.
10

11 2. Neurotoxic Endpoints in Adults

12 74. Studies in China using cross-sectional designs have also found cognitive problems and
13 neurological symptoms in adults with skeletal fluorosis living in endemic fluorosis areas. Using
14 neuropsychological tests, including the Wechsler scale, 49 adult fluorosis patients (it is not clear whether
15 the patients were from a coal- or waterborne fluorosis area) were compared with controls and showed
16 deficits in language fluency, recognition, similarities, associative learning, and working memory (Shao
17 et al. 2003). Likewise, cognitive impairment in elderly subjects was clearly elevated in a waterborne
18 fluorosis area, although within-group assessment of urine-fluoride concentrations failed to show a clear
19 gradient of effect (Li et al. 2016). Excess occurrence of neurological symptoms has also been recorded
20 in both adults and children from waterborne fluorosis areas, with headaches being the primary
21 manifestation (Sharma et al. 2009).
22

23 3. Childhood IQ

24 75. As noted above, most of the epidemiological studies on fluoride neurotoxicity have
25 focused on IQ scores in childhood. In 2012, my colleagues and I published a meta-analysis of the
26
27
28

1 available 27 studies, most of which were published in China³ (Choi et al. 2012). Because these
2 published studies were conducted independently, we used meta-analysis—a quantitative, formal,
3 statistical technique—to systematically review and assess these published research studies to derive
4 conclusions about the neurotoxicity of fluoride. The outcome of the meta-analysis includes a more
5 precise estimate of the association than any individual study that contributes to the pooled analysis. The
6 variability or heterogeneity in study results was also examined. We did not attempt to generate any
7 dose-response relationship, and the fluoride concentrations were used only for definitions of high and
8 low (reference) groups in each study.
9

10 76. Among the 27 studies we reviewed, two involved populations exposed to fluoride from
11 coal burning (Guo et al. 1991; Li et al. 2010); the rest of the studies involved exposure to fluoride
12 through drinking water containing fluoride from soil minerals. The Combined Raven's Test – The Rural
13 Edition in China (CRT-RC) was used to measure the children's intelligence in 16 studies. Other
14 intelligence measures included the Wechsler Intelligence scale (3 studies), Binet IQ test (2 studies),
15 Raven's test (2 studies), Japan IQ test (2 studies), Chinese comparative intelligence test (1 study), and
16 the mental work capacity index (1 study). As each of the intelligence tests used is designed to measure
17 general intelligence, we used data from all eligible studies to estimate the possible effects of fluoride
18 exposure on the children's intelligence. We conducted a sensitivity analysis restricted to studies that
19 used similar tests to measure the outcome (specifically, the CRT-RC, Wechsler Intelligence test, Binet
20 IQ test, or Raven's test), and an analysis restricted to studies that used the CRT-RC. We also performed
21 an analysis that excluded studies with possible concerns about co-exposures, such as iodine status and
22 arsenic exposure, or with non-drinking water fluoride exposure from coal burning, without finding
23 appreciable differences, as described below.
24
25

26
27 ³ Two of the 27 studies included in the analysis were conducted in Iran (Poureslami et al.
2011; Seraj et al. 2006), otherwise the study cohorts were populations from China.

77. The levels of fluoride exposure in the studies we examined, while higher than those associated with fluoridation programs (0.7 mg/L), are not as high as some have claimed. A surprising number of commentators, including the EPA, have only mentioned the *highest* concentration examined in the studies (11.5 mg/L) (Allukian et al. 2018; EPA 2018), although this high concentration occurred in only one of the 27 studies. The majority of studies that reported the water-fluoride level in the exposed group had between 1.5 and 4 mg/L, which is elevated, but only modestly.⁴ Similarly, Duan's more recent meta-analysis of waterborne fluoride exposures reported that 18 of 27 studies addressed water-fluoride concentrations below 4 mg/L, and IQ reductions were observed at elevated concentrations of 1 to 2 mg/L (Duan et al. 2018 Table 2).

78. Among the 27 studies, all but one showed random-effect standardized mean difference (SMD) estimates that indicated an inverse association, ranging from -0.95 to -0.10 (one study showed a slight, non-significant effect in the opposite direction). The overall random-effects SMD estimate (and the 95% confidence interval, CI) were -0.45 (-0.56, -0.34). Given that the standard deviation (SD) for the IQ scale is 15, an SMD of -0.45 corresponds to a loss of **6.75 IQ points**.⁵ I shall return to this result later. Among the restricted sets of intelligence tests, the SMD for the model with only CRT-RC tests and drinking-water exposure was lower than that for all studies combined, but the difference was not significant, and heterogeneity remained at a similar magnitude in the restricted analyses.

79. Several studies (Hong et al. 2001; Lin et al. 1991; Wang et al. 2001; Wang et al. 2007; Xiang et al. 2003; Zhao et al. 1996) reported other risk factors, such as iodine status, and exposure to arsenic or lead, both neurotoxicants, and our sensitivity analyses showed similar associations between

⁴ The fluoride levels in the control groups in the studies often approximated the concentrations (~0.7 mg/L) used in fluoridation programs. Some ill-informed commentators have mistakenly interpreted this to mean that these control levels are thereby safe. This is false. The control groups are not being compared to *lower* or zero fluoride groups, and, as such, provide no information about the safety, or lack thereof, of the control values.

⁵ The effect size we found is consistent with the prior meta-analysis of Tang (2008), who reported a mean difference of 5.03 IQ points between the high- and low-fluoride areas.

1 high fluoride exposure and the outcomes even after exclusion of these studies. Although large tracts of
2 China have superficial fluoride-rich minerals, there is little, if any, likelihood of contamination by other
3 neurotoxicants that would be consistently associated with fluoride concentrations in drinking water and
4 thereby systemically confound the results. For example, follow-up testing documented lower levels of
5 blood-lead concentrations and waterborne arsenic in the high-fluoride community than the control
6 (Xiang et al. 2003; Xiang et al. 2003; Xiang et al. 2013). In some instances, therefore, potential co-
7 exposure to other neurotoxicants may cause reverse confounding (i.e., may attenuate the real
8 relationship between fluoride and IQ), as we have documented for methylmercury exposure from
9 seafood (Choi et al. 2008).

11 80. Additional IQ studies in endemic fluorosis areas have been published since our 2012
12 review. As with the previous studies, these newer studies continue to replicate the consistent inverse
13 association between fluoride exposure and IQ, although many—but not all—suffer from similar
14 limitations. Two of the studies reported linear relationships between urinary fluoride excretion and IQ
15 (one study also included plasma-fluoride) among children living in areas with mean water-fluoride
16 contents of 1.4 mg/L and 1.5-2.5 mg/L (Cui et al. 2018; Zhang and Cheng 2015).⁶ Another study
17 published since our meta-analysis is the one I conducted with colleagues in China, which I will now
18 discuss.

20 81. To ascertain the validity of the Chinese reports on fluoride neurotoxicity, we carried out a
21 pilot study in Sichuan using methods commonly applied in neurobehavioral epidemiology (Choi et al.
22 2015). The children examined had lived in their respective communities since conception. Although we
23 examined only 51 children, our results are consistent with elevated fluoride exposure being a cause of
24 cognitive deficits. Interestingly, negative associations were found for cognitive function tests regarding

26 ⁶ These results are consistent with the findings of Ding et al. (2011), who reported a dose-
27 response relationship between urine-fluoride concentrations (range = 0.24-2.84 mg/L) and reduced IQ in
a population without any severe dental fluorosis (Ding et al. 2011).

all three measures of fluoride exposure. One was the known water-fluoride concentration at the residence where the child was born and had grown up, another was the child's morning urine-fluoride after having ingested fluoride-free water the night before (neither measure reached formal statistical significance as a predictor of cognitive deficits). The strongest and statistically significant association was seen with the degree of dental fluorosis that served as a marker of early-life fluoride exposure. While the milder forms of dental fluorosis have been considered a cosmetic effect (Aoba and Fejerskov 2002; WHO 2006), our study suggested that fluorosis can serve as a useful marker of early fluoride exposure in studies of neurodevelopmental toxicity.⁷

C. Studies of Fluoride and ADHD in North America

82. Four epidemiological studies have investigated the relationship between fluoride and ADHD behaviors in North America, the most important of which is the prospective cohort study by Bashash (2018). Two of the other three studies examined ADHD-related outcomes in the Canadian Health Measures Survey (CHMS) (Barberio et al. 2017; Riddell et al. 2019).⁸

83. In 2017, Barberio et al. examined two cycles of the CHMS to investigate the relationship between randomly measured urine-fluoride levels (in 3-to-12-year-old children) and parental reports or self-reported learning disabilities. When the two cycles of the CHMS were combined (both including at least 1,100 subjects), unadjusted urine-fluoride was significantly correlated with an increased incidence of learning disabilities. However, this effect lost its statistical significance after controlling for urine dilution by creatinine and specific gravity. The authors concluded that there was no robust association

⁷ A prior study that was co-authored by my colleague David Bellinger failed to observe a relationship between dental fluorosis and behavior, as determined from parental questionnaires (Morgan et al. 1998). Due to several weaknesses, the conclusions were cautious and, in the authors' wording, "cannot lay this issue to rest." The relationship between dental fluorosis and neurobehavioral deficits is an issue that thus requires further study, including the possibility that the relationship is only apparent for fluorosis of certain teeth that share windows of susceptibility that overlap the windows of susceptibility for developmental neurotoxicity.

⁸ The third study (Malin and Till 2015) was an ecological study that found an association between ADHD and water fluoridation in the U.S. This association was not robust, however, as it lost its significance after adjustment for altitude, although this adjustment is questionable.

between fluoride exposure and reported learning disability among Canadian children at the ages studied.

84. A more sophisticated study using the same CHMS data has now been completed and shows a significant association between fluoridated water and ADHD diagnoses/symptoms (Riddell et al. 2019). The latter study controlled for more potential covariates than Barberio and focused on an older subset of children (6 to 17 years old). Riddell's focus on an older group of children is an improvement because 90% of children with ADHD are diagnosed after age 6 (Riddell et al. 2019). Riddell also focused specifically on ADHD symptoms and diagnoses, rather than the broader category of "learning disabilities." The Riddell team also analyzed fluoride in water as well as in urine and conducted regression analyses to test the association with specific ADHD parameters: i.e., ADHD diagnosis and the hyperactivity/inattention score on the Strengths and Difficulties Questionnaire (SDQ).

85. After adjustment for covariates, including lead exposure, Riddell and colleagues found that fluoridation of the home water supply significantly increased the risk of an ADHD diagnosis. An increase in water-fluoride by 1 mg/L was associated with a (statistically significant) 6-fold higher odds of an ADHD diagnosis in the 710 children known to rely on community water, although this association was not replicated using urine concentrations that may have been more variable. Similar tendencies were seen for the SDQ scores of hyperactivity/inattention, especially among the older youth (not covered by the Barberio study).

86. With its individual exposure data, more specific ADHD outcomes in adolescents, and large effect size, the Riddell study, along with Bashash et al. (2018) that I will discuss below, provide additional weight to the evidence of fluoride being a neurotoxicant at current levels of exposure in fluoridated areas.

VI. EPIDEMIOLOGICAL STUDIES (PROSPECTIVE)

A. Prospective Cohort Studies with Individual Assessment of Prenatal Exposure

1 87. The most reliable evidence of developmental neurotoxicity is obtained through prospective
2 studies that include real-time recording of information about exposure in early life followed by
3 subsequent clinical assessments of the child. (Grandjean & Landrigan 2014; Grandjean 2008). In our
4 meta-analysis we recommended that prospective studies be conducted to formally evaluate dose-
5 response relations based on individual-level measures over time, including more precise prenatal
6 measurements (Choi et al. 2012). Five such studies have now been conducted, and they have each found
7 significant adverse associations between prenatal fluoride exposure and neurodevelopmental harm
8 (Bashash 2017; Bashash 2018; Green 2019; Valdez-Jiminez 2017), with an additional study finding an
9 association between fluoride exposure during early infancy and IQ loss (Till 2020). The quality of these
10 studies, coupled with the consistency of their findings, also in regard to the cross-sectional studies, add
11 *substantial* weight to the evidence for developmental neurotoxicity from fluoride exposure.
12

13 88. I understand that Dr. Hu and Dr. Lanphear will be discussing the ELEMENT and MIREC
14 cohort studies in detail, so I will forego doing so here. As I explained in my initial expert report, these
15 are high-quality studies given their prospective birth cohort design, individual measurements of fluoride
16 exposure, and extensive control for potential confounders.
17

18 89. In addition to the ELEMENT and MIREC studies, a prospective birth cohort study has also
19 been published from a separate area of Mexico where there are elevated levels of fluoride in drinking
20 water (Valdez Jiminez 2017). In this study, maternal urine-fluoride (corrected for specific gravity) was
21 examined for its association with scores on the Bayley Scales among 65 children evaluated at age 3-15
22 months. The mothers in the study had average urine-fluoride concentrations at each of the three
23 trimesters of pregnancy of 1.9, 2.0, and 2.7 mg/L. These fluoride exposure indicators during the first and
24 second trimesters were associated with large and significant reductions in the Bayley Mental
25 Development Index (MDI) (cognitive) score after adjusting for covariates, including gestational age.
26
27

1 While this study is not as robust as the ELEMENT and MIREC studies due to the limited size, its
2 findings are consistent with and reinforce their findings, and add further weight to the neurotoxicity
3 assessment given its prospective cohort design.

4 **B. Prospective Cohort Studies without Prenatal Exposure Assessment**

5 90. Two additional prospective studies have been previously published on fluoride and
6 neurodevelopment (Shannon et al. 1986; Broadbent et al. 2015), both from New Zealand. They have
7 substantial limitations that make them much less informative than the North American studies, including
8 a failure to obtain individual measurements of fluoride exposure, and a failure to ascertain prenatal
9 fluoride exposure.
10

11 91. The first of the New Zealand studies was published in 1986 by Shannon. It found no
12 association between childhood behavior (as scored by mothers and teachers) and the duration of time the
13 child had lived in a fluoridated area during the first 7 years of life. The authors, however, made no
14 attempt to ascertain prenatal and early postnatal exposures. Postnatal exposures were measured by
15 simply tallying the number of years a child resided in a fluoridated area, with no distinctions made for
16 the *timing* of postnatal exposure. Under this exposure metric, a child who lived her first year of life in a
17 fluoridated area (a period of increased vulnerability) would be treated the same as a child who lived her
18 seventh year of life in a fluoridated area.
19

20 92. A second prospective study from New Zealand was based on a birth cohort established
21 from births in 1972-1973 (Broadbent et al. 2015). The 1,037 children were recruited at age 3 years, and
22 IQ tests were administered at ages 7, 9, 11 and 13 years, and again at age 38. Urine samples were again
23 not available for analysis, and the authors had no individual data on water intake. Instead, the authors
24 compared individuals who had lived for an undefined period of time in a fluoridated area during their
25 first five years of life, with individuals who had not lived in a fluoridated area during their first five
26 years of life.
27

years. No significant differences in IQ were noted using this exposure metric, and this finding was independent of potential confounding variables, including sex, socioeconomic status, breastfeeding, and birth weight.⁹

93. The Broadbent study also made no attempt to ascertain prenatal exposures, including maternal tea consumption, which is an important limitation given the high rate of tea consumption in New Zealand. Tea contains elevated levels of fluoride, and tea consumption can be a major source of fluoride intake among adults (Waugh 2017). During the time that the children in this study were born (1972-1973), New Zealanders consumed as much as 2.6 kg of tea per capita per year (corresponding to 3-4 teabags per day), as compared to the consumption of 0.5 kg in Canada in the approximate time the MIREC cohort was recruited (Grigg 2002). The failure of both New Zealand studies to consider maternal tea consumption may have introduced substantial imprecision into the exposure classification.

94. An additional concern is that the 10% of cohort subjects who had not lived in fluoridated areas very likely received fluoride supplements, which would eliminate much of the (postnatal) difference in exposure between the fluoridated and non-fluoridated areas. In a letter published subsequent to the study, the authors estimated that the average difference in exposure between children in fluoridated vs. non-fluoridated areas was only 0.3 mg/day (Broadbent et al. 2016).

95. Based on the absence of individual measurements of exposure; failure to control for the timing of exposure, including prenatal exposures; and the relatively small difference in postnatal exposures in the Broadbent study, the New Zealand studies provide virtually no information about the neurotoxic impact of early-life fluoride exposures. They carry little weight in my assessment.

VII. SYSTEMATIC REVIEW

96. Although I decided not to conduct a formal systematic review for my weight-of-the-

⁹ Despite the fact that lead exposure in this cohort was later reported to cause IQ deficits (Reuben et al. 2017), the authors of the fluoride study chose not to control for exposure to lead or other chemicals that can affect neurodevelopment.

evidence analysis, I had the opportunity to consider and analyze the review conducted by Dr. Ellen Chang of Exponent. As I described in my expert rebuttal report, Dr. Chang's systematic review provides no credible grounds for questioning my assessment of the literature; in fact, it further supports it.

A. Dr. Chang's Systematic Review Confirms that I Considered All Significant Data

97. Dr. Chang stated that her systematic review identified numerous studies that I did not address, with the apparent implication that these studies are somehow at odds with my opinion (p. 8). What Dr. Chang failed to reveal, however, is that the great majority of these studies reported significant associations between fluoride exposure and neurotoxic outcomes, further confirming my own assessment.

98. Of the 31 studies that Dr. Chang has identified and which I did not specifically address, 27 found associations of elevated fluoride exposure with adverse effects.¹⁰ These studies, which provide further *support* for my opinions, were not cited in my report because most are repetitions of the cross-sectional study design in endemic fluorosis areas that I have already discussed at length; some are only available in abstract form;¹¹ some are secondary analyses of primary studies that I already addressed;¹² and one was not available to me at the time of submitting my report (Till et al. 2020). As explained in my report, I do not consider it necessary to address and discuss each and every paper that reports on fluoride effects, especially when peer-reviewed systematic reviews are available, including our own (Choi et al. 2012). I consider it more informative to examine the various *types* of studies, including toxicokinetics (e.g., distribution of fluoride throughout the body, including transfer through the placenta and blood-brain barrier); toxicological findings from animals; and different endpoints relevant to

¹⁰ Aravind (2016); Asawa (2014), Calderon (2000), Das (2016), Khan (2015), Kundu (2015), Liu (2000); Lu (2019), Manju (2017), Mustafa (2018), Nagarajappa (2013); Qin (1990), Razdan (2017), Rocha-Amador (2007), Rocha-Amador (2008), Rocha-Amador (2009), Saxena (2012), Shivaprakash (2011), Singh (2013), Sudhir (2009), Thomas (2018), Till (2019), Trivedi (2007), Wang (2005), Xiang (2015), and Yu (2018).

¹¹ Calderon (2000); Thomas (2018).

¹² Xiang (2015); Wang (2012).

neurotoxicity (e.g., cognitive tests, thyroid function, histological assessments of fetal brain).

99. Conversely, many of the studies that I addressed in my report¹³ were not considered by Dr. Chang for unexplained or spurious reasons. Dr. Chang's review, for example, never addressed or considered fluoride's (i) passage through the placenta, (ii) uptake into fetal brain, and (iii) neurochemical and anatomical effects, and she spuriously dismisses the evidence of neurotoxicity in adults as irrelevant to developmental effects in humans (p. 31). In several important ways, therefore, Dr. Chang's review is not as systematic as my own.

100. Dr. Chang's systematic search of the literature identified four papers that reported no significant associations with neurodevelopmental effects and that I did not rely on, but upon inspection, they have no material effect on the conclusions that can be drawn, as I will now discuss.

101. One study highlighted by Dr. Chang is a publication by Spittle and colleagues (Spittle 1998) that Dr. Chang refers to repeatedly throughout her review. Although noted in a lengthy table at the end, Dr. Chang fails to acknowledge in the body of her review that this report is in the form of an abstract and relates to a previous (full) publication (Shannon et al. 1986) that I addressed in my report (and above). I did not cite the Spittle abstract in my report, just as I did not cite abstracts of studies reporting harm.¹⁴ It is standard practice for systematic reviews to omit abstracts, as practiced in systematic reviews conducted by the authoritative Cochrane group (Iheozor-Ejiofor et al. 2015). Dr. Chang provides no justification for including abstracts in her review, such as the one by Spittle (Spittle 1998). Dr. Chang's prominent references to the Spittle abstract is particularly surprising given that it does not describe *any* confounder adjustment,¹⁵ and uses an ecological metric for exposure (group water

¹³ *E.g.*, Dong (1993); Duan (1995); Ekstrand (1981); Li (2016); Spittle (1994); Guo (2001); Malin (2018); Opydo-Szymaczek (2005, 2007); Peckham (2015); Ron (1986); Salgarello (2016); Shao (2003); Shen & Taves (1974); Yazdi (2011); Yu (2008).

¹⁴ Calderon (2000); Thomas (2018).

¹⁵ On p. 132 of her Table, Dr. Chang "assume[s]" that the Spittle analysis controlled for the same confounders as the Shannon analysis. I understand that neither Dr. Chang, nor anyone else in her

1 F level) – features which Dr. Chang has used to dismiss many papers that support the neurotoxicity of
2 fluoride.

3 102. The other three “no-effect” studies that Dr. Chang cites and that I did not address are
4 similarly unavailing. Two are cross-sectional studies from China which fail to show statistically
5 significant associations between fluoride exposure and IQ,¹⁶ and one is an ecological analysis (Perrott
6 2018) of the Malin & Till (2015) study on ADHD which I addressed but placed little weight on. As I
7 explained in my report, there are many reasons why an ecological/cross-sectional study can fail to detect
8 an effect even when one is present. The failure of these three studies to find statistically significant
9 effects does nothing to contradict the robust literature that I rely upon, including the prospective birth
10 cohort studies that I placed the greatest weight on. Even Dr. Chang appears to recognize this, as she does
11 not include any of these three studies in her causal analysis, and correctly notes that the analysis by
12 Perrott (Perrott 2018) is a “relatively low quality” ecological study (p. 66).

14 103. In summary, despite asserting that my review failed to consider “numerous” papers, Dr.
15 Chang’s own review confirms that I addressed and considered the most relevant epidemiological studies
16 on cognitive outcomes. Dr. Chang’s literature search also confirms that the majority of studies that I did
17 not specifically address are consistent with and further support the association between fluoride and
18 cognitive impairment, in accordance with my conclusions.

20 **B. Dr. Chang’s Review Fails to Identify Any Systematic Biases that Explain Fluoride’s**
21 **Consistent Association with Neurodevelopmental Harm**

22 104. Dr. Chang’s systematic assessment of study quality provides a lengthy discussion of real or
23 perceived methodological limitations in the available studies. Importantly, however, Dr. Chang failed to
24 identify a likely explanation for how these limitations can explain the consistent adverse associations

25 office has contacted Dr. Spittle to confirm this statement (Personal email communication with Bruce
26 Spittle, August 13, 2019). According to Dr. Spittle, the abstract provided all important methodological
27 details.

16 He (2010); Kang (2011).

1 between fluoride and IQ across both cross-sectional and prospective studies. For example, Dr. Chang
2 referred to “high potential for selection bias” but did not consider how unlikely it is that dozens of
3 studies should all suffer from some particular exposure misclassification or selectivity that would all
4 cause bias *away* from the null, e.g., selection bias that would result in participation of intellectually
5 disabled children only in the high-fluoride group, or residual confounding resulting in bias only away
6 from the null in the many different study settings.

7
8 105. Dr. Chang claimed that “methodological uncertainties remain about the assessment of
9 fluoride exposure and neurodevelopmental outcomes; and the reported findings are plausibly explained
10 by confounding, bias, and chance” (p. 9). However, she did not provide any convincing evidence that
11 such issues could have resulted in erroneous conclusions, especially in the high-quality prospective
12 studies.

13
14 106. Throughout her analysis, Dr. Chang failed to grapple with the fact that random (i.e., non-
15 differential) error is unlikely to cause a bias away from the null, as is well-known in epidemiology, as I
16 have also discussed in past publications (Grandjean and Budtz-Jorgensen 2007, 2010). Dr. Chang thus
17 did not articulate a plausible basis for why the limitations she claimed to have identified can
18 *systematically* bias the results across the many study settings, including the North American birth
19 cohorts.

20
21 107. Dr. Chang described cross-sectional studies as if they are all equal and as if the exposure
22 parameter always represents a current and short-lasting exposure only. In so doing, Dr. Chang failed to
23 acknowledge in her causal analysis that exposure measures in many studies represent long-term
24 community conditions, in some studies also likely covering prenatal exposures, a critical detail.

25
26 108. Dr. Chang referred to exaggerated associations that can result from lack of blinding (p.
27 59), but failed to acknowledge that at least 11 of the studies reporting adverse neurocognitive effects

1 have clearly been blinded, including the recent birth cohort studies, where the exposure was determined
2 *after* the cognitive tests had been completed. Thus, while lack of blinding can create observation bias, it
3 cannot explain the inverse association between fluoride and IQ because similar associations have been
4 consistently found in studies known to be blinded. Despite producing a 56-page table to address “key
5 characteristics” of the studies, Dr. Chang failed to mention this methodological strength in her summary
6 of the studies (pp. 90-146).

7 109. Dr. Chang repeatedly highlighted the risk of publication bias, e.g., in the biomedical
8 journal *Fluoride*, which is not indexed by PubMed. However, she does not mention the bias *against*
9 publication, i.e., a bias that acts in the opposite direction. The examples that I mentioned in my report
10 illustrate that such bias exists.¹⁷ Further, Dr. Chang speculated that Chinese-language studies that did
11 not find adverse effects may not have been translated into English (p. 37). Instead of speculating about
12 this, Dr. Chang’s systematic review could have included a search of online databases of Chinese-
13 language research (e.g., CNKI) but, for unexplained reasons, did not do so.¹⁸

14 110. In summary, although Dr. Chang’s systematic assessment of study quality correctly
15 identified limitations in a number of studies, she failed to credibly explain how these limitations can
16 plausibly explain the significant inverse associations that have consistently been found across many
17 study settings and designs.¹⁹ Although I recognize the issues that Dr. Chang has raised and have fully
18

19
20
21 ¹⁷ The desire to use fluoride in caries prevention programs has sometimes made it difficult
22 for researchers, including myself, to present findings of potential toxic effects. In addition to my own
23 personal experiences, published case reports suggest that some studies reporting adverse results have
24 been suppressed, and, in at least one instance, a respected scientist at the Forsythe Dental Institute lost
25 her job after publishing evidence of neurotoxicity.

26 ¹⁸ A search of PubMed for “CNKI database” shows that many systematic reviews include
27 CNKI as one of the databases to retrieve studies, and the Institute of Medicine recommendations for
28 systematic review (which Chang relies on) calls for searching for foreign language studies when
appropriate (IOM 2011, p. 8). CNKI is publicly available online at:
<http://oversea.cnki.net/kns55/default.aspx>.

¹⁹ Unable to explain why so many studies have found significant associations between
fluoride and IQ, Dr. Chang claims that “most published scientific research findings are anticipated to be
false” (p. 38, citing Ioannidis (2005)). Although the original report by John Ioannidis (Ioannidis 2005)

considered them in my assessment, it remains extremely unlikely, if not impossible, that the overwhelming evidence of fluoride neurotoxicity is a mirage caused by bias, as Dr. Chang apparently believes. A far more likely and plausible explanation for the consistent findings in the epidemiological studies is that fluoride is a developmental neurotoxicant that reduces IQ and that this association is strong enough to be apparent also in studies with less-than-ideal designs.

C. Bradford Hill Aspects Support, Rather than Detract from, the Causal Nature of Fluoride's Association with Neurodevelopmental Harm

111. Dr. Chang used the Bradford Hill aspects to evaluate the causal relationship between fluoride and neurotoxicity. As I explained in my rebuttal report, her causal analysis is superficial and pays lip service only to Sir Austin's wise advice. An appropriate and systematic assessment of the Bradford Hill guidelines supports, rather than refutes, the causal relationship between elevated fluoride exposure and IQ loss. I will summarize here:

112. *Strength*: Dr. Chang dismissed the strength of the association between fluoride and IQ on the grounds that a loss of 3 to 5 IQ points is relatively small in comparison with normal, expected variation (p. 69). Under this arbitrarily high standard, other well-known neurotoxicants (e.g., lead, methylmercury, arsenic) would fail Dr. Chang's strength criterion. By failing to consider the strength of association of other well-known neurotoxicants, Dr. Chang subjectively analyzed the data on fluoride in a meaningless vacuum. Had Dr. Chang considered the strength of association for other neurotoxicants, she would have found that the effect size for fluoride actually is actually large, not small (i.e., it rivals the effects of lead), which *supports*, rather than detracts, from a causal relationship.

113. *Consistency*: One of the most compelling aspects about the epidemiological research on

did provide some stunning examples of how clinical medicine could be misled by single reports, it would be reckless and counterproductive if we were to ignore all published reports, as Dr. Chang seems to prefer. This nihilistic view was also not the intent of the author. In a more recent paper in the same journal, Dr. Ioannidis highlighted the need for balanced review of scientific evidence in the interest of inspiring responsible policy decisions (Ioannidis 2018).

1 fluoride is how consistent it has been in finding significant associations with IQ (Choi et al. 2012). Dr.
2 Chang obscured this by highlighting non-informative studies that made no attempt to measure or
3 investigate prenatal or early postnatal fluoride exposures (Barberio et al. 2017; Broadbent et al. 2015;
4 Morgan et al. 1998; Shannon et al. 1986; Spittle 1998) as being on the same level as, and contradicting,
5 the highly significant findings from the prospective ELEMENT (Bashash et al. 2017) and MIREC
6 (Green et al. 2019) prospective birth cohort studies (pp. 70-71). A particularly poor judgment by Dr.
7 Chang was to place the Spittle abstract on the same level as the ELEMENT and MIREC studies despite
8 the fact that Spittle's abstract does not describe *any* confounder adjustment. Dr. Chang cited the "mixed"
9 nature of the findings as a basis to conclude that the consistency factor has not been met, while failing to
10 acknowledge the inappropriate apples-to-oranges nature of comparing the prospective
11 ELEMENT/MIREC studies to much, much weaker studies.
12

13 114. In her assessment of consistency, Dr. Chang failed to mention the fact that every single
14 prospective birth cohort study with prenatal exposure measurements has found a significant adverse
15 effect of prenatal fluoride on neurodevelopment (Bashash et al. 2017; Bashash et al. 2018; Green et al.
16 2019; Valdez Jimenez et al. 2017). Dr. Chang also gave short shrift to the consistent association between
17 fluoride exposure and reduced IQ reported in the numerous cross-sectional studies (Choi et al. 2012;
18 Duan et al. 2018; Tang et al. 2008). This latter shortcoming may be a result of Dr. Chang's critical
19 misunderstanding of our meta-analysis (Choi et al. 2012), which I will now address.
20

21 115. Dr. Chang claimed that our meta-analysis found an average loss of 0.45 IQ points in the
22 high-fluoride areas and characterizes this as a 10-fold difference with the Tang meta-analysis (Tang et
23 al. 2008). This, however, is not what we reported (see paragraph 78). Because different intelligence
24 scales had been used in the studies considered, we expressed the outcome as a random-effect
25 standardized weighted mean difference estimate, as we clearly explained (Choi et al. 2012). In order to
26
27

1 translate this measure to a difference on the same IQ scale, the joint result must be multiplied by the
2 standard deviation of the IQ scale, i.e., 15. An SMD of -0.45 thus corresponds to a loss of 6.75 IQ
3 points. Contrary to Dr. Chang's mischaracterization, therefore, the results of our meta-analysis are
4 consistent with the Tang meta-analysis, a fact that we actually mention in our published paper (Choi et
5 al. 2012).


6 116. Dr. Chang's assessment of consistency also entirely ignored the findings from
7 occupational studies, as well as the neuropathology data from examinations of fetal brains in endemic
8 fluorosis areas. As I explained in my report, each of these types of studies is consistent with, and provide
9 support for, fluoride being a neurotoxic agent.
10

11 117. *Specificity*: As Kenneth Rothman (2012) and others (Neutra 2018) have emphasized, and
12 as Dr. Chang recognized, lack of specificity between an exposure and an outcome (e.g., asbestos and
13 mesothelioma) does not weigh against or in favor of a causal conclusion.

14 118. *Temporality*: Dr. Chang's assessment of temporality mirrored her assessment of
15 consistency in that she cited the two New Zealand studies as contradicting the findings from the
16 ELEMENT and MIREC cohorts. Once again, Dr. Chang fails to acknowledge the absence of prenatal or
17 early postnatal fluoride exposure assessments in the New Zealand studies, nor any of the other serious
18 shortcomings of these studies. Instead, Dr. Chang focused on non-differential measurement uncertainties
19 of the urine-fluoride data in the far superior ELEMENT and MIREC cohorts to cast doubt on the
20 findings of these studies. As already discussed in my report, however, the imprecision of the fluoride
21 exposure parameters would likely *bias the results toward the null*, not the reverse. The temporality
22 requirement is thus met with fluoride, as each of the prospective birth cohort studies has found a
23 significant association between early-life exposure to fluoride and the offspring's subsequent
24 performance on neurobehavioral testing. The exposure preceded the effect in these studies, which is
25
26
27
28

what the temporality factor is supposed to assess.

119. *Biological Gradient*: The ELEMENT and MIREC studies have reported monotonic dose-response relationships between elevated prenatal fluoride exposure and IQ deficits in the offspring (Bashash et al. 2017, Green et al. 2019), as well as ADHD behaviors (Bashash et al. 2018). Dr. Chang dismissed the biological gradient of these effects by showing scatterplots from the ELEMENT and MIREC cohorts without the trend lines. However, this approach proves little insight, other than illustrating the undisputed fact that there is substantial natural variation in IQ across the population and that an appropriate statistical analysis is needed to extract a reliable estimate of the average effect of the toxicant exposure. Similar scatterplots have been published showing the effects of lead and IQ, as can be seen in the figure to the right (Rothenberg & Rothenberg 2005, Figure 1). Lead would thus fail the biological gradient test that Dr. Chang has used for fluoride. Dr. Chang also argued that outliers may have distorted the effects seen in the ELEMENT and MIREC cohorts (p. 77-78), without acknowledging that statistical analyses on the impact of outliers have been conducted and that the results did not meaningfully change (Bashash et al. 2017).

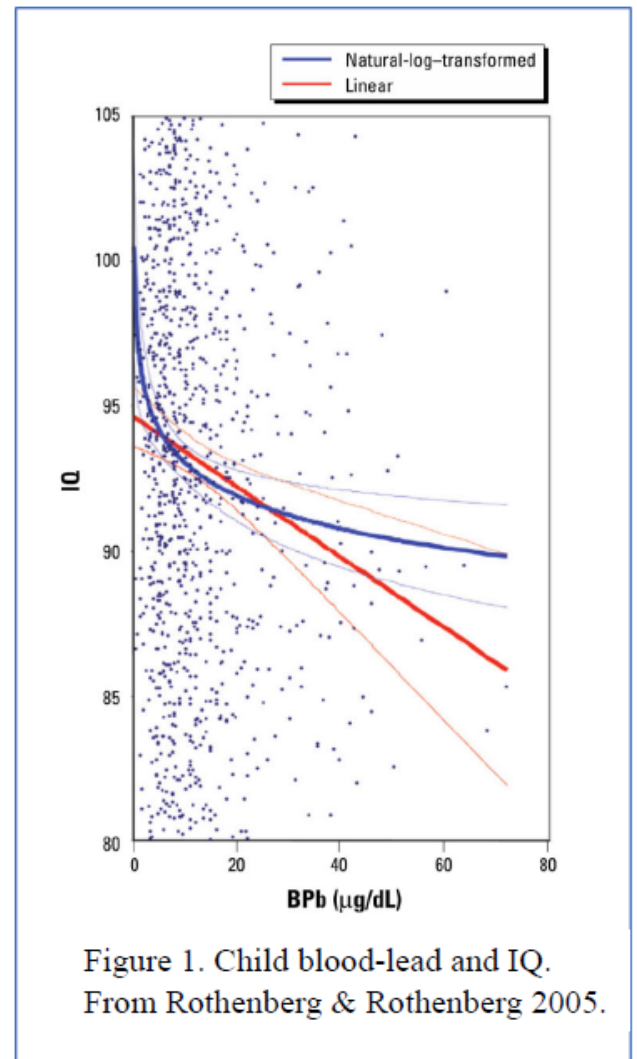

120. *Plausibility*: Dr. Chang limited her assessment of biologic plausibility to NTP's assessment of learning and memory (NTP 2016) in animal models, and to Dr. Tsuji's expert report. In so doing, Dr.

1 Chang completely ignored the large body of animal literature showing adverse neuroanatomical and
2 neurochemical effects from fluoride exposure, as already reviewed by the National Research Council
3 (NRC 2006) and by Dr. Thiessen in her report. The NRC concluded that the neuroanatomical and
4 neurochemical effects are sufficient to determine that fluoride interferes with brain function (NRC
5 2006). Dr. Chang ignored this information in favor of the NTP's more narrow assessment on
6 learning/memory, but even the NTP assessment found suggestive evidence that fluoride impairs learning
7 and memory. In contrast to Dr. Chang's assessment, EPA's own experts on developmental
8 neurotoxicity, including internationally recognized scientists such as William R. Mundy and Kevin M.
9 Crofton (Mundy et al. 2015), have identified fluoride as a chemical with substantial evidence of
10 developmental neurotoxicity.
11

12 121. *Coherence*: Dr. Chang dismissed the coherence of fluoridated water reducing IQ on the
13 grounds that IQ scores in US children steadily improved throughout the 20th century (the so-called
14 "Flynn Effect"). Dr. Chang even went so far as to suggest that fluoridation may be responsible for the
15 increased scores, although more plausible explanations are known. Under Dr. Chang's simplistic
16 framework, leaded gasoline could not have reduced IQ and may have increased it, as it was introduced
17 in the early part of the 20th century and IQ scores continued to increase during the entire duration of its
18 use. It is well accepted, however, that low-level lead exposure reduces IQ, and thus the Flynn Effect
19 argument—while perhaps superficially appealing—does *not* demonstrate "incoherence."
20

21 122. In her assessment of coherence, Dr. Chang failed to consider other relevant considerations,
22 including the association between neonatal fluoride exposure mediated by infant formula feeding and
23 reduced IQ (Till et al. 2020), as further discussed below. While the studies prior to the recent Canadian
24 analysis did not evaluate the potential role of neonatal fluoride exposure, formula feeding is well
25 established to increase a baby's fluoride exposure, even in areas without fluoridated water (Harriehausen
26
27
28

et al. 2019; Zohoori et al. 2019). Although other factors are of likely importance, the relationship between formula-feeding and reduced IQ is coherent with maternal fluoride exposure during pregnancy being associated with a lowered IQ in the child and supports a causative relationship between early-life exposure to fluoride and IQ deficits.

123. *Experiment:* Dr. Chang ignored the NRC’s observation (NRC 2006) that case reports of fluoride toxicity constitute “experimental studies” of neurologic symptomatology following fluoride exposure (NRC, p. 208). The case reports involve “one or more individuals who underwent withdrawal from their source of fluoride exposure and subsequent re-exposures under ‘blind’ conditions.” In most cases, the symptoms (which included lethargy, weakness, and impaired ability to concentrate) “disappeared with the elimination of exposure to fluoride and returned when exposure was reinstated.” Although experimental support is not an obligatory criterion (Neutra 2018), the existence of such support should not be missed in what is dubbed a systematic assessment.

124. *Analogy:* I agree with Dr. Chang that “analogies can be drawn to other naturally occurring elements, especially certain metals” like lead (p. 85). As discussed above, many of the exaggerated criteria that she uses to reject a causal relationship between fluoride exposure and IQ could be equally used to erroneously dismiss the causal relationship between low-level lead exposure and IQ.

125. In summary, after correcting for Dr. Chang’s errors and biases in judgment, the Bradford-Hill aspects support, rather than detract from, a causal relationship between fluoride in water and neurotoxicity. After analyzing and considering Dr. Chang’s systematic review, I have more, not less, confidence that developmental neurotoxicity is a serious risk of elevated fluoride exposure.

VIII. BENCHMARK DOSE (BMD) ANALYSIS

A. Selection of Source Data

126. Regulatory agencies are in overall agreement in using Benchmark Dose (BMD) analyses to

1 calculate non-cancer health-based limits for dietary intakes of contaminants, such as those found in
2 drinking water (EFSA 2009; EPA 2012).

3 127. As with the Faroe Islands cohort that the EPA relied upon in its risk assessment for
4 methylmercury, the ELEMENT and MIREC studies are high-quality birth cohorts suitable for dose-
5 response analysis (Bashash et al. 2017; Green et al. 2019). Further, as the data refer to the critical effect
6 in a highly vulnerable population, they constitute appropriate data to use for identifying a safe exposure
7 limit for fluoride. I worked, therefore, with my colleague, Dr. Budtz-Jorgensen, on BMD analyses of
8 these studies, which I describe below.
9

10 128. Our selection of the ELEMENT and MIREC studies for BMD analysis is consistent with
11 an analogous assessment conducted by both Dr. Chang and her colleague, Dr. Joyce Tsuji (Tsuji et al.
12 2015) for another neurotoxicant. In their paper, Drs. Chang and Tsuji sought to determine if the existing
13 RfD for arsenic is adequately protective of neurotoxicity. To answer this question, they conducted a
14 systematic review of the literature to see if there were any studies that would permit a dose-response
15 analysis for quantitative risk assessment. After reviewing the literature, they found a study that, in their
16 judgment, was suitable for the purpose: a study from Bangladesh by Hamadani et al. (2011).
17

18 129. The ELEMENT and MIREC studies are at least equally suitable for dose-response analysis
19 as the one study Dr. Chang and Dr. Tsuji found sufficiently reliable to use for their risk assessment of
20 arsenic exposure. As with the Hamadani study, the ELEMENT and MIREC studies have a (i)
21 prospective birth cohort design; (ii) large sample size; (iii) control for potential confounders;²⁰ (iv) urine
22 measurements²¹ of the toxicant of interest during pregnancy; (v) and extended follow-up (up to 5 years
23

24 ²⁰ Drs. Chang and Tsuji considered studies to have sufficiently controlled for potential
25 confounders if they controlled for SES or HOME Score and parental education/IQ (Tsuji et al. 2015, p.
26 93).

27 ²¹ As with the ELEMENT and MIREC studies, the Bangladesh study measured prenatal
28 exposure through several samples of maternal urine (adjusted for specific gravity) (Hamadani 2011).
The Bangladesh study collected urine twice during the pregnancy (at gestational weeks 8 and 30), which

after birth). In fact, the ELEMENT and MIREC studies have an important advantage: the average arsenic exposure in Bangladesh substantially exceeded exposures in the U.S.,²² which is not the case with the North American fluoride cohort studies.

130. My calculations of benchmark values for fluoride from the ELEMENT and MIREC cohorts are therefore in accordance with the criteria that Drs. Chang and Tsuji have previously used when generating benchmark calculations for arsenic (where adverse effects were seen in girls, but not boys, at 5 years of age).

B. Selection of Benchmark Response (BMR)

131. The benchmark dose (BMD) is defined as the dose that leads to a specific loss (or degree of abnormality) known as the benchmark response (BMR) in the outcome variable. The BMR must be defined before the analysis (EPA 2012), and general guidelines been developed for the selection of a BMR (EFSA 2009).

132. According to the EPA Clean Air Scientific Advisory Committee, a 1-to-2 IQ point reduction at the population level is “highly significant from a public health standpoint,” and should be prevented in up to 99.5% of the population (EPA 2008). Consistent with this, previous BMD analyses of human neurotoxicity have selected 1 IQ point as the BMR (Budtz-Jorgensen et al. 2000; Budtz-Jorgensen et al. 2013; EFSA 2010; Tsuji et al. 2015).

133. Economists have calculated the substantial losses in lifetime incomes from a decrease of 1 IQ point²³ (Gould 2009), as also practiced by economists at the EPA in regulatory impact analyses (EPA 2008).

134. Research on other neurotoxicants (Grandjean 2013) has shown that shifts to the left of IQ is a lower number of samples than the MIREC cohort, and roughly the same as the ELEMENT study.

²² The Bangladesh study addressed a population with mean urinary arsenic levels ranging from 35 to 80 ug/L, which is about 10-to-40 times the levels measured in the US population.

²³ In terms of 2006-dollars, the value of 1 IQ point was calculated to be about \$18,000 (Gould 2009; Spadaro and Rabl 2008).

distributions in a population (i.e., reductions in average IQ) can have substantial impacts, especially among those in the high and low ranges of the distribution (Bellinger 2007).

135. Consistent with prior analyses, including our own, we therefore selected 1 IQ point as the BMR (Budtz-Jorgensen et al. 2000; Budtz-Jorgensen et al. 2013).

C. Analyses of ELEMENT and MIREC Data

136. For our BMD analysis, we used the same formula that we used in our prior assessment of lead (Budtz-Jorgensen et al. 2013). The formula is as follows:

The BMD is defined by

$$f(0) - f(\text{BMD}) = \text{BMR} \rightarrow \text{BMD} = f^{-1}(-\text{BMR})$$

In a linear model, $(Y = \alpha + \beta d + \epsilon)$, from which we get $\text{BMD} = -\text{BMR}/\beta$.

Likewise, the BMDL is defined as a lower one-sided 95% confidence limit of the BMD. In the linear model,

$$\text{BMDL} = -\text{BMR}/\beta_{\text{lower}}$$

where β_{lower} is the one-sided lower 95% confidence limit for β . Information on the (linear) regression coefficients and their standard deviations, from which the confidence intervals can be calculated, is available from the published articles on the two major prospective cohort studies.

137. For the ELEMENT study (Bashash et al. 2017), a linear dose-response model could be used for the effect of urine-fluoride concentrations on both measures of childhood IQ (i.e., the General Cognitive Index (GCI) results at age 4 and IQ results at ages 6-12). In this model, the BMD and BMDL can be calculated based only on the regression coefficient and its precision. In Table 4 of the publication (Bashash et al. 2017), this information is available both for a crude model and for a model A with confounder adjustment. The table below shows the benchmark results for these two models for both the age-4 GCI and school-age IQ.

Table 2. Benchmark dose results (mg/L urine adjusted for creatinine) obtained from the ELEMENT study results (Bashash et al. 2017).

Model	GCI		IQ	
	BMD	BMDL	BMD	BMDL
Crude	0.133	0.085	0.211	0.121
Adjusted	0.159	0.099	0.200	0.130
Read from plot	0.159	0.102	-	-

138. As these calculations are based on assumptions of Gaussian distributions, we checked the validity by scanning the numbers from the plot in the published article. We tentatively used the *WebPlotDigitizer* software to read the plot shown in the published paper (see Figure 1, page 22) (Bashash et al. 2017), to obtain the individual adjusted GCI results for more accurate BMD calculations. Of the original 287 observations, the software provided 286 observations, probably due to two overlapping observations. Thus, missing a single point only, our calculations based on the scanned data should be considered fairly reliable.

139. Using the standard benchmark approach to epidemiological data and a linear dependency, we find that the BMD for GCI is approximately 0.16 mg/L, and that the BMDL is 0.10 mg/L (bottom line of Table 2). These results are in excellent agreement with the results calculated only from the regression data presented in Table 4 of Bashash et al. (2017).

140. To assess the robustness of the calculation, we included a logarithmic conversion of the exposure parameter. We also used a split linear dose-response curve as in one of our previous studies (Budtz-Jorgensen et al., 2013). These sensitivity analyses showed BMD results that deviated only marginally from the calculation using the default linear association. In conclusion, Table 2 shows

reliable BMD results that have been calculated in accordance with standard EPA procedures.

141. We also conducted a BMD analysis of the MIREC data. As with the ELEMENT study, we calculated the BMD and BMDL from the reported regression coefficients and standard deviations, with the assumption of a Gaussian distribution (Green 2019, Table 2). In addition to calculating the BMD and BMDL from the urine-fluoride data (U-F), we also calculated a BMD and BMDL from the maternal fluoride intake data. Our results are shown in the table below:

Table 3. Benchmark dose results (mg/L urine adjusted for specific gravity, or mg estimated daily intake) obtained from MIREC study results on IQ (Green et al. 2019).

Study	Exposure	Sex	BMD	BMDL
MIREC	Maternal U-F	Both sexes	0.51	0.21
	Maternal U-F	Boys	0.22	0.13
	Maternal U-F	Girls	(–)	0.58
	Maternal F intake	Both sexes	0.27	0.15

142. As shown in the above table, the prenatal BMD for girls is not defined when relying on urine-fluoride, but the BMDL is still meaningful and is, as expected, higher than the other estimates obtained. No sex difference was found when relying on estimated fluoride intake.

143. Overall, the results derived from the two studies are comparable. In the ELEMENT study, the BMDL for maternal urine among ~4-year olds is approximately **0.1 mg/L** (both sexes), while in the MIREC study, it is **0.13 mg/L** (boys) and **0.21 mg/L** (both sexes).²⁴ The respective BMDL for the 6-to-12-year olds from the ELEMENT study is **0.13 mg/L**, thus overall approximately 0.15 mg/L. Consistent with these maternal urinary excretion values, the BMDL for maternal fluoride *intake* in the MIREC

²⁴ Based on how the authors reported the data, our BMDL values from the ELEMENT cohort are creatinine-adjusted, while our BMDL values from the MIREC cohort are specific gravity-adjusted.

study is **0.15 mg/day** (both sexes).

IX. ASSESSMENT OF RISK

A. Comparing BMDLs with Current Exposures in Fluoridated Areas


144. As benchmark dose calculations constitute a routine approach applied by the EPA for establishing safe limits on chemical exposure, the above calculations that rely on overall associations between fluoride exposure and cognitive deficits provide a basis for assessing the risk of cognitive deficits from current fluoride exposure levels.

145. Typically, the EPA uses the BMDL to calculate a Reference Dose (RfD) by dividing by an uncertainty factor for the purpose of accounting for variations in human susceptibility. The default value that EPA uses for the uncertainty factor is 10. Here, if we round up the overall BMDL to **0.2 mg/L**, or about 0.2 mg/day, the RfD would likely be 0.02, which is very much below current exposure levels, especially in communities with fluoridation programs (Till et al. 2018). But, *even if no uncertainty factor is applied, and even if relying on the BMD rather than the BMDL* (both of which would be unusual), the RfD would still be well below current exposure levels in fluoridated areas (Till et al. 2018).


146. The serious risk that we are confronted with can be appreciated by visually comparing the BMDLs against documented exposure levels in fluoridated communities. The following Figure 2A, adapted from Green et al. (2019), compares an overall BMDL for maternal urine-fluoride (0.15 mg/L) with the maternal urine-fluoride concentrations reported in the study. As can be seen, the urine-fluoride levels far surpass the levels associated with IQ loss.

Figure 2A. Distribution of Maternal Urinary Fluoride

Adapted from Green et al 2019, Figure 2.

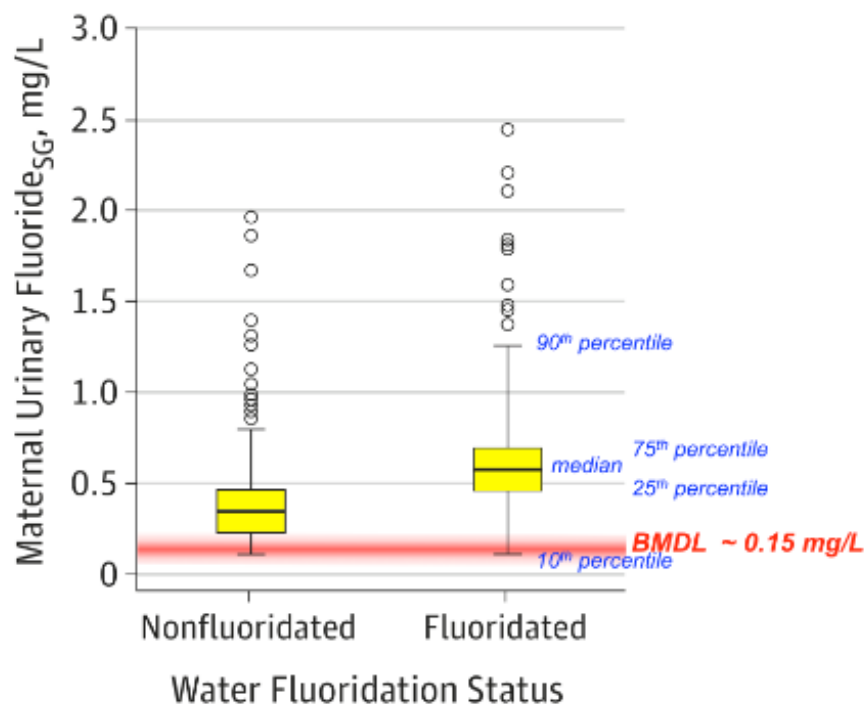A Maternal urine

147. The below Figure 2B compares the approximate BMDL for maternal fluoride *intake* from beverages (0.15 mg/day) against the reported fluoride intakes in Green et al (2019). As can be seen, the estimated fluoride intakes in fluoridated areas far surpass the fluoride intake level associated with a clear IQ loss.

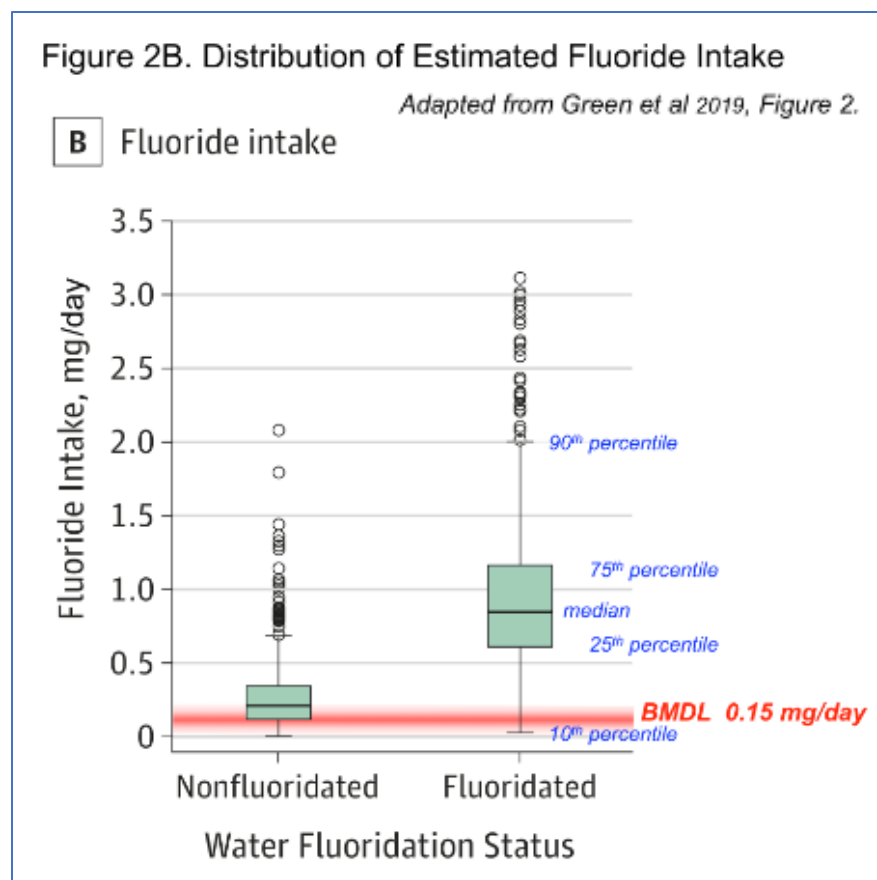

148. There are no contemporary large-scale studies of urine-fluoride concentrations in the United States, as the CDC has not yet reported urinary fluoride excretion levels as part of its ongoing National Health and Nutrition Examination Survey (NHANES) studies. One can reasonably infer, however, that urinary fluoride excretion levels in fluoridated areas of the U.S. are generally comparable to those in fluoridated areas of Canada. The reasonableness of this inference is supported by the following facts:

149. Canada and the U.S. add fluoride to water to reach the same target concentration (0.7 mg/L), although empirical data suggests Canadian cities only reach 0.6 mg/L which is slightly less than the U.S. (Till et al. 2018).

150. Fluoridated water is recognized as the largest source of fluoride exposure for adults, particularly when indirect sources are accounted for, such as beverages and foods prepared with the

1 water, including commercially prepared beverages such as soda and reconstituted juice (EPA 2010).

2 151. Urine-fluoride has been shown to be a good indicator of total daily fluoride intake, and has
3 a close, linear correlation with the fluoride content in water (Villa et al. 2000; McClure 1944; Smith et
4 al. 1950).

5 152. The largest study of urine-fluoride levels in the U.S. found that pooled urine samples from
6 healthy young males generally mirrored the fluoride concentration in the drinking water (McClure
7 1944). Based on U.S. data, therefore, a person drinking water with 0.7 mg/L fluoride would be expected
8 to have about 0.7 mg/L in their urine, which is similar to what was found in the MIREC cohort (Till et
9 al. 2018). Although these U.S. data were published prior to widespread fluoridation, the levels today
10 would, if anything, tend to be *higher* today, not lower because fluoride is now available from more
11 sources than was the case in the 1940s (e.g., including commercial beverages made with fluoridated
12 water, dental products, etc.).
13


14 153. To address the lack of contemporary US data on fluoride exposures in pregnant women,²⁵
15 the recent UCSF study measured the concentrations of fluoride in urine (and blood²⁶) of 48 pregnant
16 women living in fluoridated and non-fluoridated areas of California. As with the Canadian study, the
17 UCSF team had the urine tested by Dr. Angeles Martinez-Mier at the University of Indiana and adjusted
18 the fluoride measurements for specific gravity. The study found an average (specific gravity-adjusted)
19 urine-fluoride concentration of **0.69 mg/L** among pregnant women in areas with at least 0.7 mg/L in the
20 community water, which is clearly in the same range as the MIREC team found in Canada (Uyghurturk
21
22

23 ²⁵ As noted by the UCSF team, there is only one prior published study of urine-fluoride
24 levels among pregnant women in the US: this is the study by Shen & Taves (1974) that I discussed in
25 my expert report. This study found an average of 1.02 mg/L in maternal urine among a group of 16
26 pregnant women, but the authors did not report the concentrations of fluoride in water.

²⁶ The study found an average of 0.021 mg/L fluoride in the blood (=1.1 µmol/L) of the
27 women from fluoridated areas (~0.8 mg/L), which is higher than the predicted value (0.015 mg/L = 0.8
28 µmol/L). As discussed by the NRC, it has been historically estimated that adult populations will have 1
µmol/L in their blood for each 1 mg/L of fluoride in the water (NRC 2006).

2020, Table 2). While the small-scale nature of the study likely introduced some random scatter in the results of the UCSF study,²⁷ the study supports the general similarity in fluoride exposures in the Canadian and U.S. populations.

154. Finally, the relevance of the Canadian IQ data (Green et al., 2019) to the US can be appreciated by comparing the BMDL to the maternal urine-fluoride concentrations reported by the UCSF team (Uyghurturk 2020). As can be seen in the following Figure 3, maternal urine-fluoride concentrations found in pregnant women in the Californian cohort greatly exceed the BMDL for fluoride-associated IQ loss. This, ultimately, is the most important consideration.

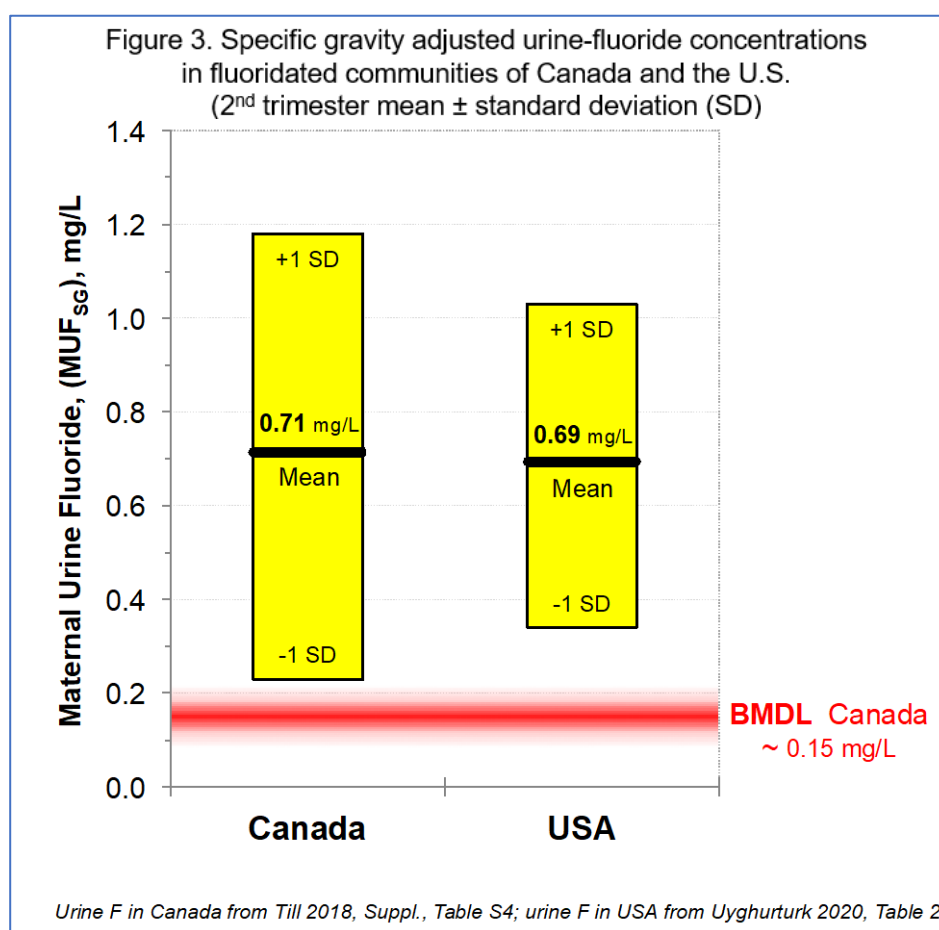

²⁷ The study found some high levels of urine-fluoride in the mid-range fluoride communities (0.3-0.5 mg/L), which slightly skewed the distribution (Uyghurturk 2020, Fig. 2). As the authors note, this may be the result, in part, of the fact that the women had their urine tested while visiting a clinic in San Francisco, which is fluoridated (Uyghurturk 2020, p. 6-7). In the areas with >0.3 mg/L in water, the average (specific-gravity adjusted) fluoride level was 0.74 mg/L (Uyghurturk 2020, Table 5).

B. Comparing Fluoride's Population-Level Effects with Other Causes of IQ Loss

155. In order to compare fluoridation's population-level effects with other neurotoxicant exposures, some approximate estimates of fluoride-associated IQ losses can be made. The calculations rely on several assumptions that are necessary in the absence of actual data and are therefore meant only to identify relative orders of magnitude. On the conservative side, I shall assume that all children are equally vulnerable and that the dose-dependent IQ losses observed in the recent prospective studies can be used to assess the impact on the population at large (i.e., that genetic and other predisposition can be ignored).

156. My analysis focuses on the average difference in maternal urine-fluoride levels between fluoridated and non-fluoridated areas. The Canadian study (Till et al. 2018) showed that this difference is approximately 0.4 mg/L. It bears emphasizing that this difference likely understates the true contribution of fluoridated water because part of the exposure in "non-fluoridated" areas comes from the "halo" effect. The halo effect refers to the fact that many commercial beverages and foods made in fluoridated areas are shipped to and consumed in non-fluoridated areas and that residents from non-fluoridated communities may work or spend time in fluoridation areas.²⁸

157. Given the BMD results, an average increase of 0.4 mg/L in maternal fluoride concentrations is above the threshold for developmental neurotoxicity, even if assuming a zero background exposure. Using the dose-dependent losses observed in the recent prospective studies (Bashash et al. 2017; Green et al. 2019), this elevated exposure will correspond to an IQ loss of approximately 2 IQ points.

158. Because about two-thirds of the U.S. population receives fluoridated drinking water, one can assume that a similar proportion of the 4 million annual U.S. births (i.e., more than 2.5 million

²⁸ This widespread dispersal of fluoridated water in commercial products helps to explain the relatively high urine-fluoride levels now seen in non-fluoridated communities versus the situation back in the 1940s (Till et al. 2018).

1 births) are affected by fluoridation-associated exposure increases. With the 2-point average IQ loss
2 associated with fluoridation, the 2.5 million births will lose a total estimated number of 5 million IQ
3 points annually.

4 159. This approximate estimate can be compared with calculations made by Professor David
5 Bellinger on IQ losses due to major pediatric diagnoses affecting 0-to-5-year-old children (Bellinger
6 2012). According to CDC data and Bellinger's calculations, the top pediatric etiologies for IQ loss are
7 preterm birth at 34 million IQ points lost and lead exposure representing 23 million IQ points lost. For
8 fluoridation, the estimate for children aged 0 to 5 years is approximately 25 million IQ points. Even if
9 this estimate is somewhat imprecise, and unevenly distributed, the order of magnitude is likely to be
10 correct and is very considerable.

12 160. Finally, even if we assume that a threshold exists at approximately 0.8 mg/L in maternal
13 urine (as suggested by mere inspection of the IQ plots in the ELEMENT study for the 6-to-12-year-old
14 cohort members), water fluoridation would still result in substantial IQ losses. As documented in the
15 MIREC study, the 75th percentile maternal urine-fluoride levels (adjusted for creatinine) are 1.04 mg/L
16 in the fluoridated areas versus 0.52 mg/L in the non-fluoridated areas (Till et al. 2018, Table S4). In
17 fluoridated areas, pregnant women above the 75th percentile are already at least 0.29 mg/L above the
18 hypothetical threshold, and thus 25% of the children would then experience an average IQ loss of at
19 least 1.5 points. This would amount to over 4.5 million lost IQ points among 0-to-5-year-olds. Even this
20 smaller amount of IQ losses exceeds the IQ losses attributed to methylmercury exposure in the U.S.
21 (Grandjean et al. 2012).

23 161. I have made these calculations only to illustrate the significance and impact of
24 neurotoxicity outcomes from fluoridation exposures, and I offer these crude estimates to emphasize my
25 concern that developmental neurotoxicity due to early-life exposure to fluoride is a serious public health
26

1 hazard with substantial societal impacts that must be controlled.

2
3 **X. CONCLUSIONS**

4 162. Recent research has shown that the most vulnerable life stage for many toxicants,
5 particularly those that adversely affect the brain, is during intrauterine and early postnatal development.
6 Fluoride fits into this paradigm, and efforts to control human fluoride exposures must therefore focus on
7 pregnant women and small children.

8 163. Research on fluoride-exposed workers and laboratory animals suggest that elevated
9 fluoride exposure is toxic to the brain and nerve cells. Epidemiological studies have identified links to
10 learning, memory, and intelligence deficits, though most of the past studies focused on populations with
11 fluoride exposures higher than those typically provided by U.S. water supplies.

12 164. Epidemiology studies of birth cohorts from the most recent years document that adverse
13 effects on brain development happen at elevated exposure levels that occur widely in North America, in
14 particular in communities with fluoridated drinking water. These new prospective studies are of very
15 high quality and show very similar results, thus leaving little doubt that developmental neurotoxicity is a
16 serious risk associated with elevated fluoride exposure. This evidence shows that community water
17 fluoridation is associated with IQ losses that are substantial and of economic and societal concern.

18 165. Applying methods for standards setting routinely used by the EPA (i.e., Benchmark Dose
19 analysis), the recent studies on IQ deficits in children allow the estimation of a recommended limit that
20 would protect against neurotoxicity. Such calculations show that current allowable limits for fluoride in
21 drinking water and the levels of fluoride added in community water fluoridation programs both greatly
22 exceed a science-based limit that would protect against developmental neurotoxicity.

23 166. The evidence on fluoride neurotoxicity in the general population is fairly recent and
24
25
26
27

1 unlikely to represent the full toxicological perspective, including adverse effects that may occur at
2 longer delays. As has been seen on numerous occasions, the evidence available today may well
3 underestimate the true extent of the fluoride toxicity. With a reasonable degree of scientific certainty, I
4 therefore consider the elevated levels of fluoride exposure in the U.S. population as a serious public
5 health concern.

6
7 I declare under penalty of perjury, under the laws of the United States, that the foregoing is true
8 and correct to the best of my knowledge and belief.
9

10 Executed on May 20, 2020, in Copenhagen, Denmark.

11 
12
13 PHILIPPE GRANDJEAN, MD, DMSc

REFERENCES

- Adinolfi M. 1985. The development of the human blood-csf-brain barrier. *Dev Med Child Neurol* 27:532-537.
- Allukian M, Jr., Carter-Pokras OD, Gooch BF, Horowitz AM, Iida H, Jacob M, et al. 2018. Science, politics, and communication: The case of community water fluoridation in the US. *Ann Epidemiol* 28:401-410.
- Andersen HR, Nielsen JB, Grandjean P. 2000. Toxicologic evidence of developmental neurotoxicity of environmental chemicals. *Toxicology* 144:121-127.
- Aoba T, Fejerskov O. 2002. Dental fluorosis: Chemistry and biology. *Crit Rev Oral Biol Med* 13:155-170.
- Aravind A, Dhanya RS, Narayan A, et al. 2016. Effect of fluoridated water on intelligence in 10-12-year-old school children. *J Int Soc Prev Community Dent* 6(Suppl 3):S237-S242.
- Asawa K, Pujara P, Thakkar JP, et al. 2014. Assessment of intelligence quotient among schoolchildren of fishermen community of Kutch, Gujarat, India. *Int Marit Health* 65(2):73-78.
- Baghurst PA, Robertson EF, McMichael AJ, Vimpani GV, Wigg NR, Roberts RR. 1987. The port pirie cohort study: Lead effects on pregnancy outcome and early childhood development. *Neurotoxicology* 8:395-401.
- Bai Z, Li Y, Fan Z, Li X, Li P. 2014. Investigation and analysis of the development of intelligence levels and growth of children in areas suffering fluorine and arsenic toxicity from pollution from burning coal. *Chinese Journal of Epidemiology* 33:160-163.
- Bal-Price A, Hogberg HT, Crofton KM, Daneshian M, FitzGerald RE, Fritsche E, et al. 2018. Recommendation on test readiness criteria for new approach methods in toxicology: Exemplified for developmental neurotoxicity. *ALTEX* 35:306-352.
- Barberio AM, Quinonez C, Hosein FS, McLaren L. 2017. Fluoride exposure and reported learning disability diagnosis among Canadian children: Implications for community water fluoridation. *Can J Public Health* 108:e229-e239.
- Bashash M, Thomas D, Hu H, Martinez-Mier EA, Sanchez BN, Basu N, et al. 2017. Prenatal fluoride exposure and cognitive outcomes in children at 4 and 6-12 years of age in Mexico. *Environ Health Perspect* 125:097017.
- Bashash M, Marchand M, Hu H, Till C, Martinez-Mier EA, Sanchez BN, et al. 2018. Prenatal fluoride exposure and attention deficit hyperactivity disorder. *Environ Int* 121:658-666.
- Bellinger DC. 2007. Interpretation of small effect sizes in occupational and environmental neurotoxicology: Individual versus population risk. *Neurotoxicology* 28:245-251.

1 Bellinger DC. 2012. A strategy for comparing the contributions of environmental chemicals and
2 other risk factors to neurodevelopment of children. *Environ Health Perspect* 120:501-507.xs

3 Bennett D, Bellinger DC, Birnbaum LS, Bradman A, Chen A, Cory-Slechta DA, et al. 2016.
4 Project tendr: Targeting environmental neuro-developmental risks the TENDR consensus
statement. *Environ Health Perspect* 124:A118-122.

5 Broadbent JM, Thomson WM, Ramrakha S, Moffitt TE, Zeng J, Foster Page LA, et al. 2015.
6 Community water fluoridation and intelligence: Prospective study in New Zealand. *Am J Public
Health* 105:72-76.

7 Broadbent JM, Thomson WM, Moffitt TE, Poulton R. 2016. Broadbent et al. Respond. *Am J
8 Public Health* 106:213-214.

9 Budtz-Jorgensen E, Grandjean P, Keiding N, White RF, Weihe P. 2000. Benchmark dose
10 calculations of methylmercury-associated neurobehavioural deficits. *Toxicol Lett* 112-113:193-
199.

11 Budtz-Jorgensen E, Bellinger D, Lanphear B, Grandjean P, International Pooled Lead Study
12 Investigators. 2013. An international pooled analysis for obtaining a benchmark dose for
13 environmental lead exposure in children. *Risk Anal* 33:450-461.

14 Budtz-Jørgensen E, Grandjean P. 2018. Application of benchmark analysis for mixed
15 contaminant exposures: Mutual adjustment of perfluoroalkylate substances associated with
immunotoxicity. *PloS One* 13(10):e0205388.

16 Calderón J, Blenda M, Marielena N, et al. 2000. Influence of fluoride exposure on reaction time
17 and visuospatial organization in children. Abstract. 2000 Annual Conference of the ISEE
18 (International Society for Environmental Epidemiology), Buffalo, New York. *Epidemiology*
11(4):S153.

19 Chang A, Shi Y, Sun H, Zhang L. 2017. Analysis on the effect of coal-burning fluorosis on the
20 physical development and intelligence development of newborns delivered by pregnant women
with coal-burning fluorosis. *Chinese Journal of Control of Endemic Diseases* 32:872-873.

21 Choi AL, Cordier S, Weihe P, Grandjean P. 2008. Negative confounding in the evaluation of
22 toxicity: The case of methylmercury in fish and seafood. *Crit Rev Toxicol* 38:877-893.

23 Choi AL, Sun G, Zhang Y, Grandjean P. 2012. Developmental fluoride neurotoxicity: A
24 systematic review and meta-analysis. *Environ Health Perspect* 120:1362-1368.

25 Choi AL, Zhang Y, Sun G, Bellinger DC, Wang K, Yang XJ, et al. 2015. Association of lifetime
26 exposure to fluoride and cognitive functions in chinese children: A pilot study. *Neurotoxicol
Teratol* 47:96-101.

1 Cui Y, Zhang B, Ma J, Wang Y, Zhao L, Hou C, et al. 2018. Dopamine receptor d2 gene
2 polymorphism, urine fluoride, and intelligence impairment of children in China: A school-based
3 cross-sectional study. *Ecotoxicol Environ Saf* 165:270-277.

4 Das K, Mondal NK. 2016. Dental fluorosis and urinary fluoride concentration as a reflection of
5 fluoride exposure and its impact on IQ level and BMI of children of Laxmisagar, Simlapal Block
6 of Bankura District, W.B., India. *Environ Monit Assessm* 188(4):218.

7 Dietrich KN, Krafft KM, Bornschein RL, Hammond PB, Berger O, Succop PA, et al. 1987.
8 Low-level fetal lead exposure effect on neurobehavioral development in early infancy. *Pediatrics*
9 80:721-730.

10 Ding Y, Gao Y, Sun H, Han H, Wang W, Ji X, et al. 2011. The relationships between low levels
11 of urine fluoride on children's intelligence, dental fluorosis in endemic fluorosis areas in
12 Hulunbuir, Inner Mongolia, China. *J Hazard Mater* 186:1942-1946.

13 Dobbing J. 1968. Vulnerable periods in developing brain. In: *Applied neurochemistry*,
14 (Davidson A, Dobbing J, eds). Philadelphia:Davis, 287-316.

15 Dong L, Yao P, Chen W, Li P, Shi X. 2018. Investigation of dental fluorosis and intelligence
16 levels of children in drinking water-related endemic fluorosis area of xi'an. *Chin J of Epidemiol*
17 37:45-48.

18 Dong Z, Wan C, Zhang X, Liu J. 1993. Determination of the contents of amino-acid and
19 monoamine neurotransmitters in fetal brains from a fluorosis-endemic area. *J Guiyang Med Coll*
20 18:241-245.

21 Du L, Wan C, Cao X, Liu J. 2008. The effect of fluorine on the developing human brain.
22 *Fluoride* 41:327-330.

23 Duan J, Zhao M, Wang L, Fang D, Wang Y, Wang W. 1995. A comparative analysis of the
24 results of multiple tests in patients with chronic industrial fluorosis. *Guizhou Medical Journal*
25 18:179-180.

26 Duan Q, Jiao J, Chen X, Wang X. 2018. Association between water fluoride and the level of
27 children's intelligence: A dose-response meta-analysis. *Public Health* 154:87-97.

28 Ekstrand J, Boreus LO, de Chateau P. 1981. No evidence of transfer of fluoride from plasma to
breast milk. *Br Med J (Clin Res Ed)* 283:761-762.

European Food Safety Authority. 2009. Guidance of the scientific committee on use of the
benchmark dose approach in risk assessment. *EFSA Journal* 1150:1-72.

European Food Safety Authority. 2010. EFSA panel on contaminants in the food chain
(CONTAM); Scientific opinion on lead in food. *EFSA Journal* 8:1570.

1 European Environment Agency. 2001. Late lessons from early warnings: The precautionary
principle 1896-2000. (Environmental issue report No 22). Copenhagen.

2 European Environment Agency. 2013. Late lessons from early warnings: Science, precaution,
3 innovation. (EEA Report No 1/2013).

4 Ferry JL. 1944. Request for animal experimentation to determine central nervous system effects.
Part Memorandum (Warren SL, ed). Rochester, NY.

6 Forestier F, Daffos F, Said R, Brunet CM, Guillaume PN. 1990. [the passage of fluoride across
the placenta. An intra-uterine study]. J Gynecol Obstet Biol Reprod (Paris) 19:171-175.

7 Gao Q, Liu YJ, Guan ZZ. 2008. Oxidative stress might be a mechanism connected with the
8 decreased alpha 7 nicotinic receptor influenced by high-concentration of fluoride in sh-sy5y
neuroblastoma cells. Toxicol In Vitro 22:837-843.

9 Ge Y, Chen L, Yin Z, Song X, Ruan T, Hua L, et al. 2018. Fluoride-induced alterations of
10 synapse-related proteins in the cerebral cortex of ICR offspring mouse brain. Chemosphere
201:874-883.

12 Ginsberg G, Hattis D, Sonawane B. 2004. Incorporating pharmacokinetic differences between
children and adults in assessing children's risks to environmental toxicants. Toxicol Appl
13 Pharmacol 198:164-183.

14 Gould E. 2009. Childhood lead poisoning: Conservative estimates of the social and economic
15 benefits of lead hazard control. Environ Health Perspect 117:1162-1167.

16 Grandjean P, Juel K, Jensen OM. 1985. Mortality and cancer morbidity after heavy occupational
17 fluoride exposure. Am J Epidemiol 121:57-64.

18 Grandjean P, Landrigan PJ. 2006. Developmental neurotoxicity of industrial chemicals. Lancet
368:2167-2178.

19 Grandjean P, Budtz-Jørgensen E. 2007. Total imprecision of exposure biomarkers: implications
20 for calculating exposure limits. Am J Industr Med 50(10):712-9.

21 Grandjean P, Bellinger D, Bergman A, Cordier S, Davey-Smith G, Eskenazi B, et al. 2008. The
22 faroes statement: Human health effects of developmental exposure to chemicals in our
environment. Basic Clin Pharmacol Toxicol 102:73-75.

23 Grandjean P, Budtz-Jørgensen E. 2010. An ignored risk factor in toxicology: The total
24 imprecision of exposure assessment. Pure Appl Chem 82(2):383-391.

25 Grandjean P. 2013. Only one chance. How environmental pollution impairs brain development –
26 and how to protect the brains of the next generation. New York:Oxford University Press.

Grandjean P. 2013a. Science for precautionary decision-making. In: Late lessons from early warnings, Vol. II, (Gee D, Grandjean, P., Hansen, S.F., van den Hove, S., MacGarvin, M., Martin, J., Nielsen, G., Quist, D., Stanners, D., ed). Copenhagen:European Environment Agency, 517-535.

Grandjean P, Landrigan PJ. 2014. Neurobehavioural effects of developmental toxicity. *Lancet Neurol* 13:330-338.

Grandjean P, Abdennebi-Najar L, Barouki R, Cranor CF, Etzel RA, Gee D, et al. 2019. Timescales of developmental toxicity impacting on research and needs for intervention. *Basic Clin Pharmacol Toxicol* 125 Suppl 3:70-80.

Green R, Lanphear B, Hornung R, Flora D, Martinez-Mier EA, Neufeld R, et al. 2019. Association between maternal fluoride exposure during pregnancy and IQ scores in offspring in Canada. *JAMA Pediatr* 173:(in press).

Grigg D. 2002. The worlds of tea and coffee: Patterns of consumption. *GeoJournal* 57:283-294.

Guo X, Wang R, Cheng C, Wei W, Tang L, Wang Q, et al. 1991. A preliminary exploration of IQ of 7-13 year old pupils in a fluorosis area with contamination from burning coal. *Chin J of Endemiol* 10:98-100. [Republished in English in *Fluoride* 2008, 2041(2002):2125-2128]

Hamadani JD, Tofail F, Nermell B, Gardner R, Shiraji S, Bottai M, Arifeen SE, Huda SN, Vahter M. 2011. Critical windows of exposure for arsenic-associated impairment of cognitive function in pre-school girls and boys: A population-based cohort study. *Int J Epidemiol* 40:1593-1604.

Harriehausen CX, Dosani FZ, Chiquet BT, Barratt MS, Quock RL. 2019. Fluoride intake of infants from formula. *J Clin Pediatr Dent* 43(1):34-41.

He H, Cheng Z, Liu W. 2008. Effects of fluorine on the human fetus. *Fluoride* 41:321-326.

He MZ, Zhang CN. 2010. Investigation of children's intelligence quotient and dental fluorosis in drinking water-type of endemic fluorosis area in Pucheng county Shaanxi province before and after drinking water change. *Chin J Endemiol* 29(5):547-548.

Hong F, Cao Y, Yang D, and Wang H. 2001. Research on the effects of fluoride on child intellectual development under different environmental conditions. *Chinese Primary Health Care* 15(3):56-7. Translated and published in *Fluoride*, 2008;41(2):156-160.

Iheozor-Ejiofor Z, Worthington HV, Walsh T, O'Malley L, Clarkson JE, Macey R, et al. 2015. Water fluoridation for the prevention of dental caries. *Cochrane Database Syst Rev*:CD010856.

Ioannidis JP. 2005. Why most published research findings are false. *PLoS Med* 2:e124.

Ioannidis JPA. 2018. All science should inform policy and regulation. *PLoS Med* 15:e1002576.

- 1 IOM (Institute of Medicine). 2011. Finding What Works in Health Care: Standards for
2 Systematic Reviews. Washington, DC: The National Academies Press.
- 3 Jin T, Wang Z, Wei Y, Wu Y, Han T, Zhang H. 2017. Investigation of intelligence levels of
4 children of 8 to 12 years of age in coal burning-related endemic fluorosis areas. *J Environ Health*
34:229-231.
- 5 Kang JQ, Cheng YB, Wu KG, et al. 2011. Effects of fluoride and arsenic in drinking water on
6 children's intelligence. *Chin J Sch Health* 32(6):679-681.
- 7 Khan SA, Singh RK, Navit S, et al. 2015. Relationship between dental fluorosis and intelligence
8 quotient of school going children in and around Lucknow district: A cross-sectional study. *J Clin*
Diagn Res 9(11):ZC10-15.
- 9 Kundu H, Basavaraj P, Singla A, et al. 2015. Effect of fluoride in drinking water on children's
10 intelligence in high and low fluoride areas of Delhi. *J Indian Assoc Public Health* 13(2):116-121.
- 11 Landrigan PJ, Whitworth RH, Baloh RW, Staehling NW, Barthel WF, Rosenblum BF. 1975.
12 Neuropsychological dysfunction in children with chronic low-level lead absorption. *Lancet*
1:708-712.
- 13 Li J, Yao L, Shao QL, Wu CY. 2008. Effects of high fluoride level on neonatal neurobehavioral
14 development. *Fluoride* 41:165-170.
- 15 Li X, Hou G, Yu B, Yuan C, Liu Y, Zhang L, et al. 2010. Investigation and analysis of children's
16 intelligence and dental fluorosis in high fluoride area (in Chinese). *J Med Pest Control* 26:230-
231.
- 17 Li M, Gao Y, Cui J, Li Y, Li B, Liu Y, Sun J, Liu X, Liu H, Zhao L, Sun D. 2016. Cognitive
18 impairment and risk factors in elderly people living in fluorosis areas in China. *Biol Trace Elem*
Res 172(1):53-60.
- 19 Lin F, Ai H, Zhao H, Lin J, Jhiang J, Maimaiti., et al. 1991. High fluoride and low iodine
20 environment and subclinical cretinism in xinjiang (in chinese). *endemic Dis Bull* 6:62-67.
- 21 Liu S, Lu Y, Sun Z, Wu L, Lu W, Wang X, Yan S. 2000. Report on the intellectual ability of
22 children living in high-fluoride water areas. *Chin J Control Endemic Dis* 15(4):231-2.
23 [Republished in English in *Fluoride* 2008;41(2)144-147.]
- 24 Lu F, Zhang Y, Trivedi A, et al. 2019. Fluoride related changes in behavioral outcomes may
relate to increased serotonin. *Physiol Behav* 206:76-83.
- 25 Malin AJ, Till C. 2015. Exposure to fluoridated water and attention deficit hyperactivity disorder
26 prevalence among children and adolescents in the united states: An ecological association.
27 *Environ Health* 14:17.

- 1 Malin AJ, Riddell J, McCague H, Till C. 2018. Fluoride exposure and thyroid function among
2 adults living in Canada: Effect modification by iodine status. *Environ Int* 121:667-674.
- 3 Manju R, Hegde AM, Parlees P, et al. 2017. Environmental arsenic contamination and its effect
4 on intelligence quotient of school children in a historic gold mining area Hutti, North Karnataka,
India: A pilot study. *J Neurosci Rural* 8(3):364-367.
- 5 McClure FJ, Kinser, C.A. 1944. Fluoride domestic waters and systemic effects. *Publ Health Rep*
6 59:1575-1591.
- 7 McPherson CA, Zhang G, Gilliam R, Brar SS, Wilson R, Brix A, et al. 2018. An evaluation of
8 neurotoxicity following fluoride exposure from gestational through adult ages in Long-Evans
Hooded rats. *Neurotox Res* 34:781-798.
- 9 Michaels D. 2008. *Doubt is their product: How industry's assault on science threatens your*
10 *health*. Oxford; New York: Oxford University Press.
- 11 Morgan L, Allred E, Tavares M, Bellinger D, Needleman H. 1998. Investigation of the possible
12 associations between fluorosis, fluoride exposure, and childhood behavior problems. *Pediatr*
Dent 20:244-252.
- 13 Mullenix P, Den Besten P, Schunior A, Kernan W. 1995. Neurotoxicity of sodium fluoride in
14 rats. *Neurotoxicol Teratol* 17:169-177.
- 15 Mullenix PJ. 2005. Fluoride poisoning: A puzzle with hidden pieces. *Int J Occup Environ Health*
16 11:404-414.
- 17 Mundy WR, Padilla S, Breier JM, Crofton KM, Gilber ME, Herr DW, Jensen KF, Radio NM,
18 Raffaele KC, Schumacher K, Shafer TJ, Cowden J. 2015. Expanding the test set: Chemicals with
potential to disrupt mammalian brain development. *Neurotoxicol Teratol* 52(Pt A):25-35.
- 19 Mustafa DE, Younis UM, Elhag SA. 2018. The relationship between the fluoride levels in
20 drinking water and the schooling performance of children in rural areas of Khartoum State,
Sudan. *Fluoride* 51(2):102-113.
- 21 Nagarajappa R, Pujara P, Sharda AJ, Asawa K, Tak M, Aapaliya P, Bhanushali N. 2013.
22 Comparative assessment of intelligence quotient among children living in high and low fluoride
23 areas of Kutch, India: a pilot study. *Iranian J Publ Hlth* 42(8):813-18.
- 24 National Research Council (NRC). 1993. *Pesticides in the diets of infants and children*.
Washington, D.C.: National Academy Press.
- 25 National Research Council (NRC). 2000. *Scientific frontiers in developmental toxicology and risk*
26 *assessment*. Washington, DC: National Academy Press.

1 National Research Council (NRC). 2006. Fluoride in drinking water: A scientific review of
EPA's standards. Washington, DC: The National Academies Press.

2 National Toxicology Program (NTP). 2016. Systematic literature review on the effects of
3 fluoride on learning and memory in animal studies. Research Triangle Park, NC: National
Institute of Environmental Health Sciences.

4 Needleman HL, Gunnoe C, Leviton A, Reed R, Peresie H, Maher C, et al. 1979. Deficits in
5 psychologic and classroom performance of children with elevated dentine lead levels. *N Engl J*
6 *Med* 300:689-695.

7 Neutra RR, Cranor, C. F., Gee, D. 2018. The use and misuse of Bradford Hill in U.S. tort law.
8 *Jurimetrics* 58:127-162.

9 Opydo-Symaczek J, Borysewicz-Lewicka M. 2005. Urinary fluoride levels for assessment of
fluoride exposure of pregnant women in Poznan, Poland. *Fluoride* 38:312-317.

10 Opydo-Szymaczek J, Borysewicz-Lewicka M. 2007. Transplacental passage of fluoride in
11 pregnant polish women assessed on the basis of fluoride concentrations in maternal and cord
blood plasma. *Fluoride* 40:46-50.

12 Organisation for Economic Cooperation and Development (OECD). 2007. OECD guideline for
13 the testing of chemicals: Developmental neurotoxicity study.

14 Pang H, Yu L, Lai X, Chen Q. 2018. Relation between intelligence and comt gene polymorphism
15 in children aged 8-12 in the endemic fluorosis area and non-endemic fluorosis area. *Chinese J*
16 *Control Endemic Dis* 33:151-152.

17 Peckham S, Lowery D, Spencer S. 2015. Are fluoride levels in drinking water associated with
18 hypothyroidism prevalence in England? A large observational study of GP practice data and
fluoride levels in drinking water. *J Epidemiol Commun Health* 69:619-624.

19 Perrott KW. 2018. Fluoridation and attention deficit hyperactivity disorder - a critique of Malin
20 and Till (2015). *Brit Dent J* 223(11):819-822.

21 Poureslami H, Horri A, Atash R. 2011. High fluoride exposure in drinking water: Effect on
children's IQ, one new report. *Int J Pediatr Dent* 21:47.

22 Qin LS, Huo SY, Chen RL, et al. 1990. Using the Raven's Standard Progressive Matrices to
23 determine the effects of the level of fluoride in drinking water on the intellectual ability of
24 schoolage children. *Chinese J Control Endemic Dis* 1990;5(4):203-4. [Republished in English in
Fluoride 2008;41(2):115-119].

25 Razdan P, Patthi B, Kumar JK, et al. 2017. Effect of fluoride concentration in drinking water on
26 intelligence quotient of 12-14-year-old children in Mathura District: A cross-sectional study. *J*
27 *Int Soc Prev Community Dent* 7(5):252-258.

- 1 Reuben A, Caspi A, Belsky DW, Broadbent J, Harrington H, Sugden K, et al. 2017. Association
2 of childhood blood lead levels with cognitive function and socioeconomic status at age 38 years
3 and with IQ change and socioeconomic mobility between childhood and adulthood. *JAMA*
317:1244-1251.
- 4 Rice D, Barone S, Jr. 2000. Critical periods of vulnerability for the developing nervous system:
5 Evidence from humans and animal models. *Environ Health Perspect* 108 Suppl 3:511-533.
- 6 Riddell JK, Malin AJ, Flora D, McCague H, Till C. 2019. Association of water fluoride and
7 urinary fluoride concentrations with attention deficit hyperactivity disorder in Canadian youth.
Environ Int 133(Pt B):105190.
- 8 Rocha-Amador D, Navarro ME, Carrizales L, et al. 2007. Decreased intelligence in children and
9 exposure to fluoride and arsenic in drinking water. *Cad Saude Publica* 23 Suppl 4:S579-587.
- 10 Rocha-Amador DO, Morales R, Navarro ME, et al. 2008. Effects of fluoride and arsenic on the
11 central nervous system. In: Bundschuh J, Armienta MA, Birkle P, et al., eds. *Natural Arsenic in*
Groundwaters of Latin America. Boca Raton, FL: CRC Press, 453-458.
- 12 Rocha-Amador D, Navarro M, Trejo-Acevedo A, et al. 2009. Use of the Rey-Osterrieth Complex
13 Figure Test for neurotoxicity evaluation of mixtures in children. *Neurotoxicology* 30(6):1149-
1154.
- 14 Rodier PM. 1995. Developing brain as a target of toxicity. *Environ Health Perspect* 103 Suppl
15 6:73-76.
- 16 Roholm K. 1937. Fluorine intoxication. A clinical-hygienic study, with a review of the literature
17 and some experimental investigations. *Fluorine intoxication. A clinical-hygienic study, with a*
review of the literature and some experimental investigations. London: H.K. Lewis.
- 18 Ron M, Singer L, Menczel J, Kidroni G. 1986. Fluoride concentration in amniotic fluid and fetal
19 cord and maternal plasma. *Eur J Obstet Gynecol Reprod Biol* 21:213-218.
- 20 Rothenberg SJ, Rothenberg JC. 2005. Testing the dose-response specification in epidemiology:
21 public health and policy consequences for lead. *Environ Health Perspect* 113(9):1190-5.
- 22 Rothman KJ, Greenland S, Lash TL. 2012. *Modern epidemiology*. 3rd ed. Philadelphia:
23 Lippincott-Raven.
- 24 Rovet JF. 2014. The role of thyroid hormones for brain development and cognitive function.
Endocr Dev 26:26-43
- 25 Salgarello M, Lunardi G, Inno A, Pasetto S, Severi F, Gorgoni G, et al. 2016. 18f-naf pet/ct
26 imaging of brain metastases. *Clin Nucl Med* 41:564-565.

- 1 Saxena S, Sahay A, Goel P. 2012. Effect of fluoride exposure on the intelligence of school
children in Madhya Pradesh, India. *J Neurosci Rural Pract* 3(2):144-149.
- 2 Seraj B, Shahrabi M, Falahzade M, Falahzade F, Akhondi N. 2006. Effect of high fluoride
3 concentration in drinking water on children's intelligence. *J Dent Med* 19:80-86.
- 4 Shannon FT, Fergusson DM, Horwood LJ. 1986. Exposure to fluoridated public water supplies
5 and child health and behaviour. *NZ Med J* 99:416-418.
- 6 Shao QL, Wang Y, Li L, Li J. 2003. Initial study of cognitive function impairment as caused by
chronic fluorosis. *Chinese Journal of Endemiology* 22:336-338.
- 7 Sharma JD, Sohu D, Jain P. 2009. Prevalence of neurological manifestations in a human
8 population exposed to fluoride in drinking water. *Fluoride* 42:127-132.
- 9 Shen YW, Taves DR. 1974. Fluoride concentrations in the human placenta and maternal and
10 cord blood. *Am J Obstetr Gynecol* 119:205-207.
- 11 Shivaprakash PK, Ohri K, Noorani H. 2011. Relation between dental fluorosis and intelligence
12 quotient in school children of Bagalkot district. *J Indian Soc Pedod Prev Dent* 29(2):117-120.
- 13 Singh VP, Chauhan DS, Tripathi S, et al. 2013. A correlation between serum vitamin,
14 acetylcholinesterase activity and IQ in children with excessive endemic fluoride exposure in
Rajasthan, India. *Int Res J Med Sci* 1(3):12-16.
- 15 Smith FA, Gardner DE, Hodge HC. 1950. Investigations on the metabolism of fluoride. II.
16 Fluoride content of blood and urine as a function of the fluorine in drinking water. *J Dent Res*
29(5):596-600.
- 17 Spadaro JV, Rabl A. 2008. Global health impacts and costs due to mercury emissions. *Risk Anal*
18 28:603-613.
- 19 Spittle B. 1994. Psychopharmacology of fluoride: A review. *Int Clin Psychopharmacol* 9:79-82.
- 20 Spittle B, Ferguson D, Bouwer C. 1998. Intelligence and fluoride exposure in New Zealand
21 children. *Fluoride* 31(3):S13.
- 22 Sudhir KM, Chandu GN, Prashant GM, et al. 2009. Effect of fluoride exposure on intelligence
23 quotient (IQ) among 13-15 year old school children of known endemic area of fluorosis,
Nalgonda District, Andhra Pradesh. *J Indian Assoc Publ Hlth Dent* 13:88-94.
- 24 Tang Q, Du J, Ma H, Jiang S, Zhou X. 2008. Fluoride and children's intelligence: A meta-
25 analysis. *Bio Trace Elem Res* 126:115-120.
- 26 Thomas D, Sanchez B, Peterson K, et al. 2018. Prenatal fluoride exposure and neurobehavior
27 among children 1-3 years of age in Mexico (abstract). *Fluoride* 51(4):385-386.

1 Till C, Green R, Grundy JG, Hornung R, Neufeld R, Martinez-Mier EA, et al. 2018. Community
2 water fluoridation and urinary fluoride concentrations in a national sample of pregnant women in
3 Canada. *Environ Health Perspect* 126:107001.

4 Till C, Green R, Flora D, Hornung R, Martinez-Mier EA, Blazer M, Farmus L, Ayotte P, Muckle
5 G, Lanphear B. 2020. Fluoride exposure from infant formula and child IQ in a Canadian birth
6 cohort. *Environ Int* 134:105315.

7 Trivedi MH, Verma RJ, Chinoy NJ, et al. 2007. Effect of high fluoride water on intelligence of
8 school children in India. *Fluoride* 40(3):178-183.

9 Tsuji JS, Garry MR, Perez V, Chang ET. 2015. Low-level arsenic exposure and developmental
10 neurotoxicity in children: A systematic review and risk assessment. *Toxicology* 337:91-107.

11 United States Environmental Protection Agency (U.S. EPA). 2001. Methylmercury (MeHg);
12 CASRB 22967-92-6. Integrated Risk Information System (IRIS).

13 United States Environmental Protection Agency (U.S. EPA). 2005. Regulatory Impact Analysis
14 of the Clean Air Mercury Rule. EPA-452/R-05-003

15 United States Environmental Protection Agency (U.S. EPA). 2008. Regulatory Impact Analysis
16 of the Proposed Revisions to the National Ambient Air Quality Standards for Lead.

17 United States Environmental Protection Agency (U.S. EPA). 2010. Fluoride: Dose-response
18 analysis for non-cancer effects. Washington, DC: Health and Ecological Criteria Division, Office
19 of Water, U.S. EPA.

20 United States Protection Agency (U.S. EPA). 2012. Benchmark dose technical guidance.
21 Washington, DC: Risk Assessment Forum, U.S. Environmental Protection Agency.

22 United States Environmental Protection Agency (U.S. EPA): Six-Year Review 3 - Health Effects
23 Assessment for Existing Chemical and Radionuclide National Primary Drinking Water
24 Regulations - Summary Report. Office of Science and Technology, Office of Water, U.S. EPA.
25 Washington, DC; 2016.

26 United States Environmental Protection Agency (U.S. EPA). 2017. Procedures for Chemical
27 Risk Evaluation Under the Amended Toxic Substances Control Act. 82 FR 33726.

28 Uyghurturk DA, Goin DE, Martinez-Mier EA, Woodruff TJ, DenBesten PK. 2020. Maternal and
fetal exposures to fluoride during mid-gestation among pregnant women in northern California.
Environ Health 19:38.

Valdez Jimenez L, Lopez Guzman OD, Cervantes Flores M, Costilla-Salazar R, Calderon
Hernandez J, Alcaraz Contreras Y, et al. 2017. In utero exposure to fluoride and cognitive
development delay in infants. *Neurotoxicology* 59:65-70.

- Villa A, Anabalon M, Cabezas L. 2000. The fractional urinary fluoride excretion in young children under stable fluoride intake conditions. *Community Dent Oral Epidemiol* 28:344-355.
- Wang C, Gao Y, Wang W, Zhao L, Zhang W, Han H, et al. 2012. A national cross-sectional study on effects of fluoride-safe water supply on the prevalence of fluorosis in China. *BMJ Open* 2.
- Wang QJ, Gao MX, Zhang MF, et al. 2012. Study on the correlation between daily total fluoride intake and children's intelligence quotient. *J Southeast Univ (Med Sci Edi)* 31(6):743-746
- Wang S, Wang L, Hu P, Guo S, Law S. 2001. Effects of high iodine and high fluorine on children's intelligence and thyroid function (in chinese). *Chin J Endemiol* 20:288-290.
- Wang SX, Wang ZH, Cheng XT, Li J, Sang ZP, Zhang XD, et al. 2007. Arsenic and fluoride exposure in drinking water: Children's IQ and growth in Shanyin county, Shanxi province, China. *Environ Health Perspect* 115:643-647.
- Wang S, Zhang H, Fan W, Fang S, Kang P, Chen X, Yu M. 2008. The effects of endemic fluoride poisoning caused by coal burning on the physical development and intelligence of children. *Fluoride* 41(4):344-348. (Originally published in *J Appl Clin Ped* 2005;20(9):897-9.)
- Waugh DT, Godfrey M, Limeback H, Potter W. 2017. Black tea source, production, and consumption: Assessment of health risks of fluoride intake in New Zealand. *J Environ Public Health* 2017:5120504.
- Wei N, Li Y, Deng J, Xu S, Guan Z. 2014. The effects of comprehensive control measures on intelligence of school-age children in coal-burning-borne endemic fluorosis areas *Chin J Endemiol* 33:320-324.
- World Health Organization. 2006. *Fluoride in drinking-water*. London, UK: IWA Publishing.
- Xiang Q, Liang Y, Chen L, Wang C, Chen B, Chen X, et al. 2003. Effect of fluoride in drinking water on children's intelligence. *Fluoride* 36:84-94.
- Xiang Q, Liang Y, Zhou M, Zang H. 2003. Blood lead of children in Wamiao-Xinhuai intelligence study (letter to the editor). *Fluoride* 36:198-199.
- Xiang Q, Wang Y, Yang M, Zhang M, Xu Y. 2013. Level of fluoride and arsenic in household shallow well water in Wamiao and Xinhuai villages in Jiangsu Province, China. *Fluoride* 46:192-197.
- Xiang Q. 2015. Correspondence. *Fluoride* 48:78-89.
- Yazdi SM, Sharifian A, Dehghani-Beshne M, Momeni VR, Aminian O. 2011. Effects of fluoride on psychomotor performance and memory of aluminum potroom workers. *Fluoride* 44:158-162.

- 1 Yu Y, Yang W, Dong Z, Wan C, Zhang J, Liu J, et al. 2008. Neurotransmitter and receptor
2 changes in the brains of fetuses from areas of endemic fluorosis. *Fluoride* 41:134-138.
- 3 Yu X, Chen J, Li Y, et al. 2018. Threshold effects of moderately excessive fluoride exposure on
4 children's health: A potential association between dental fluorosis and loss of excellent
5 intelligence. *Environ Int* 118:116-124.
- 6 Zhao L, Liang G, Zhang D, Wu X. 1996. Effect of a high fluoride water supply on children's
7 intelligence. *Fluoride* 29:190-192.
- 8 Zhou G, Tang S, Yang L, Niu Q, Chen J, Xia T, et al. 2019. Effects of long-term fluoride
9 exposure on cognitive ability and the underlying mechanisms: Role of autophagy and its
10 association with apoptosis. *Toxicol Appl Pharmacol* 378:114608.
- 11 Zhu L, Petersen PE, Wang HY, Bian JY, Zhang BX. 2003. Oral health knowledge, attitudes and
12 behaviour of children and adolescents in China. *Int Dent J* 53:289-298.
- 13 Zohoori FV, Omid N, Sanderson RA, Valentine RA, Maguire A. 2019. Fluoride retention in
14 infants living in fluoridated and non-fluoridated areas: effects of weaning. *Brit J Nutr* 121:74-81.
- 15
- 16
- 17
- 18
- 19
- 20
- 21
- 22
- 23
- 24
- 25
- 26
- 27

**CURRICULUM VITAE OF
PHILIPPE GRANDJEAN, MD, DMSc**

PHILIPPE GRANDJEAN, M.D.

Office address

Institute of Public Health
University of Southern Denmark
Winsløwparken 17
DK-5000 Odense C, Denmark
Tel. (+45) 6550.3769
Fax (+45) 6591.1458
Email: pgrand@health.sdu.dk
<http://www.sdu.dk/staff/PGrandjean.aspx>

Harvard School of Public Health
Department of Environmental Health
665 Huntington Avenue
Building 1, room 1312
P.O. Box 15697
Boston, MA 02115
Tel: 617-384-8907
Fax: 617-384-8994
Email: Pgrand@hsph.harvard.edu
<http://www.hsph.harvard.edu/faculty/philippe-grandjean/>

Academic degrees

1974, M.D., University of Copenhagen
1975, Diploma in basic medical research, University of Copenhagen
1979, D.M.Sc. (dr.med.), University of Copenhagen

Chronology of employment

1974-1975	Postgraduate training fellowship, University of Copenhagen
1975-1978	Research fellow, Institute of Hygiene, Univ. Copenhagen
1978-1980	Senior research fellow, University of Copenhagen Visiting fellow, Department of Community Medicine, Mount Sinai School of Medicine, New York
1980-1982	Director, Department of Occupational Medicine, Danish National Institute of Occupational Health
1982-	Professor of Environmental Medicine, Odense University
1983-2017	Consultant in Toxicology, Danish Health Authority
1994-2002	Adjunct Professor of Public Health (Environmental Health) and Neurology, Boston University School of Medicine, Boston
2003-	Adjunct Professor of Environmental Health, Harvard T.H. Chan School Public Health, Boston

Awards and honors

Prize essay in medicine, University of Copenhagen (1972)
Fulbright senior research scholarship (1978)
Keynote speaker, Odense University anniversary (1983)
Gitlitz Memorial Lecture, Association of Clinical Scientists, USA
(1985)

Fellow, Collegium Ramazzini (1987)
Knight of the Dannebrog, awarded by the Queen of Denmark (1990)
The Dannin prize for medical research (1991)
Fellow, American Association for the Advancement of Science (1994)
Irish Congress Lecturer, Royal College of Physicians of Ireland and
Irish Society of Toxicology (1996)
Knight of the Dannebrog, First Degree, awarded by the Queen of Denmark
(2003)
'Mercury madness award' for excellence in science in the public
interest from eight US environmental organizations (2004)
Emeritus Fellow, International Union of Pure and Applied Chemistry,
IUPAC (2009)
Honorary Research Award, International Order of Odd Fellows (2010)
Science Communication Award, University of Southern Denmark (2012)
Bernardino Ramazzini Award (2015)
Basic & Clinical Pharmacology & Toxicology Nordic Award (2015)
Margrethegaarden honorary prize (2016)
John R. Goldsmith Award, International Society for Environmental
Epidemiology (2016)

Editorial boards

American Journal of Industrial Medicine (1987-2017)
Applied Organometal Chemistry (1985-1991)
Arbejdsmiljø (Occupational Environment, in Danish, 1983-1990)
Archives of Environmental Health (European Editor, 1986-1992)
Archives of Toxicology (1987-)
Biomarkers (1996-2001)
Central European Journal of Occupational and Environmental Medicine
(2015-)
Critical Reviews in Toxicology (1985-2012)
Danish Medical Bulletin (1994-2003)
Environmental Health (Editor-in-Chief, 2002-)
Environmental Health Perspectives (2003-)
Environmental Research (1981-1994 and 2014-2017, Associate Editor,
1995-2014)
Industrial Health (2000-2005)
International Journal of Hygiene and Environmental Health (2001-)
International Journal of Occupational and Environmental Health (1994-
2011)
International Journal of Occupational Medicine & Environ Health (1991-
Journal of Clean Technology, Environmental Toxicology, and
Occupational Medicine (1992-1998)
Journal of Environmental Medicine (1998-1999)
Naturens Verden (Natural Science, in Danish) (1987-1991)
Ugeskrift for Læger (Danish Medical Journal, in Danish) (1991-2007)

Scientific societies

American Association for the Advancement of Science (Fellow, 1994)
American Public Health Association
Collegium Ramazzini (Fellow, 1987; Member of the Council, 2005-2013)
Danish Medical Association

Danish Societies of Clinical Chemistry, Epidemiology, Occupational and Environmental Medicine, and Public Health
Faroese Society of Science and Letters
International Society for Environmental Epidemiology

Teaching experience

Professor of Environmental Medicine, Odense University (University of Southern Denmark) (1982-). Member of curriculum committee.

Coordinator, Global Health class.

Adjunct Professor of Public Health (Environmental Health) and Neurology, Boston University School of Medicine, Boston (1994-2002)

Adjunct Professor of Environmental Health, Harvard T.H.Chan School of Public Health, Boston (2003-)

Invited teacher, École des hautes études en santé publique (EHESP, French school of public health) (2009-)

International: Numerous teaching assignments, including guest lectures at universities and related tasks, e.g. as external examiner, National University of Singapore (1995). External evaluator of PhD theses from other universities, including University of Sydney and University of South Pacific (Fiji).

Research support as Principal Investigator since 2000

2000-2006 NIEHS

Mercury associated neurobehavioral deficit in children

2001-2003 Nordic Arctic Research Programme (NARP)

Changing patterns of biomagnified pollutants in the northern marine environment

2001-2004 Danish Medical Research Council

Exposure assessment for endocrine disruptors

2002-2004 Danish Medical Research Council

Environmental epidemiology research

2003-2004 European Commission

Assessment of Neurobehavioral Endpoints and Markers of Neurotoxicant Exposures (ANEMONE)

2003-2005 Danish Medical Research Council

Research in hormone related substances

2003-2006 NIEHS ES11687

Effects of perinatal disruptors in children

2003-2007 EPA STAR RD-83075801-0

Children's vulnerability to environmental immunotoxicant

2004-2011 NIEHS ES12199

Epidemiology of immunotoxicant exposure in children

2006-2011 NIEHS ES13692

Health effects of lifetime exposure to food contaminants

2006-2012 NIEHS ES14460

Three-generation human study of reproductive effects of marine food contaminants

2008-2012 Danish Council for Strategic Research

Environmental pollutant impact on antibody production against current and new childhood vaccines

2007-2013 NIEHS ES009797

Mercury associated neurobehavioral deficit in children

2011-2017 NIEHS ES012199

Epidemiology of immunotoxicant exposure in children

2012-2020 NIEHS ES021993 and NSF OCE-1321612

Immunotoxicity in Humans with Lifetime Exposure to Ocean Pollutants

2013-2019 NIEHS ES021477

Glucose Metabolism in Adults Prenatally Exposed to Diabetogenic Pollutants

2013-2018 NIEHS ES021372

Pollutant-related diabetes in the Nurses' Health Study II

2014-2020 NIEHS ES023376

Gut Microbiome in Adults with Early Life Exposures to Environmental Chemicals

Major Current Funding as Principal Investigator

2017-2020 NIEHS ES026596

Inflammation and metabolic abnormalities in pollutant-exposed children

2017-2022 NIEHS P42ES027706

Sources, Transport, Exposure and Effects of PFASs (STEEP)

2019-2024 ATSDR TS000313

Assessment of PFAS exposures and health effects in two Massachusetts communities with PFAS drinking water contamination

2019-2023 NIEHS ES030394

Vulnerability During Infancy to Immunotoxic Contaminant Exposures

Major committees, boards and elective offices

Danish:

Danish Medical Association: Member, Prevention Council (2011-2014)

Danish Medical Research Council: Consultant on environmental medicine (1985-1990); Member, Joint Research Council Committee on Environmental Research (1986-1991); Member of DMRC (1992-1998)

Danish Society of Community Medicine: Secretary (1977-1978)

Danish Society of Industrial Medicine: Board Member (1974-1983)

Ministry of Education: Member, Committee on Toxicology (1984-1986); Member, Committee on Environmental Education (1986-1987)

Ministry of the Environment: Member, Council on Environmental Chemicals (1983-1989); Member, Environmental Appeal Board (1986-2010); Member, Environmental Research Council (1990-1992); Member, Advisory Committee on Pesticide Research (1995-2004 and 2018-2020); Member, Advisory Committee on Arctic Research (1996-2004)

Ministry of Health: numerous committee appointments; Chair, Committee on Risk Perception (2000-2001)

Ministry of Labour: Consultant on Occupational Health, Council on Occupational Safety and Health (1983-1993); Member, Occupational Health Council Research Committee (on behalf of the Danish Medical Research Council) (1984-1990 and 1999-2003)

Ministry of Research: Chair, Committee on Research at the Faroe Islands (1995-1996); Member, Committee on Scientific Dishonesty (2004-2006); Chair, Program Committee on Non-Ionizing Radiation (2004-2009)

Odense University (from 2000 University of Southern Denmark), elected

offices: Chairman, Institute of Community Health (1982-1985; 1996-1999); Member of Executive Committee, Institute of Community Health (from 2000 Institute of Public Health) (1986-1995; 2000-2005); Member, Faculty Research Committee (1983-1985); Member, Curriculum Committee (1984-1986); Member, Faculty Council (1985-1993); Vice-Dean (1991-1993); Member, Scientific Integrity Committee (2003-2022)

United States and international:

Academy of Finland: member of panel evaluating the National Institute of Public Health (1995), site visit of center of excellence (2001)
 Agency for Toxic Substances and Disease Registry: Workshop Rapporteur, Neurobehavioral Test Batteries for Use in Environmental Health Field Studies (1992); Member, Expert Panel of Mercury (1998)
 Association of Schools of Public Health in the European Region: Treasurer (1975-1977)
 BioMedCentral: Member, Editors Advisory Group (2011-2013)
 Boston Environmental Hazards Center: Consultant (1994-1999)
 Collegium Ramazzini: President, International Conference, The precautionary principle: Implications for research and prevention in environmental and occupational health (2002); Member, Executive Council (2005-2013)
 Commission of the European Communities: National Expert, Working Party on Environmental and Lifestyle-Related Diseases (1988-1990); ad hoc Consultant for evaluation of research applications; ad hoc Scientific Advisor on Risk Assessment (2009-); Member, Scientific Committee on Emerging and Newly Identified Health Risks; - Working group on Dental Amalgam (Human Health)(2012-2013)
 European Environment Agency: Member, Scientific Committee (2012-2020)
 European Food Safety Authority: Member, Panel on Contaminants in the Food Chain responsible for 85 opinions (2003-2009); Member of Working Groups on mercury, polychlorinated biphenyls, cadmium, lead, and benchmark dose
 Food Advisory Committee, U.S.FDA, Methylmercury: invited expert (2002)
 INMA (Infancia y Medio Ambiente), Spain: Member, Project Steering Committee (2010-)
 Institut de Recherche Santé, Environnement et Travail, France: Member, Board of Advisers (2015-)
 International Agency for Research on Cancer: Member of Task Group, Monographs on the Evaluation of Carcinogenic Risks to Humans, Vol. 47 (1988), Vol. 49 (1989), as chairman, Vol. 58 (1993), and as Subgroup chair, Vol. 100C (2009)
 International Commission on Occupational Health: Danish Delegation Secretary (1982-90); Member, Scientific Committee on the Toxicology of Metals (1987-); Member of the Board (1990-1996)
 International Programme on Chemical Safety: Member of Task Group, Environmental Health Criteria, Vol. 36 (1984) and 72 (1986)
 International Society for Environmental Epidemiology: Councillor (1991-1994)
 International Union of Pure and Applied Chemistry: Member, Subcommittee on the Toxicology of Nickel (1979-1989); Titular

Member (1985-1991) and Chairman (1987-1991), Commission on Toxicology; Chairman, Subcommittee on Risk Assessment (1985-1989)
Instituto de Saude Ambiental, Lisboa, Portugal: Member, External Advisory Committee (2018-2020)
Karolinska Institute (Stockholm, Sweden): Member of international evaluation panel on environmental medicine (1993)
Ministry for Scientific Policy (Belgium): Consultant on national research program on health hazards (1990 and 1994)
National Institutes of Health (USA): Member of Special emphasis panels (2009-)
NATO Priority Area Panel on Environmental Security: Member (1996-1997)
Norwegian Research Council: ad hoc reviewer (2001-2008); Chairman of Environment and Health Review Group (2009-2010); member of steering committee (2011-2015)
Prenatal Programming and Toxicity (PPTOX) conferences: Organizer/Chair/Co-chair, Torshavn (2007), Miami (2009), Paris (2012), Boston (2014), Kita-Kyushu (2016), Torshavn (2018)
Society of Occupational and Environmental Health: Member, Governing Council (1990-1993)
Swedish Council for Work Life Research: Member, Priority Committee on Chemical Health Risks (1997-1998)
U.N.Environment Programme: Member, Global Mercury Assessment Working Group (2002)
U.S. Environmental Protection Agency: Member, SAB/SAP Endocrine Disruptor Screening Program Subcommittee (1998-1999); Member, Food Quality Protection Act (FQPA) Science Review Board (SRB)(1999-2003)
White House Office of Science and Technology Policy: Team leader and presenter, Workshop on Scientific Issues Relevant to Assessment of Health Effects from Exposure to Methylmercury (1998)
World Health Organization: Temporary Adviser or Consultant on several occasions, five times elected Rapporteur; Member, European Advisory Committee on Health Research (2011-2017)

Books

1. Grandjean P, ed. Standards setting. Copenhagen: Occupational Health Foundation, 1977, 210 pp.
2. Grandjean P, Nielsen T. Organiske blyforbindelser, forurening og toksikologi (Organolead compounds, pollution and toxicology, in Danish). Report No. SNV PM 879. Stockholm: Naturvårdsverket, 1977, 78 pp.
3. Grandjean P. Occupational health aspects of construction work. EURO Reports and Studies 86. Copenhagen: World Health Organization, Regional Office for Europe, 1983, 28 pp. (also published in German, French and Russian)
4. Grandjean P, ed. Biological effects of organolead compounds. Boca Raton, FL: CRC Press, 1984, 278 pp.
5. Grandjean P, Tarkowski S, eds. Toxic oil syndrome: mass food poisoning in Spain. Copenhagen: World Health Organization, Regional Office for Europe, 1984, 92 pp. (also published in Spanish)
6. Grandjean P. Miljø og forebyggelse. (Environment and prevention, student's guide in Danish). Copenhagen: F.a.d.L.'s Forlag, 1984, 109 pp.
7. Gilioli R, Grandjean P, Johnson B, Seppäläinen AM, Tarkowski S, eds. Neurobehavioural methods in occupational and environmental health. Environmental Health No. 3. Copenhagen: World Health Organization, Regional Office for Europe, 1985, 209 pp.
8. Grandjean P, ed. Neurobehavioural methods in occupational and environmental health. Environmental Health No. 6. Copenhagen: World Health Organization, Regional Office for Europe, 1985, 72 pp.
9. Grandjean P, ed. Miljømedicin (Environmental medicine, textbook in Danish). Copenhagen: F.a.d.L.'s Forlag, 1986, 257 pp.
10. Grandjean P, ed. Trace elements in human health and disease: extended abstracts. Environmental Health No. 20. Copenhagen: World Health Organization, Regional Office for Europe, 1987, 230 pp.
11. Grandjean P, ed. Trace elements in human health and disease: symposium report. Environmental Health No. 26. Copenhagen: World Health Organization, Regional Office for Europe, 1987, 134 pp.
12. Grandjean P, Kimbrough RD, Rantanen J, Tarkowski S, Yrjänheikki E. Assessment of health risks in infants associated with exposure to PCBs, PCDDs and PCDFs in breast milk. Environmental Health No. 29. Copenhagen: World Health Organization, Regional Office for Europe, 1988, 116 pp.
13. Grandjean P, ed. Miljømedicin, 2. udg. (Environmental medicine, 2nd ed., textbook in Danish). Copenhagen: F.a.d.L.'s Forlag, 1988, 311 pp.
14. Kimbrough RD, Mahaffey KR, Grandjean P, Sandø SH, Ruttstein DD. Clinical Effects of Environmental Chemicals: A Software Approach to Etiologic Diagnosis. New York: Hemisphere, 1989, 110 pp. and one floppy disk.
15. Grandjean P. Skin Penetration: Hazardous Chemicals at Work. (Published on behalf of the Commission of the European Communities.) London: Taylor and Francis, 1990, 187 pp.
16. Grandjean P, ed. Ecogenetics: Genetic Predisposition to Toxic

Effects of Chemicals. London: Chapman & Hall, 1991, 288 pp.

17. Grandjean P, ed. Miljø, sundhed og samfund (Environment, health and society, in Danish). Copenhagen: Nyt Nordisk Forlag, 1991, 453 pp.
18. Grandjean P, Brown SS, Reavey P, Young DS, Rej R (eds). Biomarkers of Chemical Exposure. Proceedings of the Arnold O. Beckman/IFCC European Conference on Environmental Toxicology. Clin Chem 1994; 40 (issue 7B).
19. Toppari J, Larsen JC, Christiansen P, Giwercman A, Grandjean P, Guillette LJ, Jr, Jégou B, Jensen TK, Jouannet P, Keiding N, Leffers H, McLachlan JA, Meyer O, Müller J, Rajper-DeMeyts E, Scheike T, Sumpter J, Skakkebaek N. Male reproductive health and environmental chemicals with estrogenic effects. Copenhagen: Danish Environmental Protection Agency, 1995, 166 pp.
20. Grandjean P, Brown SS, Reavey P, Young DS, Sampson E (eds). Biomarkers. Proceedings of the Second Arnold O. Beckman/IFCC European Conference on Environmental Toxicology. Clin Chem 1995; 41 (issue 12B).
21. Grandjean P. Farlig forurening (Dangerous pollution, in Danish). Copenhagen: Nyt Nordisk Forlag and National Board of Health, 1998, 174 pp.
22. Grandjean P ed. Human health effects of environmental mercury exposure (special issue). Environ Res 1998; 77 (67-177).
23. Grandjean P, Sofritti M, Minardi F, Brazier J (eds). The Precautionary Principle. Implications for research and prevention in environmental and occupational health. Eur J Oncol Library 2003; 2: 1-245. Also published in Int J Occup Med Environ Health 2004; 17: 3-201.
24. Grandjean P (ed). Prenatal programming and toxicity. Basic Clin Pharmacol Toxicol. 2008; 102(2): 71-273.
25. Gee D, Grandjean P, Hansen SF, van den Hove S, MacGarvin M, Martin J, Nielsen G, Quist D, Stanners D, eds. Late Lessons from Early Warnings, volume II (EEA Report No 1/2013). Copenhagen, European Environment Agency, 2013, 746 pp.
26. Grandjean P. Only one chance. How Environmental Pollution Impairs Brain Development – and How to Protect the Brains of the Next Generation. New York: Oxford University Press, 2013 (232 pp.).
27. Grandjean P, Hermann P. Kemi på hjernen – går ud over enhver forstand. København: Gyldendal, 2015 (334 sider).
28. Grandjean P. Cerveaux en danger (Brains in danger, in French). Translated by Odile Demange. Paris: Buchet Chastel, 2016 (336 pp.).
29. Kishi R, Grandjean P, eds. Health Impacts of Developmental Exposure to Environmental Chemicals. Singapore: Springer, 2020 (555 pp.)

Publications in international peer-reviewed journals

1. Grandjean P, Holma B. A history of lead retention in the Danish population. *Environ Biochem Physiol* 1973; 3: 268-73.
2. Grandjean P. Lead in Danes, historical and toxicological studies. *Environ Qual Saf* 1975; Suppl. Vol. 2: 6-75.
3. Grandjean P. Possible effect of lead on egg-shell thickness in kestrels 1874-1974. *Bull Environ Contam Toxicol* 1976; 16: 101-6.
4. Grandjean P. Regional distribution of lead in human brains. *Toxicol Lett* 1978; 2: 65-9.
5. Nielsen T, Jensen KA, Grandjean P. Organic lead in normal human brains. *Nature (Lond.)* 1978; 274: 602-3.
6. Grandjean P. Lead concentration in single hairs as a monitor of occupational lead exposure. *Int Arch Occup Environ Health* 1978; 42: 69-81.
7. Grandjean P, Lintrup J. Erythrocyte-Zn-protoporphyrin as an indicator of lead exposure. *Scand J Clin Lab Invest* 1978; 38: 669-75.
8. Grandjean P, Arnvig E, Beckmann J. Psychological dysfunctions of lead-exposed workers: Relation to biological parameters of exposure. *Scand J Work Environ Health* 1978; 4: 295-303.
9. Grandjean P. Widening perspectives of lead toxicity, a review of health effects of lead exposure in adults. *Environ Res* 1978; 17: 303-21. (Also published as a special report to the U.S. National Institute of Environmental Health Sciences)
10. Grandjean P. Occupational lead exposure in Denmark: Screening with the haematofluorometer. *Br J Ind Med* 1979; 36: 52-8.
11. Grandjean P, Nielsen OV, Shapiro IM. Lead retention in ancient Nubian and contemporary populations. *J Environ Path Toxicol* 1979; 2: 781-7.
12. Grandjean P, Nielsen T. Organolead compounds, environmental health aspects. *Residue Rev* 1979; 72: 97-148.
13. Arnvig E, Grandjean P, Beckmann J. Neuropsychological effect of heavy lead exposure determined with psychological tests. *Toxicol Lett* 1980; 5: 399-404.
14. Hertz MM, Bolwig TG, Grandjean P, Westergaard E. Lead poisoning and the blood-brain barrier. *Acta Neurol Scand* 1981; 63: 286-96.
15. Grandjean P, Selikoff IJ, Shen SK, Sundermann FW Jr. Nickel concentrations in plasma and urine of shipyard workers. *Am J Ind Med* 1981; 1: 181-9.
16. Olsen NB, Hollnagel H, Grandjean P. Indicators of lead exposure in an adult Danish suburban population. *Dan Med Bull* 1981; 28: 168-76.
17. Grandjean P, Olsen NB, Hollnagel H. Influence of smoking and alcohol consumption on blood lead levels. *Int Arch Occup Environ Health* 1981; 48: 391-7.
18. Grandjean P, Kon SH. Lead exposure of welders and bystanders in a ship repair yard. *Am J Ind Med* 1981; 2: 65-70.
19. Grandjean P, Lintrup J. Sources of variation in fluorometry of zinc-protoporphyrin in blood. *Scand J Work Environ Health* 1981; 7: 311-2.
20. Grandjean P, Olsen NB, Hollnagel H. Occupationally related lead exposure in the general population. *Scand J Work Environ Health* 1981;

7: 298-301.

21. Grandjean P. Occupational fluorosis through 50 years: clinical and epidemiological experiences. *Am J Ind Med* 1982; 3: 227-36.
22. Nielsen OV, Grandjean P, Bennike P. Chemical analyses of archaeological bone samples: Evidence for high lead exposure on the Faroe Islands. *J Dan Archaeol* 1982; 2: 145-8. (also published in Faroese: Blyggj i føroyingum, *Mondul* 1983; 9: 27-31)
23. Grandjean P. Storage depots in the body: Passive retention or time bomb? (Editorial) *Am J Ind Med* 1983; 4: 489-90.
24. Grandjean P, Wulf HC, Niebuhr E. Sister chromatid exchange in response to variations in occupational lead exposure. *Environ Res* 1983; 32: 199-204.
25. Grandjean P, Thomsen G. Reversibility of skeletal fluorosis. *Br J Ind Med* 1983; 40: 456-61.
26. Grandjean P. Lead poisoning: Hair analysis shows the calendar of events. *Hum Toxicol* 1984; 3: 223-8.
27. Grandjean P, Hansen ON, Lyngbye K. Analysis of lead in circum-pulpal dentin of deciduous teeth. *Ann Clin Lab Sci* 1984; 14:270-5.
28. Eskildsen J, Grandjean P. Lead exposure from lead pellets: Age-related accumulation in mute swans. *Toxicol Lett* 1984; 21: 225-9.
29. Grandjean P, Juel K, Jensen OM. Mortality and cancer morbidity after heavy occupational fluoride exposure. *Am J Epidemiol* 1985; 121: 57-64.
30. Lyngbye T, Hansen ON, Vangberg L, Grandjean P. Lead as a cause of SIDS. *N Engl J Med* 1985; 10: 954-5.
31. Grandjean P. Reference intervals for toxic metals: Problems and prospects. *Ann Clin Lab Sci* 1986; 16: 67-74.
32. Grandjean P, Bach E. Indirect exposures: The significance of bystanders at work and at home. *Am Ind Hyg Assoc J* 1986; 47: 819-24.
33. Grandjean P, Lyngbye T, Hansen ON. Lead concentration in deciduous teeth: Variation related to tooth type and analytical technique. *J Toxicol Environ Health* 1986; 19: 437-45.
34. Grandjean P. After Chernobyl (Editorial). *Arch Environ Health* 1986; 41: 277.
35. Andersen O, Grandjean P. Effects of inorganic and organic lead compounds on chromosomal length in human lymphocytes. *Appl Organomet Chem* 1987; 1: 15-19.
36. Grandjean P, Andersen O, Nielsen GD. Carcinogenicity of occupational nickel exposures: An evaluation of the epidemiological evidence. *Am J Ind Med* 1988; 13: 193-209.
37. Christoffersen J, Christoffersen MR, Larsen R, Rostrup E, Tingsgaard P, Andersen O, Grandjean P. Interaction of cadmium ions with calcium hydroxyapatite crystals: A possible mechanism contributing to the pathogenesis of cadmium-induced diseases. *Calcif Tissue Int* 1988; 42: 331-9.
38. Grandjean P, Berlin A, Gilbert M, Penning W. Preventing percutaneous absorption of industrial chemicals: The "skin" denotation. *Am J Ind Med* 1988; 14: 97-107.
39. Lyngbye T, Hansen ON, Grandjean P. Bias resulting from non-participation in childhood epidemiological studies: A study of low-level lead exposure. *Scand J Soc Med* 1988; 16: 209-15.

40. Grandjean P. Ancient skeletons as silent witnesses of lead exposures in the past. *CRC Crit Rev Toxicol* 1988; 19:11-21.
41. Madsen HHT, Skjødt T, Jørgensen PJ, Grandjean P. Blood lead levels in patients with lead shot retained in the appendix. *Acta Radiol* 1988; 29: 745-6.
42. Andersen O, Grandjean P. Effects of tetraethylthiuram disulfide on the toxicokinetics of cadmium in mice. *Pharmacol Toxicol* 1989; 64: 210-5.
43. Lyngbye T, Hansen ON, Grandjean P. Neurological deficits in children: Medical risk factors and lead exposure. *Neurotoxicol Teratol* 1989; 10: 531-7.
44. Grandjean P, Hollnagel H, Hedegaard L, Christensen JM, Larsen S. Blood lead-blood pressure relationships: Alcohol intake and hemoglobin as confounders. *Am J Epidemiol* 1989; 129: 732-9.
45. Hansen ON, Trillingsgaard A, Beese I, Lyngbye T, Grandjean P. A neuropsychological study of children with elevated dentine lead level: Assessment of the effect of lead in different socioeconomic groups. *Neurotoxicol Teratol* 1989; 11: 205-13.
46. Grandjean P, Jensen BM, Sandø SH, Jørgensen PJ, Antonsen S. Delayed blood regeneration in lead exposure: An effect on reserve capacity. *Am J Publ Health* 1989; 79: 1385-8.
47. Grandjean P. Bone analysis: Silent testimony of lead exposures in the past. *Medd Grønland Man Soc* 1989; 12: 156-60.
48. Grandjean P, Hørder M, Thomassen Y. Fluoride, aluminum and phosphate kinetics in cryolite workers. *J Occup Med* 1990;32:58-63.
49. Grandjean P, Kristensen K, Jørgensen PJ, Nielsen GD, Andersen O. Trace element status in alcoholism before and during disulfiram treatment. *Ann Clin Lab Sci* 1990; 20: 28-35.
50. Nielsen GD, Jepsen LV, Jørgensen PJ, Grandjean P, Brandrup F. Nickel-sensitive patients with vesicular hand eczema: Oral challenge with a diet naturally high in nickel. *Br J Dermatol* 1990; 122: 299-308.
51. Lyngbye T, Hansen ON, Trillingsgaard A, Beese I, Grandjean P. Learning disabilities in children: significance of low-level lead-exposure and confounding factors. *Acta Paed Scand* 1990; 79: 352-60.
52. Jensen BM, Sandø SH, Grandjean P, Wiggers P, Dalhøj J. Screening with zinc-protoporphyrin for iron deficiency in non-anemic female blood donors. *Clin Chem* 1990; 36: 846-8.
53. Lyngbye T, Grandjean P, Hansen ON, Jørgensen PJ. Validity and interpretation of blood lead levels: A study of Danish school children. *Scand J Clin Lab Invest* 1990; 50: 441-9.
54. Bonde I, Beck H-I, Jørgensen PJ, Grandjean P, Brandrup F. Nickel in intercellular fluid, comparison between nickel-allergic patients and controls. *Acta Derm Venereol (Stockh)* 1990; 70: 300-3.
55. Lyngbye T, Hansen ON, Grandjean P. Predictors of tooth-lead level with special reference to traffic. *Int Arch Occup Environ Health* 1990; 62: 417-22.
56. Grandjean P, Jørgensen PJ. Retention of lead and cadmium in prehistoric and modern human teeth. *Environ Res* 1990; 53: 6-15.
57. Lyngbye T, Hansen ON, Grandjean P. Lead concentration in deciduous teeth from Danish school children. *Dan Med Bull* 1991; 38: 89-93.

58. Grandjean P, Jacobsen IA, Jørgensen PJ. Chronic lead poisoning treated with DMSA. *Pharmacol Toxicol* 1991; 68: 266-9.
59. Grandjean P, Jørgensen PJ, Viskum S. Temporal and interindividual variation in erythrocyte zinc-protoporphyrin in lead-exposed workers. *Br J Ind Med* 1991; 48: 254-7.
60. Grandjean P, Sandoe SH, Kimbrough RD. Nonspecificity of clinical signs and symptoms caused by environmental chemicals. *Hum Exp Toxicol* 1991; 10: 167-73.
61. Grandjean P, Lyngbye T, Hansen ON. Lessons from a Danish study on neuropsychological impairment related to lead exposure. *Environ Health Perspec* 1991; 94: 111-5.
62. Grandjean P, Andersen O. Lung cancer in filling station attendants. *Am J Ind Med* 1991; 20: 763-8.
63. Grandjean P, Weihe P, Jørgensen PJ, Clarkson T, Cernichiari E, Viderø T. Impact of maternal seafood diet on fetal exposure to mercury, selenium, and lead. *Arch Environ Health* 1992; 47: 185-95.
64. Grandjean P, Nielsen GD, Jørgensen PJ, Hørder M. Reference intervals for trace elements in blood: Significance of risk factors. *Scand J Clin Lab Invest* 1992; 52: 321-337.
65. Grandjean P, Olsen JH, Jensen OM, Juel K. Cancer incidence and mortality in workers exposed to fluoride. *J Natl Cancer Inst* 1992; 84: 1903-9.
66. Grandjean P. Individual susceptibility to toxicity. *Toxicol Lett* 1992; 64/65: 43-51.
67. Grandjean P. International research on the relation between health and the environment (summary in French). *Santé Publique* 1992; 4: 103-8.
68. Grandjean P. Symposium synthesis, Application of neurobehavioral methods in environmental and occupational health. *Environ Res* 1993; 60: 57-61.
69. Grandjean P, Weihe P. Neurobehavioral effects of intrauterine mercury exposure: potential sources of bias. *Environ Res* 1993; 61: 176-83.
70. Damm D, Grandjean P, Lyngbye T, Trillingsgaard A, Hansen ON. Early lead exposure and neonatal jaundice: Relation to neurobehavioral performance at 15 years of age. *Neurotoxicol Teratol* 1993; 15: 173-81.
71. Grandjean P, Andersen D. Scientific dishonesty: a Danish proposal for evaluation and prevention. *J Exposure Anal Environ Epidemiol* 1993; 3, Suppl. 1: 265-70.
72. Grandjean P. International perspectives of lead exposure and lead toxicity. *Neurotoxicol* 1993; 24: 9-14.
73. Olsen S, Grandjean P, Weihe P, Viderø T. Seafood intake in pregnancy as a determinant of birth weight: Evidence for a dose-dependent relationship. *J Epidemiol Comm Health* 1993; 47: 436-40.
74. Grandjean P, Jørgensen PJ, Weihe P. Human milk as a source of methylmercury exposure in infants. *Environ Health Perspec* 1994; 102: 74-7.
75. Dalgård C, Grandjean P, Jørgensen PJ, Weihe P. Mercury in the umbilical cord: Implications for risk assessment for Minamata disease. *Environ Health Perspec* 1994; 102: 548-50.
76. Grandjean P, Weihe P, Nielsen JB. Methylmercury: Significance of

- intrauterine and postnatal exposures. Clin Chem 1994; 40: 1395-1400.
77. Grandjean P, Brown S, Reavey P, Young D. Biomarkers of chemical exposure: state of the art. Clin Chem 1994; 40: 1360-2.
 78. Nielsen JB, Andersen O, Grandjean P. Evaluation of mercury in hair, blood and muscle as biomarkers for methylmercury exposure in male and female mice. Arch Toxicol 1994; 68: 317-21.
 79. Johnson BL, Grandjean P, Amler R. Neurobehavioral testing and hazardous chemical sites. Neurotoxicol Teratol 1994; 16: 485-7.
 80. Grandjean P, Weihe P, White RF. Milestone development in infants exposed to methylmercury from human milk. Neurotoxicol 1995; 16: 27-33.
 81. Grandjean P. Individual susceptibility in occupational and environmental toxicology. Toxicol Lett 1995; 77: 105-8.
 82. Grandjean P. Biomarkers in epidemiology. Clin Chem 1995; 41: 1800-3.
 83. Grandjean P, Brown SS, Reavey P, Young DS. Biomarkers in environmental toxicology: State of the art. Clin Chem 1995; 41: 1902-4.
 84. Grandjean P, Weihe P, Needham LL, Burse VW, Patterson DG Jr, Sampson EJ, Jørgensen PJ, Vahter M. Effect of a seafood diet on mercury, selenium, arsenic, and PCBs and other organochlorines in human milk. Environ Res 1995; 71: 29-38.
 85. Grandjean P, Sorsa M. Ethical aspects of genetic predisposition to environmentally-related disease. Sci Total Environ 1996; 184: 37-43.
 86. Grandjean P, White RF, Weihe P. Neurobehavioral epidemiology: Application in risk assessment. Environ Health Perspec 1996; 104 (Suppl.4): 397-400.
 87. Dahl R, White RF, Weihe P, Sørensen N, Letz R, Hudnell K, Otto DA, Grandjean P. Feasibility and validity of three computer-assisted neurobehavioral tests in 7-Year old children. Neurotoxicol Teratol 1996; 18: 413-9.
 88. Toppari J, Larsen JC, Christiansen P, Giwercman A, Grandjean P, Guillelte LJ, Jr, Jégou B, Jensen TK, Jouannet P, Keiding N, Leffers H, McLachlan JA, Meyer O, Müller J, Rajper-DeMeyts E, Scheike T, Sharpe R, Sumpter J, Skakkebaek NE. Male reproductive health and environmental xenoestrogens. Environ Health Perspec 1996; 104 (Suppl.4): 741-803.
 89. Guldager B, Jørgensen PJ, Grandjean P. Metal excretion and magnesium retention in patients with intermittent claudication treated with intravenous disodium EDTA. Clin Chem 1996; 42: 1938-42.
 90. Lynge E, Andersen A, Nilsson R, Barlow L, Pukkala E, Nordlinder R, Boffetta P, Grandjean P, Heikkilä P, Hörte L-G, Jakobsson R, Lundberg I, Moen B, Partanen T, Riise T. Risk of cancer and exposure to gasoline vapors. Am J Epidemiol 1997; 145: 449-58.
 91. Grandjean P. Impartiality in research (editorial). Int J Occup Environ Hlth 1997; 3: 158-60.
 92. Andersen HR, Nielsen JB, Nielsen F, Grandjean P. Antioxidative enzyme activities in human erythrocytes. Clin Chem 1997; 43: 562-8.
 93. Nielsen F, Mikkelsen BB, Nielsen JB, Andersen HR, Grandjean P. Plasma-malondialdehyde as biomarker for oxidative stress: Reference interval and effects of lifestyle factors. Clin Chem 1997; 43: 1209-

14.

94. Grandjean P, Weihe P, White RF, Debes F, Araki S, Yokoyama K, Murata K, Sørensen N, Dahl R, Jørgensen PJ. Cognitive deficit in 7-year-old children with prenatal exposure to methylmercury. *Neurotoxicol Teratol* 1997; 19: 417-28.
95. Grandjean P, Guldager B, Larsen IB, Holmstrup P, Jørgensen PJ. Placebo response in environmental disease: Chelation therapy of patients with symptoms related to amalgam fillings. *J Occup Environ Med* 1997; 39: 707-14.
96. Andersen HR, Jeune B, Nybo H, Nielsen JB, Andersen-Ranberg K, Grandjean P. Low activity of superoxide dismutase and high activity of glutathione reductase in erythrocytes from centenarians. *Age and Ageing* 1998; 27: 643-8.
97. Nielsen JB, Grandjean P, Jørgensen PJ. Predictors of blood lead concentrations in the lead-free petrol era. *Scand J Work Environ Health* 1998; 24: 153-6. (Also published as Nielsen JB, Grandjean P, Jørgensen PJ. Danskernes bly i blodet efter overgang til blyfri benzin. *Ugeskr Læger* 1998; 160: 4768-71.)
98. Grandjean P, Weihe P, White RF, Debes F. Cognitive performance of children prenatally exposed to 'safe' levels of methylmercury. *Environ Res* 1998; 77: 165-72.
99. Akagi H, Grandjean P, Takizawa Y, Weihe P. Methylmercury dose estimation from umbilical cord concentrations in patients with Minamata disease. *Environ Res* 1998; 77: 98-103.
100. Høyer AP, Grandjean P, Jørgensen T, Brock JW, Hartvig HB. Organochlorine exposure and breast cancer. *Lancet* 1998; 352: 1816-20. (Also published in Danish, *Ugeskr Laeger* 2000; 162: 922-6.)
101. Nielsen GD, Søderberg U, Jørgensen PJ, Templeton DM, Rasmussen SN, Andersen KE, Grandjean P. Absorption and retention of nickel from drinking water in relation to food intake and nickel sensitivity. *Toxicol Appl Pharmacol* 1999; 154: 67-75.
102. Viskum S, Rabjerg L, Jørgensen PJ, Grandjean P. Improvement in semen quality associated with decreasing occupational lead exposure. *Am J Ind Med* 1999; 35: 257-63.
103. Andersen HR, Andersson A-M, Arnold SF, Autrup H, Barfoed M, Beresford NA, Bjerregaard P, Christiansen LB, Gissel B, Hummel R, Jørgensen EB, Korsgaard B, Le Guevel R, Leffers H, McLachlan J, Møller A, Nielsen JB, Olea N, Oles-Karasko A, Pakdel F, Pedersen KL, Perez P, Skakkebaek NE, Sonnenschein C, Soto AM, Sumpter JP, Thorpe SM, Grandjean P. Comparison of short-term estrogenicity tests for identification of hormone-disrupting chemicals. *Environ Health Perspect* 1999; 107 (Suppl. 1): 89-108.
104. Sørensen N, Murata K, Budtz-Jørgensen E, Weihe P, Grandjean P. Prenatal methylmercury exposure as a cardiovascular risk factor at seven years of age. *Epidemiology* 1999; 10: 370-5.
105. Jensen TK, Scheike T, Keiding N, Schaumburg I, Grandjean P. Fecundability in relation to body mass and menstrual cycle patterns. *Epidemiol* 1999; 10: 422-8.
106. Murata K, Weihe P, Renzoni A, Debes F, Vasconcelos R, Zino F, Araki S, Jørgensen PJ, White RF, Grandjean P. Delayed evoked potentials in Madeiran children exposed to methylmercury from seafood.

Neurotoxicol Teratol 1999; 21: 343-8.

107. Murata K, Weihe P, Araki S, Budtz-Jørgensen E, Grandjean P. Evoked potentials in Faroese children prenatally exposed to methylmercury. Neurotoxicol Teratol 1999; 21: 471-2.

108. Grandjean P, White RF, Nielsen A, Cleary D, de Oliveira Santos EC. Mercury neurotoxicity in Amazonian children downstream from gold mining. Environ Health Perspect 1999; 107: 587-91.

109. Grandjean P, Budtz-Jørgensen E, White RF, Jørgensen PJ, Weihe P, Debes F, Keiding N. Methylmercury exposure biomarkers as indicators of neurotoxicity in children aged 7 years. Am J Epidemiol 1999; 150: 301-5.

110. Biernat H, Ellias SA, Wermuth L, Cleary D, de Oliveira Santos EC, Jørgensen PJ, Feldman RG, Grandjean P. Tremor frequency patterns in mercury vapor exposure, compared with early Parkinson's disease and essential tremor. Neurotoxicology 1999; 20: 945-52.

111. Grandjean P. Mercury Risks: Controversy or Just Uncertainty? Publ Health Rep 1999; 114: 512-5.

112. Høyer AP, Jørgensen T, Brock JW, Grandjean P. Organochlorine exposure and breast cancer survival. J Clin Epidemiol 2000; 53: 323-30.

113. Jensen TK, Scheike T, Keiding N, Schaumburg I, Grandjean P. Selection bias in determining the age dependence of waiting time to pregnancy. Am J Epidemiol 2000; 152: 565-72.

114. Steuerwald U, Weihe P, Jørgensen PJ, Bjerne K, Brock J, Heinzow B, Budtz-Jørgensen E, Grandjean P. Maternal seafood diet, methylmercury exposure, and neonatal neurological function. J Pediatr 2000; 136: 599-605.

115. Høyer AP, Jørgensen T, Grandjean P, Hartvig HB. Repeated measurements of organochlorine exposure and breast cancer risk (Denmark). Cancer Causes Contr 2000; 11: 177-84.

116. Budtz-Jørgensen E, Grandjean P, Keiding N, White RF, Weihe P. Benchmark dose calculations of methylmercury-associated neurobehavioural deficits. Toxicol Lett 2000; 112-3: 193-9.

117. Andersen HR, Nielsen JB, Grandjean P. Toxicologic evidence of developmental neurotoxicity of environmental chemicals. Toxicology 2000; 144: 121-7.

118. Nielsen JB, Nielsen F, Jørgensen PJ, Grandjean P. Toxic metals and selenium in blood from pilot whale (*Globicephala melas*) and sperm whale (*Physeter catodon*). Marine Pollut Bull 2000; 40: 348-51.

119. Nielsen GD, Nielsen JB, Andersen KE, Grandjean P. Effect of industrial detergents on the barrier function of human skin. Int J Occup Environ Health. 2000; 6: 138-42.

120. Grandjean P, Bjerne KS, Weihe P, Steuerwald U. Birth weight in a fishing community: significance of essential fatty acids and marine food contaminants. Int J Epidemiol 2001; 30: 1272-8.

121. Høyer AP, Jørgensen T, Rank F, Grandjean P. Organochlorine exposures influence on breast cancer risk and survival according to estrogen receptor status: a Danish cohort-nested case-control study. BMC Cancer 2001; 1: 8.

122. Budtz-Jørgensen E, Keiding N, Grandjean P. Benchmark dose calculation from epidemiological data. Biometrics 2001; 57: 698-706.

123. Grandjean P, White RF, Sullivan K, Debes F, Murata K, Otto DA, Weihe P. Impact of contrast sensitivity performance on visually-presented neurobehavioral tests in mercury-exposed children. *Neurotoxicol Teratol* 2001; 23: 141-6.
124. Grandjean P, White RF. Neurobehavioral dysfunction as possible sentinel. *Hum Ecol Risk Assess* 2001; 7: 1079-89.
125. Grandjean P, Weihe P, Burse VW, Needham LL, Storr-Hansen E, Heinzow B, Debes F, Murata K, Simonsen H, Ellefsen P, Budtz-Jørgensen E, Keiding N, White RF. Neurobehavioral deficits associated with PCB in 7-year-old children prenatally exposed to seafood neurotoxins. *Neurotoxicol Teratol* 2001; 23: 305-17.
126. Murata K, Budtz-Jørgensen E, Grandjean P. Benchmark dose calculations for methylmercury-associated delays on evoked potential latencies in children. *Risk Anal* 2002; 22: 465-74.
127. Grandjean P, White RF, Weihe P, Jørgensen PJ. Neurotoxic risk caused by stable and variable exposure to methylmercury from seafood. *Ambul Pediatr* 2003; 3: 18-23.
128. Mol NM, Sørensen N, Weihe P, Andersson A-M, Jørgensen N, Skakkebæk NE, Keiding N, Grandjean P. Spermaturia and serum hormone concentrations at puberty age in boys prenatally exposed to polychlorinated biphenyls. *Eur J Endocrinol* 2002; 146: 357-63.
129. Weihe P, Hansen JC, Murata K, Debes F, Jørgensen PJ, Steuerwald U, White RF, Grandjean P. Neurobehavioral Performance of Inuit Children with Increased Prenatal Exposure to Methylmercury. *Int J Circumpolar Health* 2002; 61: 41-9.
130. Fängström B, Athanasiadou M, Grandjean P, Weihe P, Bergman Å. Hydroxylated PCB metabolites and PCBs in serum from pregnant Faroe Island women. *Environ Health Perspect* 2002; 110: 895-9.
131. Longnecker MP, Wolff MS, Gladen BC, Brock JW, Grandjean P, Jacobson JL, Korrick SA, Rogan WJ, Weisglas-Kuperus N, Hertz-Picciotto I, Ayotte P, Stewart P, Winneke G, Charles MJ, Jacobson SW, Dewailly E, Boersma ER, Altshul LM, Heinzow B, Pagano JJ, Jensen AA. Comparison of polychlorinated biphenyl (PCB) levels across studies of human neurodevelopment. *Environ Health Perspect* 2003; 111:65-70.
132. Budtz-Jørgensen E, Keiding N, Grandjean P, Weihe P, White RF. Statistical methods for the evaluation of health effects of prenatal mercury exposure. *Environmetrics* 2003; 14: 105-20.
133. Grandjean P, Budtz-Jørgensen E, Steuerwald U, Heinzow B, Needham LL, Jørgensen PJ, Weihe P. Attenuated growth of breast-fed children exposed to increased concentrations of methylmercury and polychlorinated biphenyls. *FASEB J* 2003; 17: 699-701.
134. Grandjean P, Weihe P. Arachidonic acid status during pregnancy is associated with polychlorinated biphenyl exposure. *Am J Clin Nutr* 2003; 77: 715-19.
135. Grandjean P. The Red Book, a red herring, and the red tape: A European perspective. *Hum Ecol Risk Assess* 2003; 9: 1291-5.
136. Budtz-Jørgensen E, Keiding N, Grandjean P, Weihe P, White RF. Consequences of exposure measurement error for confounder identification in environmental epidemiology. *Stat Med* 2003; 22: 3089-100.
137. Budtz-Jørgensen E, Keiding N, Grandjean P, Weihe P. Estimation of

- health effects of prenatal mercury exposure using structural equation models. *Environ Health* 2002; 1: 2.
138. Murata K, Weihe P, Budtz-Jørgensen E, Jørgensen PJ, Grandjean P. Delayed brainstem auditory evoked potential latencies in 14-year-old children exposed to methylmercury. *J Pediatr* 2004; 144: 177-83.
 139. Grandjean P, Murata K, Budtz-Jørgensen E, Weihe P. Cardiac autonomic activity in methylmercury neurotoxicity: 14-year follow-up of a Faroese birth cohort. *J Pediatr* 2004; 144: 169-76.
 140. Rasmussen TH, Nielsen F, Andersen HR, Nielsen JB, Weihe P, Grandjean P. Assessment of xenoestrogenic exposure by a biomarker approach: application of the E-screen bioassay to determine estrogenic response of serum extracts. *Environ Health* 2003; 2: 12.
 141. Grandjean P. Implications of the Precautionary Principle for public health practice and research. *Eur J Oncol* 2003; Suppl.2: 17-9. Also published in *Int J Occup Med Environ Health* 2004; 17: 5-7.
 142. Grandjean P, Budtz-Jørgensen E, Keiding N, Weihe P. Underestimation of risk due to exposure misclassification. *Eur J Oncol* 2003; Suppl. 2: 165-72. Also published in *Int J Occup Med Environ Health* 2004; 17: 131-6.
 143. Nielsen JB, Grandjean P. Criteria for skin notation in different countries. *Am J Industr Med* 2004; 45: 275-80.
 144. Jensen TK, Grandjean P, Budtz-Jørgensen E, White RF, Debes F, Weihe P. Effects of breastfeeding on neuropsychological development in a community with methylmercury exposure from seafood. *J Expo Anal Environ Epidemiol* 2005; 15: 423-30.
 145. Grandjean P. Implications of the precautionary principle for primary prevention and research. *Annu Rev Publ Health* 2004; 25: 199-223.
 146. Budtz-Jørgensen E, Grandjean P, Jørgensen PJ, Weihe P, Keiding N. Association between mercury concentrations in blood and hair in methylmercury-exposed subjects at different ages. *Environ Res* 2004; 95: 385-93.
 147. Weihe P, Grandjean P, Jørgensen PJ. Application of hair-mercury analysis to determine the impact of a seafood advisory. *Environ Res* 2005; 97: 200-7.
 148. Budtz-Jørgensen E, Keiding N, Grandjean P. Effects of exposure imprecision on estimation of the benchmark dose. *Risk Anal* 2004; 24: 1689-96.
 149. Grandjean P, Bailar JC, Gee D, Needleman HL, Ozonoff DM, Richter E, Soffritti M, Soskolne CL. Implications of the Precautionary Principle for research and policy-making. *Am J Ind Med* 2004; 45: 382-5.
 150. Grandjean P. Non-precautionary aspects of toxicology. *Toxicol Appl Pharmacol* 2005; 207: S652-7.
 151. Fängström B, Athanasiadou M, Athanassiadis I, Bignert A, Grandjean P, Weihe P, Bergman Å. Polybrominated diphenyl ethers and traditional organochlorine pollutants in fulmars (*Fulmarus glacialis*) from the Faroe Islands. *Chemosphere* 2005; 60: 836-43.
 152. Grandjean P, Budtz-Jørgensen E, Jørgensen PJ, Weihe P. Umbilical cord mercury concentration as biomarker of prenatal exposure to methylmercury. *Environ Health Perspect* 2005; 113: 905-8.

153. Barr DB, Weihe P, Davis MD, Needham LL, Grandjean P. Serum polychlorinated biphenyl and organochlorine insecticide concentrations in a Faroese birth cohort. *Chemosphere* 2006; 62: 1167-82.
154. Halling J, Petersen MS, Damkier P, Nielsen F, Grandjean P, Weihe P, Lundgren S, Lundblad MS, Brøsen K. Polymorphism of CYP2D6, CYP2C19, CYP2C9 and CYP2C8 in the Faroese population. *Eur J Clin Pharmacol* 2005; 61: 491-7.
155. Coccini T, Randine G, Castoldi AF, Grandjean P, Ostendorp G, Heinzow B, Manzo L. Effects of developmental co-exposure to methylmercury and 2,2',4,4',5,5'-hexachlorobiphenyl (PCB153) on cholinergic muscarinic receptors in rat brain. *Neurotoxicology* 2006; 27: 468-77.
156. Fängström B, Strid A, Grandjean P, Weihe P, Bergman Å. A retrospective study of PBDEs and PCBs in human milk from the Faroe Islands. *Environ Health* 2005; 4: 12.
157. Fängström B, Hovander L, Bignert A, Athanassiadis I, Linderholm L, Grandjean P, Weihe P, Bergman Å. Concentrations of PBDEs, PCBs, and OH-PCBs in serum from seven-year-old children and their mothers during pregnancy. *Environ Sci Technol* 2005; 39: 9457-63.
158. Baris YI, Grandjean P. Prospective study of mesothelioma mortality in Turkish villages with exposure to fibrous zeolites. *J Natl Cancer Inst* 2006; 98: 414-7.
159. Debes F, Budtz-Jørgensen E, Weihe P, White RF, Grandjean P. Impact of prenatal methylmercury toxicity on neurobehavioral function at age 14 years. *Neurotoxicol Teratol* 2006; 28: 363-75.
160. Grandjean P, Landrigan PJ. Developmental neurotoxicity of industrial chemicals. *Lancet* 2006; 368: 2167-78. (Also published as Grandjean P. [Effect of industrial chemicals on development of the nerve system--secondary publication]. *Ugeskrift for læger*. 2007;169(34):2782-4. PMID: 17878017
161. Grandjean P, Harari R, Barr DB, Debes F. Pesticide exposure and stunting as independent predictors of neurobehavioral deficits in Ecuadorian school children. *Pediatrics* 2006; 117: 546-56.
162. Dietz R, Riget F, Born EW, Sonne C, Grandjean P, Kirkegaard M, Olsen MT, Asmund G, Renzoni A, Baagøe H, Andreassen C. Trends in mercury in hair of Greenlandic Polar Bears (*Ursus maritimus*) during 1892-2001. *Environ Sci Technol* 2006; 40: 1120-5.
163. Heilmann C, Grandjean P, Weihe P, Nielsen F, Budtz-Jørgensen E. Reduced antibody responses to vaccinations in children exposed to polychlorinated biphenyls. *PLoS Med* 2006; 3: e311.
164. Budtz-Jørgensen E, Keiding N, Grandjean P, Weihe P. Confounder selection in environmental epidemiology: Assessment of health effects of prenatal mercury exposure. *Ann Epidemiol* 2007; 17: 27-35.
165. Petersen MS, Halling J, Damkier P, Nielsen F, Grandjean P, Weihe P, Brøsen K. Caffeine N3-demethylation (CYP1A2) in a population with an increased exposure to polychlorinated biphenyls. *Eur J Clin Pharmacol* 2006; 62: 1041-8.
166. Dakeishi M, Murata K, Grandjean P. Lessons from arsenic poisoning of infants due to contaminated dried milk: A review. *Environ Health* 2006; 5: 31.
167. Grandjean P, Budtz-Jørgensen E. Total imprecision of exposure

- biomarkers: Implications for calculating exposure limits. *Am J Industr Med* 2007; 50: 712-9.
168. Grandjean P. Methylmercury toxicity and functional programming. *Reproduct Toxicol* 2007; 23: 414-20.
169. Grandjean P, Murata K. Developmental arsenic neurotoxicity in retrospect (editorial). *Epidemiology* 2007; 18: 25-6.
170. Wermuth L, Bech S, Petersen MS, Joensen P, Weihe P, Grandjean P. High prevalence and incidence of Parkinson's disease in the Faroe Islands. *Acta Neurol Scand* 2008; 118: 126-31.
171. Murata K, Grandjean P, Dakeishi M. Neurophysiological evidence of methylmercury neurotoxicity. *Am J Industr Med* 2007; 50: 765-71.
172. Budtz-Jørgensen E, Grandjean P, Weihe P. Separation of risks and benefits of seafood intake. *Environ Health Perspect* 2007; 115: 323-7.
173. Andersen HR, Nielsen F, Nielsen JB, Kjaerstad MB, Baelum J, Grandjean P. Xeno-oestrogenic activity in serum as marker of occupational pesticide exposure. *Occup Environ Med* 2007; 64: 708-714.
174. Andersen HR, Schmidt IM, Grandjean P, Jensen TK, Budtz-Jørgensen E, Kjaerstad MB, Baelum J, Nielsen JB, Skakkebaek NE, Main KM. Impaired reproductive development in sons of women occupationally exposed to pesticides during pregnancy. *Environ Health Perspect* 2008; 116: 566-72.
175. Petersen MS, Halling J, Damkier P, Nielsen F, Grandjean P, Weihe P, Brøsen K. Polychlorinated biphenyl (PCB) induction of the CYP3A4 enzyme activity in Healthy Faroese adults. *Toxicol Appl Pharmacol* 2007; 224: 202-6.
176. Choi AL, Budtz-Jørgensen E, Jørgensen PJ, Steuerwald U, Debes F, Weihe P, Grandjean P. Selenium as a potential protective factor against mercury developmental neurotoxicity. *Environ Res* 2008; 107: 45-52.
177. Grandjean P. Seven deadly sins of environmental epidemiology and the virtues of precaution. *Epidemiology* 2008; 19: 158-62.
178. Grandjean P. Late insights into early origins of disease. *Basic Clin Pharmacol Toxicol* 2008; 102: 94-9.
179. Petersen MS, Weihe P, Choi A, Grandjean P. Increased prenatal exposure to methylmercury does not affect the risk of Parkinson's disease. *Neurotoxicology* 2008; 29: 591-5.
180. Petersen MS, Halling J, Bech S, Wermuth L, Weihe P, Nielsen F, Jørgensen PJ, Budtz-Jørgensen E, Grandjean P. Impact of dietary exposure to food contaminants on the risk of Parkinson's disease. *Neurotoxicology* 2008; 29: 584-90.
181. Halling J, Petersen MS, Broesen K, Weihe P, Grandjean P. Genetic predisposition to Parkinson's disease: CYP2D6 and HFE in the Faroe Islands. *Pharmacogenet Genomics* 2008; 18: 209-12.
182. Choi A, Cordier S, Weihe P, Grandjean P. Negative confounding in the evaluation of toxicity: The case of methylmercury in fish and seafood. *Crit Rev Toxicol* 2008; 38: 877-93.
183. Grandjean P, Ozonoff D. Environmental Health: the first five years. *Environ Health* 2007; 6: 27.
184. Grandjean P, Choi A. The delayed appearance of a mercurial warning. *Epidemiology* 2008; 19: 10-1.
185. Pouzaud F, Ibbou A, Blanchemanche S, Grandjean P, Krempf M,

- Philippe H-J, Verger P. Use of advanced cluster analysis to characterize seafood consumption patterns and methylmercury exposures among pregnant women. *J Exp Anal Environ Epidemiol* 2010; 20: 54-68.
186. Grandjean P, Bellinger D, Bergman Å, Cordier S, Davey-Smith G, Eskenazi B, Gee D, Gray K, Hanson M, van den Hazel P, Heindel JJ, Heinzow B, HertzPicciotto I, Hu H, Huang TTK, Kold Jensen T, Landrigan PJ, McMillen IC, Murata K, Ritz B, Schoeters G, Skakkebaek NE, Skerfving S, Weihe P. The Faroes statement: Human health effects of developmental exposure to chemicals in our environment. *Basic Clin Pharmacol Toxicol* 2008; 102: 73-5.
187. Choi AL, Grandjean P. Methylmercury exposure and health effects in humans. *Environ Chem* 2008; 5: 112-20.
188. Weihe P, Kato K, Calafat AM, Nielsen F, Wanigatunga AA, Needham LL, Grandjean P. Serum concentrations of polyfluoroalkyl compounds in Faroese whale meat consumers. *Environ Sci Technol* 2008; 42: 6291-5.
189. Grandjean P, Budtz-Jørgensen E, Barr DB, Needham LL, Weihe P, Heinzow B. Elimination half-lives of polychlorinated biphenyl congeners in children. *Environ Sci Technol* 2008; 42: 6991-6.
190. Coccini T, Manzo L, Debes F, Weihe P, Grandjean P. Application of lymphocyte muscarinic receptors and platelet monoamine oxidase-B as biomarkers of CNS function in a Faroese children cohort prenatally exposed to methylmercury and PCBs. *Biomarkers* 2009; 14: 67-76.
191. Budtz-Jørgensen E, Debes F, Weihe P, Grandjean P. Structural equation models for meta-analysis in environmental risk assessment. *Environmetrics* 2010; 21: 510-27.
192. Choi AL, Weihe P, Budtz-Jørgensen E, Jørgensen PJ, Salonen JT, Tuomainen T-P, Murata K, Nielsen HP, Petersen MS, Askham J, Grandjean P. Methylmercury exposure and adverse cardiovascular effects in Faroese whalingmen. *Environ Health Perspect* 2009; 117: 369-72.
193. Bjørling-Poulsen M, Andersen HR, Grandjean P. Potential developmental neurotoxicity of pesticides used in Europe. *Environ Health* 2008; 7: 50.
194. Chevrier C, Sullivan K, White RF, Comtois C, Cordier S, Grandjean P. Qualitative assessment of visuospatial errors in mercury-exposed Amazonian children. *Neurotoxicology* 2009; 30: 37-46.
195. Julvez J, Grandjean P. Neurodevelopmental toxicity risks due to occupational exposure to industrial chemicals during pregnancy. *Industr Health* 2009; 47: 459-68.
196. Grandjean P, Budtz-Jørgensen E. An ignored risk factor in toxicology: The total imprecision of exposure assessment. *Pure Appl Chem* 2010; 82: 383-91.
197. Kirkegaard M, Sonne C, Dietz R, Letcher RJ, Jensen AL, Hansen SS, Jenssen BM, Grandjean P. Alterations in thyroid hormone status in Greenland sledge dogs exposed to whale blubber contaminated with organohalogen compounds. *Environ Qual Saf* 2011; 74: 157-63.
198. Schlezinger JJ, Bernard PL, Haas A, Grandjean P, Weihe P, Sherr DH. Direct assessment of cumulative aryl hydrocarbon receptor agonist activity in sera from experimentally exposed mice and environmentally exposed humans. *Environ Health Perspect* 2010; 118: 693-8.
199. White RF, Palumbo CL, Yugelun-Todd DA, Heaton KJ, Weihe P, Debes F, Grandjean P. Functional MRI approach to developmental methylmercury

- and polychlorinated biphenyl neurotoxicity. *Neurotoxicology* 2011; 32: 975-80.
200. Lincoln RA, Vorhees DJ, Chesney EJ, Shine JP, Grandjean P, Senn DB. Fish consumption and mercury exposure among Louisiana recreational anglers. *Environ Health Perspect* 2011; 119: 245-51.
201. Yorifuji T, Tsuda T, Grandjean P. Unusual cancer excess after neonatal arsenic exposure from contaminated milk powder. *J Natl Cancer Inst* 2010; 102: 360-1.
202. Harari R, Julvez J, Murata K, Barr D, Bellinger DC, Debes F, Grandjean P. Neurobehavioral deficits and increased blood pressure in school-age children prenatally exposed to pesticides. *Environ Health Perspect* 2010; 118: 890-6.
203. Grandjean P, Satoh H, Murata K, Eto K. Adverse effects of methylmercury: Environmental health research implications. *Environ Health Perspect* 2010; 118: 1137-45.
204. Mahaffey KR, Sunderland EM, Chan HM, Choi AL, Grandjean P, Mariën K, Oken E, Sakamoto M, Schoeny R, Weihe P, Yan C-H, Yasutake A. Balancing the benefits of n-3 polyunsaturated fatty acids and the risks of methylmercury exposure from fish consumption. *Nutrit Rev* 2011; 69: 493-508.
205. Julvez J, Debes F, Weihe P, Choi A, Grandjean P. Sensitivity of continuous performance test (CPT) to mercury exposure at age 14 years. *Neurotoxicol Teratol* 2010; 32: 627-32.
206. Dalgård C, Petersen MS, Schmedes AV, Brandslund I, Weihe P, Grandjean P. High latitude and marine diet: Vitamin D status in elderly Faroese. *Br J Nutr* 2010; 104: 914-8.
207. Heilmann C, Budtz-Jørgensen E, Nielsen F, Heinzow B, Weihe P, Grandjean P. Serum concentrations of antibodies against vaccine toxoids in children exposed perinatally to immunotoxins. *Environ Health Perspect* 2010; 118: 1434-8.
208. Grandjean P, Poulsen LK, Heilmann C, Steuerwald U, Weihe P. Allergy and sensitization during childhood associated with prenatal and lactational exposure to marine pollutants. *Environ Health Perspect* 2010; 118: 1429-33.
209. Grandjean P, Henriksen JE, Choi AL, Petersen MS, Dalgård C, Nielsen F, Weihe P. Marine food pollutants as a risk factor for hypoinsulinemia and type 2 diabetes. *Epidemiology* 2011; 22: 410-7.
210. Yorifuji T, Debes F, Weihe P, Grandjean P. Prenatal exposure to lead and cognitive deficit in 7- and 14-year-old children in the presence of concomitant exposure to similar molar concentration of methylmercury. *Neurotoxicol Teratol* 2011; 33: 205-11.
211. Grandjean P. Even low-dose lead exposure is hazardous. *The Lancet* 2010; 375: 855-6.
212. Spulber S, Rantamäki T, Nikkilä O, Castrén E, Weihe P, Grandjean P, Ceccatelli S. Effects of maternal smoking and exposure to methylmercury on Brain-Derived Neurotrophic Factor (BDNF) concentrations in cord serum. *Toxicol Sci* 2010; 117: 263-9.
213. Mozaffarian D, Shi P, Morris JS, Spiegelman D, Grandjean P, Siscovick, Willett WC, Rimm EB. Mercury exposure and risk of cardiovascular disease in two U.S. cohorts. *N Engl J Med* 2011; 364: 1116-25.

214. Ozonoff DM, Grandjean P. Milestones and impact factors (editorial). *Environ Health* 2010; 9: 35.
215. Needham LL, Grandjean P, Heinzow B, Jørgensen PJ, Nielsen F, Patterson DG Jr, Sjödin A, Turner WE, Weihe P. Partition of environmental chemicals between maternal and fetal blood and tissues. *Environ Sci Technol* 2011; 45: 1121-6.
216. Yorifuji T, Grandjean P, Tsuda T, Kashima S, Doi H. Cancer excess after arsenic exposure from contaminated milk powder. *Environ Health Prev Med* 2011; 16: 164-70.
217. Grandjean P, Herz K. Methylmercury and brain development: Imprecision and underestimation of developmental neurotoxicity in humans. *Mt Sinai J Med* 2011; 78: 107-18.
218. Pichery C, Bellanger M, Zmirou-Navier D, Glorennec P, Hartemann P, Grandjean P. Childhood lead exposure in France: benefit estimation and partial cost-benefit analysis of lead hazard control. *Environ Health* 2011; 10: 44.
219. Wohlfahrt-Veje C, Main KM, Schmidt IM, Boas M, Jensen TK, Grandjean P, Skakkebaek NE, Andersen HR. Lower birth weight and increased body fat at school age in children prenatally exposed to modern pesticides: A prospective study. *Environ Health* 2011; 10: 79.
220. Wohlfahrt-Veje C, Andersen HR, Schmidt IM, Aksglaede L, Sørensen K, Juul A, Jensen TK, Grandjean P, Skakkebaek NE, Main KM. Early Breast Development in Girls after Prenatal Exposure to Non-Persistent Pesticides. *Int J Androl* 2012; 35: 273-82.
221. Dalgård C, Petersen MS, Weihe P, Grandjean P. Vitamin D status in relation to type 2 diabetes development. *Diabetes Care* 2011; 34: 1284-8.
222. Julvez J, Debes F, Weihe P, Choi AL, Grandjean P. Thyroid dysfunction as a mediator of organochlorine neurotoxicity in preschool children. *Environ Health Perspect* 2011; 119:1429-35.
223. Audouze K, Grandjean P. Application of computational systems biology to explore environmental toxicity hazards. *Environ Health Perspect* 2011; 119: 1754-9.
224. Grandjean P, Andersen EW, Budtz-Jørgensen E, Nielsen F, Mølbak K, Weihe P, Heilmann C. Decreased serum vaccine antibody concentrations in children exposed to perfluorinated compounds. *JAMA* 2012; 307: 391-7.
225. Grandjean P, Eriksen ML, Ellegaard O, Wallin JA. The Matthew effect in environmental science publication: A bibliometric analysis of chemical substances in journal articles. *Environ Health* 2011; 10: 96.
226. Vestergaard S, Nielsen F, Andersson AM, Hjöllund NH, Grandjean P, Andersen HR, Jensen TK. Association between perfluorinated compounds and time to pregnancy in a prospective cohort of Danish couples attempting to conceive. *Human Reproduct* 2012; 27: 873-80.
227. Wohlfahrt-Veje C, Andersen HR, Jensen TK, Grandjean P, Skakkebaek NE, Main KM. Smaller genitals at school age in boys whose mothers were exposed to non-persistent pesticides in early pregnancy. *Int J Androl* 2012; 35: 265-72.
228. Grandjean P, Weihe P, Nielsen F, Heinzow B, Debes F, Budtz-Jørgensen E. Neurobehavioral deficits at age 7 years associated with

- prenatal exposure to toxicants from maternal seafood diet. *Neurotoxicol Teratol* 2012; 34: 466-72.
229. Grandjean P, Grønlund C, Kjær IM, Jensen TK, Sørensen N, Andersson AM, Juul A, Skakkebak NE, Budtz-Jørgensen E, Weihe P. Reproductive hormone profile and pubertal development in 14-year-old boys prenatally exposed to polychlorinated biphenyls. *Reprod Toxicol* 2012; 34: 498-503.
230. Karagas MR, Choi AL, Oken E, Horvat M, Schoeny R, Kamai E, Grandjean P, Korrick S. Evidence on the human health effects of low level methylmercury exposure. *Environ Health Perspect* 2012; 120: 799-806.
231. Grandjean P, Ozonoff D. Portrait of the journal as a young adult. *Environ Health*. 2012; 11: 30.
232. Budtz-Jørgensen E, Bellinger D, Lanphear B, Grandjean P, International Pooled Lead Study Investigators. An international pooled analysis for obtaining a benchmark dose for environmental lead exposure in children. *Risk Anal* 2013; 33: 450-61.
233. Færch K, Højlund K, Vind BF, Vaag A, Dalgård C, Nielsen F, Grandjean P. Increased serum concentrations of persistent organic pollutants among prediabetic individuals: potential role of altered substrate oxidation patterns. *J Clin Endocrinol Metab* 2012; 97: E1705-13.
234. Yorifuji T, Murata K, Bjerve K, Choi AL, Weihe P, Grandjean P. Visual evoked potentials in children prenatally exposed to methylmercury. *Neurotoxicology* 2013; 37: 15-8.
235. Pichery C, Bellanger M, Zmirou-Navier D, Fréry N, Cordier S, Roue-LeGall A, Hartemann P, Grandjean P. Economic evaluation of health consequences of prenatal methylmercury exposure in France. *Environ Health* 2012; 11: 53.
236. Andersen HR, Wohlfahrt-Veje C, Dalgård C, Christiansen L, Main KM, Christine Nellesmann C, Murata K, Jensen TK, Skakkebak NE, Grandjean P. Paraoxonase 1 polymorphism and prenatal pesticide exposure associated with adverse cardiovascular risk profiles at school age. *PLoS ONE* 2012; 7(5): e36830.
237. Choi AL, Sun G, Zhang Y, Grandjean P. Developmental fluoride neurotoxicity: A systematic review and meta-analysis. *Environ Health Perspect* 2012; 120: 1362-8.
238. Mozaffarian D, Shi P, Morris JS, Grandjean P, Siscovick D, Spiegelman D, Willett W, Rimm E, Curhan G, Forman J. Mercury exposure and risk of hypertension in US men and women in two prospective cohorts. *Hypertension* 2012; 60: 645-52.
239. Wu H, Bertrand KA, Choi AL, Hu FB, Laden F, Grandjean P, Sun Q. Plasma levels of persistent organic pollutants and risk of type 2 diabetes: a prospective analysis in the Nurses' Health Study and meta-analysis. *Environ Health Perspect* 2013; 121: 153-61.
240. Barouki B, Gluckman PD, Grandjean P, Hanson M, Heindel JJ. Developmental origins of non-communicable diseases and dysfunctions: Implications for research and public health. *Environmental Health* 2012; 11: 42.
241. Julvez J, Davey-Smith G, Golding J, Ring S, St. Pourcain B, Gonzalez JR, Grandjean P. Prenatal methylmercury exposure and genetic

- predisposition to cognitive deficit at age 8 years. *Epidemiology* 2013; 24: 643-50.
242. Balbus JM, Barouki R, Birnbaum LS, Etzel RA, Gluckman PD, Grandjean P, Hancock C, Hanson MA, Heindel JJ, Hoffman K, Jensen GK, Keeling A, Neira M, Rabadán-Diehl C, Ralston J, Tang KC. Early-life prevention of non-communicable diseases (Comment). *Lancet* 2013; 381: 3-4.
243. Dietz R, Sonne C, Basu N, Braune B, O'Hara T, Letcher RJ, Scheuhammer T, Andersen M, Andreassen C, Andriashek D, Asmund G, Aubail A, Baagøe H, Born EW, Chan HM, Derocher AE, Grandjean P, Knott K, Kirkegaard M, Krey A, Lunn N, Messier F, Obbard M, Olsen MT, Ostertag S, Peacock E, Renzoni A, Rigét FF, Skaare JU, Stern G, Stirling I, Taylor M, Wiig O, Wilson S, Aars J. What are the toxicological effects of mercury in Arctic biota? *Sci Total Environ* 2013; 443: 775-790.
244. Bellanger M, Pichery C, Aerts D, Berglund M, Castaño A, Čejchanová M, Crettaz P, Davidson F, Esteban M, Fischer ME, Gurzau AE, Halzlova K, Katsonouri A, Knudsen LE, Kolossa-Gehring M, Koppen G, Ligocka D, Miklavčič A, Reis MF, Rudnai P, Tratnik JS, Weihe P, Budtz-Jørgensen E, Grandjean P. Economic benefits of methylmercury exposure control in Europe: Monetary value of neurotoxicity prevention. *Environ Health* 2013; 12: 3.
245. Halling J, Petersen MS, Jørgensen N, Jensen TK, Grandjean P, Weihe P. Semen quality and reproductive hormones in Faroese men – a cross-sectional population-based study of 481 men. *BMJ Open* 2013; 3: e001946.
246. Grandjean P, Budtz-Jørgensen E. Immunotoxicity of perfluorinated alkylates: Calculation of benchmark doses based on serum concentrations in children. *Environ Health* 2013; 12: 35.
247. Choi AL, Mogensen UB, Bjerve K, Weihe P, Grandjean P, Budtz-Jørgensen E. Negative confounding by essential fatty acids in methylmercury neurotoxicity associations. *Neurotoxicol Teratol* 2014; 42: 85-92.
248. Mozaffarian D, Shi P, Morris JS, Grandjean P, Siscovick DS, Spiegelman D, Hu FB. Methylmercury exposure and incident diabetes mellitus in US men and women in two prospective cohorts. *Diabetes Care* 2013; 36: 3578-84.
249. Audouze K, Brunak S, Grandjean P. Computational approach to chemical etiologies of diabetes. *Sci Comm* 2013; 3: 2712.
250. Fonseca MF, Hacon SS, Grandjean P, Choi AL, Bastos WR. Iron status as a covariate in methylmercury-associated neurotoxicity risk. *Chemosphere* 2014; 100: 89-96.
251. Grandjean P, Clapp R. Changing interpretation of human health risks from perfluorinated compounds. *Publ Health Rep* 2014; 129: 482-5.
252. Grandjean P, Landrigan PJ. Neurobehavioural effects of developmental toxicity. *Lancet Neurol* 2014; 13: 330-8.
253. Kim BM, Choi A, Ha EH, Pedersen L, Nielsen F, Weihe P, Hong YC, Budtz-Jørgensen E, Grandjean P. Effect of hemoglobin and selenium on partition of mercury between maternal and cord blood. *Environ Res* 2014; 132: 407-12.
254. Grandjean P, Ozonoff D. Transparency and translation of science in a modern world. *Environ Health* 2013; 12: 70.

255. Tang-Peronard JL, Heitmann BL, Andersen HR, Steuerwald U, Grandjean P, Weihe P, Jensen TK. Association between prenatal polychlorinated biphenyl exposure and obesity development at ages 5 and 7 y: a prospective cohort study of 656 children from the Faroe Islands. *Am J Clin Nutr* 2014; 99: 5-13
256. Timmermann CAG, Rossing LI, Grøntved A, Ried-Larsen M, Dalgård C, Andersen LB, Grandjean P, Nielsen F, Svendsen KD, Scheike T, Jensen TK. Adiposity and glycemic control in children exposed to perfluorinated compounds. *J Clin Endocrinol Metab* 2014; 99: E608-14.
257. Julvez J, Grandjean P. Genetic susceptibility to methylmercury developmental neurotoxicity matters. *Front Genet* 2013; 4: 278.
258. Vesterholm Jensen D, Christensen JH, Virtanen HE, Skakkebæk NE, Main KM, Toppari J, Veje CV, Andersson AM, Nielsen F, Grandjean P, Jensen TK. No association between exposure to perfluorinated compounds and congenital cryptorchidism: a nested case-control study among 215 boys from Denmark and Finland. *Reproduction* 2014; 147: 411-7.
259. Li M, Sherman LS, Blum JD, Grandjean P, Mikkelsen B, Weihe P, Sunderland EM, Shine JP. Assessing sources of human methylmercury exposure using stable mercury isotopes. *Environ Sci Technol* 2014; 48: 8800-6.
260. Grandjean P, Herz KT. Trace elements as paradigms of developmental neurotoxicants. *J Trace Elem Med Biol* 2015; 31: 130-4.
261. Grandjean P, Weihe P, Debes F, Choi AL, Budtz-Jørgensen E. Neurotoxicity from prenatal and postnatal exposure to methylmercury. *Neurotoxicol Teratol* 2014; 43: 39-44.
262. Grandjean P, Clapp R. Perfluorinated alkyl substances: emergence of insights into health risks. *New Solutions* 2015; 25: 147-63.
263. Osuna CE, Grandjean P, Weihe P, El-Fawal HAN. Autoantibodies associated with prenatal and childhood exposure to environmental chemicals in Faroese children. *Toxicol Sci* 2014; 142: 158-66.
264. Mogensen UB, Grandjean P, Heilmann C, Nielsen F, Weihe P, Budtz-Jørgensen E. Structural equation modeling of immunotoxicity associated with exposure to perfluorinated compounds. *Environ Health* 2015; 14: 47.
265. Andersen HR, Debes F, Wohlfahrt-Veje C, Murata K, Grandjean P. Occupational pesticide exposure in early pregnancy and neurobehavioral function in children at school age. *Neurotoxicol Teratol* 2015; 47: 1-9.
266. Kvist L, Giwercman A, Weihe P, Jensen TK, Grandjean P, Halling J, Petersen MS, Giwercman YL. Exposure to persistent organic pollutants and sperm sex chromosome ratio in men from the Faroe Islands. *Environ Int* 2014; 73: 359-64.
267. Jensen TK, Timmermann AG, Rossing LI, Ried-Larsen M, Grøntved A, Andersen LB, Dalgård C, Hansen OH, Scheike T, Nielsen F, Grandjean P. Polychlorinated biphenyl exposure and glucose metabolism in Danish children at age 9 years. *J Clin Endocrinol Metab* 2014; 99: E2643-51.
268. Choi AL, Zhang Y, Sun G, Bellinger D, Wang K, Yang XJ, Li JS, Zheng Q, Fu Y, Grandjean P. Association of cognitive deficits with prenatal exposure to fluoride in Chinese children: a pilot study. *Neurotoxicol Teratol* 2015; 47: 96-101.
269. Mørck TA, Nielsen F, Nielsen JKS, Siersma V, Grandjean P, Knudsen

- LE. PFAS concentrations in plasma samples from Danish school children and their mothers. *Chemosphere* 2015; 129: 203-9.
270. Kioumourtzoglou MA, Roberts AL, Nielsen F, Shelley Twooroger SS, Grandjean P, Weisskopf MG. Within-person reproducibility of red blood cell mercury over a 10- to 15-year period among women in the Nurses' Health Study II. *J Exp Sci Environ Epidemiol* 2016; 26: 219-23.
271. Wu H, Grandjean P, Hu FB, Sun Q. Consumption of white rice and brown rice and urinary inorganic arsenic concentration. *Epidemiology* 2015; 26: e65-7.
272. Jensen TK, Andersen LB, Kyhl HB, Nielsen F, Christensen HT, Grandjean P. Association between perfluorinated compounds and miscarriage in a case-control study of Danish pregnant women. *PLoS One* 2015; 10: e0123496.
273. Trasande L, Zoeller RT, Hass U, Kortenkamp A, Grandjean P, Myers JP, DiGangi J, Bellanger M, Hauser R, Legler J, Skakkebaek N, Heindel JJ. Estimating burden and disease costs of exposure to endocrine disrupting chemicals in the European Union. *J Clin Endocrinol Metab* 2015; 100: 1245-55.
274. Bellanger M, Demeneix B, Grandjean P, Zoeller RT, Trasande L. Neurobehavioral deficits, diseases and associated costs of exposure to endocrine disrupting chemicals in the European Union. *J Clin Endocrinol Metab* 2015; 100: 1256-66.
275. Tang-Péronard JL, Heitmann BL, Jensen TK, Vinggaard AM, Madsbad S, Steuerwald U, Grandjean P, Weihe P, Nielsen F, Andersen HR. Prenatal exposure to persistent organic pollutants is associated with increased insulin levels in 5-year-old girls. *Environ Res* 2015; 142: 407-13.
276. Timmermann CAG, Osuna CE, Steuerwald U, Weihe P, Poulsen LK, Grandjean P. Asthma and allergy in children with and without prior measles mumps, and rubella vaccination. *Pediatr Allergy Immunol* 2015; 26: 742-9.
277. Tøttenborg SS, Choi AL, Bjerre KS, Weihe P, Grandjean P. Effect of seafood mediated PCB on desaturase activity and PUFA profile in Faroese septuagenarians. *Environ Res* 2015; 140: 699-703.
278. Petersen MS, Halling J, Weihe P, Jensen TK, Grandjean P, Nielsen F, Jørgensen N. Spermatogenic capacity in fertile men with elevated exposure to polychlorinated biphenyls. *Environ Res* 2015; 138: 345-51.
279. Grandjean P. Toxicology research for precautionary decision-making and the role of Human & Experimental Toxicology. *Hum Exp Toxicol* 2015; 34: 1231-7.
280. Pearce NE, Blair A, Vineis P, Ahrens W, Andersen A, Anto JM, Armstrong BK, Baccarelli AA, Beland FA, Berrington A, Bertazzi PA, Birnbaum LS, Brownson RC, Bucher JR, Cantor KP, Cardis E, Cherrie JW, Christiani DC, Cocco P, Coggon D, Comba P, Demers PA, Dement JM, Douwes J, Eisen EA, Engel LS, Fenske RA, Fleming LE, Fletcher T, Fontham E, Forastiere F, Frentzel-Beyme R, Fritschi L, Gerin M, Goldberg M, Grandjean P, Grimsrud TK, Gustavsson P, Haines A, Hartge P, Hansen J, Hauptmann M, Heederik D, Hemminki K, Hemon D, Hertz-Picciotto I, Hoppin JA, Huff J, Jarvholm B, Kang D, Karagas MR, Kjaerheim K, Kjuus H, Kogevinas M, Kriebel D, Kristensen P, Kromhout H, Laden F, LeBailly P, LeMasters G, Lubin JH, Lynch CF, Lynge E, 't

- Mannetje A, McMichael AJ, McLaughlin JR, Marrett L, Martuzzi M, Merchant JA, Merler E, Merletti F, Miller A, Mirer FE, Monson R, Nordby KC, Olshan AF, Parent ME, Perera FP, Perry MJ, Pesatori AC, Pirastu R, Porta M, Pukkala E, Rice C, Richardson DB, Ritter L, Ritz B, Ronckers CM, Rushton L, Rusiecki JA, Rusyn I, Samet JM, Sandler DP, de Sanjose S, Schernhammer E, Seniori Costantini A, Seixas N, Shy C, Siemiatycki J, Silvermann DT, Simonato L, Smith AH, Smith MT, Spinelli JJ, Spitz MR, Stallones L, Stayner LT, Steenland K, Stenzel M, Stewart BW, Stewart PA, Symanski E, Terracini B, Tolbert PE, Vainio H, Vena J, Vermeulen R, Victora CG, Ward EM, Weinberg CR, Weisenburger D, Wesseling C, Weiderpass E, Zahm SH. IARC monographs: 40 years of evaluating carcinogenic hazards to humans. *Environ Health Perspect* 2015; 123: 507-14.
281. Zong G, Grandjean P, Wu H, Sun Q. Circulating persistent organic pollutants and body fat distribution, evidence from NHANES 1999-2004. *Obesity* 2015; 23: 1903-10.
282. Debes F, Weihe P, Grandjean P. Cognitive deficits at age 22 years associated with prenatal exposure to methylmercury. *Cortex* 2016; 74: 358-69.
283. Mogensen UB, Grandjean P, Nielsen F, Weihe P, Budtz-Jørgensen E. Breastfeeding as an exposure pathway for perfluorinated alkylates. *Environ Sci Technol* 2015; 49: 10466-73.
284. Kielsen K, Shamin Z, Ryder LP, Nielsen F, Grandjean P, Budtz-Jørgensen E, Heilmann C. Antibody response to booster vaccination with tetanus and diphtheria in adults exposed to perfluorinated alkylates. *J Immunotoxicol* 2016; 13: 270-3.
285. Grandjean P, Barouki R, Bellinger D, Casteleyn L, Chadwick LH, Cordier S, Etzel RA, Gray KA, Ha EH, Junien C, Karagas M, Kawamoto T, Lawrence BP, Perera F, Prins G, Puga A, Rosenfeld CS, Sherr D, Sly P, Suk W, Sun Q, Toppari J, van den Hazel P, Walker CL, Heindel JJ. Life-long implications of developmental exposure to environmental stressors: New perspectives. *Endocrinology* 2015; 156: 3408-15.
286. Heindel JJ, Balbus J, Birnbaum L, Brune-Drisse ML, Grandjean P, Gray K, Landrigan PJ, Sly PD, Suk W, Cory-Slechta D, Thompson C, Hanson M. Developmental origins of health and disease: integrating environmental influences. *Endocrinology* 2015; 156: 3416-21.
287. Egsmose EL, Bräuner EV, Frederiksen M, Mørck TA, Siersma VD, Hansen PW, Nielsen F, Grandjean P, Knudsen LE. Associations between plasma concentrations of PCB 28 and possible indoor exposure sources in Danish school children and mothers. *Environ Intern* 2016; 87: 13-9.
288. Perry MJ, Young HA, Grandjean P, Halling J, Petersen MS, Sheena EM, Parisa K, Weihe P. Sperm aneuploidy in men with elevated lifetime exposure to dichlorodiphenyldichloroethylene (DDE) and polychlorinated biphenyl (PCB) pollutants. *Environ Health Perspect* 2016; 124: 951-6.
289. Julvez J, Paus T, Bellinger D, Eskenazi B, Tiemeier H, Pearce N, Ritz B, White T, Ramchandani P, Gispert JD, Desrivières S, Brouwer R, Boucher O, Alemany S, López-Vicente M, Suades-González E, Forns J, Grandjean P, Sunyer J. Environment and Brain Development: Challenges in the Global Context. *Neuroepidemiology* 2016; 46: 79-82.
290. Yorifuji T, Kato T, Ohta H, Bellinger DC, Matsuoka K, Grandjean P. Neurological and neuropsychological functions in adults with a

history of developmental arsenic poisoning from contaminated milk powder. *Neurotoxicol Teratol* 2016; 53: 75-80.

291. Sunderland EM, Driscoll CT Jr, Hammitt JK, Grandjean P, Evans JS, Blum JD, Chen CY, Evers DC, Jaffe DA, Mason RP, Goho S, Jacobs W. Benefits of regulating hazardous air pollutants from coal and oil-fired utilities in the United States. *Environ Sci Technol* 2016; 50:2117-20.

292. Grandjean P. Learning from Bernardino Ramazzini, a tribute to the Magister from Carpi and to the Fellows of the Collegium Ramazzini. *Eur J Oncol* 2016; 21: 51-60.

293. Vandenberg LN, Ågerstrand M, Beronius A, Beausoleil C, Bergman Å, Bero LA, Bornehag CG, Boyer CS, Cooper GS, Cotgreave I, Gee D, Grandjean P, Guyton KZ, Hass U, Heindel JJ, Jobling S, Kidd KA, Kortenkamp A, Macleod MR, Martin OV, Norinder U, Scherlinger M, Thayer KA, Toppari J, Whaley P, Woodruff TJ, Rudén C. A proposed framework for the systematic review and integrated assessment (SYRINA) of endocrine disrupting chemicals. *Environ Health* 2016; 15: 74.

294. Trasande L, Zoeller RT, Hass U, Kortenkamp A, Grandjean P, Myers JP, DiGangi J, Hunt PM, Rudel R, Sathyanarayana S, Bellanger M, Hauser R, Legler J, Skakkebaek NE, Heindel JJ. Burden of disease and costs of exposure to endocrine disrupting chemicals in the European Union: an updated analysis. *Andrology* 2016; 4: 565-72.

295. Dalgård C, Petersen MS, Steuerwald U, Weihe P, Grandjean P. Umbilical cord serum 25-hydroxyvitamin D concentrations and relation to birthweight, head circumference and infant length at age 14 days. *Paediatr Perinat Epidemiol* 2016; 30: 238-45.

296. Grandjean P. Paracelsus Revisited: The dose concept in a complex world. *Basic Clin Pharmacol Toxicol* 2016; 119: 126-32.

297. Tinggaard J, Wohlfahrt-Veje C, Husby S, Christiansen L, Skakkebaek NE, Jensen TK, Grandjean P, Main KM, Andersen HR. Prenatal pesticide exposure and PON1 genotype associated with adolescent body fat distribution evaluated by dual X-ray absorptiometry (DXA). *Andrology* 2016; 4: 735-44.

298. Zong G, Grandjean P, Wang X, Sun Q. Lactation history, serum concentrations of persistent organic pollutants, and maternal risk of diabetes. *Environ Res* 2016; 150: 282-8.

299. Birnbaum LS, Grandjean P. Alternatives to PFASs: Perspectives on the science (editorial). *Environ Health Perspect* 2015; 123: A104-5.

300. Hu XC, Andrews D, Lindstrom AB, Bruton TA, Schaidt LA, Grandjean P, Lohmann R, Carignan CC, Blum A, Balan SA, Higgins CP, Sunderland EM. Detection of poly- and perfluoroalkyl substances (PFASs) in U.S. drinking water linked to industrial sites, military fire training areas and wastewater treatment plants. *Environ Sci Technol Lett* 2016 3: 344-350.

301. Timmermann CAG, Budtz-Jørgensen E, Petersen MS, Weihe P, Steuerwald U, Nielsen F, Jensen TK, Grandjean P. Shorter duration of breastfeeding at elevated exposures to perfluoroalkyl substances. *Reproduct Toxicol* 2017; 68: 164-170.

302. Lind DV, Priskorn L, Lassen TH, Nielsen F, Kyhl HB, Kristensen DM, Christesen HT, Jørgensen JS, Grandjean P, Jensen TK. Prenatal exposure to perfluoroalkyl substances and anogenital distance at 3

- months of age as marker of endocrine disruption. *Reproduct Toxicol* 2017; 68: 200-206.
303. Oulhote Y, Shamim Z, Kielsen K, Weihe P, Grandjean P, Ryder LP, Heilmann C. Children's white blood cell counts in relation to developmental exposures to methylmercury and persistent organic pollutants. *Reproduct Toxicol* 2017; 68: 207-214.
304. Karlsten M, Grandjean P, Weihe P, Steuerwald U, Oulhote Y, Valvi D. Early-life exposures to persistent organic pollutants in relation to overweight in preschool children. *Reproduct Toxicol* 2017; 68: 145-153.
305. Dalsager L, Christensen N, Husby S, Kyhl H, Nielsen F, Høst A, Grandjean P, Jensen TK. Association between prenatal exposure to perfluorinated compounds and symptoms of infections at age 1-4 years among 359 children in the Odense Child Cohort. *Environ Int* 2016; 96: 58-64.
306. Oulhote Y, Steuerwald U, Debes F, Weihe P, Grandjean P. Behavioral difficulties in 7-year old children in relation to developmental exposure to perfluorinated alkyl substances. *Environ Int* 2016; 97: 237-45.
307. Weihe P, Debes F, Halling J, Petersen MS, Muckle G, Odland JØ, Dudarev A, Ayotte P, Dewailly É, Grandjean P, Bonefeld-Jørgensen E. Health effects associated with measured levels of contaminants in the Arctic. *Int J Circumpolar Health* 2016; 75: 33805.
308. Grandjean P, Heilmann C, Weihe P, Nielsen F, Mogensen UB, Budtz-Jørgensen E. Serum Vaccine Antibody Concentrations in Adolescents Exposed to Perfluorinated Compounds. *Environ Health Perspect* 2017; 125: 077018.
309. Oulhote Y, Debes F, Vestergaard S, Weihe P, Grandjean P. Aerobic fitness and neurocognitive function scores in young Faroese adults and potential modification by prenatal methylmercury exposure. *Environ Health Perspect* 2017; 125: 677-683.
310. Kirk LE, Jørgensen JS, Nielsen F, Grandjean P. Role of hair-mercury analysis and dietary advice in lowering methylmercury exposure in pregnant women. *Scand J Publ Health* 2017; 45: 444-51.
311. Timmermann CAG, Budtz-Jørgensen E, Jensen TK, Osuna CE, Petersen MS, Steuerwald U, Nielsen F, Poulsen LK, Weihe P, Grandjean P. Association between perfluoroalkyl substance exposure and asthma and allergic disease in children as modified by MMR vaccination. *J Immunotoxicol* 2017; 14: 39-49.
312. Yorifuji T, Matsuoka K, Grandjean P. Height and blood chemistry in adults with a history of developmental arsenic poisoning from contaminated milk powder. *Environ Res* 2017; 155: 86-91.
313. Valvi D, Oulhote Y, Weihe P, Dalgård C, Bjerre KS, Steuerwald U, Grandjean P. Gestational diabetes and offspring birth size at elevated environmental pollutant exposures. *Environ Int* 2017; 107: 205-215.
314. Grandjean P, Heilmann C, Weihe P, Nielsen F, Mogensen UB, Timmermann A, Budtz-Jørgensen E. Estimated exposures to perfluorinated compounds in infancy predict attenuated vaccine antibody concentrations at age 5 years. *J Immunotoxicol* 2017; 14: 188-195.
315. Mie A, Andersen HR, Gunnarsson S, Kahl J, Kesse-Guyot E, Rembiałkowska E, Quagliro G, Grandjean P. Human health implications of

organic food and organic agriculture: a comprehensive review. *Environ Health* 2017; 16: 111.

316. Olesen TS, Bleses D, Andersen HR, Grandjean P, Frederiksen H, Trecca F, Bilenberg N, Kyhl HB, Dalsager L, Jensen IK, Andersson AM, Jensen TK. Prenatal phthalate exposure and language development in toddlers from the Odense Child Cohort. *Neurotoxicol Teratol* 2017; 65: 34-41

317. Grandjean P, Bellanger M. Calculation of the disease burden associated with environmental chemical exposures: application of toxicological information in health economic estimation. *Environ Health* 2017; 16: 123.

318. Timmermann CAG, Choi AL, Petersen MS, Nielsen F, Budtz-Jørgensen E, Weihe P, Grandjean P. Secondary Sex Ratio in Relation to Exposures to Polychlorinated Biphenyls, Dichlorodiphenyl Dichloroethylene, and Methylmercury. *Int J Circumpolar Health* 2017; 76: 1406234.

319. Sun Q, Zong G, Valvi D, Nielsen F, Coull B, Grandjean P. Plasma Concentrations of Perfluoroalkyl Substances and Risk of Type 2 Diabetes: A Prospective Investigation among US Women. *Environ Health Perspect* 2018; 126: 037001.

320. Liu G, Dhana K, Furtado JD, Rood J, Zong G, Liang L, Qi L, Bray GA, Smith SR, DeJonge L, Coull B, Grandjean P, Sun Q. Perfluoroalkyl Substances and Changes in Body Weight and Resting Metabolic Rate in Response to Weight-Loss Diets: A Prospective Study. *PLoS Medicine* 2018; 15: e1002502.

321. Zong G, Valvi D, Coull B, Göen T, Hu FB, Grandjean P, Sun Q. Persistent Organic Pollutants and Risk of Type 2 Diabetes: A Prospective Investigation Among Middle-aged Women in Nurses' Health Study II. *Environ Int* 2018; 114: 334-42.

322. Olesen TS, Bleses D, Andersen HR, Grandjean P, Frederiksen H, Trecca F Bilenberg N, Kyhl HB, Dalsager L, Jensen IK, Andersson AM, Jensen TK. Prenatal phthalate exposure and language development in toddlers from the Odense Child Cohort. *Neurotoxicol Teratol* 2018; 65: 34-41.

323. Barouki R, Melén E, Herceg Z, Beckers J, Chen J, Karagas M, Puga A, Xia Y, Chadwick L, Yan W, Audouze K, Slama R, Heindel J, Grandjean P, Kawamoto T, Nohara K. Epigenetics as a mechanism linking developmental exposures to long-term toxicity. *Environ Int* 2018; 114: 77-86.

324. Leung YK, Ouyang B, Niu L, Xie C, Ying J, Medvedovic M, Chen A, Weihe P, Grandjean P, Shuk-Mei Ho SM. Identification of sex-specific-methylation changes driven by specific chemicals in cord blood DNA in Faroe Islands birth cohort. *Epigenetics* 2018; 13: 290-300.

325. Dassuncao C, Hu XC, Nielsen F, Weihe P, Grandjean P, Sunderland EM. Shifting Global Exposures to Poly- and Perfluoroalkyl Substances (PFASs) Evident in Longitudinal Birth Cohorts from a Seafood Consuming Population. *Environ Sci Technol* 2018; 52: 3738-47.

326. Hu XC, Dassuncao C, Zhang X, Grandjean P, Weihe P, Webster GM, Nielsen F, Sunderland EM. Can profiles of poly- and Perfluoroalkyl substances (PFASs) in human serum provide information on major exposure sources? *Environ Health* 2018; 17: 11.

327. Audouze K, Taboureau O, Grandjean P. A systems biology approach to predictive developmental neurotoxicity of a larvicide used in the prevention of Zika virus transmission. *Toxicol Appl Pharmacol* 2018; 354: 56-63.
328. Fritsche E, Grandjean P, Crofton KM, Aschner M, Goldberg A, Heinonen T, Hessel EVS, Hogberg H, Hougaard Bennekou S, Lein PJ, Leist M, Mundy WR, Paparella M, Piersma AH, Sachana M, Schmuck G, Solecki R, Terron A, Monnet-Tschudi F, Wilks MF, Witters H, Zurich MG, Bal-Price A. Consensus statement on the need for innovation, transition and implementation of Developmental Neurotoxicity (DNT) testing for regulatory purposes. *Toxicol Appl Pharmacol* 2018; 354: 3-6.
329. Jensen RC, Timmermann CA, Glintborg D, Nielsen F, Andersen HR, Kyhl HB, Andersen M, Grandjean P, Jensen TK. Perfluoroalkyl Substances and Glycemic Status in Pregnant Danish Women: The Odense Child Cohort. *Environ Int* 2018; 116: 101-7.
330. Veyhe AS, Andreassen J, Halling J, Grandjean P, Skaalum Petersen M, Weihe P. Prevalence of type 2 diabetes and prediabetes in the faroe islands. *Diabetes Res Clin Pract* 2018; 140: 162-73.
331. Andersen HR, Tinggaard J, Grandjean P, Jensen TK, Dalgård C, Main KM. Prenatal pesticide exposure associated with glycated haemoglobin and markers of metabolic dysfunction in adolescents. *Environ Res* 2018; 166: 71-77.
332. Petersen MS, Halling J, Jørgensen N, Nielsen F, Grandjean P, Jensen TK, Weihe P. Reproductive function in a population of young faroese men with elevated exposure to polychlorinated biphenyls (PCBs) and perfluorinated alkylate substances (PFAS). *Int J Environ Res Public Health* 2018; 15(9): E1880.
333. Grandjean P. Delayed discovery, dissemination, and decisions on intervention in environmental health: a case study on immunotoxicity of perfluorinated alkylate substances. *Environ Health* 2018; 17: 62.
334. Yorifuji T, Takaoka S, Grandjean P. Accelerated functional losses in ageing congenital Minamata disease patients. *Neurotoxicol Teratol* 2018; 69: 49-53.
335. Budtz-Jørgensen E, Grandjean P. Application of benchmark analysis for mixed contaminant exposures: Mutual adjustment of perfluoroalkylate substances associated with immunotoxicity. *PLoS One* 2018; 13(10): e0205388.
336. Petersen MS, Debes F, Grandjean P, Weihe P. Gender differences in cognitive performance and health status in the Faroese Septuagenarians cohort. *Eur J Public Health* 2019; 29: 79-81.
337. Mie A, Rudén C, Grandjean P. Safety of safety evaluation of pesticides: developmental neurotoxicity of chlorpyrifos and chlorpyrifos-methyl. *Environ Health* 2018; 17: 77.
338. Grandjean P, Abdennebi-Najar L, Barouki R, Cranor CF, Etzel RA, Gee D, Heindel JJ, Hougaard KS, Hunt P, Nawrot TS, Prins GS, Ritz B, Soffritti M, Sunyer J, Weihe P. Time scales of developmental toxicity impacting on research and needs for intervention. *Basic Clin Pharmacol Toxicol* 2019 Aug;125 Suppl 3:70-80.
339. Jensen TK, Mustieles V, Bleses D, Frederiksen H, Trecca F, Schoeters G, Andersen HR, Grandjean P, Kyhl HB, Juul A, Bilenberg N,

- Andersson AM. Prenatal bisphenol A exposure is associated with language development but not with ADHD-related behavior in toddlers from the Odense Child Cohort. *Environ Res* 2019; 170: 398-405.
340. Ammitzbøll C, Börnsen L, Petersen ER, Oturai AB, Søndergaard HB, Grandjean P, Sellevjerg F. Perfluorinated substances, risk factors for multiple sclerosis and cellular immune activation. *J Neuroimmunol* 2019; 330: 90-95.
341. Hu XC, Tokranov AK, Liddie J, Zhang X, Grandjean P, Hart JE, Laden F, Sun Q, Yeung LWY, Sunderland EM. Tap Water Contributions to Plasma Concentrations of Poly- and Perfluoroalkyl Substances (PFAS) in a Nationwide Prospective Cohort of U.S. Women. *Environ Health Perspect* 2019; 127: 67006.
342. Dalsager L, Fage-Larsen B, Bilenberg N, Jensen TK, Nielsen F, Kyhl HB, Grandjean P, Andersen HR. Maternal urinary concentrations of pyrethroid and chlorpyrifos metabolites and attention deficit hyperactivity disorder (ADHD) symptoms in 2-4-year-old children from the Odense Child Cohort. *Environ Res* 2019; 176: 108533.
343. Eryasa B, Grandjean P, Nielsen F, Valvi D, Zmirou-Navier D, Sunderland E, Weihe P, Oulhote Y. Physico-chemical properties and gestational diabetes predict transplacental transfer and partitioning of perfluoroalkyl substances. *Environ Int* 2019; 130: 104874.

Other publications

1. Grandjean P. Bly i danskere, en historisk-toksikologisk undersøgelse (Lead in Danes, a historical and toxicological study; prize essay in Danish). Copenhagen: Institute of Hygiene, 1973.
2. Grandjean P, Fjerdingstad E, Nielsen OV. Lead concentrations in mummified Nubian brains. In: Proceedings of the International Conference on Heavy Metals in the Environment, Toronto, October 27-31, 1975. Toronto, 1978; 3: 171-179.
3. Grandjean P. Blyforgiftning i går og i dag (Lead poisoning yesterday and today, in Danish). Ugeskr Læger 1976; 138: 2587-8.
4. Grandjean P. Blyproblemer (Lead problems, Editorial in Danish). Ugeskr Læger 1976; 138: 2580.
5. Grandjean P. Den hygiejniske grænseværdi for bly (The threshold limit value for lead, in Danish). Ugeskr Læger 1976; 138: 3385.
6. Grandjean P, Fogh A, Petersen R. Zink-protoporfyrin koncentrationen i erythrocytter (ZPP) hos blyeksponerede mænd (Zinc-protoporphyrin concentration in the erythrocytes (ZPP) in men exposed to lead, in Danish). Ugeskr Læger 1979; 141: 219-21.
7. Grandjean P. Lead content of scalp hair as an indicator of occupational lead exposure. In: Deichmann WM, ed. Toxicology and Occupational Medicine. Amsterdam: Elsevier, 1979, p.311-8.
8. Grandjean P. Concerning anatomical sampling schemes and the weight basis of expression of trace element levels in human tissues (Letter-to-the-Editor). Toxicol Lett 1979; 3: 257-8.
9. Grandjean P, Fischbein A. Ferrogene legemer og asbest (Ferruginous bodies and asbestos, Letter-to-the Editor, in Danish). Ugeskr Læger 1979; 141: 1859.
10. Grandjean P. Health aspects of atmospheric lead pollution. In: Bly och Bilavgaser (Lead and car exhausts) Stockholm: Royal Academy of Sciences, 1979, p. 25-40.
11. Grandjean P. Widening perspectives of lead toxicity. Ph.D. dissertation, University of Copenhagen. Copenhagen: F.a.d.L.'s Forlag, 1979.
12. Grandjean P, Arnvig E, Beckmann J. Psychological dysfunctions in males occupationally exposed to inorganic lead. In: Proceedings of the International Conference on Management and control of Heavy Metals in the Environment, London, September 18-21, 1979. Edinburgh: CEP Consultants, 1979, p. 85-88.
13. Shapiro IM, Grandjean P, Nielsen OV. Lead levels in bones and teeth of children of ancient Nubia. In: Needleman HL, ed. Low Level Lead Exposure, The Clinical Implications of Current Research. New York: Raven, 1980, p. 35-41.
14. Grandjean P. Manganese. Iron. Selenium. Copper. Zinc. Aluminum. In: Last JM, ed. Maxcy-Rosenau Preventive Medicine and Public Health, 11th ed. New York: Appleton-Century-Crofts, 1980, p.677-81.
15. Grandjean P, Fischbein A. Lead. In: Last JM, ed. Maxcy-Rosenau Preventive Medicine and Public Health, 11th ed. New York: Appleton-Century-Crofts, 1980, p.648-55.
16. Advisory Committee on Mercury (Grandjean P, Executive Secretary). Mercury in the Hackensack Meadowlands. Report to Hon. Brendan Byrne,

Governor of New Jersey. New York: Mount Sinai School of Medicine, 1980.

17. Grandjean P. Bly i blodet og motionsløb (Lead in blood and jogging, Letter-to-the-Editor, in Danish). Ugeskr Læger 1980; 142: 1429.

18. Grandjean P, Sunderman FW Jr, Shen SK, Selikoff IJ. Measurement of nickel in plasma and urine of shipyard workers. In Brown SS, Sunderman FW Jr, eds. Nickel Toxicology. London: Academic Press, 1980, p. 107-9.

19. Grandjean P. Blood lead concentrations reconsidered. Nature (Lond.) 1981; 291: 188.

20. Grandjean P. Erhvervssygdomme hos familiemedlemmer (Occupational diseases in relatives, Letter-to-the-Editor, in Danish). Ugeskr Læger. 1981; 143: 1098.

21. Grandjean P. Indirekte eksponering i arbejdsanamnesen (Indirect or "bystander's" exposure in the occupational history, in Danish). Ugeskr Læger 1981; 143: 2464-5.

22. Grandjean P, Beckmann J. Symptoms and signs of lead neurotoxicity. In: Davies DS, Brown SS, eds. Chemical Indices and Mechanisms of Organ-directed Toxicity. Oxford: Pergamon, 1981, p. 253-6.

23. Grandjean P. Biologiske prøver. Arbejdstilsynets vejledning nr. 1. (Biological samples, Guidelines from the Labour Inspection Service, in Danish). Copenhagen: Arbejdstilsynet, 1981.

24. Fischbein A, Grandjean P. Asbest, fremtidige sundhedsmæssige aspekter. Rapport nr. 5 fra Arbejds miljøinstituttet. (Asbestos, future health aspects, report from the National Institute of Occupational Health, in Danish). Copenhagen: Arbejdstilsynet, 1981.

25. Mørup I-L, Grandjean P. Biologisk monitorering i arbejdsmiljøet (Biological monitoring in the workplace, in Danish) Ugeskr Læger 1982; 144: 661-2.

26. Monitoring and Epidemiology. Health Aspects of the Control of Chemicals, Interim Document 8 (Grandjean P, Principal Adviser). Copenhagen: World Health Organization, Regional Office for Europe, 1982.

27. Grandjean P. Blyforureningens effekt på mennesket (The effect of lead pollution on humans, in Danish). Ugeskr Læger 1982; 144: 1880-1.

28. Grandjean P, Andersen O. Toxicity of lead additives (Letter-to-the-Editor). Lancet 1982; 2: 333-4.

29. Grandjean P. Behavioral toxicity of heavy metals. In. Zbinden G, Cuomo V, Racagni G, Weiss B, eds. Application of Behavioral Pharmacology in Toxicology. New York: Raven, 1982, p. 331-9.

30. Grandjean P. Health significance of organolead compounds. In: Rutter M, Jones RR, eds. Lead versus Health. Chichester: Wiley, 1983, p. 179-89.

31. Grandjean P. Miljømedicinske perspektiver, illustreret med grundstoffet fluor (Perspectives in environmental medicine, illustrated by the element fluorine, in Danish). Ugeskr Læger 1983; 145: 1250-3.

32. Grandjean P. Forbudets pris (The price of the ban, Letter-to-the-Editor, in Danish). Ugeskr Læger 1983; 145: 1331.

33. Grandjean P. Health aspects of petrol lead additives. Working paper, Conference on Lead in Petrol organized by BEUC and EEB,

Brussels, 10-11 May, 1983, 11 pp.

34. Grandjean P, Holst E. Arbejdsmedicinsk screening med ZPP-metoden (Occupational health screening for lead exposure by the ZPP method, in Danish). Ugeskr Læger 1983; 145: 2960-3.

35. Grandjean P. Hvad ved vi om arbejdsbetingede metalforgiftninger? (What do we know about occupational metal intoxications? in Danish) Ugeskr Læger 1983; 145: 3026-9.

36. Bach E, Christensen JM, Grandjean P, Olsen E. Indirekte og direkte erhvervsbetinget blybelastning. Miljøprojekter 50. (Indirect and direct occupational lead exposure, project report to the Agency of Environmental Protection, in Danish). Copenhagen: Miljøstyrelsen, 1983, 76 pp.

37. Grandjean P. Zuviel nickel in der Umwelt? (Too much nickel in the environment? in German) Die Umschau 1983; 83: 494-5.

38. Grandjean P, Beckmann J, Ditlev G. Relation between subjective symptoms and psychometric test results. In: Gilioli R, ed. Neurobehavioral Methods in Occupational Health. Oxford: Pergamon, 1983, p. 301-8.

39. Grandjean P. Human exposure to nickel. In: Sunderman FW Jr et al., eds. Nickel in the Human Environment. IARC Scientific Publications No. 53. Lyon: International Agency for Research on Cancer, 1984, p. 469-85.

40. Grandjean P. Monitoring of environmental exposures to toxic metals. In: Brown SS, Savory J, eds. Clinical Chemistry and Chemical Toxicology of Metals. London: Academic, 1983, p. 99-112.

41. Grandjean P, Thomsen G, Selikoff IJ. Absence of pneumoconiosis in cryolite workers. In: Proceedings of the IVth International Pneumoconiosis Conference, Bochum, Federal Republic of Germany, 20-23 September 1983. Bochum, 1984, p. 741-5.

42. Grandjean P. Håranalyser (Hair analyses, in Danish). Ugeskr Læger 1984; 146: 2024-5.

43. Grandjean P. Organolead exposures and intoxications. In: Grandjean P, ed. Biological Effects of Organolead Compounds. Boca Raton, FL: CRC, 1984, p. 227-41.

44. Grandjean P, Andersen K. The immunological system as a target for toxic damage. Ugeskr Læger 1985; 147: 1278-9.

45. Grandjean P. Long-term significance of industrial fluoride exposure: A study of Danish cryolite workers. In: Susheela AK, ed. Fluoride Toxicity. New Delhi: International Society for Fluoride Research, 1985: 5-16.

46. Grandjean P. Kviksølvriscici på Grønland (Mercury risks on Greenland, in Danish). Ugeskr Læger 1985; 147: 2424-6.

47. Grandjean P, Tarkowski S. Preventive aspects of neurobehavioral research. Environmental Health Series 3. Copenhagen: World Health Organization, Regional Office for Europe, 1985, p. 1-3.

48. Grandjean P. Et sundt miljø (A healthy environment, in Danish). Bibl Læger 1985; 147: 266-75.

49. Grandjean P. Asbest, at varsel om forebyggelsens nødvendighed (Asbestos, a warning concerning the necessity of prevention, in Danish). Ugeskr Læger 1985; 147: 3024-6.

50. Hansen ON, Trillingsgaard A, Beese I, Lyngbye T, Grandjean P.

- Neuropsychological and behavioural assessment of children with low-level lead exposure. In: Lekkas TD, ed. Heavy Metals in the Environment. International conference, Athens, September 1985. Edinburgh: CEP Consultants, 1985, p. 51-3.
51. Grandjean P, Lansdown R. The measurement of lead. In: Lansdown R, Yule W, eds. The lead debate. London: Croom Helm 1986, p. 41-53.
52. Grandjean P. Diseases associated with metals. In: Last JM, ed. Maxcy-Rosenau Public Health and Preventive Medicine, 12th ed. New York: Appleton-Century-Crofts, 1986, p. 587-615.
53. Grandjean P. Critical and optimal levels of toxic metals. Acta Pharm Toxicol 1986; 59, Suppl. 7: 20-23.
54. Grandjean P, Rosdahl N. Miljømedicin i nordisk perspektiv (Environmental medicine in a Nordic perspective, in Danish). Ugeskr Læger 1986; 148: 104-5.
55. Grandjean P. Asbest-risici (Asbestos risks, Editorial in Danish). Ugeskr Læger 1986; 148: 3321-2.
56. Grandjean P. Forebyggelse som formål (Prevention as a purpose, in Danish). In: Grandjean P, ed. Miljømedicin. Copenhagen: F.a.d.L.'s Forlag, 1986, p.9-14. (p.11-6 in 2nd ed., 1988).
57. Grandjean P. Miljøfaktorer (Environmental factors, in Danish). In: Grandjean P, ed. Miljømedicin. Copenhagen: F.a.d.L.'s Forlag, 1986, p.21-6. (p.23-30 in 2nd ed., 1988).
58. Grandjean P. Smitsomme sygdomme (Infectious diseases, in Danish). In: Grandjean P, ed. Miljømedicin. Copenhagen: F.a.d.L.'s Forlag, 1986, p.39-46. (p.43-51 in 2nd ed., 1988).
59. Grandjean P. Fast affald (Solid waste, in Danish). In: Grandjean P, ed. Miljømedicin. Copenhagen: F.a.d.L.'s Forlag, 1986, p.73-5. (p.76-9 in 2nd ed., 1988).
60. Grandjean P. Skadedyr (Pests, in Danish). In: Grandjean P, ed. Miljømedicin. Copenhagen: F.a.d.L.'s Forlag, 1986, p. 76-9. (p.52-7 in 2nd ed., 1988).
61. Grandjean P. Tryk og acceleration (Pressure and acceleration, in Danish). In: Grandjean P, ed. Miljømedicin. Copenhagen: F.a.d.L.'s Forlag, 1986, p.122-6. (p.120-3 in 2nd ed., 1988).
62. Mølhav L, Grandjean P. Stråling (Radiation, in Danish). In: Grandjean P, ed. Miljømedicin. Copenhagen: F.a.d.L.'s Forlag, 1986, p.127-34. (p.124-31 in 2nd ed., 1988).
63. Holt P, Grandjean P. Sundhedsadfærd og sundhedspædagogik (Health behavior and health education, in Danish). In: Grandjean P, ed. Miljømedicin. Copenhagen: F.a.d.L.'s Forlag, 1986, p.201-8. (p.248-54 in 2nd ed., 1988).
64. Grandjean P. Tobak, alkohol og narkotika (Tobacco, alcohol and narcotics, in Danish). In: Grandjean P, ed. Miljømedicin. Copenhagen: F.a.d.L.'s Forlag, 1986, p.230-6. (p.282-289 in 2nd ed., 1988).
65. Grandjean P and the Department of Environmental Medicine, Odense University: Health effects document on nickel. Toronto: Ontario Ministry of Labour, 1986, 204 pp.
66. Grandjean P. Att vara före sin tid (To be ahead of time, in Swedish). In: Borgström C et al., eds. Buller och Avgaser (Noise and exhausts). Stockholm: Raben & Sjögren, 1987, p. 133-6.
67. Brask BH, Grandjean P, Jørgensen OS, Trillingsgaard A. A case of

- pervasive developmental disorder in a boy with extremely high lead levels in deciduous teeth. In: Trace Elements in Human Health and Disease. Environmental Health 20. Copenhagen: World Health Organization, Regional Office for Europe, 1987, p.106-9.
68. Jensen BM, Sandø SH, Jørgensen PJ, Antonsen S, Grandjean P. Effects on reserve capacity: Inhibition of blood regeneration by lead. In: Trace Elements in Human Health and Disease. Environmental Health 20. Copenhagen: World Health Organization, Regional Office for Europe, 1987, p.200-3.
69. Lyngbye T., Hansen ON, Grandjean P. The influence of environmental factors on physical growth in school age: A study of low-level lead exposure. In: Trace Elements in Human Health and Disease. Environmental Health 20. Copenhagen: World Health Organization, Regional Office for Europe, 1987, p.94-7.
70. Nielsen GD, Andersen O, Grandjean P. Effects of diethyldithiocarbamate on toxicokinetics of ⁵⁷Ni in mice. In: Trace Elements in Human Health and Disease. Environmental Health 20. Copenhagen: World Health Organization, Regional Office for Europe, 1987, p.78-81.
71. Jørgensen F, Grandjean P, Juel K. Metalforurening af levnedsmidler (Metal contamination of food items, in Danish). Ugeskr Læger 1987; 149: 3565-8.
72. Grandjean P, Rosdahl N. Forureningsstoffer i modermælk (Contaminants in mother's milk, in Danish). Ugeskr Læger 1987; 149: 1222-3.
73. Grandjean P (WHO Rapporteur). Report on discussion. In: Walton WH, ed. Man-Made Mineral Fibres in the Working Environment. Ann Occup Hyg 1987; 71: 601-2, 681-2, 803.
74. Grandjean P. Miljømedicinsk forskning (Research in environmental medicine, in Danish). In: Andersen D et al., eds. Lægevidenskabelig forskning. Copenhagen: F.a.d.L.'s Forlag, 1988, p. 363-79.
75. Kimbrough RD, Grandjean P. Risk assessment: Extrapolation to individual risk. In: Woolhead AD, Bender MA, Leonard RC, eds. Phenotypic Variation in Populations. New York: Plenum, 1988, p. 245-53.
76. Grandjean P, Kilburn KH. Weights and measures, SI units (Editorial). Arch Environ Health 1988; 43: 5-6.
77. Lyngbye T, Hansen O, Grandjean P, Trillingsgaard A, Beese I. Traffic as a source of lead exposure in childhood. Sci Total Environ 1988; 71: 461-7.
78. Dyck J, Grandjean P, Kraul I. Miljøgifte i og skalfortynding af æg af Havørn, der gjorde yngleforsøg i 1979 og 1980 (Environmental pollutants in and eggshell thinning of remnants of Danish White-tailed Eagle eggs, in Danish). Dansk Orn Foren Tidsskr 1988; 82: 53-5.
79. Andersen O, Grandjean P. Toksikokinetik (Toxicokinetics, in Danish). In: Grandjean P, ed. Miljømedicin, 2nd ed. Copenhagen: F.a.d.L.'s Forlag, 1988, p.149-56.
80. Andersen O, Grandjean P. Toksikodynamik (Toxicodynamics, in Danish). In: Grandjean P, ed. Miljømedicin, 2nd ed. Copenhagen: F.a.d.L.'s Forlag, 1988, p.157-64.
81. Nielsen GD, Grandjean P. Forebyggelse af kemiske eksponeringer

- (Prevention of chemical exposures, in Danish). In: Grandjean P, ed. *Miljømedicin*, 2nd ed. Copenhagen: F.a.d.L.'s Forlag, 1988, p.189-96.
82. Grandjean P. Bly, et varsel om forebyggelsens nødvendighed (Lead, a warning concerning the necessity of prevention, in Danish). *Ugeskr Læger* 1988; 150: 2299.
83. Grandjean P, Andersen O, Nielsen GD. Nickel. In: Alessio L, Berlin A, Boni M, Roi R, eds. *Biological Indicators for the Assessment of Human Exposure to Industrial Chemicals*, Vol 5 (EUR 11478 EN). Ispra: Commission of the European Communities, 1988, p.59-80.
84. Grandjean P. Forebyggelsens saglige grundlag (Scientific documentation for preventive needs, in Danish). *Ugeskr Læger* 1989; 151: 199-201.
85. Kimbrough RD, Grandjean P. Occupational exposure. In: Kimbrough RD, Jensen AA. *Halogenated biphenyls, terphenyls, naphthalenes, dibenzodioxins and related products*, 2nd ed. Amsterdam: Elsevier 1989, p.485-507.
86. Hansen ON, Trillingsgaard A, Beese I, Lyngbye T, Grandjean P. Neuropsychological profile of children in relation to dentine level and socioeconomic group. In: Smith M, Grant LD, Sors AI, eds. *Lead exposure and child development: An international assessment*. London: Kluwer, 1989, p. 240-50.
87. Grandjean P, Nielsen GD, Andersen O. Human nickel exposure and toxicokinetics. In: Menné T, Maibach H, eds. *Nickel and the Skin*. Boca Raton, FL: CRC, 1989, p. 9-34.
88. Grandjean P, Nielsen JB. Carbon monoxide. In: Alessio L, Berlin A, Boni M, Roi R, eds. *Biological Indicators for the Assessment of Human Exposure to Industrial Chemicals*, Vol 6 (EUR 12174). Ispra: Commission of the European Communities, 1989, p. 23-34.
89. Madsen H, Poulsen L, Grandjean P. Risici ved højt kobberindhold i drikkevandet. (High copper content in drinking water and the risks involved, in Danish). *Ugeskr Læger* 1990; 152: 1806-9.
90. Grandjean P. Synthesis. In: Johnson BL, ed. *Advances in Neurobehavioral Toxicology*. Chelsea, MI: Lewis, 1990, p. 457-62.
91. Grandjean P. Perspectives in environmental medicine. In: *Symposium on Environment and Health R & D in the European Communities and in USSR*. Paris: International Association of Medicine and Biology of the Environment 1990, p. 35-8.
92. Grandjean P. Effects on reserve capacity, significance for exposure limits. *Sci Total Environ* 1991; 101: 25-32.
93. Grandjean P. Constraints in biological monitoring. In: Aitio A, Aro A, Järvisalo J, Vainio H, eds. *Trace Elements in Health and Disease*. London: Royal Society of Chemistry, 1991, p. 65-73.
94. Wiggers P, Dalhøj J, Nielsen GD, Grandjean P, Hørder M. Jernmangel, jernberigelse og jerndepoter (Iron deficiency, iron storage and iron supplements, in Danish). *Ugeskr Læger* 1991; 153: 646-8.
95. Grandjean P. Blyforureningens omkostninger (Expenses caused by lead pollution, Editorial in Danish). *Ugeskr Læger* 1991; 153: 971-2.
96. Grandjean P. Significance for public health and research, Report of a WHO Meeting. In: Grandjean P, ed. *Ecogenetics: Genetic Predisposition to Toxic Effects of Chemicals*. London: Chapman & Hall,

1991, pp. 3-18.

97. Grandjean P. Ethical aspects of genetic predisposition to disease. In: Grandjean P, ed. *Ecogenetics: Genetic Predisposition to Toxic Effects of Chemicals*. London: Chapman & Hall, 1991, pp. 237-51.

98. Grandjean P, Andersen O. Dødelighed blandt tankpassere (Mortality among filling station attendants, in Danish). *Ugeskr Læger* 1991; 153: 1361-3.

99. Grandjean P. Behovet for forebyggelse (The need for prevention, in Danish). In: Grandjean P, ed. *Miljø, sundhed og samfund (Environment, health and society)*. Copenhagen: Nyt Nordisk Forlag, 1991, pp. 25-46.

100. Grandjean P. Forebyggelsens etik og virkemidler (The ethics and means of prevention, in Danish). In: Grandjean P, ed. *Miljø, sundhed og samfund (Environment, health and society)*. Copenhagen: Nyt Nordisk Forlag, 1991, pp. 47-61.

101. Grandjean P. Mikroorganismer og skadedyr (Microorganisms and pests, in Danish). In: Grandjean P, ed. *Miljø, sundhed og samfund (Environment, health and society)*. Copenhagen: Nyt Nordisk Forlag, 1991, pp. 116-41.

102. Grandjean P. Affald (Solid waste, in Danish). In: Grandjean P, ed. *Miljø, sundhed og samfund (Environment, health and society)*. Copenhagen: Nyt Nordisk Forlag, 1991, pp. 155-61.

103. Andersen O, Grandjean P. Toksikologisk vurdering (Toxicological evaluation, in Danish). In: Grandjean P, ed. *Miljø, sundhed og samfund (Environment, health and society)*. Copenhagen: Nyt Nordisk Forlag, 1991, pp. 208-27.

104. Grandjean P. Nydelsesmidler og narkotika (Stimulants and narcotics, in Danish). In: Grandjean P, ed. *Miljø, sundhed og samfund (Environment, health and society)*. Copenhagen: Nyt Nordisk Forlag, 1991, pp. 249-84.

105. Mølhav L, Grandjean P. Stråling og belysning (Radiation and illumination, in Danish). In: Grandjean P, ed. *Miljø, sundhed og samfund (Environment, health and society)*. Copenhagen: Nyt Nordisk Forlag, 1991, pp. 320-41.

106. Grandjean P. Tryk og acceleration (Pressure and acceleration, in Danish). In: Grandjean P, ed. *Miljø, sundhed og samfund (Environment, health and society)*. Copenhagen: Nyt Nordisk Forlag, 1991, pp. 348-55.

107. Grandjean P, Jacobsen IA, Jørgensen PJ, Lings S, Andersen O. Behandling af erhvervsbetinget kronisk blyforgiftning med DMSA (Treatment of chronic occupational lead poisoning with DMSA, in Danish). *Ugeskr Læger* 1991; 153: 2897-9.

108. Grandjean P. Health significance of metals. In: Last JM, Wallace RB, eds. *Maxcy-Rosenau-Last Public Health & Preventive Medicine*, 13th ed. Norwalk, CT: Appleton & Lange, 1991, p. 381-401.

109. Grandjean P. Miljømedicin (Environmental medicine, in Danish). In: Siboni K, ed. *Lægevidenskab ved Odense Universitet (Medical science at Odense University)*. Odense: Odense Universitetsforlag, 1991, pp. 169-77.

110. Grandjean P. Menneskelig sundhed (Human health, in Danish). In: Fenger J, Torp U, eds. *Drivhuseffekt og klimaændringer - hvad kan det betyde for Danmark? (The greenhouse effect and climate change - implications for Denmark?)*. Copenhagen: Ministry of the Environment,

1992, pp. 229-33.

111. Grandjean P, Kilburn KH. From research to preventive action (Editorial). Arch Environ Health 1992; 47: 166.

112. Nordberg G, Brune D, Gerhardsson L, Grandjean P, Vesterberg O, Wester PO. The ICOH and IUPAC international programme for establishing reference values of metals. Sci Total Environ 1992; 120: 17-21.

113. Schmidt A, Hansen LE, Jensen AA, Christiansen K, Lange M, Nielsen K, Sortkjær O, Rasmussen B, Andersen O, Grandjean P, Løkkegaard K. Integrated assessment of environmental and occupational impacts of new materials. Proc Conf Adv Composites, San Diego, 5-7 March, 1991. ACGIH, 1992, pp. 21-6.

114. Grandjean P. Dentine lead and intelligence prior to school entry: A statistical sensitivity analysis (letter to the editors). J Clin Epidemiol 1993; 46: 403-4.

115. Grandjean P. Occupational and environmental health - common goals. European Bulletin on Environment and Health 1993; 1(3): 3-5. (Also published in English and French in International Commission on Occupational Health, Quarterly Newsletter 1994: 13(2): 1-10)

116. Grandjean P, Cardoso B, Guimaraes G. Mercury poisoning (letter). Lancet 1993; 342: 991.

117. Duffus JH and the IUPAC Working Party (Brown SS, de Fernicola N, Grandjean P, Herber RF, Morris CR, Sokal JA). Glossary for chemists of terms used in toxicology (IUPAC Recommendations 1993). Pure Appl Chem 1993; 65: 2003-2122.

118. Grandjean P, Olsen JH, Jensen OM, Juel K. Excess cancer incidence among workers exposed to fluoride. Scand J Work Environ Health 1993; 19, Suppl 1: 108-9.

119. Grandjean P. Medical research: Alternative views (Letter-to-the-editor). Science 1993; 262: 1497.

120. Grandjean P. Epidemiology of environmental hazards. Publ Health Rev 1993; 21: 255-62.

121. Grandjean P. Kloroformeksponering: risikoberegning ude at svømme. (Chloroform exposure: risk evaluation on deep water, in Danish). Ugeskr Læger 1994; 156: 328.

122. Weihe P, Grandjean P. Sources and magnitude of mercury exposure in the Faroe Islands, overall design of the cohort study. Proceedings of the international symposium on assessment of environmental pollution and health effects of methylmercury, Kumamoto, 1994, pp. 112-26.

123. White RF, Debes F, Dahl R, Grandjean P. Development and field testing of a neuropsychological test battery to assess the effects of methylmercury exposure in the Faroe Islands. Ibid., pp. 127-40.

124. Araki S, Murata K, Yokoyama K, Okajima F, Grandjean P, Weihe P. Neuroelectrophysiological study of children in low-level methylmercury exposure in the Faroe Islands: Methodology and preliminary findings. Ibid., pp. 141-51.

125. Grandjean P, Weihe P. Neurobehavioral effects of intrauterine methylmercury exposure: Bias problems in epidemiological studies. Ibid., pp. 152-62.

126. Grandjean P. Environmental epidemiology and risk assessment (book review). Am J Epidemiol 1994; 11: 1126-7.

127. Grandjean P. Er elektromagnetiske felter farlige? (leder) (Are electromagnetic fields dangerous? editorial in Danish). Ugeskr Læger 1994; 156: 2552.
128. Grandjean P. Uncertainties in environmental health: Implications for research and policy-making. In: Mehlman MA, Upton A, eds. The identification and control of environmental and occupational diseases, A tribute to Professor Irving J. Selikoff (1915-1992). Adv Modern Environ Toxicol 1994; 23: 539-48.
129. Grandjean P. Fluorine. CEC Criteria Document for Occupational Exposure Limit Values. Luxembourg: Commission of the European Communities, 1994.
130. Grandjean P. Acetone. CEC Criteria Document for Occupational Exposure Limit Values. Luxembourg: Commission of the European Communities, 1995.
131. Grandjean P. Arbejdsmedicinsk censor, Singapore, 9.-17.3.1995 (External examiner in occupational medicine, Singapore, 9-17 March, 1995, in Danish). Ugeskr Læger 1995; 157: 3071-2.
132. Grandjean P. Applications of biological markers. In: Berthon G, ed. Handbook on Metal-Ligand Interactions in Biological Fluids, Vol. 1. New York: Marcel Dekker, 1995, pp. 604-11.
133. White RF, Grandjean PA, Weihe P. An overview of human studies on CNS effects of methylmercury. Proceedings of the National Forum on Mercury in Fish. (Publication EPA 823-R-95-002). Washington, DC: U.S.Environmental Protection Agency, 1995, pp. 109-112.
134. Evered D, Grandjean P, Hirt B, Koeman JH, Kromhout D, Pettersson U, Smith J, Thelle D. Evaluation of the National Public Health Institute of Finland. (Publications of the Academy of Finland 9/95) Helsinki: Painatuskeskus, 1995.
135. Laursen E, Grandjean P. Mangan, leversvigt og misfarvning af vasketøj (Manganese, liver failure, and discoloration of the laundry, in Danish). Ugeskr læger 1996; 158: 434-5.
136. Grandjean P. Gamle miljøproblemer og nye udfordringer (leder) (Old environmental problems and new challenges, editorial in Danish). Ugeskr læger 1996; 158: 1495.
137. Grandjean P. Kompensation til ofre for miljøforurening (kronik) (Compensation for victims of environmental pollution, guest editorial in Danish). Ugeskr Læger 1996; 158: 3198-3200.
138. Hugod C, Grandjean P. Kulmonoxidforurening (Carbon monoxide pollution, in Danish). Ugeskr Læger 1996; 158: 3629-30.
139. Grandjean P, Nielsen JB. Lægers og lægestuderendes opfattelse af miljørisici (Perception of risks among physicians and medical students, in Danish). Ugeskr Læger 1996; 158: 5291-5.
140. Weihe P, Grandjean P, Debes F, White R. Health implications for Faroe Islanders of heavy metals and PCBs from pilot whales. Sci Tot Environ 1996; 186: 141-8.
141. Nielsen GD, Andersen KE, Grandjean P. Detergenteres påvirkning af hudens funktion som barriere (Effects of detergents on the barrier function of the skin). København: Arbejdsmiljøfondet, 1997.
142. Grandjean P, Weihe P. Population studies in ethnic minorities. In: Eyfjörd J, Sorsa M, eds. Human biobanks - ethical and social issues. Copenhagen: Nordic Council of Ministers, 1997, pp. 111-6.

143. Grandjean P. Mercurial uncertainties in environmental health. *Ann N Y Acad Sci* 1997; 837: 239-45.
144. Weihe P, Grandjean P. Methylmercury risks (letter). *Science* 1998; 279: 639.
145. Netterstrøm B, Grandjean P. Occupational and environmental medicine in Denmark. *Int Arch Occup Environ Health* 1998; 71: 3-6.
146. Grandjean P. Biomarkers. In Stellman JM, ed. *Encyclopaedia of Occupational Health and Safety*, 4th ed. Geneva: ILO, 1998, pp. 33.39-42.
147. Grandjean P. John Travolta, internettet og en skandaløs boganmeldelse. *Ugeskr Læger* 1998; 160: 2403-4.
148. Grandjean P, Weihe P. A new era of mercury hazards (editorial). *Environ Res* 1998; 77: 67.
149. Nielsen U, Dahl R, White RF, Grandjean P. Anvendelse af computerbaseret neuropsykologisk testning af børn. *Ugeskr Læger* 1998; 160: 3557-61.
150. Grandjean P. Health significance of metal exposures. In: Wallace RB, ed. *Maxcy-Rosenau-Last Public Health & Preventive Medicine*, 14th ed. Stamford, CT: Appleton & Lange, 1998, p. 493-508.
151. Castleman B, Dement J, Giannasi F, Frank AL, Frumkin H, Gochfeld M, Goldstein BD, Grandjean P, LaDou J, Lemen RA, Levy BS, Maltoni C, McDiarmid M, Silbergeld EK, Teitelbaum DT, Thebaud-Mony A, Wegman DH. Salud Ocupacional. *Int J Occup Med Environ Health* 1998;11(2):195-7
152. Grandjean P. Forskning fører til fyring. *Ugeskr Læger* 1998; 160: 6084-5.
153. Grandjean P, White RF. Effects of methylmercury exposure on neurodevelopment (letter). *J Am Med Assoc* 1999; 281: 896.
154. Nielsen JB, Grandjean P. Mercury in hair - but from where? (Letter) *Lancet* 1999; 353: 502.
155. Grandjean P. Forebyggelsesforskning (Prevention research, in Danish). I: Almind G, Andersen D, Bock E, Havsteen B, Hørder M, Riis P, ed. *Sundhedsvidenskabelig forskning (Health research)*. København: F.a.d.L.'s Forlag, 1999, pp. 609-27.
156. Jørgensen N, Toppari J, Grandjean P, Skakkebak NE. Environment and male reproductive function. In: Wang C, ed. "Male Reproductive Function" (Endocrine updates series). Boston: Kluwer, 1999, pp. 321-37.
157. Grandjean P, Nielsen U. Forurening og fosterudvikling (leder). *Ugeskr Læger* 1999; 161: 3814.
158. Budtz-Jørgensen E, Keiding N, Grandjean P, White RF, Weihe P. Methylmercury Neurotoxicity Independent of PCB Exposure (letter). *Environ Health Perspect* 1999; 107: A236-7.
159. Nielsen JB, Grandjean P. Mercury. In: Lippman M, ed. *Environmental Toxicants: Human Exposures and Their Health Effects*, 2nd ed. New York: Wiley, 1999, pp. 563-75.
160. Malm O, Grandjean P, Santos EO. Methylmercury toxicity in riverine children downstream from gold mining in the Amazon Basin, Brazil. *Frontiers in Fetal Health* 1999; 1 (6): 12-3.
161. Grandjean P. Malersyndrom, masseforgiftninger og miljømedicin. *Ugeskr Læger* 2000; 162: 42-3.
162. Grandjean P. Læger og mediernes adfærd - Beluring eller

medieflip? Ugeskr Laeger. 2000; 161: 4888.

163. Høyer AP, Jørgensen T, Grandjean P. Breast cancer and dieldrin (letter). Lancet 2000; 356: 1852-3.

164. Fängström B, Athanasiadou M, Bergman Å, Grandjean P, Weihe P. Levels of PCBs and hydroxylated PCB metabolites in blood from pregnant Faroe Island women. Organohalogen Comp 2000; 48: 21-4.

165. Arnesen S, Nielsen JB, Jacobsen JA, Strand J, Grandjean P. Butyltin-forbindelser - en risiko for danskere? Miljø og Sundhed 2000; 15: 14-6.

166. Grandjean P. Dieldrin-associated breast cancer risk. Eur J Oncol 2001; 6: 273-5.

167. Özdemir Z, Grandjean P. Miljø og mesoteliom. Ugeskr læger 2001; 163: 2374.

168. De Guise S, Shaw SD, Barclay JS, Brock J, Brouwer A, Dewailly E, Fair PA, Fournier M, Grandjean P, Guillette LJ Jr, Hahn ME, Koopman-Esseboom C, Letcher RJ, Matz A, Norstrom RJ, Perkins CR, Lori Schwacke L, Skaare JU, Sowles J, St. Aubin DJ, Stegeman J, Whaley JE. Consensus Statement - Atlantic Coast Contaminants Workshop 2000. Environ Health Perspect 2001; 109: 1301-2.

169. Murata K, Weihe P, Araki S, Grandjean P. Delayed evoked potentials in children exposed to methylmercury from seafood: Madeira and Faroe Islands. In; Proceedings of US-Japan workshop on human health effects of low dose methylmercury exposure. Minamata: National Institute for Disease, 2001, pp. 90-106.

170. Grandjean P. Bloddonor og vCJD (Spørgsmål og svar). Ugeskr Laeger 2001; 163: 5389-90.

171. Fängström B, Athanassiadis I, Athanasiadou M, Grandjean P, Weihe P, Bergman Å. Hydroxylated PCB metabolites in non-hatched Faroe Island fulmar eggs. Organohalogen Comp 2001; 49: 112-5.

172. Grandjean P, White RF. Developmental effects of environmental neurotoxicants. In: Tamburlini G, von Ehrenstein O, Bertollini R, eds. Children's health and environment. Environmental issue report No. 29. Copenhagen: European Environment Agency, 2002, pp. 66-78.

173. Grandjean P, Jørgensen PJ, Weihe P. Validity of mercury exposure biomarkers. In: Wilson SH, Suk WA, Eds. Biomarkers of Environmentally Associated Disease. Boca Raton, FL, CRC Press/Lewis Publishers, 2002, pp. 235-47.

174. Grandjean P. Halve sandheder om halvledere (Semi-truths about semi conductors, in Danish). Ugeskr Læger 2002; 164: 3868-9.

175. Axelsson O, Castleman B, Epstein S, Franco G, Giannasi F, Grandjean P, et al. Implementation of WHO Guidelines on Disclosure of Interest by members of WHO Expert Panels. Int J Occup Environ Health. 2002; 8: 271-3.

176. Lanzirotti A, Jones KW, Clarkson TW, Grandjean P. Human health risks from methyl mercury in fish. Science Highlights - National Synchrotron Light Source Activity Report. Upton, NY: Brookhaven National Laboratory, 2002, pp. 97-9.

177. Weihe P, Debes F, White RF, Sørensen N, Budtz-Jørgensen E, Keiding N, Grandjean P. Miljøepidemiologisk forskning fører til sænkning af grænseværdien for kviksølv. Ugeskr Læger 2003; 165: 107-11.

178. Grandjean P. Når amningen sættes under anklage (debat). Ugeskr Læger 2003; 165: 2413-5.
179. Keiding N, Budtz-Jørgensen E, Grandjean P. Prenatal methylmercury exposure in the Seychelles (letter). Lancet 2003; 362: 664-5.
180. Grandjean P.
181. Budtz-Jørgensen E, Keiding N, Grandjean P. Application of structural equation models for evaluating epidemiological data and for calculation of the benchmark dose. Proceedings of the ISI International Conference on Environmental Statistics and Health at Santiago de Compostela, July 2003, pp. 183-94.
182. Grandjean P. Adverse health effects of PCBs: Interpreting the epidemiological evidence. Organohalogen Comp 2003 (published on CD). URL: www.chef-project.dk
183. Weihe P, Hoppe H-W, Grandjean P. Sustained high concentrations of PCBs in Faroese pregnant women despite dietary intervention. Organohalogen Comp 2003; 63: 389-92.
184. Heilmann C, Grandjean P, Weihe P. Decreased childhood vaccine response in children exposed to PCBs from maternal seafood diet. Organohalogen Comp 2003; 63: 397-400.
185. Barr DB, Weihe P, Needham LL, Davis MD, Roman W, Hurtz D III, Sclafani A, Thomas A, Preau J Jr, Grandjean P. PCBs and organochlorine pesticide concentrations in a Faroe Island 14-year old cohort: Measurement using new methodology and evaluation of correlations and patterns. Organohalogen Comp 2003; 63: 385-8.
186. Axelson O, Balbus JM, Cohen G, Davis D, Donnay A, Doolittle R, Duran BM, Egilman D, Epstein SS, Goldman L, Grandjean P, Hansen ES, Heltne P, Huff J, Infante P, Jacobson MF, Joshi TK, LaDou J, Landrigan PJ, Lee PR, Lockwood AH, MacGregor G, Melnick R, Messing K, Needleman H, Ozonoff D, Ravanesi B, Richter ED, Sass J, Schubert D, Suzuki D, Teitelbaum D, Temple NJ, Terracini B, Thompson A, Tickner J, Tomatis L, Upton AC, Whyatt RM, Wigmore D, Wilson T, Wing SB, Sharpe VA. Re: Regulatory Toxicology and Pharmacology. Int J Occup Environ Health 2003; 9: 386-9.
187. Grandjean P, Cordier S, Kjellström T. Developmental neurotoxicity associated with dietary exposure to methylmercury from seafood and freshwater fish. In: Bellinger D, ed. Human developmental neurotoxicology. New York: Marcel Dekker, 2006, pp. 25-42.
188. Grandjean P. Impact of scientific uncertainty on risk assessment for methylmercury in seafood. In: Eto K, Hachiya N, Sakamoto M, eds. Proceedings of NIMD Forum 2003. Minamata: the Institute of Minamata Disease, 2004, pp. 1-13.
189. Grandjean P, Jensen AA. Breastfeeding and the weanling's dilemma (Correspondence). Am J Publ Health 2004; 94: 1075.
190. Grandjean P, Olsen JH. Extended follow-up of cancer in fluoride-exposed workers (Correspondence). J Natl Cancer Inst 2004; 96: 802-3.
191. Grandjean P, Cordier S, Kjellström T, Weihe P, Budtz-Jørgensen E. Health effects and risk assessments. In: Pirrone N, Mahaffey KR, ed. Dynamics of mercury pollution on regional and global scales: atmospheric processes and human exposures around the world. Norwell, MA: Springer, 2005, pp. 499-523.
192. Fängström B, Strid A, Athanassiadis I, Grandjean P, Weihe P,

- Bergman Å. A retrospective time trend study of PBDEs and PCBs in human milk from the Faroe Islands. *Organohalogen Comp* 2004; 66: 2829-33.
193. Grandjean P, Murata K, Budtz-Jørgensen E, Weihe P. The brainstem as a target of developmental methylmercury toxicity. *Materials and Geoenvironment* 2004; 51: 408-11.
194. Budtz-Jørgensen E, Grandjean P. Underestimation of human methylmercury toxicity due to exposure misclassification. *Materials and Geoenvironment* 2004; 51: 359-62.
195. Grandjean P, Jørgensen PJ. Measuring mercury concentration (letter). *Epidemiology* 2005; 16: 133.
196. Grandjean P, Harari R. Impacto de la Exposición a plaguicidas en el neurodesarrollo. In: Harari R, comp. Seguridad, salud y ambiente en la floricultura. Quito: IFA, 2004, pp. 151-8.
197. Grandjean P, Klein G. Epidemiology 150 years before Snow (letter). *Epidemiology* 2005; 16: 271-2.
198. Grandjean P. Contaminants in fish oil (letter). *Am J Clin Nutr* 2005; 82: 1354.
199. Kjellström T, Grandjean P. Epidemiological methods for assessing dose-response and dose-effect relationships (Chapter 8). In: Nordberg GF, Fowler B, Nordberg M, Friberg LT, eds. *Handbook on the toxicology of metals*, 3rd ed. Amsterdam: Elsevier, 2007, pp. 147-61.
200. Landrigan PJ, Kotelchuck D, Grandjean P. Principles for prevention of toxic effects from metals (Chapter 16). In: Nordberg GF, Fowler B, Nordberg M, Friberg LT, eds. *Handbook on the toxicology of metals*, 3rd ed. Amsterdam: Elsevier, 2007, pp. 319-35.
201. Weihe P, Grandjean P. Dietary Advisories and Public Information. In: Eto K, ed. *Recent Topics of Fetal Methylmercury Exposure and Its Effects* (Proceedings of NIMD Forum 2006). Minamata, 2006, pp. 2-11.
202. Grandjean P, Budtz-Jørgensen E, Jørgensen PJ, Weihe P. Imprecision of cord tissue mercury and other biomarkers of prenatal methylmercury exposure, and the implications for exposure limits. In: Eto K, ed. *Recent Topics of Fetal Methylmercury Exposure and Its Effects* (Proceedings of NIMD Forum 2006). Minamata, 2006, pp. 76-89.
203. Skaalum Petersen M, Weihe P, Grandjean P. Retrospective Assessment of Prenatal Exposure to Methylmercury from Whaling Records. In: Eto K, ed. *Recent Topics of Fetal Methylmercury Exposure and Its Effects* (Proceedings of NIMD Forum 2006). Minamata, 2006, pp. 110-5.
204. Grandjean P. Konklusioner til fals: Nye tilfælde af manipulation af forskning i 2005 (Conclusions for sale: New cases of manipulation of research in 2005, in Danish). *Ugeskr Læger* 2006; 168: 1253.
205. Grandjean P, Nielsen JB. Mercury. In: Lippman M, ed. *Environmental Toxicants: Human Exposures and Their Health Effects*, 3rd ed. New York: Wiley, 2009, pp. 811-22.
206. Landrigan P, Nordberg M, Lucchini R, Nordberg G, Grandjean P, Iregren A, Alessio L. The Declaration of Brescia on Prevention of the Neurotoxicity of Metals. *Med Lav* 2006; 97: 811-4. (Also published in *Am J Ind Med* 2007 50: 709-11).
207. Grandjean P. Industrikemikaliers påvirkning af nervesystemets udvikling. *Ugeskr Læger* 2007; 169: 2782-4.
208. Grandjean P, Keiding N. The precautionary principle. In: Melnick EL, Everett BS, eds. *Encyclopedia of Quantitative Risk Assessment and*

- Analysis. Chichester: Wiley, 2008, pp. 1290-3.
209. Budtz-Jørgensen E, Grandjean P. Mercury/methylmercury risk. In: Melnick EL, Everett BS, eds. Encyclopedia of Quantitative Risk Assessment and Analysis. Chichester: Wiley, 2008.
210. Grandjean P. Mercury. In: Heggenhougen HK, ed. Encyclopedia of Public Health. Oxford: Elsevier, 2008, Vol. 4, pp. 434-42.
211. Grandjean P. Health significance of metal exposures. In: Wallace RB, ed. Maxcy-Rosenau-Last Public Health & Preventive Medicine, 15th ed. New York, NY: McGraw-Hill 2007, pp. 603-17.
212. Grandjean P, Weihe P. Developmental origins of environmentally induced disease and dysfunction International conference on Foetal Programming and Developmental Toxicity, Tórshavn, Faroe Islands, 20-24 May, 2007. Basic Clin Pharmacol Toxicol 2008; 102: 71-2.
213. Grandjean P, Perez M. Developmental neurotoxicity: Implications of methylmercury research. International Journal of Environment and Health 2008; 2: 417-28.
214. Grandjean P. Methylmercury toxicity and functional programming (correspondence). Reproduct Toxicol 2008; 25: 134.
215. Grandjean P. Early vulnerability, lifelong impacts. San Francisco Medicine. 2008; 81: 17-8.
216. Grandjean P, Heindel JJ. In utero and early-life conditions and adult health and disease (letter). N Engl J Med 2008; 359: 1523.
217. Blair A, Saracci R, Vineis P, Cocco P, Forastiere F, Grandjean P, Kogevinas M, Kriebel D, McMichael A, Pearce N, Porta M, Samet J, Sandler DP, Costantini RS, Vainio H. Epidemiology, public health and the rhetoric of false positives. Environ Health Perspect 2009; 117: 1809-13.
218. Budtz-Jørgensen E, Keiding N, Grandjean P. Approaches to handling uncertainty when setting environmental exposure standards. In: Baveye P, Mysiak J, Laba M, eds. Uncertainties in environmental modelling and consequences for policy making. Dordrecht, The Netherlands: Springer, 2009, pp. 267-80.
219. Grandjean P, Choi AL, Weihe P, Murata K. Methylmercury neurotoxicology: From rare poisonings to silent pandemic. In Wang C, Slikker W Jr, eds: Developmental Neurotoxicological Research: Principles, Models, Techniques, Strategies and Mechanisms. New York: Wiley, 2010, pp 335-56.
220. Straif K, Benbrahim-Tallaa L, Baan R, Grosse Y, Secretan B, El Ghissassi F, Bouvard V, Guha N, Freeman C, Galichet L, Coglianò V; WHO International Agency for Research on Cancer Monograph Working Group. A review of human carcinogens--part C: metals, arsenic, dusts, and fibres. Lancet Oncol 2009; 10: 453-4.
221. Grandjean P, Yorifuji T. Mercury (Chapter 8). In: Bingham E, Cohrssen B, eds. Patty's Toxicology, 6th ed. New York: Wiley 2012, Vol. 1, pp 213-27.
222. Takaro TK, Davis D, Van Rensburg S, Jrojo Aguilar RS, ... Grandjean P et al. (108 authors). Scientists appeal to Quebec Premier Charest to stop exporting asbestos to the developing world. Int J Occup Environ Health 2010 16: 242-9.
223. Darney S, Fowler B, Grandjean P, Heindel J, Mattison D, Slikker W Jr. Prenatal programming and toxicity II (PPTOX II): role of

- environmental stressors in the developmental origins of disease. *Reprod Toxicol* 2011; 31: 271. Also published in *Journal of Developmental Origins of Health and Disease* 2011; 2: 2.
224. Choi A, Grandjean P. Human health significance of dietary exposures to methylmercury. In: Liu G, Cai Y, O'Driscoll N, eds. *Environmental Chemistry and Toxicology of Mercury*. Chichester: Wiley, 2012, pp. 545-67.
225. Grandjean P. Exposure to environmental chemicals as a risk factor for diabetes development. In: Bourguignon J-P, Jégou B, Kerdelhué B, Toppari J, Christen Y, Eds. *Multi-System Endocrine Disruption*. Berlin: Springer 2011, pp. 91-9.
226. Julvez J, Yorifuji T, Choi AL, Grandjean P. Epidemiological evidence on methylmercury neurotoxicity. In: Aschner M, Ceccatelli S, eds. *Methylmercury and Neurotoxicity*. Berlin: Springer, 2012, pp. 13-35.
227. Grandjean P. Strengths and limitations of HBM – Imprecision matters. *Int J Hyg Environ Health* 2012; 215: 94.
228. Grandjean P. Larry Needham and the partition ratio. *Chemosphere* 2011; 85: 142.
229. Weihe P, Grandjean P. Cohort studies of Faroese children concerning potential adverse health effects after the mothers' exposure to marine contaminants during pregnancy. *Acta Vet Scand* 2012; 54(Suppl 1): S7.
230. Fox DA, Grandjean P, de Groot D, Paule M. Developmental origins of adult diseases and neurotoxicity: Epidemiological and experimental studies. *Neurotoxicology* 2012; 33: 810-6.
231. London L, Beseler C, Bouchard Mf, Bellinger DC, Colosio C, Grandjean P, Harari R, Kootbodien T, Kromhout H, Little F, Meijster T, Moretto A, Rohlman DS, Stallones L. Neurobehavioural and neurodevelopmental effects of pesticide exposures. *Neurotoxicology* 2012; 33: 887-96.
232. Bal-Price AK, Coecke S, Costa L, Crofton KM, Fritsche E, Goldberg A, Grandjean P, Lein PJ, Li A, Lucchini R, Mundy WR, Padilla S, Persico A, Seiler AEM, Kreysa J. Conference Report: Advancing the Science of Developmental Neurotoxicity (DNT) Testing for Better Safety Evaluation. *Altex* 2012; 29: 202-15.
233. Grandjean P, Heilmann C. Perfluorinated compounds and immunotoxicity in children – Reply (Letter). *JAMA* 2012; 307: 1910-1.
234. Schug TT, Barouki R, Gluckman P, Grandjean P, Hanson M, Heindel JJ. PPTOX III: Environmental Stressors in the Developmental Origins of Disease: Evidence and Mechanisms. *Toxicol Sci* 2013; 131: 343-50.
235. Andersen HR, Wohlfahrt-Veje C, Debes F, Nielsen F, Jensen TK, Grandjean P, Main KM. Langtidseffekter af prænatal pesticideksponering (Long-term effects of prenatal pesticide exposure, in Danish). Copenhagen: Miljøstyrelsen (Danish Environmental Protection Agency), 2012.
236. Grandjean P. Blyforgiftning i forebyggelse og forskning (Leder) [Lead poisoning in prevention and research (Editorial)]. *Ugeskr Laeger* 2012; 174: 2693.
237. Grandjean P, Pichery C, Bellanger M, Budtz-Jørgensen E. Calculation of mercury's effects on neurodevelopment (letter). *Environ*

Health Perspect 2012; 120: a452.

238. Grandjean P, Keiding N. (2013) Precautionary Principle. In: El-Shaarawi AH, Piegorsch W(eds), Encyclopedia of Environmetrics. Chichester, UK: John Wiley, 2013. DOI: 10.1002/9780470057339.vnn011.
239. Grandjean P. Science for precautionary decision-making. In: Gee D, Grandjean P, Hansen SF, van den Hove S, MacGarvin M, Martin J, Nielsen G, Quist D, Stanners D. Late Lessons from Early Warnings, volume II (EEA Report No 1/2013). Copenhagen, European Environment Agency, 2013, pp. 517-35.
240. Grandjean P. Opinion: Toxicants and the Brain. The Scientist 2013 (June 17): 36043.
241. Choi AL, Grandjean P, Sun G, Zhang Y. Developmental fluoride neurotoxicity: Choi et al. respond (Letter). Environ Health Perspect 2013; 121: A70.
242. Grandjean P. Opinion: Problems with Hidden COI. The Scientist 2013 (October 28): 37934.
243. Grandjean P, Budtz-Jørgensen E. Epidemiological approaches to metal toxicology (Chapter 13). In: Nordberg GF, Fowler B, Nordberg M, Friberg LT, eds. Handbook on the toxicology of metals, Volume 1, 4th ed. Amsterdam: Elsevier, 2014, pp. 265-79.
244. Landrigan PJ, Lucchini R, Kotelchuck D, Grandjean P. Principles for prevention of toxic effects from metals (Chapter 24). In: Nordberg GF, Fowler B, Nordberg M, eds. Handbook on the toxicology of metals, 4th ed. Amsterdam: Elsevier, 2014, pp. 507-28.
245. Grandjean P. Developmental origins of diseases: challenge for risk assessment of chemicals (EUROTOX abstract). Toxicol Lett 2013; 221 Suppl: S15.
246. Grandjean P. Mercury (Chapter 29). In: Landrigan PJ, Etzel RA, eds. Children's Environmental Health. New York: Oxford University Press, 2014, pp. 273-80.
247. Heilmann C, Jensen L, Weihe P, Nielsen F, Knudsen LE, Budtz-Jørgensen E, Mølbak K, Grandjean P. Persistente fluorforbindelser reducerer immunfunktionen (Persistent perfluorinated compounds cause immunotoxic effects, in Danish). Ugeskr Laeg 2015; 177: 660-3.
248. Grandjean P. Chemical brain drain: insidious and pervasive. In: Breyer, H, ed. Giftfreies Europa. Brussels, 2014, pp. 133-40.
249. Grandjean P. Mercury (article 02853). In: Caplan M, ed. Reference Module in Biomedical Sciences. Elsevier, 2015.
250. Grandjean P, Landrigan PJ. Neurodevelopmental toxicity: still more questions than answers - Authors' response. Lancet Neurol 2014; 13: 648-9.
251. Grandjean P. Prenatal prevention (letter). Science 2014; 345: 1462.
252. Grandjean P, Choi AL. Community water fluoridation and intelligence (letter). Am J Public Health 2015; 105: e3.
253. Kim BM, Choi AL, Ha EH, Pedersen L, Nielsen F, Weihe P, Hong YC, Budtz-Jørgensen E, Grandjean P. Corrigendum to 'Effect of hemoglobin adjustment on the precision of mercury concentrations in maternal and cord blood' [Environ. Res. 132 (2014) 407-412]. Environ Res. 2016; 147: 630.
254. Choi AL, Zhang Y, Sun G, Bellinger DC, Wang K, Yang XJ, Li JS,

- Zheng Q, Fu Y, Grandjean P. Comment on "Severe dental fluorosis and cognitive deficits". *Neurotoxicol Teratol* 2015; 50: 32.
255. Oulhote Y, Grandjean P. Association between child poverty and academic achievement (letter). *JAMA Pediatr* 2016; 170: 179-80.
256. Kielsen K, Shamim Z, Ryder LP, Grandjean P, Heilmann C. Vaccination efficacy and environmental pollution. In: Esser C (ed.). *Environmental Influences on the Immune System*. Vienna: Springer, 2016, pp. 181-203.
257. Trasande L, Attina T, Skakkebaek NE, Juul A, Porta M, Soto AM, Vandenberg L, Sathyanarayana S, Fletcher T, Demeneix B, Bergman A, Cohn BA, Bellanger M, Gore AC, Legler J, Bourguignon JP, Slama R, Toppari J, Blumberg B, Myers JP, Zoeller RT, Kortenkamp A, DiGangi J, Grandjean P, Russ Hauser R, Rudel R. Endocrine disruptors: Refereed science to guide action on EDCs (Correspondence). *Nature* 2016; 536: 30.
258. Mie A, Guyot EK, Kahl J, Rembiałkowska E, Andersen HR, Grandjean P, Gunnarsson S. Health implications of organic food and organic agriculture. Science and Technology Options Assessment Panel, Directorate-General for Parliamentary Research Services (DG EPRS) of the European Parliament, 2016.
259. Grandjean P, Kishi R, Kogevinas M; International Society for Environmental Epidemiology (ISEE). Prevention of developmental neurotoxicity. *Epidemiology* 2017; 28: 157-158.
260. Oulhote Y, Bind MA, Coull B, Patel CJ, Grandjean P. Combining ensemble learning techniques and G-computation to investigate chemical mixtures in environmental epidemiology studies. *bioRxiv* 2017 doi.org/10.1101/147413.
261. Budtz-Jørgensen E, Grandjean P. Application of benchmark analysis for mixed contaminant exposures: Mutual adjustment of two perfluoroalkylate substances associated with immunotoxicity. *bioRxiv* 2017 doi.org/10.1101/198564.
262. Grandjean P. Health Status of Workers Exposed to Perfluorinated Alkylate Substances. *J Occup Environ Med* 2018; 60(10): e562.
263. Grandjean P, Lederman SA, Silbergeld EK. Fish Consumption During Pregnancy. *JAMA Pediatr*. 2019 Jan 14. doi: 10.1001/jamapediatrics.2018.4920.
264. Grandjean P, Prins GS, Weihe P. Development Priority (editorial). *Basic Clin Pharmacol Toxicol* 2019;125 Suppl 3:3-4.
265. Mie A, Rudén C, Grandjean P. Response to Juberg et al. *Environ Health*. 2019; 18(1): 29.

Expert Declaration
of
Kathleen M. Thiessen, Ph.D.

May 20, 2020

Food & Water Watch et al. v. Environmental Protection Agency
No. 17-cv—02162

Oak Ridge Center for Risk Analysis, Inc.
102 Donner Drive
Oak Ridge, TN 37830



TABLE OF CONTENTS

I.	SUMMARY OF QUALIFICATIONS	3
II.	SUMMARY OF OPINIONS	4
III.	SUMMARY OF METHODOLOGY	5
	A. Risk Assessment	5
	B. Materials Relied Upon	7
	C. Literature Search for Animal Neurotoxicity Data	8
	D. Systematic Review.....	9
IV.	HISTORIC CONTEXT: 1930s to 2006.....	9
V.	HAZARD CHARACTERIZATION	11
	A. The “Sufficient Evidence” Standard.....	11
	1 Sufficient Evidence from Human Data.....	12
	2 Sufficient Evidence from Animal Data.....	12
	3 Data that EPA Has Found Sufficient for Hazard Determination.....	14
	B. Human Studies on Fluoride Neurotoxicity	17
	C. Animal Studies on Fluoride Neurotoxicity	19
	1 Studies Indexed by the National Library of Medicine (PubMed).....	19
	2 NTP Systematic Review (2015).....	22
	3 NTP Systematic Review (2016).....	23
	4 Assessment of NTP’s Review.....	24
	5 Developmental Studies Published Since NTP Review.....	25
	6 McPherson (2018) and Other “No Effect” Studies.....	25
	D. Other Considerations	27
	1 Dose Response	27
	2 Neuroendocrine Effects	28
	3 Toxicokinetics.....	30
	4 Mode of Action	31
	5 <i>In Vitro</i> Studies	32
	6 Validity of the Database.....	32
	7 Data Gaps.....	35
	E. Conclusion: Neurotoxicity Is a Hazard of Fluoride Exposure.....	35
VI.	QUANTITATIVE DOSE RESPONSE	36
	A. Basis for Using Animal Data	37
	B. Selecting Points of Departure (PODs)	39
	C. Conversion of POD Concentrations (mg/L) to Doses (mg/kg/day).....	44
	D. Selecting the Uncertainty Factors	45
	1 <i>Intraspecies</i> Variability (UF _H).....	46
	2 <i>Interspecies</i> Variability (UF _A)	47
	3 LOAEL to NOAEL	51
	4 Composite Uncertainty Factor	51
	E. RfD Calculations from Animal Data	52
VII.	EXPOSURE ASSESSMENT	53

VIII.	RISK CHARACTERIZATION	56
A.	Characterization of Highly Exposed and/or Highly Susceptible Populations	56
1	Pregnant Women (Fetus)	57
2	Bottle-Fed Infants	59
3	Elderly	66
4	Renal Impairment.....	68
5	Other Predisposing Factors	68
B.	Margin of Exposure	70
1	Introduction to the MOE Approach and Similarity to the RfD Approach.....	70
2	MOE Analysis.....	71
C.	Assumptions and Key Sources of Uncertainty	77
IX.	RISK DETERMINATION	82
A.	Effects of Fluoridation Chemicals Under the Condition of Use.....	83
B.	Number of People Exposed to Fluoridation Chemicals.....	84
C.	Exposure of Susceptible Subpopulations to Fluoridation Chemicals	85
D.	The Severity of the Hazard (Cognitive Deficits/IQ Loss)	85
E.	Uncertainties	86
	REFERENCES	88
	APPENDIX A. Recent animal studies of fluoride neurotoxicity (Tables A-1 and A-2).....	112
	APPENDIX B. Resume of Kathleen M. Thiessen, Ph.D.	125

I, Kathleen Thiessen Ph.D., declare that:

1. I am a risk assessment scientist at Oak Ridge Center for Risk Analysis in Oak Ridge, Tennessee. For more than 30 years, I have been involved in the evaluation of exposures, doses, and risks to human health from trace levels of contaminants in the environment, including fluoride, and in the use of uncertainty analysis for environmental and health risk assessment.

2. I was asked to apply risk assessment frameworks used by the Environmental Protection Agency (EPA) to the current scientific literature on fluoride neurotoxicity to determine whether neurotoxicity is a hazard of fluoride exposure, and whether this hazard is a risk at the levels of fluoride added to drinking water for fluoridation (0.7 mg/L).

I. SUMMARY OF QUALIFICATIONS

3. A complete summary of my qualifications and publications can be found in my Curriculum Vitae, which has been marked as Plaintiffs' Exhibit 7 and attached herein.

4. In the course of my work as a risk assessment scientist, I have done work for the U.S. Environmental Protection Agency (EPA), the U.S. Department of Energy, the Centers for Disease Control and Prevention, the U.S. Nuclear Regulatory Commission, the National Cancer Institute, and the National Institute for Occupational Safety and Health, as well as a number of other government and private clients.

5. I have authored several reports for the EPA on the health effects of specific environmental contaminants, including Health Issue Assessments of fluorides (hydrogen fluoride and related compounds) and mercuric chloride.

6. More recently, I served on two subcommittees of the National Research Council, one which was asked by EPA to review the toxicologic literature on fluoride (which resulted in the 2006 publication *Fluoride in Drinking Water: A Scientific Review of EPA's Standards*), and one

dealing with guidance levels for air contaminants in submarines. For the latter review, published in 2009, the NRC asked me to write much of the chapter on hydrogen fluoride.

7. Recently, I led the Working Group on Assessment of Exposures and Countermeasures in Urban Environments for the International Atomic Energy Agency's (IAEA) program on Development, Testing and Harmonization of Models and Data for Radiological Impact Assessment. I was also involved in the preparation of an IAEA guidance document on implementation of remediation strategies following accidental releases of radioactivity.

8. Throughout my career, I have authored or contributed to a number of open literature publications in peer-reviewed journals such as *Environmental Science and Technology*, *Environmental Pollution*, *Atmospheric Environment*, *Journal of Environmental Radioactivity*, and the *International Journal of Occupational and Environmental Health*. I have also served as a peer reviewer for journals such as *American Journal of Preventive Medicine*, *Environment International*, *Environmental Pollution*, *Risk Analysis*, *Science of the Total Environment*, *Environmental Health Perspectives*, and *Journal of Environmental Radioactivity*, among others.

II. SUMMARY OF OPINIONS

9. Under EPA's *Guidelines for Neurotoxicity Risk Assessment*, there is sufficient evidence to conclude that neurotoxicity is a hazard of fluoride exposure.

10. The animal data on fluoride neurotoxicity are consistent with the epidemiological data in showing a risk of cognitive deficits at doses of fluoride ingested from fluoridated water.

11. Fluoridation chemicals present an "unreasonable risk" of neurotoxic effects, including IQ loss, if assessed under the same risk characterization and risk determination framework that EPA uses in its evaluations of other chemicals under TSCA.

III. SUMMARY OF METHODOLOGY

A. Risk Assessment

12. EPA has stated it “will follow” its *Guidelines on Neurotoxicity Risk Assessment* (hereafter, *Guidelines*) when “evaluating data on potential neurotoxicity associated with exposure to environmental toxicants.”¹ I conducted a risk assessment in accordance with these *Guidelines*, including a Hazard Characterization, Quantitative Dose Response Analysis, Exposure Assessment, and Risk Characterization.

13. Hazard Characterization: Pursuant to the *Guidelines*, I conducted a Hazard Characterization, in which I considered: (1) the animal studies on neuroanatomical, neurochemical, and behavioral effects, including effects on learning and memory; (2) human case reports, including clinician observations of occupationally exposed workers; (3) human epidemiology studies of fluoride and cognitive deficits, including all prospective cohort studies; (4) the literature on fluoride’s neuroendocrine effects; (5) animal and human research on possible modes of action (direct and indirect) by which fluoride affects the brain; (6) dose-response data on fluoride and neurotoxic outcomes in animal and epidemiological studies; (7) the toxicokinetics of fluoride, including data on placental transfer and uptake into the brain; and (8) *in vitro* studies investigating fluoride’s effects on brain cells, including several that used low concentrations.

14. Quantitative Dose Response Analysis: Since the literature demonstrates with high confidence that neurotoxicity is a hazard of fluoride exposure, I turned to the second step of an EPA neurotoxicity risk assessment: Quantitative Dose Response. In a quantitative dose-response analysis, a “Point of Departure” (POD) is identified from the available animal and human data in order to derive a dose that will be without appreciable risk (i.e., a Reference Dose, or RfD). For

¹ EPA (1998a), p. 1.

my analysis, I focused on the animal data, as I understood that Dr. Grandjean had already calculated a POD (i.e., BMDL) from the human birth cohort data.

15. To increase confidence in the risk characterization (a later step in the analysis, discussed below), I did not identify just one POD from the animal data. Instead, I identified the full range of PODs that can be justified, including the *least protective*. After converting these PODs into Human Equivalent Doses (HED), I applied different combinations of uncertainty factors (from non-conservative to conservative) to derive the *full range of reference doses that can be justified from the animal literature*.

16. Exposure Assessment: Consistent with the *Guidelines*, I conducted an Exposure Assessment that focused solely on the condition of use at issue in this case: fluoridation of drinking water. For my initial assessment, I relied primarily, but not solely, on the National Research Council's estimates of fluoride intake from water from the 2006 report. In response to criticisms that NRC's data may no longer be representative of contemporary exposures, I considered EPA's 2019 assessment of water intake data, in which the Agency identified the most scientifically sound and up-to-date data to use for risk assessment. I compared these updated values from EPA with the values I initially used to see if they have any material effect on my risk estimates (they did not).

17. Risk Characterization: Consistent with the *Guidelines*, I integrated the information on hazards and exposures in a risk characterization by, among other things, conducting a "Margin of Exposure" analysis for each of the PODs identified through the Quantitative Dose Response analysis.

18. Risk Determination: For the risk determination, I considered the risk-related factors that EPA has identified as relevant for risk determinations under TSCA. At the time of my initial report, EPA had not yet issued any draft risk evaluations under Section 6 of TSCA, so I relied for

guidance on risk evaluations that EPA had completed under Section 5. In response to criticism on this point, I reviewed the draft risk evaluations that EPA has subsequently issued under Section 6 to assess whether the factors EPA considers under Section 6 affect my initial determination (they do not).

B. Materials Relied Upon

19. For my risk assessment, I have relied upon my background, training and expertise in risk assessment, as well as my existing familiarity with the scientific literature on fluoride, which I first developed through extensive literature reviews for both the EPA and NRC. I also considered the following materials:

20. EPA documents, including (i) the *Guidelines* and other guidance documents that EPA has issued on risk assessment; (ii) risk assessments that EPA has conducted pursuant to the *Guidelines*;² (iii) risk evaluations that EPA has conducted under TSCA; and (iv) EPA's water intake data.

21. The NRC's review of the toxicologic literature on fluoride (NRC 2006), which I co-authored.

22. Animal studies on fluoride neurotoxicity that have been published since the NRC's 2006 review, which I obtained through a search of the National Library of Medicine's online database PubMed, as described further below.

23. The NTP's systematic review of studies addressing fluoride's impact on learning and memory in animals (NTP 2015, NTP 2016).

24. All prospective cohort studies on fluoride and neurodevelopment in humans

²I obtained the complete list of risk assessments that EPA has conducted pursuant to the *Guidelines* via an interrogatory response produced by EPA, which was provided to me by counsel.

(Bashash et al. 2017; Bashash 2018; Broadbent et al. 2015; Green et al. 2019; Shannon et al. 1986; Till et al. 2020; and Valdez-Jiminez et al. 2017).

25. Meta-analyses of the cross-sectional studies on fluoride and IQ (Choi 2012, Duan 2018).

26. The deposition of Dr. Kristina Thayer, the Director of EPA's Integrated Risk Information System (IRIS) and principal author of the NTP's 2015 and 2016 systematic reviews.

27. The deposition of Casey Hannan, the Acting Director of the Oral Health Division of the Centers for Disease Control and Prevention.

28. The deposition of Dr. Tala Henry, the Deputy Director of EPA's Office of Pollution Prevention and Toxics.

29. Studies provided by counsel—much of which I was already familiar with—which I understand were also provided to EPA's experts as well, including Dr. Tsuji.

C. Literature Search for Animal Neurotoxicity Data

30. For the animal literature, I conducted a search of the National Library of Medicine's online database PubMed to identify studies published since the NRC's 2006 review. The search terms used were: "fluoride and brain," "fluoride and learning," and "fluoride and memory."

31. The titles of all studies published since 2006 were reviewed to identify potentially relevant primary studies, and, among potentially relevant studies, abstracts were reviewed to verify relevance. Reviews, studies in Chinese for which translations were not available, and *in vitro* studies were excluded. Full-text copies of all relevant studies were obtained. In total, the search identified 110 papers. Papers that appeared to be reporting effects from the same underlying rodent experiment were treated as one study, leaving 105 distinct studies.

32. The 105 studies I identified are not an exhaustive list of the studies published since

2006, as they do not include studies that were not indexed in PubMed (e.g., studies published in the journal *Fluoride* or in certain Chinese-language journals such as the *Chinese Journal of Endemiology*). In addition, the search terms probably did not identify all relevant studies available on PubMed.

Nevertheless, the studies obtained through this pre-defined search protocol should be a reasonably representative sample of the recent literature.

D. Systematic Review

33. I did not conduct a formal systematic review, but a risk assessment under the *Guidelines* has been considered the effective equivalent of a systematic review.

IV. HISTORIC CONTEXT: 1930s to 2006

34. The early epidemiological studies in the U.S. that claimed to establish the safety of waterborne fluoride (fluoride concentrations ranging from 1 to 8 mg/L in drinking water) did not address the potential for fluoride to cause neurological effects, including IQ loss.³ The primary focus of these early studies was, instead, on skeletal health.

35. Although largely overlooked, some of the early studies of occupationally exposed workers,⁴ as well as some of the early studies of fluoride-exposed animals,⁵ reported central nervous system effects from fluoride exposure. In a 1953 study of monkeys, Wadhwani and Ramasway reported that monkeys with chronic fluorosis “did not conduct themselves with intelligence and agility of mind normally associated with them. There was a significant lack of co-ordination in their behaviour.”⁶ These early observations, some of which remained unpublished,

³ Call et al. (1965); Leone et al. (1954; 1955a; 1955b); McCauley and McClure (1954); McClure (1944); Schlesinger et al. (1956a; 1956b); Stevenson and Watson (1957).

⁴ Roholm (1937); Popov et al. (1974); Duan et al. (1995); Guo et al. (2001); Yazdi et al. (2011).

⁵ Wadhwani and Ramasway (1953); Lu et al. (1961); Rice and Lu (1963); Sadilova et al. (1968).

⁶ Wadhwani and Ramasway (1953).

were largely ignored at the time.

36. The first known study of fluoride and intelligence in humans was published in 1989 by Ren and colleagues in China.⁷ A flurry of similar studies were published in China in the 1990s.⁸ Most of these studies were published in Chinese, and they remained largely unknown outside of China until English translations started to become available after the NRC's report in 2006.

37. In 2006, the NRC concluded that "fluorides have the ability to interfere with the functions of the brain and the body by direct and indirect means."⁹ The NRC reached this conclusion based on the histological, biochemical, and molecular findings from animal studies published in the 1990s and early 2000s.¹⁰ The NRC also reviewed two studies that examined the impact of fluoride on learning and memory in animals, but the data were not yet sufficient to draw conclusions on cognitive effects.¹¹

38. As part of its report, the NRC also reviewed the 4 studies on fluoride and intelligence that were then available in English.¹² Various methodological limitations were identified with these studies, but the NRC concluded that the consistency of the results (i.e., reduced intelligence among children exposed to elevated fluoride) warranted further epidemiological research into the potential of fluoride to lower IQ.

39. The NRC also reviewed the toxicologic literature on fluoride's effects on the endocrine system, including the thyroid gland. The NRC concluded that fluoride is an endocrine-disrupting chemical which can alter thyroid function at estimated average intakes as low as 0.01 to

⁷ Ren et al. (1989).

⁸ Qin et al. (1990); Chen et al. (1991); Guo et al. (1991); Lin et al. (1991); Sun et al. (1991); An et al. (1992); Li et al. (1994); Xu et al. (1994); Yang et al. (1994); Duan et al. (1995); Li et al. (1995); Wang et al. (1996); Yao et al. (1996; 1997); Zhao et al. (1996).

⁹ NRC (2006), p. 222.

¹⁰ NRC (2006), pp. 221-222.

¹¹ NRC (2006), pp. 215-216, 221.

¹² Li et al. (1995); Zhao et al. (1996); Lu et al. (2000); Xiang et al. (2003a; 2003b).

0.03 mg/kg/day in individuals with iodine deficiency.¹³ The NRC recognized the potential relevance of fluoride's endocrine effects to neurotoxicity, noting that depressed thyroid function during pregnancy can lower the IQ of the offspring.¹⁴

40. The NRC's findings on the neurotoxic potential of fluoride have been accepted as an accurate summary of the hazard by the EPA and other federal agencies, including the CDC.

41. My risk assessment builds upon NRC's hazard determinations by considering the large volume of additional research that has been published since the NRC findings were released.

V. HAZARD CHARACTERIZATION

A. The "Sufficient Evidence" Standard

42. The focus of the Hazard Characterization is whether, at some level of exposure, the chemical has a credible potential to cause neurotoxic effects (i.e., whether neurotoxicity is a *hazard* of the chemical). The question of whether this hazard is a *risk* at environmentally relevant exposures is a separate question that is addressed in the Risk Characterization phase (as discussed below).

43. Under the *Guidelines*, hazard assessment is a qualitative determination in which the risk assessor must determine whether "sufficient evidence" of a neurotoxicity hazard exists.¹⁵ A "sufficient evidence" finding "can be based on either human or animal data."¹⁶ EPA has a preference for using human data if suitable data exist;¹⁷ in practice, however, animal data are almost always used.¹⁸

¹³ NRC (2006), pp. 262-263, 266.

¹⁴ NRC (2006), p. 263.

¹⁵ EPA (1998a), pp. 11, 53, 55-56.

¹⁶ EPA (1998a), p. 11.

¹⁷ EPA (2018a), p. 2-1.

¹⁸ EPA (1998a), p. 20.

1. Sufficient Evidence from Human Data

44. For human data, “sufficient evidence” of a neurotoxic hazard exists if epidemiologic studies show that “some neurotoxic effect is *associated* with exposure.”¹⁹ EPA contrasted this requirement of an “association” with what the Agency recognized to be the “more stringent requirement” of “causality.”²⁰ Under the *Guidelines*, there is no requirement to prove causality; evidence of an association is enough.

45. In assessing whether epidemiological studies demonstrate an association with neurotoxicity, EPA has stated that prospective cohort studies “should weigh heavily” in the assessment.²¹ The *Guidelines* recognize that prospective studies are “invaluable for determining the time course for development of dysfunction” and permit “direct estimate of risks attributed to a particular exposure.”²² The only drawback of prospective studies that the *Guidelines* identify are that they “can be very time-consuming and costly.”²³

2. Sufficient Evidence from Animal Data

46. For animal data, “sufficient evidence” of a neurotoxic hazard exists if experimental studies demonstrate a potential neurotoxic hazard in humans.²⁴ The “minimum evidence” necessary to demonstrate a potential hazard is “a single appropriate, well-executed study in a single experimental animal species.” If no individual study is sufficient to establish a hazard, “the total

¹⁹ EPA (1998a), p. 53.

²⁰ EPA (1998a), pp. 53.

²¹ EPA (1998a), pp. 18.

²² EPA (1998a), pp. 17.

²³ EPA (1998a), pp. 17.

²⁴ EPA (1998a), p. 53.

available data may support such a conclusion” including data on toxicokinetics²⁵ and mechanisms of action.²⁶

47. Neurotoxic endpoints in animal studies fall into several categories, including neuroanatomical, neurochemical, and behavioral.²⁷

48. Neuroanatomical endpoints include changes to the brain, including damage to brain cells, that are detectable under a microscope (i.e., “histological”).²⁸ The *Guidelines* consider neuroanatomical changes to be “of concern,” and EPA has established reference doses for chemicals based on neuroanatomical effects.

49. Neurochemical effects include biochemical changes, such as alterations in neurotransmitter function and effects on enzymes. The *Guidelines* state that neurochemical changes “may be regarded as adverse because of their known or presumed relation to neurophysiological and/or neurobehavioral consequences.”²⁹

50. Behavioral changes include alterations to motor activity, changes in sensory abilities or motor coordination, and impairments in learning, memory, and attention.³⁰ EPA has repeatedly based reference doses on behavioral alterations documented in animals, including learning and memory impairments.

51. In considering the relevance of the animal data to humans, the *Guidelines* provide four default assumptions. First, EPA assumes that “an agent that produces detectable adverse

²⁵ The *Guidelines* use the term pharmacokinetics. Both pharmacokinetics and toxicokinetics refer to the uptake, distribution, and retention of chemicals, with the former term being more frequently used in the context of pharmaceuticals, and the latter term more frequently used in the context of toxicants.

²⁶ EPA (1998a), p. 56.

²⁷ EPA (1998a), pp. 20-21.

²⁸ EPA (1998a), p. 21.

²⁹ EPA (1998a), p. 55.

³⁰ EPA (1998a), p. 21.

neurotoxic effects in experimental animal studies will pose a potential hazard to humans.”³¹ Second, EPA assumes that neuroanatomical, neurochemical, and behavioral changes “are of concern.”³² Third, EPA assumes that “the neurotoxic effects seen in animal studies may not always be the same as those produced in humans” due to “species-specific differences in maturation of the nervous system, differences in timing of exposure, metabolism, or mechanisms of action.”³³ Fourth, EPA assumes that “humans are as sensitive as the most sensitive animal species tested.”³⁴ These four assumptions are “plausibly conservative,” meaning that “they are protective of public health and are also well founded in scientific knowledge about the effects of concern.”³⁵

3. Data that EPA Has Found Sufficient for Hazard Determination

52. EPA has conducted 10 risk assessments pursuant to the *Guidelines*. In 9 of these risk assessments, EPA found sufficient evidence to make a hazard determination and established Reference Doses (RfDs) or Reference Concentrations (RfCs)³⁶ to protect against the hazard.³⁷ In each of these 9 assessments, EPA based its hazard determination on animal data. For 6 of these 9 assessments, the chemicals had *no* human data on neurotoxicity (Table 1). For the 3 chemicals with some human data, no prospective cohort studies were available.

53. The principal studies³⁸ which EPA has used to establish RfDs have not been

³¹ EPA (1998a), p. 6.

³² EPA (1998a), p. 6.

³³ EPA (1998a), p. 7.

³⁴ EPA (1998a), p. 7.

³⁵ EPA (1998a), p. 7.

³⁶ Reference Doses refer to oral exposures, while Reference Concentrations refer to inhalational exposure. Eight of the 9 neurotoxicity risk assessments established RfDs, while 1 set an RfC. For purposes of simplicity, I will refer to Reference Doses for the remainder of this declaration when discussing these assessments.

³⁷ These 9 risk assessments were performed for BDE-47 (EPA 2008a), BDE-99 (EPA 2008b), BDE-153 (EPA 2008c), BDE-209 (EPA 2008d), Chlorine Dioxide and Chlorite (EPA 2000b), 2-Hexanone (EPA 2009b), Methanol (EPA 2013a), RDX (EPA 2018a), and Trimethylbenzenes (EPA 2016).

³⁸ A principal study is the study that contributes most significantly to the assessment of risk and is generally the basis for the Point of Departure from which a reference value is derived.

“perfect” studies. In fact, in most of the neurotoxicity risk assessments, EPA has identified a number of methodological limitations with the studies. Some of the principal studies did not conform to EPA’s testing guidelines for animal studies; some used relatively small numbers of animals (e.g., 10 per group); and the principal studies that investigated effects from prenatal exposures did not always control for “litter effects,” a methodological deficiency that can skew the effect size in developmental studies. In light of these limitations, EPA had “low confidence” for the studies it relied upon for several of its risk assessments (see Table 1). This did not stop EPA from establishing RfDs for these chemicals.

54. In several of EPA’s neurotoxicity risk assessments, EPA established an RfD despite a relatively small number of animal studies. In the RDX risk assessment, for example, EPA identified 16 animal studies, only two of which had been published. EPA characterized these studies as showing “consistent evidence” of neurotoxicity because 11 of the 16 studies reported neurological effects³⁹ and the effects were generally dose-related (although inconsistencies existed across the studies in terms of the doses that produced effects).⁴⁰ EPA has thus recognized that “consistency” of the evidence is not synonymous with unanimity.

³⁹ EPA (2018a), p. 1-23.

⁴⁰ EPA (2018a), pp. 1-12, 1-18.

Table 1. Chemicals with oral RfDs based on neurological endpoints, assessed according to EPA's Guidelines for Neurotoxicity Risk Assessment.^a

Name of Chemical	Human Neurotoxicity Data? ^b	Principal Study	Confidence in Principal Study	Known Mode of Action?	Effect	Reference
BDE-47	No	Animal	Not given ^c	Inadequate data	Changes in spontaneous motor activity and habituation	EPA (2008a)
BDE-99	No	Animal	Not given ^d	Inadequate data	Neurobehavioral developmental effects; changes in motor activity	EPA (2008b)
BDE-153	No	Animal	Not given ^e	Inadequate data	Spontaneous behavior, learning and memory	EPA (2008c)
BDE-209	No	Animal	Low	Inadequate data	Changes in spontaneous behavior and habituation	EPA (2008d)
Chlorine Dioxide and Chlorite	No	Animal	Medium	No	Neurodevelopmental delay; lowered auditory startle amplitude	EPA (2000b)
2-Hexanone	No	Animal	Medium	Yes	Axonal swelling in peripheral nerves	EPA (2009b)
RDX	One cross-sectional study, 16 case reports	Animal	High	Yes	Convulsions	EPA (2018a)
Trimethylbenzenes	Occupational studies of solvent mixtures, controlled experiments with healthy adults	Animal	Low to Medium	Tentative, based on structurally similar compounds	Decreased pain sensitivity	EPA (2016)

^a EPA (1998a); Federal Register (1998). In addition, an inhalation RfC was derived for methanol based on animal data (EPA 2013a); the confidence in the RfC was considered medium to high.

^b Human studies of neurotoxicity endpoints.

^c Confidence in the principal study was not stated, but the "overall confidence in the RfD assessment of BDE-47 is low" (EPA 2008a, p. 48).

^d Confidence in the principal study was not stated, but the "overall confidence in the RfD [for BDE-99] is low" (EPA 2008b, p. 67).

^e Confidence in the principal study was not stated, but the "overall confidence in the RfD assessment for BDE-153 is low" (EPA 2008c, p. 37).

55. EPA has taken a similar approach to animal data in some of its draft risk evaluations under Section 6 of TSCA. In its NMP risk evaluation, for example, EPA based its risk calculations for chronic exposures in humans on animal data linking NMP to reduced fertility, despite the fact that there were only six animal studies available, three of which found no effect.⁴¹ These contradictory findings were considered a source of uncertainty, but did not stop EPA from using these animal data to assess risk in humans. In fact, EPA made findings of unreasonable risk in humans exposed to lower doses of NMP based on this small body of contradictory data.

B. Human Studies on the Neurotoxicity of Fluoride

56. As noted earlier, the *Guidelines* state that prospective cohort studies “should weigh heavily in the risk assessment process.”⁴² The *Guidelines* also identify other types of human studies that can inform the assessment, including case reports and cross-sectional studies.⁴³

57. In contrast to 9 chemicals for which EPA has established reference doses under the *Guidelines*, there are abundant human data on fluoride neurotoxicity, including 4 high-quality prospective cohort studies with individualized measurements of exposure during the prenatal period.⁴⁴

58. I understand that Dr. Hu and Dr. Lanphear will be addressing the ELEMENT and MIREC birth cohort studies, and I understand that Dr. Philippe Grandjean will be addressing the other epidemiological studies, so I will forego repeating the details here.

⁴¹ EPA (2019d), pp. 173-174.

⁴² EPA (1998a), p. 17.

⁴³ EPA (1998a), pp. 15-16.

⁴⁴ Bashash et al. (2017; 2018); Green et al. (2019); Valdez-Jiménez et al. (2017).

59. As I described in my expert report, the human data on fluoride *strongly* support a hazard determination. Most importantly, each of the 4 prospective studies with measurements of *prenatal* exposure has found large and significant adverse associations with neurodevelopment, including IQ loss and inattention. An additional prospective study has found an association between IQ deficits and fluoride exposure during *infancy*.⁴⁵ These studies—which have consistently detected a significant association between early-life fluoride exposure and cognitive deficits using the most reliable study design identified by the *Guidelines*—are by themselves enough to constitute “sufficient evidence” of a hazard.

60. The consistency of the inverse association between fluoride and IQ in cross-sectional studies also adds important weight to the hazard assessment. Although cross-sectional studies are limited in their capacity to establish causal relationships, this limitation is lessened where the study examines stable populations and stable water fluoride levels.⁴⁶ In any event, the focus of the *Guidelines* is on assessing whether there is a reliable *association* with neurotoxicity, not on definitively proving causality.⁴⁷ As several meta-analyses have demonstrated, the cross-sectional studies show large and significant inverse *associations* between fluoride and IQ, with an average loss of about 7 IQ points.⁴⁸

61. Finally, the case reports of neurological symptoms following fluoride exposure (e.g., general malaise, fatigue, headaches, and difficulties with concentration and memory) add

⁴⁵ Till et al. (2020).

⁴⁶ Under these conditions, measurement of current water fluoride levels may be a reasonable, albeit imperfect, proxy for exposure from the prenatal period onward, and thus the temporality requirement for a causal inference is partially met. A number of the cross-sectional studies on fluoride and IQ have, in fact, expressly limited the study population to children who lived in the same area since birth, which increases the basis for inferring causation. Chen et al. (1991); Choi et al. (2015); Ding et al. (2011), Karimzade et al. (2014a; 2014b); Khan et al. (2015); Lu et al. (2000); Nagarajappa et al. (2013); Rocha Amador et al. (2007); Seraj et al. (2012); Sudhir et al. (2009); Wang et al. (2007); Yao et al. (1996; 1997); Zhang et al. (2015b).

⁴⁷ EPA (1998a), p. 53.

⁴⁸ Choi et al. 2012; Duan et al. 2018.

additional support to the hazard determination. While case reports are generally not sufficient, by themselves, to establish a hazard, the *Guidelines* consider them “useful when corroborating epidemiological data are available.”⁴⁹ Further, as the NRC noted, several of the case reports on fluoride can be characterized as “experimental studies,” since they involved “individuals who underwent withdrawal from their source of fluoride exposure and subsequent re-exposures under ‘blind’ conditions. In most cases, the symptoms disappeared with the elimination of exposure to fluoride and returned when exposure was reinstated.”⁵⁰ There is credible evidence, therefore, that for some sensitive individuals, fluoride exposure may cause overt neurological symptoms, although the NRC called for more research to better understand the issue.

C. Animal Studies on Fluoride Neurotoxicity

62. The animal research on fluoride neurotoxicity was sufficient to permit the NRC to conclude, in 2006, that fluoride interferes with the functions of the brain.⁵¹ The NRC based this finding on the neuroanatomical and neurochemical changes produced by fluoride in laboratory animals. These changes include: reduced protein and phospholipid content; inhibition of acetylcholinesterase; interference with neurotransmitters; increased production of free radicals in the brain (i.e., oxidative stress); neuronal deformations; increased uptake of aluminum; and enhancement of reactive microglia.⁵²

63. Many animal studies have been published since the NRC review which add further support to the hazard determination, as I will now discuss.

1. Studies Indexed by the National Library of Medicine (PubMed)

64. In my search of PubMed, I identified 105 studies that have been published since

⁴⁹ EPA (1998a), p. 15.

⁵⁰ NRC (2006), pp. 208-209.

⁵¹ NRC (2006), p. 222.

⁵² NRC (2006), pp. 221-222.

2006. Of these studies, all but 4 reported associations between fluoride exposure and neurotoxic outcomes.⁵³

65. Table A-1 in Appendix A to this declaration provides data from the 88 animal studies which investigated neuroanatomical and neurochemical endpoints (i.e., “structural” effects), while Table A-2 provides data from the 36 animal studies which investigated learning and memory endpoints (i.e., “functional” effects).⁵⁴ Twenty-nine studies investigated both types of effects and are in both lists.⁵⁵

66. As can be seen in Table A-1, rodent studies published since the NRC review have continued to document structural (e.g., neuroanatomical and neurochemical) changes in the brains of fluoride-treated rodents. These changes include oxidative stress, neuronal degeneration, mitochondrial disturbances, reductions in nicotinic receptors, impaired synaptic plasticity, and neuroinflammation.

67. Among the studies that have investigated both structural and functional effects of fluoride, the former have sometimes (but not always) occurred at lower exposures, suggesting that fluoride can cause cellular and biochemical changes in the brain prior to the manifestation of outwardly demonstrable deficits.⁵⁶ Put another way, deficits in learning and memory likely represent a relatively advanced stage of fluoride neurotoxicity. Nevertheless, both structural and

⁵³ Negative results were reported by Whitford et al. (2009), Pulangan et al. (2018), McPherson et al. (2018), and Jia et al. (2019, which I discuss later.

⁵⁴ For purposes of simplicity, I have used the term “structural” to refer to both neuroanatomical and neurochemical effects. While neurochemical effects are technically “functional” in nature, I use the word “functional” to refer solely to outward manifestations of neurotoxicity (i.e., learning/memory deficits). In this declaration, therefore, “structural” changes refer to all changes observed *in the brain*, while functional effects refer to all changes in *outward behavior* (e.g., learning and memory test performance, etc).

⁵⁵ To facilitate comparisons across these studies, Tables A-1 and A-2 exclude 2 studies of non-rodents as well as four studies in which the fluoride exposure was part of a mixture involving other potentially neurotoxic chemicals, one study involving exposure by a route other than ordinary ingestion, and two behavioral studies with endpoints that did not specifically involve learning and memory.

⁵⁶ See, for example, Agustina et al. (2018); Ma et al. (2015); Niu et al. (2018a); Sun et al. (2018); Wang et al. (2018a); Zhang et al. (2019); Zhao et al. (2019).

functional harms have repeatedly been observed in rodents at water fluoride concentrations between 5 mg/L and 23 mg/L.⁵⁷ As with the RDX literature,⁵⁸ there are some inconsistencies across the studies in the reported doses that can cause certain types of harm; these differences likely result, at least in part, from differences in study design, including differences in timing of exposure, duration of exposure, and strain and sex of animal.

68. Most of the animal studies to date have used subchronic exposure scenarios, which would tend to understate the effect from lifetime exposure. EPA's testing guidelines define a chronic exposure study in rodents as one that lasts at least 12 months.⁵⁹ None of the recent learning studies has lasted 12 months, and only 1 of the recent structural studies has lasted 12 months or more.⁶⁰ Among the studies that have tested animals at multiple points in time, the effects have tended to worsen with time, with some effects not appearing at all until 3 to 6 months of chronic exposure.⁶¹ Since most of the studies on fluoride neurotoxicity have lasted no longer than 3 months, the studies are likely not detecting the full spectrum of fluoride's effects.

69. I understand that EPA is asserting that systemic toxicity, as reflected by reduced body weight, may explain fluoride's observed effect on learning/memory in animals. The *Guidelines* provide that, "If several neurological signs are affected, but only at the high dose and in conjunction with other overt signs of toxicity, including systemic toxicity, *large decreases in body weight*, decreases in body temperature, or debilitation, there is less persuasive evidence of a direct neurotoxic effect."⁶² The *Guidelines* further provide that "At doses causing moderate

⁵⁷ These concentrations of fluoride *ion* correspond to a concentration of approximately 10 to 50 mg/L of *sodium* fluoride, as there are 2.2 parts sodium for each 1 part fluoride.

⁵⁸ EPA (2018a).

⁵⁹ EPA (1998b), p. 1.

⁶⁰ Teng et al. (2018).

⁶¹ For example, Güner et al. (2016); Liu et al. (2011); Yang et al. (2018a); Zhang et al. (2015a).

⁶² EPA (1998a), p. 38.

maternal toxicity (i.e., 20% or more reduction in weight gain during gestation and lactation), interpretation of developmental effects may be confounded.”⁶³ The fact that there is some effect on body weight, therefore, does not, by itself, negate a direct neurotoxic effect; the effect on body weight must be relatively large (i.e., >20%). While some of the animal studies on fluoride do show some body weight reductions, many do *not*—particularly at the lowest doses causing the effects. Systemic toxicity is thus an unlikely explanation of the neurotoxic effects reported.

2. NTP Systematic Review for Australian Government (2015)

70. In 2015, the National Toxicology Program (NTP) completed a systematic review of the animal literature on fluoride neurotoxicity and submitted a report to the Australian government.⁶⁴ The NTP limited its review to studies that have measured learning, memory, and other behavioral effects.⁶⁵ In total, the NTP identified 44 studies of learning and memory, 14 of which were excluded due to risk of bias from lack of randomization, lack of blinding at outcome assessment, or other design deficiencies.⁶⁶ From the remaining 30 studies, NTP concluded that there was “a moderate level-of-evidence for a pattern of findings suggestive of an effect on learning and memory in rats treated during development or adulthood.”⁶⁷ Moderate level of evidence is the second highest level of evidence under NTP’s 5-grade classification criteria.⁶⁸

⁶³ EPA (1998a), p. 46.

⁶⁴ NTP (2015a).

⁶⁵ NTP (2015a), pp. 1, 28.

⁶⁶ In addition to PubMed, NTP searched several additional databases. NTP (2015a), p. 1.

⁶⁷ NTP (2015a), p. 1.

⁶⁸ NTP (2015a), p. 11. Under NTP’s Hazard Identification Scheme, a chemical that has a moderate level of evidence of neurotoxicity in animals and a moderate level of evidence of neurotoxicity in humans is a “presumed” neurotoxicant (NTP 2015b, p. 67, Figure 8).

3. NTP Systematic Review (2016)

71. In 2016, the NTP published an updated version of its systematic review.⁶⁹ In the updated review, NTP identified an additional four studies on learning and memory, two of which were excluded for bias, resulting in a total of 32 studies for its analysis.⁷⁰ NTP maintained its conclusion that the animal evidence is “suggestive” that fluoride impairs learning and memory, but downgraded its confidence in the developmental studies to “low.”⁷¹ NTP had less confidence in the developmental studies due to their general failure to control for litter effects, as well as the relatively few developmental studies that used fluoride concentrations lower than 25 mg/L in drinking water.⁷²

72. The NTP identified several common methodological limitations with the learning and memory studies, including failure to rule out fluoride-induced motor effects as the cause of the apparent cognitive deficits; failure to control for “litter effects” in the developmental studies; lack of blinding; and lack of reported information on the study conditions, including the purity of the fluoride added to the water and the concentrations of fluoride in the rodent chow.

73. In contrast to NTP’s 2015 report, the 2016 report considered the absence of animal studies using 0.7 mg/L (the current recommended fluoride concentration for human drinking water⁷³) to be an important limitation in the research in terms of its relevance to human exposure levels.⁷⁴

⁶⁹ NTP (2016).

⁷⁰ NTP (2016), p. vi.

⁷¹ NTP (2016), p. vii.

⁷² NTP (2016), p. 57.

⁷³ USDHHS (2015).

⁷⁴ NTP (2016), pp. 55, 58.

4. Assessment of NTP's Review

74. The suggestion by NTP that rodent studies should use fluoride concentrations of 0.7 mg/L in order to be relevant to human exposures is at odds with EPA's approach to risk assessment.⁷⁵ As I discuss later, humans are considered much more sensitive to toxicants than are rats and mice, and the EPA has developed procedures to account for this increased sensitivity. The net effect of EPA's procedures is that what might initially seem to be a "high" dose in animal studies may be very relevant to assessing risk in humans at lower doses.

75. By limiting its review to studies investigating learning and memory, the NTP did not consider the much larger number of studies that have investigated neuroanatomical and neurochemical effects, endpoints that are more sensitive and also potentially less susceptible to bias associated with outcome assessment.

76. The NTP correctly identified a number of methodological limitations in the learning/memory studies. The lack of blinding in some studies, for example, does create some uncertainty because lack of blinding can bias results in the direction of the anticipated effect.⁷⁶ Some of the limitations, however, would not be expected to skew the results in a consistent direction across laboratories (e.g., lack of information on the purity of the fluoride compounds). Similarly, litter effects can produce false negatives as well as false positives, and can both inflate and deflate the true effect size.⁷⁷ The impact of these limitations on the reported results is thus unclear, particularly when considering that the studies also have limitations that will make it harder

⁷⁵ The principal author of the NTP study, Kristina Thayer, testified at her deposition that she is no longer comfortable with the assumption of a 1-to-1 equivalence between fluoride exposures in animals and humans; Thayer testified that she would approach the issue differently today, with greater attention to interspecies differences in toxicokinetics and toxicodynamics. (Thayer Deposition at 151:9-152:3, 302:21-303:23). These issues are discussed further below.

⁷⁶ Holman et al. (2015).

⁷⁷ Zorrilla (1997), p. 144; Lazic and Essioux (2013), p. 3.

to detect effects, including the absence of chronic studies and the absence of studies investigating neonatal exposures that are comparable to formula-feeding exposures in human infants, as discussed further below.

77. Although the NTP expressed concern about the difficulty of distinguishing fluoride's effects on learning/memory from its effects on the motor/sensory system, each of these effects is neurotoxic and a matter of concern.

5. Developmental Studies Published Since the NTP Review

78. Subsequent to the NTP's review, 11 additional developmental studies have reported learning and memory outcomes.⁷⁸ Ten of these studies found deficits in the fluoride-treated groups. Notably, the Bartos et al. studies, which controlled for litter effects, found impairments in learning and memory at a fluoride concentration of just 5 mg/L. I will discuss these studies further in the Quantitative Dose Response section below.

6. McPherson (2018) and Other "No Effect" Studies

79. McPherson et al. (2018) is the one developmental study published since the NTP review that did not find clear adverse effects on learning and memory, although it did find a significant increase in pain sensitivity (a neurotoxic effect).

80. There are several features of the McPherson study that may help to explain the absence of a clear effect on learning and memory. First, unlike the overwhelming majority of previous studies on fluoride neurotoxicity, the McPherson study used Long Evans Hooded rats, which some have suggested may have lower sensitivity to fluoride than other strains.⁷⁹ To date,

⁷⁸ Bartos et al. (2018; 2019); Chen et al. (2018a); Cui et al. (2017); Ge et al. (2018); McPherson et al. (2018); Sun et al. (2018); Wang et al. (2018a); Zhao et al. (2019); Zhu et al. (2017); Zhou et al. (2019).

⁷⁹ Elliott (1967).

three studies⁸⁰ have examined the effect of fluoride on learning in Long Evans rats, and all three have failed to find an effect.⁸¹

81. Second, in contrast to most of the other developmental studies, McPherson et al. did not start the exposure until the 6th day of gestation.⁸² As pregnancy in rats lasts approximately 21 days, any effects due to exposures early in, or preceding, the pregnancy may not have been detected by McPherson's study design.

82. Third, the offspring in the McPherson study had virtually no fluoride exposure during the neonatal period because the rat pups were breastfed during the pre-weaning period. This is important because the fluoride content of breast milk in rats (as with other mammals, including humans) is negligible, even when the mother is consuming large quantities of fluoride.⁸³ The rats in the McPherson study thus missed a potentially key period of vulnerability (early infancy)—an important limitation given the widespread use of infant formula among human neonates.⁸⁴

83. In addition to the McPherson study, three other studies (with weaker study designs) reported no neurotoxic effects from fluoride exposure.⁸⁵ These three studies include Whitford et al. and Pulungan et al. which started with adult animals, and an unusual study by Jia et al. which started at gestational day 9. All or part of the gestational period was thus missed in each of these studies.

⁸⁰ Elliott (1967); Varner et al. (1994); McPherson et al. (2018).

⁸¹ The plausibility of strain-specific differences between Long Evans and other rats is supported by other research which has found that Long Evans Hooded rats have different sensitivities to teratogenic substances in utero than Sprague-Dawley rats (Kang et al. 1986).

⁸² McPherson et al. (2018).

⁸³ Fluoride concentrations in mammalian milk are very low in comparison to the mother's fluoride intake, even when the mother's fluoride intake is quite high (NRC 2006, pp. 33, 36; Drinkard et al. 1985).

⁸⁴ This limitation is not unique to the McPherson study, as all other developmental studies on fluoride have failed to supplement the pup's exposure during the breastfeeding stage.

⁸⁵ Whitford et al. (2009); Pulungan et al. (2018); Jia et al. (2019).

84. According to the *Guidelines*, “To judge that an agent is unlikely to pose a hazard for neurotoxicity, the minimum evidence would include data from a host of endpoints that revealed no neurotoxic effects.”⁸⁶ This evidence does not exist for fluoride. To the contrary, almost all studies, including McPherson et al. (2018), have reported adverse effects on at least one of the endpoints measured.

D. Other Considerations

1. Dose Response

85. The *Guidelines* recognize that “determining a hazard often depends on whether a dose-response relationship is present,”⁸⁷ and thus “dose-response evaluation is a critical part of the qualitative characterization of a chemical’s potential to produce neurotoxicity.”⁸⁸ Because “human studies covering a range of exposures are rarely available,” the *Guidelines* state that the dose-response evaluation will typically be limited to animal data.⁸⁹

86. In contrast to the chemicals that EPA has evaluated under the *Guidelines*, there is abundant dose-response data for fluoride from *human* studies. Most importantly, the ELEMENT and MIREC birth cohort studies have found linear dose-response relationships between maternal urinary fluoride and IQ in the offspring.⁹⁰ The linearity of the dose-response relationships in these studies was not simply assumed—it was scrutinized through several methods, which I understand Drs. Hu and Lanphear will be explaining as part of their testimony.

87. Dose-response trends have also been observed in cross-sectional studies as a function of childhood urine and serum fluoride levels, although these are inherently less certain.⁹¹

⁸⁶ EPA (1998a), pp. 55-56.

⁸⁷ EPA (1998a), p. 2.

⁸⁸ EPA (1998a), p. 50.

⁸⁹ EPA (1998a), p. 50.

⁹⁰ Bashash et al. (2017; 2018); Green et al. (2019).

⁹¹ Cui et al. (2018); Ding et al. (2011); Xiang et al. (2011); Zhang et al. (2015b).

An important limitation with dose-response data from cross-sectional studies is that the exposures are tested after the effect (reduction in IQ) has occurred. The data, however, are not without value, as current exposures can be reflective of developmental exposures in areas with stable populations and stable water fluoride concentrations. In the Zhang study, for example, most of the children had been living in the same household and drinking from the same wells since birth.⁹²

88. In addition to dose-response data from human studies, there is also considerable dose-response data from animal studies. A prerequisite for dose-response analysis in animal studies is that there be multiple treatment groups with different exposures to the test substance. Many of the animal studies on fluoride have used multiple treatment doses, and thereby permit evaluation of dose response. Of the studies published since the NRC review (summarized in Table A-1), 1 used four treatment doses, 17 used three treatment doses, and 16 used two treatment doses (in addition to the control groups). Of these 34 studies, 30 show visually apparent dose-response trends for at least one of the effects being investigated.

2. Neuroendocrine Effects

89. EPA's *Guidelines* recognize the relevance of a chemical's ability to alter the function of the thyroid gland.⁹³ According to the *Guidelines*, "the development of the nervous system is intimately associated with the presence of circulating hormones such as thyroid hormone."⁹⁴ A thyroid disturbance during a specific developmental period may cause a "nervous system deficit, which could include cognitive dysfunction, altered neurological development, or visual deficits, [depending] on the severity of the thyroid disturbance and the specific developmental period when exposure to the chemical occurred."⁹⁵ Elsewhere, EPA has recognized

⁹² Zhang et al. (2015b), p. 4.

⁹³ EPA (1998a), p. 50.

⁹⁴ EPA (1998a), p. 50.

⁹⁵ EPA (1998a), p. 50.

that “thyroid hormones are essential for normal brain development in humans and that hypothyroidism during fetal and early neonatal life may have profound adverse effects on the developing brain.”⁹⁶

90. Thyroid toxicity may be a significant mechanism by which fluoride affects neurodevelopment. In 2006, the NRC had enough information to conclude that fluoride is an “endocrine disrupter” which may lower thyroid function.⁹⁷ Sodium fluoride was once prescribed as a therapeutic agent for *lowering* thyroid activity in cases of *hyperthyroidism*.⁹⁸ The NRC reported that fluoride can lower thyroid function at estimated average intakes of 0.05-0.13 mg/kg/day in humans with adequate iodine intake, and at estimated average intakes as low as 0.01 to 0.03 mg/kg/day in individuals with iodine deficiency.⁹⁹ Put differently, fluoride affects thyroid function at lower doses in people with iodine deficiency than in those with optimal intake of iodine.

91. Epidemiological research published subsequent to the NRC’s report is consistent with and further supports NRC’s findings. In 2018, Malin et al. reported a relationship between urinary fluoride and elevated TSH (thyroid stimulating hormone) among iodine-deficient adults in Canada, but not in the general population as a whole (excluding those with known thyroid disease and excluding pregnant individuals).¹⁰⁰ Elevated TSH is indicative of a decrease in thyroid function. Ten percent of women of child-bearing age in the US are iodine deficient.¹⁰¹

⁹⁶ EPA (2008a), p. 40, citing Morreale de Escobar et al. (2000) and Haddow et al (1999). See also EPA (2008b), p. 54, citing Morreale de Escobar et al. (2000). EPA’s Science Advisory Board in 2013 found that “the most sensitive life stages are the fetus, neonates and infants because these are the stages when thyroid-dependent brain development occurs” (EPA 2013b, cover letter, p. 2).

⁹⁷ NRC (2006), pp. 262-263.

⁹⁸ Galletti and Joyet (1958). Consistent with this thyroid use (i.e., lowering thyroid function), fluoride exposure has been associated with hypothyroidism in animal and human studies (Hillman et al. 1979; Peckham et al. 2015; Yang et al. 2019).

⁹⁹ NRC (2006), pp. 262-263.

¹⁰⁰ Malin et al. (2018). Barberio et al. (2017) found no association between fluoride exposure and thyroid status, but the iodine-deficient part of the population was not specifically addressed.

¹⁰¹ CDC (2008), Chapter 4a, pp. 91-100; see also Pearce (2015); Caldwell et al. (2011).

92. In 2015, a nationwide study from England reported a significant association between water fluoridation and increased prevalence of hypothyroidism.¹⁰²

3. Toxicokinetics

93. Under the *Guidelines*, consideration should be given to the toxicokinetics of the chemical with “particular importance” given to the chemical’s capacity to get through the blood-brain barrier.¹⁰³ The permeability of the blood brain barrier is particularly important when a chemical, such as fluoride, is able to make it through the placenta. Studies in humans have repeatedly demonstrated that fluoride crosses the placenta and reaches the fetus,¹⁰⁴ and thus it is generally accepted that “fluoride readily crosses the placenta.”¹⁰⁵ In general, measured concentrations of fluoride in umbilical cord blood and in blood of neonates are similar to concentrations in maternal blood.¹⁰⁶ In short, the fluoride that a mother ingests will cause exposure to the fetus.

94. Fluoride is also known to cross the blood-brain barrier,¹⁰⁷ and passage of fluoride into the brain can be expected to be higher during the fetal and neonatal life stages when the blood brain barrier is not yet fully developed.¹⁰⁸ As the EPA has recognized, “Because the blood-brain barrier limits the passage of substances from blood to brain, in its absence, toxic agents can freely enter the developing brain.”¹⁰⁹ Consistent with EPA’s observation, the recent rat study by

¹⁰² Peckham et al. (2015).

¹⁰³ EPA (1998a), p. 47.

¹⁰⁴ See for example, Feltman and Kosel (1961); Gedalia et al. (1964); Blayney and Hill (1964); Armstrong et al. (1970); Hanhijärvi et al. (1974); Forsman (1974); Shen and Taves (1974); Ron et al. (1986); Malhotra et al. (1993); Gupta et al. (1993); Brambilla et al. (1994); Shimonovitz et al. (1995).

¹⁰⁵ NRC (2006), p. 193.

¹⁰⁶ Feltman and Kosel (1961); Gedalia et al. (1964); Hudson et al. (1967); Armstrong et al. (1970); Hanhijärvi et al. (1974); Ron et al. (1986); Malhotra et al. (1993); Gupta et al. (1993); Shimonovitz et al. (1995).

¹⁰⁷ Geeraerts et al. (1986); Mullenix et al. (1995); Zhang et al. (2013c); Niu et al. (2015b).

¹⁰⁸ EPA (2009b), p. 58.

¹⁰⁹ EPA (2009b), p. 58.

McPherson et al. found sharply elevated concentrations of fluoride in the brain following prenatal exposure.¹¹⁰

4. Mode of Action

95. EPA's *Guidelines* recognize that hazard identification is strengthened by, but not dependent upon, an identifiable mechanism by which the chemical can exert neurotoxic effects.¹¹¹ For most of the chemicals for which EPA has established RfDs pursuant to the *Guidelines*, the mode of action has not been known (see Table 1). As noted recently by the NAS, "solid conclusions about causality can be drawn without mechanistic information, for example, when there is strong and consistent evidence from animal or epidemiology studies."¹¹² The NAS added that "mechanistic frameworks today could probably be completed for only a few chemicals."¹¹³

96. Several plausible mechanisms—both indirect and direct—have been identified that could help explain the neurotoxicity of fluoride.

97. *Indirect Mechanisms:* Depression of thyroid function is likely a principal indirect mechanism and could account for some of the neurotoxic effects reported in the literature. A thyroid mechanism is particularly plausible as a cause of IQ loss among offspring born to women with suboptimal iodine intakes.

98. *Direct Mechanisms* A recent study by Zhao et al. provides *in vitro*, *in vivo*, and epidemiological data that, together, suggest that disturbances in hippocampal mitochondrial dynamics (marked by fission inhibition and fusion promotion) play an important role in fluoride-induced cognitive loss.¹¹⁴ The hippocampus is an important region in the brain for learning and

¹¹⁰ McPherson et al. (2018).

¹¹¹ EPA (1998a), pp. 10, 53.

¹¹² NAS (2018), p. 9.

¹¹³ NAS (2018), p. 9.

¹¹⁴ Zhao et al. 2019.

memory, and many of the studies investigating the neuroanatomical and neurochemical effects of fluoride exposure have identified adverse effects in this region (see Table A-1). Other potential modes of action have also been identified, including signaling disruption, oxidative stress, and selective reductions in nicotinic receptors.¹¹⁵

5. In Vitro Studies

99. EPA's *Guidelines* also call for consideration of *in vitro* data. While positive *in vitro* data are not sufficient, by themselves, to demonstrate a neurotoxic hazard in humans, the existence of such data helps enhance the reliability of *in vivo* data.¹¹⁶

100. Fluoride's ability to damage brain cells has been documented in *in vitro* experiments. While most of the *in vitro* studies have used high concentrations that are unlikely to be present in the human brain, several studies have examined environmentally realistic fluoride concentrations. Gao et al. found increased lipid peroxidation and reduced $\alpha 7$ nicotinic acetylcholine receptors in brain cells at fluoride concentrations (i.e., 9.5 parts per billion) that are commonly found in the blood of people living in fluoridated areas.¹¹⁷ Increases in markers of neuroinflammation have also been found at low concentrations.¹¹⁸ Under the *Guidelines*, these data do not demonstrate a hazard in humans, but they do enhance the reliability of the animal studies, as similar effects have been reported in fluoride-treated rodents.¹¹⁹

6. Validity of the Database

101. Under the *Guidelines*, the validity of the database should be evaluated by assessing

¹¹⁵ Bartos et al. (2018); Chen et al. (2003; 2018a); Gao et al. (2008); Liu et al. (2010); Long et al. (2002); Shan et al. (2004); Zhang (2017b); Zhu et al. (2017).

¹¹⁶ EPA (1998a), p. 49.

¹¹⁷ Gao et al. (2008), Figures 1A, 3A.

¹¹⁸ Goschorska et al. (2018).

¹¹⁹ Bartos et al. (2018); Dong et al. (2015); Yang et al. (2018a); Yan et al. (2016); Zhao et al. (2019).

the content validity, construct validity, concurrent validity, and predictive validity of the data.¹²⁰

102. *Content validity* addresses “whether the effects result from exposure.”¹²¹ This factor weighs decisively in favor of a neurotoxicity hazard determination for fluoride. The NRC concluded that fluoride interferes with the brain,¹²² and the evidence has gotten stronger since. Kristina Thayer, the Director of EPA’s IRIS Division, has explained that “experimental animal studies are designed to let you draw causal inferences,” and that the animal studies show that fluoride damages the brain at some level of exposure.¹²³ Further, while the human cross-sectional studies are limited in their ability to produce causal inferences, the *Guidelines* provide that prospective cohort studies permit “direct estimates of risk attributable to a particular exposure.”¹²⁴

103. *Construct validity* addresses whether the neurologic effects that have been observed “are adverse or toxicologically significant.”¹²⁵ This factor is satisfied in the fluoride database. Animal studies have linked fluoride to learning and memory deficits, which are an adverse effect upon which EPA has established reference doses for other neurotoxicants (e.g., BDE-153).¹²⁶ Further, the human epidemiological data have linked fluoride with IQ detriments, including an approximate 5 to 6 point drop in IQ as maternal urinary fluoride increased from 0 to 1 mg/L.¹²⁷ EPA has recognized that a loss of a single IQ point is associated with a loss in lifetime earnings,¹²⁸ and EPA’s Clean Air Science Advisory Council has stated that “a population loss of 1-2 IQ points

¹²⁰ EPA (1998a), pp. 10-11.

¹²¹ EPA (1998a), pp. 10-11.

¹²² NRC (2006), p. 222.

¹²³ Thayer Deposition at 225:8-15, 226:13-16, 270:23-25.

¹²⁴ EPA (1998a), p. 17.

¹²⁵ EPA (1998a), pp. 10-11.

¹²⁶ EPA (2008c), p. 36. Effects on memory were also noted in the RfD determination for BDE-99 (EPA 2008b, p. 27).

¹²⁷ Bashash et al. (2017); Green et al. (2019).

¹²⁸ EPA (2008e), p. 5-28.

is highly significant from a public health perspective” and should be prevented in 99.5% of the population.¹²⁹

104. *Concurrent Validity* addresses “whether there are correlative measures among behavioral, physiological, neurochemical, and morphological endpoints.¹³⁰ Studies have correlated fluoride’s cognitive effects in animals with various neurochemical and neuroanatomical changes,¹³¹ and a few studies have correlated fluoride-associated cognitive loss in humans with increased TSH and alterations in mitochondrial dynamics.¹³² For example, Zhao et al.¹³³ reported lower circulating levels of a mitochondrial protein (fission-related protein-1, Fis1) in children from high fluoride areas (compared with children in low fluoride areas), and higher circulating levels of a second mitochondrial protein (mitofusin-2, Mfn2) in the same children. The levels of circulating Fis1 were positively associated with children's IQ scores, while the levels of circulating Mfn2 were negatively associated with the IQ scores. In addition, several plausible mechanisms of fluoride neurotoxicity have been described (discussed above).

105. *Predictive validity* addresses “whether the effects are predictive of what will happen under various conditions.”¹³⁴ The condition of perhaps greatest interest with respect to prediction of fluoride neurotoxicity is exposure during the prenatal period. Studies in both animals and humans have, with one exception,¹³⁵ reported neurologic effects following prenatal exposure. The database, therefore, does have some degree of predictive validity, although further research remains necessary to determine to what extent other conditions (e.g., nutrition, genetics, neonatal

¹²⁹ Federal Register (2008), p. 67000.

¹³⁰ EPA (1998a), pp. 10-11.

¹³¹ For example, see Bartos et al. (2018); Zhao et al. (2019); Zhou et al. (2019).

¹³² For example, Zhang et al. (2015b); Zhao et al. (2019).

¹³³ Zhao et al. (2019).

¹³⁴ EPA (1998a), pp. 10-11.

¹³⁵ McPherson et al. (2018).

exposure, and kidney function) may modify or predict outcomes. Exposure during the early postnatal period also requires further research.

7. Data Gaps

106. EPA's *Guidelines* point to the need to address "significant data gaps."¹³⁶ One of the major data gaps for fluoride is the lack of research on the impact of fluoride during the neonatal and early infancy period. EPA has recognized that the neonatal period represents a critical window of vulnerability to neurotoxicants,¹³⁷ yet most developmental rodent studies do not address neonatal exposures to fluoride (due to exclusive breastfeeding of the rat or mouse pups and absence of gavage exposures). Other data gaps include the absence of long-term animal studies, and the scarcity of epidemiological research into fluoride's neurologic effects in the elderly. Data gaps also remain with respect to how the dose which causes neurologic effects varies across susceptible subsets of the population, including those with nutrient deficiencies, genetic polymorphisms, kidney disease, and the elderly.

E. Conclusion: There Is Sufficient Evidence that Neurotoxicity Is a Hazard of Fluoride

107. The large and substantial body of evidence that now exists for fluoride, from both animal and human studies, satisfies EPA's "sufficient evidence" standard for hazard determination.

108. The *Guidelines* provide that "the minimum evidence sufficient would be data on a single adverse endpoint from a well-conducted study."¹³⁸ The *Guidelines* also recognize that prospective cohort studies are the optimal type of epidemiological study that permit direct

¹³⁶ EPA (1998a), p. 12.

¹³⁷ See for example, EPA (2008a), p. 42.

¹³⁸ EPA (1998a), p. 55.

estimates of risk. The minimum evidence threshold is thus met for fluoride because there is not just one, but *four* high-quality prospective cohort studies that support the endpoint of IQ loss, and another high-quality prospective cohort study that supports the endpoint of inattention.¹³⁹

109. EPA's *Guidelines* also permit consideration of the collective evidence when no study, by itself, is sufficient to permit a hazard determination. This, again, supports a hazard determination for fluoride because the prospective studies are most compelling when viewed in the context of (i) the toxicokinetic data showing that fluoride crosses the placenta and enters the fetal brain; (ii) animal data showing neurochemical and neuroanatomical damage following fluoride exposure; (iii) animal data finding impairments in learning and memory following prenatal exposure to fluoride; (iv) cross-sectional studies consistently finding reductions in IQ in communities with elevated fluoride exposure; (v) *in vitro* studies reporting effects on brain cells at concentrations of fluoride found in the blood of individuals living in fluoridated communities; and (vi) animal and human studies finding that fluoride can depress thyroid function, a known risk factor for neurodevelopmental harm.

110. Based on the collective data—which are far more robust than the data EPA has relied upon for prior hazard determinations—I conclude with a reasonably high degree of confidence that neurotoxicity is a hazard of fluoride exposure.

VI. QUANTITATIVE DOSE RESPONSE


111. If a chemical is identified as posing a neurotoxic hazard, EPA's *Guidelines* call for a quantitative dose-response analysis to determine the reference dose (RfD). The RfD is “an estimate (with uncertainty spanning perhaps an order of magnitude) of a daily exposure to the

¹³⁹ Bashash et al. (2017; 2018); Green et al. (2019); Till et al. (2020); Valdez-Jiménez et al. (2017).

human population (including sensitive subgroups) that is likely to be without an appreciable risk of deleterious effects during a lifetime.”¹⁴⁰

112. In the Quantitative Dose Response analysis, human or animal data are assessed to determine an appropriate “Point of Departure” (POD). As the name implies, the Point of Departure (POD) is the datapoint from which the RfD is ultimately derived. The POD can be one of three types of values: the No Observed Adverse Effect Level (NOAEL), the Lowest Observed Adverse Effect Level (LOAEL) or the Benchmark Dose Level (BMDL). While EPA now has a preference for using BMD, it still uses both the NOAEL and LOAEL approaches in its assessments.

113. The following figure provides a visual illustration of the difference between a NOAEL and LOAEL on a dose-response curve.

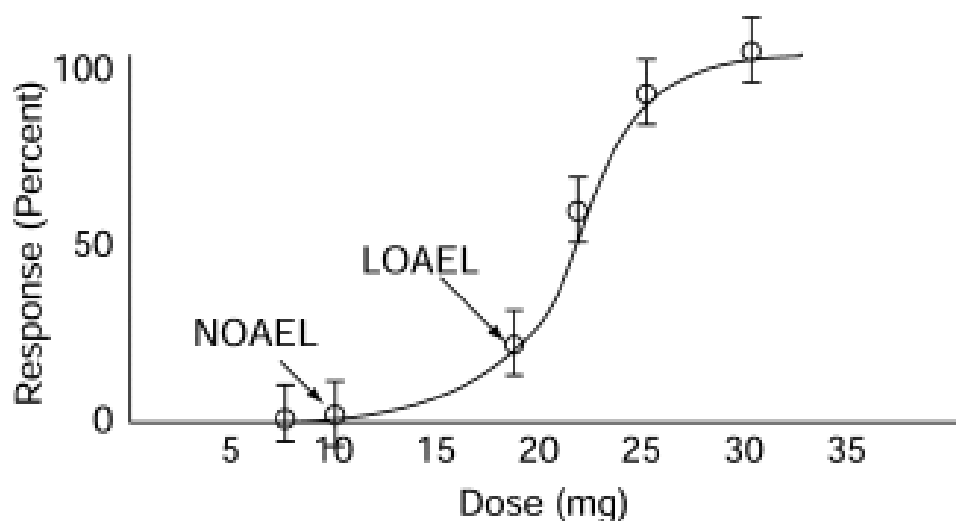

A. Basis for Using Animal Data

114. When human data are available, EPA’s preference is to use human data for the Point of Departure.¹⁴¹ In the case of fluoride, the recent prospective cohort studies¹⁴² with individual-level biomonitoring data provide suitable data for this purpose. If one had to choose,

¹⁴⁰ EPA (1998a), p. 57. See also EPA (2009a).

¹⁴¹ EPA (2018a), p. 2-1.

¹⁴² Bashash et al. (2017; 2018); Valdez-Jiménez et al. (2017); Green et al. (2019).

therefore, between deriving the POD for fluoride from the human or animal data, *the choice would clearly be to use the human data*. But this does not mean that the animal data are without value. In EPA's assessment of methylmercury, for example, the EPA derived its RfD from human prospective cohort data, but it also considered what the RfD would be if it were derived from the animal literature.¹⁴³ As the EPA noted, "[i]t is informative to compare RfDs derived from animal studies with those derived from the epidemiological literature."¹⁴⁴ In the case of methylmercury, the animal-based RfD supported the human-based RfD, and EPA cited this as a factor that increased its "confidence" in the assessment.¹⁴⁵

115. In this case, Dr. Philippe Grandjean conducted a dose-response analysis of the prospective cohort data where he derived a BMDL. To avoid duplication of Dr. Grandjean's effort, and to determine whether Dr. Grandjean's BMDL is consistent with potential RfDs derived from the animal data, I focused my assessment on the animal literature.

116. In this assessment, I did not seek to select a single value for the RfD. Instead, I sought to identify the full range of RfDs that can be derived, including the *least* protective. If human exposures exceed RfDs that use non-protective assumptions, there would be greater confidence that a human risk does, in fact, exist.

117. There are several considerations that support the use of animal data to establish an RfD for fluoride. First, EPA has used animal studies as the principal studies for each of the neurotoxicity risk assessments it has thus far conducted under the *Guidelines*. Second, EPA has used impairment in learning and memory in rodents as the adverse effect upon which to base the RfD for other chemicals,¹⁴⁶ thus this is an accepted endpoint to use in deriving an RfD. Third, a

¹⁴³ EPA (2001), pp. 17-18.

¹⁴⁴ EPA (2001), pp. 17.

¹⁴⁵ EPA (2001), pp. 18-19.

¹⁴⁶ For example, BDE-153 (EPA 2008c, p. 36).

substantial number of animal studies of fluoride neurotoxicity have used 2 or 3 treatment groups (in addition to control groups), and EPA has found this to be sufficient for identifying Points of Departure,¹⁴⁷ including in animal studies with as few as 10 rats per group (2-Hexanone).¹⁴⁸

B. Selecting Points of Departure

118. In the literature review discussed earlier, 37 rodent studies were identified that have investigated fluoride's impact on learning and memory since the NRC report (Table A-2). All but 3 of these studies found adverse effects in the fluoride-treated rodents, including 16 of the 17 studies that investigated prenatal fluoride exposures. Since the prenatal period represents a point of heightened vulnerability to neurotoxicants, the prenatal studies are a logical candidate for the point of departure.

119. To avoid studies at high risk of bias, the three studies that did not specifically mention using a randomization procedure were excluded from further consideration.¹⁴⁹ Further, in order to focus the analysis on those studies best suited for identifying a Point of Departure (POD), four studies that only used one treatment dose were excluded.¹⁵⁰

120. Table 2 and the figures below summarize the 10 prenatal studies that remained for POD consideration. Most of the studies used a similar dosing regimen with 2 or 3 treatment groups and at least 10 rodents per group, which is consistent with several of the principal studies that EPA has used to establish an RfD. The figures show the lowest-observed and no-observed effect levels in each study and help to visually compare the data across studies.

121. Nine of the 10 studies found dose response trends for one or more effects, which

¹⁴⁷ EPA (2000b; 2008a; 2008c; 2008d; 2009b).

¹⁴⁸ EPA (2009b).

¹⁴⁹ Bera et al. (2007); Basha et al. (2011b); Ge et al. (2018).

¹⁵⁰ Niu et al. (2014); Banala and Karnati (2015); Dong et al. (2015); Zhu et al. (2017).

adds confidence to a causative role of the fluoride treatment.¹⁵¹ Six of these studies also provide data on the body weights of the pups, and no bodyweight changes were seen in any of the studies at the lowest concentrations producing the effects.¹⁵² Only one of the six studies found any bodyweight changes among pups in the higher-dose groups.¹⁵³ Of the two studies that reported maternal weight, neither found any changes.¹⁵⁴

122. One limitation with these studies is that only three of them specifically mention controlling for litter effects,¹⁵⁵ which introduces some uncertainty since the failure to control for litter effects can result in false positives, as well as false negatives.¹⁵⁶ While a source of uncertainty, the failure to control for litter effects does not preclude use for risk assessment purposes. As noted earlier, EPA has used studies that do not control for litter effects as the principal studies upon which it has based RfDs for developmental neurotoxicity.¹⁵⁷

¹⁵¹ See for example, Jiang et al. (2014b), Table 3; Cui et al. (2017), Table 3; Chen et al. (2018a), Figure 1d,e; Sun et al. (2018), Tables 2 and 3; Wang et al. (2018a), Figure 4b,c; Zhao et al. (2019), Figure 5e.

¹⁵² Bartos (2018; 2019); Cui et al. (2017); Jiang et al. (2014b); Wang et al. (2018a). The study by McPherson (2018) also showed no changes in bodyweight, although it did not find effects on learning/memory.

¹⁵³ Jiang (2014b) found reduced body weight gain among the pups in the 23 mg/L and 45 mg/L groups.

¹⁵⁴ Bartos (2018; 2019).

¹⁵⁵ Bartos et al. (2018; 2019); McPherson et al. (2018).


¹⁵⁶ Zorrilla (1997), p. 144; Lazic and Essioux (2013), p. 3.

¹⁵⁷ See for example EPA (2008a), pp. 44, A-4; EPA (2008b), pp. 59, A-3; EPA (2008c), pp. 32, A-3.

Table 2. Examples of rodent studies of prenatal exposure to fluoride that could provide LOAELs or NOAELs for neurotoxicity.

Study	Animal	Exposure period	[F ⁻] in drinking water ^a (mg/L)	Number of animals per group (n)	Learning and memory		Neuroanatomical or neurochemical effects	
					LOAEL (mg/L)	NOAEL (mg/L)	LOAEL (mg/L)	NOAEL (mg/L)
Zhou et al. (2019)	Rats, Sprague- Dawley	Prenatal ^b + 6 months	4.5, 23, 45	6	23	4.5	23	4.5
Zhao et al. (2019)	Rats, Sprague- Dawley	Prenatal ^b + 60 days	4.5, 23, 45	5	23	4.5	4.5	None
Bartos et al. (2019)	Rats, Wistar (female)	Prenatal + 21 days	5, 10	9-10	5	None	5	None
Wang et al. (2018a)	Mice, ICR (female)	Prenatal (from day 7) + 21 days	11, 23, 45	15	23	11	11	None
Sun et al. (2018)	Mice, Kunming	Prenatal + 21 days	11, 23, 45	6	23	11	11	None
McPherson et al. (2018)	Rats, Long Evans Hooded (male)	Prenatal (from day 6) + 90 days	10, 20 ^c	11-23	None	20	None	20
Chen et al. (2018a)	Rats, Sprague- Dawley	Prenatal ^b + 6 months	4.5, 23, 45	6	23	4.5	4.5	None
Bartos et al. (2018)	Rats, Wistar (female)	Prenatal + 21 days	5, 10	9-10	5	None	5	None
Cui et al. (2017)	Rats, Sprague- Dawley	Prenatal ^b + 60 days	4.5, 23, 45	12	4.5	None	N/A	N/A
Jiang et al. (2014b)	Rats, Sprague- Dawley	Prenatal ^b + 2 months	11, 23, 45	12	11	None	11	None

^a Treatment groups in addition to the control group.^b Exposure of the mother began before pregnancy.^c Animals were given 0, 10, or 20 mg/L fluoride in drinking water, plus 3.24 ppm fluoride in feed. An additional control group had 0 mg/L fluoride in drinking water plus 20.5 ppm fluoride in feed (McPherson et al. 2018).

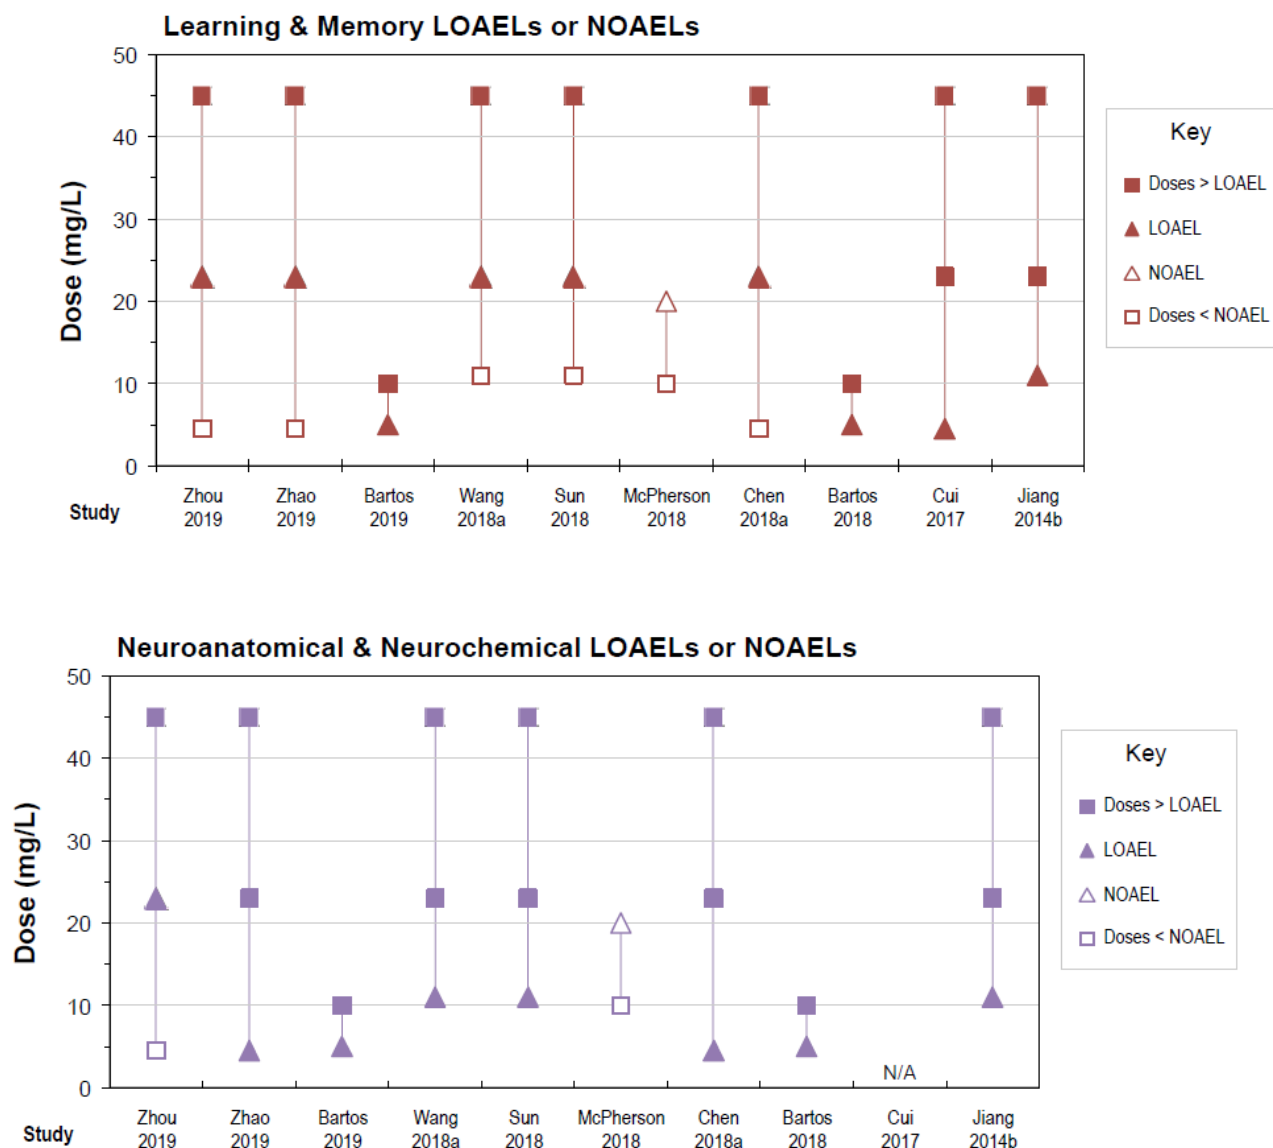

123. Based on the dose-response data from these studies, the following values could be used as the Point of Departure.

124. **LOAEL of 5 mg/L:** The lowest observed adverse effect levels in the studies were fluoride concentrations of 4.5 and 5 mg/L. Of the six studies that used this concentration, three

found adverse effects on learning,¹⁵⁸ and two of the other three studies, which did not find effects on learning, *did find alterations in the brain*.¹⁵⁹ Two of the three studies reporting effects on learning at 5 mg/L controlled for litter effects, which suggests that the failure to control for litter effects is unlikely to explain the reported effects at this concentration.¹⁶⁰ A 5 mg/L LOAEL was selected, therefore, as one of the Points of Departure (PODs) for learning impairment from prenatal fluoride exposure.

125. **LOAEL of 23 mg/L**: Seven of the 10 studies used 23 mg/L as one of the treatment doses, and all 7 of these studies found impaired performance on the cognitive tests, with 6 of the 7 studies finding changes in the brain as well. 23 mg/L appears, therefore, to be a reliable “Observed Adverse Effect Level,” particularly in light of the six studies (discussed above) which found adverse effects at < 5 mg/L. Although not the *lowest* observed effect level, it is assumed to be one for purposes of this Point of Departure.

126. **LOAEL of 45 mg/L**: As can be seen in the above figures, 45 mg/L is clearly an “observed adverse effect level,” just as it has been in many other animal studies on fluoride neurotoxicity. It would be difficult to justify selecting 45 mg/L as the LOAEL because it is the *highest* observed adverse effect level in this group of studies, not the *lowest*. Nevertheless, for purposes of capturing the broadest possible range of RfDs that can be derived from the animal literature, a 45 mg/L LOAEL was selected as one of the Points of Departure.

¹⁵⁸ Cui et al. (2017); Bartos et al. (2018; 2019). In the Chen study (which had only six rats per group), there is some indication of an effect on learning in the 4.5 mg/L group, albeit not statistically significant (Chen et al. 2018a, Figure 1).

¹⁵⁹ Chen et al. (2018a); Zhao et al. (2019). Other studies have also found alterations in the brain at ≤ 5 mg/L, including Liu et al. (2010; 2011); Zhang et al. (2015a); Niu et al. (2018a); Varner et al. (1998); and Yu et al. (2019).

¹⁶⁰ Bartos et al. (2018; 2019).

127. **NOAEL of 11 mg/L:** Four of the prenatal studies used 10 or 11 mg/L for the low-dose group.¹⁶¹ The two studies of mice failed to find a significant effect on learning at this level,¹⁶² and, as such, 11 mg/L could be selected as a NOAEL. The fact that the two studies that did not find effects at 11 mg/L found them at higher concentrations (23 and 45 mg/L) would be a factor weighing in favor of this choice, as the animal models were sensitive enough to find an effect. It bears considering, however, that the two studies finding no effects on learning at 11 mg/L did find alterations in the brain at this level,¹⁶³ which is consistent with 11 mg/L being a LOAEL, rather than a NOAEL. However, for purposes of reflecting the spectrum of RfDs that can be derived from the animal literature, 11 mg/L was treated as a NOAEL for one of the PODs.

128. **NOAEL of 20 mg/L:** The highest possible NOAEL that can be selected from these prenatal studies is the 20 mg/L no-effect finding from McPherson et al.¹⁶⁴ As discussed earlier, there are limitations with the McPherson study that may have made it less sensitive to detecting an effect, including strain of rat used and lack of first trimester exposure. Further, the study did find an adverse neurotoxic effect in the 20 mg/L group (i.e., increased pain sensitivity), and, as such, 20 mg/L is not a true NOAEL in the study. Nevertheless, for the purpose of illustrating the upper-bound range of RfDs that can be derived from the animal literature, a 20 mg/L NOAEL will be treated as a POD for the analysis.

C. Conversion of POD Concentrations (mg/L) to Doses (mg/kg/day)

129. Reference Doses (RfDs) are expressed in terms of dose (i.e., milligrams per kilogram of bodyweight, or mg/kg/day), not in terms of water concentration. To calculate RfDs from the Points of Departure, therefore, the unit of measurement (i.e., water fluoride concentration)

¹⁶¹ Wang et al. (2018a); Sun et al. (2018); McPherson et al. (2018); Jiang et al. (2014b).

¹⁶² Sun et al. (2018); Wang et al. (2018a).

¹⁶³ Sun et al. (2018); Wang et al. (2018a).

¹⁶⁴ McPherson et al. (2018).

needs to be converted into a dosage metric.

130. The NTP's 2016 review provides data that facilitate this analysis.¹⁶⁵ In its review, the NTP estimated the doses for dozens of rodent studies by using EPA's default water consumption rates and body weight data for the species, strain, and sex of the animals studied.¹⁶⁶ A review of NTP's data shows that the average ratio of fluoride concentration (mg/L) to intake rate or dose (mg/kg/day) is 6.8, and that this ratio is generally higher for rats (typically 6 to 10) than for mice (typically 3.8 to 5). For purposes of this analysis, the low end of this range was chosen for each species (6 for rats, 3.8 for mice). The practical effect of selecting the low-end of this range, is that the estimated doses will likely *overestimate* the actual dose, and thereby *inflate* the RfDs derived from these Points of Departure.¹⁶⁷ The net result of this non-conservative approach will be RfDs that are *less* protective of human health.

D. Selecting the Uncertainty Factors

131. Consistent with EPA's standard risk assessment procedures,¹⁶⁸ the *Guidelines* provide that "uncertainty factors" (UFs) should be applied to the point of departure (POD) to ensure that the resulting RfD is protective of health.¹⁶⁹

132. Uncertainty factors are applied to account for expected variations in susceptibility among humans (*intraspecies* variability, or UF_H), expected differences in susceptibility between animals and humans (*interspecies* variability, or UF_A), and, where applicable, differences in the

¹⁶⁵ NTP (2016), Appendix 19.

¹⁶⁶ NTP (2016), p. 118.

¹⁶⁷ For example, using this method gives an intake rate of 0.83 mg/kg/day for rats for the 5 mg/L fluoride concentration (Table 5). However, Bartos et al. (2018; 2019) give an estimate of 0.6 mg/kg/day for their rats at this fluoride concentration. Using the same approach described below with Table 5 for a LOAEL of 5 mg/L, equivalent to an intake rate of 0.6 mg/kg/day, gives an RfD of 0.0005, compared with 0.0007 in Table 5.

¹⁶⁸ EPA (2018a), pp. xvii-xxiv.

¹⁶⁹ EPA (1998a), pp. 58-59.

length of exposure between the study and human conditions (subchronic to chronic, or UF_S), research gaps in the overall database (database deficiency, UF_D), and converting from a LOAEL to a NOAEL.¹⁷⁰ These uncertainty factors are “typically multiples of 10,” although they can be reduced to factors of 3 or 1 if warranted by available information.^{171,172}

1. Intraspecies Variability (UF_H)

133. EPA recognizes that susceptibility to toxic substances is not uniform across the human population, and that due to differences in *toxicokinetics* and/or *toxicodynamics* some subsets of the population will be more vulnerable to harm than others.¹⁷³

134. *Toxicokinetics* refers to the “processes which determine the extent and duration of exposure of the target organ or site of toxicity to the active chemical species,” while *toxicodynamics* refers to the “processes involved in the translation of such exposure of the target organ or site of action into the generation of a toxic effect.”¹⁷⁴ Put more simply, toxicokinetics governs how much of the chemical gets to the target site (i.e., access), while toxicodynamics governs how much of the chemical is necessary at the target site to cause the adverse effect (i.e., sensitivity).

135. If there are no chemical-specific data on toxicokinetics and toxicodynamics, EPA uses a default UF_H of 10.¹⁷⁵ This default factor of 10 is “considered to be appropriate in the absence of convincing data to the contrary.”¹⁷⁶ Consistent with this, EPA has used a UF_H of 10 in each of

¹⁷⁰ EPA (1998a), p. 59; EPA (2018a), p. xxii; EPA (2016), pp. xix-xx.

¹⁷¹ EPA (1998a), p. 59; EPA (2018a), p. xxii; EPA (2016), p. xix.

¹⁷² As discussed by Martin et al. (2013), default uncertainty factors, while sometimes viewed as overly protective, do not represent worst-case situations and cannot be safely assumed to be adequately protective of the most exposed individuals or the most susceptible individuals, nor can they be safely assumed to be protective for effects of mixtures of chemicals.

¹⁷³ EPA (2011b), p. 14; EPA (2016), p. 2-15; EPA (2018a), p. 2-12.

¹⁷⁴ Renwick (1993), p. 276.

¹⁷⁵ EPA (2018a), pp. 2-12, 2-13.

¹⁷⁶ EPA (2013a), p. 5-17.

the nine risk assessments where it has established an RfD or RfC pursuant to the *Guidelines* (Table 3).

136. In the case of fluoride, there is evidence that affirmatively demonstrates substantial variability in how humans respond to fluoride, including differences in retention (toxicokinetics) and differences in response (toxicodynamics). These data are discussed below in the Risk Characterization. While the magnitude of this variability is difficult to quantify, the data *support* the need for an uncertainty factor as opposed to providing “convincing data” *against* one. Accordingly, pursuant to standard EPA procedure, a value of 10 for UF_H was assigned.

Table 3. Summary of RfDs or RfCs developed in compliance with EPA's Guidelines for Neurotoxicity Risk Assessment.

Chemical	LOAEL	NOAEL	Uncertainty Factors					RfD or RfC ^a	Reference
			UF _H	UF _A	UF _S	UF _D	Composite		
BDE-47	10.5 mg/kg	0.7 mg/kg	10	10	3	10	3000	0.1 µg/kg/day	EPA (2008a)
BDE-99	0.8 mg/kg	0.4 mg/kg	10	10	3	10	3000	0.1 µg/kg/day	EPA (2008b)
BDE-153	0.9 mg/kg	0.45 mg/kg	10	10	3	10	3000	0.2 µg/kg/day	EPA (2008c)
BDE-209	20.1 mg/kg	2.22 mg/kg	10	10	3	1	300	7 µg/kg/day	EPA (2008d)
Chlorine Dioxide and Chlorite	6 mg/kg/day	3 mg/kg/day	10	10	1	1	100	0.03 mg/kg/day	EPA (2000b)
2-Hexanone	143 mg/kg/day	Not observed	10	10	1	10	1000	0.005 mg/kg/day	EPA (2009b)
Methanol	1000 ppm (1310 mg/m ³)	500 ppm (655 mg/m ³)	10	3	1	3	100	20 mg/m ³	EPA (2013a)
RDX	8 mg/kg/day	4 mg/kg/day	10	3	1	10	300	0.004 mg/kg/day	EPA (2018a; 2018h)
Trimethylbenzenes	492 mg/m ³	123 mg/m ³	10	3	3	3	300	0.01 mg/kg/day	EPA (2016)

^a Where EPA established both an RfD (mg/kg/day) and an RfC (mg/m³) for a chemical, the RfD is presented.

Table 4. Comparison of BW^{1/1} and BW^{3/4} in estimating oral exposure in humans from a 10 mg/kg exposure to rats, mice, and a dog.^a

Absolute animal intake or administered dose	Species	BW(h)/BW(a)	Scaling = BW ^{1/1}		Scaling = BW ^{3/4}	
			BW scaling factor	BW scaled human intake or oral dose (mg/kg)	BW scaling factor	BW scaled human intake or oral dose (mg/kg)
0.25 mg / 0.025 kg	Mouse	70 / 0.025 = 2800	2800 ^{1/1} = 2800	(2800 × 0.25 mg = 700 mg) 700 mg / 70 kg = 10 mg/kg	2800 ^{3/4} = 385	(385 × 0.25 mg = 96 mg) 96 mg / 70 kg = 1.4 mg/kg
2.5 mg / 0.25 kg	Rat	70 / 0.25 = 280	280 ^{1/1} = 280	(280 × 2.5 mg = 700 mg) 700 mg / 70 kg = 10 mg/kg	280 ^{3/4} = 68	(68 × 2.5 mg = 170 mg) 170 mg / 70 kg = 2.4 mg/kg
120 mg / 12 kg	Dog	70 / 12 = 5.8	5.8 ^{1/1} = 5.8	(5.8 × 120 mg = 700 mg) 700 mg / 70 kg = 10 mg/kg	5.8 ^{3/4} = 3.7	(3.7 × 120 mg = 444 mg) 444 mg / 70 kg = 6.4 mg/kg

^a Taken from Table A-1 in EPA (2011b), p. 29.

2. Interspecies Variability (UF_A)

137. EPA recognizes that susceptibility to toxic substances can differ across species. As with human-to-human variability, animal-to-human variability is also rooted in principles of toxicokinetics and toxicodynamics.

138. To adjust for differences in toxicokinetics between animals and humans, EPA has developed a hierarchical framework of approaches for ascertaining the “human equivalent dose” (HED) of doses given to animals.¹⁷⁷ EPA’s “optimal” approach for determining the HED is to use a physiologically based toxicokinetic model (PBTk).¹⁷⁸ Where a PBTk model is not available, the “intermediate” approach is to use chemical-specific information that, while falling short of a full PBTk model, provides some reliable guidance.¹⁷⁹ Where there is no reliable chemical-specific information on kinetics, EPA uses a default allometric scaling method.¹⁸⁰

139. Allometric scaling is “scaling of physiological rates or quantities to relative growth and size (mass or volume) of one animal species relative to another species.”¹⁸¹ Under EPA’s recommended method for allometric scaling (BW^{3/4} Method), the HED equates to 24% of the dose given to rats, and 14% of the dose given to mice (see Table 4 above).¹⁸²

140. The BW^{3/4} Method “predominantly addresses factors involved in estimating toxicokinetics, as well as some toxicodynamic factors.”¹⁸³ EPA thus maintains a residual default UF of 3 to allow for residual uncertainty from toxicodynamics, unless there is chemical-specific information available.¹⁸⁴

¹⁷⁷ EPA (2011b), pp. 18-21; EPA (2018a), p. 2-10.

¹⁷⁸ EPA (2011b), p. 19.

¹⁷⁹ EPA (2011b), p. 19.

¹⁸⁰ EPA (2011b), p. 19.

¹⁸¹ EPA (2011b), p. 1.

¹⁸² EPA (2011b), p. 29, Table A-1; EPA (2018a), p. 2-12.

¹⁸³ EPA (2011b), p. 17.

¹⁸⁴ EPA (2011b), p. 21; EPA (2016), p. 2-15; EPA (2018a), pp. 2-12, 2-13.

141. The following factors were considered to account for interspecies differences in both the toxicokinetics and toxicodynamics of fluoride.

142. *Toxicokinetic Considerations:* A full PBTK model has not yet been developed for fluoride that would allow for the calculation of HEDs from doses given to animals. As such, EPA's preferred approach for controlling for interspecies toxicokinetics is not available. By contrast, there is chemical-specific information for fluoride that could support application of EPA's intermediate approach. As discussed by the NRC, rats require higher levels of fluoride in their water to achieve the same level of fluoride in their blood.¹⁸⁵ Dunipace estimated that rats require about 5 times more fluoride in water than humans to reach the same plasma concentration of fluoride,¹⁸⁶ while Den Besten's team has reported a larger margin for mice, with a difference of about a factor of 10.¹⁸⁷ The data from Dunipace and Den Besten support a toxicokinetics adjustment of 5 for rats and 10 for mice, which are slightly *higher* than, but roughly consistent with, the adjustments under the default BW^¾ Method (4 for rats, 7 for mice). The chemical-specific information for fluoride thus supports the general validity of the BW^¾ Method, but would be more protective. The BW^¾ Method, which is roughly consistent with the chemical-specific information, but slightly *less* protective, was selected as the method for the toxicokinetics adjustment.

¹⁸⁵ NRC (2006), pp. 98-99; pp. 442-446, Appendix D; NRC (2009), pp. 88-89.

¹⁸⁶ NRC (2006), pp. 98, 442.

¹⁸⁷ Zhang et al. (2014).

143. *Toxicodynamic Considerations*: It has long been recognized that rodents are less susceptible (i.e., more resistant) to certain toxic effects from fluoride ingestion than are humans.¹⁸⁸ Rats, for example, have been reported to require 10 to 25 times more fluoride than humans to develop dental fluorosis.¹⁸⁹ Differences in toxicokinetics contribute to rodents being less sensitive to fluorosis, but the differences appear larger than would be expected if they were due solely to kinetics. The fluorosis data support the existence of differential toxicodynamics between rodents and humans, but it is unclear if this difference would also apply to neurotoxicity, as this has not yet been the subject of study. Conversely, there are no data to suggest that humans are *more resistant* to fluoride neurotoxicity than animals. In the absence of data, EPA's default uncertainty factor of 3 was selected to account for interspecies differences in toxicodynamic differences.

3. LOAEL to NOAEL

144. When EPA uses a LOAEL from animal data as the Point of Departure, it applies an additional uncertainty factor of 10 to convert the LOAEL into an estimated NOAEL.¹⁹⁰ Consistent with EPA practice, the three LOAEL-based PODs were adjusted by a factor of 10.

4. Composite Uncertainty Factor

145. The "composite" uncertainty factor is the product of all uncertainty factors used in an analysis. The composite uncertainty factor applied here to the NOAEL-based PODs is **30**, which is the same value that EPA has been using in its draft risk evaluations under TSCA.¹⁹¹ The

¹⁸⁸ Roholm (1937), pp. 265, 318; Lehman and Fitzhugh (1954), p. 33; Angmar-Mansson and Whitford (1982), p. 339.

¹⁸⁹ Roholm (1937), pp. 265, 318; Angmar-Mansson and Whitford (1982), p. 339.

¹⁹⁰ EPA (1998a), p. 59.

¹⁹¹ In my expert report, I also calculated alternate RfDs where I applied additional uncertainty factors that EPA uses to account for subchronic animal exposures and deficiencies in the fluoride database (e.g. no data on formula-feeding during the neonatal period). For purposes of simplicity, I have not included those calculations in this declaration.

composite uncertainty factor applied here to the LOAEL-based PODs is **300**, which is on the low-end of the range of the composite uncertainty factors that EPA has used in its neurotoxicity risk assessments (see Table 3 above).

E. RfD Calculations from Animal Data

146. Table 5 summarizes the RfD calculations for each of the five Points of Departure (POD) listed above. The RfDs range from 0.0007 to 0.006 mg/kg/day for the LOAEL-based PODs, and 0.01 to 0.03 mg/kg/day for the NOAEL-based PODs. The least protective RfD that can be derived from the literature in a manner consistent with EPA practice is thus **0.03 mg/kg/day**.

Table 5. Calculation of the RfD from the selected Points of Departure (POD), based on the studies summarized in Table 2.

A Observation	B Intake rate	C POD _{HED}	D NOAEL	E UF _H = 10	F UF _A = 3	G RfD
LOAEL or NOAEL from Table 6 mg/L	Column A / 6 (rats) or 3.8 (mice) mg/kg/day	Column B × 0.24 (rats) or 0.14 (mice) mg/kg/day	Column C / 10 (LOAEL) or 1 (NOAEL) mg/kg/day	Column D / 10 mg/kg/day	Column E / 3 mg/kg/day	Column F mg/kg/day
5 mg/L, LOAEL (rats)	0.83	0.20	0.020	0.0020	0.00067	0.0007
23 mg/L, LOAEL (rats)	3.8	0.91	0.091	0.0091	0.0030	0.003
45 mg/L, LOAEL (rats)	7.5	1.8	0.18	0.018	0.0060	0.006
11 mg/L, NOAEL (mice)	2.9	0.41	0.41	0.041	0.014	0.01
20 mg/L, NOAEL (rats)	3.3	0.79	0.79	0.079	0.026	0.03

Column A: The observed LOAEL or NOAEL from Table 2.

Column B: The observed LOAEL or NOAEL converted from mg/L to an intake rate (dose) in mg/kg/day. For rats, the LOAEL or NOAEL is divided by 6; for mice, the NOAEL is divided by 3.8 (see explanation in text).

Column C: The intake rate for rats or mice converted to a human equivalent dose (HED) using the BW^{3/4} method (see explanation in text). The HED = 24% of the intake rate for rats or 14% of the intake rate for mice.

Column D: NOAEL as already obtained (NOAEL / 1) or as estimated from a LOAEL (LOAEL / 10).

Column E: The estimated NOAEL after application of an intraspecies uncertainty factor (UF_H), where UF_H = 10. The NOAEL from Column D is divided by UF_H (i.e., NOAEL / 10).

Column F: The estimated NOAEL after application of an additional uncertainty factor for interspecies variability (UF_A), where UF_A = 10. The adjusted NOAEL from Column E is divided by UF_A (i.e., NOAEL / 3).

Column G: The value of the Reference Dose (RfD) obtained with only UF_H and UF_A. RfD = the NOAEL value in Column F, rounded to 1 significant digit.

VII. EXPOSURE ASSESSMENT

147. The only condition of use at issue in this case, as I understand it, is the addition of fluoridation chemicals to drinking water. Because of this, I limited the scope of my exposure assessment to exposures directly attributable to fluoridated water (0.7 mg/L). The purpose of my assessment was to enable a comparison of the doses people ingest from fluoridated water with the toxicity values (LOAELS and NOAELs) derived from the animal studies. I did not consider fluoride intake from dental products, pesticides, industrial pollution, occupational exposures, black tea, or other sources.

148. In my assessment, I considered fluoride exposures among both the general public as well as subsets of the population known to consume elevated amounts of water. For the source data, I relied primarily on the NRC's 2006 report which presented estimates of fluoride intake from water containing 0.7 mg/L fluoride. The NRC's estimates were based on an EPA analysis of community water intake data that were collected in a national survey by the US Department of Agriculture (USDA) in the 1990s.¹⁹² The USDA survey was "designed to obtain a statistically representative sample of the United States population," and EPA stated that data from this survey "may be used in risk assessment analyses where exposures that occur through ingestion of water are of concern."¹⁹³

149. Based on NRC's data, human exposure to fluoride from fluoridated water is estimated to range from an average of 0.011 mg/kg/day for adults to a "high" of 0.14 mg/kg/day for 95th percentile-exposed infants.

150. Following my initial report, a criticism was raised that I should have conducted a

¹⁹² The USDA survey is called the "Continuing Survey of Food Intakes by Individuals," or CSFII for short.

¹⁹³ EPA (2000a), p. 5-5.

systematic review of all water intake data published subsequent to the NRC's report. In response to this criticism, I reviewed an updated and comprehensive review of water intake data that EPA published in 2019. The review was published as an update to EPA's *Exposure Factors Handbook* ("*Handbook*"), which is a document "intended for use by exposure and risk assessors both within and outside the U.S. EPA as a reference tool and primary source of exposure factor information."¹⁹⁴

151. In its 2019 report, EPA presented the results of its "comprehensive review of the scientific literature [on water intake] through 2017" and provided EPA's determination as to "the most up-to-date and scientifically sound" data¹⁹⁵ to use for tap water consumption in the US.¹⁹⁶ The report thus provides the community water intake values¹⁹⁷ that EPA now recommends using for risk assessment for each age group in the population.¹⁹⁸

152. The water intake data that EPA identifies in its 2019 report are consistent with EPA's older water intake data that I relied upon in my initial assessment. For example, whereas I selected 0.011 mg/kg/day as an average adult exposure, the EPA's updated data produce mean intakes by adults of 0.011-0.013 mg/kg/day (i.e., the same as or slightly higher than my estimate).¹⁹⁹ Further, whereas I selected 0.14 mg/kg/day as the 95th percentile exposure among

¹⁹⁴ EPA (2011a), p. 1-3.

¹⁹⁵ EPA (2019b), p. 1-5.

¹⁹⁶ EPA selected its own analysis of water intake data from NHANES's 2005-2010 surveys as the "key study" to use for all age groups in the general population and for pregnant and lactating women. For formula-fed babies, EPA selected an analysis by Kahn of the USDA's CSFII survey, which is the same survey that the NRC relied upon for its estimates in 2006.


¹⁹⁷ EPA's report presents water intake in terms of milliliters of water consumed per kilogram of bodyweight per day (mL/kg/day). This permits a direct estimation of fluoride exposure from fluoridated water because the concentration of fluoride is known (0.7 micrograms per milliliter). By way of example, if a person drinks 100 milliliters of fluoridated water per kilogram of bodyweight, they will receive a dose of 70 micrograms of fluoride per kilogram, which is more commonly expressed as 0.07 milligrams per kilogram (i.e., 0.07 mg/kg/day).

¹⁹⁸ EPA (2019b), pp. 3-1, 3-4, 3-7, & 3-9.

¹⁹⁹ EPA (2019b), pp. 3-4.

bottle-fed infants, EPA's updated data produce 95th percentile values ranging from 0.13 mg/kg/day to 0.2 mg/kg/day (i.e., higher than my estimate).²⁰⁰

153. The similarity between the two EPA datasets can be seen in the following figure. The figure shows the fluoride exposure from water for *all* community water consumers for *all* age groups combined. The left side of the figure shows EPA's 2000 data (that NRC and I relied upon), while the right side of the figure shows EPA's 2019 data. To help put these exposures in context, the figure also shows the five reference doses from the animal neurotoxicity data (Table 5).

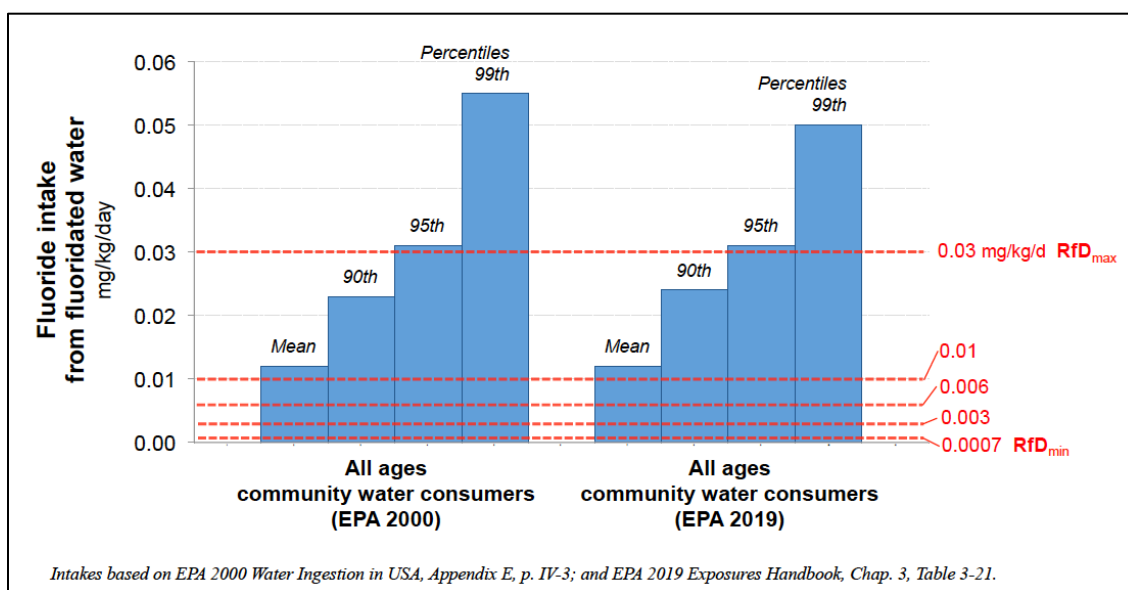

154. As can be seen in the figure, the two datasets show that a *substantial* percentage of the population that consume fluoridated tap water exceed each of the 5 RfDs for neurotoxicity, including the least protective RfD.

155. One limitation with EPA's water intake data (from both 2000 and 2019) is that they do not include consumption of community water that is added to commercial beverages, such as soda and juice.²⁰¹ This underestimates actual exposure to fluoridated water, since commercial

²⁰⁰ EPA (2019b), pp. 3-9.

²⁰¹ EPA (2000a), p. viii.

beverages have become a significant source of exposure to fluoridated water for many people.²⁰²

156. Another limitation with EPA's water intake data is that they are based on short-term surveys (i.e., surveys taken on two non-consecutive days), which creates a source of uncertainty when extrapolating to long-term exposures. This uncertainty is minimized, however, by the large numbers of people surveyed in the studies, and the use of non-consecutive days for the survey. While not perfect, EPA has recognized these data as the most scientifically sound data to use for risk assessment.

VIII. RISK CHARACTERIZATION

157. The risk characterization step of a risk assessment integrates the evidence of hazard, exposure, and dose-response in a clear and transparent manner, and provides a description of the risk. The *Guidelines* recognize multiple ways of describing risk, including (i) characterization of highly-exposed and/or susceptible individuals; (ii) estimation of the number of individuals exposed; (iii) comparing human exposures against the RfD; and (iv) "Margin of Exposure" analysis.²⁰³

A. Characterization of Highly Exposed and/or Highly Susceptible Populations

158. Susceptibility to a chemical may be "intrinsic" (biological, e.g., life stage) or "extrinsic" (acquired, e.g., lifestyle),²⁰⁴ although many individuals may have *both* intrinsic *and* extrinsic susceptibility.

159. EPA has recognized that life stage is an important source of intrinsic susceptibility to neurotoxicants, and has identified the prenatal, infant, and elderly stages of life as "critical periods for exposure."²⁰⁵ According to the EPA, "It is a well-established principle that there are

²⁰² E.g., Heilman et al. (1999); Kiritsy et al. (1996); Turner et al. (1998).

²⁰³ EPA (1998a), pp. 63-66.

²⁰⁴ EPA (2017).

²⁰⁵ EPA (1998a), p. 65.

critical developmental periods for the disruption of functional competence, which include both the prenatal and postnatal periods to the time of sexual maturation, and the effect of a toxicant is likely to vary depending on the time and degree of exposure.”²⁰⁶ In light of this, a “population subgroup is susceptible if exposure occurs during a period of sensitivity.”²⁰⁷

160. As described below, there are large, identifiable subsets of the population that are likely more susceptible to the neurotoxic effects of fluoride than the general population, including pregnant women and their fetuses, bottle-fed infants, the elderly, and individuals with renal impairment.

1. Pregnant Women and Their Fetuses

161. Multiple converging lines of evidence support the fetal period as a critical period of susceptibility to fluoride’s neurotoxic effects. First, it is well established that fluoride crosses the placenta and reaches the fetus.²⁰⁸ Second, due to the absence of an effective blood brain barrier,²⁰⁹ the fluoride that reaches the fetus also reaches the brain—a fact that has been confirmed by both animal and human studies.²¹⁰ Third, fluoride has the capacity to lower thyroid function, particularly among individuals with low iodine intakes, and EPA has recognized that alterations to thyroid function (e.g., reductions in thyroid hormone concentrations) during pregnancy can cause cognitive disorders and other neurological harm to the child.²¹¹ Fourth, most studies of prenatal fluoride exposures in animals have documented neuroanatomical, neurochemical, and/or cognitive problems. Fifth, all prospective cohort studies that included individual measurements of

²⁰⁶ EPA (1998a), p. 46.

²⁰⁷ EPA (2008a), p. 42.

²⁰⁸ NRC (2006), p. 193.

²⁰⁹ EPA (2009b), p. 58.

²¹⁰ E.g., McPherson et al. (2018); Mullenix et al. (1995); Du et al. (1992).

²¹¹ EPA (1998a), p. 50; EPA (2008a), p. 40; EPA (2008b), p. 54; EPA (2013b), cover letter, p. 2. See also Rodier (1995); Zoeller and Rovet (2004); Patel et al. (2011); Suárez-Rodríguez et al. (2012); Modesto et al. (2015); Bellinger (2018).

prenatal fluoride exposure have found significant adverse associations with neurocognitive harm, including IQ loss and inattention.²¹²

162. The number of pregnant women exposed to fluoridated water each year is large. The CDC estimates that there are approximately 4 million children born in the U.S. each year, and therefore about 4 million pregnancies.²¹³ With approximately two-thirds of the U.S. population living in communities where fluoridation chemicals are added to water, about 2.5 million pregnancies can be expected to occur each year in fluoridated areas.

163. Of paramount concern are pregnant women who have an iodine deficiency. The CDC considers the average iodine status (median urinary iodine concentration) of women of childbearing age (12-19 years and 20-39 years) in the U.S. to be in the “adequate intake” range, but the 10th percentiles by ethnicity and for the total population are in the “insufficient intake” range, indicating that more than 10% of women of childbearing age in the U.S. are deficient in iodine.²¹⁴ Caldwell et al. report that 35% of pregnant women and 38% of nonpregnant women in the U.S. have urinary iodine concentrations below the level considered adequate.²¹⁵ In addition, the CDC notes that even higher intakes of iodine are required for pregnant and lactating women; thus an even greater percentage of American women are likely to be deficient in iodine with respect to the demands of pregnancy and lactation.²¹⁶ Pearce suggests that iodine deficiency in the U.S. may be becoming more prevalent, especially among pregnant women.²¹⁷

164. While the effects of fluoride exposure among pregnant women with iodine

²¹² Bashash et al. (2017; 2018); Green et al. (2019); Valdez-Jiménez et al. (2017).

²¹³ Centers for Disease Control. Births and Natality. Available at: <http://www.cdc.gov/nchs/fastats/births.htm>

²¹⁴ CDC (2008), Chapter 4a, pp. 90-100.

²¹⁵ Caldwell et al. (2011).

²¹⁶ CDC (2008), Chapter 4a, pp. 90-100.

²¹⁷ Pearce (2015).

deficiency have not yet been specifically studied, there is a clear basis for concern. The NRC reported that high fluoride intake appears to exacerbate the effects of low iodine intake on thyroid function in both animals and humans.²¹⁸ Consistent with this, Malin et al. found that an increase in urinary fluoride was associated with an increase in thyroid stimulating hormone (TSH)—an indicator of decreased thyroid function—among iodine-deficient adults in Canada.²¹⁹ A decrease in thyroid function during pregnancy, even in the absence of clinical symptoms in the mother, is associated with reduced IQ and other neurological effects in the offspring.²²⁰

2. Bottle-Fed Infants

165. A bottle-fed infant has a combination of *both* intrinsic *and* extrinsic susceptibility to fluoridated water.

166. *Intrinsic Susceptibility:* The blood brain barrier does not finish developing until 6 months of age,²²¹ and, as such, the fluoride ingested during early infancy will likely reach the brain more readily than during the later childhood and adult years. The brain is also undergoing “rapid development” during infancy, with the growth rate of the brain peaking at 4 months of age.²²² The EPA has thus described the neonatal stage of life as “a critical window of development.”²²³

167. *Extrinsic Susceptibility:* Infants have the highest intake of fluid per unit body weight of any age group among humans, given their mostly liquid diet at that age. This can be seen in the following figure, which uses EPA’s 2000 water intake data to compare the community water

²¹⁸ NRC (2006), pp. 227, 234, 262.

²¹⁹ Malin et al. (2018).


²²⁰ For example, see Haddow et al. (1999); Pop et al. (1999; 2003); Morreale de Escobar et al. (2000; 2004); Klein et al. (2001); Vermiglio et al. (2004); LaFranci et al. (2005); Kooistra et al. (2006); Roman (2007); Zoeller and Rovet (2004); Patel et al. (2011); Suárez-Rodríguez et al. (2012); Modesto et al. (2015); Moleti et al. (2016).

²²¹ EPA (2009b), p. 58.

²²² EPA (2013a), p. 5-4; EPA (2008a), p. 42.

²²³ EPA (2008a), p. 42.

intake of adults (on the left) with the community water intake of bottle-fed infants (on the right).

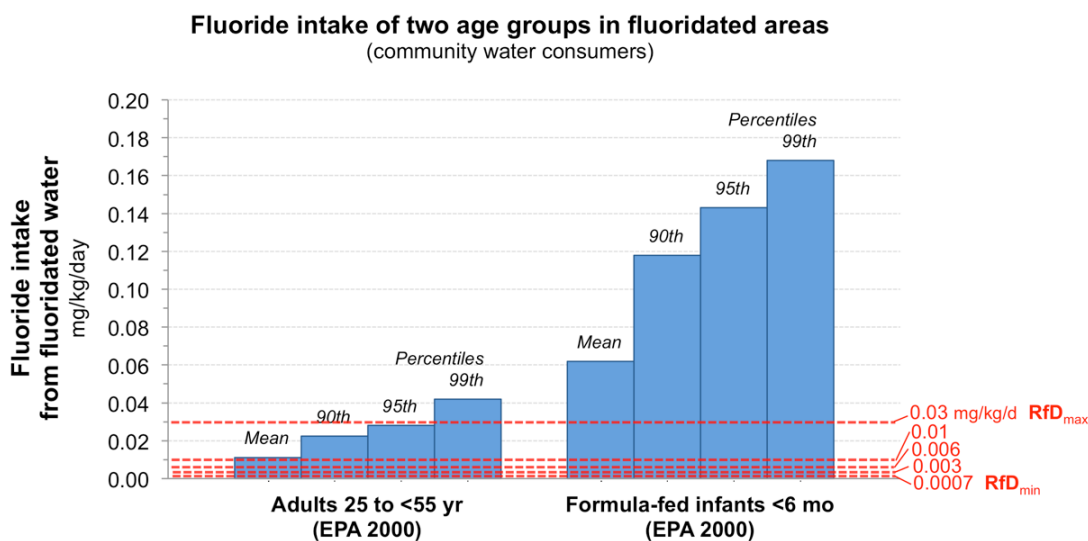

Intakes based on EPA 2000 Water Intake Estimates in US, p. IV-3.

168. According to the CDC, 75% of infants born in 2015 were formula-fed at least partially during their first six months, including 17% of infants who were *exclusively* formula-fed.²²⁴ Data vary by ethnicity, with Hispanics, whites and Asians having breastfeeding rates similar to or greater than the national averages and African Americans having substantially lower rates. Breastfeeding rates tend to be highest for higher family income and maternal education levels.

169. Breastfeeding rates in the U.S. have increased substantially in recent years from a low point in the early 1970s.²²⁵ While increased breastfeeding rates are to be encouraged for a number of reasons, it is important to remember that for many infants in the U.S., breastfeeding is not an option; these include cases of infant adoption or fostering, as well as cases of death or illness of the mother.

²²⁴ CDC (2018; n.d.).

²²⁵ DHEW (1979), pp. 2-6, especially Tables A and B.

170. Most commercial infant formula, historically and currently, has been in powder form, for which the cost is approximately half that of ready-to-feed formula, per unit volume of formula as fed.²²⁶ Based on national data collected during 2005-2007, the CDC reported that approximately 83-93% of babies are fed formula prepared from powder from cans.²²⁷ For approximately 70-78% of infants in the same national survey, formula is reconstituted with tap water at least some of the time.²²⁸

171. Based on the available information, it can reasonably be assumed that the majority of formula-fed infants in the U.S. are fed powdered formula reconstituted with water, often or usually tap water. Especially for low-income homes (where breastfeeding is less likely), it is reasonable to assume that many or most infants are fed formula prepared from powder using tap water, which in much of the country is fluoridated. In addition, for approximately 20% of infants, tap water is boiled before it is used to prepare formula;²²⁹ if this tap water is fluoridated, the resulting fluoride concentration in the formula will be higher than if the water had not been boiled.²³⁰

172. Fomon et al. estimated that infants consuming powdered formula prepared with fluoridated water (1 mg/L) will ingest between 0.116 and 0.164 mg/kg/day.²³¹ If Fomon's estimate is adjusted to account for the lower concentration of fluoride now added to water (0.7 mg/L), the result is a daily intake of 0.08 to 0.115 mg/kg/day, which is 80 to 115 times higher than the amount that Fomon et al. estimated for breast-fed infants (0.001 mg/kg/day).²³² By Fomon's estimates,

²²⁶ O'Connor (2009).

²²⁷ CDC (2017), Table 3.16.

²²⁸ CDC (2017), Table 3.97.

²²⁹ CDC (2017), Table 3.98.

²³⁰ For example, see Juárez-López et al. (2011).

²³¹ Fomon et al. (2000), Table 2.

²³² Fomon et al. (2000), Table 2.

essentially all formula-fed infants will exceed the RfDs for neurotoxicity if their formula is prepared with fluoridated tap water.

173. Fomon's estimates agree well with recent data from Harriehausen et al., who surveyed 114 parents in Houston to determine brand and type of formula, total volume of formula consumed over 24 hours, and infant weight.²³³ Most of the parents in the study (corresponding to 92.1% of the infants) reported using powdered formula, which is consistent with the literature described above.²³⁴ Harriehausen et al. estimated that over 50% of infants fed formula made with fluoridated water will exceed 0.1 mg/kg/day during the first 4 months of life (Table 6).

Table 6. Estimated fluoride ingestion from infant formula, assuming fluoridated water at 0.7 mg/L.^a

Category	Age				
	2 months	4 months	6 months	9 months	12 months
Number of infants	32	23	27	21	11
Predicted fluoride intake					
Mean (mg/kg/day)	0.110	0.112	0.090	0.066	0.053
Variance	0.0033	0.0016	0.0018	0.0012	0.0009
Standard deviation ^b	0.057	0.040	0.042	0.035	0.03
Distribution of fluoride intake					
> 0.1 mg/kg/day (%)	59.4	56.5	33.3	14.3	9.1
< 0.1 mg/kg/day (%)	40.6	43.5	66.7	85.7	90.9


^a Data from Harriehausen et al. (2019), Table 3.

^b Calculated from the variance reported by Harriehausen et al. (2019), Table 3.

²³³ Harriehausen et al. (2019).

²³⁴ Harriehausen et al. (2019), Table 2.

174. The estimates from both Harriehausen and Fomon are consistent with EPA's most up-to-date and scientifically sound estimates for formula-fed infants.²³⁵ According to EPA's updated estimates, mean fluoride exposures during the first 6 months of life for infants receiving formula reconstituted with fluoridated water are **0.07 to 0.10 mg/kg/day** (age-dependent), with 95th percentile exposures of **0.13 to 0.2 mg/kg/day** for the first 3 months and **0.13 mg/kg/day** for the next three months.²³⁶ These intakes are very high, and far exceed even the least protective RfD, as shown in the following figure.

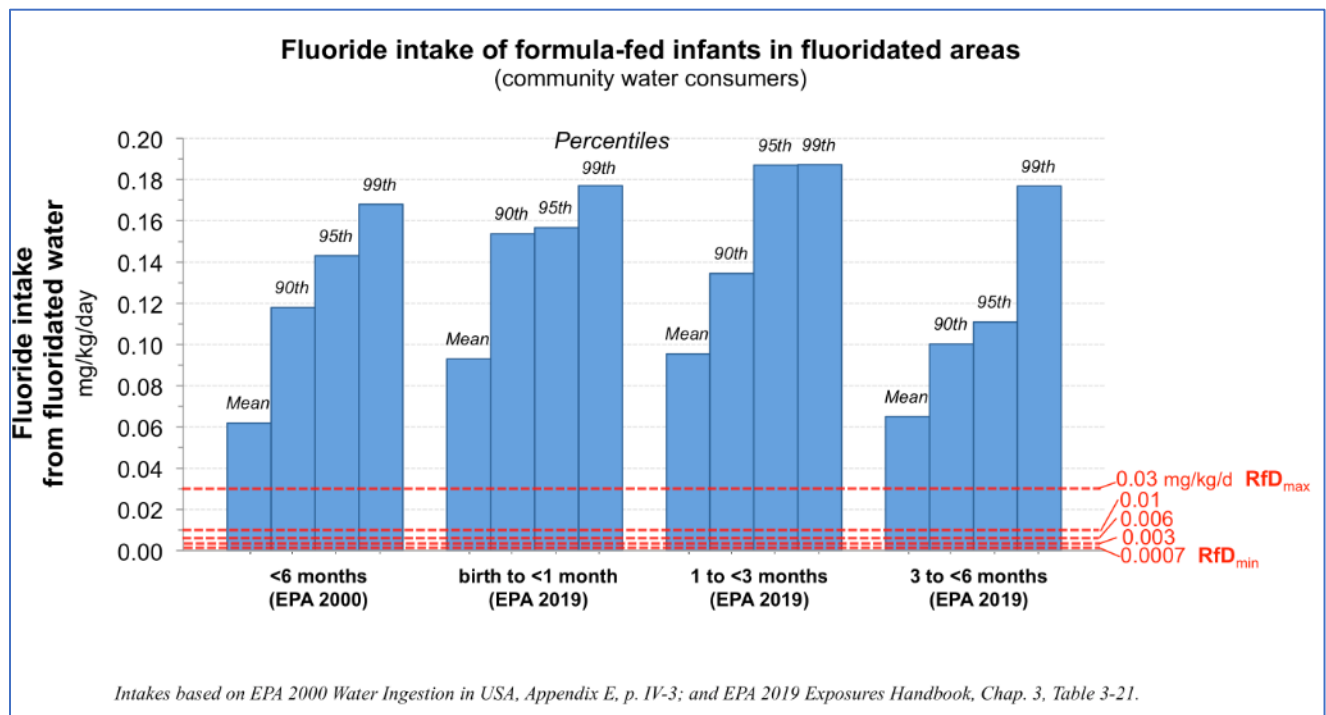

175. In its *Guidelines*, EPA considers the potential for postnatal toxicant exposures to interact with breastmilk composition.²³⁷ EPA was referring to animal studies, but the principle would apply to humans as well: Replacement of the mother's milk with a substitute that contains a toxic agent would be an extremely important source of postnatal exposure for infants and children

²³⁵ EPA (2019b), p. 3-9.

²³⁶ EPA (2019b), p. 3-9.

²³⁷ EPA (1998a), p. 46.

to that toxic agent. Few, if any, animal studies reproduce the effect of formula-feeding of human infants, in terms of a water-based formula containing fluoride being substituted for the mother's milk; thus this very important developmental period is routinely missed in most developmental studies on fluoride.

176. Consistent with the high fluoride intakes produced by formula feeding, studies have found that bottle-fed babies have higher rates of dental fluorosis (a disorder of enamel caused by excess fluoride intake) in their permanent teeth.²³⁸ Studies have also documented an increased prevalence and severity of dental fluorosis in the African American community, which is consistent with the high rate of formula feeding in this population.²³⁹

177. While fluoride exposure during infancy is known to produce abnormal physiological changes in the body (e.g., dental fluorosis), there has been a paucity of research on the neurodevelopmental effects of this exposure. In the developmental studies on fluoride neurotoxicity to date, the pups have been *breastfed*. Consequently, the existing animal data do not reflect the neurotoxic effects that may occur during the neonatal period.

178. Studies in humans have found lower IQ scores among formula-fed babies versus breastfed babies,²⁴⁰ but up until this year,²⁴¹ no study had investigated the role that fluoridated water may have in this association. Specific differences in brain activation and regional volumes of gray matter have been reported among formula-fed children, indicating developmental changes in children in comparison with breastfed children.²⁴² Such effects (and other adverse effects of

²³⁸ Hong et al. (2006a; 2006b); Forsman (1977); Walton and Messer (1981); Fomon and Ekstrand (1999); Fomon et al. (2000).

²³⁹ EPA (2010), pp. 33-34; Exhibit 34 to Casey Hannan Deposition; CDC (2005), Table 23.

²⁴⁰ For example, see Fomon (2001); Wolf 2003; Belfort et al. (2013); Horta et al. (2015; 2018); Victora et al. (2015; 2016); Kanazawa (2015); Boutwell et al. (2018). Many studies have controlled for possible confounders such as maternal IQ, maternal education, and family income.

²⁴¹ Till et al. (2020).

²⁴² Ou et al. (2016).

formula-feeding compared with breastfeeding, especially compared with exclusive breastfeeding for at least the first several months) could, in principle, be due to loss of the enhanced mother-child bonding associated with breast-feeding,²⁴³ to deficiency of an essential nutrient (e.g., long-chain saturated fatty acids) in the formula,²⁴⁴ to the presence of a toxic contaminant in the water used to prepare the infant formula,²⁴⁵ or to some combination of these factors.

179. Given the *a priori* basis for concern that fluoridated water may adversely affect the neurological system of bottle-fed infants, the recent findings from Till et al. must be taken very seriously.²⁴⁶ Using a prospective cohort study design, Till et al. found that fluoridated water consumption during infancy is associated with a large and significant reduction in non-verbal IQ at age 4 (i.e., a loss of 9.3 non-verbal IQ points for each 0.5 mg/L increase in exposure). Although the study did not find a statistically significant association with Full-Scale IQ after excluding several outliers, this could be a result of imprecision in the exposure estimates, or might reflect differential impacts of pre- and post-natal exposure.

180. As noted earlier, CDC data indicate that 17% of babies are *exclusively* fed formula for their first six months of life (i.e., never breast-fed).²⁴⁷ Assuming 2.5 million live births per year in fluoridated areas, approximately 1.9 million infants living in fluoridated areas will be formula-fed for at least part of the time during their first six months, including 425,000 infants who are *exclusively* formula-fed.²⁴⁸ Approximately 70-78% of these infants will have their formula made

²⁴³ Horta et al. (2018).

²⁴⁴ Horta et al. (2018).

²⁴⁵ Goyer (1995).

²⁴⁶ Till et al. (2020).

²⁴⁷ CDC (2018; n.d.).

²⁴⁸ CDC (2018; n.d.).

with fluoridated tap water (some of which will be boiled and have higher concentrations), at least part of the time.²⁴⁹

3. Elderly

181. The elderly have also been identified by the EPA as an at-risk group for neurotoxicity.²⁵⁰ According to the EPA, the elderly are “at particular risk because of the limited ability of the nervous system to regenerate or compensate to neurotoxic insult.”²⁵¹

182. The NRC has described the possible relationship of fluoride exposure, especially exposure to aluminum fluoride complexes, to the development of Alzheimer’s disease.²⁵² The NRC based its concern, in part, on studies reporting pathological lesions in the brain of fluoride-treated rodents that parallel the changes in humans with dementia.²⁵³ A recent study by Cao et al. found that exposure to fluoride for 3 months among mice genetically prone to degenerative brain changes, produced more severe, and earlier development of, neuropathological lesions than in controls, including lesions associated with Alzheimer’s.²⁵⁴ Goschorska et al. have recently postulated that fluoride plays a likely role in the initiation and progression of Alzheimer’s disease, based largely on the neuroanatomical and neurochemical changes seen in the brains of fluoride-treated animals.²⁵⁵

183. While epidemiological data on fluoride and cognition in the elderly remain relatively sparse, Li et al. reported a very high rate of cognitive impairment (81.1%) in an endemic fluorosis area.²⁵⁶ Li did not find a linear relationship between urinary fluoride and the severity of

²⁴⁹ CDC (2017), Table 3.97; Juárez-López et al. (2011).

²⁵⁰ EPA (1998a), p. 65; see also NRC (2006), p. 351.

²⁵¹ EPA (1998a), p. 65.

²⁵² NRC (2006), pp. 210-212.

²⁵³ NRC (2006), pp. 222.

²⁵⁴ Cao et al. (2019).

²⁵⁵ Goschorska et al. (2018).

²⁵⁶ Li et al. (2016), p. 59.

cognitive impairment within the endemic fluorosis area; however urinary fluoride levels among those with any form of cognitive impairment were significantly higher than those with normal cognition.²⁵⁷ Russ et al. described a longitudinal study involving nearly all people born in Scotland in 1921, who were passively followed for diagnoses of dementia after 2004.²⁵⁸ Residential locations after age 60 (or at death or at time of diagnosis of dementia) were used to estimate exposure to aluminum and fluoride (separately) in drinking water. The authors found that even relatively low levels of aluminum and fluoride were associated with an increased prevalence of dementia and suggested further research.²⁵⁹

184. While more research is needed to clarify fluoride's effects in the elderly population, there are a multitude of factors which support an increased vulnerability to fluoride's neurological effects among the elderly. Studies have found that water fluoridation significantly increases the level of fluoride in bone, and these levels increase with age.²⁶⁰ In the post-menopausal and elderly years, the fluoride that is taken into bone can be released back into the blood stream as bones begin to break down, leading to increased levels of fluoride in the blood.²⁶¹ Compounding this, renal function declines with age, and because of this the elderly kidney can be expected to be less efficient in clearing fluoride from the bloodstream. The net result is that more fluoride will be circulating in the bloodstream, and due to age-related increases in the permeability of the blood-brain barrier, will reach the brain more readily.²⁶²

185. Although the impact of fluoride on the elderly brain has not received as much

²⁵⁷ Li et al. (2016), Figure 2, Table 3.

²⁵⁸ Russ et al. (2019).

²⁵⁹ Russ et al. (2019).

²⁶⁰ Alhava et al. (1980); Arnala et al. (1985); Eble et al. (1992); Chachra et al. (2010).

²⁶¹ Itai et al. (2010).

²⁶² Increased permeability of the blood-brain barrier is associated with ordinary aging, as well as with diseases such as Alzheimer's and Parkinson's, both of which are common among elderly people. For example, see Mooradian (1994); Zeevi et al. (2010); Rosenberg (2014); and Pan and Nicolazzo (2018).

scholarly attention as the impact on the developing brain, this population is likely at higher risk of toxicity than healthy adults, particularly among those with elevated accumulation of fluoride in the bone following long-term residence in a fluoridated area.

Renal Impairment

186. It is well recognized that people with renal impairment (kidney disease) are less able to excrete fluoride, resulting in higher concentrations of fluoride in the body and greater susceptibility to adverse health effects from fluoride exposure.²⁶³ The World Health Organization states that it “is known that persons suffering from certain forms of renal impairment have a lower margin of safety for the effects of fluoride than the average person.”²⁶⁴ In addition, a number of papers report an association between renal impairment and reduced IQ or other cognitive impairment,²⁶⁵ which is consistent with higher fluoride retention (and often higher water intake and consequent higher fluoride intake). The role of fluoride in these IQ deficits has not yet been the subject of epidemiological study.

4. Other Predisposing Factors

187. There are a number of other factors that are known, or reasonably anticipated, to increase susceptibility to the chronic toxic effects of fluoride exposure, including neurotoxicity. These factors include:

188. *Diseases that Increase Water Intake*: The NRC identified population subgroups whose water intake “is likely to be substantially above the national average for the corresponding sex and age group” as susceptible subpopulations with respect to fluoride exposure.²⁶⁶ Health

²⁶³ For example, see Marumo and Iwanami (2001); NRC (2006), pp. 30, 292, 351; Ibarra-Santana (2007); Schiff (2008).

²⁶⁴ WHO (2004), p. 6.

²⁶⁵ For example, see Madero et al. (2008); Mendley et al. (2015); Chen et al. (2018b).

²⁶⁶ NRC (2006), p. 30.

conditions that affect water intake include “diabetes mellitus, especially if untreated or poorly controlled; disorders of water and sodium metabolism, such as diabetes insipidus; [and] renal problems resulting in reduced clearance of fluoride.”²⁶⁷ According to the NRC, adults with diabetes mellitus can ingest 0.05 mg/kg/day from fluoridated water alone, while children with diabetes mellitus can have fluoride intakes as high as 0.07 mg/kg/day.²⁶⁸ For children and adults with nephrogenic diabetes insipidus, NRC estimated waterborne fluoride intakes of 0.11 mg/kg/day.^{269,270} Each of these intakes exceeds the least protective RfD.

189. *Nutrient Deficiencies:* Nutritional deficiencies can contribute to increased susceptibility to fluoride toxicity.²⁷¹ Calcium deficiency and iodine deficiency are expected to be particularly important in terms of vulnerability to neurotoxic effects of fluoride, but deficiencies of magnesium, vitamin C, protein, and other nutrients have also been associated with increased susceptibility to the effects of fluoride exposure.

190. *Genetic Susceptibilities:* A number of studies have shown associations between specific genetic arrangements and a greater susceptibility to the chronic effects of fluoride exposure,²⁷² including dental fluorosis and alterations to reproductive hormones.²⁷³ While a complete picture of the relationship between genes, gene regulation, and adverse effects of fluoride exposure remains to be developed, it is already quite clear that some people or groups of people

²⁶⁷ NRC (2006), p. 30.

²⁶⁸ NRC (2006), p. 35, Table 2-4.

²⁶⁹ NRC (2006), p. 35, Table 2-4.

²⁷⁰ Consistent with this, case reports have documented moderate to severe dental fluorosis among children with diabetes insipidus who drank water with 0.5 to 1 mg/L NRC (2006), p. 33.

²⁷¹ See for example, NRC (2006), p. 265; Pandit et al. (1940); Marier (1977).

²⁷² Reviewed by Pramanik and Saha (2017). See also Lavryashina et al. (2003); Tu et al. (2011); Liu et al. (2006); Huang et al. (2008); Ba et al. (2011); Zhao et al. (2015); Zhou et al. (2016); Zhang et al. (2013b); Pei et al. (2017); Jiang et al. (2015); Zhang et al. (2015b); Cui et al. (2018); K  chler et al. (2018); Bhagavatula Naga (2009).

²⁷³ Zhao et al. (2015); Zhou et al. (2016); Ma et al. (2017); An et al. (2019).

are inherently more vulnerable than others to adverse effects of fluoride exposure and require a greater level of protection from fluoride exposures.²⁷⁴ The implications to neurotoxicity have not yet been extensively studied, but two recent studies from China, including one with extensive control for covariates, suggest that certain genotypes may significantly magnify fluoride's impact on IQ in some individuals.²⁷⁵ A third, smaller study reported a contrary result.²⁷⁶ More research is needed to clarify this issue, but in light of the broader literature on genetic susceptibility to chronic fluoride toxicity, it is reasonable to suspect that genetics plays a role in rendering some individuals more vulnerable to fluoride's neurological effects.

B. Margin of Exposure (MOE)

1. Introduction to the MOE Approach and Its Similarity to the RfD Approach

191. Under the *Guidelines*, neurotoxic risk can be described either through a comparison of the human exposures to the RfD, or by calculating the “Margin of Exposure” (MOE).²⁷⁷ Although the two approaches use slightly different frameworks, they produce the same results. If comparison of human exposure with the RfD shows a risk, a risk will be shown by MOE as well, and vice versa.

192. RfD and MOE analyses produce the same results because they use the same Point of Departure (i.e., NOAEL, LOAEL, or BMDL) for the toxicity value, the same data for human exposure, and the same composite uncertainty factor to assess whether human exposure poses a risk. Where the two methods differ is in how they put these three pieces together and the terminology they use, as will now be discussed.

193. In an RfD analysis, human exposure is compared against the Reference Dose. As

²⁷⁴ Wu et al. (2015); Yang et al. (2016); Pei et al. (2017); Li et al. (2017); Yang et al. (2018b).

²⁷⁵ Cui et al. (2018); Zhang et al. (2015b).

²⁷⁶ Pang et al. (2018).

²⁷⁷ EPA (1998a), pp. 65-66; Federal Register (1998), pp. 26949-26950.

discussed earlier, the Reference Dose is the Point of Departure (i.e., NOAEL, LOAEL, or BMDL) divided by the composite uncertainty factor. In an MOE analysis, by contrast, human exposure is *compared directly against the Point of Departure*. If the ratio (i.e., Actual MOE) between the Point of Departure and human exposure is less than the composite uncertainty factor (i.e., Acceptable MOE), an unacceptable risk is presumed to exist.^{278,279} In short, the composite uncertainty factor is the standard for judging whether human exposure is unacceptably close to the toxicity value under both frameworks.

2. MOE Analysis

194. As part of the risk assessment, I conducted an MOE analysis to characterize risk because this is EPA's preferred method to characterize non-cancer risk under TSCA, as evident by its risk evaluations under both Section 5 (new chemicals)²⁸⁰ and Section 6 (existing chemicals).²⁸¹

195. *Points of Departure*: The same five Points of Departure (converted into Human Equivalent Doses) that were used for the derivation of the Reference Doses, as discussed above (see Table 5), were used for the MOE analysis.

196. *Acceptable MOEs (Benchmark MOEs)*: The same composite uncertainty factors that were used for the RfD derivation were selected as the Acceptable MOEs: 30 for the NOAEL-based PODs, and 300 for the LOAEL-based PODs. In EPA's draft risk evaluations under Section 6 of TSCA, EPA has used composite uncertainty factors of 30 for NOAEL-based PODs, and has

²⁷⁸ EPA (2016), p. 61; EPA (2012), p. 13-8.

²⁷⁹ EPA sometimes refers to the risk as a "risk of concern." EPA (2007), p. 13; EPA (2000c), p. C-12.

²⁸⁰ See for example EPA (2018b; 2018c; 2018d; 2018e; 2018f; 2018g; 2019a).

²⁸¹ In its draft risk evaluations under Section 6 thus far, EPA has used MOE to characterize non-cancer risk. (EPA 2019c; 2019d; 2020). In its Final Rule for Risk Evaluation under Section 6, however, EPA described the MOE method as "just one of several approaches to risk characterization" that may be used under TSCA (Federal Register 2017, p. 33735).

characterized this as a relatively small uncertainty factor that “indicates greater certainty in the data (because fewer of the default UFs relevant to a given POD . . . were applied).”²⁸² EPA has contrasted this with a composite uncertainty factor of 1,000, which “would indicate more uncertainty in risk estimation and extrapolation.”²⁸³

197. *Human Exposure:* At the time I conducted this analysis, EPA had not yet released any of its Section 6 draft risk evaluations. I relied, therefore, on EPA’s risk evaluations under Section 5 for guidance on the human exposure assessment. In the Section 5 risk evaluations, EPA considers the highest-exposed group in the population. When dealing with chemicals that may be present in drinking water, therefore, EPA’s MOE analyses separately consider the exposures of *infants*.²⁸⁴

198. Based on the guidance from the Section 5 risk evaluations, I relied on the NRC’s 2006 data to calculate a range of exposures representing the general adult population along with highly exposed population subgroups, including bottle-fed infants and individuals with high water intakes (for example, due to medical conditions or to physical exertion).²⁸⁵

199. In EPA’s draft risk evaluations under Section 6, EPA has used the 95th percentile exposure to represent highly exposed individuals.²⁸⁶ This is the same percentile exposure I used

²⁸² EPA (2019d), p. 301.

²⁸³ EPA (2019d), p. 301.

²⁸⁴ See for example EPA (2018b; 2018c; 2018d; 2018e; 2018f; 2018g; 2019a).

²⁸⁵ For the general adult population, I combined NRC’s estimates for adult consumers of municipal water, ages 20-24 and 25-54 years (0.011 mg/kg/day). As an example of elderly adults (ages 65+), I included the 90th percentile of adult consumers of municipal water (0.022 mg/kg/day). To account for individuals with high water intakes, I used the NRC’s waterborne fluoride intake estimates (at 0.7 mg/L) for adult athletes and physical laborers (0.05 mg/kg/day), children with diabetes mellitus (0.07 mg/kg/day), and individuals with nephrogenic diabetes insipidus (0.1 mg/kg/day). For bottle-fed infants, I estimated a typical (0.1 mg/kg/day) and high (0.14 mg/kg/day) exposure based on the data from Fomon et al. (2000), Harriehausen et al. (2019), and NRC (2006). None of these exposure estimates, even those labeled “high,” is an upper bound or maximum exposure.

²⁸⁶ E.g., EPA (2019d), pp. 266, 300; EPA (2020), p. 108.

for high exposures among bottle-fed infants, and a higher percentile exposure than I used for the elderly (90th percentile).

200. Table 7 and the two figures below show the results of the MOE analyses. The first figure shows the results using the three LOAEL-Based PODs, while the second figure shows the results using the NOAEL-based PODs. As can be seen, the Actual MOEs are below the Acceptable MOEs for each group using every POD (including the least protective), with the exception of *average* adults and 90th percentile elderly when using the NOAEL-based PODs. If EPA's recommended 95th percentile exposure data (0.031 mg/kg/day) is used as the exposure for adults, risks are present even when using the least protective PODs.

201. The margins between the neurotoxicity levels in animals and the exposure levels in humans are far smaller than what EPA considers "acceptable." In fact, the Actual MOEs are so small that unacceptable risks would still be indicated for infants for each POD if the doses from animal studies had no adjustment to convert to the Human Equivalent Doses (HEDs) (i.e., no allometric scaling). Under EPA's framework for characterizing risk, therefore, it is apparent that fluoridation chemicals in drinking water present an unacceptable risk of neurotoxicity.²⁸⁷

²⁸⁷ EPA (2016), p. 61.

Table 7. Calculated Margins of Exposure (MOEs)^a for selected subgroups of the human population for the NOAELs and LOAELs for fluoride in Table 5.

Observation ^b	Intake rate ^c	Human Equivalent Dose (HED) ^d	Estimated human exposures ^e					
LOAEL or NOAEL	LOAEL or NOAEL	LOAEL or NOAEL	Adults (average)	Elderly adults (90th percentile)	Athletes and laborers (high)	DM patients (high)	Bottle-fed infants (typical) NDI patients (high)	Bottle-fed infants (high)
mg/L	mg/kg/day	mg/kg/day	0.011 mg/kg/day	0.022 mg/kg/day	0.05 mg/kg/day	0.07 mg/kg/day	0.1 mg/kg/day	0.14 mg/kg/day
5 mg/L, LOAEL (rats)	0.83	0.20	18	9.1	4.0	2.9	2.0	1.4
23 mg/L, LOAEL (rats)	3.8	0.91	83	41	18	13	9.1	6.5
45 mg/L, LOAEL (rats)	7.5	1.8	163	82	36	26	18	13
11 mg/L, NOAEL (mice)	2.9	0.41	37	19	8.2	5.9	4.1	2.9
20 mg/L, NOAEL (rats)	3.3	0.79	72	36	16	11	7.9	5.6

^a A Margin of Exposure (MOE) is equal to the LOAEL or NOAEL (mg/kg/day) divided by an estimated human exposure (mg/kg/day). Usually, the benchmark MOE = 1000 for assessments based on a LOAEL and 100 for assessments based on an NOAEL. Since allometric scaling between animals and humans has been used to obtain the Human Equivalent Dose, the benchmark MOE is 300 for LOAELs and 30 for NOAELs. An MOE less than the benchmark MOE indicates an “unacceptable risk.”

^b These LOAEL and NOAEL values (mg/L) for fluoride are summarized in Table 2.

^c The intake rates (mg/kg/day) in this column correspond to the LOAELs and NOAELs in the first column (mg/L), converted to intake rates (mg/kg/day) as summarized in Table 5. For rats, the intake rate equals the LOAEL or NOAEL divided by 6. For mice, the intake rate equals the NOAEL divided by 3.8.

^d The Human Equivalent Dose (HED) is calculated from the intake rate for rats or mice as summarized in Table 5. The HED = the intake rate for rats × 0.24 or the intake rate for mice × 0.14.

^e The estimated human exposures are for fluoride exposures from drinking water alone, assuming a fluoride concentration of 0.7 mg/L in the drinking water. Sources are as follows:

Adults (average), NRC (2006), p. 430, Table B-11, average consumers ages 20-54;

Elderly adults (90th percentile), NRC (2006), p. 431, Table B-12, 90th percentile consumers ages 65+;

Athletes and laborers (high), NRC (2006), p. 35, Table 2-4, high consumers (but not upper bound);

DM patients (high), NRC (2006), p. 35, Table 2-4, patients with diabetes mellitus, high consumers (but not upper bound);

Bottle-fed infants (typical), based on Fomon et al. (2000) and Harriehausen et al. (2019);

NDI patients (high), NRC (2006), p. 35, Table 2-4, patients with nephrogenic diabetes insipidus, high consumers (but not upper bound); and


Bottle-fed infants (high), NRC (2006), p. 432, Table B-13, infants < 0.5 years old, 95th percentile consumers (but not upper bound).

Food and Water Watch v. EPA

Thiessen Report

Table 8. Calculated Margins of Exposure (MOEs)^a for selected human population subgroups for the NOAELs and LOAELs for fluoride in Section 4.

Observation ^b	Intake rate ^c	Human Equivalent Dose (HED) ^d	Actual MOEs					
			Estimated human exposures ^e					
LOAELs from animal studies								
LOAEL or NOAEL	LOAEL or NOAEL	LOAEL or NOAEL	Adults (average)	Elderly adults (90th percentile)	Athletes and laborers (high)	DM patients (high)	Bottle-fed infants (typical) NDI patients (high)	Bottle-fed infants (high)
mg/L	mg/kg/day	mg/kg/day	0.011 mg/kg/day	0.022 mg/kg/day	0.05 mg/kg/day	0.07 mg/kg/day	0.1 mg/kg/day	0.14 mg/kg/day
5 mg/L, LOAEL (rats)	 0.83	0.20	 18	 9.1	 4.0	 2.9	 2.0	 1.4
23 mg/L, LOAEL (rats)	 3.8	0.91	 83	 41	 18	 13	 9.1	 6.5
45 mg/L, LOAEL (rats)	 7.5	1.8	 163	 82	 36	 26	 18	 13
11 mg/L, NOAEL (mice)	2.9	0.41	37	19	8.2	5.9	4.1	2.9
20 mg/L, NOAEL (rats)	3.3	0.79	72	36	16	11	7.9	5.6

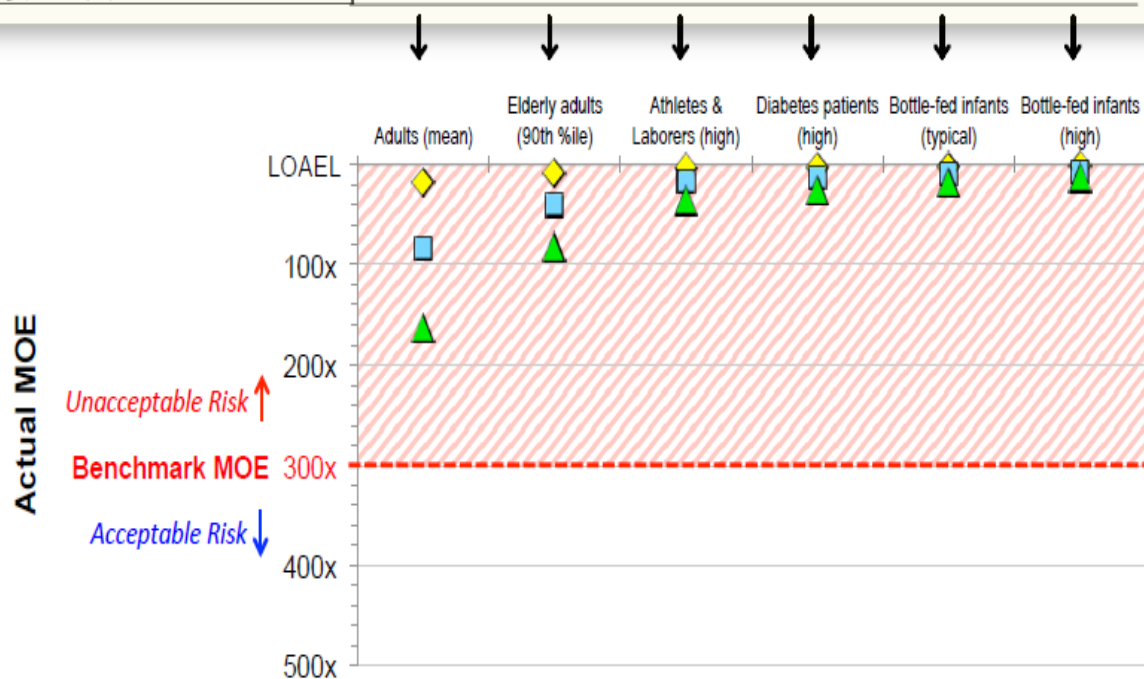


Food and Water Watch v. EPA

Thiessen Report

Table 8. Calculated Margins of Exposure (MOEs)^a for selected human population subgroups for the NOAELs and LOAELs for fluoride in Section 4.

Observation ^b	Intake rate ^c	Human Equivalent Dose (HED) ^d	Actual MOEs					
			Estimated human exposures ^e					
NOAELs from animal studies								
LOAEL or NOAEL	LOAEL or NOAEL	LOAEL or NOAEL	Adults (average)	Elderly adults (90th percentile)	Athletes and laborers (high)	DM patients (high)	Bottle-fed infants (typical) NDI patients (high)	Bottle-fed infants (high)
mg/L	mg/kg/day	mg/kg/day	0.011 mg/kg/day	0.022 mg/kg/day	0.05 mg/kg/day	0.07 mg/kg/day	0.1 mg/kg/day	0.14 mg/kg/day
5 mg/L, LOAEL (rats)	0.83	0.20	18	9.1	4.0	2.9	2.0	1.4
23 mg/L, LOAEL (rats)	3.8	0.91	83	41	18	13	9.1	6.5
45 mg/L, LOAEL (rats)	7.5	1.8	163	82	36	26	18	13
11 mg/L, NOAEL (mice) 	2.9	0.41	37	19	8.2	5.9	4.1	2.9
20 mg/L, NOAEL (rats) 	3.3	0.79	72	36	16	11	7.9	5.6

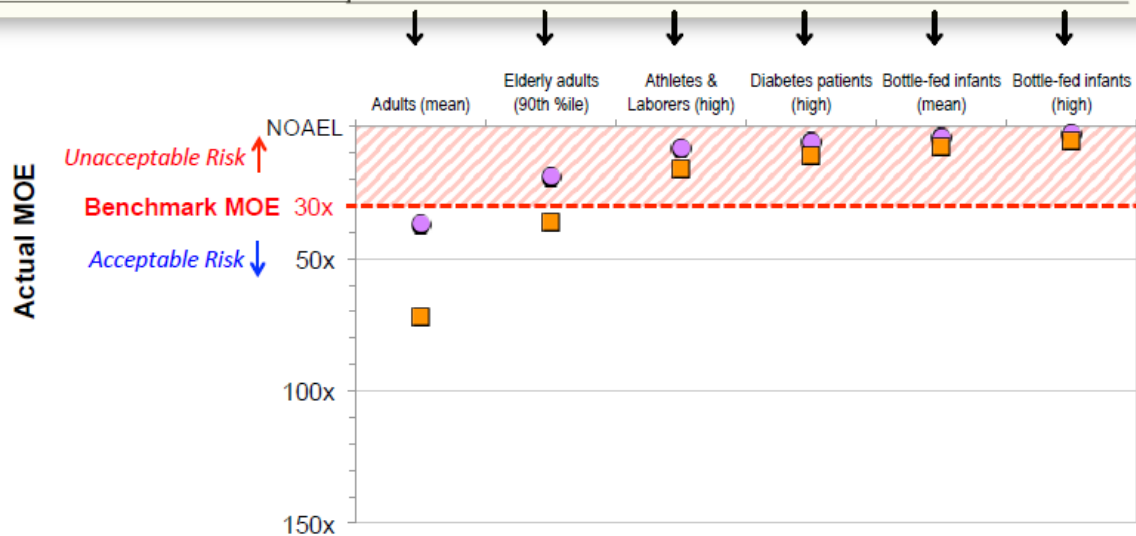

C. Assumptions and Key Sources of Uncertainty

202. Uncertainties are inherent to the field of risk assessment; they are to be expected. As discussed throughout my expert report, there are uncertainties involved in a risk assessment of fluoride neurotoxicity,²⁸⁸ including:

203. *Uncertainties in the Animal Data:* The Points of Departure for both the RfDs and MOEs are derived from developmental animal studies that, while published in the peer-reviewed biomedical literature, have methodological limitations, including lack of control for litter effects, lack of blinding, lack of exposure during the full window of vulnerability (in utero *and* infancy), lack of long-term chronic exposures, and failure to rule out a contributing role of motor and sensory effects in the observed learning/memory deficits. As discussed earlier, the net effect of these limitations is uncertain. On one hand, lack of blinding can inflate the effect size, while on the other hand, lack of exposure during the full window of vulnerability and lack of chronic exposures can deflate it. Similarly, while lack of control for litter effects can create false positives, it can also create false negatives as well.²⁸⁹ Further, to the extent that fluoride is causing the learning/memory deficits indirectly through a motor/sensory mechanism,²⁹⁰ this would still be a neurotoxic effect and is thus not a basis to forego risk assessment, particularly since body weight changes do not appear to be a mediating mechanism in the studies from which the Points of Departure have been derived.

²⁸⁸ For purposes of brevity, my initial expert report did not reiterate each of these uncertainties in the risk characterization section, although I considered them as part of my assessment.

²⁸⁹ Zorrilla (1997), p. 144; Lazic and Essioux (2013), p. 3.

²⁹⁰ NTP (2016), p. vii.

204. While there are some uncertainties in the animal data (which is not unusual²⁹¹), there is reasonable confidence that the observed effects are both real and relevant. First, the animal studies have been overwhelmingly consistent—across numerous laboratories and study designs—in finding adverse effects on the brain, both structural and functional, which supports the conclusion that the effects are not an artifact of a methodological limitation. Second, the effect of fluoride on cognition has been detected in studies that have specifically controlled for litter effects and body weight changes, thus suggesting that fluoride’s effect on the brain is independent of these concerns.²⁹² Third, there are extensive human epidemiological data reporting associations between fluoride and reduced IQ, and the existence of these data adds plausibility to the animal data, and vice versa. Fourth, the finding of unacceptable risk through an MOE analysis of the animal toxicity values is consistent with Dr. Grandjean’s BMD analysis of the human data, which shows that the level of exposure associated with reduced IQ in humans is well below the levels of exposure produced by fluoridation. The confluence of the animal and human data thus adds strong overall confidence to the assessment.

205. *Uncertainties in the Extrapolation to Humans:* As discussed above, the extrapolation of animal data to humans involves some inherent uncertainty. There does not yet exist a physiologically based toxicokinetic model (PBTK) for fluoride, which would be the optimal method for adjusting for toxicokinetics.²⁹³ This uncertainty has been accounted for by EPA’s use of allometric scaling method which accounts for the expected difference in

²⁹¹ As discussed earlier, the principal animal studies that EPA has relied upon for its neurotoxicity risk assessments have also had methodological limitations, including failure to control for litter effects. There was also significant uncertainty in the animal data that EPA used for its unreasonable risk determinations for its draft NMP evaluation (e.g., there were only 6 studies available for the endpoint of concern, and three found no effect).

²⁹² Bartos (2018; 2019).

²⁹³ EPA (2011b), p. 19.

toxicokinetics), and use of an uncertainty factor of 3 (to address the expected difference in toxicodynamics). The use of default allometric scaling for fluoride is consistent with chemical-specific research on fluoride showing that rats and mice require approximately 5 to 10 times more fluoride, respectively, to obtain the same concentration of fluoride in the blood.²⁹⁴ The allometric scaling thus has a chemical-specific justification for fluoride, which provides confidence to the assessment. But, importantly, even if *no* allometric scaling is done to assess the risk of infant exposures, the MOEs still indicate unacceptable risks for *all* PODs.

206. The use of non-protective (i.e., non-conservative) assumptions provides additional confidence to the assessment. These non-protective assumptions include: (1) the use of 45 mg/L as a LOAEL, despite the fact that studies have found adverse effects well below this concentration; (2) the use of 20 mg/L as a NOAEL in McPherson (2018), despite the fact that the study found a neurotoxic effect at this concentration (i.e., increased pain sensitivity); and (3) conversion of water fluoride concentrations (mg/L) into doses (mg/kg/day) using the lowest end of the reported ratio, which results in Points of Departure that are likely higher than the actual dosages the animals received.

207. *Uncertainties in the Exposure Assessment:* As discussed above, I obtained most of my initial exposure estimates from the NRC's 2006 report, which in turn were based on EPA's own water intake data from 2000,²⁹⁵ and have also reviewed EPA's 2019 report in which the Agency identified the "most up-to-date and scientifically sound" water intake data to use for risk assessment. Both of EPA's water intake reports (from 2000 and 2019) are based on short-term (2-day) surveys, which introduces some uncertainty when extrapolating to long-term exposures.

²⁹⁴ NRC (2006), pp. 98, 442; Zhang et al. (2014).

²⁹⁵ NRC (2006), Appendix B; EPA (2000a).

Long-term surveys, however, do not exist, and the uncertainty of using 2-day surveys is minimized by the large, nationally-representative scale of the survey data. EPA has stated that it has medium-to-high confidence in the reliability of these data, and that the data are well suited for risk assessment of water-based exposures.²⁹⁶

208. *Uncertainties in the Human Data:* One of the major strengths of the database on fluoride neurotoxicity is that there is a large body of human data, including five prospective cohort studies that have individual measurements of exposure during the fetal and neonatal period. The large extent of human data for fluoride far surpasses what EPA has used for its draft risk assessments of other chemicals under Section 6,²⁹⁷ where the Agency has often had to rely *solely* on animal data.

209. The emergence of prospective cohort data on early life exposures to “optimal” levels of fluoride (from salt and water fluoridation programs)²⁹⁸ addresses the two primary criticisms that have been made with respect to the cross-sectional studies of populations with elevated levels of fluoride in water: i.e., (1) that cross-sectional studies are limited in establishing causation because the exposures are measured after the effect (i.e., IQ loss) has occurred; and (2) the cross-sectional studies involve exposures that are generally higher than what people receive through artificially fluoridated water. The fact that the prospective cohort studies have found cognitive deficits at “optimal” levels of exposure that are consistent with the effects observed in the cross-sectional studies adds *substantial* confidence to the risk characterization.

210. While the human data are very robust, data gaps do remain, particularly with

²⁹⁶ EPA (2000a), p. 5-5; EPA (2019b), pp. 3-6 & 3-10.

²⁹⁷ As discussed earlier, the data available for fluoride are also substantially more robust than the data EPA has considered in making hazard determinations for other neurotoxicants.

²⁹⁸ I understand that Dr. Hu and Dr. Lanphear will be addressing the criticisms with respect to imprecise exposure estimates, and thus I do not address that issue here.

respect to how the causative doses may vary across the population based on life-stage (e.g., the elderly), and other intrinsic sources of susceptibility, such as renal impairment, nutritional deficiencies, and genetic predisposition. These data gaps make it difficult to quantify the extent to which susceptibility varies across the population; the available data on chronic fluoride toxicity, however, provide a high level of confidence that human susceptibility to fluoride varies by a considerable margin, particularly in a population as large and diverse as the United States. Of particular concern are individuals with co-existing susceptibilities, such as pregnant women with iodine deficiencies, neonates that are bottle-fed with fluoridated water, and elderly individuals with diabetes.

211. To account for the *known* (but not yet quantified) variability in human susceptibility, I utilized EPA's default uncertainty factor of 10. This is consistent with EPA's standard practice, including EPA's Section 6 risk evaluations under TSCA. While I derived the Points of Departure from studies on susceptible (i.e., prenatally exposed) animals, the studies did not account for the full range of expected susceptibility in the human population. The studies did not, for example, attempt to replicate the formula-feeding practices of human infants, as all rodents were breast-fed during the critical neonatal period. Nor did the studies attempt to examine the effect of a co-existing iodine deficiency in the mother, or any other factor (e.g., renal impairment, calcium deficiency, etc) that would be expected to exacerbate the effects of prenatal fluoride exposure. Since hundreds of millions of Americans are now exposed to fluoridation chemicals on a regular basis, the spectrum of susceptibility will likely exceed the susceptibility examined in the available animal studies. An uncertainty factor of 10 is thus appropriate and necessary.

IX. RISK DETERMINATION

212. Under TSCA, a risk evaluation has a fifth and final step that is not included within the *Guidelines*: the Risk Determination. In the Risk Determination, EPA assesses whether the risks identified by the Margin of Exposure (MOE) analysis are “unreasonable.” In making this determination, EPA considers “relevant risk-related factors,” including (i) the effects of the chemical substance under the conditions of use; (ii) number of people exposed; (iii) whether susceptible subpopulations are exposed; (iv) the severity of the hazard; and (v) uncertainties in the data.

213. In practice, EPA’s Risk Determination analyses do not address each of the “relevant risk factors” identified above. Severity of the hazard, for example, is rarely discussed. Assessments of uncertainties in EPA’s Risk Determinations has also been rather cursory. In the NMP risk evaluation, for instance, the discussion of uncertainties in the analysis was largely limited to the assumptions involved in estimating worker exposure to chemicals in the absence of actual monitoring data.²⁹⁹ Although EPA’s risk estimates were based on an endpoint for which there were only 6 animal studies (with only 3 showing an effect), EPA did not re-address the underlying uncertainties in these data. The Risk Determination should thus not be mistaken as an exhaustive re-examination of all issues previously addressed; instead they tend to be brief and written in summary form.

214. At the time I conducted my initial assessment in this case, EPA had not yet released any risk evaluations under Section 6. For guidance, therefore, I relied on the risk characterization

²⁹⁹ EPA (2019d), pp. 301-335.

considerations identified in the *Guidelines*,³⁰⁰ as well as risk evaluations that EPA had recently completed on “new chemicals” under Section 5.

215. The factors that EPA considers under Section 5 substantially overlap with the factors that EPA considers under Section 6. Specifically, EPA considers the following three factors: (i) the hazardous nature of the chemical (as determined by toxicity values in animal studies);³⁰¹ (ii) the extent of human exposure to the chemical, and (iii) the Margin of Exposure (MOE). As I described in my report, fluoride meets each of these three criteria for unreasonable risk.

216. Importantly, whether one considers the factors under Section 5 or Section 6, the risk of neurotoxicity posed by fluoridation chemicals constitutes a clear and unreasonable risk, as will now be discussed.

A. Effects of Fluoridation Chemicals Under the Condition of Use

217. In most of the risk evaluations that EPA has conducted thus far under Section 6, the Agency did not have actual human data on health effects associated with the condition of use. EPA had to rely, therefore, on animal data alone. This is not the case with fluoridation. Critically, there are four prospective cohort studies that have examined the impact of optimal fluoride exposures, including two that examined the specific condition of use (water fluoridation) at issue.³⁰² Under the *Guidelines*, prospective cohort data permit “direct estimates of risks attributed to a particular

³⁰⁰ EPA (1998a), pp. 63-66.

³⁰¹ Under Section 5, a chemical is “considered to have high human health hazard if there is evidence of adverse effects in humans or conclusive evidence of severe effects in animal studies with a NOAEL of less than or equal to 10 mg/kg/day.” EPA (2018b; 2018c; 2018d; 2018e; 2018f; 2018g; 2019a). This criterion is readily satisfied with fluoride, as the LOAELs for cognitive deficits and brain abnormalities are below 10 mg/kg/day. Fluoride is thus a “high human health hazard” under Section 5.

³⁰² Bashash et al (2017, 2018); Green et al. (2019); Till et al. (2020).

exposure.”³⁰³ The effects of fluoridation chemicals under the condition of use are thus well characterized, particularly in comparison to chemicals (e.g., NMP, 1-BP) for which EPA has made unreasonable risk findings under TSCA.

B. Number of People Exposed to Fluoridation Chemicals

218. EPA has recognized that “the significance of the risk is dependent upon both the hazard (or toxicity) of the chemical substance and *the extent of exposure* to the substance.”³⁰⁴ Although EPA made this statement in the context of Section 5, EPA considers the extent of exposure to be a relevant factor under Section 6 as well. In the Section 6 risk determinations, the number of people (usually workers) who are exposed to the chemical are identified under each condition of use.³⁰⁵

219. This factor weighs in favor of an unreasonable risk finding for fluoridation chemicals. The extent of human exposure to fluoridation chemicals is nothing short of massive, much like lead exposure was during the era of leaded gasoline. Today, approximately 200 million Americans, or nearly 2/3 of the population, have municipal water to which fluoridation chemicals are added. Moreover, most of the remaining population living in “non-fluoridated” areas will routinely consume fluoridation chemicals in processed beverages and foods, as many beverages and foods are produced in fluoridated areas.³⁰⁶ To put these numbers in perspective, EPA has found unreasonable risks for conditions of use involving as few as 1,046³⁰⁷ and 1,900 occupationally-

³⁰³ EPA (1998a), p. 17.

³⁰⁴ EPA (2018b; 2018c; 2018d; 2018e; 2018f; 2018g; 2019a).

³⁰⁵ EPA (2019d), pp. 299, 303-335; EPA (2019c), pp. 255-289.

³⁰⁶ See, for example, Kiritsy et al. (1996); Turner et al. (1998); Heilman et al. (1999).

³⁰⁷ EPA (2019c), p. 264.

exposed workers.³⁰⁸ With such widespread exposure to fluoridation chemicals among the general population, even small risks can amount to widespread harm.

C. Exposure of Susceptible Subpopulations to Fluoridation Chemicals

220. One of the consequences from widely dispersing a toxicant through the environment (versus the use of industrial chemicals *within* manufacturing facilities) is that susceptible members of the general public may be exposed. This is the case with fluoridation chemicals. Each year, there are approximately **2.5 million pregnancies** in fluoridated areas; *in utero* exposures are thus widespread. Many of those exposed *in utero* will also be exposed during the sensitive neonatal period, with upwards of **1.9 million infants** living in fluoridated areas being fed formula at least part of the time, including **400,000 infants** who are *exclusively* formula-fed for their first six months. While these numbers do not account for those who use bottled water, the numbers will be substantial regardless.

D. The Severity of the Hazard (Cognitive Deficits/IQ Loss)

221. The principal hazard at issue from exposure to fluoridation chemicals is IQ loss. The prospective studies have found an approximate 5 to 6 point drop in IQ as maternal urinary fluoride levels increase from 0 to 1 mg/L.³⁰⁹ To put this in perspective, EPA has recognized that a loss of a single IQ point is associated with a loss in lifetime earnings,³¹⁰ and EPA's Clean Air Science Advisory Council has stated that "a population loss of 1-2 IQ points is highly significant from a public health perspective" and should be prevented in 99.5% of the population.³¹¹

³⁰⁸ EPA (2019d), pp. 307, 311.

³⁰⁹ Bashash et al. (2017); Green et al. (2019).

³¹⁰ EPA (2008e), p. 5-28.

³¹¹ Federal Register (2008), p. 67000.

Consistent with this, EPA has established reference doses for chemicals based on observed cognitive deficits in animal studies (see Table 1 above). Cognitive deficits, including in the range observed in fluoridated areas, are a sufficiently severe effect on human health to warrant prevention, as EPA has recognized in other contexts.

E. Uncertainties

222. Uncertainties are a pervasive aspect of risk assessment; their existence does not negate a finding of risk. As would be expected, there are uncertainties in the fluoride dataset, arising in part from methodological limitations in the available animal studies (e.g., lack of control for litter effects, lack of blinding, lack of studies on neonatal exposures, lack of chronic experiments, etc.). The impact of these limitations on the observed learning and memory deficits is not yet defined. The clear suggestion from the observed findings, however, is that fluoride causes alterations to the brain and behavior. Further, the uncertainties that remain in the animal data are largely offset by the existence of high-quality prospective studies that have *consistently* detected significant associations between “optimal” fluoride exposures and cognitive deficits. While I understand that EPA’s experts in this case question whether the “causal” relationship between fluoridation and IQ loss has been proven, the *Guidelines* do not require proof of causation; they require sufficient evidence of association.³¹²

223. Another factor weighing in favor of an unreasonable risk finding is that the exposure estimates are more straightforward—and permit greater confidence—than the exposure estimates that EPA has had to extrapolate for other chemicals under TSCA. In its NMP risk evaluation, for example, EPA had to make “assumptions about glove use, glove effectiveness,


³¹² EPA (1998a), p. 53.

duration of contact with NMP, concentration of NMP, and amount of skin surface contact with NMP” in order to come up with estimates of human exposure under the conditions of use.³¹⁵ Estimating exposure to fluoridation chemicals involves much less uncertainty, as the concentration of fluoride in the water is defined (0.7 mg/L), and the EPA has extensive empirical data on water consumption in the U.S. that the Agency has described as “scientifically sound.”

224. Based on the available scientific evidence that now exists on the hazards, exposures, and risks of fluoride ingestion, the widespread addition of fluoridation chemicals to drinking water and processed foods in the United States presents an unreasonable risk to human health.

I declare under penalty of perjury, under the laws of the United States, that the foregoing is true and correct to the best of my knowledge and belief.

Executed on May 20, 2020, in Oak Ridge, Tennessee.

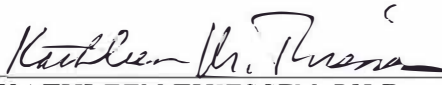
KATHLEEN THIESSEN, PH.D.

³¹⁵ EPA (2019d), Table 5-1.

REFERENCES

- Adebayo, O.L., Shallie, P.D., Salau, B.A., Ajani, E.O., and Adenuga, G.A. 2013. Comparative study on the influence of fluoride on lipid peroxidation and antioxidants levels in the different brain regions of well-fed and protein undernourished rats. *Journal of Trace Elements in Medicine and Biology* 27(4):370-4.
- Adedara, I.A., Abolaji, A.O., Idris, U.F., Olabiyi, B.F., Onibiyo, E.M., Ojuade, T.D., and Farombi, E.O. 2017a. Neuroprotective influence of taurine on fluoride-induced biochemical and behavioral deficits in rats. *Chemico-Biological Interactions* 261:1-10.
- Adedara, I.A., Olabiyi, B.F., Ojuade, T.D., Idris, U.F., Onibiyo, E.M., and Farombi, E.O. 2017b. Taurine reverses sodium fluoride-mediated increase in inflammation, caspase-3 activity, and oxidative damage along the brain–pituitary–gonadal axis in male rats. *Canadian Journal of Physiology and Pharmacology* 95(9):1019-1029.
- Agustina, F., Sofro, Z.M., and Partadiredja, G. 2018. Subchronic administration of high-dose sodium fluoride causes deficits in cerebellar Purkinje cells but not motor coordination of rats. *Biological Trace Element Research* [Epub ahead of print].
- Akinrinade, I.D., Memudu, A.E., Ogundele, O.M., and Ajetunmbi, O.I. 2015a. Interplay of glia activation and oxidative stress formation in fluoride and aluminium exposure. *Pathophysiology* 22(1):39-48.
- Akinrinade, I.D., Memudu, A.E., and Ogundele, O.M. 2015b. Fluoride and aluminium disturb neuronal morphology, transport functions, cholinesterase, lysosomal and cell cycle activities. *Pathophysiology* 22(2):05-15.
- Alhava, E.M., Olkkonen, H., Kauranen, P., and Kari, T. 1980. The effect of drinking water fluoridation on the fluoride content, strength and mineral density of human bone. *Acta Orthopaedica Scandinavica* 51(3):413-20.
- Ameeramja, J., Raghunath, A., and Perumal, E. 2018. Tamarind seed coat extract restores fluoride-induced hematological and biochemical alterations in rats. *Environmental Science and Pollution Research International* 25(26):26157-26166.
- An, J., Mei, S., Liu, A., Fu, Y., Wang, Q., Hu, L., and Ma, L. 1992. The effects of high fluoride on the level of intelligence of primary and secondary students. *Chinese Journal of Control of Endemic Diseases* 7(2):93-94.
- An, N., Zhu, J., Ren, L., Liu, X., Zhou, T., Huang, H., Sun, L., Ding, Z., Li, Z., Cheng, X., and Ba, Y. 2019. Trends of SHBG and ABP levels in male farmers: Influences of environmental fluoride exposure and ESR alpha gene polymorphisms. *Ecotoxicology and Environmental Safety* 172:40-44.
- Angmar-Mansson, B., and Whitford, G.M. 1982. Plasma fluoride levels and enamel fluorosis in the rat. *Caries Research* 16:334-339.
- Armstrong, W.D., Singer, L., and Makowski, E.L. 1970. Placental transfer of fluoride and calcium. *Am. J. Obstet. Gynecol.* 107(3):432-434.

Arnala, I., Alhava, E.M., and Kauranen, P. 1985. Effects of fluoride on bone in Finland. Histomorphometry of cadaver bone from low and high fluoride areas. *Acta Orthopaedica Scandinavica* 56(2):161-6.

Atmaca, N., Atmaca, H.T., Kanici, A., and Anteplioglu, T. 2014. Protective effect of resveratrol on sodium fluoride-induced oxidative stress, hepatotoxicity and neurotoxicity in rats. *Food and Chemical Toxicology* 70:191-97.

Ba, Y., Zhang, H., Wang, G., Wen, S., Yang, Y., Zhu, J., Ren, L., Yang, R., Zhu, C., Li, H., Cheng, X., and Cui, L. 2011. Association of dental fluorosis with polymorphisms of estrogen receptor gene in Chinese children. *Biol. Trace Elem. Res.* 143:87-96.

Balaji, B., Kumar, E.P., and Kumar, A. 2015. Evaluation of standardized *Bacopa monniera* extract in sodium fluoride induced behavioural, biochemical, and histopathological alterations in mice. *Toxicology and Industrial Health* 31(1):18-30.

Banala, R.R., and Karnati, P.R. 2015. Vitamin A deficiency: an oxidative stress marker in sodium fluoride (NaF) induced oxidative damage in developing rat brain. *International Journal of Developmental Neuroscience* 47(Pt B):298-303.

Banji, D., Banji, O.J., Pratusha, N.G., and Annamalai, A.R. 2013. Investigation on the role of *Spirulina platensis* in ameliorating behavioural changes, thyroid dysfunction and oxidative stress in offspring of pregnant rats exposed to fluoride. *Food Chemistry* 140(1-2):321-31.

Barberio, A., Quiñonez, C., Hosein, F.S., and McLaren, L. 2017. Fluoride exposure and reported learning disability diagnosis among Canadian children: Implications for community water fluoridation. *Can. J. Public Health* 108(3):e229-e239.

Bartos, M., Gumilar, F., Gallegos, C.E., Bras, C., Dominguez, S., Mónaco, N., Esandi, M.D.C., Bouzat, C., Cancela, L.M., and Minetti, A. 2018. Alterations in the memory of rat offspring exposed to low levels of fluoride during gestation and lactation: Involvement of the $\alpha 7$ nicotinic receptor and oxidative stress. *Reproductive Toxicology* 81:108-114.

Bartos, M., Gumilar, F., Gallegos, C.E., Bras, C., Dominguez, S., Cancela, L.M., and Minetti, A. 2019. Effects of perinatal fluoride exposure on short- and long-term memory, brain antioxidant status, and glutamate metabolism of young rat pups. *International Journal of Toxicology* (doi: 10.1177/1091581819857558. [Epub ahead of print].

Basha, P.M., and Madhusudhan, N. 2010. Pre and post natal exposure of fluoride induced oxidative macromolecular alterations in developing central nervous system of rat and amelioration by antioxidants. *Neurochemical Research* 35(7):1017-28.

Basha, P.M., Rai, P., and Begum, S. 2011a. Evaluation of fluoride-induced oxidative stress in rat brain: a multigeneration study. *Biological Trace Element Research* 142(3):623-37.

Basha, P.M., Rai, P., and Begum, S. 2011b. Fluoride toxicity and status of serum thyroid hormones, brain histopathology, and learning memory in rats: a multigenerational assessment. *Biological Trace Element Research* 144(1-3):1083-94.

Basha, P.M., and Sujitha N.S. 2012a. Combined influence of intermittent exercise and temperature stress on the modulation of fluoride toxicity. *Biological Trace Element Research* 148(1):69-75.

- Basha, P.M., and Sujitha, N.S. 2012b. Combined impact of exercise and temperature in learning and memory performance of fluoride toxicated rats. *Biological Trace Element Research* 150(1-3):306-13.
- Basha, P.M., and Saumya, S.M. 2013. Suppression of mitochondrial oxidative phosphorylation and TCA enzymes in discrete brain regions of mice exposed to high fluoride: amelioration by *Panax ginseng* (Ginseng) and *Lagerstroemia speciosa* (Banaba) extracts. *Cellular and Molecular Neurobiology* 33(3):453-64.
- Bashash, M., Thomas, D., Hu, H., Martinez-Mier, E.A., Sanchez, B.N., Basu, N., Peterson, K.E., Ettinger, A.S., Wright, R., Zhang, Z., Liu, Y., Schnaas, L., Mercado-García, A., Téllez-Rojo, M.M., and Hernández-Avila, M. 2017. Prenatal fluoride exposure and cognitive outcomes in children at 4 and 6-12 years of age in Mexico. *Environmental Health Perspectives* (<https://doi.org/10.1289/EHP655>).
- Bashash, M., Marchand, M., Hu, H., Till, C., Martinez-Mier, E.G., Sanchez, B.N., Basu, N., Peterson, K.E., Green, R., Schnaas, L., Mercado-García, A., Hernández-Avila, MN., and Téllez-Rojo, M.M. 2018. Prenatal fluoride exposure and attention deficit hyperactivity disorder (ADHD) symptoms in children at 6-12 years of age in Mexico City. *Environment International* 121:658-666.
- Belfort, M.B., Rifas-Shiman, S.L., Kleinman, K.P., Guthrie, L.B., Bellinger, D.C., Taveras, E.M., Gillman, M.W., and Oken, E. 2013. Infant feeding and childhood cognition at ages 3 and 7 years: Effects of breastfeeding duration and exclusivity. *JAMA Pediatr.* 167(9):836-844.
- Bellinger, D.C. 2018. Environmental chemical exposures and neurodevelopmental impairments in children. *Pediatric Medicine* (<http://dx.doi.org/10.21037/pm.2018.11.03>).
- Bera, I., Sabatini, R., Auteri, P., Flace, P., Sisto, G., Montagnani, M., Potenza, M.A., Marasciulo, F.L., Carratu, M.R., Coluccia, A., Borracchi, P., Tarullo, A., and Cagiano, R. 2007. Neurofunctional effects of developmental sodium fluoride exposure in rats. *European Review for Medical and Pharmacological Sciences* 11(4):211-24.
- Bhagavatula Naga, P. 2009. Fluorosis in the early permanent dentition: Evaluating gene-environment interactions. Master of Science thesis, University of Iowa, Iowa City, Iowa.
- Bharti, V.K., and Srivastava, R.S. 2009. Fluoride-induced oxidative stress in rat's brain and its amelioration by buffalo (*Bubalus bubalis*) pineal proteins and melatonin. *Biological Trace Element Research* 130(2):131-40.
- Bharti, V.K., Srivastava, R.S., Anand, A.K., and Kusum, K. 2012. Buffalo (*Bubalus bubalis*) epiphyseal proteins give protection from arsenic and fluoride-induced adverse changes in acetylcholinesterase activity in rats. *Journal of Biochemical and Molecular Toxicology* 26(1):10-5.
- Blayney, J.R., and Hill, I.N. 1964. Evanston Dental Caries Study. XXIV. Prenatal fluorides—value of waterborne fluorides during pregnancy. *J. Am. Dental Association* 69:291-294.
- Boutwell, B.B., Young, J.T.N., and Meldrum, R.C. 2018. On the positive relationship between breastfeeding & intelligence. *Developmental Psychology* 54(8):1426-1433.

Brambilla, E., Belluomo, G., Malerba, A., Buscaglia, M., and Strohmenger, L. 1994. Oral administration of fluoride in pregnant women, and the relation between concentration in maternal plasma and in amniotic fluid. *Archs. oral Biol.* 39(11):991-994.

Caldwell, K.L., Makhmudov, A., Ely, E., Jones, R.L., and Wang, R.Y. 2011. Iodine status of the U.S. population, National Health and Nutrition Examination Survey, 2005-2006 and 2007-2008. *Thyroid* 21(4):419-427.

Call, R.A., Greenwood, D.A., LeCheminant, W.H., Shupe, J.L., Nielsen, H.M., Olson, L.E., Lamborn, R.E., Mangelson, F.L., and Davis, R.V. 1965. Histological and chemical studies in man on effects of fluoride. *Public Health Reports* 80(6):529-538.

Cao, K., Xiang, J., Dong, Y.T., Xu, Y., Song, H., Zeng, X.X., Ran, L.Y., Hong, W., and Guan, Z.Z. 2019. Exposure to fluoride aggravates the impairment in learning and memory and neuropathological lesions in mice carrying the APP/PS1 double-transgenic mutation. *Alzheimer's Research & Therapy* 11:35.

CDC (Centers for Disease Control and Prevention). 2005. Surveillance for Dental Caries, Dental Sealants, Tooth Retention, Edentulism, and Enamel Fluorosis—United States, 1988-1994 and 1999-2002. *Morbidity and Mortality Weekly Report* 54(SS3):1-43. Atlanta, GA: U.S. Department of Health and Human Services, Centers for Disease Control and Prevention.

CDC (Centers for Disease Control and Prevention). 2008. Trace Elements: Iodine. In: *National Report on Biochemical Indicators of Diet and Nutrition in the U.S. Population 1999-2002*. National Center for Environmental Health, NCEH Pub. No. 08-2982c (July 2008).

CDC (Centers for Disease Control and Prevention). 2017. Results: Breastfeeding and Infant Feeding Practices: Infant Feeding Practices Study II and Its Year Six Follow-Up. Chapter 3. Infant Feeding. (<https://www.cdc.gov/breastfeeding/data/ifps/results.htm#ch3>; last reviewed December 5, 2017; retrieved February 11, 2019).

CDC (Centers for Disease Control and Prevention). 2018. Results: Breastfeeding Rates. Breastfeeding among U.S. Children born 2009-2015, CDC National Immunization Survey. (https://www.cdc.gov/breastfeeding/data/nis_data/results.html; last reviewed August 1, 2018; retrieved February 6, 2019).

CDC (Centers for Disease Control and Prevention). Not dated. Rates of Any and Exclusive Breastfeeding by Socio-demographics among Children Born in 2015. (https://www.cdc.gov/breastfeeding/data/nis_data/rates-any-exclusive-bf-socio-dem-2015.htm; retrieved February 6, 2019).

Chachra, D., Limeback, H., Willett, T.L., and Grynepas, M.D. 2010. The long-term effects of water fluoridation on the human skeleton. *Journal of Dental Research* 89(11):1219-23.

Chauhan, S.S., Ojha, S., and Mahmood, A. 2013. Effects of fluoride and ethanol administration on lipid peroxidation systems in rat brain. *Indian Journal of Experimental Biology* 51:249-55.

Chen, Y., Han, F., Zhou, Z., Zhang, H., Jiao, X., Zhang, S., Huang, M., Chang, T., and Dong, Y. 1991. Research on the intellectual development of children in high fluoride areas. *Chinese Journal of Control of Endemic Diseases* 6 Suppl. 99-100. (Republished in *Fluoride* 2008, 41(2):120-124.)

- Chen, J., Shan, K.R., Long, Y.G., Wang, Y.N., Nordberg, A., and Guan, Z.Z. 2003. Selective decreases of nicotinic acetylcholine receptors in PC12 cells exposed to fluoride. *Toxicology* 183(1-3):235-42.
- Chen, J., Niu, Q., Xia, T., Zhou, G., Li, P., Zhao, Q., Xu, C., Dong, L., Zhang, S., and Wang, A. 2018a. ERK1/2-mediated disruption of BDNF–TrkB signaling causes synaptic impairment contributing to fluoride-induced developmental neurotoxicity. *Toxicology* 410:222-230.
- Chen, K., Didsbury, M., van Zwieten, An., Howell, M., Kim, S., Tong, A., Howard, K., Nassar, N., Barton, B., Lah, S., Lorenzo, m J., Strippoli, G., Palmer, S., Teixeira-Pinto, A., Mackie, F., McTaggart, S., Walker, A., Kara, T., Craig, J.C., and Wong, G. 2018b. Neurocognitive and educational outcomes in children and adolescents with CKD: A systematic review and meta-analysis. *Clin. J. Am. Soc. Nephrol.* 13(3):387-397.
- Chioca, L.R., Raupp, I.M., Da Cunha, C., Losso, E.M., and Andreatini, R. 2008. Subchronic fluoride intake induces impairment in habituation and active avoidance tasks in rats. *European Journal of Pharmacology* 579(1-3):196-201.
- Choi, A.L., Sun, G., Zhang, Y., and Grandjean, P. 2012. Developmental fluoride neurotoxicity: A systematic review. *Environmental Health Perspectives* 120(10):1362-1368.
- Choi, A.L., Zhang, Y., Sun, G., Bellinger, D.C., Wang, K., Yang, X.J., Li, J.S., Zheng, Q., Fu, Y., and Grandjean, P. 2015. Association of lifetime exposure to fluoride and cognitive functions in Chinese children: A pilot study. *Neurotoxicology and Teratology* 47:96-101.
- Chouhan, A., and Flora, S.J.S. 2008. Effects of fluoride on the tissue oxidative stress and apoptosis in rats: biochemical assays supported by IR spectroscopy data. *Toxicology* 254(1-2):61-7.
- Chouhan, S., Lomash, V., and Flora, S.J. 2010. Fluoride-induced changes in haem biosynthesis pathway, neurological variables and tissue histopathology of rats. *Journal of Applied Toxicology* 30(1):63-73.
- Cui, Y.S., Zhong, Q., Li, W.F., Liu, Z.H., Wang, Y, Hou CC. 2017. The influence of fluoride exposure on the changes of thyroid hormone levels and the intellectual impairment of offspring rats. *Zhonghua Lao Dong Wei Sheng Zhi Ye Bing Za Zhi (Chinese Journal of Industrial Hygiene and Occupational Diseases)* 35(12):888-892.
- Cui, Y., Zhang, B., Ma, J., Wang, Y., Zhao, L., Hou, C., Yu, J., Zhao, Y., Zhang, Z., Nie, J., Gao, T., Zhou, G., and Liu, H. 2018. Dopamine receptor D2 gene polymorphism, urine fluoride, and intelligence impairment of children in China: A school-based cross-sectional study. *Ecotoxicology and Environmental Safety* 165:270-277.
- Dec, K., Łukomska, A., Skonieczna-Żydecka, K., Kolasa-Wołoskiuk, A., Tarnowski, M., Baranowska-Bosiacka, I., and Gutowska, I. 2019. Long-term exposure to fluoride as a factor promoting changes in the expression and activity of cyclooxygenases (COX1 and COX2) in various rat brain structures. *Neurotoxicology* 74:81-90.
- DHEW (Department of Health, Education, and Welfare). 1979. Trends in Breast Feeding Among American Mothers. Data from the National Survey of Family Growth, Series 23, No. 3. Hyattsville, MD, DHEW Publication No. (PHS) 79-1979.

Ding, Y., Gao, Y., Sun, H., Han, H., Wang, W., Ji, X., Liu, X., and Sun, D. 2011. The relationships between low levels of urine fluoride on children's intelligence, dental fluorosis in endemic fluorosis areas in Hulunbuir, Inner Mongolia, China. *Journal of Hazardous Materials* 186:1942-1946.

Dong, Y.-T., Wang, Y., Wei, N., Zhang, Q.-F., and Guan, Z.-Z. 2015. Deficit in learning and memory of rats with chronic fluorosis correlates with the decreased expressions of M1 and M3 muscarinic acetylcholine receptors. *Archives of Toxicology* 89(11):1981-1991.

Drinkard, C.R., Deaton, T.G., and Bawden, J.W. 1985. Enamel fluoride in nursing rats with mothers drinking water with high fluoride concentrations. *J. Dent. Res.* 64(6):877-880.

Du, L., Wan, C., Cao, X., and Liu, J. 1992. The effect of fluorine on the developing human brain. *Chinese Journal of Pathology* 21(4):218-220. English translation (2008) in *Fluoride* 41(4):327-330.

Duan, J., Zhao, M., Wang, L., Fang, D., Wang, Y., and Wang, W. 1995. A comparative analysis of the results of multiple tests in patients with chronic industrial fluorosis. *Guizhou Medical Journal* 18(3):179-80.

Duan, Q., Jiao, J., Chen, X., and Wang, X. 2018. Association between water fluoride and the level of children's intelligence: A dose-response meta-analysis. *Public Health* 154:87-97.

Eble, D.M., Deaton, T.G., Wilson, F.C. Jr., and Bawden, J.W. 1992. Fluoride concentrations in human and rat bone. *Journal of Public Health Dentistry* 52(5):288-91.

Elliott, L. 1967. Lack of effect of administration of fluoride on the central nervous system of rats. *Acta pharmacol. et toxicol.* 25:323-328.

EPA (Environmental Protection Agency). 1998a. Guidelines for Neurotoxicity Risk Assessment, EPA/630/R-95/001F (April 1998). Also published as Federal Register (1998) 63(93):26926-26954.

EPA (Environmental Protection Agency). 1998b. Health Effects Tests Guidelines. OPPTS 870.4100 Chronic Toxicity, EPA 712-C-98-210 (August 1998).

EPA (Environmental Protection Agency). 2000a. Estimated Per Capita Water Ingestion and Body Weight in the United States, EPA-822-R-00-008 (April 2000).

EPA (Environmental Protection Agency). 2000b. Toxicological Review of Chlorine Dioxide and Chlorite (CAS Nos. 10049-04-4 and 7758-19-2), EPA/635/R-00/007 (September 2000).

EPA (Environmental Protection Agency). 2000c. Science Policy Council Handbook. Risk Characterization. Office of Science Policy, U.S. Environmental Protection Agency, EPA 100-B-00-002.

EPA (Environmental Protection Agency). 2001. Methylmercury (MeHg); CASRN 22967-92-6. Integrated Risk Information System, U.S. Environmental Protection Agency (last updated July 27, 2001).

EPA (Environmental Protection Agency). 2007. Mefluidide: Occupational and Residential Exposure and Risk Assessment for the Reregistration Eligibility Decision (RED). Office of Prevention, Pesticides, and Toxic Substances, U.S. Environmental Protection Agency, February 28, 2007.

- EPA (Environmental Protection Agency). 2008a. Toxicological Review of 2,2',4,4'-Tetrabromodiphenyl Ether (BDE-47) (CAS No. 5436-43-1), EPA/635/R-07/005F (June 2008).
- EPA (Environmental Protection Agency). 2008b. Toxicological Review of 2,2',4,4',5-Pentabromodiphenyl Ether (BDE-99) (CAS No. 60348-60-9), EPA/635/R-07/006F (June 2008).
- EPA (Environmental Protection Agency). 2008c. Toxicological Review of 2,2',4,4',5,5'-Hexabromodiphenyl Ether (BDE-153) (CAS No. 68631-49-2), EPA/635/R-07/007F (June 2008).
- EPA (Environmental Protection Agency). 2008d. Toxicological Review of Decabromodiphenyl Ether (BDE-209) (CAS No. 1163-19-5), EPA/635/R-07/008F (June 2008).
- EPA (Environmental Protection Agency). 2008e. Proposed Lead NAAQS Regulatory Impact Analysis (June 2008). [https://www3.epa.gov/ttnecas1/docs/ria/naaqs-lead_ria_proposal_2008-06.pdf]
- EPA (Environmental Protection Agency). 2009a. Integrated Risk Information System (IRIS), IRIS Glossary. (http://www.epa.gov/ncea/iris/help_gloss.htm, retrieved May 26, 2009).
- EPA (Environmental Protection Agency). 2009b. Toxicological Review of 2-Hexanone (CAS No. 591-78-6), EPA/635/R-09/008F (September 2009).
- EPA (Environmental Protection Agency). 2010. Fluoride: Dose-Response Analysis for Non-cancer Effects. EPA-820-R-10-019. Office of Water, U.S. Environmental Protection Agency. December 2010.
- EPA (Environmental Protection Agency). 2011a. Exposure Factors Handbook: 2011 Edition, EPA/600/R-090/052F (September 2011).
- EPA (Environmental Protection Agency). 2011b. Recommended Use of Body Weight^{3/4} as the Default Method in Derivation of the Oral Reference Dose, EPA 100-R11-0001.
- EPA (Environmental Protection Agency). 2012. Sustainable Futures/P2 Framework Manual, EPA-748-B12-001. [<https://www.epa.gov/sustainable-futures/sustainable-futures-p2-framework-manual>]
- EPA (Environmental Protection Agency). 2013a. Toxicological Review of Methanol (Noncancer) (CAS No. 67-56-1), EPA/635/R-11/001Fa (September 2013).
- EPA (Environmental Protection Agency). 2013b. SAB Advice on Approaches to Derive a Maximum Contaminant Level Goal for Perchlorate, EPA-SAB-13-004 (May 29, 2013).
- EPA (Environmental Protection Agency). 2016. Toxicological Review of Trimethylbenzenes: Executive Summary (CASRN 25551-13-7, 95-63-6, 526-73-8, and 108-67-8), EPA/635/R-16/161Fa (September 2016).
- EPA (Environmental Protection Agency). 2017. Exposure Assessment Tools by Lifestages and Populations - Highly Exposed or Other Susceptible Population Groups (November 29, 2017). [<https://www.epa.gov/expobox/exposure-assessment-tools-lifestages-and-populations-highly-exposed-or-other-susceptible>]
- EPA (Environmental Protection Agency). 2018a. Toxicological Review of Hexahydro-1,3,5-trinitro-1,3,5-triazine (RDX) (CASRN 121-82-4), EPA/635/R-18/211Fa (August 2018).
- EPA (Environmental Protection Agency). 2018b. TSCA Section 5(a)(3) Determination for

Premanufacture Notice (PMN) P-18-0137 (October 15, 2018).

EPA (Environmental Protection Agency). 2018c. TSCA Section 5(a)(3) Determination for Premanufacture Notice (PMN) P-18-0212 (November 30, 2018).

EPA (Environmental Protection Agency). 2018d. TSCA Section 5(a)(3) Determination for Premanufacture Notice (PMN) P-17-0281 (December 4, 2018).

EPA (Environmental Protection Agency). 2018e. TSCA Section 5(a)(3) Determination for Premanufacture Notice (PMN) P-18-0007-0008 (December 11, 2018).

EPA (Environmental Protection Agency). 2018f. TSCA Section 5(a)(3) Determination for Premanufacture Notice (PMN) P-19-0006 (December 20, 2018).

EPA (Environmental Protection Agency). 2018g. TSCA Section 5(a)(3) Determination for Premanufacture Notice (PMN) P-18-0221 (December 21, 2018).

EPA (Environmental Protection Agency). 2018h. Toxicological Review of Hexahydro-1,3,5-trinitro-1,3,5-triazine (RDX) (CASRN 121-82-4), Supplemental Information, EPA/635/R-18/211Fb (August 2018).

EPA (Environmental Protection Agency). 2019a. TSCA Section 5(a)(3) Determination for Premanufacture Notice (PMN) P-18-0020 (February 25, 2019).

EPA (Environmental Protection Agency). 2019b. Update for Chapter 3 of the Exposure Factors Handbook: Ingestion of Water and Other Select Liquids, EPA/600/R-18/259F (February 2019).

EPA (Environmental Protection Agency). 2019c. Draft Risk Evaluation for 1-Bromopropane (*n*-Propyl Bromide), EPA-740-R1-8013 (August 2019 DRAFT).

EPA (Environmental Protection Agency). 2019d. Draft Risk Evaluation for N-Methylpyrrolidone (2-Pyrrolidinone, 1-Methyl-) (NMP), EPA-740-R1-8009 (October 2019 DRAFT).

EPA (Environmental Protection Agency). 2020. Draft Risk Evaluation for Trichloroethylene CASRN: 79-01-6, EPA-740R18008 (February 2020 DRAFT).

Federal Register. 1998. Environmental Protection Agency, Guidelines for Neurotoxicity Risk Assessment. Federal Register 63(93):26926-26954.

Federal Register. 2008. Environmental Protection Agency, National Ambient Air Quality Standards for Lead. Federal Register 73(219):66964-67062.

Federal Register. 2017. Environmental Protection Agency, Procedures for Chemical Risk Evaluation Under the Amended Toxic Substances Control Act. Federal Register 82(138):33726-33753.

Feltman, R., and Kosel, G. 1961. Prenatal and postnatal ingestion of fluorides—Fourteen years of investigation. Final report. J. Dent. Med. 16:190-198.

Flora, S.J., Mittal, M., and Mishra, D. 2009. Co-exposure to arsenic and fluoride on oxidative stress, glutathione linked enzymes, biogenic amines and DNA damage in mouse brain. Journal of the Neurological Sciences 285(1-2):198-205.

Flora, S.J., Mittal, M., Pachauri, V., and Dwivedi, N. 2012. A possible mechanism for combined arsenic and fluoride induced cellular and DNA damage in mice. Metallomics 4(1):78-90.

- Fomon, S.J. 2001. Infant feeding in the 20th century: Formula and beikost. *J. Nutrition* 131:409S-420S.
- Fomon, S.J., and Ekstrand, J. 1999. Fluoride intake by infants. *J. Public Health Dent.* 59(4):229-234.
- Fomon, S.J., Ekstrand, J., and Ziegler, E.E. 2000. Fluoride intake and prevalence of dental fluorosis: Trends in fluoride intake with special attention to infants. *J. Public Health Dent.* 60(3):131-139.
- Forsman, B. 1974. Dental fluorosis and caries in high-fluoride districts in Sweden. *Community Dent. Oral Epidemiol.* 2:132-148.
- Forsman, B. 1977. Early supply of fluoride and enamel fluorosis. *Scand. J. Dent. Res.* 85:22-30.
- Galetti, P.M., and Joyet, G. 1958. Effect of fluorine on thyroidal iodine metabolism in hyperthyroidism. *The Journal of Clinical Endocrinology and Metabolism* 18(10):1102-10.
- Gao, Q., Liu, Y.J., and Guan Z.Z. 2008. Oxidative stress might be a mechanism connected with the decreased alpha 7 nicotinic receptor influenced by high-concentration of fluoride in SH-SY5Y neuroblastoma cells. *Toxicology in Vitro* 22(4):837-43. Erratum in: *Toxicology in Vitro* 22(7):1814.
- Ge, Y., Niu, R., Zhang, J., and Wang, J. 2011. Proteomic analysis of brain proteins of rats exposed to high fluoride and low iodine. *Archives of Toxicology* 85(1):27-33.
- Ge, Y., Chen, L., Yin, Z., Song, X., Ruan, T., Hua, L., Liu, J., Wang, J., and Ning, H. 2018. Fluoride-induced alterations of synapse-related proteins in the cerebral cortex of ICR offspring mouse brain. *Chemosphere* 201:874-883.
- Gedalia, I., Brzezinski, A., Zukerman, H., and Mayersdorf, A. 1964. Placental transfer of fluoride in the human fetus at low and high F-intake. *J. Dent. Res.* 43(5):669-671.
- Geeraerts, F., Gijss, G., Finné, E., and Crokaert, R. 1986. Kinetics of fluoride penetration in liver and brain. *Fluoride* 19(3):108-112.
- Goschorska, M., Baranowska-Bosiacka, I., Gutowska, I., Metryka, E., Skórka-Majewicz, M., and Chlubek, D. 2018. Potential role of fluoride in the etiopathogenesis of Alzheimer's disease. *Int. J. Molecular Sciences* 19:3965.
- Goyer, R.A. 1995. Nutrition and metal toxicity. *Am. J. Clin. Nutr.* 61(suppl):646S-650S.
- Green, R., Lanphear, B., Hornung, R., Flora, D., Martinez-Mier, E.A., Neufeld, R., Ayotte, P., Muckle, G., and Till, C. 2019. Association between maternal fluoride exposure during pregnancy and IQ scores in offspring in Canada. *JAMA Pediatrics* 173(10):940-948.
- Güner, S., Uyar-Bozkurt, S., Haznedaroglu, E., and Menten, A. 2016. Dental fluorosis and catalase Immunoreactivity of the Brain Tissues in rats exposed to high fluoride pre-and postnatally. *Biological Trace Element Research* 174(1):150-157.
- Guo, X., Wang, R., Cheng, C., Wei, W., Tang, L., Wang, Q., Tang, D., Liu, G., He, G., and Li, S. 1991. A preliminary investigation of the IQs of 7-13 year old children from an area with coal burning-related fluoride poisoning. *Chinese Journal of Endemiology* 10(2):98-100 (republished in *Fluoride* 2008; 41(2):125-28).

- Guo, Z., He, Y., and Zhu, Q. 2001. Research on the neurobehavioral function of workers occupationally exposed to fluoride. *Industrial Health and Occupational Diseases* 27(6):36-8. (English translation published in *Fluoride* 2008, 41(2):152-155.)
- Gupta, S., Seth, A.K., Gupta, A., and Gavane, A.G. 1993. Transplacental passage of fluorides. *The Journal of Pediatrics* 123(1):139-141.
- Haddow, J.E., Palomaki, G.E., Allan, W.C., Williams, J.R., Knight, G.J., Gagnon, J., O'Heir, C.E., Mitchell, M.L., Hermos, R.J., Waisbren, S.E., Faix, J.D., and Klein, R.Z. 1999. Maternal thyroid deficiency during pregnancy and subsequent neuropsychological development of the child. *NEJM* 341(8):549-555.
- Hamza, R.Z., El-Shenawy, N.S. and Ismail, H.A. 2015. Protective effects of blackberry and quercetin on sodium fluoride-induced oxidative stress and histological changes in the hepatic, renal, testis and brain tissue of male rat. *Journal of Basic and Clinical Physiology and Pharmacology* 26(3):237-51.
- Han, H., Du, W., Zhou, B., Zhang, W., Xu, G., Niu, R., and Sun, Z. 2014. Effects of chronic fluoride exposure on object recognition memory and mRNA expression of SNARE complex in hippocampus of male mice. *Biological Trace Element Research* 158:58-64.
- Hanhijärvi, H., Kanto, J., and Ruponen, S. 1974. Human free ionized plasma fluoride concentrations during pregnancy, toxemia, and lactation. *Fluoride* 7(3):143-146.
- Harriehausen, C.X., Dosani, F.,Z., Chiquet, B.T., Barratt, M.S., and Quock, R.L. 2019. Fluoride intake of infants from formula. *J. Clinical Pediatric Dentistry*. 43(1):34-41.
- Hassan, H.A., and Abdel-Aziz, A.F. 2010. Evaluation of free radical-scavenging and anti-oxidant properties of black berry against fluoride toxicity in rats. *Food and Chemical Toxicology* 48(8-9):1999-2004.
- Heilman, J.R., Kiritsy, M.C., Levy, S.M., and Wefel, J.S. 1999. Assessing fluoride levels of carbonated soft drinks. *JADA* 130:1593-1599.
- Hillman, D., Bolenbaugh, D.L., and Convey, E.M. 1979. Hypothyroidism and anemia related to fluoride in dairy cattle. *Journal of Dairy Science* 62(3):416-23.
- Holman, L., Head, M.L., Lanfear, R., and Jennions, M.D. 2015. Evidence of experimental bias in the life sciences: Why we need blind data recording. *PLOS Biology* 13(7):e1002190.
- Hong, L., Levy, S.M., Broffitt, B., Warren, J.J., Kanellis, M.J., Wefel, J.S., and Dawson, D.V. 2006a. Timing of fluoride intake in relation to development of fluorosis on maxillary central incisors. *Community Dent. Oral Epidemiol.* 34:299-309.
- Hong, L., Levy, S.M., Warren, J.J., Broffitt, B., and Cavanaugh, J. 2006b. Fluoride intake levels in relation to fluorosis development in permanent maxillary central incisors and first molars. *Caries Research* 40:494-500.
- Horta, B.L., de Mola, C.L., and Victora, C.G. 2015. Breastfeeding and intelligence: A systematic review and meta-analysis. *Acta Paediatrica* 104:14-19.
- Horta, B.L., de Sousa, B.A., and de Mola, C.L. 2018. Breastfeeding and neurodevelopmental outcomes. *Curr. Opin. Clin. Nutr. Metab. Care* 21(3):174-178.

- Huang, H., Ba, Y., Cui, L., Cheng, X., Zhu, J., Zhang, Y., Yan, P., Zhu, C., Kilfoy, B., and Zhang, Y. 2008. COL1A2 gene polymorphisms (Pvu II and Rsa I), serum calciotropic hormone levels, and dental fluorosis. *Community Dentistry and Oral Epidemiology* 36:517-522.
- Hudson, J.T., Stookey, G.K., and Muhler, J.C. 1967. The placental transfer of fluoride in the guinea pig. *Archives of Oral Biology* 12(2):237-46.
- Ibarra-Santan, C., Ruiz-Rodríguez, M. del S., Fonseca-Leal, M. del P., Gutiérrez-Cantú, F.J., and Pozos-Guillén, A. de J. 2007. Enamel hypoplasia in children with renal disease in a fluoridated area. *J. Pediatric Dentistry* 31(4):274-278.
- Inkielewicz-Stepniak, I., and Czarnowski, W. 2010. Oxidative stress parameters in rats exposed to fluoride and caffeine. *Food and Chemical Toxicology* 48(6):1607-11.
- Itai, K., Onoda, T., Nohara, M., Ohsawa, M., Tanno, K., Sato, T., Kuribayashi, T., and Okayama, A. 2010. Serum ionic fluoride concentrations are related to renal function and menopause status but not to age in a Japanese general population. *Clinica Chimica Acta* 411(3-4):263-6.
- Jetti, R., Raghuveer, C.V., and Mallikarjuna, R.C. 2016. Protective effect of ascorbic acid and Ginkgo biloba against learning and memory deficits caused by fluoride. *Toxicology and Industrial Health* 32(1):183-7.
- Jia, B., Zong, L., Lee, J.Y., Lei, J., Zhu, Y., Xie, H., Clemens, J.L., Feller, M.C., Na, Q., Dong, J., McLane, M.W., Jones-Beatty, K., and Burd, I. 2019. Maternal supplementation of low dose fluoride alleviates adverse perinatal outcomes following exposure to intrauterine inflammation. *Scientific Reports* 9(1):2575.
- Jiang, S., Su, J., Yao, S., Zhang, Y., Cao, F., Wang, F., Wang, H., Li, J., and Xi, S. 2014a. Fluoride and arsenic exposure impairs learning and memory and decreases mGluR5 expression in the hippocampus and cortex in rats. *PLoS One* 23;9(4):e96041.
- Jiang, C., Zhang, S., Liu, H., Guan, Z., Zeng, Q., Zhang, C., Lei, R., Xia, T., Wang, Z., Yang, L., Chen, Y., Wu, X., Zhang, X., Cui, Y., Yu, L., and Wang, A. 2014b. Low glucose utilization and neurodegenerative changes caused by sodium fluoride exposure in rat's developmental brain. *Neuromolecular Med.* 16(1):94-105.
- Jiang, M., Mu, L., Wang, Y., Yan, W., Jiao, Y. 2015. The relationship between Alu I polymorphisms in the calcitonin receptor gene and fluorosis endemic to Chongqing, China. *Medical Principles and Practice* 24:80-83.
- Juárez-López, M.L.A., Huízar-Álvarez, R., Molina-Frechero, N., Murrieta-Pruneda, F., and Cortés-Aguilera, Y. 2011. Fluorine in water and dental fluorosis in a community of Queretaro State Mexico. *J. Environ. Protection* 2:744-749.
- Kanazawa, S. 2015. Breastfeeding is positively associated with child intelligence even net of parental IQ. *Developmental Psychology* 51(12):1683-1689.
- Kang, Y.J., Zolina L., and Manson, J.M. 1986. Strain differences in response of Sprague-Dawley and Long Evans Hooded rats to the teratogen Nitrofen. *Teratology* 34:213-23.
- Karimzade, S., Aghaei, M., and Mahvi, A.H. 2014a. Investigation of intelligence quotient in 9-12-year-old children exposed to high- and low-drinking water fluoride in West Azerbaijan province, Iran. *Fluoride* 47(1):9-14.

- Karimzade, S., Aghaei, M., and Mahvi, A.H. 2014b. IQ of 9–12-year-old children in high- and low-drinking water F areas in West Azerbaijan province, Iran: further information on the two villages in the study and the confounding factors considered. *Letter to the editor; Fluoride* 47(3):266-271.
- Kaur, T., Bijarnia, R.K., and Nehru, B. 2009. Effect of concurrent chronic exposure of fluoride and aluminum on rat brain. *Drug and Chemical Toxicology* 32(3):215-21.
- Khan, S.A., Singh, R.K., Navit, S., Chadha, D., Johri, N., Navit, P., Sharma, A., Bahuguna, R. 2015. Relationship between dental fluorosis and Intelligence Quotient of school going children in and around Lucknow District: A cross-sectional study. *J. Clinical and Diagnostic Research* 9(11):ZC10-ZC15.
- Khan, A.M., Raina, R., Dubey, N., and Verma, P.K. 2018. Effect of deltamethrin and fluoride co-exposure on the brain antioxidant status and cholinesterase activity in Wistar rats. *Drug and Chemical Toxicology* 41(2):123-127.
- Kinawy, A.A. 2019. Synergistic oxidative impact of aluminum chloride and sodium fluoride exposure during early stages of brain development in the rat. *Environmental Science and Pollution Research International* [Epub ahead of print].
- Kiritsy, M.C., Levy, S.M., Warren, J.J., Guha-Chowdhury, N., Heilman, J.R., and Marshall, T. 1996. Assessing fluoride concentrations of juices and juice-flavored drinks. *JADA* 127:895-902.
- Klein, R.Z., Sargent, J.D., Larsen, P.R., Waisbren, S.E., Haddow, J.E., and Mitchell, M.L. 2001. Relation of severity of maternal hypothyroidism to cognitive development of offspring. *J. Med. Screen.* 8:18-20.
- Kooistra, L., Crawford, S., van Baar, A.L., Brouwers, E.P., and Pop, V.J. 2006. Neonatal effects of maternal hypothyroxinemia during early pregnancy. *Pediatrics* 117(1):161-167.
- Küchler, E.C., Bruzamolín, C.D., Omori, M.A., Costa, M.C., Antunes, L.S., Pecharki, G.D., Trevilatto, P.C., Vieira, A.R., and Brancher, J.A. 2018. Polymorphisms in nonamelogenin enamel matrix genes are associated with dental fluorosis. *Caries Research* 52:1-6.
- LaFranchi, S.H., Haddow, J.E., and Hollowell, J.G. 2005. Is thyroid inadequacy during gestation a risk factor for adverse pregnancy and developmental outcomes? *Thyroid* 15(1):60-71.
- Lavryashina, M.B., Uljanova, M.V., Druzhinin, V.G., and Tolochko, T.A. 2003. A study of the genetic basis of susceptibility to occupational fluorosis in aluminum industry workers of Siberia. *Russian Journal of Genetics* 39(7):823-827.
- Lazic, S.E., and Essioux, L. 2013. Improving basic and translational science by accounting for litter-to-litter variation in animal models. *BMC Neuroscience* 22;14:37.
- Lehman, A.J., and Fitzhugh, O.G. 1954. 100-fold margin of safety. *Association of Food & Drug Officials of the United States, Quarterly Bulletin XVIII*(1):33-35.
- Leone, N.C., Shimkin, M.B., Arnold, F.A., Stevenson, C.A., Zimmermann, E.R., Geiser, P.B., and Lieberman, J.E. 1954. Medical aspects of excessive fluoride in a water supply. *Public Health Reports* 69(10):925-36.

- Leone, N.C., Arnold, F.A. Jr., Zimmermann E.R., Geiser P.B., and Lieberman, J.E. 1955a. Review of the Bartlett-Cameron survey: a ten year fluoride study. *Journal of the American Dental Association* 50(3):277-81.
- Leone, N.C., Stevenson, C.A., Hilbish, T.F., and Sosman, M.C. 1955b. A roentgenologic study of a human population exposed to high-fluoride domestic water; a ten-year study. *The American Journal of Roentgenology, Radium Therapy, and Nuclear Medicine* 74(5):874-85.
- Li, Y., Li, X., and Wei, S. 1994. Effects of high fluoride intake on child mental work capacity: Preliminary investigation into the mechanisms involved. *Journal of West China University of Medical Sciences* 25(2):188-91 (English translation in *Fluoride* 2008; 41:331-35).
- Li, X.S., Zhi, J.L., and Gao, R.O. 1995. Effect of fluoride exposure on intelligence in children. *Fluoride* 28:189-192.
- Li, M., Gao, Y., Cui, J., Li, Y., Li, B., Liu, Y., Sun, J., Liu, X., Liu, H., Zhao, L., and Sun, D. 2016. Cognitive impairment and risk factors in elderly people living in fluorosis areas in China. *Biological Trace Element Research* 172(1):53-60.
- Li, B.-Y., Yang, Y.-M., Liu, Y., Sun, J., Ye, Y., Liu, X.-N., Liu, H.-X., Sun, Z.-Q., Li, M., Cui, J., Sun, D.-J., and Gao, Y.-H. 2017. Prolactin rs1341239 T allele may have protective role against the brick tea type skeletal fluorosis. *PLoS One* 12(2):e0171011.
- Li, X., Zhang, J., Niu, R., Manthari, R.K., Yang, K., and Wang, J. 2019. Effect of fluoride exposure on anxiety- and depression-like behavior in mouse. *Chemosphere* 215:454-460.
- Lin, F.F., Aihaiti, Zhao, H.X., Lin, J., Jiang, J.Y., Maimaiti, and Aiken. 1991. The relationship of a low-iodine and high-fluoride environment to subclinical cretinism in Xinjiang. *IDD Newsletter* 7:24-25.
- Liu, J., Xia, T., Zhang, M., He, W., He, P., Chen, X., Yang, K., and Wang, A. 2006. Screening of environmental response genes related to dental fluorosis. *Fluoride* 39(3):195-201.
- Liu, Y.J., Gao, Q., Wu, C.X., and Guan, Z.Z. 2010. Alterations of nAChRs and ERK1/2 in the brains of rats with chronic fluorosis and their connections with the decreased capacity of learning and memory. *Toxicology Letters* (3):324-329.
- Liu, Y.J., Guan, Z.Z., Gao, Q., and Pei, J.J. 2011. Increased level of apoptosis in rat brains and SH-SY5Y cells exposed to excessive fluoride—a mechanism connected with activating JNK phosphorylation. *Toxicology Letters* 204(2-3):183-189.
- Liu, F., Ma, J., Zhang, H., Liu, P., Liu, Y.P., Xing, B., and Dang, Y.H. 2014. Fluoride exposure during development affects both cognition and emotion in mice. *Physiology & Behavior* 124:1-7.
- Long, Y.-G., Wang, Y.-N., Chen, J., Jiang, S.-F., Nordberg, A., and Guan, Z.-Z. 2002. Chronic fluoride toxicity decreases the number of nicotinic acetylcholine receptors in rat brain. *Neurotoxicology and Teratology* 24:751-757.
- Lou, D.D., Guan, Z.Z., Liu, Y.J., Liu, Y.F., Zhang, K.L., Pan, J.G., and Pei, J.J. 2013. The influence of chronic fluorosis on mitochondrial dynamics morphology and distribution in cortical neurons of the rat brain. *Archives of Toxicology* 87(3):449-57.

- Lu, F.C., Mazurkiewicz, I.M., Grewal, R.S., Allmark, M.G., and Boivin, P. 1961. The effect of sodium fluoride on responses to various central nervous system agents in rats. *Toxicology and Applied Pharmacology* 3:31-8.
- Lu, Y., Sun, Z.R., Wu, L.N., Wang, X., Lu, W., and Liu, S.S. 2000. Effect of high-fluoride water on intelligence in children. *Fluoride* 33:74-78.
- Ma, J., Liu, F., Liu, P., Dong, Y.Y., Chu, Z., Hou, T.Z., and Dang, Y.H. 2015. Impact of early developmental fluoride exposure on the peripheral pain sensitivity in mice. *International Journal of Developmental Neuroscience* 47(Pt B):165-171.
- Ma, Q., Huang, H., Sun, L., Zhou, T., Zhu, J., Cheng, X., Duan, L., Li, Z., Cui, L., and Ba, Y. 2017. Gene-environment interaction: Does fluoride influence the reproductive hormones in male farmers modified by ERA gene polymorphisms? *Chemosphere* 188:525-531.
- Madero, M., Gul, A., and Sarnak, M.J. 2008. Cognitive function in chronic kidney disease. *Seminars in Dialysis* 21(1):29-37.
- Malhotra, A., Tewari, A., Chawla, H.S., Gauba, K., and Dhall, K. 1993. Placental transfer of fluoride in pregnant women consuming optimum fluoride in drinking water. *J. Indian Soc. Pedo. Prev. Dent.* 11:1-3.
- Malin, A.J., Riddell, J., McCague, H., and Till, C. 2018. Fluoride exposure and thyroid function among adults living in Canada: Effect modification by iodine status. *Environment International* 121:667-674.
- Mansour, H.H., and Tawfik, S.S. 2012. Efficacy of lycopene against fluoride toxicity in rats. *Pharmaceutical Biology* 50(6):707-11.
- Marier, J.R. 1977. Some current aspects of environmental fluoride. *The Science of the Total Environment* 8:253-265.
- Martin, O.V., Martin, S., and Kortenkamp, A. 2013. Dispelling urban myths about default uncertainty factors in chemical risk assessment: Sufficient protection against mixture effects? *Environmental Health* 12:53.
- Marumo, F., and Iwanami, S. 2001. High fluoride concentrations in the serum and bone of patients with chronic renal failure [conference abstract]. *Fluoride* 34(3):213.
- McCauley, H.B., and McClure, F.J. 1954. Effect of fluoride in drinking water on the osseous development of the hand and wrist in children. *Public Health Reports* 69(7):671-83.
- McClure, F.J. 1944. Fluoride domestic waters and systemic effects. 1. Relation to bone-fracture experience, height, and weight of high school boys and young selectees of the armed forces of the United States. *Public Health Reports* 59:1543-1558.
- McPherson, C.A., Zhang, G., Gilliam, R., Brar, S.S., Wilson, R., Brix, A., Picut, C., and Harry, G.J. 2018. An evaluation of neurotoxicity following fluoride exposure from gestational through adult ages in Long-Evans Hooded Rats. *Neurotoxicity Research* 34(4):781-798.
- Mendley, S.R., Matheson, M.B., Shinnar, S., Lande, M.B., Gerson, A.C., Butler, R.W., Warady, B.A., Furth, S.L., and Hooper, S.R. 2015. Duration of chronic kidney disease reduces attention and executive function in pediatric patients. *Kidney International* 87:800-806.

- Modesto, T., Tiemeier, H., Peeters, R.P., Jaddoe, V.W.V., Hofman, A., Verhulst, F.C., and Ghassabian, A. 2015. Maternal mild thyroid hormone insufficiency in early pregnancy and attention-deficit/hyperactivity disorder symptoms in children. *JAMA Pediatrics* 169(9):838-845.
- Moleti, M., Trimarchi, F., Tortorella, G., Longo, A.C., Giorgianni, G., Sturniolo, G., Alibrandi, A., and Vermiglio, F. 2016. Effects of maternal iodine nutrition and thyroid status on cognitive development in offspring: A pilot study. *Thyroid* 26(2):296-305.
- Mooradian, A.D. 1994. Potential mechanisms of the age-related changes in the blood-brain barrier. *Neurobiology of Aging* 15(6):751-755.
- Morreale de Escobar, G., Obregón, M.J., and Escobar del Rey, F. 2000. Is neuropsychological development related to maternal hypothyroidism or to maternal hypothyroxinemia? *J. Clinical Endocrinology & Metabolism* 85(11):3975-3987.
- Morreale de Escobar, G., Obregón, M.J., and Escobar del Rey, F. 2004. Maternal thyroid hormones early in pregnancy and fetal brain development. *Best Practice & Research Clinical Endocrinology & Metabolism* 18(2):225-248.
- Mullenix, P.J., DenBesten, P.K., Schunior, A., and Kernan, W.J. 1995. Neurotoxicity of sodium fluoride in rats. *Neurotoxicology and Teratology* 17(2):169-177.
- Nabavi, S.F., Nabavi, S.M., Latifi, A.M., Mirzaei, M., Habtemariam, S., and Moghaddam, A.H. 2012a. Mitigating role of quercetin against sodium fluoride-induced oxidative stress in the rat brain. *Pharmaceutical Biology* 50(11):1380-3.
- Nabavi, S.F., Habtemariam, S., Jafari, M., Sureda, A., and Nabavi, S.M. 2012b. Protective role of gallic acid on sodium fluoride induced oxidative stress in rat brain. *Bulletin of Environmental Contamination and Toxicology* 89(1):73-7.
- Nabavi, S.F., Nabavi, S.M., Habtemariam, S., Moghaddam, A.H., Sureda, A., and Mirzaei, M. 2013. Neuroprotective effects of methyl-3-O-methyl gallate against sodium fluoride-induced oxidative stress in the brain of rats. *Cellular and Molecular Neurobiology* 33(2):261-7.
- Nagarajappa, R., Pujara, P., Sharda, A.J., Asawa, K., Tak, M., Aapaliya, P., and Bhanushali, N. 2013. Comparative assessment of intelligence quotient among children living in high and low fluoride areas of Kutch, India: a pilot study. *Iranian Journal of Public Health* 2(8): 813–818.
- NAS (National Academies of Sciences, Engineering, and Medicine). 2018. Progress Toward Transforming the Integrated Risk Information System (IRIS) Program: A 2018 Evaluation. Washington, DC: The National Academies Press.
- Niu, R., Sun, Z., Cheng, Z., Li, Z., and Wang, J. 2009. Decreased learning ability and low hippocampus glutamate in offspring rats exposed to fluoride and lead. *Environmental Toxicology and Pharmacology* 28(2):254-258.
- Niu, R., Liu, S., Wang, J., Zhang, J., Sun, Z., and Wang, J. 2014. Proteomic analysis of hippocampus in offspring male mice exposed to fluoride and lead. *Biological Trace Element Research* 162(1-3):227-33.
- Niu, R., Xue, X., Zhao, Y., Sun, Z., Yan, X., Li, X., Feng, C., and Wang, J. 2015a. Effects of fluoride on microtubule ultrastructure and expression of Tub α 1a and Tub β 2a in mouse hippocampus. *Chemosphere* 139:422-427.

- Niu, R., Zhang, Y., Liu, S., Liu, F., Sun, Z., and Wang, J. 2015b. Proteome alterations in cortex of mice exposed to fluoride and lead. *Biological Trace Element Research* 164(1):99-105.
- Niu, Q., Chen, J., Xia, T., Li, P., Zhou, G., Xu, C., Zhao, Q., Dong, L., Zhang, S., and Wang, A. 2018a. Excessive ER stress and the resulting autophagic flux dysfunction contribute to fluoride-induced neurotoxicity. *Environmental Pollution* 233:889-899.
- Niu, R., Chen, H., Manthari, R.K., Sun, Z., Wang, J., Zhang, J., and Wang, J. 2018b. Effects of fluoride on synapse morphology and myelin damage in mouse hippocampus. *Chemosphere* 194:628-633.
- NRC (National Research Council). 2006. *Fluoride in Drinking Water: A Scientific Review of EPA's Standards*. Washington, National Academy Press. [Available: <http://www.nap.edu/catalog/11571.html>]
- NRC (National Research Council). 2009. *Emergency and Continuous Exposure Guidance Levels for Selected Submarine Contaminants: Volume 3*. Washington, National Academy Press. [Available: http://www.nap.edu/catalog.php?record_id=12741]
- NTP (National Toxicology Program). 2015a. *Systematic Review on the Neurobehavioral Toxicity of Fluoride in Animal Studies*. National Institute of Environmental Health Sciences, National Toxicology Program Office of Health Assessment and Translation (June 2015).
- NTP (National Toxicology Program). 2015b. *Handbook for Conducting a Literature-Based Health Assessment Using OHAT Approach for Systematic Review and Evidence Integration*. National Institute of Environmental Health Sciences, National Toxicology Program, Office of Health Assessment and Translation (January 2015).
- NTP (National Toxicology Program). 2016. *Systematic Literature Review on the Effects of Fluoride on Learning and Memory in Animal Studies*. NTP Research Report 1. Research Triangle Park, NC: National Toxicology Program (July 2016).
- O'Connor, N.R. 2009. Infant formula. *American Family Physician* 79(7):565-570.
- Ou, X., Andres, A., Pivik, R.T., Cleves, M.A., Snow, J.H., Ding, Z., and Badger, T.M. 2016. Voxel-based morphometry and fMRI revealed differences in brain gray matter in breastfed and milk formula-fed children. *Am. J. Neuroradiol.* 37:713-719.
- Pal, S., and Sarkar, C. 2014. Protective effect of resveratrol on fluoride induced alteration in protein and nucleic acid metabolism, DNA damage and biogenic amines in rat brain. *Environmental Toxicology and Pharmacology* 38(2):684-699.
- Pan, Y. and Nicolazzo, J.A. 2018. Impact of aging, Alzheimer's disease and Parkinson's disease on the blood-brain barrier transport of therapeutics. *Advanced Drug Delivery Reviews* 135:62-74.
- Pan, Y., Lü, P., Yin, L., Chen, K., and He, Y. 2015. Effect of fluoride on the proteomic profile of the hippocampus in rats. *Zeitschrift für Naturforschung C.* 70(5-6):151-7.
- Pandit, C.G., Raghavachari, T.N.S., Rao, D.S., and Krishnamurti, V. 1940. A study of the factors involved in the production of mottled enamel in children and severe bone manifestations in adults. *Ind. J. Med. Res.* 28(2):533-558.
- Pang, H., Yu, L., Lai, X., and Chen, Q. 2018. Relation between intelligence and COMT gene polymorphism in children aged 8-12 in the endemic fluorosis area and non-endemic fluorosis area.

Chinese Journal of Control of Endemic Diseases 33(2):151-152.

Patel, J., Landers, K., Li, H., Mortimer, R.H., and Richard, K. 2011. Thyroid hormones and fetal neurological development. *Journal of Endocrinology* 209:1-8.

Pearce, E.N. 2015. Is iodine deficiency reemerging in the United States? *AACE Clinical Case Reports* 1(1):e81-e82.

Peckham, S., Lowery, D., and Spencer S. 2015. Are fluoride levels in drinking water associated with hypothyroidism prevalence in England? A large observational study of GP practice data and fluoride levels in drinking water. *Journal of Epidemiology and Community Health* 69(7):619-24.

Pei, J., Li, B., Liu, Y., Liu, X., Li, M., Chu, Y., Yang, Q., Jiang, W., Chen, F., Darko, G.M., Yang, Y., and Gao, Y. 2017. Matrix metalloproteinase-2 gene rs2287074 polymorphism is associated with brick tea skeletal fluorosis in Tibetans and Kazaks, China. *Scientific Reports* 7:40086.

Pereira, M., Dombrowski, P.A., Losso, E.M., Chioca, L.R., Da Cunha, C., and Andreatini, R. 2011. Memory impairment induced by sodium fluoride is associated with changes in brain monoamine levels. *Neurotoxicity Research* 19(1):55-62.

Pop, V.J., Kuijpers, J.L., van Baar, A.L., Verkerk, G., van Son, M.M., de Vijlder, J.J., Vulsma, T., Wiersinga, W.M., Drexhage, H.A., and Vader, H.L. 1999. Low maternal free thyroxine concentrations during early pregnancy are associated with impaired psychomotor development in infancy. *Clinical Endocrinology* 50:149-155.

Pop, V.J., Brouwers, E.P., Vader, H.L., Vulsma, T., van Baar, A.L., and de Vijlder, J.J. 2003. Maternal hypothyroxinaemia during early pregnancy and subsequent child development: A 3-year follow-up study. *Clinical Endocrinology* 59:282-288.

Popov, L.I., Filatovas, R.I., and Shershever, A.S. 1974. Characterization of nervous system intoxication in occupational fluorosis. *Gigiena Truda i Professional'nye Zabolevaniia* (5):25-27.

Pramanik, S., and Saha, D. 2017. The genetic influence in fluorosis. *Environmental Toxicology and Pharmacology* 56:157-162.

Pulungan, Z.S.A., Sofro, Z.M., and Partadiredja, G. 2018. Sodium fluoride does not affect the working memory and number of pyramidal cells in rat medial prefrontal cortex. *Anatomical Science International* 93(1):128-138.

Qian, W., Miao, K., Li, T., and Zhang, Z. 2013. Effect of selenium on fluoride-induced changes in synaptic plasticity in rat hippocampus. *Biological Trace Element Research* 155(2):253-260.

Qin, L., Huo, S., Chen, R., Chang, Y., and Zhao, M. 1990. Using the Raven's Standard Progressive Matrices to determine the effects of the level of fluoride in drinking water of the intellectual abilities of school-age children. *Chinese Journal of Control of Endemic Diseases* 5(4):203-204. English translation in *Fluoride* 41(2):115-119 (2008).

Raghu, J., Raghuveer, V.C., Rao, M.C., Somayaji, N.S., and Babu, P.B. 2013. The ameliorative effect of ascorbic acid and Ginkgo biloba on learning and memory deficits associated with fluoride exposure. *Interdisciplinary Toxicology* 6(4):217-21.

Reddy, K.P., Sailaja, G., and Krishnaiah, C. 2009. Protective effects of selenium on fluoride induced alterations in certain enzymes in brain of mice. *Journal of Environmental Biology* 30(5 Suppl):859-64.

- Reddy, Y.P., Tiwari, S.K., Shaik, A.P., Alsaheed, A., Sultana, A., and Reddy, P.K. 2014. Effect of sodium fluoride on neuroimmunological parameters, oxidative stress and antioxidative defenses. *Toxicology Mechanisms and Methods* 24(1):31-6.
- Ren, D., Li, K., and Liu, D. 1989. A study of the intellectual ability of 8-14 year-old children in high fluoride, low iodine areas. *Chinese Journal of Control of Endemic Diseases* 4(4):251 (republished in *Fluoride* 2008; 41:319-20).
- Renwick, A.G. (1993) Data-derived safety factors for the evaluation of food additives and environmental contaminants. *Food Additives and Contaminants* 10(3):275-305.
- Rice, W.B., and Lu, F.C. 1963. The effect of sodium fluoride on the actions of succinylcholine, parathion and demeton in Rats. *Acta Pharmacologica et Toxicologica (Copenh)*. 20:39-42.
- Rocha-Amador, D., Navarro, M.E., Carrizales, L., Morales R., and Calderón, J. 2007. Decreased intelligence in children and exposure to fluoride and arsenic in drinking water. *Cadernos de Saúde Pública* 23 Suppl 4:S579-87.
- Rodier, P.M. 1995. Developing brain as a target of toxicity. *Environmental Health Perspectives* 103(Supplement 6):73-76.
- Rogalska, A., Kuter, K., Żelazko, A., Głogowska-Gruszka, A., Świętochowska, E., and Nowak, P. 2017. Fluoride alteration of [³H]glucose uptake in Wistar rat brain and peripheral tissues. *Neurotoxicity Research* 31(3):436-443.
- Roholm, K. 1937. *Fluorine Intoxication. A Clinical-Hygienic Study*. Publishers: NYT Nordisk Forlag, Arnold Busck, Copenhagen and H.K. Lewis & Co. Ltd, 136, Gower Street, London.
- Román, G.C. 2007. Autism: Transient in utero hypothyroxinemia related to maternal flavonoid ingestion during pregnancy and to other environmental antithyroid agents. *J. Nuerological Sciences* 262:15-26.
- Ron, M., Singer, L., Menczel, J., and Kidroni, G. 1986. Fluoride concentration in amniotic fluid and fetal cord and maternal plasma. *Eur. J. Obstet. Gynecol. Reprod. Biol.* 21:213-218.
- Rosenberg, G.A. 2014. Blood-brain barrier permeability in aging and Alzheimer's disease. *J. Prev. Alzheimers Dis.* 1(3):138-139 (doi:10.14283/jpad.2014.25).
- Russ, T.C., Killin, L.O.J., Hannah, J., Batty, G.D., Deary, I.J., and Starr, J.M. 2019. Aluminium and fluoride in drinking water in relation to later dementia risk. *British Journal of Psychiatry* (doi: 10.1192/bjp.2018.287) [Epub ahead of print].
- Sadilova, M.S., Plotko, E.G., and Yel'nichyykh, L.N. 1968. New data for the validation of the mean daily maximum permissible concentration of hydrogen fluoride in atmospheric air. From: *Akademiya Meditsinakikh Nauk SSSR. "Biologicheskoe deystvie I gigenicheskoe znachenie atmosferykh zagryaznertiy" .. Red. V. A. Ryazanova. Vypusk 11, Izdatel'stvo "Meditsina"~ Moskva, p. 5-15.*
- Samanta, A., Chanda, S., Bandyopadhyay, B., and Das, N. 2016. Establishment of drug delivery system nanocapsulated with an antioxidant (+)-catechin hydrate and sodium meta borate chelator against sodium fluoride induced oxidative stress in rats. *Journal of Trace Elements in Medicine and Biology* 33:54-67.

Sarkar, C., Pal, S., Das, N., and Dinda, B. 2014. Ameliorative effects of oleanolic acid on fluoride induced metabolic and oxidative dysfunctions in rat brain: experimental and biochemical studies. *Food and Chemical Toxicology* 66:224–236.

Schiffl, H. 2008. Fluoridation of drinking water and chronic kidney disease: Absence of evidence is not evidence of absence [letter]. *Nephrol. Dial. Transplant.* 23:411.

Schlesinger, E.R., Overton, D.E., Chase, H.C., and Cantwell, K.T. 1956a. Newburgh-Kingston caries-fluorine study XIII. Pediatric findings after ten years. *Journal of the American Dental Association* 52(3):296-306.

Schlesinger, E.R., Overton, D.E., Chase, H.C., and Cantwell, K.T. 1956b. Study of children drinking fluoridated and nonfluoridated water. *Journal of the American Medical Association* 160(1):21-4.

Seraj, B., Shahrabi, M., Shadfar, M., Ahmadi, R., Fallahzadeh, M., Errokh Eslamlu, H., and Kharazifard, M.J. 2012. Effect of high water fluoride concentration on the intellectual development of children in Makoo/Iran. *J. Dentistry (Tehran)* 9(3):221-229.

Shalini, B., and Sharma, J.D. 2015. Beneficial effects of *Emblica officinalis* on fluoride-induced toxicity on brain biochemical indexes and learning-memory in rats. *Toxicology International* 22(1):35-9.

Shan, K.R., Qi, X.L., Long, Y.G., Nordberg, A., and Guan, Z.Z. 2004. Decreased nicotinic receptors in PC12 cells and rat brains influenced by fluoride toxicity--a mechanism relating to a damage at the level in post-transcription of the receptor genes. *Toxicology* 200(2-3):169-77.

Sharma, C., Suhalka, P., Sukhwai, P., Jaiswal, N., and Bhatnagar, M. 2014. Curcumin attenuates neurotoxicity induced by fluoride: An in vivo evidence. *Pharmacognosy Magazine* 10(37):61-65.

Sharma, C., Suhalka, P., and Bhatnagar, M. 2018. Curcumin and resveratrol rescue cortical–hippocampal system from chronic fluoride-induced neurodegeneration and enhance memory retrieval. *International Journal of Neuroscience* 13:1-15.

Shen, Y.-W., and Taves, D.R. 1974. Fluoride concentrations in the human placenta and maternal and cord blood. *Am. J. Obstet. Gynecol.* 119(2):205-207.

Shen, Q.F., Xia, Y.P., and Xu, T.T. 2019. Matrix metalloproteinase-9 and p53 involved in chronic fluorosis induced blood-brain barrier damage and neurocyte changes. *Archives of Medical Science* 2:457-66.

Shimonovitz, S., Patz, D., Ever-Hadani, P., Singer, L., Zacut, D., Kidroni, G., and Ron, M. 1995. Umbilical cord fluoride serum levels may not reflect fetal fluoride status. *J. Perinat. Med.* 23:279-282.

Stevenson, C.A., and Watson, A.R. 1957. Fluoride osteosclerosis. *The American Journal of Roentgenology, Radium Therapy, and Nuclear Medicine* 78(1):13-8.

Suárez-Rodríguez, M., Azcona-San Julián, C., and Alzina de Aguilar, V. 2012. Hypothyroxinemia during pregnancy: The effect on neurodevelopment in the child. *International Journal of Developmental Neuroscience* 30:435-438.

Sudhir, K.M., Chandu, G.N., Prashant, G.M., Subba Reddy, V.V. 2009. Effect of fluoride exposure on Intelligence Quotient (IQ) among 13-15 year old school children of known endemic area of

fluorosis, Nalgonda District, Andhra Pradesh. *Journal of the Indian Association of Public Health Dentistry* 1(13):88-94.

Sun, M., Li, S., Wang, Y., and Li, F. 1991. Using drawing tests to measure intelligence in children from areas impacted by combined Al-F endemic toxicosis (Shuicheng, Guizhou). *Journal of Guiyang Medical College* 16(3):204-06.

Sun, Y., Ke, L., Zheng, X., Li, T., Ouyang, W., and Zhang, Z. 2017. Effects of different levels of calcium intake on brain cell apoptosis in fluorosis rat offspring and its molecular mechanism. *Biological Trace Element Research* 176(2):355-366.

Sun, Z., Zhang, Y., Xue, X., Niu, R., and Wang, J. 2018. Maternal fluoride exposure during gestation and lactation decreased learning and memory ability, and glutamate receptor mRNA expressions of mouse pups. *Human & Experimental Toxicology* 37(1):87-93.

Teng, Y., Zhang, J., Zhang, Z., and Feng, J. 2018. The effect of chronic fluorosis on calcium ions and CaMKII α , and c-fos expression in the rat hippocampus. *Biological Trace Element Research* 182(2):295-302.

Till, C., Green, R., Flora, D., Hornung, R., Martinez-Mier, E.A., Blazer, M., Farmus, L., Ayotte, P., Muckle, G., and Lanphear, B. 2020. Fluoride exposure from infant formula and child IQ in a Canadian birth cohort. *Environ. Int.* 134:105315.

Trivedi, M.H., Verma, R.J., and Chinoy, N.J. 2007. Amelioration by black tea of sodium fluoride-induced changes in protein content of cerebral hemisphere, cerebellum and medulla oblongata in brain region of mice. *Acta Poloniae Pharmaceutica* 64(3):221-5.

Tu, J., Liu, K., Song, Y., Zhang, Y., Cui, C., and Lu, C. 2011. Interactive effect of fluoride burden with calcitonin receptor gene polymorphisms on the risk of F bone injury. *Int. Arch. Occup. Environ. Health* 84:533-538.

Turner, S.D., Chan, J.T., and Li, E. 1998. Impact of imported beverages on fluoridated and nonfluoridated communities. *General Dentistry* 146(2):190-193.

USDHHS Panel (U.S. Department of Health and Human Services Federal Panel on community Water Fluoridation). 2015. U.S. Public Health Service Recommendation for Fluoride Concentration in Drinking Water for the Prevention of Dental Caries. *Public Health Reports* 130:318-331.

Valdez Jiménez, L., López Guzmán, O.D., Cervantes Flores, M., Costilla-Salazar, R., Calderón Hernández, J., Alcaraz Contreras, Y., and Rocha-Amador, D.O. 2017. In utero exposure to fluoride and cognitive development delay in infants. *Neurotoxicology* 59:65-70.

Varner, J.A., Horvath, W.J., Huie, C.W., Naslund, H.R., and Isaacson, R.L. 1994. Chronic aluminum fluoride administration. I. Behavioral observations. *Behavioral and Neural Biology* 61:233-241.

Varner, J.A., Jensen, K.F., Horvath, W., and Isaacson, R.L. 1998. Chronic administration of aluminum fluoride or sodium fluoride to rats in drinking water: Alterations in neuronal and cerebrovascular integrity. *Brain Research* 784(1-2):284-298.

Vermiglio, F., Lo Presti, V.P., Moleti, M., Sidoti, M., Tortorella, G., Scaffidi, G., Castagna, M.G., Mattina, F., Violi, M.A., Crisà, A., Artemisia, A., and Trimarchi, F. 2004. Attention deficit and

hyperactivity disorders in the offspring of mothers exposed to mild-moderate iodine deficiency: A possible novel iodine deficiency disorder in developed countries. *J. Clin. Endocrinol. Metab.* 89:6054-6060.

Victora, C.G., Horta, B.L., Loret de Mola, C., Quevedo, L., Pinheiro, R.T., Gigante, D.P., Gonçalves, H., and Barros, F.C. 2015. Association between breastfeeding and intelligence, educational attainment, and income at 30 years of age: A prospective birth cohort study from Brazil. *Lancet Global Health* 3:e199-e205.

Victora, C.G., Bahl, R., Barros, A.J.D., França, G.V.A., Horton, S., Krasevec, J., Murch, S., Sankar, M.J., Walker, N., and Rollins, N.C., for The Lancet Breastfeeding Series Group. 2016. Breastfeeding in the 21st century: Epidemiology, mechanisms, and lifelong effect. *Lancet* 387:475-490.

Wadhwani, T.K., and Ramasway, A.S. 1953. Pathological changes in the tissues of rats (albino) and monkeys (*Macaca radiata*) in fluorine toxicosis. *Journal of the Indian Institute of Science, Section A.* 35:223-230.

Walton, J.L., and Messer, L.B. 1981. Dental caries and fluorosis in breast-fed and bottle-fed children. *Caries Research* 15:124-137.

Wang, G., Yang, D., Jia, F., and Wang, H. 1996. A study of the IQ levels of four- to seven-year-old children in high fluoride areas. *Endemic Diseases Bulletin* 11(1):60-6 (English translation published in *Fluoride* 2008; 41:340–43).

Wang, S.X., Wang, Z.H., Cheng, X.T., Li, J., Sang, Z.P., Zhang, X.D., Han, L.L., Qiao, X.Y., Wu, Z.M., and Wang, Z.Q. 2007. Arsenic and fluoride exposure in drinking water: children's IQ and growth in Shanyin county, Shanxi province, China. *Environmental Health Perspectives* 115(4):643-7.

Wang, J., Zhang, Y., Guo, Z., Li, R., Xue, X., Sun, Z., and Niu, R. 2018a. Effects of perinatal fluoride exposure on the expressions of miR-124 and miR-132 in hippocampus of mouse pups. *Chemosphere* 197:117-122.

Wang, C., Liang, C., Ma, J., Manthari, R.K., Niu, R., Wang, J., Wang, J., and Zhang, J. 2018b. Co-exposure to fluoride and sulfur dioxide on histological alteration and DNA damage in rat brain. *Journal of Biochemical and Molecular Toxicology* 32(2).

Wei, N., Dong, Y.T., Deng, J., Wang, Y., Qi, X.L., Yu, W.F., Xiao, Y., Zhou, J.J., and Guan, Z.Z. 2018. Changed expressions of N-methyl-D-aspartate receptors in the brains of rats and primary neurons exposed to high level of fluoride. *Journal of Trace Elements in Medicine and Biology* 45:31-40.

Whitford, G.M., Whitford, J.L., and Hobbs, S.H. 2009. Appetitive-based learning in rats: lack of effect of chronic exposure to fluoride. *Neurotoxicology and Teratology* 31(4):210-15.

Wilson, P.M., and Sheldon, T.A. 2006. *Muddy waters: evidence-based policy making, uncertainty and the "York review" on water fluoridation.* *Evidence & Policy* 2(3):321-331.

WHO (World Health Organization). 2004. Fluoride in drinking-water. Background document for development of *WHO Guidelines for Drinking-Water Quality*. World Health Organization, WHO/SDE/WSH/03.04/96.

- Wolf, J.H. 2003. Low breastfeeding rates and public health in the United States. *American Journal of Public Health* 93(12):2000-2010.
- Wu, J., Wang, W., Liu, Y., Sun, J., Ye, Y., Li, B., Liu, X., Liu, H., Sun, Z., Li, M., Cui, J., Sun, D., Yang, Y., and Gao, Y. 2015. Modifying role of GSTP1 polymorphism on the association between tea fluoride exposure and the brick-tea type fluorosis. *PLoS One* 10(6):e0128280.
- Xiang, Q., Liang, Y., Chen, L., Wang, C., Chen, B., Chen, X., and Zhou, M. 2003a. Effect of fluoride in drinking water on children's intelligence. *Fluoride* 36(2):84-94.
- Xiang, Q., Liang, Y., Zhou, M., and Zang, H. 2003b. Blood lead of children in Wamiao-Xinhuai intelligence study [letter]. *Fluoride* 36(3):198-199.
- Xiang, Q., Liang, Y., Chen, B., and Chen, L. 2011. Analysis of children's serum fluoride levels in relation to intelligence scores in a high and low fluoride water village in China. *Fluoride* 44(4):191-194.
- Xu, Y., Lu, C., and Zhang, X. 1994. The effect of fluorine on the level of intelligence in children. *Endemic Diseases Bulletin* 9(2):83-84.
- Yan, N., Liu, Y., Liu, S., Cao, S., Wang, F., Wang, Z., and Xi, S. 2016. Fluoride-induced neuron apoptosis and expressions of inflammatory factors by activating microglia in rat brain. *Molecular Neurobiology* 53(7):4449-60.
- Yang, Y., Wang, X., Guo, X., and Hu, P. 1994. The effects of high levels of fluoride and iodine on child intellectual ability and the metabolism of fluoride and iodine. *Chinese Journal of Epidemiology* 15(4):296-8. English translation in *Fluoride* 41(4):336-339 (2008).
- Yang, D., Liu, Y., Chu, Y., Yang, Q., Jiang, W., Chen, F., Li, D., Qin, M., Sun, D., Yang, Y., Gao, Y. 2016. Association between vitamin D receptor gene FokI polymorphism and skeletal fluorosis of the brick-tea type fluorosis: A cross sectional, case control study. *BMJ Open* 6(11):e011980.
- Yang, L., Jin, P., Wang, X., Zhou, Q., Lin, X., and Xi, S. 2018a. Fluoride activates microglia, secretes inflammatory factors and influences synaptic neuron plasticity in the hippocampus of rats. *Neurotoxicology* 69:108-120.
- Yang, Y., Zhao, Q., Liu, Y., Liu, X., Chu, Y., Yan, H., Fan, Y., Huo, S., Wang, L., Lou, Q., Guo, N., Sun, D., and Gao, Y. 2018b. FRZB1 rs2242070 polymorphisms is associated with brick tea type skeletal fluorosis in Kazakhs, but not in Tibetans, China. *Archives of Toxicology* 92:2217-2225.
- Yang, H., Xing, H., Liu, S., Yu, H., and Li, P. 2019. Analysis of the protective effects of γ -aminobutyric acid during fluoride-induced hypothyroidism in male Kunming mice. *Pharmaceutical Biology*, 57(1): 29-37.
- Yao, Y., Zhou, J., Wang, X., Cui, Q., and Lin, F. 1996. Analysis on the correlation between TSH and intelligence in children with dental fluorosis from endemic fluorosis regions. *Literature and Information on Preventive Medicine* 2(1):26-27.
- Yao, Y., Deng, Y., Yang, S., Zhou, J., Wang, X., and Cui, Z. 1997. Comparative assessment of the physical and mental development of children in an endemic fluorosis area with and without water improvement programs. *Literature and Information on Preventive Medicine* 3(1):42-43.

Yazdi, S.M., Sharifian, A., Dehghani-Beshne, M., Momeni, V.R., and Aminian, O. 2011. Effects of fluoride on psychomotor performance and memory of aluminum potroom workers. *Fluoride* 44(3):158-162.

Yu, Q., Shao, D., Zhang, R., Ouyang, W., and Zhang, Z. 2019. Effects of drinking water fluorosis on L-type calcium channel of hippocampal neurons in mice. *Chemosphere* 220:169-175.

Yuan, J., Li, Q., Niu, R., and Wang, J. 2019. Fluoride exposure decreased learning ability and the expressions of the insulin receptor in male mouse hippocampus and olfactory bulb. *Chemosphere* 224:71-76.

Zeevi, N., Pachter, J., McCullough, L.D., Wolfson, L., and Kuchel, G.A. 2010. The blood-brain barrier: Geriatric relevance of a critical brain-body interface. *J. Am. Geriatr. Soc.* 58(9):1749-1757.

Zhang, J., Zhu, W.J., Xu, X.H., and Zhang, Z.G. 2011. Effect of fluoride on calcium ion concentration and expression of nuclear transcription factor kappa-B p65 in rat hippocampus. *Experimental and Toxicologic Pathology* 63(5):407-11.

Zhang, C., Ren, C., Chen, H., Geng, R., Fan, H., Zhao, H., Guo, K., and Geng, D. 2013a. The analog of *Ginkgo biloba* extract 761 is a protective factor of cognitive impairment induced by chronic fluorosis. *Biological Trace Element Research* 153:229-36.

Zhang, T., Shan, K.-R., Tu, X., He, Y., Pei, J.-J., and Guan, Z.-Z. 2013b. Myeloperoxidase activity and its corresponding mRNA expression as well as gene polymorphism in the population living in the coal-burning endemic fluorosis area in Guizhou of China. *Biol. Trace Elem. Res.* 152(3):379-386.

Zhang, L., Lu, X., Wang, Z., Qin, L., Yuan, L., and Yin, X. 2013c. Evaluation of the toxicity of fluorine in Antarctic krill on soft tissues of Wistar rats. *Advances in Polar Science* 24(2):128-132.

Zhang, Y., Kim, J.-Y., Horst, O., Nakano, Y., Zhu, L., Radlanski, R., Ho, S., and Den Besten, P.K. 2014. fluorosed mouse ameloblasts have increased SATB1 retention and Gαq activity. *PLOS One* 9(8):e103994.

Zhang, K.L., Lou, D.D., and Guan, Z.Z. 2015a. Activation of the AGE/RAGE system in the brains of rats and in SH-SY5Y cells exposed to high level of fluoride might connect to oxidative stress. *Neurotoxicology & Teratology* 48:49-55.

Zhang, S., Zhang, X., Liu H., Qu, W., Guan, Z., Zeng, Q., Jiang, C., Gao, H., Zhang, C., Lei, R., Xia, T., Wang, Z., Yang, L., Chen, Y., Wu, X., Cui, Y., Yu, L., and Wang, A. 2015b. Modifying effect of COMT gene polymorphism and a predictive role for proteomics analysis in children's intelligence in endemic fluorosis area in Tianjin, China. *Toxicological Sciences* 144(2):238-245.

Zhang, Y., Huang, H., Gong, B., Duan, L., Sun, L., He, T., Cheng, X., Li, Z., Cui, L., and Ba, Y. 2017a. Do environmental fluoride exposure and *ESRα* genetic variation modulate methylation modification on bone changes in Chinese farmers? *Chemical Research in Toxicology* 30:1302-1308.

Zhang, Z., Wang, X., Nian, W., Liao, Q., Zhang, R., and Ouyang, W. 2017b. Effects of calcium on drinking fluorosis-induced hippocampal synaptic plasticity impairment in the offspring of rats. *Translational Neuroscience* 8:191-200.

- Zhang, C., Huo, S., Fan, Y., Gao, Y., Yang, Y., and Sun, D. 2019. Autophagy may be involved in fluoride-induced learning impairment in rats. *Biological Trace Element Research* [Epub ahead of print].
- Zhao, L.B., Liang, G.H., Zhang, D.N., and Wu, X.R. 1996. Effect of a high fluoride water supply on children's intelligence. *Fluoride* 29:190-192.
- Zhao, M.X., Zhou, G.Y., Zhu, J.Y., Gong, B., Hou, J.X., Zhou, T., Duan, L.J., Ding, Z., Cui, L.X., and Ba, Y. 2015. Fluoride exposure, follicle stimulating hormone receptor gene polymorphism and hypothalamus-pituitary-ovarian axis hormones in Chinese women. *Biomed. Environ. Sci.* 28(9):696-700.
- Zhao, Q., Niu, Q., Chen, J., Xia, T., Zhou, G., Li, P., Dong, L., Xu, C., Tian, Z., Luo, C., Liu, L., Zhang, S., and Wang, A. 2019. Roles of mitochondrial fission inhibition in developmental fluoride neurotoxicity: Mechanisms of action in vitro and associations with cognition in rats and children. *Archives of Toxicology* 93(3):709-726.
- Zheng, X., Sun, Y., Ke, L., Ouyang, W., and Zhang, Z. 2016. Molecular mechanism of brain impairment caused by drinking-acquired fluorosis and selenium intervention. *Environmental Toxicology and Pharmacology* 43:134-139.
- Zhou, G.-Y., Ren, L.-J., Hou, J.-X., Cui, L.-X., Ding, Z., Cheng, X.-M., Zhu, J.-Y., Cui, R.-R., and Ba, Y. 2016. Endemic fluorosis in Henan province, China: ER α gene polymorphisms and reproductive hormones among women. *Asia Pacific J. Clinical Nutrition* 25(4):911-919.
- Zhou, G., Tang, S., Yang, L., Niu, Q., Chen, J., Xia, T., Wang, S., Wang, M., Zhao, Q., Liu, L., Li, P., Dong, L., Yang, K., Zhang, S., and Wang, A. 2019. Effects of long-term fluoride exposure on cognitive ability and the underlying mechanisms: Role of autophagy and its association with apoptosis. *Toxicology and Applied Pharmacology* [Epub ahead of print].
- Zhu, W., Zhang, J., and Zhang, Z. 2011. Effects of fluoride on synaptic membrane fluidity and PSD-95 expression level in rat hippocampus. *Biological Trace Element Research* 139(2):197-203.
- Zhu, Y.P., Xi, S.H., Li, M.Y., Ding, T.T., Liu, N., Cao, F.Y., Zeng, Y., Liu, X.J., Tong, J.W., and Jiang, S.F. 2017. Fluoride and arsenic exposure affects spatial memory and activates the ERK/CREB signaling pathway in offspring rats. *Neurotoxicology* 59:56-64.
- Zoeller, R.T., and Rovet, J. 2004. Timing of thyroid hormone action in the developing brain: Clinical observations and experimental findings. *Journal of Neuroendocrinology* 16:809-818.
- Zorrilla, E.P. 1997. Multiparous species present problems (and possibilities) to developmentalists. *Dev. Psychobiol.* 30:141-150.

Appendix A

Recent Animal Studies of Fluoride Neurotoxicity (Tables A-1 and A-2)

Table A-1. Summary of animal studies that have investigated neuroanatomical and neurochemical endpoints of fluoride toxicity.

Paper	Animal	Sex	Maturity at Start of Exposure	Length of Exposure	Animals per group
Adebayo et al. 2013	Albino Rats	Male	Post-Weaning ^f	1 week	6
Adedara et al. 2017a & b	Wistar Rats	Male	8 weeks old	45 days	12
Agustina et al. 2018	Wistar Rats	Male	Adults	30 days	8
Akinrinade et al. 2015a & b	Wistar Rats	Male	Adults	30 days	5
Ameeramja et al. 2018	Wistar Albino Rats	Female	2 to 3 months old	30 days	6
Atmaca et al. 2014	Wistar Rats	Male	Post-Weaning ^f	21 days	7
Balaji et al. 2015	Swiss Albino Mice	Female	Adults	30 days	6 (of 7)
Banala and Karnati 2015	Wistar Rats	Both	Prenatal	Prenatal + 14, 21 & 30 days	5
Banji et al. 2013	Wistar Rats	Both	Gestational day 6	Prenatal + 15 days	6
Bartos et al. 2018	Wistar Rats	Female	Prenatal	Prenatal + 21 days	5
Bartos et al 2019	Wistar Rats	Both	Pre-Pregnancy	Prenatal + 21 days	5
Basha and Madhusudhan 2010	Wistar Albino Rats	Both	Pre-Pregnancy	Prenatal + 21 days	6
Basha et al. 2011a & b	Wistar Albino Rats	Both	Multigenerational	Prenatal + 12 weeks (3rd generation)	6
Basha and Sujitha 2012a & b	Wistar Rats	Male	3 months old	1 month	6
Basha and Saumya 2013	Albino Mice	Both	Adults	45 days	6
Bharti and Srivastava 2009	Wistar Rats	Female	Adults	28 days	6
Bharti et al. 2012	Wistar Rats	Female	Adults	7 days	6
Chauhan et al. 2013	Sprague-Dawley Rats	Female	6 months old	3 to 6 weeks	4 (of 8)
Chen et al. 2018a	Sprague-Dawley Rats	Female	Pre-Pregnancy	Prenatal + 6 months	6
Chouhan and Flora 2008	Albino Rats	Male	Adults	10 weeks	6
Chouhan et al. 2010	Wistar Albino Rats	Male	Adults	12 weeks	5-6 (of 6)
Dec et al. 2019	Wistar Rats	Males	Pre-Pregnancy	Prenatal + 90 days	6 (of 12)
Dong et al. 2015	Sprague-Dawley Rats	Both	1 month old	>10 months	30
Dong et al. 2015	Sprague-Dawley Rats	Both	10 months pre-birth	Prenatal + 1, 7, 14, 21, & 28 days	10
Flora et al. 2009	Swiss Mice	Male	Adults	10 weeks	5
Flora et al. 2012	Swiss Mice	Male	Adults	28 weeks	5 (of 12)
Ge et al. 2011	Wistar Albino Rats	Both	Pre-Pregnancy	Prenatal + 20 days	8
Ge et al. 2018	ICR Mice	Both	Pre-Pregnancy	Prenatal + 90 days	6
Güner et al. 2016	Wistar Albino Rats	Both	Adult	Prenatal + 1, 3, & 5 months	5

Table continued next page

Table A-1. Summary of animal studies that have investigated neuroanatomical and neurochemical endpoints of fluoride toxicity - *Continued*

Paper	Treatment groups	LOAEL ^b	Specific Effect	Hippocampus?
Adebayo et al. 2013	100 mg/L	100 mg/L	Oxidative stress, reduced brain weight	No
Adedara et al. 2017a & b	6.8 mg/L	6.8 mg/L	Oxidative stress, reduced AChE activity, inflammation, Caspase-3 activity	No
Agustina et al. 2018	2.3, 4.5 & 9 mg/kg/day	4.5 mg/kg/day	Reduced number of Purkinje cells	No
Akinrinade et al. 2015a & b	1 & 5 mg/L	1 mg/L	Oxidative stress, inflammation, neuronal damage	No
Ameeramja et al. 2018	136 mg/L	136 mg/L	Oxidative stress	No
Atmaca et al. 2014	100 mg/L	100 mg/L	Oxidative stress & neuronal degeneration	Yes
Balaji et al. 2015	45 & 90 mg/L	45 mg/L	Inhibition of cholinesterase & increased oxidative stress	No
Banala and Karnati 2015	9 mg/L	9 mg/L	Oxidative stress	No
Banji et al. 2013	9 mg/kg/day	9 mg/kg/day	Oxidative stress	No
Bartos et al. 2018	5 & 10 mg/L (=0.6 & 1.2 mg/kg/d)	5 mg/L	Decreased nicotinic receptors & oxidative stress	Yes
Bartos et al. 2019	5 & 10 mg/L (=0.6 & 1.2 mg/kg/d)	5 mg/L	Increased oxidative stress as reflected by decreased CAT, GPT, and GOT	Yes
Basha and Madhusudhan 2010	50 & 150 mg/L	50 mg/L	Oxidative stress & reduced brain protein content	No
Basha et al. 2011a & b	100 & 200 mg/L	100 mg/L	Oxidative stress, reduced brain weight, and histological changes	Yes
Basha and Sujitha 2012a & b	270 mg/L	270 mg/L	Oxidative stress & decreased acetylcholinesterase activity	No
Basha and Saumya 2013	270 mg/L	270 mg/L	Mitochondrial disturbances & Oxidative stress	No
Bharti and Srivastava 2009	150 mg/L	150 mg/L	Oxidative stress	No
Bharti et al. 2012	150 mg/L	150 mg/L	Decreased acetylcholinesterase activity	No
Chauhan et al. 2013	11.3 mg/kg/day	11.3 mg/kg/day	Oxidative stress	No
Chen et al. 2018a	4.5, 23, 45 mg/L	4.5 mg/L	Impaired synaptogenesis	Yes
Chouhan and Flora 2008	10, 50, & 100 mg/L	100 mg/L ^c	Oxidative stress	No
Chouhan et al. 2010	1, 10, 50 & 100 mg/L	1 mg/L	Oxidative stress, alterations in neurotransmitters, neuronal lesions, & increased AChE activity	No
Dec et al. 2019	23 mg/L	23 mg/L	Evidence of inflammatory processes (reduced activity of cyclooxygenases (COX1 & COX2) and increase in prostaglandins)	Yes
Dong et al. 2015	50 mg/L (adults)	50 mg/L	Decrease in muscarinic nicotinic receptors	No
Dong et al. 2015	50 mg/L (offspring)	50 mg/L	Decrease in muscarinic nicotinic receptors	No
Flora et al. 2009	50 mg/L	50 mg/L	Oxidative stress, alteration in neurotransmitters, DNA damage, increased AChE activity	No
Flora et al. 2012	50 mg/L	50 mg/L	Oxidative stress, neuronal degeneration, DNA damage, Protein interaction	Yes
Ge et al. 2011	100 mg/L (+25 mg/kg in food)	100 mg/L	Alteration in protein expression	No
Ge et al. 2018	50 & 100 mg/L	50 mg/L	Alterations of synapse-related proteins	No
Güner et al. 2016	13.6 & 45 mg/L	13.6 mg/L	Neurodegenerative changes & catalase immunoreactivity	Yes

Table continued next page

Table A-1. Summary of animal studies that have investigated neuroanatomical and neurochemical endpoints of fluoride toxicity - *Continued*

Paper	Animal	Sex	Maturity at Start of Exposure	Length of Exposure	Animals per group
Hamza et al. 2015	Wistar Albino Rats	Male	Adults	30 days	10
Han et al. 2014	Kumming Mice	Male	Sexually matured mice	180 days	4 (of 15)
Hassan and Abdel-Aziz 2010	Wistar Albino Rats	Male	Adults	5 weeks	6
Inkielwicz-Stepniak and Czarnowski 2010	Wistar Han Rats	Male	6 weeks old	4 weeks	6
Jia et al. 2019	CD1 Mice	Both	Prenatal	Prenatal (day 9) + 19 days	5 (of 20)
Jiang et al. 2014a	Sprague-Dawley Rats	Male	Weaned	3 months	8
Jiang et al. 2014b	Sprague-Dawley Rats	Both	Pre-pregnancy	Prenatal + 2 months	3-12 (of 12)
Jiang et al. 2019	Sprague-Dawley Rats	Male	Post-weaning ^f	10 weeks	7
Kaur et al. 2009	Sprague-Dawley Rats	Female	Adults	8 weeks	6-7 (of 8)
Khan et al. 2018	Wistar Rats	Both	Post-weaning ^f	28 days	6
Kinawy 2019	Rats	Male	Prenatal (6th day)	Prenatal + Weaning or 70 days	8
Li et al. 2019	Kumming Mice	Both	Adults	90, 120 & 150 days	8 (of 30)
Liu et al. 2010	Sprague-Dawley Rats	Both	Post-weaning ^f	6 months	10 (of 24)
Liu et al. 2011	Sprague-Dawley Rats	Both	Post-weaning ^f	3 & 6 months	12 (of 24)
Lou et al. 2013	Sprague-Dawley Rats	Both	Post-weaning ^f	6 months	20
Ma et al. 2015	C57/BL Mice	Male	4 weeks old	4 weeks	8
Mansour and Tawfik 2012	Albino Rats	Male	Adults	5 weeks	6
McPherson et al. 2018	Long Evans Hooded Rats	Male	Prenatal	Prenatal (day 6) + 90 days	6 (of ~23)
Nabavi et al. 2012a	Wistar Rats	Male	8 to 12 weeks old	1 week	10
Nabavi et al. 2012b	Wistar Rats	Male	Post-weaning ^f	1 week	10
Nabavi et al. 2013	Wistar Rats	Male	7 days old	7 days	10
Niu et al. 2009	Wistar Albino Rats	Both	Day of birth	6, 8, 10, & 12 weeks	8
Niu et al. 2014	Kumming Mice	Male	Prenatal	Prenatal + 56 days	15
Niu et al. 2015a	Kumming Mice	?	Adults	60 days	5 (of 15)
Niu et al. 2015b	Kumming Mice	Both	Prenatal	Prenatal + 56 days	6
Niu et al. 2018a	Sprague-Dawley Rats	Female	Post-weaning ^f	60 days	3 (of 10)
Niu et al. 2018b	Kumming Mice	Both	Adults	60 days	5 (of 12)

Table continued next page

Table A-1. Summary of animal studies that have investigated neuroanatomical and neurochemical endpoints of fluoride toxicity – *Continued*

Paper	Treatment groups	LOAEL	Specific Effect	Hippocampus?
Hamza et al. 2015	4.7 mg/kg/day	4.7 mg/kg/day	Increased oxidative stress	No
Han et al. 2014	11, 23, and 45	23 mg/L ^c	Altered mRNA expression	Yes
Hassan and Abdel-Aziz 2010	4.7 mg/kg/day	4.7 mg/kg/day	Oxidative stress	No
Inkielwicz-Stepniak and Czarnowski 2010	25 mg/L	25 mg/L	Oxidative stress	No
Jia et al. 2019	6 & 113 mg/L	None	No reduction in neuronal density	No
Jiang et al. 2014a	54 mg/L	54 mg/L	Decreased glutamate levels	Yes
Jiang et al. 2014b	11, 23, and 45 mg/L	11 mg/L	Neuronal degeneration, decreased glucose utilization	Yes
Jiang et al. 2019	23 & 45 mg/L	23 mg/L	Impaired neurogenesis & synaptic plasticity	Yes
Kaur et al. 2009	125 mg/L	125 mg/L	Oxidative stress, alteration in neurotransmitters, & neuronal degeneration	No
Khan et al. 2018	20 mg/L	20 mg/L	Inhibition of AChE and increase in oxidative stress	No
Kinawy 2019	678 mg/L	678 mg/L	Oxidative stress	Yes
Li et al. 2019	68 mg/L	68 mg/L	Altered mRNA expression of anxiety & depression-related genes	Yes
Liu et al. 2010	5 & 50 mg/L	5 mg/L	Reductions in nicotinic receptors & activation of photoho-ERK1/2	No
Liu et al. 2011	5 & 50 mg/L	5 mg/L	Increased apoptosis & phosphorylation	No
Lou et al. 2013	10 & 50 mg/L	10 mg/L	Mitochondrial disturbances in neurons, altered protein expression	No
Ma et al. 2015	23 & 45.6 mg/L	23 mg/L	Increased BDNF expression	Yes
Mansour and Tawfik 2012	4.7 mg/kg/day	4.7 mg/kg/day	Oxidative stress	No
McPherson et al. 2018	10 & 20 mg/L (+ food exposure group)	None	No neuronal damage or glia reactivity	Yes
Nabavi et al. 2012a	270 mg/L	270 mg/L	Oxidative stress	No
Nabavi et al. 2012b	270 mg/L	270 mg/L	Oxidative stress	No
Nabavi et al. 2013	270 mg/L	270 mg/L	Oxidative stress	No
Niu et al. 2009	68 mg/L	68 mg/L	Decreased glutamate levels & altered enzyme activity	Yes
Niu et al. 2014	68 mg/L	68 mg/L	Altered protein expression	Yes
Niu et al. 2015a	11, 23, and 45 mg/L	23 mg/L	Microtubule lesions in neurons	Yes
Niu et al. 2015b	68 mg/L	68 mg/L	Alterations in protein expression	No
Niu et al. 2018a	4.5, 23, and 45 mg/L	4.5 mg/L	Endoplasmic reticulum stress	Yes
Niu et al. 2018b	11, 23, and 45 mg/L	11 mg/L	Myelin damage, and alteration to synaptic structure	Yes

Table continued next page

Table A-1. Summary of animal studies that have investigated neuroanatomical and neurochemical endpoints of fluoride toxicity – *Continued*

Paper	Animal	Sex	Maturity at Start of Exposure	Length of Exposure	Animals per group
Pal and Sarkar 2014	Wistar Rats	Male	Post-weaning ^f	30 days	6 to 8
Pan et al. 2015	Sprague-Dawley Rats	Male	3 weeks after weaning	30 days	15
Pereira et al. 2011	Wistar Rats	Male	30 days old	30 days	4-10 (of 15)
Pulungan et al. 2018	Wistar Rats	Male	12-16 weeks old	30 days	8
Qian et al. 2013	Sprague-Dawley Rats	Male	Newly weaned	6 months	2-20 (of 20)
Reddy et al. 2009	Swiss Albino Mice	Female	Adults	14 days	6
Reddy et al. 2014	Wistar Rats	Male	4 months old	90 days	6
Rogalska et al. 2017	Wistar Rats	Both	8 weeks old	4 weeks	6-8
Samanta et al. 2016	Sprague-Dawley Rats	Female	Post-weaning ^f	16 weeks	5
Sarkar et al. 2014	Wistar Rats	Male	Post-weaning ^f	30 days	6
Shalini and Sharma 2015	Wistar Albino Rats	Female	Adults	60 days	10
Sharma et al. 2014	Swiss Albino Mice	Male	1.5 months old	30 days	7
Sharma et al. 2018	Swiss Albino Mice	Both	1 month old	30 days	7
Shen et al. 2019	Wistar Rats	Both	1 month old	12 & 24 weeks	30
Sun et al. 2017	Sprague-Dawley Rats	Both	Pre-Pregnancy	Prenatal + 14 or 28 days	10
Sun et al. 2018	Kumming Mice	Female	Prenatal	Prenatal + 21 days	6 (of 12)
Teng et al. 2018	Sprague-Dawley Rats	Male	Recently weaned	18 months	6-7 (of 13)
Trivedi et al. 2007	Swiss Albino Rats	Male	Young adults	30 days	10
Wang et al. 2018a	ICR Mice	Female	Prenatal	Prenatal (7th day) + 21 days	6 (of 15)
Wang et al. 2018b	Wistar Albino Rats	Male	12-weeks old	8 weeks	10 (of 24)
Wei et al. 2018	Sprague-Dawley Rats	Both	1 month old	>6 months	15
Wei et al. 2018	Sprague-Dawley Rats	Both	Pre-Pregnancy	Prenatal + 28 days	6-10 (of 10)
Yan et al. 2016	Wistar Rats	Both	5 weeks old	10 weeks	20
Yang et al. 2018a	Wistar Rats	Male	6 weeks old	4 & 12 weeks	4-6 (of 10)
Yu et al. 2019	ICR Mice	Male	Newly weaned	3 & 6 months	20
Yuan et al. 2019	Kumming Mice	Male	7 weeks old	90 days	12 (of 24)
Zhang et al. 2013a	Wistar Rats	Male	6 weeks old	3 months	3 (of 10)
Zhang et al. 2015a	Sprague-Dawley Rats	Both	2 months old	3 months & 6 months	10 (of 20)

Table continued next page

Table A-1. Summary of animal studies that have investigated neuroanatomical and neurochemical endpoints of fluoride toxicity – *Continued*

Paper	Treatment groups	LOAEL	Specific Effect	Hippocampus?
Pal and Sarkar 2014	9 mg/kg/day	9 mg/kg/day	Oxidative stress, inhibited enzymes, altered neurotransmitters, reduced protein content	No
Pan et al. 2015	9 mg/kg/day	N/A ^d	Altered protein expression	Yes
Pereira et al. 2011	45 mg/L	45 mg/L	Alterations in neurotransmitters	Yes
Pulungan et al. 2018	2.3, 4.5 & 9 mg/kg/day	none	No reduction in number of pyramidal cells in medial prefrontal cortex	No
Qian et al. 2013	23 mg/L	23 mg/L	Impaired synaptic plasticity, oxidative stress, altered protein expression	Yes
Reddy et al. 2009	9 mg/kg/day	9 mg/kg/day	Oxidative stress & altered enzyme activity	No
Reddy et al. 2014	9, 27, & 45 mg/L	9 mg/L	Oxidative stress, alterations in neurotransmitters, and immunosuppression	No
Rogalska et al. 2017	4.5 & 23 mg/L	23 mg/L ^c	Increased glucose uptake	Yes
Samanta et al. 2016	5.9 mg/kg/day	5.9 mg/kg/day	Oxidative stress, cellular degeneration, apoptosis	No
Sarkar et al. 2014	9 mg/kg/day	9 mg/kg/day	Oxidative stress, inhibited enzymes, & reduced protein content	No
Shalini and Sharma 2015	10 mg/L	10 mg/L	Oxidative stress, reduced protein content & AChE activity	No
Sharma et al. 2014	120 mg/L	120 mg/L	Oxidative stress & cellular degeneration	Yes
Sharma et al. 2018	54 mg/L	54 mg/L	Oxidative stress and neuronal damage	Yes
Shen et al. 2019	200 mg/L	200 mg/L	Apoptosis and degeneration of nerve cells in spinal cord	No
Sun et al. 2017	45 mg/L	45 mg/L	Altered gene expression & apoptosis	Yes
Sun et al. 2018	11, 23, and 45 mg/L	11 mg/L (Fig 3b)	Altered mRNA expression	Yes
Teng et al. 2018	8.25, 16.5, & 33 mg/L	16.5 mg/L ^c	Elevated calcium in hippocampus	Yes
Trivedi et al. 2007	2.7 & 5.4 mg/kg/day	2.7 mg/kg/day	Reduced protein content	No
Wang et al. 2018a	11, 23, and 45 mg/L	11 mg/L (Fig 4b)	Altered expression of mi-RNAs	No
Wang et al. 2018b	45 mg/L	45 mg/L	Cellular degeneration, DNA damage	Yes
Wei et al. 2018	50 mg/L (adults)	50 mg/L	Neuronal injury (as evident by damage to Nissl bodies)	No
Wei et al. 2018	50 mg/L (offspring)	50 mg/L	Neuronal injury (as evident by damage to Nissl bodies)	No
Yan et al. 2016	60 & 120 mg/L	60 mg/L	Increased apoptosis & inflammation	Yes
Yang et al. 2018a	60 & 120 mg/L	60 mg/L	Apoptosis, altered protein expression, increased inflammation	Yes
Yu et al. 2019	2.3 & 13.6 mg/L	2.3 mg/L	Alterations of L-type calcium channels	Yes
Yuan et al. 2019	23, 45, 68 mg/L	23 mg/L	Reduced brain protein content, impaired insulin signaling pathway, reduced brain organ coefficient	Yes
Zhang et al. 2013a	45 mg/L	45 mg/L	Oxidative stress, neuronal loss, altered protein expression	Yes
Zhang et al. 2015a	5 & 50 mg/L	5 mg/L	Increased oxidative stress & activation of AGE/RAGE Pathway	Yes

Table continued next page

Table A-1. Summary of animal studies that have investigated neuroanatomical and neurochemical endpoints of fluoride toxicity – *Continued*

Paper	Animal	Sex	Maturity at Start of Exposure	Length of Exposure	Animals per group
Zhang et al. 2017a	Sprague-Dawley Rats	Both	Pre-Pregnancy	Prenatal + 14 or 28 days	15-20 (of 20)
Zhang et al. 2019	Wistar Rats	Both	4 weeks old	3 months	2-3 (of 20)
Zhao et al. 2019	Sprague-Dawley Rats	Both	Pre-Pregnancy	Prenatal + 60 days	2-5 (of 15)
Zheng et al. 2016	Sprague-Dawley Rats	Male	Newly weaned	3 months	20
Zhou et al. 2019	Sprague-Dawley Rats	Female	Pre-Pregnancy	Prenatal + 6 months	6
Zhu et al. 2011 & Zhang et al. 2011	Sprague-Dawley Rats	Male	Just weaned	9 months	6 (of 12)
Zhu et al. 2017	Sprague-Dawley Rats	Both	Prenatal	Prenatal + 21 or 42 days	6 (of 8)

Table continued next page

Table A-1. Summary of animal studies that have investigated neuroanatomical and neurochemical endpoints of fluoride toxicity – *Continued*

Paper	Treatment groups	LOAEL	Specific Effect	Hippocampus?
Zhang et al. 2017a	45 mg/L	45 mg/L	Impaired synaptic plasticity	No
Zhang et al. 2019	25, 50, 100 mg/L	50 mg/L ^e	Autophagy in hippocampus	Yes
Zhao et al. 2019	4.5, 23, 45 mg/L	4.5 mg/L [Fig 6e]	Mitochondrial disturbances	Yes
Zheng et al. 2016	45 mg/L	45 mg/L	Increased apoptosis	Yes
Zhou et al. 2019	4.5, 23, 50 mg/L	23 mg/L ^c	Decreased neurons, suppressed autophagy, and enhanced apoptosis in hippocampus	Yes
Zhu et al. 2011 & Zhang et al. 2011	7, 13.6, & 27 mg/L	13.6 mg/L ^c	Decrease in synaptic membrane fluidity & increased calcium	Yes
Zhu et al. 2017	34 mg/L	34 mg/L	Altered protein expression in ERK/CREB signaling pathway	Yes

^a Where the study does not identify the sex of the animals, it is assumed that both sexes were studied.

^b A LOAEL refers to the lowest observed adverse effect level where a statistically significant result was observed.

^c At least one effect was seen at lower treatment doses (as reflected by a visually apparent dose-related trend), but the effect(s) at the lower treatment levels did not reach statistical significance.

^d The authors did not perform a statistical analysis to determine if the observed changes were statistically significant.

^e Ultrastructural observations of the rat hippocampal CA1 cells identified changes in the 25 mg/L group (i.e., increased lipofuscin content), but a statistical analysis of these changes was not performed.

^f Where the study does not identify the age of the animal at the start of the experiment, it is assumed that the animals had already completed weaning.

Table A-2. Summary of animal studies that have investigated toxic effects of fluoride on learning and memory

Paper	Strain	Sex ^a	Maturity at Start of Exposure	Length of Exposure	Animals per group
Banala and Karnati 2015	Wistar Rats	Both	Prenatal	Prenatal + 30 days	5
Bartos et al. 2018	Wistar Rats	Female	Prenatal (day 0)	Prenatal + 21 days	9-10
Bartos et al. 2019	Wistar Rats	Both	Prenatal (day 0)	Prenatal + 21 days	9-10
Basha et al. 2011b	Wistar Albino Rats	Both	Prenatal/Multigenerational	Prenatal + 30 days	6
Basha & Sujitha 2012b	Wistar Rats	Male	3 months old	1 month	6
Bera et al. 2007	Wistar Rats	Both	Prenatal (day 1)	Prenatal (day 1) + 9 days	6-12
Chen et al. 2018a	Sprague-Dawley Rats	Female	2 months pre-gestation	Prenatal + 6 months	6
Chioca et al. 2008	Wistar Rats	Male	Adult	30 days	15 (of 18)
Cui et al. 2017	Sprague-Dawley Rats	Both	Pre-Pregnancy	Prenatal + 60 days	12
Dong et al. 2015	Sprague-Dawley Rats	Both	One month old	10 months	30
Dong et al. 2015	Sprague-Dawley Rats	Both	10 months pre-birth	Prenatal + 1 to 28 days	10
Ge et al. 2018	ICR Mice	Both	Pre-Pregnancy	Prenatal + 60 days	6
Han et al. 2014	Kunming Mice	Male	Sexually matured mice	180 days	15
Jetti et al. 2016	Wistar Rats	Male	Adult	30 days	6
Jiang et al. 2014a	Sprague-Dawley Rats	Male	Weaned	3 months	8
Jiang et al. 2014b	Sprague-Dawley Rats	Both	Pre-pregnancy	Prenatal + 2 months	12
Liu et al. 2010	Sprague-Dawley Rats	Both	Adult	6 months	10 (of 24)
Liu et al. 2014	BaB/C Mice	Male	4 weeks old	4 weeks	11-12 (of 12)

Table continued next page

Table A-2. Summary of animal studies that have investigated toxic effects of fluoride on learning and memory - *Continued*

Paper	Strain	Sex ^a	Maturity at Start of Exposure	Length of Exposure	Animals per group
McPherson et al. 2018	Long-Evans Hooded Rats	Male	Prenatal (day 6)	Prenatal (day 6) + 90 days	11-23 (of ~23)
Niu et al. 2009	Wistar Albino Rats	Both	Postnatal (day 0)	6 to 12 weeks	8
Niu et al. 2014	Kunming Mice	Male	Prenatal	Prenatal + 56 days	15
Niu et al. 2018a	Sprague Dawley Rats	Female	Post-weaning ^g	2 months	6 (of 10)
Pereira et al. 2011	Wistar Rats	Male	30 days old	30 days	14-15
Pulungan et al. 2018	Wistar Rats	Male	12 to 16 weeks old	30 days	8
Raghu et al. 2013	Wistar Rats	Male	1 month old	30 days	6
Shalini and Sharma 2015	Wistar Albino Rats	Female	Adults	60 days	10
Sharma et al. 2018	Swiss Albino Mice	Male	1 month old	30 days	7
Sun et al. 2018	Kunming Mice	Both	Prenatal	Prenatal + 21 days	6 (of 12)
Wang et al. 2018a	ICR Mice	Female	Prenatal	Prenatal (day 7) + 21 days	15
Whitford et al. 2009	Sprague-Dawley Rats	Female	8 days after weaning	8 months	8
Yang et al. 2018a	Wistar Rats	Male	6 weeks old	4 to 12 weeks	10
Yuan et al. 2019	Kunming Mice	Male	7 weeks old	12 weeks	12 (of 24)
Zhang et al. 2013a	Wistar Rats	Male	6 weeks old	3 months	3 (of 10)
Zhang et al. 2019	Wistar Rats	Both	4 weeks old	3 months	15 (of 20)
Zhao et al. 2019	Sprague-Dawley Rats	Both	Pre-Pregnancy	Prenatal + 60 days	5 (of 15)
Zheng et al. 2016	Sprague-Dawley Rats	Male	Newly weaned	3 months	20
Zhou et al. 2019	Sprague-Dawley Rats	Female	Pre-Pregnancy	Prenatal + 6 months	6
Zhu et al. 2017	Sprague-Dawley Rats	Both	Prenatal	Prenatal + 42 days	8

Table continued next page

Table A-2. Summary of animal studies that have investigated toxic effects of fluoride on learning and memory - *Continued*

Paper	Treatment groups	Selected Tests	LOAEL ^b
Banala and Karnati 2015	20 mg/L	Maze Learning	20 mg/L
Bartos et al. 2018	5 & 10 mg/L	Step Down Inhibitory Avoidance	5 mg/L
Bartos et al. 2019	5 & 10 mg/L	Step Down Inhibitory Avoidance	5 mg/L
Basha et al. 2011b	100 & 200 mg/L	T Maze	100 mg/L
Basha & Sujitha 2012b	270 mg/L	T Maze	270 mg/L
Bera et al. 2007	1.13 & 2.3 mg/kg/day	Active Avoidance / Novel Object Recognition	2.3 mg/kg
Chen et al. 2018a	4.5, 23, & 45 mg/L	Morris Water Maze	23 mg/L ^c
Chioca et al. 2008	23 & 45 mg/L (5.15 & 10.77 mg/kg/day)	Open Field / Two-Way Active Avoidance	23 mg/L
Cui et al. 2017	4.5, 23, & 45 mg/L	Morris Water Maze	4.5 mg/L
Dong et al. 2015	50 mg/L	Morris Water Maze	50 mg/L (adults)
Dong et al. 2015	50 mg/L	Morris Water Maze	50 mg/L (pups)
Ge et al. 2018	50 & 100 mg/L	Morris Water Maze	50 mg/L
Han et al. 2014	11, 23, and 45 mg/L	Novel Object Recognition / Open Field	45 mg/L ^d
Jetti et al. 2016	100 mg/L	T Maze / Passive Avoidance	100 mg/L
Jiang et al. 2014a	55 mg/L	Morris Water Maze	55 mg/L
Jiang et al. 2014b	11, 23, & 45 mg/L	Morris Water Maze	11 mg/L
Liu et al. 2010	2.3 & 23 mg/L	Morris Water Maze	2.3 mg/L
Liu et al. 2014	0.9, 2.3, and 4.5 mg/L	Morris Water Maze / Novel Object Recognition / Elevated-Plus Maze	2.3 mg/L ^c

Table continued next page

Table A-2. Summary of animal studies that have investigated toxic effects of fluoride on learning and memory - *Continued*

Paper	Treatment groups	Selected Tests	LOAEL ^b
McPherson et al. 2018	10 & 20 mg/L (+food exposure group)	Open Field / Elevated Plus Maze / Passive Avoidance / Morris Water Maze / Y Maze	None
Niu et al. 2009	68 mg/L	Y Maze	68 mg/L
Niu et al. 2014	68 mg/L	Novel Object Recognition	68 mg/L ^e
Niu et al. 2018a	4.5, 23, & 45 mg/L	Morris Water Maze	23 mg/L ^c
Pereira et al. 2011	45 mg/L	Open Field	45 mg/L
Pulungan et al. 2018	2.3, 4.5 & 9 mg/kg/day	Y Maze	None ^f
Raghu et al. 2013	100 mg/L	T Maze / Passive Avoidance	100 mg/L
Shalini and Sharma 2015	10 mg/L	Maze Test	10 mg/L
Sharma et al. 2018	68 mg/L	Morris Water Maze / Classic Maze	68 mg/L
Sun et al. 2018	11, 23, & 45 mg/L	Radial Arm Maze / Open Field	23 mg/L ^c
Wang et al. 2018a	11, 23, & 45 mg/L	Open Field / Eight-Arm Maze	23 mg/L ^c
Whitford et al. 2009	2.9, 5.7, & 11.5 mg/kg/day	Appetitive Based Learning	None
Yang et al. 2018a	60 & 120 mg/L	Morris Water Maze / Open Field	60 mg/L
Yuan et al. 2019	23, 45, & 68 mg/L	Y Maze	23 mg/L
Zhang et al. 2013a	45 mg/L	Y Maze	45 mg/L
Zhang et al. 2019	25, 50, & 100 mg/L	Morris Water Maze	100 mg/L ^c
Zhao et al. 2019	4.5, 23, & 45 mg/L	Morris Water Maze	23 mg/L
Zheng et al. 2016	45 mg/L	Morris Water Maze / Open Field	45 mg/L
Zhou et al. 2019	4.5, 23, & 45 mg/L	Morris Water Maze	23 mg/L ^c
Zhu et al. 2017	45 mg/L (8 to 11 mg/kg/day)	Morris Water Maze	45 mg/L

^a Where the study does not identify the sex of the animals, it is assumed that both sexes were studied.

^b A LOAEL refers to the lowest observed adverse effect level where a statistically significant result was observed.

^c At least one effect was seen at lower treatment doses (as reflected by a visually apparent dose-related trend), but the effect(s) at the lower treatment levels did not reach statistical significance.

^d At least one statistically significant effect was seen at lower treatment doses but for a neurological endpoint that is not specific to learning or memory impairments.

^e The effect in the fluoride + lead treatment group was statistically significant, but the effect in the fluoride-only treatment group did not reach statistical significance.

^f A statistically significant effect was observed in the low treatment dose group (5 mg/kg/day) when compared to the control, but there were no significant differences between the control and mid/high dose treatment groups (10 mg/kg/day & 20 mg/kg/day).

^g Where the study does not identify the age of the animal at the start of the experiment, it is assumed that the animals had already completed weaning

Appendix B

KATHLEEN M. THIESSEN, Ph.D.
Senior Scientist
Oak Ridge Center for Risk Analysis, Inc.

Education

Ph.D. 1986 Genetics, University of Tennessee-Oak Ridge, Graduate School of Biomedical Sciences, Oak Ridge, TN
B.A. 1981 Biology and Chemistry (*Summa cum laude*), Covenant College, GA

Capabilities

Health Effects Assessment
Dose and Risk Assessment
Analysis of Environmental Transport and Exposure Pathways
Uncertainty and Sensitivity Analysis
Technical Writing/Editing, Technical and Public Presentations

Experience Summary

Dr. Thiessen is experienced in the evaluation of exposures, doses, and risks to human health from trace levels of contaminants in the environment and in the use of uncertainty analysis for environmental and health risk assessment. She has served on two National Research Council subcommittees, one charged with the review of fluoride exposure and toxicology, and one dealing with guidance levels for air contaminants (including hydrogen fluoride) in submarines. Dr. Thiessen has also written two reports for the U.S. Environmental Protection Agency, one on the health effects of hydrogen fluoride and related compounds, and one on the health effects of mercuric chloride. Dr. Thiessen has led several working groups on urban contamination and dose reconstruction for the International Atomic Energy Agency's programs on environmental transport modeling and has served on the coordinating committees of the programs; she currently leads a working group on assessment of exposures and countermeasures in urban environments. She also serves on a committee for the preparation of a new International Atomic Energy Agency report on modeling the impacts of planned discharges or radioactivity, and she is involved in the preparation of an IAEA guidance document on implementation of remediation strategies following accidental releases of radioactivity. Dr. Thiessen participated in two symposia on reconstruction of internal doses from Fukushima releases organized by Japan's National Institute of Radiological Sciences, and she has served as a consultant on environmental modeling issues to the Korea Atomic Energy Research Institute and on uncertainty analysis to the National Council on Radiation Protection and Measurements. Dr. Thiessen contributed to the development of a risk-based screening approach to prioritize further investigation of contaminants and exposure situations in various assessment contexts, and she led in the application of risk-based screening techniques for the reconstruction of doses and health risks associated with releases of chemicals and radionuclides from the U.S. Department of Energy's Oak Ridge (Tennessee) facilities. Dr. Thiessen also led an analysis of human exposures, doses, and health risks to off-site individuals associated with historic releases of radionuclides to the Clinch River from the Oak Ridge facilities.

Experience

- 1992-present Senior Scientist and Director, Oak Ridge Center for Risk Analysis, Inc. (Formerly *SENES* Oak Ridge, Inc., Center for Risk Analysis), Oak Ridge, TN.
- Review of data on contaminant exposure and toxicology.
 - Analysis of environmental transport and exposure pathways.
 - Screening techniques for environmental assessment.
 - Dose reconstruction.
 - Uncertainty analysis for environmental assessment.
 - International model validation using Chernobyl data sets.
 - Working Group Leader for International Atomic Energy Agency research programs.
 - Project coordination.
 - Technical review.
- 1991-1992 Consultant and Technical Writer. Environmental Sciences Division, Oak Ridge National Laboratory, Oak Ridge, TN.
- 1987-1992 Lecturer in Genetics. University of Tennessee, Oak Ridge Graduate School of Biomedical Sciences.
- 1986-1989 Oak Ridge National Laboratory, Health and Safety Research Division, Chemical Hazard Evaluation Program.
- Assessment of health effects from chemicals.
 - Risk assessment.
 - Technical review.

Publications and Technical Reports

Periáñez, R., Thiessen, K.M., Chouhan, S.L., Mancini, F., Navarro, E., Sdouz, G., and Trifunović, D. 2016. Mid-range atmospheric dispersion modelling. Intercomparison of simple models in EMRAS-2 project. *Journal of Environmental Radioactivity* 162-163:225-234.

Thiessen, K.M., Charnock, T.W., Chouhan, S.L., Hwang, W.T., Kamboj, S., Tomás, J., and Yu, C. 2015. Modeling the effectiveness of remediation efforts in contaminated urban areas: An EMRAS II Urban Areas Working Group exercise. In: Proceedings of the WM2015 Conference, March 15-19, 2015, paper #15631.

Ko, L., and Thiessen, K.M. 2015. A critique of recent economic evaluations of community water fluoridation. *International Journal of Occupational and Environmental Health* 21(2):91-120.

Menkes, D.B., Thiessen, K., and Williams, J. 2014. Health effects of water fluoridation—how "effectively settled" is the science? [letter]. *New Zealand Medical Journal* 127(1407):84-86.

IAEA (International Atomic Energy Agency). 2014. Handbook of Parameter Values for the Prediction of Radionuclide Transfer to Wildlife. International Atomic Energy Agency, Vienna, Technical Reports Series No. 479.

Yankovich, T., Beresford, N.A., Fesenko, S., Fesenko, J., Phaneuf, M., Dagher, E., Outola, I., Andersson, P., Thiessen, K., Ryan, J., Wood, M.D., Bollhöfer, A., Barnett, C.L., and Copplestone, D. 2013. Establishing a database of radionuclide transfer parameters for freshwater wildlife. *Journal of Environmental Radioactivity* 126:299-313.

IAEA (International Atomic Energy Agency). 2012. Environmental Modelling for Radiation Safety (EMRAS). A Summary Report of the Results of the EMRAS programme (2003-2007). International Atomic Energy Agency, Vienna, IAEA-TECDOC-1678.

IAEA (International Atomic Energy Agency). 2012. Environmental Modelling of Remediation of Urban Contaminated Areas. Report of the Urban Remediation Working Group of the EMRAS (Environmental Modelling for Radiation Safety) programme.

Thiessen, K.M., Andersson, K.G., Berkovskyy, V., Charnock, T.W., Chouhan, S.L., de With, G., Ďúran, J., Fuka, V., Helebrant, J., Hůlka, J., Hwang, W.T., Kuča, P., Mancini, F., Navarro, E., Periañez, R., Prouza, Z., Sdouz, G., Tomás, J., Trifunović, D., Urso, L., and Walter H. 2011. Assessing emergency situations and their aftermath in urban areas: The EMRAS II Urban Areas Working Group. *Radioprotection* 46(6):S601-S607.

NRC (National Research Council). 2009. *Emergency and Continuous Exposure Guidance Levels for Selected Submarine Contaminants*: Volume 3. Washington, DC: National Academies Press.

Thiessen, K.M., Andersson, K.G., Charnock, T.W., and Gallay, F. 2009. Modelling remediation options for urban contamination situations. *Journal of Environmental Radioactivity* 100:564-573.

Thiessen, K.M., Andersson, K.G., Batandjieva, B., Cheng, J.-J., Hwang, W.T., Kaiser, J.C., Kamboj, S., Steiner, M., Tomás, J., Trifunovic, D., and Yu, C. 2009. Modelling the long-term consequences of a hypothetical dispersal of radioactivity in an urban area including remediation alternatives. *Journal of Environmental Radioactivity* 100:445-455.

Thiessen, K.M., Arkhipov, A., Batandjieva, B., Charnock, T.W., Gaschak, S., Golikov, V., Hwang, W.T., Tomás, J., and Zlobenko, B. 2009. Modelling of a large-scale urban contamination situation and remediation alternatives. *Journal of Environmental Radioactivity* 100:413-421.

Thiessen, K.M., Batandjieva, B., Andersson, K.G., Arkhipov, A., Charnock, T.W., Gallay, F., Gaschak, S., Golikov, V., Hwang, W.T., Kaiser, J.C., Kamboj, S., Steiner, M., Tomás, J., Trifunovic, D., Yu, C., Zelmer, R., and Zlobenko, B. 2008. Improvement of modelling capabilities for assessing urban contamination: The EMRAS Urban Remediation Working Group. *Applied Radiation and Isotopes* 66:1741-1744.

Thiessen, K.M., Batandjieva, B., Andersson, K.G., Arkhipov, A., Charnock, T.W., Gallay, F., Gaschak, S., Golikov, V., Hwang, W.T., Kaiser, J.C., Kamboj, S., Steiner, M., Tomás, J., Trifunovic, D., Yu, C., Zelmer, R., and Zlobenko, B. 2007. Improvement of modeling capabilities for assessing urban contamination: The EMRAS Urban Remediation Working Group. In: *Proceedings from the International Conference on Environmental Radioactivity: From Measurements and Assessments to Regulation*, Vienna, April 23-27, 2007, pp. 133-134 (IAEA-CN-145/070).

Köteles, G.J., Kanyár, B., and Thiessen, K.M. 2007. Radiation Biology and Radiation Protection. In: *Radiochemistry and Nuclear Chemistry* (S. Nagy, ed.). In: *Encyclopedia of Life Support Systems (EOLSS)*. Developed under the auspices of the UNESCO, Eolss Publishers, Oxford, UK [http://www.eolss.net].

NRC (National Research Council). 2006. *Fluoride in Drinking Water: A Scientific Review of EPA's Standards*. Washington, DC: The National Academies Press.

Thiessen, K.M., Napier, B.A., Filistovic, V., Homma, T., Kanyár, B., Krajewski, P., Kryshev, A.I., Nedveckaite, T., Nényei, A., Sazykina, T.G., Tveten, U., Sjöblom, K.-L., and Robinson, C. 2005. Model testing using data on ^{131}I released from Hanford. *Journal of Environmental Radioactivity* 84(2):211-224.

Thiessen, K.M., Sazykina, T.G., Apostoaei, A.I., Balonov, M.I., Crawford, J., Domel, R., Fesenko, S.V., Filistovic, V., Galeriu, D., Homma, T., Kanyár, B., Krajewski, P., Kryshev, A.I., Kryshev, I.I., Nedveckaite, T., Ould-Dada, Z., Sanzharova, N.I., Robinson, C., and Sjöblom, K.-L. 2005. Model testing using data on ^{137}Cs from Chernobyl fallout in the Iput River catchment area of Russia. *Journal of Environmental Radioactivity* 84(2):225-244.

Nedveckaite, T., Filistovic, V., Mastauskas, A., and Thiessen, K. 2004. Thyroid dosimetry in the western trace of the Chernobyl accident plume. *Radiation Protection Dosimetry* 108(2):133-141.

IAEA (International Atomic Energy Agency). 2003. Testing of environmental transfer models using data from the atmospheric release of Iodine-131 from the Hanford site, USA, in 1963. Report of the Dose Reconstruction Working Group of the Biosphere Modelling and Assessment (BIOMASS) Programme, Theme 2. Biosphere Modelling and Assessment Methods (BIOMASS) programme. International Atomic Energy Agency, Vienna, IAEA-BIOMASS-2.

IAEA (International Atomic Energy Agency). 2003. Testing of environmental transfer models using Chernobyl fallout data from the Iput River catchment area, Bryansk Region, Russian Federation. Report of the Dose Reconstruction Working Group of BIOMASS Theme 2. Biosphere Modelling and Assessment Methods (BIOMASS) programme. International Atomic Energy Agency, Vienna, IAEA-BIOMASS-4.

Reed, E.W., Thiessen, K.M., Hoffman, F.O., and Apostoaei, A.I. 2003. Comparison of doses and risks obtained from dose reconstructions for historical operations of federal facilities that supported the development, production, or testing of nuclear weapons. *Health Physics* 84(6):687-697.

Thiessen, K.M. 2002. Data sets available for testing environmental transport models. *Atmospheric Environment* 36:3057.

Thiessen, K.M., Napier, B.A., Filistovic, V., Homma, T., Kanyár, B., Krajewski, P., Kryshev, A.I., Nedveckaite, T., Nényei, A., Sazykina, T.G., Tveten, U., Sjöblom, K.-L., and Robinson, C. 2002. Model Testing Using Data from Accidental Releases of ^{131}I and ^{137}Cs . 1: Model Testing Using Data on ^{131}I Released from Hanford. In: *Proceedings from the International Conference on Radioactivity in the Environment*, Monaco, Sept. 1-5, 2002, pp. 313-316.

Thiessen, K.M., Sazykina, T.G., Apostoaei, A.I., Balonov, M.I., Crawford, J., Domel, R., Fesenko, S.V., Filistovic, V., Galeriu, D., Homma, T., Kanyár, B., Krajewski, P., Kryshev, A.I., Kryshev, I.I., Nedveckaite, T., Ould-Dada, Z., Sanzharova, N.I., Robinson, C., and Sjöblom, K.-L. 2002. Model Testing Using Data from Accidental Releases of ^{131}I and ^{137}Cs . 2: Model Testing Using Data on ^{137}Cs from Chernobyl Fallout in the Iput River Catchment Area of Russia. In: Proceedings from the International Conference on Radioactivity in the Environment, Monaco, Sept. 1-5, 2002, pp. 317-320.

Apostoaei, A.I., Nair, S.K., Thomas, B.A., Lewis, C.J., Hoffman, F.O., and Thiessen, K.M. 2000. External exposure to radionuclides accumulated in the shoreline sediments with an application to the lower Clinch River. *Health Physics* 78(6):700-710.

IAEA (International Atomic Energy Agency). 2001. Generic models for use in assessing the impact of discharges of radioactive substances to the environment. International Atomic Energy Agency, Vienna, Safety Report 19.

Apostoaei, A.I., Blaylock, B.G., Caldwell, B., Flack, S., Gouge, J.H., Hoffman, F.O., Lewis, C.J., Nair, S.K., Reed, E.W., Thiessen, K.M., Thomas, B.A., and Widner, T.E. 1999. Radionuclides Released to the Clinch River from White Oak Creek on the Oak Ridge Reservation—An Assessment of Historical Quantities Released, Off-site Radiation Doses, and Health Risks. Reports of the Oak Ridge Dose Reconstruction, Vols. 4 and 4A. The Report of Project Task 4. Tennessee Department of Health, Oak Ridge Health Studies, Oak Ridge Dose Reconstruction.

Thiessen, K.M., Thorne, M.C., Maul, P.R., Pröhl, G., and Wheeler, H.S. 1999. Modelling radionuclide distribution and transport in the environment. *Environmental Pollution* 100:151-177.

Kryshev, I.I., Sazykina, T.G., Hoffman, F.O., Thiessen, K.M., Blaylock, B.G., Feng, Y., Galeriu, D., Heling, R., Kryshev, A.I., Kononovich, A.L., and Watkins, B. 1999. Assessment of the consequences of the radioactive contamination of aquatic media and biota for the Chernobyl NPP cooling pond: Model testing using Chernobyl data. *Journal of Environmental Radioactivity* 42:143-156.

Konoplev, A.V., Bulgakov, A.A., Hoffman, F.O., Kanyár, B., Lyashenko, G., Nair, S.K., Popov, A., Raskob, W., Thiessen, K.M., Watkins, B., and Zheleznyak, M. 1999. Validation of models of radionuclide wash-off from contaminated watersheds using Chernobyl data. *Journal of Environmental Radioactivity* 42:131-141.

Garger, E.K., Hoffman, F.O., Thiessen, K.M., Galeriu, D., Kryshev, A.I., Lev, T., Miller, C.W., Nair, S.K., Talerko, N., and Watkins, B. 1999. Test of existing mathematical models for atmospheric resuspension of radionuclides. *Journal of Environmental Radioactivity* 42:157-175.

Thiessen, K.M., Gouge, J.H., Hoffman, F.O., Apostoaei, A.I., Thomas, B.A., Lewis, C.J., Blaylock, B.G., Caldwell, B., Widner, T.E., Flack, S., Nair, S.K., and Reed, E.W. 1998. Radionuclides Released to the Clinch River from White Oak Creek on the Oak Ridge Reservation – An Assessment of Historical Quantities Released, Off-Site Radiation Doses, and Health Risks. Oak Ridge Health Studies, Oak Ridge Dose Reconstruction.

Hoffman, F.O., Hammonds, J.S., Apostoaei, A.I., Blaylock, B.G., Thomas, B.A., Thiessen, K.M. 1998. Estimation of Health Risks Based on Revised Estimates of HEDR Doses for Maximum Representative Individuals Consuming Fish and Waterfowl from the Columbia River: An Evaluation of HEDR Reports on the Columbia River Pathways. Report prepared for the National Opinion Research Center. ATSDR, Atlanta, GA.

Hammonds, J.S., Hoffman, F.O., Apostoaei, A.I., Thiessen, K.M., Lewis, C.J., Blaylock, B.G., Caldwell, B., Flack, S., Nair, S.K., Reed, E.W., Thomas, B.A., and Widner, T.E. 1997. Radionuclides released from White Oak Creek on the Oak Ridge Reservation to the Clinch River: A reconstruction of historical quantities released, off-site doses, and health risks. Oak Ridge Health Studies, Oak Ridge Dose Reconstruction. Draft Report, November 1997.

Thiessen, K.M., Hoffman, F.O., Rantavaara, A., and Hossain, S. 1997. Environmental models undergo international test: The science and art of exposure assessment modeling were tested using real-world data from the Chernobyl accident. *Environmental Science & Technology* 31(8):358A-363A.

Garger, E.K., Hoffman, F.O., and Thiessen, K.M. 1997. Uncertainty of the long-term resuspension factor. *Atmospheric Environment* 31(11):1647-1656.

Nair, S.K., Miller, C.W., Thiessen, K.M., Garger, E.K., and Hoffman, F.O. 1997. Modeling the resuspension of radionuclides in Ukrainian regions impacted by Chernobyl fallout. *Health Physics* 72(1):77-85.

Hoffman, F.O., and Thiessen, K.M. 1996. The use of Chernobyl data to test model predictions for interindividual variability of ^{137}Cs concentrations in humans. *Reliability Engineering and System Safety* 54:197-202.

Hoffman, F.O., Simon, S.L., and Thiessen, K.M. 1996. The Role of Uncertainty Analysis in Dose Reconstruction and Risk Assessment. 31st Annual Meeting of the NCRP, pp. 107-134.

Nair, S.K., Hoffman, F.O., Thiessen, K.M., and Konoplev, A. 1996. Modeling the wash-off of ^{90}Sr and ^{137}Cs from an experimental plot established in the vicinity of the Chernobyl reactor. *Health Physics* 71(6):896-909.

IAEA (International Atomic Energy Agency). 1996. Validation of models using Chernobyl fallout data from southern Finland--Scenario S. Second Report of the VAMP Multiple Pathways Assessment Working Group. IAEA-TECDOC-904.

IAEA (International Atomic Energy Agency). 1996. Modelling of radionuclide interception and loss processes in vegetation and of transfer in semi-natural ecosystems. Second Report of the VAMP Terrestrial Working Group. IAEA-TECDOC-857.

NCRP (National Council on Radiation Protection and Measurements). 1996. A Guide for Uncertainty Analysis in Dose and Risk Assessments Related to Environmental Contamination. (Consultant to Scientific Committee 64-17.) NCRP Commentary No. 14.

Hoffman, F.O., Thiessen, K.M., and Watkins, B. 1996. Opportunities for the testing of environmental transport models using data obtained following the Chernobyl accident. *Health Physics* 70 (1):5-7.

Thiessen, K.M., Hammonds, J.S., Lewis, C.J., Hoffman, F.O., and White, E.I. 1996. Screening Method for the Oak Ridge Dose Reconstruction. A Task 7 Report. ChemRisk, State of Tennessee. April 1996.

BIOMOVS II. 1996. Wash-off of Sr-90 and Cs-137 from Two Experimental Plots: Model Testing Using Chernobyl Data. Stockholm, Swedish Radiation Protection Institute, BIOMOVS II Technical Report No. 9.

BIOMOVS II. 1996. Assessment of the Consequences of the Radioactive Contamination of Aquatic Media and Biota: Model Testing Using Chernobyl Data. Stockholm, Swedish Radiation Protection Institute, BIOMOVS II Technical Report No. 10.

BIOMOVS II. 1996. Atmospheric Resuspension of Radionuclides: Model Testing Using Chernobyl Data. Stockholm, Swedish Radiation Protection Institute, BIOMOVS II Technical Report No. 11.

Thiessen, K.M., Hoffman, F.O., Hammonds, J.S., and White, E.I. 1995. A Review of the Preliminary Screening Analysis Carried Out during the Oak Ridge Dose Reconstruction Feasibility Study. ChemRisk, State of Tennessee, August, 1995.

Hoffman, F.O., and Thiessen, K.M. 1995. Use of Chernobyl data to test predictions and uncertainty estimates from exposure assessment models. In: Proceedings of a Symposium on Environmental Impact of Radioactive Releases. International Atomic Energy Agency, Vienna, Austria, 8-12 May 1995. IAEA-SM-339/20:325-336.

IAEA (International Atomic Energy Agency). 1995. Validation of models using Chernobyl fallout data from the Central Bohemia region of the Czech Republic--Scenario CB. First Report of the VAMP Multiple Pathways Assessment Working Group. IAEA-TECDOC-795.

Hoffman, F.O., Thiessen, K.M., and Rael, R.M. 1995. Comparison of interception and initial retention of wet-deposited contaminants on leaves of different vegetation types. *Atmos. Envir.* 29:1771-1775.

USEPA (US Environmental Protection Agency). 1994. Summary Review of Health Effects Associated with Mercuric Chloride: Health Issue Assessment. Research Triangle Park, NC: Office of Health and Environmental Assessment, Report No. EPA/600/R-92/199.

Hoffman, F.O., Blaylock, B.G., Frank, M.L., and Thiessen, K.M. 1993. A risk-based screening approach for prioritizing contaminants and exposure pathways at Superfund sites. *Environ. Monitoring and Assessment* 28:221-237.

Hoffman, F.O., Thiessen, K.M., Frank, M.L., and Blaylock, B.G. 1992. Quantification of the interception and initial retention of radioactive contaminants deposited on pasture grass by simulated rain. *Atmospheric Environment* 26A:3313-3321.

Hoffman, F.O., Thiessen, K.M., Frank, M.L., and Blaylock, B.G. 1992. Determining the collection efficiency of gummed paper for the deposition of radioactive contaminants in simulated rain. *Health Physics* 62:439-442.

USEPA (US Environmental Protection Agency). 1988. Summary Review of Health Effects Associated with Hydrogen Fluoride and Related Compounds: Health Issue Assessment. Research Triangle Park, NC: Office of Health and Environmental Assessment, Report No. EPA/600/8-89/002F.

USEPA (US Environmental Protection Agency). 1988. Evaluation of the Potential Carcinogenicity of Propargyl Bromide (106-96-7) In Support of Reportable Quantity Adjustments Pursuant to CERCLA Section 102. Washington, DC: Office of Health Effects Assessment [draft].

USEPA (US Environmental Protection Agency). 1988. Evaluation of the Potential Carcinogenicity of Ethanol, 1,2-Dichloro-, Acetate (10140-887-1) In Support of Reportable Quantity Adjustments Pursuant to CERCLA Section 102. Washington, DC: Office of Health Effects Assessment [draft].

USEPA (US Environmental Protection Agency). 1988. Evaluation of Cancer Risk Assessment for Coke Oven Emissions (EPA-600/6-82-003F, EPA-450/3-85-028a). Washington, DC: Office of Policy, Planning and Evaluation [draft].

Thiessen, K.M., and Lalley, P.A. 1987. Gene assignments and syntenic groups in the sacred baboon (*Papio hamadryas*). *Cytogenet. Cell Genet.* 44:82-88.

Créau-Goldberg, N., Cochet, C., Turleau, C., de Grouchy, J., Thiessen, K.M., and Lalley, P.A. 1987. Primate genetic maps. Baboon, *Papio papio*, *hamadryas*, *cynocephalus*. In: S.J. O'Brien, ed., Genetic Maps 1987. Cold Spring Harbor Laboratory, Cold Spring Harbor, New York (1987). 511.

Thiessen, K.M., and Lalley, P.A. 1986. New gene assignments and syntenic groups in the baboon (*Papio papio*). *Cytogenet. Cell Genet.* 42:19-23.

Moore, K.L., and Lalley, P.A. 1985. New gene assignments and linkage groups in baboon (*Papio*) species [abstract]. Eighth International Workshop on Human Gene Mapping. *Cytogenet. Cell Genet.* 40:702.

Roderick, T.H., Lalley, P.A., Davisson, M.T., O'Brien, S.J., Womack, J.E., Créau-Goldberg, N., Echard, G., and Moore, K.L. 1984. Report of the committee on comparative mapping. Seventh International Workshop on Human Gene Mapping. *Cytogenet. Cell Genet.* 37:312-339.

Moore, K.L., and Lalley, P.A. 1984. Comparative mapping in man and baboon (*Papio papio*) involving genes assigned to human chromosomes 4, 6, 14, 15, and 20 [abstract]. Seventh International Workshop on Human Gene Mapping. *Cytogenet. Cell Genet.* 37:542-543.

Moore, K.L., and Lane, E.T. 1981. An investigation of mathematical models for the addition reaction of chlorine to oleic acid [abstract]. *J. Tenn. Acad. Sci.* 56:54.

C. ANDREW WATERS, ESQ., CA Bar No. 147259
MICHAEL CONNETT, ESQ., CA Bar No. 300314
WATERS, KRAUS & PAUL
222 N. Pacific Coast Hwy, Suite 1900
El Segundo, CA 90245
310-414-8146 Telephone
310-414-8156 Facsimile

Attorneys for Plaintiffs

UNITED STATES DISTRICT COURT
FOR THE NORTHERN DISTRICT OF CALIFORNIA
AT SAN FRANCISCO

FOOD & WATER WATCH, et al.,

Plaintiffs,

vs.

U.S. ENVIRONMENTAL PROTECTION
AGENCY, et al.

Defendants.

Civ. No. 17-CV-02162-EMC

**DECLARATION OF
BRUCE LANPHEAR, MD, MPH**

DECLARATION OF BRUCE LANPHEAR, MD, MPH

TABLE OF CONTENTS

I. SUMMARY OF QUALIFICATIONS1

II. SUMMARY OF OPINIONS3

III. BASIS FOR OPINIONS.....4

 A. The Growing Problem with Brain-Based Disorders4

 B. The MIREC Cohort Is a Comprehensively Characterized Birth Cohort5

 C. Urinary Fluoride Study (Till 2018).....6

 1. Methodological Strengths6

 2. Fluoridated Water Has a Large and Significant Effect on Urinary Fluoride.....7

 3. Pregnant Women in Water-Fluoridated Areas of the MIREC Cohort Have Similar Urinary Fluoride Levels as the ELEMENT Cohort.....8

 D. Prenatal Fluoride/IQ Study (Green 2019).....8

 1. Methodological Strengths8

 2. Prenatal Fluoride Exposure Is Associated with Large and Significant Reductions in IQ in the MIREC Cohort.....11

 3. Convergent Findings of ELEMENT and MIREC Cohorts.....13

 E. Infant Fluoride/IQ Study (Till 2020)13

 1. Methodological Strengths14

 2. Fluoride Exposure During Infancy Is Associated with Significant Reductions in Non-Verbal IQ in the MIREC Cohort15

 F. The Limitations of Our Studies Do Not Provide a Likely Explanation for the Results.....16

IV. CONCLUSION.....18

REFERENCES19

I, Bruce Lanphear, MD, MPH, declare that:

1. I am a Clinical Investigator at the BC Children's Hospital Research Institute, BC Children's Hospital, and Professor in the Faculty of Health Sciences at Simon Fraser University in Vancouver, British Columbia.

2. I am also the Co-Principal Investigator of an ongoing study to examine the impact of early-life fluoride exposures on intellectual abilities in a cohort of mothers and offspring from Canada known as the MIREC Study. Our study of fluoride and IQ in the MIREC cohort was funded by a grant from the U.S. National Institutes of Health (NIH).

I. SUMMARY OF QUALIFICATIONS

3. A complete summary of my qualifications and publications can be found in my Curriculum Vitae, which has been marked as Plaintiffs' Exhibit 6 and attached herein.

4. I have studied the impact of toxic chemicals, including lead and pesticides, on children's brain development for over 20 years. My research has been almost exclusively funded by federal agencies, including the Environmental Protection Agency (EPA), Centers for Disease Control and Prevention, the Department of Housing and Urban Development, Health Canada, National Institute of Allergy and Infectious Diseases, National Institute for Child Health and Human Development, National Institute of Environmental Health Sciences, National Institute of Neurologic Diseases, and the National Heart, Lung and Blood Institute.

5. My research has been published in leading medical and scientific journals, including *Journal of the American Medical Association*, *New England Journal of Medicine*, and *Pediatrics*, and has been extensively relied upon by environmental and public health agencies, including the EPA. My pooled analysis of blood lead and IQ (Lanphear 2005) was cited by the EPA as the critical study upon which the Agency based the current national air standard for lead.

1 6. I have served on the editorial boards of seven academic journals, including *Public Health*
2 *Reports* (the official journal of the U.S. Surgeon General), *PLoS Medicine* (a peer-reviewed medical
3 journal published by the Public Library of Science), and *Environmental Health Perspectives* (a journal
4 funded by the National Institutes of Environmental Health Sciences).

5 7. I have served on numerous scientific committees on environmental health issues impacting
6 children, including multiple scientific advisory boards for the EPA and the Executive Council on
7 Environmental Health for the American Academy of Pediatrics. My work with the EPA has included
8 invited expert advisory roles on EPA's (i) Science and Research Work Group of the Children's Health
9 Protection Advisory Committee (1998-2001); (ii) Workshop on Assessing Environmental Exposures to
10 Children (2000-2002); (iii) Clean Air Scientific Advisory Committee (2006-2008); (iv) Science Advisory
11 Board for Evaluating Dust Lead Standards (2010-2012); and (v) Science Advisory Board for Evaluating
12 Hazards of Partial Water Line Replacement (2011-2012).

13
14 8. My research has earned various awards and honors, including the Research Integrity Award
15 from the International Society for Environmental Epidemiology in 2012, the Public Policy and Advocacy
16 Award from the Academic Pediatric Association in 2013, and the Research Award from the Academic
17 Pediatric Association in 2015.

18
19 9. I have been involved with the MIREC Study for over 10 years. I was a Co-Principal
20 Investigator for the neurobehavioral assessments conducted when the children were 3 to 4 years old and I
21 oversaw the neurodevelopmental assessments in Vancouver. I have been a coauthor of twelve publications
22 from the MIREC Study, including three publications on fluoride described below.

23
24 10. In light of the consistent association between elevated fluoride and IQ reported in cross-
25 sectional studies (Choi, et al. 2012), we received a grant from the NIH to study the association between
26 prenatal and early-life measures of fluoride and IQ in children in the MIREC cohort. To date, we have
27

published three peer-reviewed studies, including the most extensive assessment of fluoride exposure during pregnancy ever conducted and prospective studies on early life fluoride exposure on IQ. These studies have been published in *Environmental Health Perspectives*, *JAMA Pediatrics*, and *Environment International* (Till 2018, Green 2019, Till 2020). Our study on prenatal fluoride and IQ was the highest scoring study in *JAMA Pediatrics* in 2019 (Christakis 2020).

11. I agreed to participate as a non-retained expert in this case because I believe it is a public duty to present the results of studies that suggest substantial risk to public health. I have asked *not* to be compensated for this work.

II. SUMMARY OF OPINIONS

12. Our study of prenatal fluoride and IQ in the MIREC cohort (Green 2019) further enhances the quality of data related to the neurotoxicity of fluoride. As with the ELEMENT cohort, we employed a prospective cohort design, had extensive control for potential confounders, and had multiple measures of fluoride exposure during pregnancy, including three types of urinary fluoride measurements for each trimester of pregnancy.

13. The maternal urinary fluoride levels in the MIREC cohort were significantly associated with lower intellectual abilities in 3-4-year-old children. These associations remain large and significant when controlling for relevant covariates.

14. Converging results from the MIREC and ELEMENT cohorts indicate that exposure to “optimal” levels of fluoride during fetal development is associated with diminished intelligence in childhood.

15. In the MIREC cohort, exposure to fluoridated water in infancy, particularly among formula-fed infants, was also associated with diminished intelligence (Till 2020). This association remains significant after controlling for fetal fluoride exposure and other relevant covariates, suggesting that

1 susceptibility to fluoride's adverse neurological effects may extend into infancy.

2 **III. BASIS FOR OPINIONS**

3 **A. The Growing Problem with Brain-Based Disorders**

4 16. As I have discussed elsewhere, the causes of death and disability in children have shifted
5 over the past century (Lanphear 2015). Concerted public health efforts to control tuberculosis, cholera,
6 typhoid, and other infectious agents in the early twentieth century led to a dramatic reduction in child
7 mortality, followed by a rise in life expectancy. By the end of the twentieth century, the 'new morbidities
8 of childhood' had emerged: attention deficit hyperactivity disorder (ADHD), autism, asthma, obesity, and
9 preterm birth. Learning disabilities and neurodevelopmental disorders are now two of the most prevalent
10 morbidities in children. About 7.6% of US children are estimated to have a learning disability, and 13%
11 are estimated to have a neurodevelopmental disorder, including anxiety, autism, conduct disorder,
12 depression, or ADHD (Lanphear 2015). These data indicate that we are in the midst of an epidemic of
13 brain-based disorders.
14

15 17. Neurotoxicants can have a lifelong impact on brain function. Children who have higher
16 blood lead concentrations, for example, may never meet the same peak cognitive ability in adulthood as
17 that in less exposed children. At the other end of the age spectrum, cognitive decline is accelerated in
18 adults who have higher bone lead concentrations and some evidence has shown that lead exposure is a
19 risk factor for the development of late-onset Alzheimer's disease. Few birth cohorts have been studied
20 into adulthood; however, it would be surprising if the effects of other neurotoxicants observed in school-
21 aged children do not persist into adulthood (Lanphear 2015). The cumulative impact of exposures to
22 various toxins that only modestly impact intellectual abilities can be substantial (Lanphear 2015).
23

24 18. The high reported prevalence of learning disabilities and neurodevelopmental disorders has
25 fueled research to better understand the role of environmental chemicals, including the use of prospective
26
27

1 cohort studies that collect individualized biomarkers of exposure to environmental toxins. Biologic
2 markers, or biomarkers, of exposure, which can enhance our ability to quantify an individual's internal
3 dose of a contaminant, are revolutionizing the study of environmental toxins in the same way genetic tests
4 are revolutionizing the study of heritability (Lanphear 2015).

5 **B. The MIREC Cohort Is a Comprehensively Characterized Birth Cohort**

6 19. The MIREC¹ cohort in Canada was developed to obtain biomonitoring data for pregnant
7 women and their infants to examine potential adverse health effects of early-life exposure to
8 environmental chemicals.

9 20. The MIREC cohort is a geographically diverse and comprehensively characterized birth
10 cohort. Women were recruited during the first trimester of pregnancy from 10 cities across Canada,
11 including cities that add fluoride to water for caries prevention purposes (e.g., Toronto), and cities that do
12 not (e.g., Vancouver). Women were followed through delivery and their offspring have undergone
13 periodic neurodevelopmental tests, including IQ testing.

14 21. We administered questionnaires during pregnancy and early childhood to collect
15 information on demographics, occupation, lifestyle, medical history, environmental exposures and diet.
16 Dietary questions included whether the mother drank tap water during pregnancy, how many glasses of
17 water and other beverages she consumed, and duration of breastfeeding.

18 22. Information on the pregnancy and the infant was abstracted from medical charts. Maternal
19 urine was collected at multiple points throughout pregnancy, as was blood, urine, hair, breast milk, cord
20 blood and infant meconium. These samples have been archived in a biobank.

21 23. Study staff from each participating study site completed a 3-day training session that was
22

23
24
25

¹ MIREC stands for Maternal-Infant Research on Environmental Chemicals. It is an
26 interdisciplinary collaboration between Health Canada scientists and clinical and academic researchers,
27 and was funded by Health Canada, the Ontario Ministry of the Environment, and a grant from the
28 Canadian Institutes of Health Research.

led by a PhD-level psychologist and focused on specialized training of the neurodevelopmental tests. The training emphasized the importance of providing an ideal and standardized environment in the home by ensuring that the test area was well-lit, quiet, and free from distractions and interruptions.

C. Urinary Fluoride Study (Till 2018)

24. In 2018, we published the most comprehensive study of urinary fluoride during pregnancy that has ever been conducted (Till 2018). Our study included 1,566 pregnant women from the MIREC cohort who had urine samples for each trimester of pregnancy. It was the first study of its kind in water-fluoridated areas of North America. A similar study has recently been published of a smaller pregnancy cohort in California (Uyghurturk 2020), but our study remains the largest and most thorough.

1. Methodological Strengths

25. Our study of urinary fluoride was conducted in accordance with sound and objective science practices. Important strengths of the study include: (1) a large study size, with over 1,500 women and over 5,000 urine samples; (2) collection of urine samples from each trimester for each mother; (3) empirical data on the actual measured water fluoride levels for each mother's water treatment plant boundary (WTP) during the course of the pregnancy; (4) control for other factors that have potential to influence urinary fluoride excretion, including tea consumption, alcohol use, pre-pregnancy BMI, maternal age, maternal education, annual household income, and race; (5) control for fluctuations that can occur in urine fluoride during the day by adjusting for dilution using two methods (specific gravity and creatinine) and controlling for time of void and time since last void; and (6) measurement of fluoride in urine using the same scientist (Dr. Martinez-Mier), method (microdiffusion), and laboratory (University of Indiana) as the ELEMENT cohort, thereby enhancing the comparability of the data.

26. Dr. Martinez-Mier's lab at the University of Indiana is considered a gold-standard lab for the testing of fluoride in urine and blood. EPA appears to recognize Dr. Martinez-Mier's expertise as she

was approached by EPA to serve as an expert in this case.

2. Fluoridated Water Has a Large and Significant Effect on Urinary Fluoride

27. In our study, fluoride in water had the strongest correlation with urine fluoride of all the factors that we measured, thus confirming that fluoridated water remains a major source of fluoride intake (Till, 2018).

28. The average urinary fluoride level among pregnant women in fluoridated areas is almost two times higher than the average levels in nonfluoridated areas (Till 2018).

29. The average creatinine-adjusted² maternal urinary fluoride level in the fluoridated areas is 0.87 mg/L, versus 0.46 mg/L in the non-fluoridated areas.³

30. Our data suggests that, for every 0.5 mg/L increase in water fluoride level, urinary fluoride levels will increase by 74-82%.

31. Our findings are consistent with prior studies showing that, among adults, fluoride levels in urine are closely correlated with the concentration of fluoride in water.

32. As part of our study, we attached a table showing the full distribution of urinary fluoride levels, including the 75th and 95th percentile exposures for each trimester (Till et al. 2018, Table S4). At the second trimester, 95th percentile values in the fluoridated areas were 2 mg/L (adjusted for creatinine), and 1.63 mg/L (adjusted for specific gravity).

² Creatinine-adjustment of spot urine samples adjusts for dilution and has been found to have good agreement with 24-hour fluoride values (WHO 2014, Zohouri 2006). We used the same method for creatinine adjustment as Bashash (2017). We also adjusted for dilution by correcting for specific gravity. Our adjustments for creatinine and specific gravity produced results that were highly correlated ($r = 0.91$) and interchangeable in our analyses of the factors that increase urinary fluoride.

³ The average specific gravity-adjusted concentration in the fluoridated areas was 0.71 mg/L (SD 0.38 mg/L), with a range of 0.10 to 3.12 mg/L.

3. Pregnant Women in Water-Fluoridated Areas of the MIREC Cohort Have Similar Urinary Fluoride Levels as the ELEMENT Cohort

33. One of the key findings from our 2018 study is that pregnant women who live in water-fluoridated areas of Canada have urinary fluoride levels that are essentially the same as the urinary fluoride levels documented in the ELEMENT cohort.

34. The similarity in maternal urinary fluoride levels between the MIREC and ELEMENT cohorts can be appreciated when comparing the respective mean values (0.87 vs. 0.91 mg/L), standard deviations (0.50 vs. 0.40 mg/L), and ranges (0.14-3.80 vs. 0.02-3.67 mg/L) of the study participants in the water fluoridated areas of the MIREC cohort vs. the ELEMENT cohort.

35. The similarity in maternal urinary fluoride levels between the MIREC and ELEMENT cohorts is of scientific and public health relevance given the findings of Bashash (2017) showing an inverse association between maternal urinary fluoride and offspring IQ.

D. Prenatal Fluoride/IQ Study (Green 2019)

36. In 2019, we published our findings on the relationship between prenatal fluoride exposure and IQ in the MIREC cohort. The study, which was published in *JAMA Pediatrics*, provides reliable and unbiased results and was conducted in accordance with sound and objective science practices.

1. Methodological Strengths

37. ***Prospective Birth Cohort Study Design:*** A key strength with our study is that we used a prospective cohort study design, also known as a longitudinal study. Prospective studies are the best available method for investigating the impact of environmental chemicals and, as noted earlier, have helped to revolutionize our understanding of how chemicals impact childhood health.

38. ***Extensive Control for Potential Confounders:*** The MIREC cohort is one of the most comprehensively characterized birth cohorts, with abundant individualized data on factors that may influence neurodevelopment. We took full advantage of this data. We excluded study participants if there

was a known fetal abnormality, if they had any medical complications (i.e., cancer, renal disease, cardiovascular disease), or if there was known maternal alcohol or drug abuse during pregnancy. For analyses using water fluoride, we excluded women if they did not drink tap water during their pregnancy. For those not excluded, we controlled for the following factors: maternal education; maternal age; quality of the child's home environment (HOME); child sex; mother's race; city of residence; secondhand smoke; maternal blood or urinary concentrations of other neurotoxicants, such as lead, arsenic, mercury, manganese, and PFOA. Additionally, we controlled for the diurnal fluctuations that may occur in urinary fluoride levels by including time of day that the urine sample was collected and time since last void.

39. ***Individualized Measures of Fluoride Exposure:*** Another important strength of our study is that we had multiple individualized measures of prenatal fluoride exposure, including: (1) urinary fluoride samples averaged across each trimester of pregnancy and corrected for urinary dilution; (2) measured water fluoride levels from within each participant's water treatment plant boundary during the course of their pregnancy;⁴ and (3) questionnaire data about how much water each woman drank from tap water and water-based beverages.

40. ***Large, Multi-Center Cohort:*** Our study included 512 mother-offspring pairs which is a robust sample size for statistical analyses. Further, the mother-offspring pairs came from 6 cities across Canada, some of which fluoridate their water (average F = 0.59 mg/L), and some of which do not (average F = 0.13 mg/L).⁵ Our study thus permitted us to examine the impact of fluoride exposures on IQ in communities with water fluoridation, thus addressing what some have perceived to be a limitation of prior

⁴ Water treatment plants measured fluoride levels daily if fluoride was added to municipal drinking water and weekly or monthly if fluoride was not added to water. We matched participants' postal codes with water treatment plant zones, allowing an estimation of water fluoride concentration for each woman by averaging water fluoride concentrations (in milligrams per liter) during the duration of pregnancy.

⁵ Pregnant women in the fluoridated areas tended to have higher incomes and more education, which may help explain the lack of difference in average *unadjusted* IQs between fluoridated and non-fluoridated areas (Green 2019, Table 1).

studies of fluoride neurotoxicity.

41. ***Reliable and Objective IQ Test:*** We assessed children’s intellectual abilities with the Wechsler Preschool and Primary Scale of Intelligence, Third Edition (WPPSI-III). This is a validated IQ test with excellent internal reliability ($r = 0.96$), and good test-retest reliability ($r = 0.86$). We used Full Scale IQ (FSIQ), which is a measure of global intellectual functioning, as the primary outcome. The FSIQ score is comprised of two composite scores: Verbal IQ (VIQ)—representing verbal reasoning and comprehension—and Performance IQ (PIQ)—representing nonverbal reasoning, spatial processing, and visual-motor skills.

42. ***Blinded Assessments:*** As with the ELEMENT cohort, our study was “blinded,” meaning the examiners were not aware of the mother’s fluoride exposure status at the time of the examination. This eliminates the potential for examiner bias.


43. ***Statistical Analyses that Did Not Assume Linearity:*** We conducted sound, objective, and rigorous statistical analyses that: (i) controlled for the impact of the large number of measured covariates; (ii) examined the data for collinearity, outliers, and influential points; and (iii) scrutinized the shape of the relationship between fluoride and IQ. With respect to linearity and possible threshold effects, we conducted sensitivity analyses that used quadratic and natural log effect models as well as ran spline analyses that examined the relationship below 0.5 mg/L, 0.8 mg/L, and 1.0 mg/L in urine (and below 0.4 mg/day and 0.8 mg/day in fluoride intake). We did *not* assume that statistical associations between fluoride and IQ were linear and without threshold.

44. Short of intentionally dosing pregnant mothers with fluoride, we maximized the power of environmental epidemiology to investigate whether prenatal fluoride exposure is associated with neurocognitive deficits in a prospective, observational cohort study.


2. Prenatal Fluoride Exposure Is Associated with Large and Significant Reductions in IQ in the MIREC Cohort

45. All three measures of prenatal fluoride exposure—(i) maternal urinary fluoride, (ii) maternal fluoride intake from beverages, and (iii) water fluoride concentration during pregnancy—were associated with large, statistically significant decreases in IQ among the 3 to 4-year old children in the MIREC cohort.

46. After controlling for covariates, a 1-mg/L increase in maternal urinary fluoride⁶ was associated with a **4.49 lower IQ** score (in boys); a 1-mg higher daily intake of fluoride from beverages was associated with a **3.66 lower IQ** score (in boys and girls); and a 1 mg/L higher water fluoride concentration was associated with a **5.29 lower IQ** score (in boys and girls). These fluoride-associated reductions in IQ that we found showed a linear, dose-response relationship with no apparent indication of a threshold (see figures below).

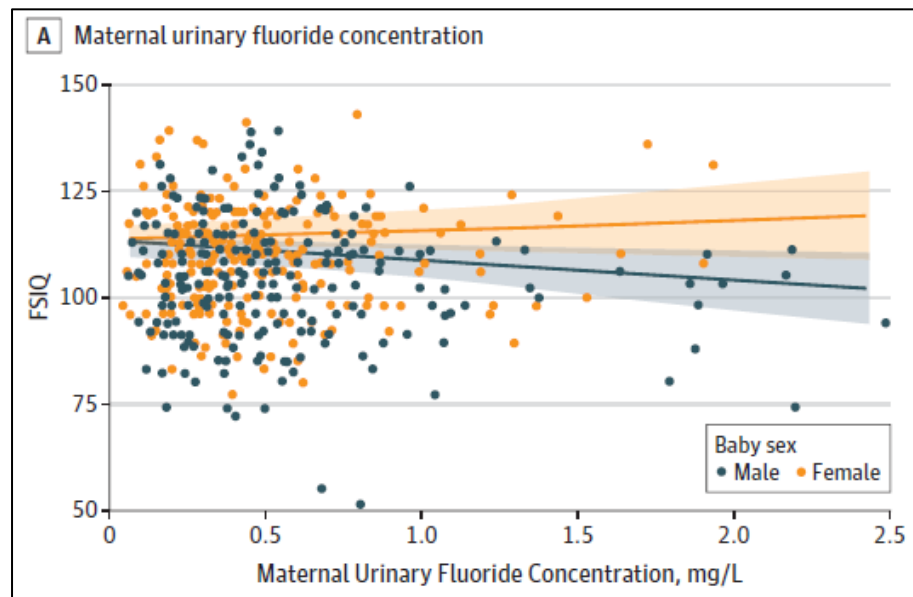

⁶ We used specific gravity (SG) as the primary adjustment method for this study. The average SG-adjusted concentration among women from the fluoridated areas was 0.69 mg/L (SD = 0.42), which is consistent with the concentration in fluoridated areas from the larger cohort (0.71 mg/L, SD = 0.38) (Till 2018). Sensitivity analyses using the creatinine-adjusted urinary fluoride values did not change the results between fluoride and IQ (Green 2019, eTable 2).

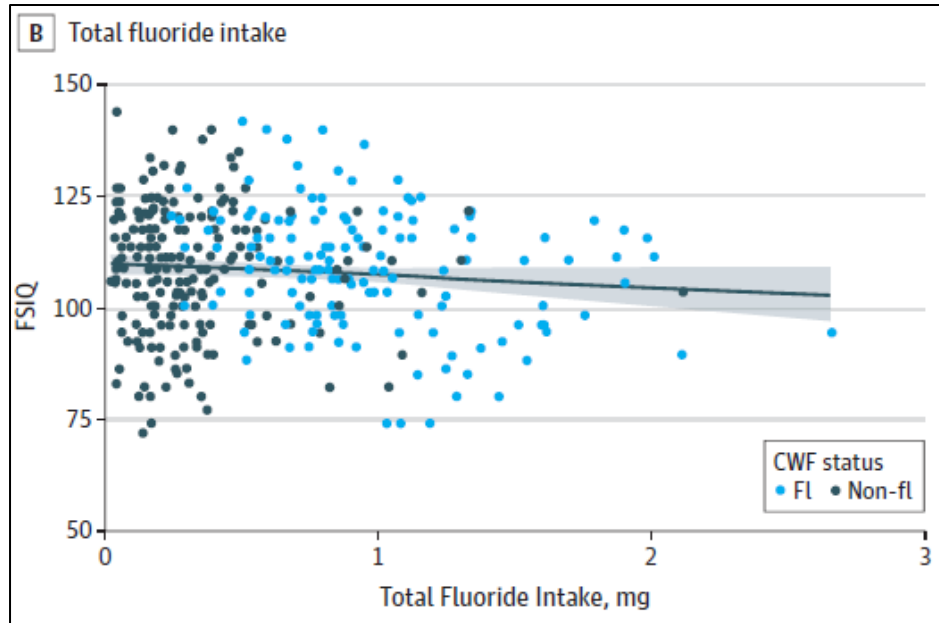

47. The effect sizes that we found are large and rival the impact of a population blood lead concentration of 5 $\mu\text{g}/\text{dL}$.⁷ Fourteen percent of the women had urinary fluoride concentrations exceeding 1.0 mg/L, and thus the impact for some children may exceed the ranges identified above.

48. Although maternal urinary fluoride was associated with significant reduction in full-scale IQ in boys, it was not associated with diminished full-scale IQ in girls. As is often the case, the reason for this discrepancy is not currently known. It is known, however, that boys have a higher prevalence of neurodevelopmental disorders such as ADHD, learning disabilities, and intellectual disabilities than girls. It is also known that boys and girls may respond differently to some neurotoxicants. In our studies of the MIREC cohort, for example, we found that low levels of blood lead correlate with a loss of IQ in boys, but not girls (Desrochers-Couture 2018).

49. The possibility that boys are more sensitive to prenatal fluoride exposure than girls is

⁷ My pooled analysis of blood lead and IQ found that an increase in childhood blood lead from <1 to 10 $\mu\text{g}/\text{dL}$ was associated with a 6.9 IQ point decrement (Lanphear 2015, p. 814). General population exposures to lead today are now on the low-to-mid range of this spectrum, with relatively few children having blood lead levels as high as 10 $\mu\text{g}/\text{dL}$.

supported by at least one animal study, in which males had greater deficits from prenatal exposure and females had greater deficits from postnatal exposure (Mullenix et al 1995). While we did not find sex-specific differences with our other two exposure measures (water F concentration and water F intake), these other measures may better correlate with chronic or postnatal exposure and thereby reflect distinct risks.

3. Convergent Findings of ELEMENT and MIREC Cohorts.

50. The significant associations we observed between prenatal fluoride and IQ in the MIREC cohort are consistent with the findings from the ELEMENT cohort (Bashash, 2017).

51. In the ELEMENT study, an increase of 1 mg/L in creatinine-adjusted maternal urine was associated with a loss of 6.3 IQ points among 4-year olds, as measured by General Cognitive Index (GCI) of the McCarthy Scales of Children's Abilities. In our analysis, an increase of 1 mg/L in creatinine-adjusted maternal urine was associated with a loss of 4.96 IQ points among 3- to 4-year old boys, as measured by the WPPSI-III test (Green 2019, eTable 2). These effect sizes are generally consistent with each other.

52. The consistency of results in both population cohorts adds further confidence that the association is real, particularly when viewed in the context of other studies that have reported inverse associations between fluoride and IQ in many different locations in other countries, as well as general knowledge about the vulnerability of the developing brain.

E. Infant Fluoride/IQ Study (Till 2020)

53. We recently completed and published a study that examined whether fluoride exposures during infancy have an influence on IQ at 3-4 years (Till 2020).

54. Concerns have been raised about the use of fluoridated water in baby formula due to the high intake of water by bodyweight during infancy. These high intakes have been associated with

significant increases in dental fluorosis, including in the permanent teeth.

55. In our study, we obtained information about fluoride intake of infants through questionnaires that the mothers completed when the children were 30 to 48 months of age.⁸ The questionnaire included the question, “How old was your baby when you ceased breastfeeding exclusively?” Women who breastfed exclusively for six months or longer were included in the breastfeeding (BF) group; those who reported introducing formula within the first six months (never breastfed or partial breastfeeding) were included in the formula-feeding (FF) group.

56. As a separate measure of infant fluoride exposure, we estimated fluoride intake by obtaining the measured water fluoride levels within the water treatment plant boundary during infancy. We took the average of these levels, multiplied by the amount of time that the infant was not exclusively breast-fed during the first year,⁹ and divided it by the estimated average water intake among Canadian formula-fed infants (0.8 L). We excluded any mother-offspring pair if the mother reported not drinking tap water.

1. Methodological Strengths

57. Our study of infants shares many of the same methodological strengths as our prenatal study, including: (i) prospective cohort design; (2) extensive control for potential confounders (discussed below); (3) blinded assessment; (4) relatively large cohort (398 mother-offspring pairs) from both fluoridated and non-fluoridated areas; (5) the same validated and standardized IQ test that we used for the prenatal study (i.e., Wechsler Primary and Preschool Scale of Intelligence-III); and (6) rigorous statistical

⁸ The answers to these questions correlated well with the contemporaneous infant feeding practices that were reported among 11% of the cohort. Among women with breastfeeding questionnaire data and infant feeding observation data, the median difference for when breast-feeding ceased was 0 months, with two-thirds being within 1.5 months of each other.

⁹ The mean duration of exclusive breastfeeding was 4.98 months; 13.6% of women reported never breastfeeding, 8% reported discontinuing breastfeeding after the first three months, and 50.2% reported continuing to breastfeed at six months or longer. Average water fluoride concentration did not significantly differ between the BF (mean=0.32 mg/L) and FF groups (mean=0.29 mg/L; p=.18).

analyses that tested for sex-specific effects and scrutinized the impact of outliers and influential points.

58. We adjusted for potential confounding by selecting covariates *a priori* that have been associated with fluoride, breastfeeding, and children's intellectual abilities. Final covariates¹⁰ included child's sex and age at testing, maternal education, maternal race, second-hand smoke in the home, and quality of the child's home environment (measured at time of testing using the Home Observation for Measurement of the Environment (HOME)). We also controlled for fetal fluoride exposure, using the previously measured maternal urinary fluoride concentrations averaged across each trimester of pregnancy.

2. Fluoride Exposure During Infancy Is Associated with Significant Reductions in Non-Verbal IQ in the MIREC Cohort

59. We found that fluoride exposure during infancy is associated with significant reductions in non-verbal IQ in the MIREC cohort.

60. For each 0.5 mg/L increase in water fluoride concentration, we found a decrease of 4.4 Full-Scale IQ (FSIQ) points among preschool children who were formula-fed in the first six months of life; 0.5 mg/L is the approximate difference in mean water fluoride level between fluoridated (0.59 mg/L) and non-fluoridated (0.13 mg/L) regions. In contrast, we did not find a significant association between water fluoride concentration and FSIQ among children who were exclusively breastfed in the first 6 months.

61. The association between water fluoride concentration and FSIQ must be interpreted with caution, however, because the association became nonsignificant when two outliers were removed.

62. We observed an even stronger association between water fluoride and PIQ (non-verbal intelligence). A 0.5 mg/L increase in water fluoride level predicted a decrement in non-verbal IQ in both

¹⁰ For each analysis, a covariate was retained in the final model if its p-value was <0.20 or its inclusion changed the regression coefficient of water fluoride concentration or fluoride intake from formula by more than 10%.

1 the formula-fed (**9.3-points**) and the breastfed groups (**6.2-points**). Adjusting for fetal exposure or
2 removing two extreme scores did not appreciably alter these results.

3 63. We observed converging results using fluoride intake from formula feeding, which is a
4 continuous, time-weighted exposure estimate. For each 0.5 mg/day of fluoride intake, we found an **8.8-**
5 **point** decrement in non-verbal IQ; adjusting for fetal exposure attenuated the association only slightly
6 (**7.6-point** decrement).

7 64. The time-weighted fluoride intake estimate may reflect a more refined measure of exposure
8 in infancy because it captures differences in both water fluoride level and the proportion of time each child
9 was given formula over the first year of life. Yet, our binary classification of whether a child was
10 exclusively breastfed for the first 6 months may distinguish infants who are exposed to higher amounts of
11 fluoride during the early infancy period when the brain undergoes significant development because breast
12 milk contains minutes amounts of fluoride.

13 65. Taken together, these findings suggest that using “optimally” fluoridated water (0.7 mg/L)
14 to reconstitute infant formula may diminish the development of intellectual abilities in young children,
15 particularly non-verbal abilities. The findings also suggest that both prenatal and early childhood fluoride
16 exposure affect the development of non-verbal intelligence to a greater extent than verbal intelligence.
17 Prior studies examining prenatal exposure to fluoride and IQ showed a similar pattern.
18

19
20 **F. The Limitations of Our Studies Do Not Provide a Likely Explanation for the**
21 **Results**

22 66. As with all epidemiological studies, our fluoride studies have limitations. These
23 limitations, however, are unlikely to explain the large and significant associations that we have found
24 between early-life exposures and IQ.

25 67. Most of the limitations in our studies involve fluoride measurement. These limitations
26
27

1 include: (1) use of spot urine samples instead of 24-hour samples;¹¹ (2) lack of water fluoride
2 measurements from the participant's home; (3) reliance on questionnaire data as to water consumption
3 and breast-feeding; (4) lack of information on the fluoride content of the infant formula concentrate and
4 other sources of fluoride exposure; and (5) use of non-validated methods¹² for estimating total beverage-
5 based intake of fluoride by mothers and water fluoride intake by infants.

6 68. The limitations in our exposure estimates are non-differential, meaning they apply equally
7 to study participants with low fluoride exposure and high fluoride exposure. Non-differential errors in
8 exposure measurement will generally bias the results towards the null (i.e., attenuate, rather than inflate,
9 an association between exposure and outcome). Because of this, the limitations in our exposure estimates
10 do not provide a likely explanation for the significant IQ decrements we observed with fluoride exposures.
11 If anything, these limitations likely attenuated the relationship.
12

13 69. Another limitation of our studies is that the MIREC cohort tends to be more affluent, more
14 educated, and less ethnically diverse than the general population. Our results may thus not be
15 representative of how fluoride may affect IQ in more disadvantaged populations. On the other hand.
16 affluent populations tend to have less confounders (e.g., less exposure to other stressors and toxicants that
17 can negatively affect neurodevelopment) (Lanphear 2015). We thus worry less about the role of
18 confounders in the MIREC cohort than we would in other cohorts.
19

20 70. Finally, despite our comprehensive array of covariates included, our studies could not
21 address the possibility of unmeasured residual confounding. This is a limitation in all observational
22

23 ¹¹ A 24-hour sample of urine is considered the optimal dosimeter for measuring chronic fluoride
24 exposure (WHO 2014). While we did not have 24-hour samples available to test, we partially controlled
25 for this by adjusting samples by creatinine. Creatine-adjusted urine fluoride measurements have been
26 found to have a strong correlation with 24-hour samples (Villa 2010; Zohouri 2006).

27 ¹² These methods were not validated in the sense that they have not yet been replicated by other
28 authors in other studies. Our method for assessing fluoride intake from beverages did show internal
validity, however, by predicting maternal urinary fluoride levels. This can be seen in the highly significant
correlations that we found ($p < 0.0001$) between maternal urinary fluoride and number of glasses of water
consumed per day and black tea consumption (see Till 2018).

1 studies, and thus inherent to the field. One of the potential confounders for which we lacked data was
2 maternal IQ. We did, however, control for maternal education which is highly correlated with maternal
3 IQ. Moreover, a greater proportion of women living in fluoridated communities (76%) had a university-
4 level degree compared with women living in nonfluoridated communities (66%), and thus it seems
5 unlikely that controlling for maternal IQ would affect our results, particularly since there is no reason to
6 believe that maternal IQ would be correlated with maternal urinary fluoride.

7
8 71. I understand that the EPA has suggested that the location of our study in Canada somehow
9 reduces the relevance of our findings to populations in the US. I disagree. From a biologic standpoint,
10 there is no credible basis to believe that people in the U.S. will respond differently to fluoride than people
11 in Canada. Nor am I aware of any credible reason to conclude, let alone suspect, that people in water-
12 fluoridated areas of the U.S. are exposed to materially less fluoride than people in water-fluoridated cities
13 of Canada.

14 IV. CONCLUSION

15 72. The collective evidence from prospective cohort studies supports the conclusion that
16 fluoride exposure during early brain development diminishes the intellectual abilities in young children,
17 including at the purportedly “optimal” levels of exposure for caries prevention.
18

19
20 I declare under penalty of perjury, under the laws of the United States, that the foregoing is true
21 and correct to the best of my knowledge and belief.

22 Executed on May 20, 2020, in Vancouver, British Columbia, Canada.
23

24
25 

26 BRUCE LANPHEAR, MD, MPH
27

REFERENCES

- Bashash M, Marchand M, Hu H, Till C, Martinez-Mier EA, Sanchezd BN, Basue N, Peterson KE, Green R, Schnaas L, et al. 2018. Prenatal fluoride exposure and attention deficit hyperactivity disorder (ADHD) symptoms in children at 6-12 years of age in Mexico City. *Environ Int.* 121:658–666.
- Choi AL, Sun G, Zhang Y, Grandjean P. 2012. Developmental Fluoride Neurotoxicity: A Systematic Review and Meta-Analysis. *Environ Health Perspect.* 120:1362–1368.
- Christakis DA. 2020. JAMA pediatrics - The year in review, 2019. *JAMA Pediatr.*:E1–E2. doi:10.1001/jamapediatrics.2020.0412.
- Desrochers-Couture M, Oulhote Y, Arbuckle TE, Fraser WD, Séguin JR, Ouellet E, Forget-Dubois N, Ayotte P, Boivin M, Lanphear BP, et al. 2018. Prenatal, concurrent, and sex-specific associations between blood lead concentrations and IQ in preschool Canadian children. *Environ Int.* 121:1235–1242. doi:10.1016/j.envint.2018.10.043.
- Green R, Lanphear B, Hornung R, Flora D, Martinez-Mier EA, Neufeld R, Ayotte P, Muckle G, Till C. 2019. Association between Maternal Fluoride Exposure during Pregnancy and IQ Scores in Offspring in Canada. *JAMA Pediatr.* 173:940–948. doi:10.1001/jamapediatrics.2019.1729.
- Lanphear BP. 2015. The Impact of Toxins on the Developing Brain. *Annu Rev Public Health.* 36:211–230. doi:10.1146/annurev-publhealth-031912-114413.
- Lanphear BP, Hornung R, Khoury J, Yolton K, Baghurst P, Bellinger DC, Canfield RL, Dietrich KN, Bornschein R, Greene T, et al. 2005. Low-level environmental lead exposure and children's intellectual function: An international pooled analysis. *Environ Health Perspect.* 113:894–899. doi:10.1289/ehp.7688.
- Mullenix PJ, Den Besten PK, Schunior A, and Kernan WJ. 1995. Neurotoxicity of Sodium Fluoride in Rats. *Neurotoxicol Teratol.* 17:169–177. doi:10.1016/0892-0362(94)00070-T.
- Thomas DB, Basu N, Martinez-Mier EA, Sánchez BN, Zhang Z, Liu Y, Parajuli R, Peterson K, Mercado-Garcia A, Bashash M, et al. 2016. Urinary and plasma fluoride levels in pregnant women from Mexico City. *Environ Res.* 150:489–495. doi:10.1016/j.envres.2016.06.046.
- Thomas D, Sanchez B, Peterson K, Basu N, Angeles Martinez-Mier E, Mercado-Garcia A, Hernandez-Avila M, Till C, Bashash M, Hu H, et al. 2018. Prenatal fluoride exposure and neurobehavior among children 1–3 years of age in Mexico. *Occup Environ Med.* 75:A10. doi:10.1136/oemed-2018-iseeabstracts.23.
- Till C, Green R, Flora D, Hornung R, Martinez-Mier EA, Blazer M, Farmus L, Ayotte P, Muckle G, Lanphear B. 2020. Fluoride exposure from infant formula and child IQ in a Canadian birth cohort. *Environ Int.* 134:4–11. doi:10.1016/j.envint.2019.105315.
- Till C, Green R, Grundy JG, Hornung R, Neufeld R, Martinez-Mier EA, Ayotte P, Muckle G, Lanphear B. 2018. Community water fluoridation and urinary fluoride concentrations in a national sample of

1 pregnant women in Canada. Environ Health Perspect. 126:1–13. doi:10.1289/EHP3546.

2 Uyghurturk DA, Goin DE, Martinez-Mier EA, Woodruff TJ, Denbesten PK. 2020. Maternal and fetal
3 exposures to fluoride during mid-gestation among pregnant women in northern California. Environ Heal
4 A Glob Access Sci Source. 19:1–9. doi:10.1186/s12940-020-00581-2.

5 Villa A, Anabalon M, Zohouri V, Maguire A, Franco AM, Rugg-Gunn A. 2010. Relationships between
6 fluoride intake, urinary fluoride excretion and fluoride retention in children and adults: An analysis of
7 available data. Caries Res. 44:60–68. doi:10.1159/000279325.

8 World Health Organization [WHO]. 2014. Basic methods for assessment of renal fluoride excretion in
9 community prevention programmes for oral health.

10 Zohouri F V., Swinbank CM, Maguire A, Moynihan PJ. 2006. Is the fluoride/creatinine ratio of a spot
11 urine sample indicative of 24-h urinary fluoride? Community Dent Oral Epidemiol. 34:130–138.
12 doi:10.1111/j.1600-0528.2006.00269.x.

**CURRICULUM VITAE OF
BRUCE LANPHEAR, MD, MPH**

CURRICULUM VITAE

Bruce Perrin Lanphear, MD, MPH

Office Address

Blusson Hall
8888 University Drive
Burnaby, BC V5A 1S6
Canada
e-mail: blanchephear@sfu.ca

Marital status: Married to Nancy Ebbesmeyer Lanphear, M.D., a developmental pediatrician

Citizenship: United States of America and Canada (dual citizenship)

Specialty: Board Certified in General Preventive Medicine & Public Health

Employment

1984-1986	Paramedic, Jackson County Jail, Kansas City, Missouri
1988-1989	Physician, International Travel Clinic, University of Cincinnati, Cincinnati, Ohio
1988-1989	Staff Physician, Sexually Transmitted Disease Clinic, Cincinnati Public Health Department, Cincinnati, Ohio
1989-1992	Assistant Professor of Environmental Health, Associate Director, Medical Center Health Services, University of Cincinnati
1992-1997	Senior Instructor, Departments of Pediatrics and of Community & Preventive Medicine, University of Rochester School of Medicine.
1992-1994	National Research Scholar Award in General Pediatric Research, University of Rochester School of Medicine and Dentistry.
1992-1997	Assistant Professor, Department of Pediatrics and of Community & Preventive Medicine, University of Rochester School of Medicine.
1997-2002	Associate Professor, Department of Pediatrics, Children's Hospital Medical Center and the University of Cincinnati, Cincinnati, Ohio.
1997-2008	Director, General Pediatric Research Fellowship Training Program, Children's Hospital Medical Center and the University of Cincinnati.
1997-2008	Director, Children's Environmental Health Center, Children's Hospital Medical Center and the University of Cincinnati.
1997-2006	Associate Professor (Adjunct), Departments of Pediatrics and of Environmental Medicine, University of Rochester School of Medicine & Dentistry, Rochester, NY.
1998-2003	Associate Director for Research, Division of General & Community Pediatrics, Children's Hospital Medical Center.
2001-2002	Associate Professor (tenured), Department of Pediatrics, University of Cincinnati, Cincinnati, Ohio.
2001-2004	Associate Professor (Adjunct), Department of Environmental Health Sciences, University of Michigan School of Public Health, Ann Arbor, Michigan.
2002-2008	Sloan Professor of Children's Environmental Health, Departments of Pediatrics and Environmental Health, University of Cincinnati, Cincinnati Children's Hospital Medical Center, Cincinnati, Ohio.

2008-2012 Adjunct Professor of Pediatrics, Department of Pediatrics, Cincinnati Children's Hospital Medical Center and the University of Cincinnati.
 2008- Professor of Children's Environmental Health, Faculty of Health Sciences, Simon Fraser University
 2008- Clinician Scientist, Child & Family Research Institute, BC Children's Hospital, University of British Columbia

Education

1980-1985 Bachelor of Arts in Biology
 1980-1986 University of Missouri at Kansas City, Medical Degree (1986)
 1986-1987 Internship, University of Arkansas for Medical Sciences, Little Rock, Arkansas
 1987-1988 Tulane School of Public Health & Tropical Medicine
 Masters in Public Health & Tropical Medicine
 1987-1989 General Preventive Medicine and Public Health Residency
 Tulane School of Public Health & Tropical Medicine
 1992-1995 Postdoctoral Fellowship in General Academic Pediatric Research
 University of Rochester School of Medicine, Rochester, NY

Awards and Honors

2011 Sterling Prize in Controversy, Simon Fraser University
 2012 Research Integrity Award, International Society for Environmental Epidemiology
 2013 Public Policy and Advocacy Award, Academic Pediatric Association
 2015 Research Award, Academic Pediatric Association
 2015 Confederation of Union Faculty Associations of British Columbia (CUFA-BC) Academic of the Year Award
 2018 Lumina Award from the Women for Healthy Environmental Health, Pittsburgh, PA

Teaching Experience

1992-1997 Course Instructor, "Public Health & the Environment", Department of Community & Preventive Medicine, The University of Rochester School of Medicine and Dentistry. A required course for MPH students taught annually.
 1997-2008 Founding Director, NIH-funded, General Academic and Community Pediatric Research Fellowship Training Program, Cincinnati Children's Hospital Medical Center. This interdisciplinary, research training program, which included pediatricians, psychologists and epidemiologists, was the first training program in Children's Environmental Health.
 1998-2008 Course Co-Instructor, "Children's Health & the Environment", Department of Environmental Health, The University of Cincinnati School of Medicine. A course taught every other year to MPH, PhD and postdoctoral trainees in medical subspecialties.
 2008- Course Instructor, "Children's Health and the Environment". A 2-week intensive course taught annually to 4th year undergraduate students at Simon Fraser University.
 2011- Course Instructor, "Plagues, Pollutants and Poverty: The Origins and Evolution of Public Health". An undergraduate course at Simon Fraser University.

Committee and Community Involvement

1993-1997 Lead Poisoning Prevention Task Force, Monroe County Health Department.

1994-1997 Investigational Review Board, Rochester General Hospital

1995- Scientific Consultant, National Center for Healthy Housing, Columbia, Maryland.

1996-1997 Member, New York State Task Force on Environmental Neurotoxins, University of Rochester School of Medicine

1996-2001 Member, National Institute for Environmental Health Sciences Grant Review Committee for Community-Based Interventions (FG)

1996-1998 Chairman, U.S. Department of Housing and Urban Development Committee on Lead-Contaminated House Dust

1998 Member, Review Group for National Research Service Awards, Health Resources and Services Administration

1998-2000 Member, Cincinnati Board of Health, Cincinnati, Ohio.

1998-2001 Member, Science and Research Work Group, Office of Children's Health Protection Advisory Committee, U.S. EPA

1998-2000 Member, Cincinnati Lead Poisoning Prevention Advisory Task Force, Cincinnati, Ohio.

1999 Member, K23 Grant Review Committee, National Institute for Environmental Health Sciences, August 1999

1999 Member, Expert Panel on Soil Pica Behavior, Agency for Toxic Substance Disease Registry, June 7th-8th, Atlanta, Georgia

2000 Member, Panel on Health Disparities: Linking Biological and Behavioral Mechanisms with Social and Physical Environments, National Institute for Environmental Health Sciences, July 14-15th

2000-2002 Member, Workshop on Assessing Environmental Exposures to Children, U.S. Environmental Protection Agency, July 26-27th

2000-2004 Member, Children's Environmental Health Project, AAP's Child Health Research Center, Rochester, NY.

2001 Senate Testimony, "Ensuring that Children with Dangerous Levels of Lead in their Blood Receive Care as Early as Possible". Subcommittee on Housing and Transportation of the Committee on Banking, Housing and Urban Affairs, 107th U.S. Congress, November 13th, 2001.

2001 Reviewer, National Research Council, National Academy of Science Update of the 1999 Arsenic in Drinking Water Report

2001-2003 Member, Expert Panel on Children's Health and the Environment, North American Commission for Environmental Cooperation

2002- Member, Scientific Advisory Board, Scientist Communication Network.

2003 Member, "Herculaneum Health Study Workshop" Agency for Toxic Substance Diseases Registry, May 22nd to 23rd, 2003

2003-2004 Panel Member, "Lead Poisoning in Pregnant Women", Mt. Sinai for Children's Health and the Environment, New York, NY

2003 Member, "Invitational Workshop on a proposed American Family Study" National Human Genome Research Institute, December 1st to 3rd, 2003.

2004-2006 Member, Committee on “Ethical Consideration for Research on Housing-Related Health-Hazards involving Children”, National Research Council and the Institute of Medicine, The National Academies

2004 Congressional Testimony, “Tapped Out? Lead in the District of Columbia and the Providing of Safe Drinking Water”, Subcommittee on Environment and Hazardous Materials of the Committee on Energy and Commerce, U.S. House of Representatives, 108th Congress, July 22nd, 2004

2005 Reviewer, “Superfund and Mining Megasites – Lessons from the Couer d’ Alene River Basin”, National Research Council, The National Academies.

2005 Ad Hoc Member, NIEHS Board of Scientific Counselors Review of the Epidemiology Branch, April 3rd to April 5th, 2005

2005 Senate Briefing, “The Connection of Environmental Chemicals and Learning Disabilities”, U.S. Senate, May 10th, 2005

2006 Invited Participant, NIEHS Strategic Planning Forum, National Institute for Environmental Health Sciences, Chapel Hill, North Carolina, October 17-18th, 2006.

2006-2008 Member, U.S. EPA’s Clean Air Scientific Advisory Committee Lead Review Panel.

2006-2008 Member, National Children’s Study Steering Committee, NICHD

2006 Invited Participant, “How Does Housing Affect Health Outcomes of Children?”, MacArthur Foundation, Chicago, Illinois, June 21st-22nd, 2006.

2006- 2010 Member, External Scientific Advisory Committee, Richmond Center for Excellence in Tobacco Research, American Academy of Pediatrics.

2007 Testimony, Vermont State Legislature, “The Lingering Legacy of Lead Toxicity”, Montpelier, Vermont, February 1st, 2007

2007 Testimony, Connecticut State Legislature, “The Legacy of Lead Toxicity”, Hartford, Connecticut, March 14th, 2007. (PG)

2007 Invited Testimony, United States Senate Hearing, “Lead and Children’s Health”. Committee on Environmental and Public Works, October 18th, 2007

2007-2008 Member, Committee on “Committee on Contaminated Drinking Water at Camp Lejeune”, National Research Council, The National Academies.

2008 Member, Expert Panel on Health and the Environment, Statistics Canada, Ottawa,

2008- Member, Alliance for the Global Elimination of Lead Paint, Intergovernmental Forum on Chemical Safety (IFCS), World Health Organization

2008-2009 Reviewer, Toxicological Review and Recommended Toxicological Reference Values for Environmental Lead Exposure in Canada, Health Canada

2009-2013 Scientific Advisor, Canada Lead Study funded by Health Canada (Patrick Levallois, Principal Investigator).

2009-2014 Board Member, Barro Sin Plomo

2009-2010 Member, Health and Environment Experts Advisory Group of the Canadian Longitudinal Study on Aging, Canadian Institutes of Health Research

2010-2012 Member, US Environmental Protection Agency Science Advisory Board for Evaluating Dust Lead Standards

2010-2013 Advisor, Canada Environmental Health Law and Canadian Partnership for Children’s Health and Environment Retrofit Project

2010-2012 Member, Physicians Advisory Panel, Canada Health Measures Survey

2010 Invited Testimony, United States Senate Hearing, “Research on Environmental Health Factors with Autism and Neurodevelopmental Disorders”, August 3rd, 2010

2010 Member, Joint FAO/WHO Expert Panel for Toxicological and Health Review of Bisphenol A

2010-2015 Board Member, Global Community Monitoring, Oakland, California

2010- Chairman, Scientific Advisory Committee for Dartmouth University’s Program in Children’s Health and the Environment

2011-2016	Member, American Academy of Pediatrics Executive Council on Environmental Health
2011-2012	Member, US Environmental Protection Agency Science Advisory Board for Evaluating Hazards of Partial Water Line Replacement
2011	Invited Testimony, Special Committee on Cosmetic Pesticides, Legislative Assembly, Province of British Columbia, October 7 th , 2011
2011-2012	Member, Panel on Health Effects of Low-level Lead, Office of Health Effects, National Toxicology Program of the National Institutes of Environmental Health Sciences,
2012-	Member, Expert Advisory Committee, Canada Health Measures Survey
2012-	Member, Environmental Defence Fund Science Advisory Committee on Toxics
2015	Reviewer, Review of Clinical Guidance for the Care of Health Conditions Identified by the Camp Lejeune Legislation, Institute of Medicine, The National Academies
2016-	Member, The Lancet Commission on Pollution, Health & Development
2016-	Member, Targeting Environmental Neuro-Developmental Risks (TENDR)
2016	Member, Steering Committee, The National Lead Summit, United States
2017	Rockefeller Foundation Academic Writing Retreat, Bellagio, Italy
2017-	Member, Advisory Committee for the Flint (MI) Cohort Study
2017-	Pure Earth Leadership Council
2018-	Member Project TENDR Advisory Board
2018-	Member, Mercury Disability Board Committee, Health Canada

Editorial Boards

2000-2015	Assistant Editor, <i>Environmental Research</i>
2000-2008	Deputy Editor, <i>Public Health Reports</i>
2004	Associate Editor, <i>Pediatrics</i> supplement on Children's Environmental Health
2004-2017	Editorial Board Member, <i>PLoS Medicine</i>
2005-2014	Editorial Board Member, <i>Breastfeeding Medicine</i>
2007-	Editorial Board Member, <i>Environmental Health</i>
2008-2012	Editorial Review Board Member, <i>Environmental Health Perspectives</i>
2012-2015	Associate Editor, <i>Environmental Health Perspectives</i>
2016-	Advisor, <i>Environmental Health Perspectives</i> News Section

Societies and Organizations

1989-2008	American Public Health Association
1996-2015	Academic Pediatric Association
1997-2012	American Association for the Advancement of Science
2000-2008	Society for Pediatric Research
2001-2008	American Pediatric Society
2001-2016	Specialty Fellow, American Academy of Pediatrics
2006-	Fellow, Collegium Ramazzini
2006-	Member, International Society for Environmental Epidemiology
2008-	Founding Member, International Society for Children's Health & the Environment
2011-2017	Secretary and Treasurer, International Society for Children's Health & the Environment
2012-	Member, International Society for Exposure Science
2017-2018	Vice-President, International Society for Children's Health & the Environment
2019-2020	President, International Society for Children's Health & the Environment

Video and Website Production – www.littlethingsmatter.ca

1. Canadian Environmental Health Atlas: A Portal to Discover the Promise of Environmental Health.
2. Shifting the Curve: The Impact of Toxins on ADHD in U.S. Children (video)
3. Little Things Matter: The Impact of Toxins on the Developing Brain (video)
4. Little Things Matter: The Impact of Toxins on Preterm Birth (video)
5. Prevention Paradox: Why We are Failing to Prevent Disease (video)
6. Little Things Matter: The Deadly Impact of Airborne Particles (video)
7. Cause or Cure: A Plea for Prevention (video)
8. Crime of the Century: The Failure to Prevent the Lead Pandemic (video)

Original Research

1. Lanphear BP. Deaths in Custody. American Journal Forensic Medicine & Pathology 1987;8:299-301.
2. Lanphear BP, Snider DE. Myths of Tuberculosis. J Occ Med 1991;33:501-504.
3. Linnemann CC Jr, Cannon C, DeRonde M, Lanphear BP. Effect of educational programs, rigid sharps containers, and universal precautions on reported needle-stick injuries in healthcare workers. Infection Control Hospital Epidemiology 1991;12:214-20.
4. Lanphear BP, Buncher CR. Latent period for malignant mesothelioma of occupational origin. Journal Occupational Med 1992;34:718-721.
5. Lanphear BP, Linnemann CC Jr, Cannon CG, DeRonde MM. Decline of clinical hepatitis B in workers at a general hospital. Clinical Infectious Disease 1993;11:10-14.
6. Lanphear BP, Linnemann CC Jr, Cannon C, DeRonde MM, Pender L, Kerly L. Hepatitis C virus infection in health care workers. Infection Control Hospital Epidemiology 1994;15:745-750.
7. Lanphear BP, Emond M, Jacobs DE, Weitzman M, Winter NL, Tanner M, Yakir B, Eberly S. A side-by-side comparison of dust collection methods for sampling lead-contaminated house-dust. Environmental Research 1995;68:114-123.
8. Lanphear BP, Winter NL, Apetz L, Eberly S, Weitzman M. A randomized trial of the effect of dust control on children's blood lead levels. Pediatrics 1996;98:35-40.
9. Christy C, Pulcino M, Lanphear BP, McConnochie K. Screening for tuberculosis infection in urban children. Arch Pediatrics Adolescent Med 1996;150:722-726.
10. Lanphear BP, Weitzman M, Eberly S. Racial differences in environmental exposures to lead. American Journal of Public Health 1996;86:1460-1463.
11. Lanphear BP, Weitzman M, Winter NL, Tanner M, Yakir B, Eberly S, Emond M, Matte TD. Lead-contaminated house dust and urban children's blood lead levels. American Journal of Public Health 1996;86:1416-1421.

12. Lanphear BP, Byrd RS, Auinger P, Hall CB. Increasing prevalence of recurrent otitis media among children in the United States. *Pediatrics* 1997.
<http://www.pediatrics.org/cgi/contents/full99/3/e1>.
13. Emond MJ, Lanphear BP, Watts A, Eberly S for the Rochester Lead-in-Dust Study Group. Measurement error and its impact on the estimated relationship between dust lead and children's blood lead. *Environmental Research* 1997;72:82-92.
14. Lanphear BP, le Cessie S, Atkinson WL, Watelet L. Association of live births and the resurgence of measles. *International Journal Epidemiology* 1997;26:204-211.
15. Rust SW, Burgoon DA, Lanphear BP, Eberly S. Log-additive versus log-linear analysis of lead-contaminated house dust and children's blood lead levels: Implications for residential dust-lead standard. *Environmental Research* 1997;72:173-184.
16. Lanphear BP, Roghmann KJ. Pathways of lead exposure in urban children. *Environmental Research* 1997;74:67-73.
17. Lanphear BP, Byrd RS, Auinger P, Schaffer S. Community characteristics associated with elevated blood lead levels in children. *Pediatrics* 1998;101:264-271.
18. Lanphear BP, Rust SW, Burgoon DA, Eberly S, Galke W. Environmental exposures to lead and urban children's blood lead levels. *Environmental Research* 1998;76:120-130.
19. Lanphear BP. The paradox of lead poisoning prevention. *Science* 1998;281:1617-1618.
20. Lanphear BP, Hall CB, Black J, Auinger P. Risk factors for the early acquisition of HHV-6 and HHV-7 infection in children. *Pediatric Infectious Disease Journal* 1998;17:792-795.
21. Lanphear BP, Matte TD, Rogers J, Clickner R, Dietz B, Bornschein RL, Succop P, Mahaffey KR, Dixon S, Galke W, Rabinowitz M, Farfel M, Rohde C, Schwartz J, Ashley P and Jacobs DE. The contribution of lead-contaminated house dust and residential soil to children's blood lead levels: A pooled analysis of 12 epidemiologic studies. *Environmental Research* 1998;79:51-68.
22. Marron R, Lanphear BP, Kouides R, Dudman L, Manchester R, Christy C. Efficacy of informational letters on Hepatitis B immunization rates in university students. *J Am College Health* 1998;47:123-127.
23. Howard CR, Howard FM, Lanphear BP, deBlieck EA, Eberly S, Lawrence RA. Effect of early pacifier use on breastfeeding duration. *Pediatrics* 1999;103.
<http://www.pediatrics.org/cgi/contents/full103/3/e33>.
24. Lanphear BP, Howard CR, Eberly S, Auinger P, Kolassa J, Weitzman M, Alexander K, Schaffer S. Primary prevention of childhood lead exposure: A randomized trial of dust control. *Pediatrics* 1999;103:772-777.

25. Moss ME, Lanphear BP, Auinger P. Association of dental caries and blood lead levels among the U.S. population. *JAMA* 1999;281:2294-2298.
26. Howard CR, de Blieck EA, ten Hoopen C, Howard F, Lanphear BP, Lawrence RA. Physiologic stability of newborns during cup and bottle-feeding. *Pediatrics* 1999;104:1204-1207.
27. Steiner JF, Curtis P, Lanphear BP, Vu KO, Reid A. Federally-funded fellowship training in primary care research: perspectives of program directors. *Academic Medicine* 2000;75:74-80.
28. Stone KE, Lanphear BP, Pomerantz WJ, Khoury J. Injuries and deaths in children due to window-falls. *Journal of Urban Health* 2000;77:26-33.
29. Mansour M, Lanphear BP, DeWitt TG. Barriers to asthma care among underserved, urban children. *Pediatrics* 2000;106:512-519.
30. Lanphear BP, Eberly S, Howard CR. Long-term effect of dust control on children's blood lead levels. *Pediatrics* 2000 <http://www.pediatrics.org/cgi/contents/full106/4/e48>.
31. Lanphear BP, Dietrich KN, Auinger P, Cox C. Cognitive deficits associated with blood lead levels <10 µg/dl in U.S. children and adolescents. *Public Health Reports* 2000;115:521-529.
32. Lanphear BP, Aligne C, Auinger P, Byrd R, Weitzman M. Residential exposures associated with asthma in U.S. children. *Pediatrics* 2001;107:505-511.
33. Lanphear BP, Kahn RS, Berger O, Auinger P, Bortnick S, Naahas R. Contribution of residential exposures to asthma in US children and adolescents. *Pediatrics* 2001. <http://www.pediatrics.org/cgi/content/full/107/6/e98>.
34. Phelan KJ, Kalkwarf H, Khoury J, Lanphear BP. Trends and patterns of playground injuries in U.S. children and adolescents. *Ambulatory Pediatrics* 2001;1:227-233.
35. Mansour M, Lanphear BP, Hornung R, Khoury J, Bernstein DI, Menrath W, Decolongon J. A side-by-side comparison of sampling methods for settled indoor allergens. *Environ Res* 2001;87:37-46.
36. Haynes E, Lanphear BP, Tohn E, Farr N, Rhoads GG. The effect of dust control on children's blood lead concentrations: A systematic review. *Env Health Perspect* 2002;110:103-107.
37. Lanphear BP, Hornung R, Ho M, Howard CR, Eberly S, Knauf K. Environmental lead exposure during early childhood. *Journal of Pediatrics* 2002;140:40-47.
38. Steiner JF, Lanphear BP, Curtis P, Vu KO. The training and career paths of fellows in the National Research Service Award (NRSA) program for research in primary medical care. *Acad Med* 2002;77:712-718.
39. Steiner JF, Lanphear BP, Curtis P, Vu KO. Indicators of early research productivity among primary care fellows. *J Gen Intern Med* 2002;17:845-851.

40. Kalkwarf HJ, Khoury JC, Lanphear BP. Milk intake in childhood and adolescence, adult bone density and osteoporotic fractures in U.S. women. *Am J Clin Nut* 2003;77:257-265.
41. Howard CR, Howard FM, Lanphear BP, Eberly S, deBlieck EA, Oakes D, Lawrence RA. A randomized trial of pacifier use and bottle-feeding and their effect on breastfeeding. *Pediatrics* 2003;111:511-518.
42. Curtis P, Dickinson P, Steiner J, Lanphear BP, Vu K. Building capacity for research in family medicine: Is the blueprint faulty? *Family Medicine* 2003;35:124-130.
43. Lanphear BP, Succop P, Roda S, Henningsen G. The effect of soil abatement on blood lead levels in children living near a former smelting and milling operation. *Public Health Reports* 2003;118:83-90.
44. Canfield RL, Henderson CR, Cory-Slechta DA, Cox C, Jusko TA, Lanphear BP. Intellectual impairment in children with blood lead concentrations below 10 micrograms per deciliter. *N Engl J Med* 2003;348:1517-1526.
45. Kahn RS, Khoury JC, Nichols WC, Lanphear BP. Role of dopamine transporter genotype and maternal prenatal smoking in childhood hyperactivity-impulsivity, inattentive and oppositional behaviors. *Journal of Pediatrics* 2003;143: 104-110.
46. Auinger P, Kalkwarf HJ, Mansour M, Lanphear BP. Trends in otitis media in US children. *Pediatrics* 2003;112:514-520.
47. Haynes E, Kalkwarf H, Hornung R, Wenstrup R, Dietrich K, Lanphear B. Vitamin D Fok1 polymorphism and blood lead levels in children. *Environ Health Persp* 2003;111:1665-1669.
48. Steiner JF, Curtis P, Lanphear BP, Vu KO, Main DS. Assessing the role of influential mentors in the research development of primary care fellows. *Academic Medicine* 2004;79:865-872.
49. Yolton K, Auinger P, Dietrich KN, Lanphear BP, Hornung R. Exposure to environmental tobacco smoke and cognitive abilities among US children and adolescents. *Environ Health Persp* 2005;113:98-103.
50. Phelan KJ, Khoury J, Kalkwarf H, Lanphear BP. Residential injuries in US children and adolescents. *Public Health Reports* 2005;120:63-70.
51. Wilson SE, Kahn RS, Khoury J, Lanphear BP. Racial differences in exposure to environmental tobacco smoke among children. *Environ Health Perspect* 2005;113:362-367.
52. Lanphear BP, Hornung R, Ho M. Screening housing to prevent lead toxicity in children. *Pub Health Rep* 2005;120:305-310.
53. Rosner D, Markowitz G, Lanphear BP. J. Lockhart Gibson and the discovery of the impact of lead pigments on children's health: A review of a century of knowledge. *Pub Health Rep* 2005;120:296-300.

54. Lanphear BP, Hornung R, Khoury J, Yolton K, Baghurst P, Bellinger DC, Canfield RL, Dietrich KN, Bornschein R, Greene T, Rothenberg SJ, Needleman HL, Schnaas L, Wasserman G, Graziano J. Low-level environmental lead exposure and children's intellectual function: An international pooled analysis. *Environ Health Perspect* 2005;113:894-899.
55. Nagaraja J, Menkedick J, Phelan KJ, Ashley PJ, Zhang J, Lanphear BP. Deaths from residential injuries in US children and adolescents, 1985 to 1997. *Pediatrics* 2005;116:454-61.
56. Eskenazi B, Gladstone EA, Berkowitz GS, Drew CH, Faustman EM, Holland NT, Lanphear BP, Meisel SJ, Perera FP, Rauh VA, Sweeney A, Whyatt RM, Yolton K. Methodologic and logistic issues in conducting longitudinal birth cohort studies: Lessons learned from the Centers for Children's Environmental Health and Disease Prevention Research. *Environ Health Persp* 2005;113:1419-1429.
57. Eggleston PA, Diette G, Lipsett M, Lewis T, Tager I, McConnell R, Chrischilles E, Lanphear BP, Miller R, Krishnan J. Lessons learned for the study of childhood asthma from the Centers for Children's Environmental Health and Disease Prevention Research. *Environ Health Persp* 2005;113:1430-1436.
58. Spanier AJ, Hornung R, Lierl M, Lanphear BP. Environmental exposures and exhaled nitric oxide in children with asthma. *J Pediatrics* 2006;149:220-226.
59. Yuan W, Holland S, Cecil K, Dietrich K, Wessel SD, Altaye M, Hornung R, Ris M, Egelhoff J, Lanphear B. The impact of early childhood lead exposure on brain organization: A functional magnetic resonance imaging study of language function. *Pediatrics* 2006;118:971-977.
60. Howard CR, Lanphear N, Lanphear BP, Eberly S, Lawrence RA. Parental responses to infant crying and colic: the effect on breastfeeding duration. *Breastfeeding Med* 2006;1:146-155.
61. Brinkman W, Geraghty S, Lanphear B, Khoury J, Gonzalez-Del-Rey J, DeWitt T, Britto M. Evaluation of resident communication skills and professionalism: A matter of perspective? *Pediatrics* 2006;118:1371-1379.
62. Braun JM, Kahn RS, Froehlich T, Auinger P, Lanphear BP. Exposures to environmental toxicants and attention deficit hyperactivity disorder in U.S. children. *Environ Health Perspect* 2006;114:1904-1909.
63. Brinkman WB, Geraghty SR, Lanphear BP, Khoury JC, Gonzalez-Del-Rey JA, DeWitt TG, Britto MT. Effect of multisource feedback on resident communication skills and professionalism: a randomized controlled trial. *Arch Pediatr Adolesc Med* 2007;161:44-49.
64. Wilson SE, Kahn RS, Khoury J, Lanphear BP. The role of air nicotine in explaining racial differences in cotinine among tobacco-exposed children. *Chest* 2007;131:856-862.

65. Froehlich T, Lanphear BP, Dietrich KN, Cory-Slechta D, Wang N, Kahn RS. Interactive effects of a DRD4 polymorphism, lead, and sex on executive functions in children. *Biol Psychiatry* 2007;62:243-249.
66. Froehlich TE, Lanphear BP, Epstein JN, Barbaresi WJ, Katusic SK, Kahn RS. Prevalence, recognition and treatment of attention-deficit/hyperactivity disorder in a national sample of US children. *Arch Pediatr Adolesc Med* 2007;161:857-864.
67. Landrigan PJ, Woolf AD, Gitterman B, Lanphear B, Forman J, Karr C, Moshier EL, Godbold J, Crain E. The Ambulatory Pediatric Association Fellowship in Pediatric Environmental Health: A five-year assessment. *EHP* 2007;115:1383-1387.
68. Jusko TA, Henderson CR, Lanphear BP, Cory-Slechta DA, Parsons PJ, Canfield RL. Blood lead concentrations < 10 µg/dL and child intelligence at 6 years of age. *Environ Health Perspect* 2008;116:243-248.
69. Cecil KM, Brubaker CJ, Adler CM, Dietrich KN, Altaye M, Egelhoff JC, Wessel S, Elangovan I, Hornung R, Jarvis K, Lanphear BP. Decreased brain volume in adults with childhood lead exposure. *PLoS Med* 2008;5:e112.
70. Wright JP, Dietrich KN, Ris MD, Hornung RW, Wessel SD, Lanphear BP, Ho M, Rae MN. Association of prenatal and childhood blood lead concentrations with criminal arrests in early adulthood. *PLoS Med* 2008;5:e101.
71. Spanier AJ, Hornung RW, Kahn RS, Lierl MB, Lanphear BP. Seasonal variation and environmental predictors of exhaled nitric oxide in children with asthma. *Pediatr Pulmonol* 2008;43:576-583.
72. Braun JM, Froehlich TE, Daniels JL, Dietrich KN, Hornung R, Auinger P, Lanphear BP. Association of environmental toxicants and conduct disorder in U.S. children: NHANES 2001-2004. *Environ Health Perspect* 2008;116:956-962.
73. Yolton K, Khoury J, Hornung R, Dietrich KN, Succop P, Lanphear BP. Environmental tobacco smoke exposure and child behaviors. *J Dev Behav Pediatr* 2008;29:456-463.
74. Yeoh B, Woolfenden S, Wheeler D, Alperstein G, Lanphear B. Household interventions for prevention of domestic lead exposure in children. *Cochrane Database Syst Rev*. 2008;2:CD006047.
75. Geraghty SR, Khoury JC, Morrow AL, Lanphear BP. Reporting individual test results of environmental chemicals in breastmilk: potential for premature weaning. *Breastfeed Med*. 2008;3:207-213.

76. Spanier AJ, Kahn RS, Hornung RW, Wang N, Sun G, Lierl MB, Lanphear BP. Environmental exposures, nitric oxide synthase genes, and exhaled nitric oxide in asthmatic children. *Pediatr Pulmonol.* 2009;44:812-819.
77. Hornung RW, Lanphear BP, Dietrich KN. Age of greatest susceptibility to childhood lead exposure: A new statistical approach. *Environ Health Persp* 2009;117:1309-1312.
78. Phelan KJ, Khoury J, Xu Y, Lanphear BP. Validation of a HOME Injury Survey. *Injury Prevention* 2009;15:300-306.
79. Braun J, Yolton K, Dietrich K, Hornung R, Ye X, Calafat AM, Lanphear BP. Prenatal Bisphenol A exposure and early childhood behavior. *Environ Health Persp* 2009;117:1945-1952.
80. Yolton K, Khoury J, Xu Y, Succop P, Lanphear B, Bernert JT, Lester B. Low-level prenatal exposure to nicotine and infant neurobehavior. *Neurotoxicol Teratol.* 2009;31:356-363.
81. Froehlich T, Lanphear BP, Auinger P, Hornung R, Epstein JN, Braun J, Kahn RS. The association of tobacco and lead exposure with attention-deficit/hyperactivity disorder in a national sample of US children. *Pediatrics* 2009;124:e1054-1063.
82. Brubaker CJ, Schmithorst VJ, Haynes EN, Dietrich KN, Egelhoff JC, Lindquist DM, Lanphear BP, Cecil KM. Altered myelination and axonal integrity in adults with childhood lead exposure: A diffusion tensor imaging study. *Neurotoxicology* 2009;30:867-875.
83. Yolton K, Xu Y, Khoury J, Succop P, Lanphear B, Beebe DW, Owens J. Associations between secondhand smoke exposure and sleep patterns in children. *Pediatrics.* 2010;125:e261-268.
84. Brubaker CJ, Dietrich KN, Lanphear BP, Cecil KM. The influence of age of lead exposure on adult gray matter volume. *Neurotoxicology* 2010;31:259-266.
85. Braun JM, Daniels JL, Poole C, Olshan AF, Hornung R, Bernert JT, Xia Y, Bearer C, Barr DB, Lanphear BP. Prenatal environmental tobacco smoke exposure and early childhood body mass index. *Paediatr Perinat Epidemiol* 2010;24:524-534.
86. Kalkbrenner AE, Hornung RW, Bernert JT, Hammond SK, Braun JM, Lanphear BP. Determinants of serum cotinine and hair cotinine as biomarkers of childhood secondhand smoke exposure. *J Expo Sci Environ Epidemiol* 2010;20:615-624.
87. Wilson SE, Baker ER, Leonard AC, Eckman M, Lanphear BP. Understanding preferences for disclosure of individual biomarker results among participants in a longitudinal birth cohort. *J Med Ethics* 2010;doi:10.1136/jme.2010.036517.
88. Braun JM, Daniels JL, Poole C, Olshan AF, Hornung R, Bernert JT, Xia Y, Bearer C, Barr DB, Lanphear BP. A prospective cohort study of biomarkers of prenatal tobacco smoke exposure: The correlation between serum and meconium and their association with infant birth weight. *Environmental Health* 2010;9:53 (doi: 10.1186/1476-069X-9-53).

89. Braun JM, Kalkbrenner AE, Calafat AM, Bernert JT, Ye X, Barr DB, Sathyanarayana S, Lanphear BP. Variability and predictors of urinary Bisphenol A concentrations during pregnancy. *Environ Health Perspect* 2011;119:131-137.
90. Wilson SE, Talaska G, Kahn RS, Schumann B, Khoury J, Leonard AC, Lanphear BP. White blood cell DNA adducts in a cohort of asthmatic children exposed to environmental tobacco smoke. *Int Arch Occup Environ Health* 2011;84:19-27.
91. Lanphear BP, Hornung RW, Khoury J, Yolton K, Lierl M, Kalkbrenner AE. Effects of HEPA air cleaners on unscheduled asthma visits and asthma symptoms in children exposed to second hand tobacco smoke. *Pediatrics* 2011;127:93-101.
92. Phelan KJ, Khoury J, Xu Y, Liddy S, Hornung R, Lanphear BP. A randomized, controlled trial of home injury hazard reduction: The HOME Study. *Arch Pediatrics Adolesc Medicine* 2011;165:339-345.
93. Cecil KM, Dietrich KN, Altaye M, Egelhoff JC, Lindquist DM, Brubaker CJ, Lanphear BP. Proton magnetic resonance spectroscopy in adults with childhood lead exposure. *Environ Health Perspect* 2011;119:403-408.
94. Spanier AJ, Kahn RS, Xu Y, Hornung R, Lanphear BP. A comparison of biomarkers and parent report of tobacco exposure to predict wheeze. *J Pediatrics* 2011;159:776-782.
95. Braun J, Kalkbrenner A, Calafat A, Yolton K, Xiaoyun Y, Dietrich KN, Lanphear BP. Impact of early life bisphenol A exposure on behavior and executive function in children. *Pediatrics* 2011;128:873-882.
96. Sathyanarayana S, Braun JM, Yolton K, Liddy S, Lanphear BP. Case Report: High prenatal Bisphenol A exposure and infant behavior. *Environ Health Perspect* 2011;119:1170-1175.
97. Spanier AJ, Kahn RS, Hornung R, Lierl M, Lanphear BP. Associations of fraction of exhaled nitric oxide with beta agonist use in children with asthma. *Pediatr Allergy Immunol Pulmonol*. 2011 Mar;24(1):45-50.
98. Byars KC, Yolton K, Rausch J, Lanphear BP, Beebe DW. Prevalence, patterns and persistence of sleep problems in the first 3 years of life. *Pediatrics* 2012;129:276-284.
99. Yeoh B, Woolfenden S, Wheeler D, Alperstein G, Lanphear B. Household interventions for prevention of domestic lead exposure in children. *Cochrane Database Syst Rev*. 2012;2:CD006047.
100. Ciesielski T, Weuve J, Bellinger DC, Schwartz J, Lanphear B, Wright RO. Cadmium exposure and neurodevelopmental outcomes in U.S. children. *Environ Health Persp* 2012;120:758-763.
101. Beebe DW, Rausch J, Byars K, Lanphear B, Yolton K. Persistent snoring in preschool children: predictors and behavioral and developmental correlates. *Pediatrics* 2012;130:382-389.

102. Spanier AJ, Kahn RS, Kunselman AR, Hornung R, Xu Y, Calafat A, Lanphear BP. Prenatal exposure to Bisphenol A and childhood wheeze from birth to 3 years of age. *Environ Health Perspect* 2012;120:916-920. <http://dxdoi.org/10.1289/ehp.1104175>. (Recipient of the Michael Shannon Young Investigator Award, Denver, Colorado, April 30th, 2011.)
103. Rauch S, Braun J, Barr DB, Calafat A, Montesanto A, Yolton K, Khoury J, Lanphear BP. Associations of prenatal exposure to organophosphate pesticides with gestational age and birth weight *Env Health Perspect* 2012;120:1055-1060. <http://dx.doi.org/10.1289/ehp.1104615>.
104. Hayward I, Malcoe LH, Cleathero LA, Janssen PA, Lanphear BP, Hayes MV, Mattman A, Pampalon R, Venners SA. Investigating maternal risk factors as potential targets of intervention to reduce socioeconomic inequality in small for gestational age: a population-based study. *BMC Public Health*. 2012;13;12:333.
105. Braun JM, Hoffman E, Schwartz J, Sanchez B, Schnaas L, Mercado-Garcia A, Solano-Gonzalez M, Bellinger DC, Lanphear BP, Hu H, Tellez-Rojo MM, Wright RO, Hernandez-Avila M. Assessing windows of susceptibility to lead-induced cognitive deficits in Mexican children. *Neurotoxicology*. 2012;33:1040-1047.
106. Budtz-Jorgenson E, Bellinger D, Lanphear BP, Grandjean P on behalf of the International Pooled Lead Study Investigators. An international pooled analysis for obtaining a benchmark dose for environmental lead exposure in children. *Risk Analysis* 2013;33:450-461.
107. Oulhote Y, Le Tertre A, Etchevers A, Le Bot B, Lucas J-P, Mandin C, Le Strat Y, Lanphear B, Gleorennec P. Implications of different residential lead standards on children's blood lead levels in France: Predictions based on a national cross-sectional survey. *Int J Hygiene Health*. 2013;216:743-750.
108. Sathyanarayana S, Alcedo G, Saelens BE, Zhou C, Dills RL, Lanphear B. Unexpected results in a randomized dietary trial to reduce phthalate and bisphenol A exposures. *J Exp Science Environ Epidemiol* 2013. doi.10.1038/jes.2013.9
109. Spanier A, Wilson S, Ho M, Hornung R, Lanphear BP. The contribution of housing renovation to children's blood lead levels: a cohort study. *Environmental Health* 2013;12:72.
110. Arbuckle TE, Fraser WD, Fisher M, Davis K, Liang CL, Lupien N, Bastien S, Velez MP, von Dadelszen P, Hemmings DG, Wang J, Helewa M, Taback S, Sermer M, Foster W, Ross G, Fredette P, Smith G, Walker M, Shear R, Dodds L, Ettinger AS, Weber JP, D'Amour M, Legrand M, Kumarathasan P, Vincent R, Luo ZC, Platt RW, Mitchell G, Hidiroglou N, Cockell K, Villeneuve M, Rawn DF, Dabeka R, Cao XL, Becalski A, Ratnayake N, Bondy G, Jin X, Wang Z, Tittlemier S, Julien P, Avard D, Weiler H, Leblanc A, Muckle G, Boivin M, Dionne G, Ayotte P, Lanphear B, Séguin JR, Saint-Amour D, Dewailly E, Monnier P, Koren G, Ouellet E.

Cohort profile: the maternal-infant research on environmental chemicals research platform. *Paediatr Perinat Epidemiol.* 2013 Jul;27(4):415-25. doi: 10.1111/ppe.12061.

111. Braun JM, Kalkbrenner A, Just AC, Yolton K, Sjodin A, Hauser R, Webster GM, Chen A, Lanphear BP. Gestational exposure to endocrine disrupting chemicals and reciprocal social, repetitive and stereotypic behaviors in 4 and 5 year old children. *Environ Health Perspect* 2014;122:513-520. (CEHN Article of the Month August, 2014.)
112. Phelan KJ, Morrongiello B, Khoury J, Xu Y, Liddy S, Lanphear BP. Maternal supervision of children during their first 3 years of life: the influence of maternal depression and child gender. *J Pediatr Psychol* 2014;39:349-357.
113. Chen A, Yolton K, Rauch S, Webster GM, Hornung R, Sjodin A, Dietrich KN, Lanphear BP. Cognitive deficits and behavior problems in children with prenatal PBDE Exposure. *Environ Health Perspect* 2014;122:856-862. (CEHN Article of the Month, September, 2014.)
114. Kato K, Wong L-Y, Chen A, Dunbar C, Webster G, Lanphear B, Calafat A. Changes in serum concentrations of maternal poly- and perfluoroalkyl substances over the course of pregnancy and predictors of exposure in a multiethnic cohort of Cincinnati, Ohio pregnant women during 2003–2006. *Environmental Science & Technology* 2014;48:9600-9608.
115. Watkins DJ, Eliot M, Sathyanarayana S, Calafat AM, Yolton K, Lanphear BP, Braun JM. Variability and Predictors of Urinary Concentrations of Phthalate Metabolites during Early Childhood. *Environ Sci Technol.* 2014;48:9600-9608.
116. Braun JM, Lanphear BP, Calafat AM, Deria S, Khoury J, Howe CJ, Venners SA. Early-life Bisphenol A exposure and child body mass index: A prospective cohort study. *Environ Health Perspect* 2014;122:1239-1245.
117. Prasodjo A, Pfeiffer CM, Fazili Z, Xu Y, Liddy S, Yolton K, Savitz DA, Lanphear BP, Braun JM. Serum cotinine and whole blood folate concentrations in pregnancy. *Ann Epidemiol.* 2014;24:498-503.e1. doi: 10.1016/j.annepidem.2014.04.004.
118. Spanier AJ, Kahn RS, Kunselman AR, Schaefer EW, Hornung RW, Xu Y, Calafat AM, Lanphear BP. Bisphenol A exposure and the development of wheeze and lung function in children through age 5 years. *JAMA Pediatrics* 2014;168:1131-1137.
119. Evens A, Hryhorczuk D, Lanphear BP, Rankin KM, Lewis DA, Forst L, Rosenberg D. The impact of low-level lead toxicity on school performance among children in the Chicago Public Schools: a population-based retrospective cohort study. *Environ Health* 2015;14:21 DOI 10.1186/s12940-015-0008-9.
120. Romano ME, Webster GM, Vuong AM, Zoeller RT, Chen A, Hoofnagle AN, Calafat AM, Karagas MR, Kimberly Yolton K, Lanphear BP, Braun JM. Gestational urinary bisphenol A and

maternal and newborn thyroid hormone concentrations: the HOME Study. *Environmental Research* 2015;138:453-460.

121. Barnard H, Rao R, Xu Y, Froehlich T, Epstein J, Lanphear BP, Yolton K. Association of the Conners' Kiddie J Continuous Performance Test (K-CPT) and Parent-Report Measures of Behaviors and Executive Functioning. *Atten Disord*. 2015 pii:1087054715578271. PMID: 25846228
122. Vuong AM, Webster GM, Romano ME, Braun JM, Zoeller RT, Hoofnagle AN, Sjödin A, Yolton K, Lanphear BP, Chen. Maternal polybrominated diphenyl ether (PBDE) exposure and thyroid hormones in maternal and cord sera: the HOME Study, Cincinnati, USA. *Environ Health* 2015;123:1079-1085. PMID: 25893858.
123. Werner EF, Braun JM, Yolton K, Khoury JC, Lanphear BP. The association between maternal urinary phthalate concentrations and blood pressure in pregnancy: the HOME Study. *Environ Health* 2015;14:75 doi:10.1186/s12940-015-0062-3.
124. Melissa Wagner-Schuman, Jason Richardson, Peggy Auinger, Joseph Braun, Bruce Lanphear, Jeffrey N. Epstein, Kimberly Yolton and Tanya E Froehlich. Association of Pyrethroid Pesticide Exposure with Attention-Deficit/Hyperactivity Disorder in a Nationally Representative Sample of U.S. Children. *Environmental Health* 2015;28:14:44 DOI 10.1186/s12940-015-0030-y.
125. Buckley JP, Engel SM, Braun JM, Whyatt RM, Daniels JL, Mendez MA, Richardson DB, Xu Calafat AM, Lanphear BP, Wolff MS, Herring AH, Rundle AG. Prenatal phthalate exposures and body mass index among 4 to 7 year old children: A pooled analysis. *Epidemiology* 2016;27:449-58. doi: 10.1097/EDE.0000000000000436.
126. Engel SM, Bradman A, Wolff MS, Rauh VA, Harley KG, Yang JH, Hoepner L, Barr DB, Yolton K, Vedar MG, Xu Y, Hornung RW, Wetmur JG, Chen J, Holland N, Perera FP, Whyatt RM, Lanphear BP, Eskenazi B. Prenatal organophosphorous pesticide exposure and child neurodevelopment at 24 months: an analysis of four birth cohorts. *EHP* 2016;124:822-830.
127. Braun JM, Chen A, Romano ME, Calafat AM, Webster GM, Yolton K, Lanphear BP. Prenatal perfluoroalkyl substance exposure and child adiposity at 8 years of age: The HOME Study. *Obesity* 2016;24:231-237.
128. Webster GM, Rauch SA, Ste Marie N, Mattman A, Lanphear BP, Venners SA. Cross-sectional associations of serum perfluoroalkyl acids and thyroid hormones in U.S. adults: variation according to TPOAb and Iodine status. *Environ Health Persp* 2016;124:935-942. doi: 10.1289/ehp.1409589.

129. Braun JM, Kalloo G, Chen A, Dietrich KN, Liddy-Hicks S, Morgan S, Xu Y, Yolton K, Lanphear BP. Cohort Profile: The Health Outcomes and Measures of the Environment (HOME) Study. *Int J Epidemiol* 2017;46:24 doi: 10.1093/ije/dyw006.
130. Taylor MP, Forbes MK, Opekin B, Parr N, Lanphear BP. The relationship between atmospheric lead pollution and aggressive crime: An ecologic study. *Environ Health* 2016;15:23. doi: 10.1186/s12940-016-0122-3.
131. Harley KG, Engel SM, Vedar MG, Eskenazi B, Whyatt RM, Lanphear BP, Bradman A, Rauh VA, Yolton K, Hornung RW, Wetmur JG, Chen J, Holland NT, Barr DB, Perera FP, Wolff MS. Prenatal exposure to organophosphorous pesticides and fetal growth: pooled results from four longitudinal birth cohort studies. *Env Health Perspect* 2016;124:1084-1092.
132. Vuong AM, Yolton K, Webster GM, Sjodin A, Calafat AM, Braun JM, Dietrich KN, Lanphear BP, Chen A. Prenatal polybrominated diphenyl ether and perfluoroalkyl substance exposures and executive function in school-age children. *Env Res* 2016;147:556-564.
133. Stacy SL, Eliot M, Calafat AM, Chen A, Lanphear BP, Hauser R, Papandonatos GD, Sathyanarayana S, Ye X, Yolton K, Braun JM. Patterns, variability and predictors of urinary Bisphenol A concentrations during childhood. *Environ Sci Tech* 2016;50:5981-5990.
134. Romano ME, Xu Y, Calafat AM, Yolton K, Chen A, Webster GM, Eliot MN, Howard CR, Lanphear BP, Braun JM. Maternal serum perfluoroalkyl substances during pregnancy and duration of breastfeeding. *Env Res* 2016;149:239-246.
135. Shoaff JR, Romano ME, Yolton K, Lanphear BP, Calafat AM, Braun JM. Prenatal phthalate exposure and infant size at birth and gestational duration. *Env Res* 2016;150:52-58.
136. Tewar S, Auinger P, Braun JM, Lanphear B, Yolton K, Epstein JN, Froehlich TE. Association of bisphenol A exposure and attention-deficit/hyperactivity disorder in a national sample of U.S. children. *Environ Res* 2016;150:112-118.
137. Vuong AM, Braun JM, Sjodin A, Webster GM, Yolton K, Lanphear BP, Chen A. Prenatal polybrominated diphenyl ether exposure and body mass index in children up to 8 years of age. *Environ Health Perspect* 2016;124:1891-1897.
138. Donauer S, Altaye M, Xu Y, Sucharew H, Succop P, Calafat AM, Khoury JC, Lanphear B, Yolton K. An observational study to evaluate associations between low-level gestational exposure to organophosphate pesticides and cognition during early childhood. *Am J Epidemiol* 2016;184:410-418.
139. Percy Z, Xu Y, Sucharew H, Khoury JC, Calafat AM, Braun JM, Lanphear BP, Chen A, Yolton K. Gestational exposure to phthalates and gender-related play behaviors in 8-year old children: an observational study. *Environ Health* 2016;15:doi: 10.1186/s12940-016-0171-7.

140. Blackowicz MJ, Hryhorczuk DO, Rankin KM, Lewis DA, Haider D, Lanphear BP, Evens A. The impact of low-level lead toxicity on school performance among Hispanic subgroups in the Chicago Public Schools. *Int J Environ Res Public Health* 2016 doi: 10.3390/ijerph13080774.
141. Ernhardt J, Xu Y, Khoury J, Yolton, Lanphear B, Phelan K. Cognitive and motor abilities of young children and risk of injuries in the home. *Inj Prev* 2016 doi: 10.1136/injuryprev-2016-042031.
142. Zhang H, Yolton K, Webster GM, Sjodin A, Calafat AM, Dietrich KN, Xu Y, Xie C, Braun JM, Lanphear BP, Chen A. Prenatal PBDE and PCB exposures and reading, cognition and externalizing behaviours in children. *Environ Health Perspect* 2017;125:746-752.
143. Braun JM, Bellinger DC, Hauser R, Wright RO, Chen A, Calafat AM, Yolton K, Lanphear BP. Prenatal phthalate, triclosan and bisphenol A exposures and child visual-spatial abilities. *Neurotoxicology* 2017;58:75-83.
144. Vuong AM, Braun JM, Yolton K, Xie C, Webster GM, Sjodin A, Dietrich KN, Lanphear BP, Chen A. Prenatal and postnatal polybrominated diphenyl ether exposure and visual spatial abilities in children. *Env Res* 2017;153:83-92.
145. Etzel TM, Calafat AM, Ye X, Chen A, Lanphear BP, Savitz DA, Yolton K, Braun JM. Urinary triclosan concentrations during pregnancy and birth outcomes. *Environ Res* 2017;156:505-511.
146. Pell T, Eliot M, Chen A, Lanphear BP, Yolton K, Sathyanarayana S, Braun JM. Parental concern about environmental chemical exposures and children's urinary concentrations of phthalates and phenols. *J Pediatr* 2017;186:138-144.e3.
147. Millenson ME, Braun JM, Calafat AM, Barr DB, Huang YT, Chen A, Lanphear BP, Yolton K. Urinary organophosphate insecticide metabolite concentrations during pregnancy and children's interpersonal, communication, repetitive, and stereotypic behaviors at 8 years of age: The HOME Study. *Environ Res* 2017;157:9-16.
148. Stacy SL, Eliot M, Etzel T, Papandonatos GD, Calafat AM, Chen A, Hauser R, Lanphear BP, Sathyanarayana S, Ye X, Yolton K, Braun JM. Patterns, variability and predictors of urinary triclosan concentrations during pregnancy and childhood. *Environ Sci Technol* 2017 (in press).
149. Stacy SL, Papandonatos GD, Calafat AM, Chen A, Yolton K, Lanphear BP, Braun JM. Early life bisphenol A exposure and neurobehavior at 8 years: identifying windows of heightened vulnerability. *Environ Int* 2017;107:258-265.
150. Lam J, Lanphear BP, Bellinger D, Axelrad DA, McPartland J, Sutton P, Davidson L, Daniels N, Sen S, Woodruff TJ. Developmental PBDE exposure and IQ/ADHD in childhood: A systematic review and meta-analysis. *Environ Health Persp* 2017;125:086001. doi: 1289/EHP1632.

151. Braun JM, Yolton K, Stacy SL, Erar B, Papandonatas GD, Bellinger DC, Lanphear BP, Chen A. Prenatal environmental chemical exposures and longitudinal patterns of child neurobehavior. *Neurotoxicology* 2017;62:192-199.
152. Rosen-Carole CB, Auinger P, Howard CR, Brownell EA, Lanphear BP. Low-level prenatal toxin exposure and breastfeeding duration. A prospective cohort study. *Matern Child Health J.* 2017;doi: 10.1016/j.neuro.2017.07.027.
153. Vuong AM, Yolton K, Xie C, Webster GM, Sjodin A, Braun JM, Dietrich KN, Lanphear BP, Chen A. Childhood polybrominated diphenyl ether (PBDE) exposure and neurobehavior in children at 8 years. *Env Res* 2017;158:8677-684.
154. Braun JM, Muckle G, Arbuckle T, Bouchard MF, Fraser WD, Ouellet E, Seguin JR, Oulhote Y, Webster GM, Lanphear BP. Associations of prenatal urinary bisphenol A concentrations with child behaviors and cognitive abilities. *Environ Health Perspect* 2017;125(6):067008. doi: 10.1289/EHP984.
155. Kingsley SL, Kelsey KY, Butler R, Chen A, Eliot MN, Romano ME, Houseman A, Koestler DC, Lanphear BP, Yolton K, Braun JM. Maternal serum PFOA concentration and DNA methylation in cord blood: A pilot study. *Environ Res* 2017;158:174-178.
156. Poropat AE, Laidlaw MAS, Lanphear B, Ball A, Mielke HW. Blood lead and preeclampsia: A meta-analysis and review of implications. *Environ Res* 2017;160:12-19.
157. Shoaff J, Papandonatos GD, Calafat AM, Xe X, Chen A, Lanphear BP, Yolton K, Braun JM. Early-life phthalate exposure and adiposity at 8 Years of Age. *Environ Health Persp* 2017;125:097008. doi: 10.1289/EHP1022.
158. Vuong AM, Yolton K, Poston KL, Xie C, Webster GM, Sjodin A, Braun JM, Dietrich KN, Lanphear BP, Chen A. Prenatal and postnatal polybrominated diphenyl ether (PBDE) exposure and measures of inattention and impulsivity in children. *Neurotoxicol Teratol* 2017;64:20-28.
159. Zhang H, Yolton K, Webster GM, Ye X, Xie C, Calafat AM, Dietrich KN, Braun JM, Lanphear BP, Chen A. Prenatal and childhood perfluoroalkyl substance exposures and children's reading skills at ages 5 and 8 years. *Environ Int* 2017;111:224-231. doi: 10.1016/j.envint.2017.11.031. PMID: 29241079
160. Woods MM, Lanphear BP, Braun JM, McCandless LC. Gestational exposure to endocrine disrupting chemicals in relation to infant birth weight: A Bayesian analysis of the HOME Study. *Environ Health* 2017;16:115. doi: 10.1186/s12940-017-0332-3.

161. Vuong AM, Yolton K, Dietrich KN, Braun JM, Lanphear BP, Chen A. Exposure to polybrominated diphenyl ethers (PBDEs) and child behavior: Current findings and future directions. *Horm Behav* 2017 doi: 10.1016/j.yhbeh.2017.11.008.
162. Landrigan PJ, Fuller R, Acosta NJR, Adeyi O, Arnold R, Basu NN, Baldé AB, Bertollini R, Bose-O'Reilly S, Boufford JI, Breysse PN, Chiles T, Mahidol C, Coll-Seck AM, Cropper ML, Fobil J, Fuster V, Greenstone M, Haines A, Hanrahan D, Hunter D, Khare M, Krupnick A, Lanphear B, Lohani B, Martin K, Mathiasen KV, McTeer MA, Murray CJL, Ndahimananjara JD, Perera F, Potočnik J, Preker AS, Ramesh J, Rockström J, Salinas C, Samson LD, Sandilya K, Sly PD, Smith KR, Steiner A, Stewart RB, Suk WA, van Schayck OCP, Yadama GN, Yumkella K, Zhong M. The Lancet Commission on Pollution and Health. *Lancet* 2017 pii: S0140-6736(17)32345-0. doi: 10.1016/S0140-6736(17)32345-0. PMID: 29056410.
163. Lanphear BP, Rauch S, Auinger P, Allen R, Hornung RW. Low-level lead exposure and mortality in US adults: a population-based cohort study. *Lancet Public Health* 2018; [https://doi.org/10.1016/S2468-2667\(18\)30025-2](https://doi.org/10.1016/S2468-2667(18)30025-2)
164. Kalloo G, Calafat AM, Chen A, Yolton K, Lanphear BP, Braun JM. Early life triclosan exposure and child adiposity at 8 years of age: a prospective cohort study. *Environ Health* 2018;17:24. doi: 10.1186/s12940-018-0366-1.
165. Braun JM, Chen A, Hoofnagle A, Papandonatos GD, Jackson-Browne M, Hauser R, Romano ME, Karagas MR, Yolton, Zoeller TR, Lanphear BP. Associations of early-life urinary triclosan concentrations with maternal, neonatal, and child thyroid hormone levels. *Horm Behav* 2018;101:77-84.
166. Taylor MP, Forbes MK, Opeskin B, Parr, N, Lanphear BP. Further analysis of the relationship between atmospheric lead emissions and aggressive crime: An ecological study. *Environ Health* 2018;17:10. Doi: 10.1186/s12940-018-0354-5.
167. Etzel T, Muckle G, Arbuckle TE, Fraser WD, Ouellet E, Seguin JR, Lanphear B, Braun JM. Prenatal urinary triclosan concentrations and child neurobehavior. *Env Int* 2018;114:152-159. doi: 10.1016/j.envint.2018.02.032.
168. Romano ME, Eliot MN, Zoeller RT, Hoofnagle AN, Calafat AM, Karagas MR, Yolton K, Chen A, Lanphear BP, Braun JM. Maternal urinary phthalate metabolites during pregnancy and thyroid hormone concentrations in maternal and cord sera: The HOME Study. *Int J Hyg Environ Health* 2018;221:623-631. doi: 10.1016/j.ijheh.2018.03.010.
169. Jackson-Brown MS, Papandonatos GD, Chen A, Calafat AM, Yolton K, Lanphear BP, Braun JM. Identifying vulnerable periods of neurotoxicity to triclosan exposure in children. *Environ Health Perspect* 2018;126:057001. doi: 10.1289/EHP2777.

170. Kingsley SL, Eliot MN, Kelsey KT, Calafat AM, Ehrlich S, Lanphear BP, Chen A, Braun JM. Variability and predictors of serum perfluoralkyl substance concentrations during pregnancy and early childhood. *Environ Res* 2018;165:247-257. PMID: 29734025
171. Barn P, Gombojav E, Ochir C, Laagan B, Beejin B, Naidan G, Boldbaatar B, Galsuren J, Byambaa T, Janes C, Janssen PA, Lanphear BP, Takaro TK, Venners SA, Webster GM, Yuchi W, Palmer CD, Parsons PJ, Roh YM, Allen RW. The effect of portable HEPA filter air cleaners on indoor PM2.5 concentrations and second-hand tobacco smoke exposure among pregnant women in Ulaanbaatar, Mongolia: The UGGAR randomized controlled trial. *Sci Total Environ* 2018;615:1379-1389.
172. Braun JM, Kalkwarf HJ, Papandonatos GD, Chen A, Lanphear BP. Patterns of early life body mass index and childhood overweight and obesity status at 8 years of age. *BMC Pediatrics* 2018;11:161. doi: 10.1186/s12887-018-1124-9.
173. Vuong AM, Braun JM, Webster GM, Zoeller TR, Hoofnagel AN, Sjodin A, Yolton K, Lanphear BP, Chen A. Polybrominated diphenyl ether (PBDE) exposures and thyroid hormones in children at 3 years. *Environ Int* 2018;117:339-347.
174. Li N, Yolton K, Lanphear BP, Chen A, Kalkwarf HJ, Braun JM. Impact of early-life weight status on cognitive abilities in children. *Obesity* 2018;26:1088-1095.
175. Oulhote Y, Tremblay E, Arbuckle TE, Fraser WD, Lemelin JP, Seguin JR, Ouellet E, Forget-Dubois N, Ayotte P, Boivin M, Dionne G, Lanphear BP, Muckle G. Prenatal exposure to polybrominated diphenyl ethers and predisposition to frustration at 7 months. *Env Int* 2018;119:79-88.
176. Vuong AM, Yolton K, Wang Z, Xie C, Webster GM, Ye X, Calafat AM, Braun JM, Dietrich KN, Lanphear BP, Chen A. Childhood perfluororalkyl substance exposure and executive function in children at 8 years. *Env Int* 2018;119:212-219.
177. Vuong AM, Braun JM, Yolton K, Wang Z, Xie C, Webster GM, Ye X, Calafat AM, Dietrich KN, Lanphear BP, Chen A. Prenatal and childhood exposure to perfluoroalkyl substances and measures of attention, impulse control and visual spatial abilities. *Env Int* 2018;119:413-420.
178. Braun JM, Hornung R, Chen A, Dietrich KN, Jacobs DE, Jones R, Khoury JC, Liddy-Hicks S, Morgan S, Baez Vanderbeek S, Xu Yingying, Yolton K, Lanphear BP. Effect of residential lead-hazard interventions on childhood blood lead concentrations and neurobehavioral outcomes. *JAMA Pediatrics* 2018;doi:10.1001/jamapediatrics.2018.3282.
179. Kalloo G, Wellenius GA, McCandless L, Clafat AM, Sjodin A, Karagas M, Chen A, Yolton K, Lanphear BP, Braun JM. Profiles and predictors of environmental chemical mixture exposure

among pregnant women: The Health Outcomes and Measures of the Environment Study. *Environ Sci Technol* 2018;52:10104-10113.

180. Barn P, Gombojav E, Ochir C, Boldbaatar B, Laagan B, Beejin B, Naidan G, Galsuren J, Legtseg B, Byambaa T, Hutcheon JA, Janes C, Janssen PA, Lanphear BP, McCandless L, Takaro TK, Venners SA, Webster GM, Allen RW. The effect of portable HEPA filter air cleaner use during pregnancy on fetal growth: The UGAAR randomized controlled trial pregnant. *Environ Int* 2018;121:981-989.
181. Buck CO, Eliot MN, Kelsey KT, Calafat AM, Chen A, Ehrlich S, Lanphear BP, Braun JM. Prenatal exposure to perfluoralkyl substances and adipocytokines: the HOME Study. *Pediatr Res* 2018;doi: 10.1038/s41390-018-0170-1.
182. Shoaff J, Papandonatos GD, Calafat AM, Chen A, Lanphear BP, Ehrlich S, Kelsey KT, Braun JM. Prenatal exposure to perfluoralkyl substances: infant birth weight and early life growth. *Environ Epidemiol* 2018;doi:10.1097/EE9.000000000000010.
183. Sears CG, Braun JM, Ryan PH, Xu Y, Werner EF, Lanphear BP, Wellenius GA. The association of traffic-related air and noise pollution with maternal blood pressure and hypertensive disorders of pregnancy in the HOME Study cohort. *Env Int* 2018;121:574-581.
184. Li N, Arbuckle TE, Muckle G, Lanphear BP, Boivin M, Chen A, Dodds L, Fraser WD, Ouellet E, Seguin JR, Velez MP, Yolton K, Braun JM. Associations of cord blood leptin and adiponectin with children's cognitive abilities. *Psychoneuroendocrinology* 2019;99:257-264.
185. Till C, Green R, Grundy JG, Hornung R, Neufeld R, Martinez-Mier A, Ayotte P, Muckle G, Lanphear B. Community water fluoridation and urinary fluoride concentrations in a national sample of pregnant women in Canada. *Environmental Health Perspectives* 2018;126:107001.
186. Desrochers-Couture M, Oulhote Y, Arbuckle TE, Fraser WD, Seguin JR, Ouellet E, Forget-Dubois N, Ayotte P, Boivin M, Lanphear BP, Muckle G. *Environ Int* 2018;121:1235-1242.
187. Goetz AR, Beebe DW, Peugh JL, Mara CA, Lanphear BP, Braun JM, Yolton K, Stark LJ. *Sleep* 2018;doi:1093/sleep/zsy214.
188. Pagalan L, Bickford C, Weikum W, Lanphear BP, Brauer M, Lanphear N, Hanley GE, Oberlander TF, Winters M. Association of prenatal exposure to air pollution with autism spectrum disorder. *JAMA Pediatrics* 2018;doi:10.1001/jamapediatrics.2018.3101.
189. Yuchi W, Gombojav E, Boldbaatar B, Galsuren J, Enkhmaa S, Beejin B, Naidan G, Ochir C, Legtseg B, Byambaa T, Henderson SB, Janes CR, Lanphear BP, McCandless L, Takaro TK, Venners SA, Webster GM, Allen RW. Evaluation of random forest regression and multiple linear regression for predicting indoor fine particulate matter concentrations in a highly polluted city. *Environ Pollut* 2018;16:746-753.

190. Liang H, Vuong AM, Xie C, Webster GM, Sjodin A, Yuan W, Miao M, Braun JM, Dietrich KN, Yolton K, Lanphear BP, Chen A. Childhood polybrominated diphenyl ether (PBDE) serum concentrations and reading ability at ages 5 and 8 years: The HOME Study. *Environ Int* 2018;doi:10.1016/j.envint.2018.11.026.
191. Vuong AM, Braun JM, Wang Z, Yolton K, Xie C, Sjodin A, Webster GM, Lanphear BP, Chen A. Exposure to polybrominated diphenyl ethers (PBDEs) during childhood and adiposity measures at age 8 years. *Environ Int* 2019;123:148-155.
192. Patel NB, McCandless LC, Chen A, Yolton K, Braun J, Jones RL, Dietrich KN, Lanphear BP. Very-low-level prenatal mercury exposure and behaviors in children: The HOME Study. *Environ Health* 2019;18:4 doi: 10.1186/s12940-018-0443-5.
193. Landrigan PJ, Braun JM, Crain EF, Forman J, Galvez M, Gitterman BA, Halevi G, Karr C, Mall JK, Paulson JA, Woolf AD, Lanphear BP, Wright RO. *Acad Pediatr* 2019 doi: 10.1016/j.acap.2019.01.001
194. Jackson-Browne MS, Papandonatos GD, Chen A, Yolton K, Lanphear BP, Braun JM. Early-life triclosan exposure and parent-reported behavior problems in 8-year-old children. *Environ Int* 2019. doi: 10.1016/j.envint.201901.021
195. Vuong AM, Yolton K, Xie C, Dietrich KN, Braun JM, Webster GM, Calafat AM, Lanphear BP, Chen A. Prenatal and childhood exposure to poly- and perfluoroalkyl substances (PFAS) and cognitive development in children at 8 years. *Environ Res* 2019;172:242-248.
196. Bernardo BA, Lanphear BP, Venners SA, Arbuckle TE, Braun JM, Muckle G, Fraser WD, McCandless LC. Assessing the relation between plasma PCB concentrations and elevated autistic behaviours using Bayesian predictive odds ratios. *Int J Environ Res Public Health* 2019;16:pii: E457. Doi: 10.3390/ijerph16030457.
197. Braun JM, Li N, Arbuckle TE, Dodds L, Massarelli I, Fraser WD, Lanphear BP, Muckle G. Association between gestational urinary bisphenol A concentrations and adiposity in young children: The MIREC Study. *Environ Res* 2019;172:454-461.
198. Li N, Papandonatos GD, Calafat AM, Yolton K, Lanphear BP, Chen A, Braun JM. Identifying periods of susceptibility to the impact of phthalates on children's cognitive abilities. *Environ Res* 2019;172:604-614.

Editorials and Commentaries

1. Lanphear BP, Gergen PJ. Measuring asthma trends in US children (invited commentary). *Am J Epidemiol* 2003;158:105-107.

2. Lanphear BP. Origins and evolution of children's environmental health. Essays on the future of environmental health research: A tribute to Dr. Kenneth Olden. *Environ Health Perspect* 2005;24-32.
3. Lanphear BP, Vorhees CV, Bellinger DC. Protecting children from environmental toxins. *PLoS Med*. 2005;2(3):e61.
4. Lanphear BP. Lead Poisoning Prevention – Too Little, Too Late. *JAMA* 2005;293:2274-2276.
5. Wigle DT, Lanphear BP. Human health risks from low-level environmental exposures: No apparent safety thresholds. *PLoS Med* 2005;2(12)e350.
6. Lanphear BP, Paulson J, Beirne S. Trials and tribulations of protecting children from environmental hazards. *Environ Health Perspect* 2006;114:1609-1612.
7. Swanson, JM, Kinsbourne M, Nigg J, Lanphear B, Stefanatos GA, Volkow G, Taylor E, Casey BJ, Castellanos FX, Wadhwa PD. Etiologic subtypes of attention-deficit/hyperactivity disorder: brain imaging, molecular genetic and environmental factors and the dopamine hypothesis. *Neuropsychol Rev* 2007;17:39–59.
8. Lanphear, BP. The conquest of lead poisoning: A Pyrrhic victory. *Environ Health Perspect* 2007;115:A484-A485.
9. Lanphear BP, Hornung RW, Khoury J, Dietrich KN, Cory-Slechta DA, Canfield RL. The conundrum of unmeasured confounding: Comment on “Can some of the detrimental neurodevelopmental effects attributed to lead be due to pesticides? by Brian Gulson.” *Sci Total Environ* 2008;396:196-200.
10. Taylor MP, Schniering CA, Lanphear BP, Jones AL. Lessons learned on lead poisoning prevention: One-hundred years on from Turner's declaration. *J Paediatr Child Health* 2011;47:849-856.
11. Bellinger DC, Goldman LR, Lanphear BP, Eskenazi B, Jacobs DE, Miller M. The launch of the International Society for Children's Health and the Environment (ISCHE). *Environ Health Perspectives* 2011;119:a420-a421.
12. Rauch S, Lanphear BP. Prevention of Disabilities: Elevating the Role of Environment. *Future of Children*. 2012;22:193-217.
13. Taylor MP, Winder C, Lanphear BP. Eliminating childhood lead toxicity in Australia: A call to lower the intervention level. *Med J Aust* 2012;197:493.
14. Lanphear BP. ADHD: A preventable epidemic? *Archives of Pediatrics and Adolescent Medicine* 2012;166:1182-1184. doi: 10.001/archpediatrics.2012.1900
15. Bellinger DC, Burger J, Cade TJ, Cory-Slechta DA, Finkelstein M, Hu H, Kosnett M, Landrigan PJ, Lanphear B, Pokras MA, Redig PT, Rideout BA, Silbergeld E, Wright R, Smith DR. Health

- risks from lead-based ammunition in the environment. *Environ Health Perspect*. 2013 Jun;121(6):A178-9. doi: 10.1289/ehp.1306945. No abstract available.
16. Hornung R, Lanphear BP. The supralinear dose-response for environmental toxicants: a statistical artifact? *Clinical Toxicology* 2014;52:88-90.
 17. Taylor MP, Winder C, Lanphear BP. Australia's leading public health body delays action on the revision of the public health goal for blood lead exposures. *Environ Int*. 2014 Sep;70:113-7. doi: 10.1016/j.envint.2014.04.023.
 18. Allen RW, Barn P, Lanphear B. Randomized controlled trials in environmental health research: unethical or underutilized? *PLoS Med* 2015;12:e1001775. doi:10.1371/journal.pmed.1001775.
 19. Lanphear BP. The impact of toxins on the developing brain. *Annual Review in Public Health* 2015;36:211-230.
 20. Bakan J, Lanphear BP, Sargent JD. Medical journals and free speech. *Pediatrics* 2015;135:403-405.
 21. Calafat AM, Longnecker MP, Koch HM, Swan SH, Hauser R, Goldman LR, Lanphear BP, Rudel RA, Engel SM, Teitelbaum SL, Whyatt RM, Wolff MS. Optimal exposure biomarkers for nonpersistent chemicals in environmental epidemiology. *Environ Health Perspect* 2015;123:A-166-A168.
 22. Myers JP, Antoniou MN, Blumberg B, Carroll L, Colborn T, Everett LG, Hansen M, Landrigan PJ, Lanphear BP, Mesnage R, Vandenberg LN, Vom Saal FS, Welshons WV, Benbrook CM. Concerns over use of glyphosate-based herbicides and risks associated with exposures: a consensus statement. *Environ Health* 2016;15(1):19. doi: 10.1186/s12940-016-0117-0.
 23. Crighton E, Abelsohn A, Blake J, Enders J, Kilroy K, Lanphear B, Marshall L, Phipps E, Smith G. Beyond alcohol and tobacco smoke: Are we doing enough to reduce fetal toxicant exposure? *J Obstet Gynaecol Can* 2016;38:56-59.
 24. Bennett D, Bellinger DC, Birnbaum LS, Bradman A, Chen A, Cory-Slechta DA, Engel SM, Fallin MD, Halladay A, Hauser R, Hertz-Picciotto I, Kwiatkowski CF, Lanphear BP, Marquez E, Marty M, McPartland J, Newschaffer CJ, Payne-Sturges D, Patisaul HB, Perera FP, Ritz B, Sass J, Schantz SL, Webster TF, Whyatt RM, Woodruff TJ, Zoeller RT, Anderko L, Campbell C, Conry JA, DeNicola N, Gould RM, Hirtz D, Huffling K, Landrigan PJ, Lavin A, Miller M, Mitchell MA, Rubin L, Schettler T, Tran HL, Acosta A, Brody C, Miller E, Miller P, Swanson M, Witherspoon NO. 2016. Project TENDR: Targeting Environmental Neuro-Developmental Risks. The TENDR Consensus Statement. *Environ Health Perspect* 2016;124:A118–A122; <http://dx.doi.org/10.1289/EHP358>.

25. Hirtz D, Campbell C, Lanphear B. Targeting environmental neurodevelopmental risks to protect children. *Pediatrics* 2017 139;pii:e20162245.
26. Vandenberg LN, Blumberg B, Antoniou MN, Benbrook CM, Carroll L, Colborn T, Everett LG, Hansen M, Landrigan PJ, Lanphear BP, Mesnage R, Vom Saal FS, Welshons WV, Myers JP. Is it time to reassess current safety standards for glyphosate-based herbicides? *J Epidemiol Community Health* 2017;71:613-618.
27. Bellinger DC, Chen A, Lanphear BP. Establishing and achieving national goals for preventing lead toxicity and exposure in children. *JAMA Pediatrics* 2017;171:616-618.
28. Lanphear BP. Still treating lead poisoning after all these years. *Pediatrics* 2017;140(2):e20171400.
29. Lanphear BP. Low-level toxicity of chemicals: No acceptable levels? *PLoS Biology* 2017;15:e2003066. <https://doi.org/10.1371/journal.pbio.2003066>
30. Hanna-Attisha M, Lanphear BP, Landrigan P. Lead poisoning in the 21st Century: The silent epidemic continues. *Am J Public Health* 2018;108:1430.
31. Hertz-Picciotto I, Sass JB, Engel S, Bennett DH, Bradman A, Eskenazi B, Lanphear BP, Whyatt R. Organophosphate pesticide exposure during pregnancy and child neurodevelopment: Recommendations for essential policy reforms. *PLoS Med* 2018;15:e1002671.
32. Basu N, Lanphear BP. The challenge of pollution and health in Canada. *Can J Public Health* 2019;110:159-164.

Chapters and Reviews

1. Lanphear BP. Hepatitis B immunoprophylaxis: Development of a cost-effective program in the hospital setting. *Infect Control Hospital Epidemiol* 1990;11:47-50.
2. Lanphear BP. Trends and patterns in the transmission of bloodborne pathogens to health care workers. *Epidemiologic Reviews* 1994;16:437-450.
3. Kapil V, Lanphear BP. Tuberculosis - surveillance, prevention, and control. *Occupational Environmental Medicine Report* 1994;8:35-38.
4. Myers G, Davidson P, Weitzman M, Lanphear B. Contribution of heavy metals to developmental disabilities in children. *Mental Retard Dev Dis* 1997;3:239-245.
5. Lanphear BP. Transmission and control of blood-borne viral hepatitis in health care workers, in *Occupational Medicine: State of the Art Reviews*. McDiarmid MA, Kessler E, (eds), Hanley & Belfus, Inc. Philadelphia, PA, 1997;12:717-730.

6. Lanphear BP. Indoor Pollutants and Toxins, in *Ambulatory Pediatrics*, Green, Haggerty and Weitzman (eds.) 5th edition, 1999, W.B. Saunders Company, Philadelphia, PA.
7. Lanphear BP, Dietrich KN, Berger O. Prevention of lead toxicity in US children. *Ambulatory Pediatrics* 2003;3:27-36.
8. Sandel M, Phelan KJ, Wright R, Hynes HP, Lanphear BP. The effects of housing interventions on child health. *Pediatr Ann* 2004;33:474-481.
9. Breyse P, Farr N, Galke W, Morley R, Lanphear BP, Bergofsky L. The relationship between housing and health: children at risk. *Environ Health Persp* 2004;112:1583-1588.
10. Lanphear BP, Wright RO, Dietrich KN. Environmental toxins. *Pediatrics in Review* 2005;26:191-197.
11. Lanphear BP, Bearer CF. Biomarkers in paediatric research and clinical practice. *Arch Dis Child*. 2005;90:594-600.
12. Lanphear BP. Lead. In *Children's Health and the Environment*. Philip Landrigan and Ruth Etzel (eds). Oxford University Press. 2013.
13. Foreman J, Silverstein J, Committee on Nutrition; Council on Environmental Health; American Academy of Pediatrics. Organic foods: health and environmental advantages and disadvantages. *Pediatrics* 2012;130:e1406-1415.doi:10.152/peds.2012-2579.
14. Iodine deficiency, pollutant chemicals, and the thyroid: new information on an old problem. Council on Environmental Health, Rogan WJ, Paulson JA, Baum C, Brock-Utne AC, Brumberg HL, Campbell CC, Lanphear BP, Lowry JA, Osterhoudt KC, Sandel MT, Spanier A, Trasande L. *Pediatrics*. 2014;133:1163-6. doi: 10.1542/peds.2014-0900.
15. Rosenthal FS, Lanphear BP, Gottesfeld P, Krzyzanowski M and others. ISEE Call for action for global control of lead exposure to eliminate lead poisoning. *Epidemiology* 2015;26:774-777.
16. Ahdoot S, Paulson JA, Baum C, Bole A, Brumberg HL, Campbell CC, Lanphear BP, Lowry JA, Pacheco SE, Spanier AJ, Trasande L. Global climate change and children's health. *Pediatrics* 2015;136:5:992-997.
17. Ahdoot S, Pacheco SE for The Council on Environmental Health. Global climate change and children's health – Technical Report. *Pediatrics* 2015;136:5:992-997.
18. Paulson JA, Zaoutis TE, for the Council on Environmental Health and the Committee on Infectious Disease. Nontherapeutic use of antimicrobial agents in animal agriculture: implications for pediatrics. *Pediatrics* 2015;136:6:e1670-e1677.
19. Lanphear BP for the American Academy of Pediatrics Council on Environmental Health. Prevention of Lead Toxicity. *Pediatrics* 2016;138(1):e20161493.

20. England LJ, Aagaard K, Bloch M, Conway K, Cosgrove K, Grana R, Gould TJ, Hatsukami D, Jensen F, Kandel D, Lanphear B, Leslie F, Pauly JR, Neiderhiser J, Rubinstein M, Slotkin TA, Spindel E, Stroud L, Wakschlag L. Developmental toxicity of nicotine: A transdisciplinary synthesis and implications for emerging tobacco products. *Neurosci Biobehav Res* 2017;72:176-189.
21. Matsui EC, Abramson SL, Sandel MT and AAP Council on Environmental Health. *Pediatrics* 2016;138:pil: e20162589.

Blogs

1. Trasande L, Lanphear BP. Preventing A Thousand Flints: Getting Reform of Chemical Regulation Right. *Health Affairs Blog*. May 23, 2016.
<http://healthaffairs.org/blog/2016/05/23/preventing-a-thousand-flints-getting-reform-of-chemical-regulation-right/>

Letters

1. Menkhaus NA, Lanphear BP, Linnemann CC. Airborne transmission of varicella-zoster virus in hospitals. *Lancet* 1990;2:1315. May 23, 2016.
2. Lanphear BP. The resurgence of measles and herd immunity. *JAMA* 1992;268:789.
3. Lanphear BP, Linnemann CC, Cannon C. A high false positive rate of tuberculosis associated with Aplisol. *J Infect Dis* 1994;169:703-704.
4. Lanphear BP. Potential consequences of using Aplisol tuberculin tests in prior epidemic investigations. *Infection Control Hospital Epidemiology* 1995;16:255.
5. Canfield R, Henderson C, Lanphear BP. Intellectual impairment and blood lead levels. *N Engl J Med*. 2003;349:500-502.
6. Juskow T, Canfield RC, Henderson C, Lanphear BP. Comments on "Recent development in low level lead exposure and children's intellectual abilities". *Environ Health Perspect* 2005;113:A16.
7. Lanphear BP, Hornung R, Khoury J, Yolton K, Dietrich KN. Lead and IQ in Children. *Environ Health Persp* 2006;114:A86-A87.
8. Hornung R, Lanphear B, Dietrich K. Response to: "What is the meaning of non-linear dose-response relationships between blood lead concentration and IQ?" *Neurotoxicology*. 2006;27:635.

9. Braun J, Lanphear BP. Comments on "Lead neurotoxicity in children: is prenatal exposure more important than postnatal exposure?" *Acta Paediatr.* 2007;96:473; author reply 474-475.
10. Braun J, Kahn RS, Froehlich T, Auinger P, Lanphear BP. Comments on "Exposures to environmental toxicants and attention deficit hyperactivity disorder in U.S. children." *Environ Health Perspect.* 2007;115:A399.
11. Geraghty SR, Morrow AL, Lanphear B. The heart of the matter on breastmilk and environmental chemicals: essential points for healthcare providers and new parents. *Breastfeed Med.* 2009;4:125-126.
12. Joshi TK, Bailar JC 3rd, Craner J, Davis D, Ehrlich R, Franco G, Frank AL, Huff J, LaDou J, Lanphear B, London L, Melnick RL, O'Neill R, Osaro E, Rosenman KD, Sass J, Smith AH, Soskolne CL, Stephens C, Stuckey R, Takaro TK, Teiteibaum D, Watterson A, Yassi A. Physician expelled from Indian Association of Occupational Health after critique. *Int J Occup Environ Health.* 2009 Oct-Dec;15(4):419-420.
13. Calafat AM, Koch HM, Swan SH, Hauser R, Goldman LR, Lanphear BP, Longnecker MP, Rudel RA, Teitelbaum SL, Whyatt RM, Wolff MS. Misuse of blood serum to assess exposure to bisphenol A and phthalates. *Breast Cancer Res.* 2013;15:403.
14. Soskone CL, Al-Delaimy WK, Burns K, Finch MR, Gaudino JA, Jr, Lanphear B, Oremus M, Phillips L, Ruff K, Weiss SH, Wing S. Competing interests in epidemiology. *BMJ* 2015;350.PMID: 25569167.
15. Taylor MP, Forbes MK, Opekin B, Parr N, Lanphear BP. Further analysis of the relationship between atmospheric lead emissions and aggressive crime: an ecological study. *Environ Health* 2018;17:doi: 10.1186/s12940-018-0354-5.
16. Lanphear BP, Hornung RW, Auinger P, Allen R. Environmental exposure to lead: old myths never die. *Lancet Public Health* 2018;e363 doi: 10.1016/S2468-2667(18)30128-2.

Presentations

1. "Biologic Hazards to Health Care Personnel in the Workplace". University of Cincinnati, Cincinnati, Ohio, September 26, 1990.
2. "Common Misconceptions about Tuberculosis". American Lung Association, St. Elizabeth's Hospital, Belleville, IL, March 19, 1991.
3. "Prevention and Control of Infectious Disease in Health Care Workers". Miami Valley Hospital, Dayton, OH, September 5, 1991.

4. "Transmission of Hepatitis B Virus Infection in Health Care Workers". Ohio University, Athens, Ohio, March 21, 1992.
5. "Universal Immunization Against Hepatitis B Virus". Grand Rounds, Dayton Children's Hospital, May 1992, Dayton, Ohio.
6. "Correlation of Blood Lead Levels and Dust Lead Levels Using Three Dust Collection Methods. Environmental Protection Agency, Research Triangle, N.C., January 20, 1994.
7. "Relation of Lead-Contaminated House Dust and Blood Lead Levels in Urban Children" Environmental Protection Agency, Washington, D.C., February, 1994.
8. "Lead-Contaminated House Dust and Blood Lead Concentrations in Children", Society for Pediatric Research, Seattle, Washington May 5, 1994.
9. "EPA Health-Based Standards for Soil and Dust". Alliance to End Childhood Lead Poisoning, Washington, D.C., May 17, 1994.
10. "Epidemiology of Tuberculosis in Health Care Settings". University of Cincinnati, Cincinnati, OH, August 19, 1994.
11. "A Side-by-Side Comparison of Sampling Methods for Lead-Contaminated House Dust". American Public Health Association, Washington, D.C., November 1, 1994.
12. "Trends in Childhood Exposure to Lead: Implications for Prevention". University of Rochester, Pediatric Grand Rounds, February 15, 1995.
13. "Childhood Exposure to Lead". Visiting Professor, Nazareth College, Rochester, New York, March 24, 1995.
14. "Transmission and Control of Infections in Health Care Workers". (Moderator & Speaker) American College of Occupational Environmental Medicine, Las Vegas, Nevada, May 4, 1995.
15. "Lead Exposure Prevention Research at the University of Rochester". New England Lead Conference, Kennebunkport, Maine, August 3, 1995.
16. "Prevention of Childhood Lead Exposure". 1st Annual Midwest Conference on Childhood Lead Poisoning Prevention, Kansas City, MO, September 10-11, 1995.
17. "Childhood Lead Exposure: Implications for Occupational Health". National Institute for Occupational Safety and Health, Cincinnati, OH, May 10, 1996.
18. "Community Characteristics and Children's Blood Lead Concentrations". American Public Health Association, New York City, NY, November 19, 1996.
19. "Evolution of a Disease: The Science of Childhood Lead Exposure Prevention." American Public Health Association, New York City, NY, November 18, 1996.
20. "Childhood Lead Exposure: A Local and National Perspective." Occupational Medicine Grand Rounds, University of Rochester, January 2, 1997.

21. "Prevention of Childhood Lead Exposure: The U.S. Experience". (Keynote) University of the West Indies and Pan American Health Organization, Kingston, Jamaica, January 23, 1997
22. "Lead-Contaminated House Dust and Children's Blood Lead Levels". (Keynote Presentation) Look Out for Lead Conference, Madison, WI, May 22, 1997.
23. "Primary Prevention of Childhood Lead Exposure: A Randomized Trial of Dust Control". American Public Health Association, Indianapolis, November 13, 1997.
24. "Evolution of a Disease: Prevention of Childhood Lead Exposure." Pediatric Grand Rounds, Medical University of South Carolina, Charleston, SC, March 20, 1998.
25. "The Science of Childhood Lead Exposure Prevention." Tulane/Xavier Center for Bioenvironmental Research, New Orleans, May 4-5th, 1998.
26. "Lead Hazard Control Research" Conference on Linking Health, Housing & Environment, Centers for Disease Control, Department of Housing and Urban Development, National Institutes of Health, Phoenix, Arizona, June 21-24, 1998.
27. "A Randomized Trial of Dust Control to Prevent Childhood Lead Exposure." Presenter and Co-chairman, Section on Heavy Metals, 1st International Conference on Children's Environmental Health, Amsterdam, The Netherlands, August 11-13th, 1998.
28. "Prevention of Childhood Lead Exposure: A Critique of the EPA's Proposed Residential Lead Standard". Office of Children's Health Protection, U.S. Environmental Protection Agency, Washington, D.C., November 5, 1998.
29. "Science and Policy of Lead Poisoning Prevention in the United States". Nicholas School of the Environment, Duke University, Durham, North Carolina, February 22, 1999.
30. "Behaviors in Early Childhood and Exposure to Environmental Toxins". (invited) Pediatric Environmental Health Conference, San Francisco, CA May 4, 1999.
31. "Patterns of Lead Exposure in Early Childhood". International Conference on Lead Exposure, Reproductive Toxicity and Carcinogenicity, Gargnano, Italy, May 7, 1999.
32. "Adverse Effects of Blood Lead Concentrations <10 µg/dL" (Invited), 17th International Conference Neurotoxicology Conference, Little Rock, Arkansas, October 17-20, 1999.
33. "Emerging Research and Implications for Prevention of Childhood Lead Exposure" (Invited), 2nd Annual Syracuse Lead Conference, Syracuse, New York October 27th, 1999.
34. "Prevention of Lead Poisoning in Children" Sierra Club, Omaha, NE, November 16th, 1999.
35. "Children's Environmental Health: A Focus on Residential Hazards" Department of Pediatrics, University of Nebraska Hospital, November 17th, 1999.
36. "Effectiveness of Lead Hazard Controls", New England Lead Conference, New Hampshire, Tufts University School of Medicine, April 25, 2000.

37. "Subclinical Lead Toxicity in U.S. Children and Adolescents", Pediatric Academic Societies, Boston, MA, May 15, 2000.
38. "Contribution of Residential Exposures to Asthma in U.S. Children and Adolescents", Pediatric Academic Societies, Boston, MA, May 16, 2000.
39. "The Effect of Soil Abatement on Blood Lead Concentration in Children living near a former Smelter and Milling Operation" (invited). Coeur d'Alene, Idaho, May 24, 2000.
40. "The Paradox of Lead Poisoning Prevention" (invited). National Institute of Justice, Washington, D.C., July 18th, 2000.
41. "Evolution of a Disease: Prevention of Childhood Lead Exposure." Pediatric Grand Rounds, Children's Hospital Medical Center, Cincinnati, Ohio, August 22, 2000.
42. "Children's Environmental Health: A Focus on Residential Hazards" Pediatric Grand Rounds, Department of Pediatrics, University of Rochester School of Medicine, Rochester, NY, September 20th, 2000.
43. "Prevention of Lead Poisoning in Childhood" 7th Annual Childhood New York State Lead Poisoning Prevention Conference, Purchase College, NY, September 29, 2000.
44. "Excavating the Enigmas of Childhood Lead Exposure". Department of Environmental and Occupational Medicine, Harvard University School of Public Health, Boston, MA, October 16th, 2000.
45. "Contribution of Residential Exposures to Asthma". Eliminating Childhood Lead Poisoning: Our Challenge for the Decade, Centers for Disease Control and the U.S. Department of Housing & Urban Development, December 11th, 2000.
46. "Setting Research Priorities for the Decade". (Moderator & Speaker) Eliminating Childhood Lead Poisoning: Our Challenge for the Decade, Centers for Disease Control and the U.S. Department of Housing & Urban Development, December 13th, 2000.
47. "Evolution of a Disease: Prevention of Childhood Lead Exposure." (Keynote Presentation) Look Out for Lead Conference, Madison, WI, April 12, 2001.
48. "Environmental Lead Exposure and Children's Intelligence at Blood Lead Concentrations below 10 µg/dl." APA Presidential Plenary Session, Pediatric Academic Society Meeting, Baltimore, MD, April 30, 2001.
49. "Elimination of Childhood Lead Exposure: Obstacles & Opportunities" (Plenary). National Housing Conference and Exposition, New Orleans, LA, May 16th, 2001.
50. "Prevention of Childhood Lead Exposure: A Public Health Perspective" (Keynote Presentation). Philadelphia Health Department, Philadelphia, PA, May 23rd, 2001.

51. "Evolution of a Disease: Prevention of Childhood Lead Exposure." (Keynote Presentation), Charles Drew University, Los Angeles, California, October 22nd, 2001.
52. "Primary Prevention of Childhood Lead Exposure" (Keynote Presentation), Midwest Regional Lead Conference, Pittsburgh PA, October 29th, 2001.
53. "Prevention of Childhood Lead Exposure: Shifting to Primary Prevention" (Keynote Presentation), Indiana Department of Health, Lead-Safe Conference, November 7th, 2001.
54. "A Strategy for Primary Prevention of Childhood Lead Exposure" A testimony to Housing and Transportation Subcommittee, U.S. Senate, Washington, D.C., November 13, 2001.
55. "Ethical issues of Environmental Research involving Children" (moderator and speaker). Panelists were Jeffrey Kahn, Ph.D., and Leonard Glantz, J.D., Raleigh-Durham, North Carolina, NIEHS Conference of Children's Environmental Health Centers, January 23, 2001.
56. "Evolution of a Disease: Science and Prevention of Childhood Lead Exposure." Grand Rounds, Omaha Children's Hospital, Omaha, Nebraska, March 1, 2002.
57. "Racial Disparities in Children due to Environmental Hazards" Ohio Commission on Minority Health, Columbus, Ohio March 27, 2002.
58. "Prevention of Childhood Lead Exposure in a Former Mining Community" Tar Creek, Oklahoma, April 4, 2002.
59. "Evolution of a Disease: Science and Prevention of Childhood Lead Exposure." Grand Rounds, Hasbro Children's Hospital, Brown University, Providence Rhode Island, May 17, 2002.
60. "Evolution of a Disease: Science and Prevention of Childhood Lead Exposure." Grand Rounds, Dayton Children's Hospital, Wright University, Dayton, Ohio May 22, 2002.
61. "Evolution of a Disease: Science and Prevention of Childhood Lead Exposure." International Lead Congress, Washington, DC, June 3rd, 2002.
62. "Residential Hazards: A Neglected Health Problem" Agency for Toxic Substances Disease Registry, Centers for Disease Control and Prevention, Atlanta, Georgia, August 19th, 2002.
63. "Control of Residential Exposures to Environmental Neurotoxins" National Center for Healthy Homes (Moderator and Speaker), Annapolis, VA, November 7th, 2003.
64. "The Promises and Potential Pitfalls of Primary Lead Poisoning Prevention" Purchase College, 9th Annual Childhood New York State Lead Poisoning Prevention Conference, Purchase College, New York,, October 4th, 2002.
65. "Evolution of a Disease: the Science and Prevention of Childhood Lead Exposure." Pediatric Grand Rounds, Syracuse, NY, October 9th, 2002.
66. "Evolution of a Disease: the Science and Prevention of Childhood Lead Exposure." University of Texas at El Paso, El Paso, Texas January 29th, 2003.

67. "Childhood Lead Poisoning" Introduction to Children's Environmental Health, Seattle, Washington, Pediatric Academic Society, May 3rd, 2003.
68. "The Legacy of Lead: Childhood Lead Poisoning in the 21st Century". Chicago Lead Summit, Chicago, Illinois, May 28th, 2003.
69. "The Legacy of Lead: Childhood Lead Poisoning in the 21st Century". Case Western Reserve University, Cleveland, Ohio, June 3rd, 2003.
70. "Housing and Children's Health", Sprawl: The impact on vulnerable populations, University of Cincinnati College of Medicine, Cincinnati, Ohio, July 8th, 2003.
71. "Trials and Tribulations of Protecting Children from Environmental Toxins". Duke University, Nicholas School of the Environment, Durham, NC, November 6th, 2003.
72. "Adverse Effects of Fetal and Childhood Exposures to Prevalent Toxins" Midwest Critical Regional Neonatology Conference, Covington, KY, November 14th, 2003.
73. "Control of Residential Hazards in Children" American Public Health Association, San Francisco, CA, November 18th, 2003.
74. "Low-Level Exposure to Environmental Lead Exposure and Children's Intellectual Function: An International Pooled Analysis". 21st International Neurotoxicology Conference, Honolulu, Hawaii, February 11th, 2004.
75. "Trials and Tribulations of Protecting Children from Environmental Hazards" Workshop on Ethical Issues on Children's Environmental Health, Children's Environmental Health Network, Washington, D.C. March 5, 2004.
76. "Low-Level Exposure to Environmental Lead Exposure and Children's Intellectual Function: An International Pooled Analysis", Pediatric Academic Societies Annual Meeting. Pediatric Research 2004;55:163A.
77. "The Impact of the Environment on Children's Health" Bob Smith Endowed Lecture, Department of Pediatrics, First Gulf Coast Children's Environmental Health Symposium, Baylor University, Houston, Texas.
78. "The Search for Environmental Causes of Learning Disabilities, Learning Disabilities Initiative, Baltimore, MD, May 18th, 2004.
79. "Residential Hazards in Children: A Neglected Public Health Problem", Pediatric Grand Rounds, Boston Medical Center, Department of Pediatrics, Boston University Medical Center, Boston, MA, May 20th, 2004.
80. "Residential Hazards in Children" "Healthier Homes, Stronger Families: Public Policy Approaches to Healthy Housing", National Center for Healthy Housing, Washington, D.C., June 2nd, 2004.

81. "Fetal and Early Childhood Exposures to Prevalent Toxins" Pediatric Grand Rounds, Ste. Justine Children's Hospital, University of Montréal, Montreal, Canada, June 16th, 2004.
82. "Childhood Exposure to Lead-Contaminated Soil: A Problem of the Past or a Problem from the Past?" National Academy of Science Committee on Superfund Site Assessment and Remediation in Coeur d'Alene River Basin", June 17th, 2004, Coeur d'Alene, Idaho.
83. "The Legacy of Lead" (Keynote Speaker). Chicago Lead Summit, Region V EPA Headquarters, September 15th, 2004.
84. "A Tale of Two Toxins: Children's Exposure to Tobacco and Lead" (with Michael Weitzman), The American Academy of Pediatrics, San Francisco, CA, October 10th, 2004.
85. "A Legacy of Childhood Lead Poisoning" University of Washington, Seattle, Washington, October 30, 2004.
86. "Protecting Children from Environmental Toxins", Pediatric Grand Rounds, Seattle Children's Hospital, Seattle Washington, March 10th, 2005.
87. "The Science and Politics of Childhood Lead Poisoning", Northwest Pediatric Environmental Health Conference, University of Washington, Seattle, Washington, March 11th, 2005.
88. "The Effects of Low-level Exposure to Environmental Toxins during Fetal Development and Early Childhood", Children's' Hospital of Fudan University, Shanghai International Pediatric Forum, Shanghai, China, June 16th to 18th, 2005.
89. "The Role of Biomarkers in Revealing Genetic and Environmental Influences of Disease and Disability" Psychiatry Grand Rounds, University of Cincinnati, February 8th, 2006.
90. "Trials and Tribulations of Protecting Children from Environmental Hazards: Ethical Issues", Johns Hopkins University of Medicine, March 17th, 2006.
91. "Key Elements of a Primary Prevention Strategy for Lead Poisoning", Albany Law School, Union University, Albany, New York, March 16th, 2006.
92. "Low-Level Lead Toxicity: The Ongoing Search for a Threshold", Case Western Reserve University, City Club of Cleveland, Cleveland, OH March 4th, 2006.
93. Integrating Genetic and Environmental Influences in Pediatric Research" (Moderator and Speaker), Pediatric Academic Societies, San Francisco, CA, April 30th 2006.

94. "Ethical Issues in Housing Health Hazard Research Involving Children" (Topic Symposia) Pediatric Academic Societies, San Francisco, CA, May 2nd 2006.
95. "Low-Level Lead Toxicity: The Ongoing Search for a Threshold", International Workshop on Neurotoxic metals: from Research to Prevention, University of Brescia, Italy, June 17th, 2006.
96. "Efficacy of HEPA-CPZ Air Cleaners on Unscheduled Asthma Visits and Asthma Symptoms", International Society for Environmental Epidemiology, Paris France, September 6th, 2006.
97. "Protecting Children from Environmental Toxins", Region VIII Children's Environmental Health Summit, Vail, Colorado September 20th, 2006.
98. "Integrating Genetic and Environmental Biomarkers in Pediatric Epidemiology", Visiting Professor, Simon Fraser University and University of British Columbia, Vancouver, British Columbia, October 19th-20th, 2006.
99. "The Legacy of Lead", Indiana Lead Conference, Indianapolis, Indiana, October 24, 2006.
100. "Ethical dilemmas in Children's Environmental Health", Seminar Series in Ethics of Toxicology, University of Champagne-Urbana, Champagne, Illinois, November 19th, 2006.
101. "Low-Level Lead Toxicity: Implications for Prevention", WHO Informal Workshop on Lead, University of Munich, Germany, November 30th, 2006.
102. "Low-Level Lead Toxicity: The Ongoing Search for a Threshold", National Environmental Public Health Conference, National Centers for Disease Control, Atlanta, Georgia, December 4th, 2006.
103. "The Epidemiologic Conquest of Childhood Lead Toxicity: A Pyrrhic Victory". NIEHS Workshop on Children's Environmental Health Research: Past, Present and Future. January 22nd, 2007.
104. "Linking Low-level Exposures to Environmental Toxicants with ADHD". Duke Integrated Toxicology and Environmental Health Program Symposium on Developmental Neurobehavioral Disabilities and Toxic Exposures, March 23, 2007, Durham, North Carolina.
105. "Using Biomarkers to Link Environmental Influences with Disease and Disability", The Channing Laboratory, Harvard University, Boston, Massachusetts, April 4th, 2007.
106. "The Lingering Legacy of Lead Toxicity". Grand Rounds, Department of Pediatrics, St. Louis Children's Hospital, St. Louis University, St. Louis, Missouri, April 11th, 2007.
107. "Protecting Children from Environmental Toxicants", United States Council of Catholic Bishops, Washington, D.C., April 30th, 2007.
108. "Efficacy of HEPA-CPZ Air Cleaners on Unscheduled Asthma Visits and Asthma Symptoms", Pediatric Academic Societies, APA Presidential Platform Plenary Session, Toronto, Canada, May 7th, 2007.

109. "The Lingering Legacy of Lead Toxicity" Grand Rounds, Department of Pediatrics, Omaha Children's Hospital, University of Nebraska, Omaha, Nebraska, April 11th, 2007.
110. "Linking Low-level Neurotoxicant Exposures of the Developing Brain to Learning and Behavioral Problems." International Conference on Developmental Programming and Effects of Environmental Toxicants in Human Health and Disease, Faroe Islands, May 20th, 2007.
111. "Protecting Children from Environmental Toxicants: The Neglected Legacy of Rachel Carson", National Policy Consultation Series on Children's Health and Environment, Moncton, New Brunswick, Canada, May 31, 2007.
112. "Low-Level Toxicity of Environmental Toxicants: Much Ado about Nothing?" Occupational and Environmental Health Seminar Series, Health Canada, Ottawa, Canada, June 6th, 2007.
113. "Linking Low-Level Lead Exposure with Child and Adolescent Psychopathology", 13th Annual International Society for Research in Child and Adolescent Psychopathology, London, England, June 19th, 2007.
114. "The Legacy of Lead Toxicity". Pediatric Grand Rounds, New York Presbyterian Hospital-Weill Cornell Medical Center, September 18th, 2007.
115. "Protecting Children from Environmental Toxicants: The Neglected Legacy of Rachel Carson". Pediatric Grand Rounds, Children's Hospital at Dartmouth, Dartmouth Medical School, September 19th, 2007.
116. "The Legacy of Lead Toxicity: Effects of Childhood Lead Exposure in Children, Adolescents and Adults". Mid-America Conference, Philadelphia, Pennsylvania, October 4th, 2007.
117. "Low-Level Toxicity of Environmental Toxicants: Much Ado about Nothing?" International Society for Exposure Analysis (invited plenary session), Raleigh-Durham, North Carolina, October 17th, 2007.
118. The Global Elimination of Lead Toxicity: A Focus on Housing." National Institute of Public Health, Rennes, France, October 22nd, 2007.
119. Linkage of Environmental Lead Exposure with Psychopathology in Children and Adolescents" Ramazzini Collegium, Carpi, Italy, October 25th, 2007.
120. "Linking Exposures to Environmental Toxicants with Child and Adolescent Psychopathology", Symposium on Environmental Toxicity and the Brain, University of Toronto, Toronto, Canada, December 7th, 2007.
121. "Linking Exposures to Environmental Toxicants with Child and Adolescent Psychopathology." Pediatric Grand Rounds, Rochester General Hospital and Strong Memorial Hospital, Rochester, New York, April 1&2, 2008.

122. "Rochester's Role in the Ongoing Elimination of Childhood Lead Toxicity." Beaven Lecture, Rochester Academy of Medicine, Rochester, New York, April 1, 2008.
123. "The Lingering Legacy of Lead Toxicity: Lansing Legacy." Michigan's Conference for Lead Safe & Healthy Homes, East Lansing, MI, April 22, 2008.
124. First Annual Controversies in Pediatric Environmental Health, "Should the Centers for Disease Control Lower the Blood Lead Level of Concern". A debate by Bruce Lanphear and George G. Rhoads (James Sargent, Moderator). Pediatric Academic Societies Meeting, Honolulu, Hawaii, May 2nd, 2008.
125. "Linking Exposure to Environmental Toxicants with Psychopathology in Children and Youth". Visiting Professor, Alberta Child and Youth Network, Calgary Children's Hospital, Calgary, Alberta. May 13th-15th, 2008.
126. "Lead Toxicity and the Teenage Brain", Youth Exploring Science Program, St. Louis Science Center, St. Louis, Missouri, June 30th, 2008.
127. "The Legacy of Childhood Lead Toxicity". Health Canada, Ottawa, Canada, October 6th, 2008.
128. "Protecting Children from Environmental Toxicants: The Neglected Legacy of Rachel Carson". The 2008 Rachel Carson Legacy Conference: Green Chemistry – Solutions for a Healthy Economy, Duquesne University, Pittsburgh, Pennsylvania, September 20th, 2008.
129. "Trials and Tribulations of Protecting Children from Environmental Hazards", Ethics in Toxicology Seminar Series, University of Champagne-Urbana, Champagne, Illinois, September 22nd, 2008.
130. "Industry's Influence on the Prevention of Childhood Lead Poisoning." In: Symposia on Insulating Environmental Health Research from Conflicting Interests. International Society for Environmental Epidemiology Annual Meeting, Pasadena, California, October 14th, 2008.
131. "The Lingering Legacy of Lead Toxicity: Implications for Research and Policy on Other Environmental Toxicants". (Keynote Presentation) BC Environmental and Occupational Health Research Network, Vancouver, BC, November 7th, 2008.
132. "Effects of Environmental Toxicants on Children's Development". DB-PREP Course, American Academy of Pediatrics, Atlanta, Georgia, December 5th, 2008.
133. "Linking Low-level Environmental Toxicants with New Morbidities of Childhood". BC Children's Grand Rounds, British Columbia, Vancouver, February 6th, 2009.
134. "Using Biomarkers to Link Exposures with Disease and Disability in Children". Workshop on Physical and Chemical Exposures in Canadian Cohort Studies, Canadian Institute of Health Research and Health Canada, February 8th-9th, 2009.

135. "How Dangerous Is Lead In Drinking Water?" An interview on "Around The Water Cooler" with Werner Troesken and Bruce Lanphear. February 18th, 2009.
136. "Linking Environmental Toxicants with ADHD in Children" (invited), Learning Disabilities Association Annual Meeting, February 25th, Salt Lake City, Utah.
137. "The Lingering Legacy of Lead Toxicity", Norfolk Children's Hospital, April 30th, 2009, Norfolk Virginia.
138. Second Annual Controversies in Pediatric Environmental Health Debate, "Should Pediatricians Advise Parents to Feed their Children Organic Foods?" A debate by Joel Forman and Janet Silverstein (Bruce Lanphear, Moderator and Organizer). Pediatric Academic Societies Meeting, Baltimore, MD, May 4th, 2009.
139. "A Pattern of Pathology: The Population Impact of Environmental Toxicants on Health". Workshop on Endocrine Disruptors, Endocrine Society, Washington, DC, June 9th, 2009.
140. "The Quandary of Environmental Contaminants in Human Milk", 25th Anniversary of US Surgeon General's Report on Breastfeeding, Washington, DC, June 13th, 2009.
141. "Linking Exposures to Environmental Toxicants with Learning Problems and Psychopathology in Children." Northwest Conference on Children's Health and Environment, Tukwila, Washington, October 1st, 2009.
142. "The Second Coming of the Sanitarians", Pediatric Grand Rounds, University of California at Davis Children's Hospital, Sacramento, California, October 9th, 2009.
143. "The Second Coming of the Sanitarians", National Institute of Public Health, Rennes, France, November 4th, 2009.
144. "Linking Exposure to Environmental Toxicants with ADHD in Children." Symposium on ADHD. Riyadh, Saudi Arabia, November 7th, 2009.
145. "The Interplay of Genetic and Environmental Influences in Common Conditions of Children." Macquarie University, Department of Geology, Sydney, Australia, November 18th, 2009.
146. "The Lingering Legacy of Lead Toxicity: A Call for the Global Elimination of Lead Exposure." Pacific Basin Consortium Symposium on Environment and Health, Perth, Australia, November 13th, 2009.
147. "The Second Coming of the Sanitarians", SFU President's Lecture, Simon Fraser University, Burnaby, BC, March 4th, 2010.
148. Third Annual Controversies in Pediatric Environmental Health Debate, "Should the American Academy of Pediatrics Sponsor a Ratings Board to Provide Evidence-based Ratings for Media?" A debate by James Sargent and Donald Shifrin (Bruce Lanphear, Moderator and Organizer). Pediatric Academic Societies Meeting, Vancouver, BC, May 2nd, 2010.

149. "Efficacy of Reducing Lead Hazards in Housing on Lead-Contaminated House Dust, Blood Lead Concentration and Intellectual Abilities in Children." Pediatric Academic Societies Meeting, Vancouver, BC May 1st, 2010.
150. "Protecting Children from Environmental Toxicants: The Neglected Legacy of Rachel Carson." Pediatric Grand Rounds, Cornell Weill Medical College, New York, New York. May 25th, 2010.
151. "Excavating the Enigmas of Childhood Lead Toxicity", Guest Lecturer, "Introduction to Toxicology, Harvard School of Public Health, Boston, Massachusetts, October 27th, 2010.
152. "The Conquest of Lead Poisoning: A Pyrrhic Victory", Lead Action Collaborative, New England Carpenters Center, Boston, Massachusetts, October 28th, 2010.
153. "Protecting Children from Environmental Toxicants: The Neglected Legacy of Rachel Carson." Academy of Breastfeeding Medicine, San Francisco, California, October 29th, 2010.
154. "Bisphenol A and Behavior Problems in Children". Eastern Perinatal Conference, Kingston, Ontario, November 10th, 2010.
155. "Low-Level Toxicity of Environmental Toxicants: Much Ado about Nothing?" UBC Statistics Department Seminar, November 18th, 2010.
156. "Protecting Children from Environmental Toxicants." Children's Hospital of Quebec, University of Laval, Quebec City, Quebec, December 17th, 2010.
157. "Low-level Toxicity: Implications for Research and Policy", Joint Talks by C. Arden Pope and Bruce Lanphear, SFU, UBC and UW Annual Occupational and Environmental Health Conference, Semiahmoo, WA January 7th, 2011.
158. "Crime of the Century: Lead Toxicity in the 20th Century", Panel Presentation and Discussion, UC Davis, Sacramento, California April 7th, 2011.
159. Fourth Annual Controversies in Pediatric Environmental Health Debate, "Should Parent Slather their Children with Sunscreen?" A debate with Russell Chesney, MD and Sophie Balk, MD, (Bruce Lanphear, Moderator and Organizer). Pediatric Academic Societies Meeting, Denver, Colorado, May 1st, 2011.
160. "The Conquest of Lead Toxicity: A Pyrrhic Victory", Canadian Water Network, Ecole Polytechnique de Montreal, Montreal, Canada, June 9th, 2011.
161. "The Contribution of Environmental Influences on Chronic Disease, Canadian Partnership for Health and Environment, Toronto, Canada, June 16th, 2011.
162. "The Second Coming of the Sanitarians", Environmental and Occupational Health Seminar, University of Washington School of Public Health, Seattle, WA, May 12th, 2011.
163. "Crime of the Century: The Failure to Prevent the Lead Pandemic". Sterling Prize in Controversy, Wosk Centre, Simon Fraser University, Vancouver, BC, October 19th, 2011.

164. "Measuring Exposure: The Benefits and Limits of Biomarkers". Canadian Institute for Human Development, Child and Youth Research, Montreal, Canada, December 6th, 2011.
165. "Rachel Carson: Clarity of Vision". SFU, UBC and UW Annual Occupational and Environmental Health Conference, Semiahmoo, WA, January 6th, 2012.
166. "The Truth About Toxins: What Parents and Health Professionals Should Know". Environmental Influences on Neurodevelopment: Translating the Emerging Science into Public Health Policy". UCLA School of Public Health, Los Angeles, California, January 12th, 2012.
167. "Protecting Children from Environmental Toxicants: The Neglected Legacy of Rachel Carson". Mattel Children's Hospital, Los Angeles, California, January 13th, 2012.
168. "Why Should We Share Data?", Data Sharing Strategies for Environmental Health Workshop, National Institute of Environmental Health Sciences, Research Triangle Park, North Carolina, February 6th and 7th, 2012.
169. "The Science and Prevention of Lead Toxicity" (Keynote Presentation), Forum on Lead Toxicity: A Little is Still Too Much", Macquarie University, Sydney, Australia, June 5th, 2012
170. "Canada Environmental Health Atlas Knowledge Translation Workshop", Canadian Public Health Association, Edmonton, Alberta, June 13th, 2012.
171. "First Annual Controversies in Pediatric Environmental Health Debate: Should organophosphate pesticides be reduced or banned?" A debate with Brenda Eskenazi and Bruce Lanphear (Rob McConnell, Moderator). International Society for Environmental Epidemiology, Columbia, SC, August 28th, 2012.
172. "Supralinear Dose-Response Relationship of Environmental Toxicants: Research and Policy Implications." Moderator and Speaker, with Arden Pope, Roel Vermeulen and Bruce Lanphear. International Society for Environmental Epidemiology, Columbia, SC, August 29th, 2012.
173. Tanya Froehlich and Bruce Lanphear, "ADHD and Environmental Toxicants: Time for Prevention?", Society for Development and Behavioral Pediatrics, Phoenix, AZ, September 9th, 2012.
174. "The Epidemic of Childhood Disabilities: A Failure to Regulate". Workshop on Children's Rights and Corporate Responsibility, Green College, University of British Columbia, Vancouver, BC, October 19th, 2012.
175. "Low-level Toxicity: Much Ado About Nothing?", Department of Preventive Medicine Seminar, University of Southern , California, Los Angeles, California, October 23rd, 2012.
176. "Reflections on Silent Spring". (Invited Keynote). International Society for Exposure Sciences, Seattle, Washington, October 28th, 2012.

177. "Randomized Controlled Trials in Children's Environmental Health: Underutilized or Unethical?" The University of Washington Northwest Pediatric Environmental Health Specialty Unit and Center for Child Environmental Health, Seattle, Washington, February 26th, 2013.
178. "Crime of the Century: Our Failure to Prevent the Lead Pandemic". Dali Lana School of Public Health and of School Environment, University of Toronto, Toronto, Ontario, March 26th, 2013.
179. "The Ongoing Search for a Threshold". International Conference of Toxicology, Seoul, Korea, July 1, 2013.
180. "Blood Lead Concentrations and Cardiovascular Mortality in the United States: The NHANES Mortality Follow-up Cohort Study". International Society for Environmental Epidemiology, Basel, Switzerland, August 2, 2013.
181. "The Conquest of Lead Poisoning: A Pyrrhic Victory". Corporations and Global Health Governance. Simon Fraser University, Burnaby, British Columbia. September 17th, 2013.
182. "Striking at the Root: Changing the Narrative on the Causes of Disease". Corporations and Global Health Governance. Simon Fraser University, Burnaby, British Columbia. September 17th, 2013.
183. "Crime of the Century: The Failure to Prevent the Lead Pandemic". Pacific Basin Consortium, East-West Center, Honolulu, Hawaii. September 26, 2013.
184. "Low-level Toxicity: Policy Implications for the 21st Century". Symposium on Policy Implications of Environmental Exposures in the 21st Century. Pacific Basin Consortium, East-West Center, Honolulu, Hawaii. September 27, 2013.
185. "Excavating the Enigmas of Childhood Lead Toxicity". Network for Soil Contamination Research (INSCR), Delhi University, New Delhi, India. October 22nd, 2013.
186. "The Lingering Legacy of Lead Toxicity: A Call for the Global Elimination of Lead Exposure", World Health Organization, New Delhi, India. October 24th, 2013. "The Environmental Health Atlas: A Portal to Discover the Promises of Environmental Health." National Institute of Environmental Health Sciences, Raleigh-Durham, NC, November 10th, 2013.
187. "Protecting Children from Environmental Toxins". Japan Dioxin and Endocrine Disruptors Preventive Action, Tokyo, Japan, November 24th, 2013.
188. "ADHD: A Preventable Epidemic?" Alberta Children's Hospital, Calgary, Alberta, December 16th, 2013.
189. "Little Things Matter: The Impact of Toxins on the Developing Brain". Early Years Conference, Vancouver, British Columbia, January 30th, 2014.
190. "Little Things Matter: The Impact of Toxins on the Developing Brain". Dalhousie University, Halifax, Nova Scotia, March 6th, 2014.

191. "Low-level Toxicity of Environmental Toxins: Much Ado About Nothing?". Dalhousie University, Halifax, Nova Scotia, March 6th, 2014.
192. "The Canadian Environmental Health Atlas: A Portal to Discover the Promises of Environmental Health." School of Occupational and Environmental Health, University of British Columbia, March 28th, 2014.
193. "Little Things Matter: The Impact of Toxins on the Developing Brain". British Columbia Healthy Child Alliance, Vancouver, British Columbia, April 2nd, 2014.
194. "Sixth Annual Controversies in Pediatric Environmental Health Debate, E-Cigarettes: A weapon in the war against tobacco or a threat to tobacco control. (Moderator). Featuring Greg Connelly and James Sargent. Pediatric Academic Societies, Vancouver, May 4th, 2014.
195. "Striking at the Root Causes of Chronic Disease in Children" (Moderator). James Sargent, Joel Bakan and David Kessler, May 5th, 2014.
196. "Little Things Matter: The Impact of Toxins on the Developing Brain" (Keynote). OHKA Healthy Homes Alliance, Omaha, Nebraska, May 15th, 2014.
197. "Excavating environmental risk factors for autism: Suspects and strategies". A workshop on examining a multi-systems approach to autism and the environment: challenges and opportunities for research". Toronto, Ontario, June 23rd-24th, 2014.
198. "Lead Poisoning: Tackling a Global Problem" (Co-Moderator and Speaker). International Society for Environmental Epidemiology, Seattle, Washington, August 25th, 2014.
199. "Interventions to Reduce Exposures to Environmental Hazards in Pregnant Women and Children", (Moderator and Speaker). International Society for Environmental Epidemiology, Seattle, Washington, August 25th, 2014.
200. 3rd Annual ISCHE-Sponsored Debate: Should there be any restrictions on universities or academicians receiving payment from industry or other sources? (Moderator). International Society for Environmental Epidemiology, Seattle, Washington, August 25th, 2014.
201. "Crime of the Century: Our Failure to Prevent the Lead Pandemic", Tulane University School of Public Health and Tropical Medicine, New Orleans, Louisiana, September 5th, 2014.
202. "Environment Matters", Children's Environmental Health Panel. Society for Environmental Journalists, New Orleans, Louisiana, September 6th, 2014.
203. "Insidious Influence of Industry on Science: How Corporations Undermine Science", 5th Annual C. Everett Koop Distinguished Lecture, "Corporate Threats to Children's Health", with Joel Bakan and James Sargent, Dartmouth University, New Hampshire, October 6th, 2014.
204. "Crime of the Century: Our Failure to Prevent the Lead Pandemic", John Rosen Memorial Lecture, Montefiore Medical Center, New York, New York, October 8th, 2014.

205. "Little Things Matter: The Impact of Toxins on the Developing Brain" (Keynote). Prenatal Environmental Health Education (PEHE) Conference, University of Ottawa. Ottawa, Ontario, November 21st, 2014.
206. "Little Things Matter: The Impact of Toxins on the Developing Brain" (Keynote). ISEE Asian Regional Meeting, Shanghai, China, November 30th, 2014.
207. "Crime of the Century: Our Failure to Prevent the Lead Pandemic", John Rosen Memorial Lecture, ISEE Asian Regional Meeting, Shanghai, China, November 31st, 2014.
208. "Data Visualization", with Joe Braun and Allan Just, Pediatric Environmental Health Scholars Retreat, Reston, VA, December 6th, 2014.
209. "Victories in Public Health: Progress or Adaptation?" SFU, UBC and UW Annual Occupational and Environmental Health Conference, Semiahmoo, WA January 8th, 2015.
210. "Food in the Industrial Era: Is Backward the Way Forward?" Children's Environmental Health Network, Austin, Texas, February 4th, 2015.
211. "Excavating the enigmas of childhood lead toxicity". Broken Hill City Council and Lead Reference Group, Broken Hill, New South Wales, Australia, March 3rd, 2015.
212. "Prevention Paradox: Why a Little Lead is Too Much". Unequal Exposure Symposium, Climate Change Research Center, University of New South Wales, March 5th, 2015, Sydney, Australia.
213. "Crime of the Century: Our Failure to Prevent the Lead Pandemic". 10th Annual Break the Cycle Conference, Emory University, Atlanta, Georgia. April 23rd, 2015.
214. "The Staggering Cost of Lead Toxicity and the Unbelievable Benefit of Preventing It". 10th Annual Break the Cycle Conference, Emory University, Atlanta, Georgia. April 24th, 2015.
215. Seventh Annual Controversies in Pediatric Environmental Health Debate, "GMOs: A Hazard or Harvest of Health?" A debate with Joel Forman, MD and Daniel Goldstein, MD, (Bruce Lanphear, Moderator and Organizer). Pediatric Academic Societies Meeting, San Diego, California, April 27th, 2015.
216. "Impact of Dwellings on Child Health", Canadian Green Building Council Conference, Vancouver Convention Center, Vancouver, BC, April 28. 2015.
217. "Impact of Tobacco on the Developing Brain", Developmental Effects of Nicotine and Implications for Emerging Tobacco Products, Rockville, Maryland, May 5th, 2015.
218. "Impact of Toxins on the Developing Brain" India Tour (Bengaluru, Trivandrum, Kolkata, and Chandigarh) Sponsored by PAN-India, September 4th-11th, 2015.
219. "Impact of Dwellings on Child Health", Green School Summit, Calgary, Alberta, September 25th. 2015.

220. "Prevention Paradox: Why a Little Lead is Too Much", A debate with George Rhoads, Montefiore Medical Center, Tarrytown, October 2nd, 2015.
221. "Crime of the Century: Our Failure to Prevent the Lead Pandemic" (Keynote Presentation), University of Cincinnati Department of Environmental Health 50th Anniversary Gala, Cincinnati, Ohio, October 9th, 2015.
222. "Impact of Toxins on the Developing Brain" (Keynote Presentation) Children's Environmental Health Centers Annual Meeting, Washington, DC, October 31, 2015.
223. "The Impact of Toxins on the Developing Brain: Our Failure to Prevent Brain-based Disorders in Children", National Core for Neuroethics, UBC November 12th, 2015.
224. "Impact of Dwellings on Child Health", Canada Green Building Council, Toronto, ON Green, December 1st, 2015.
225. "The Tortuous Road to Prevention: Are We There Yet", Air Quality and Impacts on Health: Beyond the Heart and the Lungs, The Lung Association of BC, February 28th, 2016.
226. "Lead's Long Shadow: What the Story of Flint, Michigan Means for All of Us", with Bruce Lanphear, Mona Hanna-Attisha and Marc Edwards. Collaborative on Health and the Environment Webinar, March 8th, 2016.
227. "Little Things Matter: The Impact of Toxins on the Developing Brain", Collaborative on Health and Environmental Alaska Working Group Webinar, March 9th, 2016.
228. "Victories in Public Health: Progress or Adaptation?", Symposium Against Indifference, Ashland University, Ashland, Ohio, April 5th, 2016.
229. "Little Things Matter: The Impact of Toxins on the Developing Brain" (Keynote), Children's Environmental Health: New Findings from California Research, Sacramento, California, April 7th, 2016.
230. "Crime of the Century: Our Failure to Prevent the Lead Pandemic", Distinguished Visiting Professor in Health Law, Loyola University, Chicago, Illinois April 21st, 2016.
231. "The Population Impact of Toxins on Intellectual Abilities: Implications for Policy and Prevention", in Symposia on Environmental Toxins and the Brain: Growing Evidence of Risk, Pediatric Academic Societies, Baltimore, MD, May 2nd, 2016.
232. "Data Visualization and Video Production for Public Consumption", in Symposia on Innovative Tools to Enhance Knowledge Translation of Environmental Health: Data Visualization, Videos and Message Mapping, (co-Moderated by Mark Miller and Bruce Lanphear), Pediatric Academic Societies, Baltimore, MD, April 30th, 2016.
233. "Crime of the Century: Our Failure to Prevent the Lead Epidemic", Michigan State University, Flint, MI, May 7th, 2016.

234. "Crime of the Century: Our Failure to Prevent the Lead Epidemic", Johns Hopkins University School of Public Health, Baltimore, MD, May 7th, 2016.
235. "Little Things Matter: The Impact of Toxins on the Developing Brain", Baltimore, MD, International Medical Federation Autism Research (IMFAR), May 8th, 2016.
236. "Public Health Matters: Videos on Toxic Chemicals, Air Pollutants and the Prevention Paradox", Mongolian National University of Medical Sciences, June 23, 2016.
237. "Little Things Matter: The Impact of Toxins on the Developing Brain", USC Annenberg Center for Health Journalism, July 18th, 2016.
238. "Preventing Lead Toxicity", California Environmental Protection Agency, Occupational Environmental Health Hazard Assessment, September 23rd, 2016.
239. "Unleashing the Power of Prevention: Creating Video to Re-Imagine our Approach to Disease," World Issues Forum, Fairhaven College, University of Western Washington, (with Bob Lanphear), November 2, 2016.
240. "Little Things Matter: The Impact of Toxic Chemicals on the Developing Brain", Pediatric Grand Rounds, Maimonides Hospital, November 15th, 2016.
241. "Little Things Matter: The Impact of Toxic Chemicals on the Child Health" (Keynote), Hudson Valley Perinatal Conference, November 16th, 2016.
242. "Little Things Matter: The Impact of Toxins on the Developing Brain", IPEN, San Francisco, CA, November 18th, 2016.
243. "Unleashing the Power of Prevention: Creating Video to Re-Imagine our Approach to Disease", SFU, UBC and UW Annual Occupational and Environmental Health Conference Semiahmoo, WA, January 5th, 2017.
244. "Unleashing the Power of Prevention: Creating Video to Re-Imagine our Approach to Disease", University of New Brunswick, January 25th, 2017.
245. "Little Things Matter: The Impact of Toxic Chemicals on the Developing Brain", New Brunswick Children's Environmental Health Collaborative, January 26th, 2017.
246. "Unleashing the Power of Prevention: Creating Video to Re-Imagine our Approach to Disease", Rockefeller Center, Bellagio, Italy, February 22nd, 2017.
247. "Little Things Matter: The Impact of Toxic Chemicals on the Developing Brain", The Science in Society Speaker Series, Okanagan College, Vernon, BC, April 6th, 2017.
248. "Little Things Matter: The Impact of Toxic Chemicals on the Developing Brain" (invited plenary), Vancouver, British Columbia, Canadian Pediatric Society, June 3rd, 2017.
249. "Unleashing the Power of Prevention: Creating Video to Re-Imagine our Approach to Disease", Macquarie University, Sydney, Australia, September 29th, 2017.

250. "Unleashing the Power of Prevention: Creating Video to Re-Imagine our Approach to Disease", Brown University, Providence, Rhode Island, October 13th, 2017.
251. Cause or Cure: Does the Relentless Pursuit of a Cure Endanger our Health? University of Alaska, Alaska Tribal Health Consortium, Anchorage, Alaska, November 2nd, 2017.
252. "Little Things Matter: The Impact of Toxic Chemicals on the Developing Brain" (Keynote), All Alaska Pediatric Conference, Anchorage, Alaska, November 3rd, 2017.
253. "Little Things Matter: The Impact of Toxic Chemicals on the Developing Brain", CINBIOSE 30th Anniversary, University of Quebec at Montreal, Montreal, November 9th, -10th, 2017.
254. "The Legacy of Lead Poisoning: Moving towards Prevention". East Chicago Community Meeting, Illinois, November 26th, 2017.
255. "Cause or Cure", NIEHS Environmental Health Seminar, University of Southern California, Los Angeles, California, December 1st, 2017.
256. "Little Things Matter: The Impact of Lead on Brain Development" (Keynote Presentation), Workshop on Lead-Free Schools, Pew Trust, Washington, DC, December 6th-7th, 2017.
257. "Low-level Toxicity of Chemicals: No Acceptable Threshold?" Risk Modeling, Mitigation and Modeling in Health Sciences, Centre de Recherches Mathematiques, Montreal, QC, December 11th, 2017.
258. "Little Things Matter: The Impact of Toxic Chemicals on the Developing Brain", Department of Psychology and Neuroscience, York University, Toronto, ON, December 13th, 2017.
259. "The impact of Pollutants on Human Health: No Safe Levels?", Center for Energy and Environmental Contaminants, Macquarie University, Sydney, Australia, February 13th, 2018.
260. "Cause or Cure: Does the Relentless Pursuit of a Cure Endanger our Children's Health?", Department of Pediatrics, University of Wisconsin at Madison School of Medicine, Madison, Wisconsin, March 1st, 2018.
261. "Little Things Matter: The Impact of Toxic Chemicals on the Developing Brain", Wisconsin Environmental Health Network, Madison, Wisconsin, March 2nd, 2018.
262. "Little Things Matter: The Impact of Toxic Chemicals on the Developing Brain", Biennial Atlantic Symposium on Learning Disabilities Association, Fredericton, NB.
263. "Crime of the Century: The Failure to Prevent the Lead Pandemic" (Keynote). 11th UK and Ireland Environmental and Occupational Epidemiology, John Snow Lecture Hall, London School of Hygiene and Tropical Medicine, April 27th, 2018.
264. "The Impact of Pollutants on Human Health: No Safe Levels?" From Toxicology to Planetary Health, London School of Hygiene and Tropical Medicine, April 27th, 2018.

265. Topic Symposium: “Toxic Chemicals and the Rise of Chronic Disease in Childhood: A Preventable Epidemic?” (chair and speaker), Pediatric Academic Societies, May 7th, 2018.
266. “Prevention Paradox; Why a Little Lead is Too Much”, Ontario Water Advisory, Toronto, CA, May 7th, 2018.
267. “How the Secrets of Body Care and Cleaning Products Impact your Health”, Panel with Bruce Lanphear, Muhannad Malas and Janie McConnell, Centre for Free Expression, Ryerson University, Toronto, ON, May 7th, 2018.
268. “Prevention Paradox; Why a Little Lead is Too Much” (Keynote), Pittsburgh, PA, Get the Lead Out Conference, May 9th, 2018.
269. “Low-level Lead Exposure and Mortality”, Global Health Forum, Miami, FL, May 23rd, 2018.
270. “Unleashing the Power of Prevention: Targeting Toxic Chemicals and Pollutants”, Canadian Public Health Association, Montreal, QC, May 28th, 2018.
271. “The Impact of Pollutants on Human Health: No Safe Levels?” Chemicals Management Plan Stakeholder Advisory Council, Health Canada, May 30th, 2018.
272. “Little Things Matter: The Impact of Toxic Chemicals on the Developing Brain”, Pediatric Grand Rounds, University of California – Davis, Sacramento, CA, June 8th, 2018.
273. “Why a Little Lead is Too Much”, Health Canada, Ottawa, ON, August 29th, 2018.
274. “Unleashing the Power of Prevention: Mobilizing Science to Prevent Disease”, ISEE-ISES Workshop, Ottawa, ON, August 30th, 2018.
275. “The Lingering Legacy of Lead: Why a Little Lead is Too Much”, LA Lead Summit: A Strategy for Prevention, University of Southern California, September 14th, Los Angeles, CA.
276. “Little Things Matter: The Impact of Toxic Chemicals on the Developing Brain”, Children’s Hospital of Orange County, Orange County, CA, September 19th, 2018.
277. “The Lingering Legacy of Lead: Why a Little Lead is Too Much”, Hurley Medical Center, Flint, Michigan, October 3rd, 2018.
278. “Lead and The Mysterious Decline in Coronary Heart Disease”, National Institute of Occupational Safety and Health, Cincinnati, OH, October 11, 2018.
279. “Little Things Matter: The Impact of Toxic Chemicals on the Developing Brain”, Grand Rounds, Oregon State Health University, Portland, OR, October 23, 2018.
280. “The Impact of Pollutants on Human Health: No Safe Levels?” Oregon Environmental Council, Portland, OR, October 23, 2018.
281. “Little Things Matter: The Impact of Toxic Chemicals and Organic Food on Children’s Health”, HIPP Scientific Symposium on Organic Food, Kranzberg, Germany, October 30, 2018.

282. “The Mysterious Decline in Coronary Heart Disease”, Harvard University Lead Summit, Cambridge, MA, November 15th, 2018.
283. “The Impact of Pollutants on Human Health: No Safe Levels?” Department of Epidemiology, UMass, Amherst, MA, November 16th, 2018.
284. “Little Things Matter: The Impact of Toxic Chemicals on Human Health”, School of Public Health, Oregon State University, Corvallis, Oregon, April 12th, 2019.
285. Why A Little Lead is Too Much: An Intimate History”, “The Impact of Pollutants on Human Health: No Safe Levels?”, Graduate Course in Environmental Health, School of Public Health, University of California, Berkeley, April 17th, 2019.
286. “The Impact of Pollutants on Human Health: No Safe Levels?”, Department of Environmental Health, School of Public Health, University of California, Berkeley, April 17th, 2019.

Grants

Active Grant Awards

1. Consultant (Joseph Braun, PI). Early Life Perfluoroalkyl Substance Exposure and Obesity: Mechanisms and Phenotyping. 02/01/2016-01/31/2021. National Institutes of Health, \$523,725 (5% effort). The purpose of this award is to study the impact of exposure to perfluoroalkyl chemicals on the development of child obesity, adverse cardiometabolic markers and gene regulation. (2.5% effort)
2. Co-Applicant (Linda Booij, Maryse Bouchard PI). In utero exposure to Bisphenol-A and the developing brain in humans: A longitudinal study of epigenetic mechanisms. 03/01-2016 – 03/31/2019. Canadian Institutes of Health Research (CIHR), \$344,025. (2.5% effort).
3. Principal Investigator (Multiple PI Award with Christine Till). “Impact of early life fluoride exposure on cognitive and behavioural outcomes in children”. NIEHS, 09/30/16 – 05/01/19, \$296,683 (10% effort).
4. Consultant (Aimin Chen, Principal Investigator). Developmental neurotoxicity of organophosphate and novel brominated flame retardants in children. National Institute for Environmental Health Sciences. 1RO1ES028277. 09/30/2017-06/30/22 (10% effort).
5. Mentor (Cynthia Curl, Principal Investigator). Measurement of Agricultural and Dietary Glyphosate Exposure among Pregnant Women. National Institutes of Environmental Health Sciences. 1KO1ES028745-01A1. 09/01/2018-08/31/2022 (5% effort).

Past Grant Awards

1. Principal Investigator, "Dust-Lead and Blood Lead Levels among Urban Children". The National Center for Lead-Safe Housing, \$561,619, 06/15/93 to 08/31/94. Department of Housing and Urban Development Contract MDLPT0001-93. (25% effort).
2. Principal Investigator, "Determinants of Lead Exposure among Children in Monroe County, NY", NIEHS Pilot Grant, University of Rochester School of Medicine and Dentistry, Department of Environmental Medicine. \$7,600, 06/15/93 to 12/31/95. (0% effort)
3. Principal Investigator, "The Effectiveness of Dust Control in Reducing Children's Blood Lead Levels" U.S. Department of Housing and Urban Development, \$128,394, 04/01/94 to 05/30/95. (25% effort).
4. Principal Investigator, "Primary Prevention of Exposure to Lead". Centers for Disease Control and Prevention, \$832,228, 09/30/94 to 10/01/98. (25% effort)
5. Principal Investigator, "Lead-Contaminated House Dust and Children's Blood Lead Levels". National Center for Lead-Safe Housing, \$43,260, 10/01/96 to 03/30/96. (25% effort).
6. Co-investigator (Christy, PI), "Tuberculosis Screening in Children". New York Department of Health, \$15,000, 01/01/95 to 12/31/96. (0% effort)
7. Co-investigator (Weitzman, PI), "Fellowship Training in General Pediatrics" (Grant # D28PE50008). Bureau of Health Professions, HRSA, U.S. Public Health Service, \$1,752,816, 06/01/96 to 05/30/97. (10% effort).
8. Principal Investigator, "Neurobehavioral Effects of Low-Level Childhood Lead Exposure". University of Rochester School of Medicine & Dentistry, \$8,560, 06/01/96 to 05/30/97. (0% effort)
9. Principal Investigator, "Neurobehavioral Effects of low-level Lead Exposure in Children". NIEHS Pilot Grant, University of Rochester Department of Environmental Medicine, \$20,035, 09/01/97 to 08/30/97. (0% effort).
10. Co-investigator (Howard, PI), "Effect on Breastfeeding of Pacifiers and Bottle Feeding". Bureau of Maternal and Child Health, \$420,333, 10/01/96 to 09/30/00. (2.5% effort)
11. Co-investigator (Canfield, PI) "Lead and Children's Cognitive Functioning", Research Grants Program, Cornell University. \$17,000, 10/01/96 to 09/31/97 (0% effort).

12. Principal Investigator, "Neurobehavioral Effects of Low-Level Lead Exposure in Children" (RO1-ES 08338). National Institute of Environmental Health Sciences, 12/01/96 to 11/31/01, \$1,946,848. (25% effort).
13. Co-investigator, (Aligne, PI). "Reduction in Passive Smoking among Children with Asthma: A Randomized Trial of HEPA Air Filtration." 10/01/96 to 09/31/97, \$6,000. KIDD Grant, Rochester General Hospital (0% effort).
14. Co-investigator, (DeWitt, PI). "Faculty Development in General Pediatrics". Bureau of Health Professions, Health, Department of Health and Human Services 07/01/97 to 06/30/00, \$338,000. (15% effort).
15. Principal Investigator, "A Side-by-Side Comparison of Allergen Sampling Methods", U.S. Department of Housing and Urban Development, 01/02/98 to 12/31/98, \$163,065. (15% effort).
16. Principal Investigator, "National Research Service Award - Fellowship Training in General Pediatrics and Adolescent Medicine" (1T32PE10027), Health Resources and Services Administration, DHHS. 07/01/98 to 06/30/03. \$634,408. (0% effort).
17. Co-investigator, (Steiner, PI) "Survey of Directors and Graduates of NRSA Fellowship Training Programs", Health Resources and Services Administration, Department of Health and Human Services. 06/01/98 to 06/30/99.
18. Principal Investigator, "Effect of Soil Remediation on Children's Blood Lead Levels in Midvale, Utah". U.S. Environmental Protection Agency, 08/01/98 to 07/30/99. \$62,550. (15% effort).
19. Co-investigator, (Phelan, PI) Trends and Patterns in Playground Injuries among U.S. Children." Ambulatory Pediatric Association, 05/05/99 to 05/04/00. \$9,000 (0% effort).
20. Principal Investigator, "Risk Assessment for Residential Lead Hazards". U.S. Department of Housing and Urban Development, 09/01/99 to 08/30/00. \$102,435. (25% effort).
21. Principal Investigator, "Residential Exposures associated with Asthma in U.S. Children and Adolescents" U.S. Department of Housing and Urban Development, 07/16/99 to 03/15/00. \$30,400. (20% effort).
22. Principal Investigator, "Effectiveness of Lead Hazard Control Interventions – A Systematic Review" National Center for Lead-Safe Housing, 10/01/99 to 06/01/00. \$22,500 (10% effort).
23. Principal Investigator, "Racial Disparity in Blood Lead Levels due to Genetic Variation in Calcium Absorption". NIEHS Pilot Grant, Center for Environmental Genetics, University of Cincinnati, 04/01/00 to 03/31/01. \$28,130 (0% effort).
24. Principal Investigator, "International Pooled Analysis of Prospective, Lead-Exposed Cohorts". National Institute of Environmental Health Sciences, National Institutes of Health, 08/15/00 to 09/14/01, \$16,000. (2.5% effort).

25. Principal Investigator, "A Randomized Trial to Reduce ETS in Children with Asthma" (RO1-HL/ES65731). National Heart, Lung and Blood Institute, National Institutes of Health, 09/29/00 to 09/28/04, \$1,546,848. (25% effort).
26. Co-investigator, (Geraghty, PI) "Breastfeeding Practices of Mothers of Multiples". Ambulatory Pediatric Association, 05/01/01 to 04/30/02. \$5,000 (0% effort).
27. Principal Investigator (Subcontract), "A Longitudinal Study of Lead Exposure and Dental Caries". National Institute of Dental and Craniofacial Research, National Institutes of Health, 08/01/01 to 07/30/04. \$300,000 (10% effort).
28. Co-investigator (Phelan, PI), "Fatal and Non-Fatal Residential Injuries in U.S. Children and Adolescents" U.S. Department of Housing and Urban Development, 03/01/01 to 11/31/01. \$40,700. (5% effort).
29. Principal Investigator, "Prevalent Neurotoxicants in Children" (PO1-ES11261). National Institute for Environmental Health Sciences and U.S. Environmental Protection Agency, 09/01/01 to 09/31/06, \$5,000,000. (30% effort).
30. Principal Investigator, "International Pooled Analysis of Lead-Exposed Cohorts". Centers for Disease Control (RO1/CCR 521049). Centers for Disease Control, 09/15/01 to 09/14/02, \$28,473. (3% effort).
31. Principal Investigator, supplement to "Prevalent Neurotoxicants in Children" (PO1-ES11261). NIEHS, 09/01/02 to 09/31/07, \$1,800,000. (10% effort).
32. Co-Investigator, "ADHD Phenotype Network: Animal Model to Clinical Trial". National Institute of Neurologic Diseases, 09/15/02 to 06/30/05 (15% effort).
33. Principal Investigator, "Linkage of ADHD and Lead Exposure", Springfield, Ohio Department of Health, 02/01/03 to 06/01/04, \$25,000. (0% effort).
34. Co-investigator (Yolton, PI) "Explorations of ETS Exposure on Child Behavior and Sleep" NIEHS, 04/01/04 to 03/30/06, \$300,000. (5% effort).
35. Co-investigator (Haynes, PI) "MRI as a Biomarker of Manganese Exposure". NIEHS, 09/01/04 to 08/30/06, \$300,000. (5% effort).
36. Co-investigator (National Center for Healthy Housing, PI) "Development of a Standardized Housing Assessment for Asthma", U.S. Department of Housing and Urban Development, 11/01/05 to 10/31/07, \$50,000. (5% effort).
37. Co-Investigator (Hershey, PI) "Epithelial Genes in Allergic Inflammation" National Institutes of Allergy and Infectious Diseases", 07/01/06 to 06/30/07, \$4,787,541. (3% effort).

38. Co-Investigator and Mentor (Wilson, PI), "Racial Difference in DNA Adducts in Tobacco-Exposed Children". Dean's Scholar Award, University of Cincinnati, 02/22/06 to 01/21/09, \$150,000 (5% effort).
39. Principal Investigator, "National Research Service Award - Fellowship Training in Primary Care Research," (1T32PE10027), Health Resources and Services Administration, DHHS. 07/01/98 to 06/30/08. \$1,600,000. (0% effort).
40. Co-Investigator and Mentor (Kahn, PI). "Childhood Asthma in an Era of Genomics: Will the Generalist's Role be Recast?" Robert Wood Johnson Generalist Physician Faculty Scholars Program" 06/01/04 to 05/30/08, \$300,000.
41. Co-Investigator and Mentor (Spanier, PI), "Exhaled Nitric Oxide to Manage Childhood Asthma". National Heart, Lung and Blood Institute, 07/01/06 to 06/31/08, \$200,000 (10% effort).
42. Co-investigator (Sub-Contract PI), BYPL Vanguard Center (Specker, Principal Investigator), "National Children's Study", National Institute for Child Health and Development, 11/01/05 to 10/31/10, \$500,000. (20% effort). [Relinquished with relocation to SFU].
43. Associate Director and Co-Investigator, (Ho, PI). "Center for Environmental Genetics," NIEHS, 04/01/08 to 3/31/13, \$1,000,000 (10% effort). [Relinquished with relocation to SFU.]
44. Co-Investigator (Yolton, PI). "Tobacco Smoke and Early Human Behavior". Clinical Innovator Award, Flight Attendant Medical Research Institute", 07/01/07 to 06/30/10, \$300,000. (3% effort).
45. Co-Investigator (Spanier, PI). "Low Level Prenatal Tobacco Exposure and Infant Wheeze." Young Clinical Scientist Award, Flight Attendant Medical Research Institute, 07/01/07 to 06/30/12, \$300,000. (5% effort).
46. Co-Investigator and Mentor (Spanier, PI). K23, "Prenatal Low Level Tobacco & Phthalate Exposure and Childhood Respiratory Health". National Institute for Environmental Health Sciences, 12/1/07 to 11/30/12, \$623,679 (0% funded effort).
47. Co-investigator (Yolton, PI). "Neurobehavioral effects of insecticide exposure in pregnancy and early childhood." NIEHS, 09/01/09 to 08/31/12.
48. Principal Investigator (Bruce Lanphear, PI), "A Community-Based Trial to Prevent Lead Poisoning and Injuries," National Institute for Environmental Health Sciences, 04/01/07 to 03/30/13, \$2,000,000. (25% effort).
49. Co-Investigator (Kim N. Dietrich, PI). "Early Lead Exposure, ADHD & Persistent Criminality: Role of Genes & Environment," National Institute for Environmental Health Sciences, 04/01/07 to 3/31/2013, \$1,250,000. (2.5% funded effort).

50. Co-Investigator and Sub-Contract PI (Brenda Eskenazi, PI). This supplemental award was to conduct a pooled analysis of prenatal organophosphate pesticide exposures with birth outcomes and neurodevelopment in children using 4 US birth cohorts. NIEHS, 09/01/2009 to 08/31/2013, \$96,000 (0% effort).
51. Mentor and Supervisor (Glenys Webster, PI). Michael Smith Foundation for Health Research Postdoctoral Training Award, 03/01/12 to 02/28/15, \$134,500 (5% effort).
52. Co-Principal Investigator (Tye Arbuckle, PI). Maternal-Infant Research on Environmental Chemicals: Effects on Child Development (MIREC-CD). 06/26/11 to /5/25/14, Health Canada Chemical Management Program, \$283,000 (10% effort).
53. Co-Investigator (Patti Dods and Amanda Wheeler, co-PIs). Phthalate Exposure and the development of asthma in the CHILD Study. 06/01/11 to 05/30/14, Health Canada Chemical Management Program, \$204,000 (5% effort). Consultant (Stephanie Engel, PI). A pooled investigation of prenatal phthalate exposure and childhood obesity. 11/01/2012 – 10/31/15, NIEHS. \$275,000. (5% effort).
54. Co-Investigator (Ryan Allen, PI). A randomized air filter intervention study of air pollution and fetal growth in a highly polluted community. 06/08/2012 – 05/30/15, CIHR \$348,000 (10% effort).
55. Co-Investigator (William Fraser and Tye Arbuckle, co-PIs). MIREC-CD Biomonitoring Study in Vancouver. 09/01/2013 – 08/30/2014. Health Canada, \$120,138 (10% effort).
56. Principal Investigator. Knowledge translation tools for capacity building for an online Canadian Environmental Health Atlas. 03/01/12 – 02/28/13, Canadian Institutes of Health Research, \$98,974 (10% effort).
57. Principal Investigator (with Lawrence McCandless). Prenatal exposure to environmental contaminants and fetal growth: How to account for multiplicity when testing multiple statistical hypotheses?. 07/01/2015-06/30/2016. Canadian Institutes of Health Research (CIHR), \$12,000 (5% effort).
58. Principal Investigator, Canadian Environmental Health Atlas Knowledge Translation to produce videos and interactive tools. 06/01/2015-07/30/2016. Canadian Internet Registration Authority, \$50,000 (10% effort).
59. Co-Investigator (Kieran Phelan, PI). “Injury Prevention in a Home Visitation Population”. NICHD, 09/28/10 to 07/31/16, \$2,000,000 (total direct costs over 5 years) (10% effort).
60. Co-applicant (Timothy F. Oberlander, PI). Developmental origins of autism: A population level linked data study of prenatal antidepressant medication exposure. 09/01/2013 – 09/31/2016, Canadian Institutes of Health Research (CIHR), \$285,768.

61. Principal Investigator (Multiple PI Award with Aimin Chen and Kimberly Yoltan).
“Longitudinal study of exposures to PBDEs and PFCs and child behavior”. NIEHS,
04/30/11 – 05/01/17, \$2,150,000 (total direct costs over 5 years) (20% effort).
62. Principal Applicants (McCandless and Lanphear). Biostatistical methods for estimating the
cumulative impact of environmental contaminant exposures on preterm birth. Canadian
Institute for Human Development, Child and Youth Health. 12/06/16-12/05/18, \$200,000
(10% effort).
63. Co-investigator (Ryan Allen, PI). Randomized Interventions to Evaluate the Effects of Air
Pollution Exposure on Children's Health and Development. 03/01/2015 – 03/31/2019,
Canadian Institutes of Health Research (CIHR), \$720,535. (10% effort)
64. Co-investigator (Joseph Braun, PI). Endocrine Disrupting Chemicals, Thyroid Hormones
and Child Neurobehavior. 06/01/2015-03/31/2019. National Institutes of Health, \$471,241
(5% effort). The purpose of this study is test if and when early life exposures to phthalates,
triclosan, or bisphenol A adversely impacts children’s cognition and behavior.
- 65.

Ethics Training for Research

CITI (Collaborative Institutional Training Initiative) (Reference# 7159023). Academic and Regional
Health Centers Curriculum Course, completed on December 16th, 2011.

CITI (Collaborative Institutional Training Initiative) (Reference# 7160515), Canada GCP Curriculum
Course, completed on December 16th, 2011.

CITI (Collaborative Institutional Training Initiative) (Reference# 8316270), Human Subjects Core
Curriculum, completed on August 17th, 2012.

CITI (Collaborative Institutional Training Initiative) (Reference# 13561457), Academic and Regional
Health Centers Core Curriculum, completed on September 1st, 2014.

CITI (Collaborative Institutional Training Initiative) (Reference# 16954900), Human Subjects Research
Core Curriculum, completed on October 31st, 2015.



PERSPECTIVE

Controversy: The evolving science of fluoride: when new evidence doesn't conform with existing beliefs

Christine Till¹ and Rivka Green¹

Over the past 75 years, health authorities have declared that community water fluoridation—a practice that reaches over 400 million worldwide—is safe. Yet, studies conducted in North America examining the safety of fluoride exposure in pregnancy were nonexistent. When a Canadian study reported that higher fluoride exposure in pregnant women was associated with lower IQ scores in young children, critics attacked the methodology of the study and discounted the significance of the results. Health authorities continued to conclude that fluoride is unequivocally safe, despite four well-conducted studies over the last 3 years consistently linking fluoride exposure in pregnancy with adverse neurodevelopmental effects in offspring. We describe the challenges of conducting fluoride research and the overt cognitive biases we have witnessed in the polarized fluoride debate. The tendency to ignore new evidence that does not conform to widespread beliefs impedes the response to early warnings about fluoride as a potential developmental neurotoxin. Evolving evidence should inspire scientists and health authorities to re-evaluate claims about the safety of fluoride, especially for the fetus and infant for whom there is no benefit.

Pediatric Research _#####_; <https://doi.org/10.1038/s41390-020-0973-8>

Do not avoid difficult areas of investigation. Take risks. If scientists exclusively choose the safe routes, avoid controversial research problems and play only minor variations of someone else's themes, they voluntarily turn themselves into technicians. Our craft will indeed be in peril.¹ Herbert Needleman, MD

Most people assume that community water fluoridation (CWF)—adding fluoride to public drinking water supplies—is a safe and effective way to prevent cavities. After all, it has been endorsed by public health, dental and medical organizations since it was introduced 75 years ago.^{2,3} Today, about three-fourths of people in the United States and one-third of Canadians have fluoride added to their drinking water.

After reviewing the scientific literature, it became clear that there were growing concerns about fluoride as a developmental neurotoxin.^{4,5} In 2006, a report by the National Research Council (NRC)⁶ acknowledged that fluoride exposure may be associated with adverse cognitive and endocrine outcomes, and recommended further study, especially for vulnerable populations. One NRC panel member, Dr. Isaacson, said the report “should be a wake-up call”. Yet, nearly 10 years later, not a single study had directly examined fetal exposure to fluoride in humans.

In many academic circles, it is a taboo to study fluoride. Dr. Phyllis Mullenix,⁷ former Head of the Toxicology Department at the Forsyth Dental Centre in Boston, was heavily criticized for publishing her study showing that sodium fluoride was neurotoxic to developing rats. People who questioned the safety of water fluoridation are quickly dismissed as zealots or anti-science fanatics. Indeed, some scientists dismissed our funding application with comments such as, “This study is not needed. We know that

fluoride is safe”. But we forged ahead; shouldn't claims about safety be based on evidence?

In 2015, we sought funding to investigate the safety of fluoride exposure in pregnancy. We assembled an interdisciplinary team of scientists from complementary fields including epidemiology, environmental health, neuropsychology, and dentistry—knowing that diverse perspectives would be critical for minimizing conscious or unconscious biases in our investigative process. We naively expected that the public health and medical community would trust the scientific process.

THE SCIENTIFIC PROCESS

We studied 512 mother–child pairs enrolled in the MIREC (Maternal Infant Research on Environmental Contaminants) study. The families lived in six Canadian cities; 40% lived in cities with CWF. To our astonishment, we found that higher levels of fluoride in pregnant women and water concentrations were associated with a 3- to 5-point lower IQ score in their 3- to 4-year-old children.⁸ We thought there may be other factors at play, but this association held up after accounting for important characteristics of the study population and looking at the relationship in many different ways.

In August 2018, we presented our findings at an international meeting held in Ottawa. We were nervous how the results would be received by the audience, which included members from Health Canada and other public health agencies. Afterwards, someone approached me and said, “Congratulations – you have just sabotaged your career before it even started”. Rivka Green

As part of our agreement, our manuscript required approval by the MIREC Biobank before we submitted it for publication.

¹Department of Psychology, York University, 4700 Keele St., Toronto, ON, Canada
Correspondence: Christine Till (ctill@yorku.ca)

Received: 6 February 2020 Accepted: 11 March 2020

Published online: 22 May 2020

Considering the sensitive nature of the topic, the manuscript was sent to reviewers from various divisions of public health. In over 60 pages, we responded to over 200 specific critiques. The upshot of addressing each critique was that we were able to do better science by refining our methods.

We submitted the manuscript to three top medical journals; two did not send it for peer review because it was “of low research relevance”. As we waited, we hired an independent data analyst to rerun all of the analyses for the third time. In April 2019, *JAMA Pediatrics* accepted our paper. We responded to several additional rounds of review by the *JAMA* editors until we eventually reached a compromise that reflected the strength of the evidence, as well as their implications for public health.

One year after that conference in Ottawa, our article was published on August 19, 2019. In only 2 months, it was viewed over 100,000 times and ranked among the top 0.0005% of research output scored by Altmetric. We expected our study would reignite the debate about the safety of fluoridation, but we didn't expect we would be at the crossfire of this political and polarized debate.

THE BACKLASH

Outside of our colleagues in environmental epidemiology, who were initially skeptical, the results were met with resistance. Attempts to debunk the data were especially apparent from “experts” who held strong beliefs about the benefits and safety of fluoridation.

There are thousands of articles pointing to the safety of community water fluoridation ... this study doesn't change the benefits of optimally fluoridated water and exposure to fluoride.⁹ Dr. Braun, chair of the AAP Section on Oral Health Executive Committee

Yet, there are no other prospective studies with biomarkers of fluoride in pregnant women living in regions with CWF. Canada's national newspaper rang with the headline, “Fluoride won't make you dumber, but the ‘debate’ about its safety might”.¹⁰ Didn't the NRC deliberately call for more studies to address this “debate”?⁶

Vitriolic comments and claims with little scientific basis, such as the results are driven by outliers, were made by the American Council on Science and Health¹¹ and the UK-based Science Media Centre,¹² both heavily funded by the pharmaceutical and food and beverage industries. In reality, we presented our models with and without outliers and the effect remained. These types of vacuous claims exemplify attempts to manipulate the scientific evidence and manufacture doubt.

So what this study found was just an association. And we know from other areas ... they are inherently problematic and inherently complex.¹³ Timothy Caulfield, University of Alberta

This was not a scholarly debate on the neurotoxicity of fluoride; it was an attack on IQ scores, statistical methodology, and observational studies. Ironically, the evidence showing that CWF protects against tooth decay was largely based on observational or “association” studies, most of which were conducted prior to the introduction of fluoridated toothpaste in the early 1970s.¹⁴ Moreover, most landmark studies in public health—including those linking smoking with lung cancer, air pollution with coronary heart disease, and asbestos with mesothelioma—were observational. Indeed, this design is optimal to study many important public health problems, usually in conjunction with toxicological studies.

There is no sensible biochemical reason why fluoride would harm the brains of boys but not those of girls. So, are the authors wrong? Probably.¹⁵ Alex Berezow, Ph.D., Vice President of Scientific Affairs, American Council on Science and Health

Our paper continued to be attacked in scientific and public arenas, many of them drawing upon critiques made by the industry-funded groups. Accusations that our data did not support our conclusions spread quickly and were propagated by social media. “Experts” wrote that the association between maternal urinary fluoride and lower IQ in males, but not females, defied plausibility. However, as we noted in our original proposal, males are often more susceptible to toxicants and failure to examine sex-specific effects of fluoride exposure may result in missing a potentially vulnerable group. Further, the NTP in 2016 specifically called for more studies on fluoride exposure with an emphasis on sex-specific associations.¹⁶

I'm confused as to why the authors would want to withhold the data.¹⁷ Stuart Ritchey, Ph.D.

On October 23, 2019, a letter signed by 30 health-care professionals and scientists from six countries was sent to the Acting Director and Acting Deputy Director of the NIEHS. The letter cited concerns about the replicability of scientific research in general and the need for transparency. Our research team was accused of “refusing to release data”, but we had not refused to release the data. The policies that govern access to the MIREC Biobank and procedures to access it are sent to anyone who requests the data.

RISK AND BENEFITS

Some critics maintained that our conclusion—that pregnant women should reduce their fluoride intake—overstated the implication of the findings and was “dangerous”. Other critics said that we should not change our actions based on “one study”. We agree that no one study is definitive; we should carefully evaluate the collective evidence from multiple studies, as well as the risks and benefits of fluoridation.

Four high-quality, prospective birth cohort studies^{5,8,18,19} show that fetal exposure to fluoride is associated with diminished cognitive abilities. In November 2019, the National Toxicology Program released a draft report on fluoride concluding that fluoride is presumed to be a cognitive neurodevelopmental hazard. This report was largely ignored by the critics of our study.^{17,20}

Fluoride offers no benefits to the fetus. The beneficial effects of fluoride predominantly occur at the tooth surface, after the teeth have erupted.^{21–23} Accordingly, the Canadian Pediatric Society and the American Academy of Pediatrics advise against fluoride supplements during the first 6 months of life.²⁴

Exposure to fluoride comes from a variety of sources, but for people who live in cities with fluoridated water, the main source of ingestion is drinking water. Importantly, pregnant women and formula-fed babies may not be able to access nonfluoridated water.

CONCLUSION

Did our article shift the needle? Perhaps for those who are willing to integrate new knowledge with their existing beliefs. To understand why many questions about the safety of CWF are still not settled after 75 years, we need to recognize how entrenched beliefs can lead to biases and blind spots, even among highly trained clinicians and scientists. Science advances by continuously challenging old ideas and adjusting our beliefs as new knowledge emerges, even if this new evidence conflicts with conventional wisdom or is inconvenient.

Dr. Lanphear, a senior scientist on our team who conducted many of the pivotal lead toxicity studies that helped confirm Dr. Needleman's work, reminded us that it took two decades of research before the CDC declared, “there is no safe level of lead in children's blood”. Dr. Lanphear wrote, “The critics—who were often paid by industry or simply ignorant about lead toxicity but

still willing to offer their 'expert' opinion—delayed efforts to prevent lead poisoning by decades”.

We typically fret about subtle biases, like recall bias and unmeasured confounding, but confirmation bias, the tendency to ignore or debunk data that does not conform to what we believe, is arguably a much larger problem. Failure to act on consistent evidence that indicates safety risks could amount to enormous costs at the population level.

ACKNOWLEDGEMENTS

We disclose funding from the National Institutes of Environmental Health Sciences (NIEHS) grant #s R21 ES027044 and R01 ES030365.

ADDITIONAL INFORMATION

Competing interests: The authors declare no competing interests.

Publisher's note Springer Nature remains neutral with regard to jurisdictional claims in published maps and institutional affiliations.

REFERENCES

1. Needleman, H. L. Salem comes to the National Institutes of Health: notes from inside the crucible of scientific integrity. *Pediatrics* **90**, 977–981 (1992).
2. Newbrun, E. Effectiveness of water fluoridation. *J. Public Health Dent.* **49**, 279–289 (1989).
3. Centers for Disease Control and Prevention. Water Fluoridation Data & Statistics. Monitoring Fluoridation in the United States. <https://www.cdc.gov/fluoridation/statistics/index.htm>. Accessed 10 Dec 2019.
4. Choi, A. L., Sun, G., Zhang, Y. & Grandjean, P. Developmental fluoride neurotoxicity: a systematic review and meta-analysis. *Environ. Health Perspect.* **120**, 1362–1368 (2012).
5. Bashash, M. et al. Prenatal fluoride exposure and cognitive outcomes in children at 4 and 6–12 years of age in Mexico. *Environ. Health Perspect.* **1**, 1–12 (2017).
6. National Research Council (NRC). *Fluoride in Drinking Water: A Scientific Review of EPA's Standards* (National Academies Press, Washington, DC, 2006).
7. Mullenix, P. J., Denbesten, P. K., Schunior, A. & Kernan, W. J. Neurotoxicity of sodium fluoride in rats. *Neurotoxicol. Teratol.* **17**, 169–177 (1995).
8. Green, R. et al. Fluoride exposure during fetal development and intellectual abilities in a Canadian birth cohort. *JAMA Pediatr.* **173**, 940–948 (2019).
9. Jenco, M. American Academy of Pediatrics (AAP) continues to recommend fluoride following new study on maternal intake and child IQ. *AAP News* (August 19, 2019).
10. Picard, A. Fluoride won't make you dumber, but the 'debate' about its safety might. *The Globe and Mail* (August 23, 2019).
11. Berezow, B. A., No, Fluoride Doesn't Lower IQ. It Fails To Satisfy Hill's Criteria of Causality. (American Council on Science and Health, 2019). <https://www.acsh.org/news/2019/08/19/no-fluoride-doesnt-lower-iq-it-fails-satisfy-hills-criteria-causality-14229>. Accessed 11 Nov 2019.
12. Science Media Centre. Expert reaction to study looking at maternal exposure to fluoride and IQ in children. <https://www.sciencemediacentre.org/expert-reaction-to-study-looking-at-maternal-exposure-to-fluoride-and-iq-in-children> (2019).
13. Off, C. & Howden, C. As it happens. <https://www.cbc.ca/radio/asithappens/as-it-happens-tuesday-edition-1.5339960/october-29-2019-episode-transcript-1.5341184> (2019).
14. Iheozor-Ejiofor, Z. et al. Water fluoridation for the prevention of dental caries. *Cochrane Database Syst. Rev.* <https://doi.org/10.1002/14651858.CD010856.pub2> (2015).
15. American Dental Association. Responses to fluoride study flood in from all over the globe. *ADA News*. <https://www.ada.org/en/publications/ada-news/2019-archive/august/responses-to-fluoride-study-flood-in-from-all-over-the-globe>. Accessed 27 Aug 2019.
16. National Toxicology Program (NTP). *Systematic Literature Review on the Effects of Fluoride on Learning and Memory in Animal Studies* (National Toxicology Program (NTP), Research Triangle Park, NC, 2016).
17. Ritchey, S. *Maternal Fluoride and IQ—The Scientific Community Pushes Back* (Science Based Medicine, 2019).
18. Valdez Jiménez, L. et al. In utero exposure to fluoride and cognitive development delay in infants. *Neurotoxicology* **59**, 65–70 (2017).
19. Bashash, M. et al. Prenatal fluoride exposure and attention deficit hyperactivity disorder (ADHD) symptoms in children at 6–12 years of age in Mexico City. *Environ. Int.* **121**, 658–666 (2018).
20. Kirkey, S. “So much is at stake”: Academics call for release of data behind controversial Canadian fluoride study. *The National Post* (October 29, 2019).
21. Limeback, H. A re-examination of the pre-eruptive and post-eruptive mechanism of the anti-caries effects of fluoride: is there any anti-caries benefit from swallowing fluoride? *Community Dent. Oral. Epidemiol.* **27**, 62–71 (1999).
22. Centers for Disease Control and Prevention. Recommendations for using fluoride to prevent and control dental caries in the United States. *Morb. Mortal. Wkly.* **50**, 1–42 (2001).
23. Takahashi, R. et al. Fluoride supplementation (with tablets, drops, lozenges or chewing gum) in pregnant women for preventing dental caries in the primary teeth of their children. *Cochrane Database Syst. Rev.* <https://doi.org/10.1002/14651858.CD01185.pub2> (2017).
24. Canadian Pediatrics Society. The use of fluoride in infants and children. *Pediatr. Child Health* **7**, 569–572 (2002).

C. ANDREW WATERS, ESQ., CA Bar No. 147259
MICHAEL CONNETT, ESQ., CA Bar No. 300314
WATERS, KRAUS & PAUL
222 N. Pacific Coast Hwy, Suite 1900
El Segundo, CA 90245
310-414-8146 Telephone
310-414-8156 Facsimile

Attorneys for Plaintiffs

UNITED STATES DISTRICT COURT
FOR THE NORTHERN DISTRICT OF CALIFORNIA
AT SAN FRANCISCO

FOOD & WATER WATCH, et al.,

Plaintiffs,

vs.

U.S. ENVIRONMENTAL PROTECTION
AGENCY, et al.

Defendants.

Civ. No. 17-CV-02162-EMC

**DECLARATION OF
HOWARD HU, MD, MPH, ScD**

TABLE OF CONTENTS

I. SUMMARY OF QUALIFICATIONS1

II. SUMMARY OF OPINIONS3

III. BASIS FOR OPINIONS.....3

 A. The Methodological Strengths of the ELEMENT Studies3

 B. Prenatal Fluoride Exposure Is Associated with Substantial and
Significant Adverse Effects on IQ and ADHD-Behaviors in the
ELEMENT Cohort.....7

 C. The Limitations of Our Studies Do Not Provide Plausible
Alternative Explanations for the Results12

 D. Implications of Our Findings to the General Population in Water-
Fluoridated Areas.....15

IV. REFERENCES18

1 I, Howard Hu, MD, MPH, ScD, declare that:

2 1. I am a physician-scientist trained in internal medicine, occupational/environmental
3 medicine, epidemiology and general public health who has held leadership positions in science and
4 academia for over 2 decades.

5 2. I am also the Principal Investigator of ongoing research that is examining the impact of
6 early-life exposures to fluoride on neurobehavioral development in the offspring participating in the
7 Early Life Exposures in Mexico to Environmental Toxicants (ELEMENT) project.

8
9 **I. SUMMARY OF QUALIFICATIONS**

10 3. A complete summary of my qualifications and publications can be found in my
11 Curriculum Vitae, which has been marked as Plaintiffs' Exhibit 5 and attached herein.

12 4. As relevant to my testimony here, I am an epidemiologist with decades of research
13 experience investigating the impact of environmental toxicants on human health. In 1990, I received a
14 Doctor of Science degree in Epidemiology from the Harvard School of Public Health, and since that
15 time have taught epidemiology at Harvard, University of Michigan, and University of Toronto, where I
16 served as Dean of the School of Public Health.

17 5. I hold editorial positions on leading environmental and occupational health journals,
18 including the *American Journal of Industrial Medicine*, *Current Environmental Health Reports* and
19 *Environmental Health Perspectives*, and serve as a peer reviewer for the *American Journal of*
20 *Epidemiology*, *Epidemiology*, *Journal of the American Medical Association*, *Lancet*, *New England*
21 *Journal of Medicine*, and *Pediatrics*, amongst others.

22 6. My own epidemiological research has resulted in hundreds of peer-reviewed publications
23 in leading scientific journals. For the past 29 years, this research has been continuously funded by the
24 National Institutes of Health (NIH) through a number of competitive R01 grants.

1 7. The Environmental Protection Agency (EPA) has funded several of my epidemiological
2 studies, including a \$7.8 million research grant to study the effects of metals mixtures on children's
3 health. I have also served as an expert advisor to the EPA, including as a member of EPA's Science
4 Advisory Board on Relative Risk Reduction Strategies and as an expert reviewer of EPA's recent draft
5 report on the concentration-response functions between lead exposure and cardiovascular disease.

6 8. In 1993, I co-founded the ELEMENT research project, a pregnancy and birth cohort that
7 has been funded by both the EPA and NIH. Since its inception, ELEMENT has evolved into a highly
8 successful, award-winning project involving collaborators at the University of Michigan, Harvard, and
9 other academic institutions in the U.S., Canada, and Mexico.

10 9. Through the ELEMENT cohort, we have studied how prenatal exposure to environmental
11 toxicants—including lead, mercury, and fluoride—affect children's health, including their
12 neurodevelopment. Thus far, the ELEMENT cohort has generated over 80 high-impact publications and
13 provided evidence contributing towards environmental health policies around the world, including the
14 EPA's national air standard for lead and the CDC's "Guidelines for the Identification and Management
15 of Lead Exposure in Pregnant and Lactating Women."

16 10. In 2012, following the National Research Council's (NRC) call for more research to
17 investigate the neurobehavioral risks of fluoride exposure, the team I lead successfully competed for a
18 peer-reviewed NIH RO1 grant to study the neurodevelopmental effects of pre- and post-natal fluoride
19 exposures. This research was funded with an understanding that it would provide a major contribution to
20 fluoride risk assessment and policy decision-making on the neurotoxicity concerns identified by the
21 NRC.

22 11. To date, my team has published five peer-reviewed studies on fluoride, including two
23 prospective studies on fluoride and neurodevelopment that were published in the world's two most
24
25
26
27

1 prominent environmental health journals: *Environmental Health Perspectives* and *Environment*
2 *International* (Bashash 2017, Bashash 2018, Cantoral 2019, Liu 2019, Thomas 2016). As with our own
3 research, the journal *Environmental Health Perspectives* is funded by the NIH.

4 **II. SUMMARY OF OPINIONS**

5 12. The ELEMENT prospective cohort studies of fluoride's neurodevelopmental effects are
6 methodologically rigorous studies that provide scientifically reliable and robust results.

7 13. The results of the ELEMENT prospective cohort studies are consistent with and support
8 the conclusion that fluoride is a developmental neurotoxicant at levels of exposure seen in the general
9 population in water-fluoridated communities.
10

11 **III. BASIS FOR OPINIONS**

12 **A. The Methodological Strengths of the ELEMENT Studies**

13 14. ***Prospective Birth Cohort Study Design:*** One of the key strengths of our ELEMENT
14 research is that it has utilized a prospective birth cohort design. Prospective studies (aka longitudinal
15 cohort studies designed at the outset to enable research on the topics of interest and that follow a defined
16 group of individuals) are recognized by epidemiologists as the ideal study design for investigating the
17 impact of environmental toxicants on human health, in part, because the measurement of exposure
18 precedes the development of disease/dysfunction. This is important because it permits greater
19 confidence in the causal relationship of an association since the requirement of temporality is satisfied
20 i.e., the exposure precedes the effect, which, in turn, is one of the components of the Bradford Hill
21 criteria. Where there is suspicion that a chemical may exert a toxic effect *in utero*, a birth cohort study
22 design is critical because it allows an assessment of exposure during the prenatal period.
23

24 15. ***Effective Control for Other Factors that Influence IQ:*** Our ELEMENT studies have
25 considered and controlled for a large number of factors known to affect neurodevelopment, which
26
27
28

1 increases the rigor of the results. First, we excluded women from the study who had characteristics
2 known to affect neurodevelopment, including gestational diabetes, renal disease, hypertension,
3 circulatory diseases, use of illicit drugs, and alcohol consumption. Second, our analyses of fluoride and
4 neurodevelopment controlled for a large number of potential confounders, including maternal age,
5 maternal education, maternal IQ, birth weight, gestational age at time of delivery, sex of child, birth
6 order, maternal smoking, and marital status. Third, we performed sensitivity analyses which controlled
7 for the quality of the child's home environment (i.e., HOME),¹ as well as prenatal lead and mercury
8 exposures.

9
10 16. **Blinded Assessments:** Our studies employed a "blinded" study design where neither the
11 examiners nor the subjects were aware of the subject's fluoride exposure status at the time of the
12 neurodevelopmental exams. A blinded study design is superior to a non-blinded study because it helps
13 protect against bias, including unconscious bias, in the assessment.

14 17. **Individual Biomarkers of Both Prenatal and Postnatal Exposure:** As cohort studies, our
15 investigations have collected and utilized individual measurements of fluoride exposure, covariates, and
16 the outcomes of interest. Cohort studies with individual measurements of exposure, covariates and
17 outcomes are considered much more robust than studies with group-level metrics (otherwise known as
18 "ecological studies") because the accuracy and precision of individual-level measures are far superior to
19 the estimates of these parameters that are associated with ecological studies. In our studies, we measured
20 prenatal fluoride exposure by testing archived samples of the mother's urine that were collected during
21 pregnancy. Urine fluoride is a well-accepted biomarker of total fluoride exposure. As the EPA has
22
23

24
25 ¹ The HOME Score is a rating that is performed by a research observer who gains permission to
26 enter the home and observe the interactions between the offspring and other family members, as well as
27 other characteristics of the home environment. It is intended to try to capture the ability of the home to
enrich a child's educational development and skill development. It is often highly correlated with socio-
economic status, but it also has some independent value of its own in determining a child's
neurodevelopmental trajectory.

1 recognized, “archives of biological samples from birth cohort studies . . . provide critical information on
2 the prenatal and childhood determinants of adult disease” (EPA-NIEHS 2017, p. 9). The archived urine
3 samples in our studies were tested under the oversight and direction of Dr. Angeles Martinez-Mier, a
4 leading authority on the measurement of fluoride in urine and plasma.

5 18. As I acknowledge and discuss further below, there are some limitations with our urine-
6 based exposure estimates. These limitations, however, do not provide a plausible explanation for the
7 results we have observed as they create *non-differential* imprecision in the exposure variable (in this
8 case, the non-differential exposure misclassification is sometimes referred to as “random” or “classical”
9 measurement error associated with exposure). It is a basic epidemiologic axiom that non-differential
10 errors, such as non-differential exposure misclassification, bias the results towards the null (i.e., no
11 association exists), rather than create spurious associations where none otherwise exist. I discuss this
12 further below.
13

14 19. ***Large Cohort Sizes:*** Our studies have involved a sufficiently large number of mother-
15 offspring pairs to permit statistical analyses that are stable and robust. In our 2017 study (“Bashash
16 2017”), we investigated fluoride’s relationship with intelligence among 299 mother-offspring pairs. This
17 included 287 mother-offspring pairs for the analysis of intelligence at age 4, and 211 mother-offspring
18 pairs for an analysis of intelligence at ages 6-12. In our 2018 study (“Bashash 2018”), we investigated
19 the relationship between fluoride and symptoms of Attention-Deficit Hyperactivity Disorder (ADHD)
20 among a total of 213 mother-offspring pairs, with the ADHD assessment conducted between the ages of
21 6 and 12.
22

23 20. ***Reliable Neurocognitive Tests:*** Our 2017 study on intelligence used validated,
24 standardized neurocognitive tests that were administered by a team of psychologists. For the 4-year old
25 children, we used the McCarthy Scales of Children’s Abilities (MSCA), and focused on the General
26
27

Cognitive Index (GCI) score. For the 6-12 year old children, we used the Spanish version of the Wechsler Abbreviated Scale of Intelligence (WASI)² to assess Full-Scale IQ. All raw scores were standardized for age and sex. The examining psychologists were trained and supervised by an experienced developmental psychologist, and independent testing confirmed a very high correlation (0.99) in the scoring, thus confirming a high degree of inter-examiner reliability.

21. ***Reliable Neurobehavioral Tests:*** Behaviors associated with ADHD were assessed using the Spanish version of the Conners' Rating Scales-Revised (CRS-R)³ and Conners' Continuous Performance Test (CPT-II, 2nd Edition).⁴ All measures of ADHD-behaviors were standardized for age- and sex. Higher T-scores (mean of 50, SD of 10) indicate poorer performance. All psychometric tests were applied under the supervision of an experienced psychologist.

22. ***Appropriate Statistical Analyses that Did Not Assume Linearity:*** We used the same standard statistical analyses for our fluoride studies as we have used for our other ELEMENT studies. These included regression analyses that appropriately adjusted for potential confounders, as well as Generalized Additive Models (GAM) that visualized adjusted associations between fluoride and neurodevelopment for purposes of assessing the linearity of the relationship. We did *not* assume

² The WASI shows strong criterion validity with the full-length Wechsler Intelligence Scale for Children (WISC-III; ages 6-16 yrs), and the Wechsler Adult Intelligence Scale (WAIS; ages 16+ yrs). The correlation coefficient between the Full Scale IQ of the WASI and WISC-III is 0.81 (Wechsler, 1991), and 0.92 between the WASI and the WAIS-III (Wechsler, 1999), indicating a high covariance between the abbreviated and full-length measures of intellectual ability. The WASI is also correlated with another abbreviated IQ test, the Kaufman Brief Intelligence Test ($r = 0.89$), providing evidence for convergent validity (Hays et al., 2002). Finally, the WASI demonstrates excellent internal consistency (reliability=0.976) (based on data from Tables 5.1 and 5.8 of the WASI manual).

³ The CRS-R contains three ADHD scales that correspond with the Diagnostic and Statistical Manual of Mental Disorders – 4th edition (DSM-IV) criteria for ADHD: 1) DSM-IV Inattention Index, 2) DSM-IV Hyperactive-Impulsive Index, and 3) DSM-IV Total Index (inattentive and hyperactive-impulsive behaviors combined). It also examines seven types of behavior problems that were derived through factor analysis, including: Oppositional, Anxious-Shy, Cognitive Problem/Inattention, Hyperactivity, Perfectionism, Psychosomatic, and Social Problems. For our study, we examined the three DSM-IV ADHD scales as our primary outcomes because these scales are intended to screen for ADHD, and are commonly used to study the association between diverse environmental contaminants and ADHD- behavior problems.

⁴ The CPT-II is a computer-administered signal detection paradigm. Using the CPT-II, we measured errors of omission and commission, and hit reaction time (response latency).

linearity in the dose-response relationship. Additionally, we took appropriate steps to eliminate the influence of outliers and influential points.

B. Prenatal Fluoride Exposure Is Associated with Substantial and Significant Adverse Effects on IQ and ADHD-Behaviors in the ELEMENT Cohort

23. In the ELEMENT cohort, we found that prenatal fluoride exposure has a linear, dose-response relationship with reduced IQ among both 4-year old and 6-12 year old children (Bashash 2017).⁵ In our main model that adjusted for potential confounders, we found that each 0.5 mg/L increase in maternal urinary fluoride (which approximates the interquartile range, i.e., the difference between the 25th v. 75th percentile) was significantly associated with a loss of 3.15 GCI points among the 4-year-olds, and a loss of 2.5 IQ points among the 6-to-12 year olds. These are substantial reductions in intelligence that rival the effect sizes associated with lead exposure. As one measure of practical impact developed and published in 2009 by an expert from the Economics Policy Institute, each IQ point lost due to lead exposure was estimated to represent a loss of \$17,815 in present discounted value of lifetime earnings (in 2006 USD) (Gould 2009).

24. Visual assessment of the adjusted associations between fluoride and intelligence confirmed the monotonic, mostly linear nature of the relationships (see Figures A and B). Notably, there was no evidence of a threshold among the 4-year olds, although there was some suggestion of a threshold at approximately 0.8 mg/L among the 6-12 year olds.

⁵ We have subsequently reported an analysis, in abstract form, of neurocognitive outcomes at ages 1 to 3, as measured through the Mental Development Index (Thomas 2018). These results are consistent with the age 4 and age 6-12 analyses in that they show significant adverse associations with maternal urinary fluoride. I do not rely on these results here, however, since they have not yet been published in full

Figure A: Visual Association Between Maternal Urinary Fluoride and Intelligence at Age 4


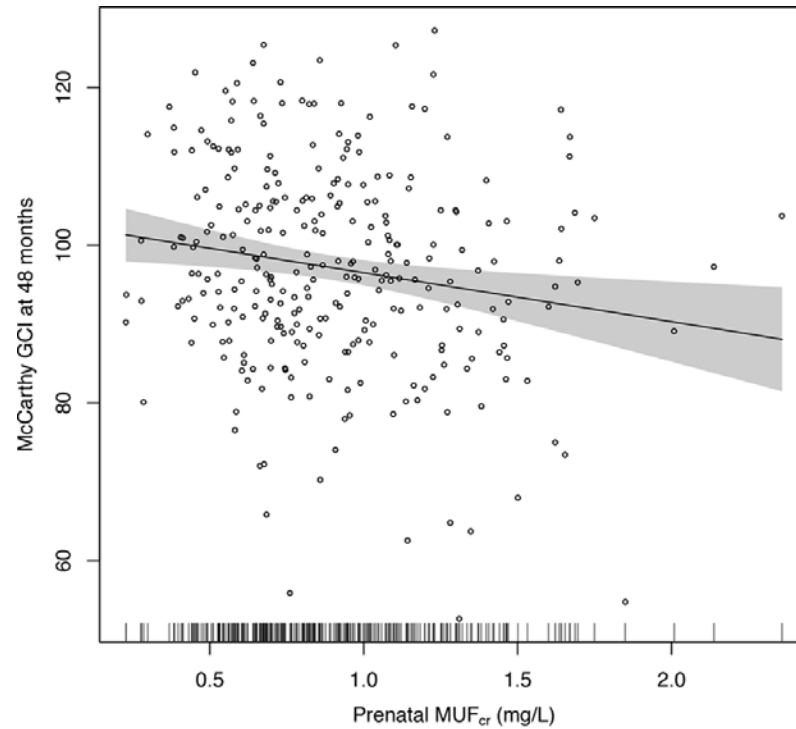



Figure B: Visual Association Between Maternal Urinary Fluoride and Intelligence at Ages 6-12

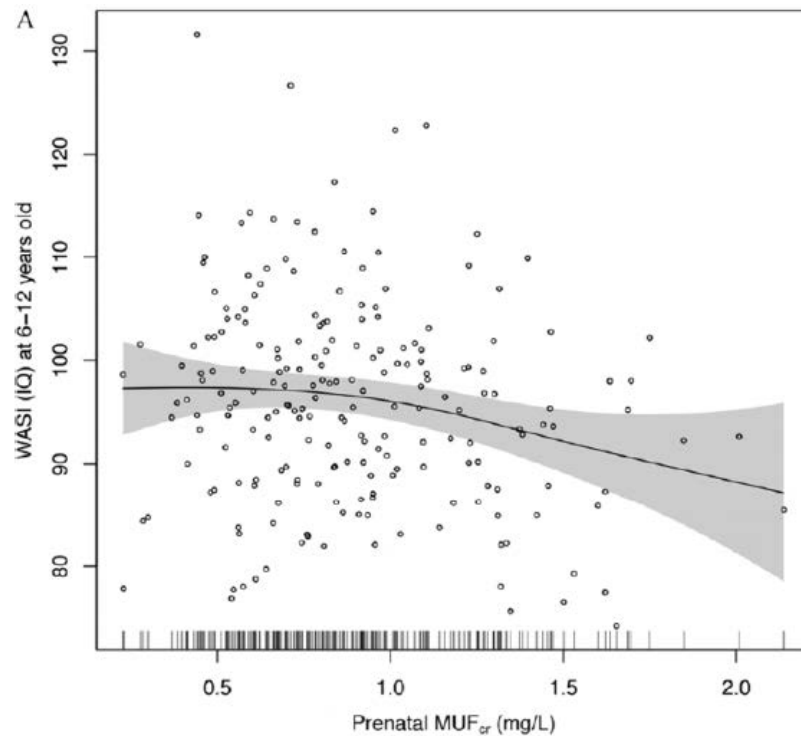

1 25. In contrast with prenatal exposures, we did not find statistically significant associations
2 between IQ and childhood urinary fluoride levels at ages 6 to 12, although there was some suggestion of
3 an adverse effect. This suggests that the timing of fluoride exposure is an important determinant of
4 fluoride's neurodevelopmental effects, and is consistent with exposures occurring prenatally being more
5 detrimental than those occurring during school-aged years. This is plausible given fluoride's passage
6 through the placental barrier, and the known enhanced vulnerability of the developing brain to
7 neurotoxins during the *in utero* period.

8
9 26. In addition to IQ, we have also found a significant association between prenatal fluoride
10 exposure and some attention deficit hyperactivity disorder (ADHD)-like behaviors on the CRS-R test,
11 including cognitive problems and inattention (Bashash 2018). As with our IQ analyses, the associations
12 were linear, although—as we have found for lead (Huang 2016)—there was some indication in some of
13 the analyses of a ceiling effect at higher doses (i.e., the dose-response curve for cognitive problems and
14 inattention began to flatten above 1 mg/L).

15 27. The effect sizes between prenatal fluoride and ADHD behaviors in our cohort were
16 substantial. For those effects which reached statistical significance, increases of 0.5 mg/L in maternal
17 urinary fluoride were associated with 2.4 to 2.8-point higher scores (higher scores reflect indicate poorer
18 performance). Whereas IQ is standardized to a mean of 100, the ADHD behavior scales are standardized
19 to a scale of 50. The effect sizes that we found for prenatal fluoride are similar to what we have found
20 for childhood blood lead levels (Huang 2016).
21
22
23
24
25
26
27

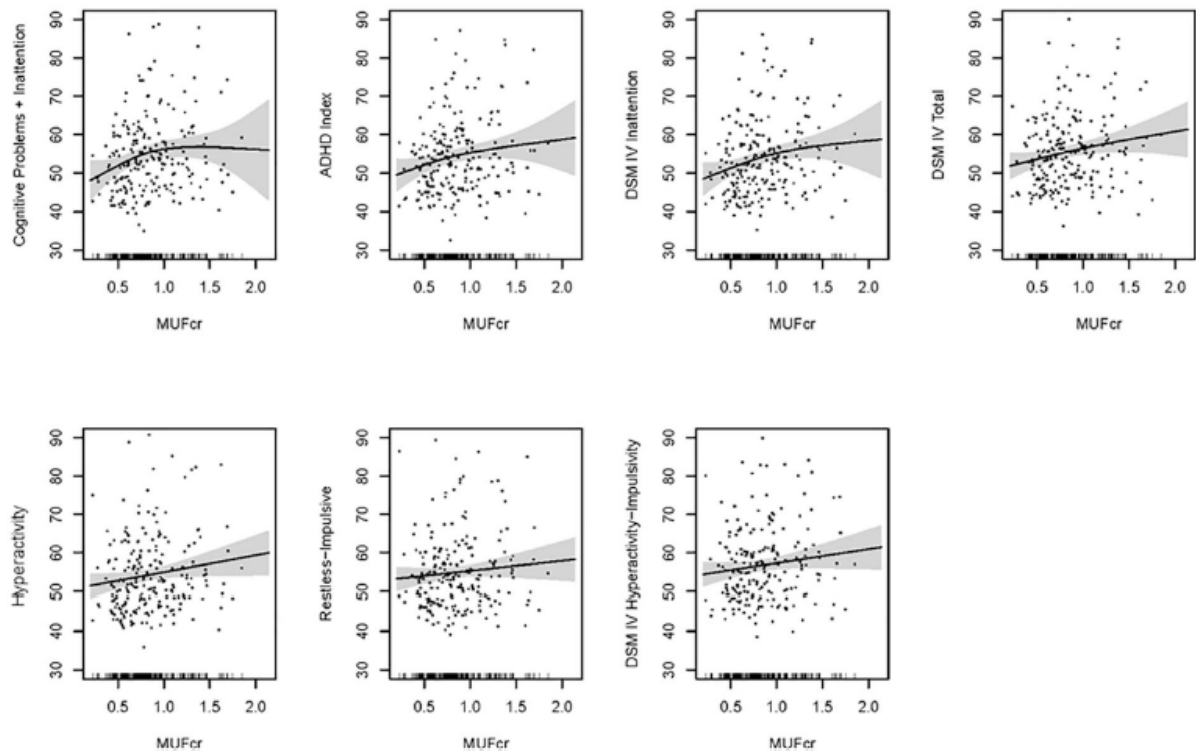Figure C: Association Between Maternal Urinary Fluoride & ADHD Behaviors

28. We did not find statistically significant associations between fluoride and ADHD-behaviors on the CPT-II test. Other studies of environmental chemicals have reported similar discrepancies between the two tests, suggesting that they are assessing different constructs. The stronger association that we found between fluoride and ADHD behaviors on the CRS-R scale may be explained by the CRS-R's focus on constructs that rely on attention (e.g., new learning, ability to hold information and complete tasks, organizational skills, etc).

29. The relationship we observed between fluoride and inattention is consistent with some animal research that has reported a relationship between prenatal fluoride exposure and hypoactive behavioral patterns (Mullenix 1995), as well as prior epidemiological research associating fluoride with impaired working memory (Choi 2015). Working memory is linked with the ability to control attention and it is common for youth with ADHD to have weaknesses in working memory (Kasper 2012).

Fluoride's effect on working memory may relate to an effect on the dopamine system, which fluoride has been found to alter in animal studies (Pal & Sarkar 2014). Dopamine is an important modulatory neurotransmitter in planning and initiation of motor responses, activation, switching, reaction to novelty and processing of reward (Fararone 2015).

30. Some have suggested that the “scatter” in the above scatterplots is a basis to doubt the relation between fluoride and the neurodevelopmental outcomes. Such scatter, however, is typical in epidemiological studies of neurotoxicants, as can be seen in the following figure from our study on lead and neurocognitive effects which the EPA relied upon as evidence of low-level lead neurotoxicity when the Agency set the national air standard for lead (Tellez-Rojos 2006, Fig 1, reproduced as Figure D below). We also found similar scatter in our analysis of blood lead and ADHD behaviors, as measured by CRS-R (Huang 2016, Fig. 1, reproduced as Figure E below). The scatter relates to the fact that there are multiple factors that impact on intelligence and behavior; however, unless they are confounders (which we controlled for), they do not preclude the ability to focus on the specific effect of fluoride.

Figure D: Association Between Childhood Blood Lead Levels and Mental Development Index


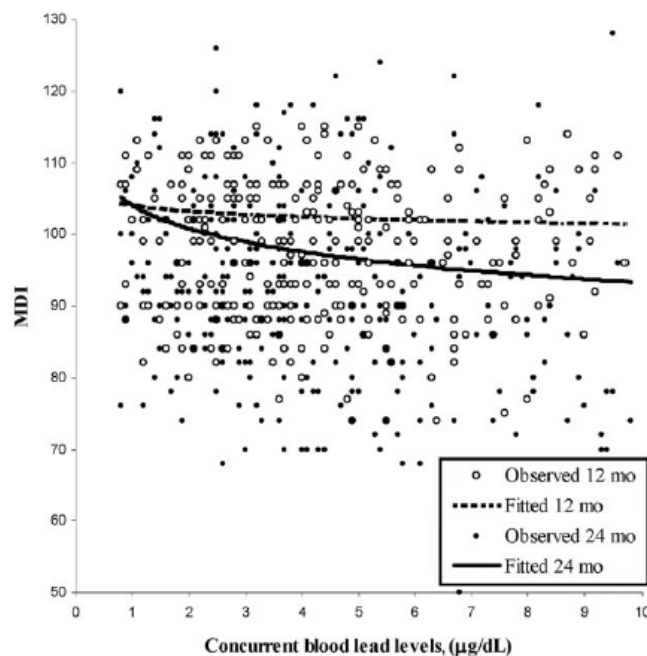


Figure E: Association Between Childhood Blood Lead Levels and ADHD Behaviors

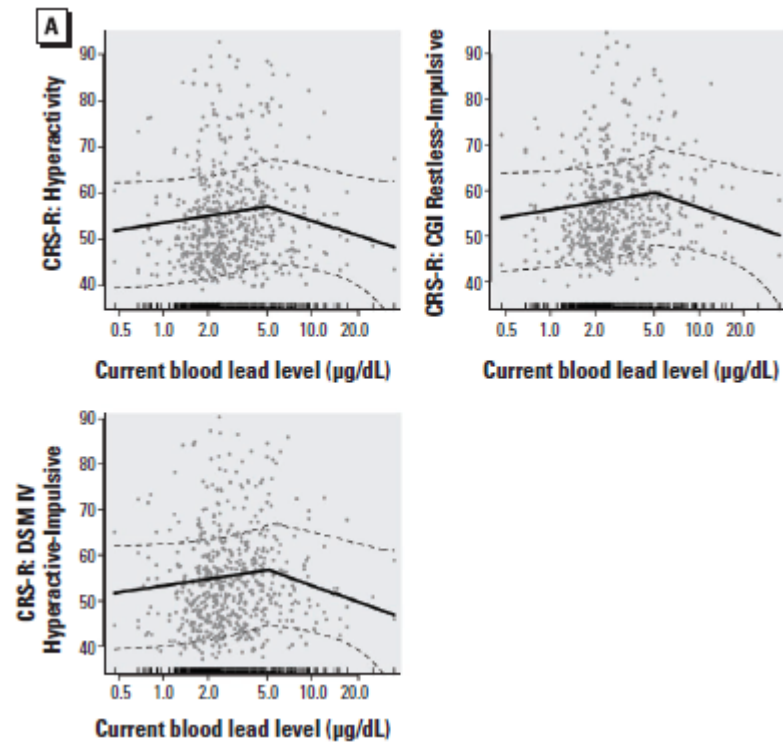

C. The Limitations of Our Studies Do Not Provide Plausible Alternative Explanations for the Results

31. Every epidemiological study, including our studies on fluoride and neurodevelopment, has its limitations. Some of these limitations could theoretically be avoided through the use of human experiments where the toxicant is delivered to the study participants in a controlled and randomized manner. Human experimentation on neurotoxicants, however, is strictly prohibited for obvious ethical reasons. We are thus left with “observational” studies to investigate the impact of environmental toxicants on human health, with prospective cohort studies being the study design best suited for this purpose.

32. As is often the case with epidemiological studies of environmental toxicants, there are limitations in the exposure measurements that we have used in the ELEMENT studies. Our use of spot samples to collect the urine introduces some imprecision into the exposure measurement because urinary

1 fluoride concentrations can fluctuate somewhat throughout the day. This imprecision would have been
2 reduced through the use of 24-hour urine collection samples, and, to a lesser extent, fasting first-morning
3 voids, which are both considered more rigorous measures of fluoride exposure. We compensated for this
4 limitation by using “timed” samples (i.e., second void in the morning) and adjusting for urinary
5 creatinine. Urinary fluoride concentrations fluctuate during the day in large part because fluctuations in
6 an individual’s hydration during the day result in fluctuations in urinary dilution (and therefore, urinary
7 concentrations). Adjusting for urinary creatinine is particularly important because the resulting measure
8 adjusts for urinary dilution. As a result, measures of fluoride in spot urine samples adjusted for
9 creatinine have been found to have excellent agreement with 24-hour samples (Zohouri 2006). Timed
10 spot samples also have an important advantage over 24-hour samples in that they are less imposing on
11 study participants. This is an important consideration when designing cohort studies because the
12 imposition of difficult tasks like collecting 24-hour urines serve to reduce participation, which, in turn,
13 reduces the study’s sample size and statistical power.⁶
14

15 33. Another limitation in our exposure measurements is that, for most of the mothers, we did
16 not have urine samples for every trimester. In our age 4 IQ analysis, 49%, 42%, and 9% of the mother-
17 offspring pairs had urine samples for one, two, and all three trimesters, respectively. In the age 6-12
18 analysis, the respective percentages were 56%, 39%, and 5%; while in the ADHD study, the respective
19 numbers were 57%, 36.4%, and 6.5%. It is common for prospective cohort studies to only have one or
20 two exposure measurements during the prenatal period, but this does not introduce undue imprecision in
21 the exposure estimate, as exposures to a toxicant have limited variation during pregnancy.
22

23 34. Importantly, the imprecision in our exposure measurements does not explain the large
24 and significant associations we observed between maternal urinary fluoride and neurodevelopmental
25

26 ⁶ To put it in simple terms, less people will volunteer to participate in a study if it requires them to
27 collect all of their urine throughout the entire day, including while they are in public spaces, such as
28 their work environment and restaurants, etc.

1 effects. Imprecision in exposure measurements (of the classical or random type, as noted above) is a
2 type of non-differential error that introduces scatter into the analysis which has a generally expected
3 effect of biasing the results towards the null hypothesis. To put it another way, imprecisions in exposure
4 measurements make it *harder*, not easier, to detect an association between an exposure and outcome,
5 much like background noise makes it harder to hear a sound or signal of interest. Imprecision in the
6 exposure measurement is thus anticipated to *obscure* an association, rather than create spurious
7 associations where none otherwise exist. Because of this, improvement in the measurement of a
8 particular exposure tends to reveal and strengthen associations associated with that exposure, not
9 eliminate them.
10

11 35. Another limitation with our studies is, as with most observational studies, we could not
12 rule out the potential for uncontrolled confounding from factors that we did not measure. For example,
13 we did not have data on arsenic which is a neurotoxicant that has been associated with fluoride in certain
14 rural drinking water supplies. While it is always preferable to have more data than less, it is unlikely that
15 arsenic is a meaningful confounder in our cohort. To be a confounder, a covariate must be associated
16 with *both* the outcome *and* exposure. In our cohort, the main source of fluoride is from *salt*, not water.⁷
17 Accordingly, even if arsenic is correlated with fluoride in rural water supplies in Mexico, this
18 association is unlikely to be materially associated with fluoride exposures in our cohort.
19

20 36. Finally, an additional limitation in our studies is that we did not have information on the
21 iodine status of our cohort. Iodine has been theorized to be a potential effect-modifier for fluoride's
22 nervous system effects, i.e., deficiencies of iodine may magnify fluoride's effects, and vice versa (NRC
23 2006). However, failure to control for an effect modifier is unlikely to produce an association between
24 exposure and outcome that does not otherwise exist. Moreover, in Mexico, salt is required by law to be
25

26 ⁷ The water in Mexico City has low levels of fluoride (i.e., 0.16 mg/L) and thus does not present a
27 meaningful exposure in our cohort (Cantoral et al. 2019).

1 iodized. Fluoride levels in our cohort are thus likely correlated with *increased* iodine. To the extent that
2 iodine modifies the effect of fluoride in our population, it is more likely to be in the direction of
3 *reducing* toxicity rather than magnifying it.

4 **D. Implications of Our Findings to the General Population in Water-Fluoridated**
5 **Areas**

6 37. In 2016, we published the largest characterization to date of urinary and plasma fluoride
7 levels throughout pregnancy (Thomas, et al. 2016). At the time we published this study, there had yet to
8 be a population-based study of fluoride exposures among pregnant women in North America, although
9 there were two small-scale studies available from Israel and Poland. The lack of data from North
10 America prevented us, at that time, from comparing the urinary fluoride levels in our cohort with
11 populations from Canada or the United States.

12 38. Urine and plasma fluoride are metrics of the total absorbed dose of fluoride, sometimes
13 referred to as the “internalized” or “bioavailable” dose. These internalized doses do not currently permit
14 one to directly estimate the amount of fluoride that is ingested (i.e., the “external” exposure), nor do they
15 permit the determination of source apportionment of the fluoride exposures. Internalized doses,
16 however, are more relevant than external intake in predicting toxic effects, since they reflect the
17 concentration of toxics that are being delivered to target organs in the body.

18 39. Our 2016 study presented the urinary and plasma fluoride levels from 825 and 330
19 pregnant women from our cohort, respectively. The urine samples were collected and measured using
20 the procedures discussed above for our neurodevelopmental papers (i.e., early morning 2nd voids that
21 were adjusted for creatinine), and both the urine and plasma samples were tested under the direction of
22 Dr. Angeles Martinez-Mier from Indiana University, a world leader in the measurement of fluoride in
23 biological samples.

24 40. The average creatinine-adjusted urinary fluoride level across all three trimesters in the
25
26
27
28

1 ELEMENT cohort was 0.91 mg/L, with a standard deviation of 0.4 mg/L.⁸ The average plasma fluoride
2 level across all three trimesters was 0.0221 mg/L, with a standard deviation of 0.0164 mg/L.⁹

3 41. By the time we published our 2018 study on ADHD behaviors, general population data
4 had become available on maternal urinary fluoride levels in pregnancy (Till 2018). As we noted in our
5 2018 study, the maternal fluoride levels in the Canadian study are similar to the levels in our cohort
6 (Bashash 2018). The mean (creatinine-adjusted) maternal urinary fluoride level among pregnant women
7 living in the water-fluoridated areas of Canada was 0.87 mg/L, with a standard deviation of 0.50 mg/L,
8 which is clearly in the same range as our cohort (i.e., mean = 0.91 mg/L, SD = 0.4 mg/L). The urine
9 samples in the Canadian study were tested by Dr. Martinez-Mier using the same creatinine-adjustment
10 method, which increases the comparability of the data.
11

12 42. The similarity in maternal urinary fluoride levels between pregnant women in the
13 ELEMENT cohort and water-fluoridated areas of the Canadian cohort is consistent with the fact that
14 both populations are receiving so-called “optimal” levels of fluoride through fluoridation programs (i.e.,
15 salt fluoridation in Mexico, and water fluoridation in Canada). Since salt fluoridation programs are
16 designed to replicate the doses provided by fluoridated water, it is a reasonable, first-order expectation
17 that populations living in salt-fluoridated and water-fluoridated areas will receive similar doses of
18 fluoride.
19

20 43. The maternal urinary fluoride data from the ELEMENT cohort and water-fluoridated
21 areas of Canada support the conclusions that the two populations have essentially the same *internalized*
22 doses of fluoride. The internalized doses in water-fluoridated areas are thus in the range that we have
23

24 ⁸ The 75th and 90th percentile values were 1.09 mg/L and 1.37 mg/L, respectively.

25 ⁹ We tested for and found no correlation between creatinine-adjusted urinary fluoride and
26 sociodemographic variables, including maternal age, maternal education, child sex, smoking status, birth
27 order, and cohort. Although we found a trend towards increasing urinary fluoride levels through the first
28 22-23 weeks of pregnancy, and a reduction thereafter, these trends were not statistically significant
(Thomas 2016).

1 found to be associated with substantial and significant neurodevelopmental harms in the ELEMENT
2 cohort.

3 44. Although direct comparisons of *external* fluoride intake cannot yet be made, such
4 information is not necessary to generalize the neurodevelopmental results from the ELEMENT cohort to
5 water-fluoridated areas.

6 45. There is no identified reason to believe that the neurodevelopmental effects of fluoride
7 will differ by the source of exposure, be it fluoridated salt or fluoridated water; once inside the body the
8 source of fluoride is immaterial.

9 46. For the reasons stated, it is my opinion to a reasonable degree of scientific certainty that
10 the results of the ELEMENT studies support the conclusion that fluoride is a developmental
11 neurotoxicant at levels of internalized exposure seen in water-fluoridated communities.
12

13
14 I declare under penalty of perjury, under the laws of the United States, that the foregoing
15 is true and correct to the best of my knowledge and belief.

16 Executed on May 20, 2020, in Seattle Washington.
17

18
19 

20 HOWARD HU, MD, MPH, ScD
21
22
23
24
25
26
27
28

IV. REFERENCES

- Bashash M, Thomas D, Hu H, Martinez-Mier EA, Sanchez BN, Basu N, Peterson KE, Ettinger AS, Wright R, Zhang Z et al: Prenatal Fluoride Exposure and Cognitive Outcomes in Children at 4 and 6-12 Years of Age in Mexico. *Environ Health Perspect* 2017, 125(9):097017.
- Bashash M, Marchand M, Hu H, Till C, Martinez-Mier EA, Sanchez BN, Basu N, Peterson KE, Green R, Schnaas L et al: Prenatal fluoride exposure and attention deficit hyperactivity disorder (ADHD) symptoms in children at 6-12years of age in Mexico City. *Environ Int* 2018, 121(Pt 1):658-666.
- Cantoral A, Luna-Villa LC, Mantilla-Rodriguez AA, Mercado A, Lippert F, Liu Y, Peterson KE, Hu H, Téllez-Rojo MM, Martinez-Mier EA. Fluoride Content in Foods and Beverages From Mexico City Markets and Supermarkets. *Food and Nutrition Bulletin*. 2019 Jul 25:0379572119858486.
- Choi AL, Sun G, Zhang Y, Grandjean P. Developmental fluoride neurotoxicity: a systematic review and meta-analysis. *Environ Health Perspect* 2012, 120(10):1362-1368.
- Environmental Protection Agency / National Institute of Environmental Health Sciences [EPA-NIEHS]. 2017. NIEHS/EPA Children's Environmental Health and Disease Prevention Research Centers: Impact Report. EPA/600/R-17/407.
- Faraone, S.V., Asherson, P., Banaschewski, T., Biederman, J., Buitelaar, J.K., Ramos- Quiroga, J.A., et al.. Attention-deficit/hyperactivity disorder. *Nat. Rev. Dis. Prim.* 2015; 1, 15020.
- Gould E. Childhood lead poisoning: conservative estimates of the social and economic benefits of lead hazard control. *Environ Health Perspect.* 2009 Jul;117(7):1162-7.
- Hays JR, Reas DL, Shaw JB. Concurrent validity of the Wechsler abbreviated scale of intelligence and the Kaufman brief intelligence test among psychiatric inpatients. *Psychol Rep.* 2002 Apr;90(2):355-9.
- Huang S, Hu H, Sánchez BN, Peterson KE, Ettinger AS, Lamadrid-Figueroa H, et al. Childhood blood lead levels and symptoms of attention deficit hyperactivity disorder (ADHD): a cross-sectional study of Mexican children. *Environ Health Perspect* 2016, 124(6):868–874.
- Kasper, L.J., Alderson, R.M., Hudec, K.L. Moderators of working memory deficits in children with attention-deficit/hyperactivity disorder (ADHD): a meta-analytic review. *Clin. Psychol. Rev.* 2012; 32, 605–617.
- Liu Y, Téllez-Rojo M, Hu H, et al. Fluoride exposure and pubertal development in children living in Mexico City. *Environ Health* 2019;18(1):26.
- Mullenix PJ, Denbesten PK, Schunior A, Kernan WJ. Neurotoxicity of sodium fluoride in rats. *Neurotoxicol Teratol* 1995, 17(2):169–177.
- NRC. 2006. Fluoride in Drinking Water: A Scientific Review of EPA's standards. National Academies Press, Washington, D.C.

- 1 Pal, S., Sarkar, C., Protective effect of resveratrol on fluoride induced alteration in protein and nucleic
2 acid metabolism, DNA damage and biogenic amines in rat brain. *Environ. Toxicol. Pharmacol.* 2014,
3 38, 684–699.
- 4 Téllez-Rojo MM, Bellinger DC, Arroyo-Quiroz C, Lamadrid-Figueroa H, Mercado-Garcia M, Schnaas-
5 Arrieta L, Wright RO, Hernández-Avila M, Hu H. Longitudinal associations between blood lead
6 concentrations lower than 10 microg/dL and neurobehavioral development in environmentally exposed
7 children in Mexico City. *Pediatrics* 2006;118(2):e323-e330.
- 8 Thomas DB, Basu N, Martinez-Mier EA, Sanchez BN, Zhang Z, Liu Y, Parajuli RP, Peterson K,
9 Mercado-Garcia A, Bashash M et al: Urinary and plasma fluoride levels in pregnant women from
10 Mexico City. *Environ Res* 2016, 150:489-495.
- 11 Thomas D, Sanchez B, Peterson K, Basu N, Martinez-Mier EA, Mercado-Garcia A, Hernandez-Avia M,
12 Till C, Bashash M, Hu H, Tellez-Rojo M. Prenatal fluoride exposure and neurobehavior among children
13 1-3 years of age in Mexico. *British Medical Journal* 2018; 75(Suppl 1):A10.
- 14 Till C, Green R, Grundy JG, Hornung R, Neufeld R, Martinez-Mier EA, Ayotte P, Muckle G, Lanphear
15 B: Community Water Fluoridation and Urinary Fluoride Concentrations in a National Sample of
16 Pregnant Women in Canada. *Environ Health Perspect* 2018, 126(10):107001.
- 17 Wechsler, D. (1991). Wechsler intelligence scale for children, 3rd ed. (WISC-III). San Antonio, TX:
18 Psychological Corporation.
- 19 Wechsler, D. (1999). Wechsler abbreviated scale of intelligence (WASI) manual. San Antonio, TX:
20 Psychological Corporation.
- 21 Zohouri F, Swinbank C, Maguire A, Moynihan P. 2006. Is the fluoride/creatinine ratio of a spot urine
22 sample indicative of 24-h urinary fluoride? *Community Dent Oral Epidemiol* 34(2):130–138,
23
24
25
26
27

**CURRICULUM VITAE OF
HOWARD HU, MD, MPH, ScD**

CURRICULUM VITAE

Date Prepared: May, 2019

NAME: Howard Hu

PRIMARY AFFILIATION: School of Public Health, University of Washington

SECONDARY AFFILIATION: School of Public Health, University of Michigan

CONTACT: Howard Hu, M.D, M.P.H., Sc.D.

Email: hhu5@uw.eduLINKS: https://deohs.washington.edu/faculty/hu_howard
<https://www.linkedin.com/in/howard-hu-059703a/?trk=public-profile-join-page>

TABLE OF CONTENTS

SUBJECT	PAGE
EDUCATION	2
POSTDOCTORAL TRAINING	2
CERTIFICATION AND LICENSURE	2
ACADEMIC APPOINTMENTS	2
ADMINISTRATIVE APPOINTMENTS	3
CLINICAL APPOINTMENTS	4
OTHER ACADEMIC POSITION/VISITING APPOINTMENTS	4
MAJOR RESEARCH INTERESTS	5
GRANTS	5
HONORS AND AWARDS	9
MEMBERSHIPS	10
EDITORIAL POSITIONS AND BOARDS	10
PEER REVIEW SERVICE	11
TEACHING	11
COMMITTEE, ORGANIZATIONAL, VOLUNTEER SERVICE	17
OTHER PUBLIC SERVICE	22
CONSULTING POSITIONS	22
VISITING PROFESSORSHIPS	23
SEMINARS AND EXTRAMURAL INVITED PRESENTATIONS	23
BIBLIOGRAPHY	31

EDUCATION:

9/1973-6/1976	Biology	B.Sc.	Brown University
9/1977-6/1982	Medicine	M.D.	Albert Einstein College of Medicine
9/1979-6/1980 (degree in 6/1982*)		M.P.H. (Occ Hlth)	Harvard School of Public Health
9/1985-6/1986	Epidemiology	M.S.	Harvard School of Public Health
7/1986-6/1990	Epidemiology	Sc.D.	Harvard School of Public Health

* Awarding of the Harvard M.P.H. to medical students is delayed until the M.D. degree is conferred

POSTDOCTORAL TRAINING:

Research Fellowships

7/1987-6/1988 Occupational Health Research Fellow, Dept. of Environmental Health
Harvard School of Public Health

Internship and Residencies

7/1982-6/1983	Intern in Medicine	Boston City Hospital
7/1983-6/1984	Junior Assistant Resident, Internal Medicine	Boston City Hospital
7/1984-6/1985	Senior Assistant Resident, Internal Medicine	Boston City Hospital
7/1985-6/1987	Resident, Occupational Medicine	Harvard School of Public Health

CERTIFICATION AND LICENSURE:

1984	Massachusetts Medical License Registration
1985	American Board of Internal Medicine, Diplomate
1987	American Board of Preventive Medicine, Diplomate (Occupational Medicine)
2006	Michigan Medical License Registration
2013	College of Physicians & Surgeons of Ontario
2018	Washington State Medical License Registration

ACADEMIC APPOINTMENTS:

9/1988-6/1992	Instructor in Medicine Department of Medicine, Harvard Medical School
9/1988-6/2006	Associate Physician (Clinical and Research), Channing Laboratory, Department of Medicine, Brigham & Women's Hospital
9/1990-6/1994	Assistant Professor of Occupational Medicine Department of Environmental Health, Harvard School of Public Health

CV: Howard Hu, M.D., M.P.H., Sc.D.

7/1992-6/1997 Assistant Professor of Medicine
Department of Medicine, Harvard Medical School

7/1994-6/2002 Associate Professor of Occupational Medicine
Department of Environmental Health, Harvard School of Public Health

7/1997-8/2006 Associate Professor of Medicine
Department of Medicine, Harvard Medical School

7/2002-8/2006 Professor of Occupational and Environmental Medicine (tenured)
Department of Environmental Health, Harvard School of Public Health

9/2006-6/2012 Chair and Professor of Environmental Health Sciences (tenured), Department of
Environmental Health Sciences, University of Michigan School of Public Health

9/2006-8/2009 Adjunct Professor of Occupational and Environmental Medicine
Department of Environmental Health, Harvard School of Public Health

9/2006-6/2012 Research Associate Physician, Channing Laboratory, Department of
Medicine, Brigham & Women's Hospital

5/2007-2012 Professor of Epidemiology, University of Michigan School of Public Health

5/2007-2012 Professor of Internal Medicine, University of Michigan Medical School

1/2009-2012 NSF International Endowed Department Chair, University of Michigan School of
Public Health, Department of Environmental Health Sciences

7/2012-2018 Professor of Environmental Health, Epidemiology and Global Health (tenured)
Dalla Lana School of Public Health, University of Toronto, Toronto, Ontario,
Canada (on sabbatical/administrative leave, 2017-2018)

7/2012-2018 Professor, School of Medicine, University of Toronto, Toronto, Ontario, Canada

7/2012- Adjunct Professor, Department of Environmental Health Sciences, University of
Michigan School of Public Health

7/2012-2013 Director, Dalla Lana School of Public Health, University of Toronto, Toronto,
Ontario, Canada

7/2013-6/2017 Founding Dean, Dalla Lana School of Public Health, a Faculty of the University
of Toronto, Toronto, Ontario, Canada

7/2017- Affiliate Professor (started as Visiting Scholar until December, 2017),
Department of Occupational and Environmental Health Sciences, University of
Washington School of Public Health, Seattle, WA

ADMINISTRATIVE APPOINTMENTS:

7/1991-6/2006 (Founding) Director, Metals Epidemiology Research Group, Channing Laboratory,
Department of Medicine, Brigham and Women's Hospital, Harvard Medical School, and
Department of Environmental Health, Harvard School of Public Health

7/1992-6/1995 Director, Commission to Investigate the Health and Environmental Effects of Nuclear
Weapons Production, International Physicians for the Prevention of Nuclear War

7/1996-6/2006 Director, Residency Program in Occupational and Environmental Medicine, Harvard
School of Public Health

7/1996-8/2006 Director, Occupational and Environmental Medicine Core, National Institute for
Occupational Safety and Health Educational Resource Center at the Harvard School of

CV: Howard Hu, M.D., M.P.H., Sc.D.

Public Health

- 7/1998-6/2004 (Founding) Medical Editor, Environmental Health Perspectives (official journal of NIEHS)
- 7/2000-8/2006 Associate Director, the Harvard NIEHS Environmental Sciences Center, Harvard School of Public Health
- 7/2004-6/2009 (Founding) Principal Investigator and Director, Harvard Center for Children's Environmental Health and Disease Prevention Research (co-PI and co-Director after 9/1/08)
- 9/2006-6/2012 Chair, Department of Environmental Health Sciences, University of Michigan School of Public Health
- 9/2006-2012 Director, Occupational Epidemiology Core, NIOSH Education and Research Center, University of Michigan
- 9/2006-2012 Co-Director, Michigan-Harvard/Harvard-Michigan Metals Epidemiology Research Group
- 7/2009-2011 Director, NIA T32 Training Grant in Aging and Public Health, University of Michigan School of Public Health
- 1/2010-2012 Chair, Faculty Steering Committee on Global Health, University of Michigan School of Public Health
- 4/2011-2012 (Founding PI) and Director, University of Michigan NIEHS P30 Core Center.
- 7/2012-2013 Director, Dalla Lana School of Public Health, University of Toronto, Toronto, Ontario, Canada
- 7/2013-6/2017 Founding Dean, Dalla Lana School of Public Health, a Faculty of the University of Toronto, Toronto, Ontario, Canada

CLINICAL APPOINTMENTS:

- 7/1985-6/1987 Attending Physician, Emergency Department, Whidden Memorial Hospital
- 7/1985-6/1988 Assistant Visiting Physician, Department of Medicine, Boston City Hospital
- 1/1985-6/2006 Consultant in Occupational and Environmental Medicine, Center for Occupational and Environmental Medicine, Northeast Specialty Hospital (formerly known as the Olympus Specialty Hospital, the Massachusetts Respiratory Hospital, and Norfolk County Hospital).
- 3/1987-9/1987 Attending Physician, Occupational Health Program, University Hospital/Boston University Medical Center
- 7/1988-9/2006 Associate Physician, Brigham and Women's Hospital
- 7/1990-6/1995 Occupational/Environmental Medicine Consultant, Brigham and Women's Hospital Employee Health Services
- 7/2007-2012 Associate Physician, Division of General Medicine, Department of Medicine, University of Michigan Health System
- 1/2019-present Staff Physician, RotaClinic-Lake City, Seattle, WA

OTHER ACADEMIC POSITIONS and MAJOR VISITING APPOINTMENTS:

CV: Howard Hu, M.D., M.P.H., Sc.D.

7/1987-6/1990 Visiting Physician, South Cove Health Center, Boston (Chinatown)
 7/1996-8/2006 Associate, Center for Health and the Global Environment, Harvard Medical School
 2/1997 Alice Hamilton Visiting Professor, Division of Occupational and Environmental
 Medicine, Department of Medicine, University of California at San Francisco
 11/2000- Visiting Scientist, Sri Ramachandra Medical College and Research Institute
 7/2010- Senior Consultant, Tianjin Centers for Disease Control and Prevention, Tianjin,
 China
 10/2012- Visiting Professor, Shanghai Key Laboratory of Children's Environmental Health,
 Xinhua Hospital, Shanghai Jiao-Tung University, China
 7/2013-6/2016 Visiting Professor, Shanghai Jiao Tong School of Medicine, China
 5/2015- Affiliate Scientist to the Li Ka Shing Knowledge Institute, St. Michael's Hospital,
 Toronto, Canada

MAJOR RESEARCH INTERESTS:

1. Environmental and molecular epidemiologic research related to heavy metals, potential endocrine disruptors, other neurotoxicants, carcinogens, etc.
2. Gene-environment interactions; epigenetic dysregulation
3. Fetal/early life exposures and long-term effects
4. Aging-environment interactions
5. Environmental health, health inequities and health disparities, human rights
6. Health and the global environment
7. "Big Data" for population health
8. Environmental sensitivities/Multiple chemical sensitivities

GRANTS (as PI, Co-PI, or primary mentor only):

Past Funding:

1980 (summer) Montefiore Hospital, Bronx NY, PI; \$2,000 (approx)
 A study of rural and occupational health in Tulua, Colombia, South America
 1982 (summer) Albert Einstein College of Medicine, PI; \$3,000 (approx)
 A study of occupational/environmental health in Shanghai, China
 7/1987-6/1989 NIEHS Center Grant ES00002 Pilot Project, PI; \$12,000
 The Long-term Renal and Neurologic Effects of Childhood Plumbism
 7/1989-6/1990 NIEHS subcontract 7083-1, PI; \$50,000 (approx)
 The Use of X-Ray Fluorescence to Measure Lead Burden and Childhood Lead
 Exposure
 7/1990-6/1992 Agency for Toxic Substances and Disease Registry, PI; \$150,000 (approx)
 "Clinical Environmental/ Occupational Medicine Research Fellowship Award",
 7/1990-6/1991 NIEHS Center Grant ES00002 Pilot Project, PI; \$12,000
 The Metabolic Effects of Pregnancy and Lactation on Lead Burden

CV: Howard Hu, M.D., M.P.H., Sc.D.

7/1990-6/1991 Harvard School of Public Health Basic, PI
Research Support Grant; \$10,000
K-X-Ray Fluorescence Measured Lead Burden

10/1991-11/1991 NIOSH Special Grants, PI; \$50,000 (approx)
The Carpenters Lead Project

4/1991-3/1996 NIEHS/R01, PI; \$2,200,000 (approx)
The Epidemiology of Lead, Diet and Blood Pressure

7/1991-6/1996 NIEHS/R01 supplement, PI; \$240,000 (approx)
The Epidemiology of Lead, Diet and Blood
Pressure--Research Supplement for Minority Investigator

7/1992-6/1995 NIEHS/R01 (Office of Research on Women), PI; \$200,000 (approx)
Lead and Hypertension in Women

7/1993-6/1996 NIEHS/subcontract, PI; \$150,000 (approx)
Exposure to Neurotoxins as Risk Factors for Amyotrophic Lateral Sclerosis

7/1995-6/1998 State of Washington, Department of Labor, PI; \$350,000 (approx)
SPECT Imaging of the Brain in Patients with Multiple Chemical Sensitivity
Syndrome and Controls

7/1996-6/1997 NIEHS Center Grant ES00002 Pilot Project, PI; \$15,000
Electrocardiographic abnormalities in association with low-level lead exposure
among middle-aged to elderly men: the Normative Aging Study

4/1995-3/2000 NIEHS Project PI (Program Project PI: Richard Monson); \$1,800,000 (approx)
Lead Exposure, Accumulation in Bone, and Reproductive Toxicity Among Men and
Women In Mexico

4/1995-3/2000 NIEHS Project PI (Program Project PI: Richard Monson); \$1,900,000 (approx)
Lead Exposure, Accumulation in Bone, and Cognitive Toxicity Among Elderly Men
and Women

6/1997-5/2002 NIEHS/R01 ES05257 PI; \$2,312,274
Lead Biomarkers, Aging, and Chronic Disease

7/1997-6/1999 NIEHS Center Grant ES00002 Pilot Project, PI; \$10,000
The effect of genetic polymorphisms of metallothionein-IIA on mRNA levels in
middle-aged to elderly men: the Normative Aging Study

7/1998-6/2003 NIEHS/R01 PI (with no-cost extension; 5R01ES007821); \$2,291,833
Lead Dose Biomarkers, Reproduction, and Infant Outcomes

7/1999-6/2000 NIEHS Center Grant ES00002 Pilot Project, co-PI; \$14,000
Magnetic Resonance Spectroscopy in the Evaluation of Lead Neurotoxicity: the
Normative Aging Study

7/2000-6/2001 MAVERIC (Massachusetts Area Veterans Epidemiology Resource and Institute
Center) Pilot Project PI (with Dr. Robert Wright, co-PI); \$10,000
The Use of Magnetic Resonance Spectroscopy in Lead Poisoning

7/2000-6/2001 NIOSH Center Grant Pilot Project, PI (with Dr. Robert Wright, co-PI); \$12,000
Interaction between ApoE Genotype and Lead Exposure in the Development of
Cognitive Impairment

7/2002-6/2004 The Rasmussen Foundation/Health Care Without Harm; \$50,000

CV: Howard Hu, M.D., M.P.H., Sc.D.

CV: Howard Hu

7

- Medical Use of Phthalate Containing Products in the Neonatal Intensive Care Unit and Biomarkers of Neonatal Phthalate Metabolites
7/2002-6/2003 NIEHS Center Grant Pilot Project, PI; \$8,000
Vitamin D Receptor Gene and Bone Lead in Reproduction
- 3/2004-2/2005 The Critelli Family Foundation; \$10,000
Review of Environmental Cadmium Exposure and Toxicity
- 4/2000-3/2007 NIEHS Project Leader (Program Project PI: Richard Monson; 5P01ES05947); \$2,472,677; Controlled Trial in Pregnancy of Dietary Supplements for the Suppression of Bone Resorption and Mobilization of Lead into Plasma (no cost extension)
- 4/2000-3/2007 NIEHS Project co-Leader (Program Project PI: Richard Monson; 5P01ES05947); \$1,210,000 (approx); A Community-Based Study of Lead Exposure Pathways, Biomarkers of Dose, Health Effects, and Phytoremediation Strategies at the Tar Creek Superfund Site (no cost extension)
- 4/2002-9/2007 NIEHS/R01 PI (5R01ES010798); \$3,011,295
Gene-Metal Interactions and Parkinson's Disease
- 10/2003-9/2007 NCMHI/P20 Project Leader (MD000501-01; Hughes Harris, PI); \$828,781 (Project)
"FAMU and Harvard Center for Health and Health Care Disparities"
- 8/2003-7/2008 NIEHS/R01 PI (2R01ES05257-11A2); \$3,357,424 (became co-PI in 2007 after move to University of Michigan)
Lead-Gene Interactions and Cognition
- 6/2004-3/2009 NIEHS/P01 PI (5 P01ES012874-01); \$6,662,670 (became co-PI in 2006 after move to University of Michigan)
Metals Mixtures and Children's Health (Center for Children's Environmental Health and Disease Prevention Research)
- 7/2002-12/2009 NIH/R03 PI (1R03TW005914; no cost ext through 2008); \$192,000 (approx)
Lead, Genes, and Cognition in Children in Chennai, India
- 9/2006-7/2011 NIEHS/R01 PI (R01ES0007821); \$3,116,831
Fetal Origins of Neurobehavior: Lead and Cholesterol Metabolism Interactions
- 7/2006-6/2011 NIEHS/R01 co-PI (R01ES013744; PI Wright), \$3,200,000
Stress, Lead, Iron Deficiency and Neurodevelopment
- 7/2006-6/2011 NIEHS/R01 co-PI (R01ES014930; PI Wright), \$2,800,000
Metal Mixtures and Neurodevelopment
- 2/2008-2/2010 Michigan Institute for Clinical and Health Research (MICHHR; home of the UM CTSA; UL1RR024986) Pilot Project PI; \$26,000 (no cost extension)
Epigenetics of Early Life Events and Environmental Toxicants
- 4/2009-4/2010 Michigan Alzheimer's Disease Research Center Pilot Project PI, \$25,000
Environment, Epigenetics and Alzheimer's Disease (no cost extension)
- 12/2009-12/2010 University of Michigan Center for Global Health Pilot Project PI, \$25,000
Climate Variability and Impacts on Mortality and Morbidity in Chennai, India: A Pilot Project Stemming from the 2009 U.S.-India Workshop on Climate Change and Public Health, Goa India (no cost extension)

CV: Howard Hu, M.D., M.P.H., Sc.D.

CV: Howard Hu

8

9/2009-9/2010 Michigan Institute for Clinical and Health Research (MICHR; home of the UM CTSA; UL1RR024986) Pilot Project PI; \$26,000 (no cost extension)
Epigenetics and Epigenomics in the Etiology of Alzheimer Disease

7/2008-6/2011 NIA/T32 PI (T32AG027708); \$450,000
Interdisciplinary Training Program in Aging and Public Health

4/2010-3/2015 NIEHS P42 Superfund Co-Inv, Project 2, Co-investigator (P42ES017198; PI: Alshawabkeh, Project 2 Leader: Meeker) Puerto Rico Testsite For Exploring Contaminant Threats, \$12,000,000

4/1/2011-6/2015 NIEHS Core Environmental Health Sciences Center, Founding PI and Director (until 2012; now consultant; P30 ES017885), \$ 4,620,100;
“Lifestage Exposures and Adult Disease”

4/2010-3/2014 NIEHS/EPA P20 Co-PI and Clin Health Specialist (P20 ES018171; PI Peterson) Formative Children’s Environmental Health and Disease Prevention Center, \$1,959,960; “Perinatal Exposures, Epigenetics, Child Obesity & Sexual Maturation”

7/1/2013-6/30/2014 CIHR, Canadian Institute for Health Services and Policy Research; Planning Grants-Priority Announcement:Partnerships for Health System Improvement; PI, \$24,992
“The Surviving Opioid Overdose with Naloxone (SOON) Project and Roundtable”

07/1/11-06/30/16 NIEHS K01 ES019909 (co-mentor; PI: Somers)
“Immune dysfunction associated with early life heavy metal exposure”

4/1/12-3/30/17 NIEHS R01ES013744 (consultant; PI: Wright; Mt Sinai School of Medicine)
“Stress-Lead Interactions and Child Development”

7/1/2012-7/1/2017 European Commission (EC), Funded under FP7-Health, Project 304925, co-Investigator; PI, epidemiologic studies, \$6,000,000 E
“A novel micronutrient-based strategy to prevent hearing impairments: test and road to market for age-related hearing loss and preservation of residual hearing”

Current Funding

6/1/2012-7/1/2019 1R01ES021446-01, PI, \$4,140,000 (parent + supplement awards);
“Prenatal and Childhood Exposure to Fluoride and Neurodevelopment”

5/15/2015-5/15/2019 Health Canada; PI, \$200,000 (Phase 1); \$1,400,000 (proposed Phase 2)
“A Community-based First Nation Study of Cancer and the Environment in Northern Ontario”

4/1/13-3/31/23NIEHS/EPA P01ES022844 (co-inv; PI: Peterson at the University of Michigan)
“Lifecourse Exposures & Diet: Epigenetics, Maturation & Metabolic Syndrome.”

7/1/16-6/30/21 CIHR (co-PI; Director; PI: Jeffrey Brook at the Dalla Lana School of Public Health) \$4,700,000 CDN
“CANadian Urban Environmental (CANUE) Health Research Consortium”

9/1/16-8/31/21 NIH 5R01ES026033-02, (consultant; PI: Arora at Mt. Sinai School of Medicine) \$648,000 “Novel Biomarker to Identify Critical Windows of Susceptibility to Metal Mixture”

CV: Howard Hu, M.D., M.P.H., Sc.D.

CV: Howard Hu

9

Applications Under Review

Wellcome Trust, co-investigator (PI: P Landrigan)

“Quantifying the Cognitive and Economic Benefits of Reducing Air Pollution to Achieve Climate Change Mitigation”

Competitive Renewal Application In Progress

R01ES021446-01, PI, \$4,140,000

A Prospective Study of Early Life Exposure to Fluoride, Thyroid Function, and Neurobehavioral Outcomes

Amended Application In Progress

R01ES007821-11, PI, \$4,800,000;

Early Life Toxicants and Cardiovascular Outcomes” (priority score 27 by CASE Study section; 25th percentile)New Application in Progress

Wellcome Trust, xxx, multiple-PI

Addressing Two Critical Gaps in Understanding the Impacts of Lead Exposure on the Global Burden of Disease: (a) Impacts on Cardiovascular Disease; (b) Exposures and Sources in Low and Middle-Income Countries

HONORS AND AWARDS:

1978-1982 National Health Service Corps Scholarship

1985-1988 National Research Service Award

1990-1992 Agency for Toxic Substances and Disease Registry Clinical Environmental Medicine Award

1994 Will Solimene Award of Excellence, American Medical Writers Association, for: Chivian E, McCally M, Hu H, Haines H, eds. *Critical Condition: Human Health and the Environment*. Cambridge: The MIT Press, 1993.

1997 Alice Hamilton Lecturer, University of California at San Francisco

1998 First Prize for Best Infant Nutrition Research, Instituto Danone, Mexico (for González-Cossío T, Peterson KE, Sanín L, Fishbein SE, Palazuelos E, Aro A, Hernández-Avila M, Hu H. “Decrease in birth weight in relation to maternal bone lead burden.” Published in *Pediatrics*)

1999 National Institute for Environmental Health Sciences “Progress and Achievement of the

CV: Howard Hu, M.D., M.P.H., Sc.D.

CV: Howard Hu

10

- Year Award", 1998-1999
- 1999 True Memorial Lecturer, Maine Medical Center, Portland ME.
- 2000-2001 Faculty Sabbatical Award, Harvard School of Public Health
- 2000-2001 Senior Fulbright Scholar in India
- 2001 Hoopes Prize, Faculty Mentorship (for Senior Thesis of Charles Lin, "More than Black and White: Lead Poisoning as an Environmental Justice Issue in Boston")
- 2003 Best Paper in Preventive Medicine by a Medical Student (for Senior Thesis of Vanitha Janakiraman; Janakiraman V, Hu H, Mercado-Garcia A, Hernandez-Avila M. A randomized crossover trial of nocturnal calcium supplements to suppress bone resorption during pregnancy. *Am J Prev Med* 2003;24:260-4.). American College of Preventive Medicine, Ulrich and Ruth Frank Foundation for International Health.
- 2004 Das Travel Grant Award, The South Asia Initiative, Harvard University (for Travel in India)
- 2005 Adolph G. Kammer Merit in Authorship Award, the American College of Occupational and Environmental Medicine (for Rhodes D, Spiro A, Aro A, Hu H "Relationship of Bone and Blood Lead Levels to Psychiatric Symptoms: The Normative Aging Study", Published in the *Journal of Occupational and Environmental Medicine*)
- 2006 Teacher of the Year Award, Occupational/Environmental Medicine Residents, Harvard School of Public Health
- 2006 Harriett Hardy Award, the New England College of Occupational and Environmental Medicine
- 2009 Linus Pauling Award for Lifetime Achievements, American College for the Advancement of Medicine
- 2011 Award for Excellence, American Public Health Association
- 2015 John R. Goldsmith Award for Outstanding Contributions to Environmental Epidemiology, International Society for Environmental Epidemiology
- 2016 Election to Fellowship, Canadian Academy of Health Sciences

MEMBERSHIPS IN PROFESSIONAL SOCIETIES

Memberships

- 1981- American Public Health Association (APHA)
- 1982-2006 Massachusetts Coalition for Occupational Safety and Health
- 1983-1989 American College of Physicians
- 1985- Physicians for Social Responsibility
- 1987- Physicians for Human Rights
- 1990- International Society for Environmental Epidemiology (ISEE)
- 1990-2000 American Association for the Advancement of Science
- 1990-2006 Association of Occupational and Environmental Clinics (AOEC)
- 1991- International Physicians for the Prevention of Nuclear War (IPPNW)

CV: Howard Hu, M.D., M.P.H., Sc.D.

CV: Howard Hu

11

1994-1996 Society for Occupational and Environmental Health (SOEH)
2000-2012 American College of Occupational and Environmental Medicine (ACOEM)
2009-2012 Society of Toxicology
2012- Canadian Public Health Association (CPHA)

Committee Assignments

1981-1982 Program Committee, Occupational Safety and Health Section, APHA
1987-1988 Program Committee, Asian-American Caucus, APHA
1992-1998 Membership Committee, ISEE
1995-1998 Quality Assurance Committee, AOEC
1997-1998 Program Committee, 1998 Superfund Basic Research Program, Annual National Meeting
2001-2006 Program Committee, New England College of Occupational and Environmental Medicine
Annual Meetings

EDITORIAL POSITIONS AND BOARDS:

1977-1982 Einstein Community Health Newsletter
1988-1992 Bookreview Co-Editor, Section on Occupational Safety and Health, Am Public Health
Assoc.
1993- Journal of Health and Human Rights
1998- Environmental Health Perspectives (Founding Medical Editor, 1998-2004; Associated
Editor, 2004-)
2004- American Journal of Industrial Medicine
2007-2009 Faculty of 1000 Medicine
2017- Current Environmental Health Reports
2017- Faculty of 1000 Medicine

PEER REVIEW SERVICE

American Journal of Epidemiology
American Journal of Industrial Medicine
Archives of Environmental and Occupational Health
Biomed Central
Circulation
Environmental Health
Environmental Health Perspectives
Environment International
Environmental Research
Epidemiology

CV: Howard Hu, M.D., M.P.H., Sc.D.

CV: Howard Hu

12

Indian Journal of Medical Research
 Journal of Health and Human Rights
 Kidney International
 Lancet
 New England Journal of Medicine
 Pediatrics
 PLOS One
 Science of the Total Environment

TEACHING:

1. LOCAL CONTRIBUTIONS (at the Harvard School of Public Health, 1985-2006)

1985-	“Toxicology of the Kidney and Urinary Tract” Guest Lecturer for TOX204a,b
1988-	“Occupational Health” Guest Lecturer for EH201a,b
1989-1992	“Lead Toxicology” Guest Lecturer for TOX204a,b
1990-	<u>Grand Rounds in Occupational/Environmental Medicine</u> Director
1990-2000	<u>Introduction to Occupational and Environmental Medicine (EH232c,d)</u> Course director, lecturer
1990-	“The Epidemiology of Lead Exposure, Dose, and Toxicity” Guest Lecturer for EPE215c,d and EPE215t
1990-	“Solvent toxicity” Fundamentals of Industrial Hygiene, Continuing Education Department
1992	"Current Research on Lead", Metals Epidemiology Research Group Seminar Presenter
1992	"Lead Poisoning Without a Known Source in a Hyperthyroid Patient" Case discussant, Grand Rounds in Occupational and Environmental Medicine
1992-	“Biological Markers of Lead Dose” Guest Lecturer, EHE280c,d
1994-	“Screening for Lead Toxicity” Guest lecturer, EPI227d
1994-	“Lead Exposure and Biological Monitoring” Guest Lecturer, ID263b
1994-	“Case Study: Lead” Guest Lecturer and Case Discussant, EH202d
1996-	<u>Introduction to Environmental Health (EH201b)</u>

CV: Howard Hu, M.D., M.P.H., Sc.D.

CV: Howard Hu

13

- Course director and lecturer
 1997- Human Health and Global Environment Change (EH278a,b)
 Course Co-developer, Co-director, and lecturer

Hospital courses and Invited Teaching Presentations (Harvard-affiliated Hospitals)

- 1990 Guest Lecturer on Occupational Medicine
 Residency Program, Department of Medicine, Brigham and Women's Hospital
- 1994 Speaker, Grand Rounds; "Is Lead a Ticking Time Bomb?"
 Department of Obstetrics and Gynecology, Brigham and Women's Hospital
- 1994 Speaker, Grand Rounds; "Is Lead a Ticking Time Bomb?"
 Department of Medicine, Brockton V.A. Hospital
- 1994 Speaker, Symposium on Preventive Medicine and Clinical Epidemiology,; "Is Lead a Ticking Time Bomb"; Brigham and Women's Hospital
- 1995 Discussant, "Multiple Chemical Sensitivity", Occupational/Environmental Medicine
 Grand Rounds, Occupational Health Program, Harvard School of Public Health
- 1996 Guest lecturer, "Lead Toxicity as a Paradigm for a Regional and Global Health Hazard", Environmental Health Student Group, Holmes Society, Harvard Medical School
- 1997 Speaker, "Mobilization of maternal bone lead as a hazard to the fetus", Grand Rounds, Dept. of Neonatology, Beth Israel Hospital, Boston, MA
- 2000 Guest lecturer, "Update on Lead Toxicity Research", Program in Pediatric Toxicology, Children's Hospital
- 2000 Discussant, "Adult Lead Toxicity", Weekly Case Round, Department of Medicine, Brigham and Women's Hospital, Boston.
- 2000 Lecturer, "Update on Lead Toxicity, Hypertension, and Chronic Renal Failure", Renal Rounds, Division of Nephrology, Department of Medicine, Brigham and Women's Hospital, Boston.
- 2002 Lecturer, "Maternal Bone Lead as a Threat to Fetal Development", Program in Neonatology, Beth Israel-Deaconness Hospital, Boston, MA

Doctoral student committees

Chair and member:

- | | |
|-----------------------|---|
| Dr. Rokho Kim | Dr.P.H. Occupational Health and Epidemiology, '96 |
| Dr. Yawen Cheng | Sc.D. Epidemiology, '98 |
| Dr. Sharon Tsaih | Sc.D. Epidemiology, '99 |
| Dr. Hung Yi Chuang | Sc.D. Occupational Health, '99 |
| Dr. Adrienne Ettinger | Sc.D. Environmental Health, '03 |
| Dr. Florence Wang | Sc.D. Environmental Health, '05 |
| Dr. Sung K. Park | Sc.D. Environmental Health, '05 |
| Dr. Pradeep Rajan, | Sc.D. Occupational Health, '06 |

Member/Advisor:

CV: Howard Hu, M.D., M.P.H., Sc.D.

CV: Howard Hu

14

Dr. How Ran Guo	Sc.D. Occupational Health, '94
Dr. Joshua Cohen	Sc.D. Health Policy and Management, '94
Dr. Jane Hoppin	Sc.D. Environmental Health, '95
Dr. Salma Elreedy	Sc.D. Environmental Health, '97
Dr. Mary Jean Brown	Sc.D. Maternal and Child Health, '00
Dr. Brisa Sanchez	Sc.D. Biostatistics, '06
Dr. Ami Zota	Sc.D. Environmental Health, '07
Dr. Ananya Roy	Sc.D. Environmental Health, '08
Dr. Elissa Wilker	Sc.D. Environmental Health, '09

Post-doctoral fellow mentor:

Dr. Marinelle Payton (Channing Lab), Dr. Susan Korrick (Channing Lab), Dr. Rokho Kim (Channing Lab), Dr. Viji Potula (HSPH Research Fellow), Dr. Barbara Nowak (Visiting Scientist from Silesian University School of Medicine, Poland), Dr. Robert Wright (Channing Lab), Dr. Ming Tsuang Wu (HSPH Research Fellow), Dr. Yawen Cheng (Channing Lab), Dr. Geeta Mathur (neonatology fellow at the Brigham and Women's Hospital), Dr. Sri Hari Bojja (HSPH Research Fellow), Dr. Hae-Kwan Cheong (Visiting Scientist from Dongguk University School of Medicine, S. Korea), Dr. Sahar Elmarsafawy (HSPH Research Fellow), Dr. Jing Lu (Visiting Scientist from the Chinese Academy of Preventive Medicine), Dr. Dieter Affeln (Occ/Env Med Fellow), Dr. Ahmed Gomaa (Occ/Env Med Fellow), Dr. Chris Leffler (Occ/Env Med Fellow), Dr. Ronald Dykeman (Occ/Env Med Fellow), Dr. Uma Dhanabalan (Occ/Env Med Fellow), Dr. Hsien-Wen Hsu (Occ/Env Med Fellow), Dr. Betty Ann Cohen (Occ/Env Med Fellow), Dr. Arvin Chin (Occ/Env Med Fellow), Dr. Daniel Rhodes (Occ/Env Med Fellow), Dr. Richard Wittman (Occ/Env Med Fellow), Dr. Sun-Dong Lee (Visiting Scientist from Sangji University, Korea), Dr. Ronald Green (Occ/Env Med Fellow), Dr. Erma Lawson (Environmental Health Fellow), Dr. Marc Weisskopf (Environmental Health Fellow), Dr. Bridget Bagert (Occ/Env Med Fellow), Dr. John Jarrell (Visiting Scientist from University of Calgary), Dr. Jennifer Weuve (Environmental Health Fellow), Dr. Karen Chou (Visiting Scientist from Michigan State), Dr. Nitin Jain (Channing Laboratory Fellow), Dr. Adrienne Ettinger (Children's Center Scientist), Dr. Sam Myers (Fellow in Alternative and Complementary Medicine), Dr. Marcelo Targino (Occ/Env Med Fellow), Dr. Manish Arora (Post-doctoral fellow from University of Sydney), Dr. Huiling Nie (Post-doctoral fellow from McMaster University).

Other faculty mentorship:

Elizabeth Rubinstein (HMS Summer research), Alicia Marier (HMS Summer research), Vanitha Janakiraman (HMS Summer research), Young-Sook Lim (Harvard College Summer research), Charles Lin (Harvard College Senior thesis research), Ed Hsieh (Harvard College Summer research), Naveen Thomas (Emory University Medical School Senior thesis research), Shreekrishna Akilesh (Harvard Dental School summer research), Christine Pace (HMS Summer research)

Advisory and supervisory responsibilities

1985-1987 Attending Physician, outpatient general medicine clinic, Boston City Hospital; weekly precepting for housestaff and medical students

CV: Howard Hu, M.D., M.P.H., Sc.D.

CV: Howard Hu

15

- 1990-2006 Preceptor, Residency in Occupational and Environmental Medicine, Harvard School of Public Health at the Mass Respiratory Hospital
- 1990-2006 Advisor to general M.P.H. students, Harvard School of Public Health.

2. LOCAL CONTRIBUTIONS (at the University of Michigan, 2006-2012)

- 2006- Principles of Environmental Health (EHS-500)
Course director and lecturer
- 2006- Environmental Epidemiology (EHS-608)
Guest lecturer on birth cohorts and environmental epidemiology
- 2006- Occupational and Environmental Disease (EHS-501)
Guest lecturer on metals exposure and health effects; Course Director (2009-)
- 2007- Metals Exposure, Biomarkers and Toxicity: A Multi-disciplinary Environmental Epidemiology Approach (EHS-698 reading course)
Course director and lecturer
- 2008-2009, Topics in Environmental Health Sciences (EHS-688)
2010-2011 Course director and lecturer
- 2009 Occupational and Environmental Disease (EHS-501)
Course director and lecturer
- 2009- On-line (Long-distance Foundations in Public Health Certificate Program): Principles of Environmental Health (EHS-500-801)
Course director and lecturer
- 2009 Introduction to Public Health (HMP-200)
Guest lecturer on environmental health
- 2009- Seminars in Aging and Public Health (EPID 813)
Course director and lecturer
- 2011 Seminar on Public Health in China (HMP-xxx)
Guest lecturer on “Environmental Health in China”

Post-doctoral fellow mentor:

Dr. Sung Kyun Park (Environmental Health Sciences Fellow, now Research Assistant Professor), Dr. Brisa Sanchez (Biostatistics Research Assistant Professor, now Assistant Professor), Dr. Richard Pilsner (Robert Wood Johnson Health & Society Fellow), Dr. Aimin Zhang (Environmental Health Sciences Fellow, Toxicology Training Grant), Dr. Ananya Roy (Environmental Health Sciences Fellow), Dr. David Cantonwine (Reproductive Sciences Fellow).

Doctoral Student Advisor (principal)

- | | |
|------------------|---|
| David Cantonwine | Ph.D. Environmental Health Sciences (2009) |
| Myriam Afeiche | Ph.D. Environmental Health Sciences (co-mentor with Karen Peterson; 2010) |
| Yoon-Hyeong Choi | Ph.D. Environmental Health Sciences (co-mentor with Sung Kyun Park; 2011) |

CV: Howard Hu, M.D., M.P.H., Sc.D.

CV: Howard Hu

16

Katie F. Bush	Ph.D. Environmental Health Sciences (co-mentor with Marie O'Neill; 2011)
Kelly Bakulski	Ph.D. Environmental Health Sciences (2012)
Gamola Fortenberry	Ph.D. Environmental Health Sciences (co-mentor with John Meeker; 2013)
Siyang Huang	Ph.D. Environmental Health Sciences (2013)
Deena Thomas	Ph.D. Environmental Health Sciences (2014)
Rebecca Tutino	Ph.D. Environmental Health Sciences (2015)
Zishaan Farooqui	Ph.D. MD-PhD Medical Scientist Training Program (2015)

Masters Student Thesis Advisor

Bradley Lampe (OEE), Troy Meissner (OEE), Pheba Alexander (OEE), Brian Davis (OEE & HBHE), Aaron Leftwich (OJOC program), Suengwon Lee (Nutrition), Allen Zhong (OEE), Graham Newman (OEE), Jacqueline Barkoski (OEE)

Undergraduate Thesis Advisor

Lauren Schwartz (Neuroscience, LSA)

3. LOCAL CONTRIBUTIONS (at the University of Toronto, 2012-present)

2012	Determinants of Community Health (Faculty of Medicine) Guest lecturer on 'The Future of Medicine & Public Health in a Crowded, Diverse, Aging, Stratified, Urbanized, Polluted, Hot, Thirsty, Hungry, Debt-Ridden World'.
2012-	CHL5004H Introduction to Public Health Guest lecturer on "The Future of Public Health (and Your Role !) in a Hot, Flat, Crowded...and Diverse, Aging, Stratified, Urbanized, Polluted, Thirsty, Hungry, Debt-Ridden World". "What is Public Health?", "Climate Change and Health"
2012-	CHL 5912F Industrial Toxicology. Guest lecturer on the "Toxicology of Metals".
2013-2014	Department of Family & Community Medicine "Building Blocks" (short course for International post-graduate primary care trainees); Guest lecturer on "Public Health & Primary Care"
2013-	CHL5701H Doctoral Seminar, Collaborative Doctoral Program in Global Health Guest lecturer on "The Challenges of Environmental Health in a Rapidly-Changing World, from the Molecular to the Global".
2014	JCR1000 "Interdisciplinary Approach to Global Challenges" Guest lecturer on "Global Environmental Health"
2014-	PHS100H1 "Grand Opportunities in Global Health"; Guest lecturer on "Urban Environments"
2015	Public Health & Preventive Medicine Residency Rounds "Physicians, Climate, and other Global Environmental Changes: Our Role"
2016	<u>CHL5004H Introduction to Public Health, Course Co-Director (with Professor Erica</u>

CV: Howard Hu, M.D., M.P.H., Sc.D.

CV: Howard Hu

17

- 2016 DiRuggiero)
CHL 7001H F6 Environmental-Molecular Epidemiology, Course Co-Moderator (with Professor Morteza Bashash)
- 2016 CHL5701H Doctoral Seminar, Collaborative Doctoral Program in Global Health, Course Co-Director (with Professors Erica DiRuggiero and Abdallah Daar)
- 2016 Joint Seminar, “The Impact on Intelligence, Behaviour, and Society of Lead Exposure: A Case Study of a Global Pollutant and On-going Research”; Collaborative Program in Neurosciences and Collaborative Global Health Doctoral Program, University of Toronto
- 2016 CHL5420H “Global Health Research Methods”
 Guest lecturer on “The Early Life Exposures in Mexico to Environmental Toxicants Project (ELEMENT): A Global Health Collaboration Case Study”

Masters student research advisor

Maele Marchand

Doctoral student advisor

Adele Carty

Doctoral student thesis committee member

Laura Bogaert

Doctoral student thesis examination committee member

Claudie CY Wong (doctoral student in epidemiology, Jockey School of Public Health and Primary Care, Chinese University of Hong Kong)

Zilong Zhang (doctoral student in epidemiology, Jockey School of Public Health and Primary Care, Chinese University of Hong Kong)

Post-doctoral fellow mentor:

Siyang Huang, Ph.D.; Morteza Bashash, Ph.D.; Roman Pabayo, Sc.D. (Harvard School of Public Health); Tripler Pell, M.D., M.P.H.

4. LOCAL CONTRIBUTIONS (at the University of Washington, 2017-present)

Doctoral student thesis research mentor

Megan Suter

Doctoral student special projects advisor

Rachel Shaffer

Joey Frostad

Rebecca De Buen

5. NIH K-grant mentorship:

CV: Howard Hu, M.D., M.P.H., Sc.D.

CV: Howard Hu

18

Robert Wright, M.D., M.P.H. (K-23 ES000381, “*Neurochemical and Genetic Markers of Lead Toxicity*”), 2000-2005; Dr. Wright is now Prof of Pediatrics, Mt. Sinai School of Medicine
 Marc Weisskopf, Ph.D. (K-01 ES012653, “*New Biomarkers of Neurotoxicity*”), 2004-2009; Dr. Weisskopf is now Associate Prof of Occup Health, Harvard Sch Public Health
 Sung Kyun Park, Sc.D. (K-01 ES016587; “*Environment, Novel Aging Outcomes, and Genetics*”), 2009-2014; Dr. Park is now Assistant Prof, Department of Epidemiology, University of Michigan Sch Public Health
 Emily Somers, Ph.D. (K-01 ES019909; “*Immune Dysfunction Associated with Early Life Heavy Metals Exposure*”), 2011-2016; Dr. Somers is now Associate Prof, Division of Rheumatology, Department of Internal Medicine, University of Michigan Medical School

COMMITTEE, ORGANIZATIONAL, AND VOLUNTEER SERVICE

National/International

1978-1982 Taskforce on Occupational and Environmental Health, Co-coordinator, Am Med Stu Assoc
 1989 Ad Hoc Study Committee, National Institute for Environmental Health Sciences Council
 1989-2006 Association of Occupational and Environmental Medicine Clinics (AOEC)-- (through the Northeast Specialty Hospital Center for Occupational and Environmental Medicine)
 1989-1990 Member, Relative Risk Reduction Strategies Committee, Science Advisory Board, U.S. Environmental Protection Agency
 1989-1992 Member, Board of Directors, Physicians for Human Rights, Boston, MA
 1991 National Institutes of Health, General Clinical Research Center Program, Site Visit Team
 1992- Member, National Advisory Committee, Physicians for Human Rights, Boston, MA
 1992 Special Study Section member (R3/S1/B3), National Institutes of Health
 1994 Ad Hoc Reviewer, National Institutes of Health, General Dental Research Center Program
 1994- Advisory Board, Institute for Energy and Environmental Research
 1994-1996 Associate, Project on Global Environmental Change and Health, Physicians for Social Responsibility
 1995 Ad Hoc Reviewer, National Institutes of Health, Diagnostic Radiology Study Section
 1996- Membor, Editorial Board, Health and Human Rights—an International Journal
 1995-1998 Advisory Committee, Consortium for Environmental Education in Medicine, Cambridge, MA.
 1996-1997 Reviewer, Agency for Toxic Substances and Disease Registry
 1997-1998 Program Committee, Annual Mtg, NIEHS Superfund Basic Research Group Centers
 1998-2013 (Founding) Medical Editor (1998-2004); Associated Medical Editor (2004-), Environmental Health Perspectives (official journal of NIEHS)
 2001 Ad Hoc Reviewer, National Institutes of Health, R-13 applications

CV: Howard Hu, M.D., M.P.H., Sc.D.

CV: Howard Hu

19

- 2002-2006 External Advisory Committee, Program Project on Lead and Osteoporosis, University of Rochester
- 2003-2005 Member, Ad-Hoc Expert Panel to Form Medical Management Guidelines for Lead-Exposed Adults, (supported by NIOSH and AOEC)
- 2003-2009 Member, Working Group on Lead and Pregnancy, Advisory Committee on Childhood Lead Poisoning Prevention, U.S. Centers for Disease Control and Prevention
- 2004 Ad Hoc Reviewer, National Institutes of Health, K-23 applications
- 2004 Ad Hoc Reviewer, Draft of "Immunization Safety Review: Vaccines and Autism" Immunization Safety Review Committee, Institute of Medicine, National Academies of Science
- 2004 Finalist (one of 8), Search for Director, National Institute for Environmental Health Sciences, U.S. National Institutes of Health
- 2005 Member, Strategic Planning Conference, National Institute for Environmental Health Sciences, Research Triangle Park, NC
- 2006 Ad Hoc Reviewer, Draft of "Preterm Birth: Causes, Consequence, and Prevention" Committee on Understanding Premature Birth and Assuring Health Outcomes, Institute of Medicine, National Academies of Science
- 2006 Member, External Advisory Committee, NIEHS Center, University of Rochester
- 2007 Member, Ad Hoc Study Section, Special Emphasis Panel/Scientific Review Group 2007/05 ZES1 JAB-C (DI) (NIEHS Discover Centers)
- 2007-2010 Member, Board on Population Health and Public Health Practice, Institute of Medicine, National Academies, Washington DC.
- 2007 Member, Ad Hoc Review Panel, Centers of Excellence Program, Swedish Council for Working Life and Social Research.
- 2007-2008 Member, Search Committee for Director of Extramural Research, NIEHS
- 2007 Special Consultant, Ad Hoc Study Section, Special Emphasis Panel/Scientific Review Group 2008/01 ZAR1 CHW-G (NIAMS Arthritis Centers)
- 2008 Report Reviewer, Draft National Research Council Report, "The National Children's Study Research Plan: A Review", National Academies
- 2008 Report Reviewer, Draft National Research Council Report, "Gulf War and Health: Updated Literature Review of Depleted Uranium", Institute of Medicine, National Academies
- 2008-2009 Data Safety Monitoring Board, "d-Penicillamine Chelation in lead-poisoned Children—A Phase II/III Trial" (R01FD003361; PI: Michael Shannon)
- 2008 Subcommittee to review Draft Report on Bisphenol A, Science Board, Food and Drug Administration
- 2008 Planning Committee, International Symposium on the Environmental and Health Consequences of Metal Mining and Smelting
- 2008-2009 Co-Chair, Planning Committee, "Climate Change Impacts on Public Health in India", Workshop that took place in Goa, India in Aug-Sept 2009 co-sponsored by UM Center for Global Health, the US Centers for Disease Control and Prevention and the Indian Council for Medical Research

CV: Howard Hu, M.D., M.P.H., Sc.D.

CV: Howard Hu

20

- 2008 Finalist (one of 2), Search for Director, National Institute for Environmental Health Sciences, U.S. National Institutes of Health
- 2009-2012 Member, Board on Environmental Studies and Toxicology, National Research Council
- 2009 Reviewer, NIH Challenge Grants, Special Emphasis Panel/Scientific Review Group 2009/10 ZRG1 GGG-F
- 2009-2010 External Member, Academic Program Review Site Visit Committee, Department of Environmental and Occupational Health Sciences, University of Washington School of Public Health
- 2010-2012 Member, External Advisory Committee, University of Rochester NIEHS P30 Core Center
- 2010 Member, Ad-hoc review committee, National Health Research Institutes of Taiwan, Special Emphasis Panel—NHRI-Kaoshiung Medical College Program Project on “: “Gene Environment Interaction in the Genesis of Asthma and Allergic Diseases”
- 2010-2012 Member, Advisory Board, Institute of Public Health, Florida Agricultural & Mechanical University, Tallahassee, FL
- 2011 Reviewer, NIEHS Career Development Awards, Special Emphasis Panel/Scientific Review Group 2011/05 ZES1 LKB-J (K9)
- 2011-2016 Member, NIEHS National Advisory Environmental Health Sciences Council
- 2012 Member, Editorial Board, Journal of Alzheimer’s Disease
- 2015 Member and External Reviewer, School of Population and Public Health Review Committee, University of British Columbia, Vancouver, B.C.
- 2016- Chair, Board of Directors, Canadian Urban Environmental Health Research Consortium, (National Consortium based out of the Dalla Lana School of Public Health)
- 2017- Member, Energy Research Committee, Health Effects Institute, Boston, MA
- 2017-2018 Executive Co-Chair, Workshop on the Global Burden of Disease-Pollution and Health Initiative, March 1-2, 2018, Institute for Health Metrics and Evaluation, Seattle, WA
- 2017- Executive Co-Leader, Global Burden of Disease-Pollution and Health Initiative
- 2019- Member, Research Advisory Committee, Centre of Environmental Health, The Public Health Foundation of India and the Tata Institute of Social Sciences, New Delhi, India
- 2019- Reviewer, draft report on trace metals levels in pregnancy women, Agency for Toxic Substances and Disease Registry, Centers for Disease Control and Prevention, Atlanta

Regional

- 1988-1990 Health Facilities Appeals Board, Member, Dept. Public Health, Comm. Of Mass.
- 1988-2006 Advisory Board, Massachusetts Department of Public Health, Sentinel Event Notification System for Occupational Risks (SENSOR) Project
- 1989-1995 Advisory Board, Massachusetts Division of Occupational Hygiene, Lead Registry Project
- 1990-1992 Board of Directors, Member, Health Care for All, Boston, Massachusetts
- 1993-1995 Faculty Council, Member, Harvard School of Public Health
- 1995-2006 Faculty Advisory Committee, Public Health Practice Program, Harvard School of Public Health

CV: Howard Hu, M.D., M.P.H., Sc.D.

CV: Howard Hu

21

1996-2006 Advisory Board, Boston VA Environmental Hazards Center, Boston

1997-2001 Faculty Steering Committee, Center for Children's Health, Harvard School of Public Health

1996-2006 Senior Epidemiology Consultant, Massachusetts Veterans Epidemiology Research and Information Center, Boston.

1996-2006 Associate, Center for Health and the Global Environment, Harvard Medical School

1997-2002 Faculty Advisory Committee on Continuing Professional Education, Harvard School of Public Health

1998-2006 Faculty Steering Committee, Masters of Public Health program, Harvard School of Public Health

2001-2003 Board of Directors, New England College of Occupational and Environmental Medicine

2001-2006 Associate Director, Harvard NIEHS Environmental Sciences Center, Harvard School of Public Health

2001-2006 Senior Advisory Council Member, Lowell Center for Sustainable Production, University of Massachusetts, Lowell, MA

2003-2006 Member, Human Subjects Committee, Harvard School of Public Health

2003-2006 Advisory Committee, Occupational Health Services Research Program, Harvard School of Public Health

2006 Study Section Review Committee, Pilot Project Program, Graham Environmental Sustainability Institute, School of Natural Resources and Environment, University of Michigan

2006-2007 Chair, Planning Committee, Health Sector, May 8-10, 2007 National Summit on Coping with Climate Change, University of Michigan

2007-2009 Member, Advisory Committee, SPH Practice Committee, University of Michigan School of Public Health

2007-2012 Member, Residency Advisory Committee, General Preventive Medicine Residency, University of Michigan School of Public Health

2008-2009 Member, Steering Committee, NIA T32 Training Grant on Aging Research (PI: Mary Haan), University of Michigan School of Public Health

2008-2013 Member, Advisory Committee, Outstanding New Environmental Scientist Awardee (Marie O'Neill), NIEHS

2008-2009 Member, Search Committee for Director of the Risk Science Center, University of Michigan School of Public Health

2009 Co-Chair, Planning Committee, Workshop on Predicting and Preventing Climate Change Impacts on Public Health, Goa, India (Collaboration with the UM Center for Global Health, the US Centers for Disease Control and Prevention, and the Indian Council for Medical Research)

2009-2011 Director and PI, NIA T32 Training Grant on Aging Research, University of Michigan School of Public Health

2009-2010 Member, Planning Committee, University Research Corridor (U of M, Michigan State, Wayne State) symposium on environmental health sciences in January 2010

CV: Howard Hu, M.D., M.P.H., Sc.D.

CV: Howard Hu

22

2009-2012 Faculty Associate, Center for Global Health, University of Michigan
 2009-2012 Member, Internal Advisory Board, Cancer Epidemiology Education in Special Populations Program, University of Michigan School of Public Health
 2009-2011 Chair, Steering Committee on Global Health, University of Michigan School of Public Health
 2010-2012 Member, Executive Committee, Graham Environmental Sustainability Institute, University Of Michigan
 2010-2012 Member, Committee on Diversity, University of Michigan School of Public Health
 2012-2017 Chair, Executive Committee, Dalla Lana School of Public Health, University of Toronto
 2012-2017 Chair, Tenure Committee, Dalla Lana School of Public Health, University of Toronto
 2012-2017 Chair, Decanal Promotions Committee, Dalla Lana School of Public Health, University of Toronto
 2012-2017 Chair, Executive Advisory Committee, Institute for Global Health Equity & Innovation, Dalla Lana School of Public Health, University of Toronto
 2013-2015 Interim Director, Institute for Global Health Equity & Innovation, Dalla Lana School of Public Health, University of Toronto
 2013-2014 Co-Chair, Research Committee, Dalla Lana School of Public Health, University of Toronto
 2014-2017 Chair, Executive Advisory Committee, Institute for Health Policy Management and Evaluation, University of Toronto
 2014 Chair, Ad-hoc Committee to create an Institute for Indigenous Health (based on a \$10 million endowment gift made to DLSPH), Dalla Lana School of Public Health, University of Toronto; Chair, Executive Advisory Committee beginning 2015
 2015-2017 Chair, Executive Advisory Committee, Joint Centre for Bioethics, University of Toronto
 2015- Chair (2015-2017); Member (2017-present), Taskforce on Environmental Health, Ministry of Health and Longterm Care, Province of Ontario
 2016-2017 Chair, Executive Advisory Committee, Centre for Critical Qualitative Health Research, University of Toronto
 2017-2018 Executive Co-Chair, Workshop on the Global Burden of Disease-Pollution and Health Initiative (a collaboration between the Global Alliance on Health and Pollution and the Institute for Health Metrics), Seattle, WA

Hospital

1982-1985 Occupational Safety and Health Committee, Member, Boston City Hospital, Boston
 1983-1984 House Officers Association, Treasurer, Boston City Hospital
 1984-1985 House Officers Association, Co-President, Boston City Hospital

OTHER PUBLIC SERVICE

1987 Member, Fact-finding tour on "The Health Effects of Massive Exposure to Tear Gas",

CV: Howard Hu, M.D., M.P.H., Sc.D.

CV: Howard Hu

23

- Seoul, South Korea, July 11-18 (Sponsored by Physicians for Human Rights, American College of Physicians)
- 1988 Member, Fact-finding tour on "Chemical Weapons and the Iraqi Kurdish refugees", Turkey Oct 6-16 (Sponsored by Physician for Human Rights and the MacArthur Foundation)
- 1990 Leader, Fact-finding tour on "Health and Human Rights in Burma (Myanmar)", Thailand-Burma Dec. 26-Jan 6 (Sponsored by Physician for Human Rights and the MacArthur Foundation)
- 2009 Consultant and senior advisor, Fact-finding tour on "Mining and Potential Exposures and Health Effects in Guatemala", August 2009 (Sponsored by Physicians for Human Rights)

CONSULTING POSITIONS

- 1987-1989 Consultant, "In-Vivo Total Body Lead Analysis by X-Ray Fluorescence", NIH/SBIR Grant 2R44ES03918-02
- 1988-1989 Consultant, "Boston Area Health Coalition Demonstration Project", DHHS/MP000003-A1
- 1993-1995 Consultant, Employee Health Services, Brigham and Women's Hospital
- 1994 Consultant, Public Welfare Foundation, Washington, DC (review of Environmental Programs)
- 1997-2006 Consultant, Pediatric Environmental Health Center, Children's Hospital, Boston, MA
- 2000 Consultant, Doris Duke Foundation, New York, NY (review of potential Environment and Medicine programs)
- 2009-2010 Consultant and Member, Academic Program Review Site Visit Committee, Department of Environmental and Occupational Health Sciences, University of Washington School of Public Health, Seattle, WA
- 2011 Consultant, JPB Foundation, New York, NY (review of Environmental Health programs)
- 2014- Advisor, Hearing Health Sciences, Ann Arbor MI and Amsterdam, Netherlands

VISITING PROFESSORSHIPS

- 1997 Alice Hamilton Visiting Professor, University of California at San Francisco
- 2000-2001 Visiting Professor, Sri Ramachandra Medical College & Research Institute, Chennai, India
- 2004 Visiting Professor, Department of Environmental Medicine, University of Rochester
- 2013 Visiting Professor, Shanghai Key Laboratory, Shanghai Jiao-Tung University

SEMINARS AND EXTRAMURAL INVITED PRESENTATIONS (last 15 years, since 2003; prior presentations upon request)

CV: Howard Hu, M.D., M.P.H., Sc.D.

CV: Howard Hu

24

- 2003 Guest lecturer, "Lead as a trans-generational toxin", Seminar series, Department of OB/GYN, Brigham and Women's Hospital
- 2003 Plenary speaker, "Clinical opportunities in environmental health", Annual Leadership Retreat, National Institute for Environmental Health Sciences, Greensboro, NC.
- 2003 Discussant, "Uncontrolled Hypertension in a Painter", Grand Rounds in Occupational/Environmental Medicine, Harvard School of Public Health
- 2003 Discussant, "A 53-Year Old Teacher with Chemical Sensitivities", Grand Rounds in Occupational/Environmental Medicine, Harvard School of Public Health
- 2003 Lecturer, "Pestilence and Progress: The Future of Public Health through the Lens of Blood", Center for Blood Research Symposium, Museum of Science, Boston, MA.
- 2003 Speaker, "Bones, Genes, Plasma, and Lead: New Frontiers in Understanding the Toxicity of an Old Hazard", Distinguished Lecture Series. National Center for Environmental Health/Agency for Toxic Substances and Disease Registry, Centers for Disease Control and Prevention, Atlanta GA.
- 2003 Plenary speaker, "Biomarkers, Genes, Interactions and Lead: New Insights from Research on an Old Hazard", Superfund Basic Research Program Annual Meeting, Dartmouth University, Hanover, NH.
- 2003 Special Lecturer, "Lead Exposure and Chronic Disease: Recent Research on Susceptible Sub-populations", Florida Agricultural and Mechanical University, Tallahassee, FL.
- 2004 Speaker, "New Frontiers in Understanding the Toxicity of Lead", Department of Environmental Medicine, University of Rochester, Rochester, NY.
- 2004 Presenter, "Lead Exposure During Pregnancy: Mobilization of Maternal Bone Lead Stores and Their Threat to the Fetus", Semi-annual meeting of the Childhood Lead Poisoning Prevention Branch, Centers for Disease Control and Prevention, Baltimore, MD
- 2004 Presenter, "Environmental Medicine", Annual meeting of the Editorial Board, *Environmental Health Perspectives*, Baltimore MD
- 2004 Plenary speaker, "Metals, Genes, and Neurodegeneration: the Approach of the Metals Epidemiology Research Group at the Harvard School of Public Health", National Institute for Environmental Health Sciences Conference on Neurodegeneration.
- 2004 Discussant, "Suspected Lead Toxicity" Grand Rounds in Occupational/Environmental Medicine, Harvard School of Public Health
- 2004 Discussant, "Mercury Exposure in a Metal Worker", Grand Rounds in Occupational/Environmental Medicine, Harvard School of Public Health
- 2004 Presenter, "Effects of Our Environment on Intellect, Behavior, Life and Death," Leadership Council meeting, Harvard School of Public Health
- 2004 Guest Speaker, "Biomarkers, Genes, Interactions and Lead: New Insights from Research on an Old Hazard", Department of Environmental Health, University of Michigan School of Public Health
- 2004 Guest Speaker, "Medicine, Public Health, and the Great American Melting Pot: A Second-Generation Chinese-American Reflects on His Personal Odyssey", Sponsored by the Asian Student Association, Harvard School of Public Health
- 2004 Speaker, "Aging, the Environment and Genetics: Recent Insights from

CV: Howard Hu, M.D., M.P.H., Sc.D.

CV: Howard Hu

25

- Epidemiologic Studies of Environmental Lead Exposure”, Annual Leadership Retreat, National Institute for Environmental Health Sciences, Pinehurst, NC.
- 2004 Plenary Speaker, “Guidelines for the Management of Lead-Exposed Adults: Recommendations by a National Expert Panel Based on Recent Research”, New England College of Occupational and Environmental Medicine Annual Meeting
- 2005 Lecturer, “Biomarkers, Genes, Interactions and Lead: New Insights from Research on an Old Hazard”, Sri Ramachandra Medical College and Research Institute, Chennai, Tamil Nadu, India
- 2005 Lecturer, “Your Child's IQ, Behavior and Neuropathology: Genes or Environment?”, the Harvard Club of Boston, Boston, MA
- 2005 Guest Speaker, “Metals, Neurodevelopment, and Neurodegeneration: The Work of the Metals Epidemiology Research Group at HSPH”, Neurostatistics Working Group, Harvard School of Public Health, Boston, MA.
- 2005 Plenary Speaker, “Aging, the Environment and Genetics: Recent Insights from Epidemiologic Cohort Studies of Environmental Lead Exposure”, NIEHS Symposium on Aging and the Environment, Duke University, Durham, NC.
- 2005 Plenary Speaker, “SPECT Imaging and Chemical Intolerance”, NIEHS/NIAA symposium on “Chemical Intolerance and Addiction: a Shared Etiology?”, Research Triangle Park, NC
- 2005 Workshop Presenter, “Social and Environmental Threats: the Unnecessary Epidemics”, Harvard School of Public Health Leadership Council Annual Conference, Boston, MA
- 2005 Keynote Speaker, “Our Food, Our Water, Our Homes: Toxic Metals”, The Boston Foundation, Boston, MA.
- 2006 Invited Speaker (invited by David Schwartz, NIEHS Director), “Goal IV: Improve and Expand Community-Linked Research”, Roundtable on Environmental Health Sciences, Research, and Medicine; Institute of Medicine, National Academy of Sciences, Wash DC.
- 2006 Speaker, “The Future of Environmental Health Sciences at the University of Michigan”, Dean’s Advisory Board, University of Michigan School of Public Health, Ann Arbor, MI
- 2006 Keynote Speaker and Harriett Hardy Annual Lecturer, “The ‘E’ in Occupational/ Environmental Medicine: the Present and the Future”, New England College of Occupational Medicine Annual Meeting, New Bedford, MA
- 2007 Speaker, “The Future of Environmental Health Sciences at the University of Michigan”, Meetings of the UMSPH Alumni Council and the EHS Emeritus Faculty, Ann Arbor, MI
- 2007 Moderator and Speaker, “The Normative Aging Study: Health Effects of Lead”, Symposium on the Health Effects of Lead, 2007 Annual Meeting of the International Society for Environmental Epidemiology, Mexico City, Sept 8, 2007
- 2007 Guest Lecture, “Uncovering the Impact of the Environment on Disease: Big Opportunities for Physician-Scientists”, Medical Scientist Training Program, University of Michigan Medical School
- 2007 Guest Lecture, “Industrialization, Pollution and Public Health in India: Can India Survive Modernization?”, Osher Institute, Ann Arbor, MI
- 2007 Plenary Speaker, “Environmental Equity: Local and Global Challenges and the Balance Between Research and Advocacy”, Michigan’s Premier Public Health Conference,

CV: Howard Hu, M.D., M.P.H., Sc.D.

CV: Howard Hu

26

- October 16, 2007, Dearborn, MI
- 2007 Board Member Lecture, "Metals, Genes, Health and Human Rights: from the Molecular to the Global", Fall Meeting of the Board of Population Health and Public Health Practice, Institute of Medicine, National Academies of Science, Washington DC, Dec 13, 2007.
- 2008 Speaker, "MDs as Leaders for Change in Environmentalism", 2008 Annual Regional Political Leadership Institute, American Medical Student Association, University of Michigan Medical School, February 16, 2008
- 2008 Speaker, Grand Rounds, "The Impact of Environmental Pollutants on Disease: New Insights and Implications for Research and Medical Practice" Department of Medicine, University of Michigan Health System.
- 2008 Guest Lecture, "Emerging Insights into the Pervasive Influence of Environment Toxicants on Reproductive Outcomes and Offspring Development: Lead as a Case Study", Reproductive Sciences Program, University of Michigan
- 2008 Panelist, "Environmental Health in China", Public Health Grand Rounds, Division of Health Practice, University of Michigan School of Public Health
- 2008 Keynote Speaker, "Human Health and the Role of Water", Symposium on Water, Health & The Environment, Graham Environmental Sustainability Institute, University of Michigan
- 2008 Guest Speaker, "Lead Exposure and Toxicity: New Insights Using Molecular Epidemiology" Wadsworth Laboratories and SUNY-Albany
- 2008 Speaker: "Impact of Climate Change on Human Health: Vulnerability" 5th AKKA World Kannada Conference, Chicago IL
- 2008 Speaker, "The 'E' in Occupational/Environmental Medicine: the Present and the Future", Michigan Occupational/Environmental Medicine Annual Meeting, Mackinac Island, MI
- 2008 Speaker, "Impact of Climate Change on Human Health", University of Michigan Chapter of the American Medical Student Association, Ann Arbor, MI
- 2008 Speaker, "Early Life Origins of Adult Chronic Disease: Environmental Health and Toxicology at a Crossroads" Michigan Chapter of the Society for Toxicology, Ann Arbor, MI
- 2009 Speaker, "Evidence for Lead as an Environmental Stressor of Alzheimer's Disease and the Role of Epigenetics", Symposium Panel, Annual Meeting of the Society for Toxicology, Baltimore, MD
- 2009 Keynote Speaker, "Lead, Late-Life and Early Life Effects, and the Emerging Field of Environmental Epigenetics: Looking Ahead", Annual Meeting of the American College for the Advancement of Medicine, San Diego, CA
- 2009 Speaker, "Lead Toxicity and Mechanistically-Oriented Molecular Epidemiology: Targeting the Epigenetics of Alzheimer's Disease", Seminar Series, Institute for Environmental Health Sciences, Wayne State University, Detroit, MI
- 2009 Speaker, "Climate Change Impacts on Health in the Developing World", Research Discussion Series, University of Michigan Center for Global Health
- 2009 Speaker, "Autism, Aggressive Behavior, Anxiety, and Alzheimer's: are Environmental Toxicants Playing a Major Etiologic Role?", Department of Psychology, University of Michigan
- 2009 Speaker, "Early Life Exposures and Endocrine Disruption: Evidence from Molecular

CV: Howard Hu, M.D., M.P.H., Sc.D.

CV: Howard Hu

27

- Epidemiology”, Pediatric Endocrine Seminar, University of Michigan Medical School
- 2009 Distinguished Speaker, “Lead Toxicity: Twenty Years of Research On The Poison That Keeps on Poisoning” 10th Anniversary of the Department of Microbiology and Environmental Toxicology, University of California at Santa Cruz
- 2010 Speaker, “The Centers for Disease Control and Prevention & the Environmental Protection Agency: Potential Funding Opportunities for Regional Collaboration in Michigan”, University Research Corridor Symposium on Environmental Health, Detroit, MI.
- 2010 Speaker, “The Future of Public Health”, University of Washington School of Public Health
- 2010 Speaker, “The Environment Meets the Epigenome: Is This Where Autoimmunity Begins?” Symposium on Autoimmunity and Epigenetics, University of Michigan
- 2010 Keynote Speaker, “A New Twist to an Old Story: The Evidence for Early Life Lead Exposure as a Risk Factor for Alzheimer's Disease through Epigenetic Programming”, NIEHS Environmental Health Sciences Center and Toxicology Training Program Retreat, University of Rochester, NY
- 2010 Speaker, “Lead Toxicity: Twenty Years of Research on The Poison That Keeps on Poisoning” and “Environmental Health Sciences at the University of Michigan”, Tianjin Centers for Disease Control, Tianjin, China
- 2010 Speaker, “Pediatric Lead Toxicity”, Xinhua Hospital and the Shanghai Jiao-Tung Medical University Department of Pediatrics, Shanghai, China
- 2010 Speaker, “Environmental Health Sciences at the University of Michigan”, Fudan University, Shanghai, China
- 2010 Speaker, “Alzheimer’s Disease, Epigenetics and the Environment”, Symposium Update, Alzheimer’s Disease Association, Ann Arbor, MI
- 2010 Speaker, “Environmental Justice, Progress (and the Lack Thereof) and the Role of Research”, Roundtable on Environmental Health Sciences, Research and Medicine, Institute of Medicine, National Academies, Washington DC.
- 2010 Speaker, “White Coats, Population Science and Poison Gas: A Life Spent at the Intersection of Academic Medicine, Global Health & Human Rights”, Robert Wood Johnson Clinical Fellows Program, University of Michigan Medical School, Ann Arbor, MI
- 2011 Speaker, “The Three Most Difficult Challenges to Molecular Epidemiologic Research on Gene-Environment Interactions: Lead Toxicity as a Case Study.” Department of Human Genetics, University of Michigan Medical School, Ann Arbor, MI
- 2011 Speaker, “The Integration of Data on Environmental Carcinogens with Population and Genetic Resources”, “Opportunities & Challenges for Translational Research on Cancer Prevention”, Translational Cancer Prevention & Biomarkers Workshop, Mazamdur-Shaw Cancer Center, Bangalore, India.
- 2011 Speaker, “Success in the Academy”, Faculty Panel, Students of Color of Rackham, Rackham Graduate School, University of Michigan
- 2011 Speaker, “White Coats, Population Science and Poison Gas: Fact-Finding Missions by Health Professionals for Human Rights”, Sujal Parikh Memorial Symposium, University of Michigan Medical School.
- 2011 Speaker, “The Analysis of Biomarker Data to Ascertain the Contribution of Environmental

CV: Howard Hu, M.D., M.P.H., Sc.D.

CV: Howard Hu

28

- Exposures to the Etiology of Disease: Lead Exposure and Toxicity as a Case Study”, Department of Computational Medicine and Bioinformatics, University of Michigan Medical School.
- 2012 Speaker, “Research and Analysis Linking Upstream and Downstream Disparities Work”, Webinar hosted by the Health & Environmental Funders Network, Bethesda, MD, with 52 Foundations related Health.
- 2012 Keynote Speaker, “The Future of Public Health & Medicine in a Crowded, Diverse, Stratified, Hot, Urbanized, Polluted, Thirsty, Hungry and Debt-Ridden World”. E.J. Van Liere Memorial Convocation and Health Sciences Center Research Day, West Virginia University, Morgantown, West Virginia
- 2012 Plenary Speaker, “Transgenerational Impacts of Pollutants on Offspring: Recent Insights and Case Studies”, Connaught Global Challenge International Symposium, University of Toronto.
- 2012 Speaker, “Environmental Impacts on Aging (+ an update on the Dalla Lana School of Public Health)”, Community Medicine Rounds, University of Toronto
- 2012 Speaker, “The Environment & Public Health in a Research-Intensive University: Opportunities for Scholarship in a Crowded, Diverse, Stratified, Hot, Urbanized, Polluted, Thirsty, Hungry and Debt-Ridden World”, School for the Environment, University of Toronto
- 2012 Speaker, “Big Public Health Challenges (& Opportunities) in a Crowded, Diverse, Aging, Stratified, Urbanized, Polluted, Hot, Thirsty, Hungry, Debt-Ridden World”, External Advisory Meeting, Public Health Ontario, Toronto
- 2012 Speaker, “Canadian Public Health Schools (in a Crowded, Diverse, Aging, Stratified, Urbanized, Polluted, Hot, Thirsty, Hungry, Debt-Ridden World): The View from Toronto, External Advisory Board Meeting, Institute for Population and Public Health, Canadian Institutes for Health Research, Toronto
- 2012 Speaker, “Sustainable Development and Health: The Global Mining Industry”, Canadian Society for International Health Annual Meeting, Ottawa
- 2012 Speaker, “Big Public Health Challenges (& Opportunities) in a Crowded, Diverse, Aging, Stratified, Urbanized, Polluted, Hot, Thirsty, Hungry, Debt-Ridden World”, Xinhua Hospital/Shanghai Jiao-Tung University, Shanghai, China.
- 2012 Speaker, “The Impact of Population-Wide Lead Exposure and Gene-Lead Interactions on Chronic Disease”, Genetic Grand Rounds, Sick Kids Hospital, Toronto.
- 2012 Speaker, “Looking behind the curtain: Lead Toxicity as a Case Study of Methodologic Challenges in Gene-Environment Interactions Research”, Strategic Training in Advanced Genetic Epidemiology (STAGE), Dalla Lana School of Public Health, University of Toronto.
- 2012 Keynote speaker: “Public Health—the Next Frontier in Health Professions Education”. Council of Health Sciences annual retreat, University of Toronto.
- 2013 Speaker, “White Coats, Population Science and Poison Gas: Lessons from a Life Spent at the Intersection of Academic Medicine, Global Health & Human Rights”, Joint Center for Bioethics, University of Toronto
- 2013 Speaker, “Gauging environmental impact on the development of chronic inflammation”,

CV: Howard Hu, M.D., M.P.H., Sc.D.

CV: Howard Hu

29

- Connaught Global Challenge Workshop, University of Toronto.
- 2013 Speaker, “The Future of Public Health & Medicine in a Crowded, Diverse, Aging, Stratified, Urbanized, Polluted, Hot, Thirsty, Hungry, Debt-Ridden World”, Grand Rounds, Department of Medicine, University of Toronto.
- 2013 Speaker, “Metals, Mega-trends, and Me: Reflections on Research and the Vision for the Dalla Lana SPH”, Occupational and Environmental Medicine Grand Rounds, St. Michael’s Hospital, Toronto, ON.
- 2013 Speaker, “Air pollution and Cardiovascular Disease: Health Impacts, Mechanisms, and Research Opportunities”, University of Toronto & FMUSP-InCor Symposium on Cardiology, Sao Paulo, Brazil.
- 2013 Speaker: “Lead Exposure’s Impact on Health and Policy: A History of Neglect and Missed Opportunities”, Public Health Policy Rounds, CIHR Strategic Training Program in Public Health Policy, University of Toronto.
- 2013 Speaker: “Lead Toxicity: The Long Tail of Health Impacts (and On-going Research Opportunities!) From an Historical Environmental Air Pollutant”, Southern Ontario Centre for Air Pollution and Aerosol Research, University of Toronto.
- 2013 Speaker: “Water and Sanitation”, Water, Sanitation and Hygiene (WASH) Canada, Toronto, Ontario, Canada
- 2014 Speaker: “Conflict and Public Health”, Ontario Medical Association, Toronto, Canada
- 2014 Panelist: “Judging Evidence: Finding a Place for Variation in an Evidence-Based World”, Health Quality Ontario, Toronto, Canada
- 2014 Speaker: “The Grand Convergence: Creating Health in a Globalized World”, Special meeting of the Canadian Chamber of Commerce in Shanghai
- 2014 Speaker: “The Grand Convergence: Creating Health in a Globalized World”, Jockey School of Public Health and Primary Care, Chinese University of Hong Kong, Hong Kong, China
- 2015 Speaker: “The Grand Convergence: Creating Health in a Globalized World”, School of Public Health and the ASEAN Institute, Mahidol University, Bangkok, Thailand
- 2015 Speaker: “Gene-environment Interactions and the Role of Big Data in Environmental Health” Seminar series, School of the Environment, University of Toronto, Toronto, Canada
- 2015 Speaker: “Global Health Security”, Ill with Illness—Economic, Social & Security Barriers to the Provision of Global Health, Munk School of Global Affairs, University of Toronto, Toronto, Canada
- 2015 Speaker: “The Dalla Lana School of Public Health: Big Ideas and Initiatives for Creating Health in a Globalized World”, Speaker Series, University of Toronto Alumni of Toronto.
- 2015 Speaker: “Unique Scientific Opportunities for the Precision Medicine Initiative National Research Cohort: Exposomics, Data Linkage, and Global Collaborations”. Working group on President Obama’s Precision Medicine Initiative (Chaired by Francis Collins, Director, NIH)
- 2015 Speaker: “What is the Role of Schools of Public Health in the 21st Century?” 50th Anniversary Celebration of the Department of Epidemiology, Biostatistics and Occupational Health, McGill University, Montreal, Quebec.
- 2015 Welcoming Address: “Global Public Health and Mental Health”, Going Global for Mental Health conference, Centre for Addictions and Mental Health/Department of Psychiatry/Dalla

CV: Howard Hu, M.D., M.P.H., Sc.D.

CV: Howard Hu

30

- Lana School of Public Health, Toronto, ON
- 2015 John Goldsmith Memorial Lecture: “Big Data, Environmental (and Social) Epidemiology, Power and Politics”, Opening Plenary Session, International Society for Environmental Epidemiology Annual Meeting, Sao Paulo, Brazil
- 2015 Inaugural Speaker: “The Future of Public Health and Medicine in a Crowded and Complex World”, Global Health Leadership Series, PSG Medical School & the Shanti Ashram Foundation, Coimbatore, Tamil Nadu, India
- 2016 Speaker “The Future of Public Health & Medicine in a Crowded, Diverse, Aging, Stratified, Urbanized, Polluted, Hot, Thirsty, Hungry, Debt-Ridden World”, Indian Institutes of Public Health—Hyderabad, Hyderabad, India
- 2016 Speaker: “Integration of Public Health & Health Care: The Unmet Agenda for a Truly Sustainable Health System”, Board of Directors Retreat, Toronto East General Hospital, Toronto
- 2016 Plenary speaker: “Health Promotion, Prevention and Health Protection: Innovative Initiatives”, 6th Asia-Pacific Conference on Public Health | 1st ASEAN Health Promotion Conference Bangkok, August
- 2016 Speaker: “Big Data, Environmental (and Social) Epidemiology, Power and Politics”, Mount Sinai School of Medicine, New York, NY
- 2016 Plenary Speaker: “The Impact of Environmental Toxicants on Health: Recent Epidemiologic Approaches & Advances”, International College of Integrative Medicine Annual Meeting, Toronto, ON
- 2016 Plenary Speaker: “Big Data and Implications for Environmental Health”, 15th Anniversary Conference, Jockey Club School of Public Health & Primary Care, Chinese University of Hong Kong, Hong Kong
- 2016 Plenary Speaker: “Innovations in Assessing Lead Poisoning and Child Health: Policy & Clinical Implications”, Chinese University of Hong Kong-Fudan-Oxford International Symposium on Health Impacts of Environmental Exposures”, Hong Kong
- 2016 Speaker: “Addressing a Changing Environment (and Impacts on Health, AKA Can India Survive Modernization?)”, Indian Institutes of Technology Alumni, Canada, International Conference 2016, Toronto.
- 2016 Plenary Speaker, “Hidradenitis Suppurativa: Research Directions from a Population Health Perspective”, Symposium on Hidradenitis Suppurativa Advances, Toronto.
- 2016 Plenary Speaker, “Children’s Environmental Health”, The 2016 Annual National Conference on Children’s Healthcare, Shanghai, China
- 2016 Special Guest Speaker, “Big Data, Environmental (and Social) Epidemiology, Power and Politics”, Shanghai Municipal Center for Disease Control, Shanghai, China
- 2016 Lecturer, “Lead and Human Health: Recent Research and Associated Lessons for Science & Policy”, Fudan University School of Public Health, Shanghai, China
- 2017 Lecturer, “The Impact of Environmental Toxicants on Health: Recent Epidemiologic Approaches & Advances”, Saw Swee Hock School of Public Health, National University of Singapore, Singapore
- 2017 Lecturer, “The Future of Academic Public Health”, Saw Swee Hock School of Public Health,

CV: Howard Hu, M.D., M.P.H., Sc.D.

CV: Howard Hu

31

- National University of Singapore, Singapore
- 2017 Lecturer, “Recent Advances in Understanding, Preventing, and Reversing the Impact of Environmental Factors on Health”, Society of Chinese Bioscientists in America, Li Ka Shing Knowledge Institute, St. Michael’s Hospital, Toronto, ON
- 2017 Lecturer, “Environmental Epidemiology in the Era of Exposomics, Lifecourse Epidemiology, Big Data and Big Science”, Department of Environmental Health, Harvard School of Public Health, Boston, MA
- 2017 Speaker, “The Role of a Re-emergent Canadian School of Public Health in a Hot, Hungry, Polluted, Aging, Polarized World Prone to Pandemics, Chronic Disease, and Unsustainable Health Systems”, Royal Canadian Institute for Science, Toronto, ON
- 2017 Speaker, “The Early Life Exposures in Mexico to Environmental Toxicants (ELEMENT) Birth Cohort Study: Current Research on Fluoride and Neurodevelopment”, Seminar Series in Environmental Epidemiology, University of Washington School of Public Health, Seattle, WA
- 2017 Plenary Speaker: “New realities arising from the extractive industries and agri-business: the Pollution and health perspective,” Hong Kong Summit of Global Health Leaders. University of Hong Kong, Hong Kong
- 2018 Plenary Speaker: “The GBD-Pollution and Health Initiative: Challenges & Opportunities”, Workshop on the Global Burden of Disease-Pollution and Health Initiative, Institute for Health Metrics, University of Washington, Seattle, WA
- 2018 Guest Lecturer: “Partnerships, Local Responsiveness, National and Global Impacts”, University of Iowa College of Public Health, Iowa City, IA
- 2018 Plenary Speaker: “Current Research on Fluoride and Neurodevelopment: The Early Life Exposures in Mexico to Environmental Toxicants (ELEMENT) Birth Cohort Study”, Annual meeting of the International Academy of Oral Medicine and Toxicology, Denver, CO
- 2018 Speaker, “Recent Epidemiologic Research on Lead Toxicity: New Surprises regarding an Old Global Pollutant”, Department of Environmental and Occupational Health Sciences Seminar Series, University of Washington School of Public Health, Seattle, WA
- 2018 Speaker: “The Early Life Exposures in Mexico to Environmental Toxicants (ELEMENT) Birth Cohort Study: Current Research on Fluoride and Neurodevelopment”, Symposium on Fluoride research, Annual meeting of the International Society for Environmental Epidemiology/International Society for Exposure Science, Ottawa, ON
- 2018 Panelist, “The Fluoridation Decision: Considering the Evidence for Benefits, Possible Risks as well as Ethical World Views”, Annual meeting of the International Society for Environmental Epidemiology/International Society for Exposure Science, Ottawa, ON
- 2018 Speaker: “Grand Opportunities”, The UC-Irvine School of Population Health and the Samueli College of Health Sciences, Irvine, CA
- 2018 Speaker, “The Global Burden of Disease-Pollution and Health Initiative”, Office of the Director and the Global Environmental Health Program, U.S. National Institute for Environmental Health Sciences, Research Triangle Park, NC
- 2019 Speaker, “Evaluating, treating and managing disabilities of patients with chemical intolerance”, Symposium on Chemical Intolerance—A Way Forward, Marilyn Brachman

CV: Howard Hu, M.D., M.P.H., Sc.D.

CV: Howard Hu

32

Hoffman Foundation and the Hoffman Program on Chemicals and Health at the Harvard T.H. Chan School of Public Health, Dallas, TX

2019 Guest Lecturer: “The Global Burden of Disease-Pollution and Health Initiative”, Center for Population Health Sciences, Stanford University, Palo Alto, CA

INVENTIONS/PATENTS: n/a

BIBLIOGRAPHY: (H-index, as of April, 2019, Google Scholar: 83)

Peer-reviewed journals

1. Hu H, Markowitz SB. A case-study of industrial bladder cancer. *Einstein Quarterly Review of Biology and Medicine* 1982;1:29-35.
2. Hu H. Benzene and myelofibrosis. *Annals of Internal Medicine* 1987;106:171-172
3. Hu H, Milder FL, Burger DE. X-Ray Fluorescence: Issues surrounding the application of a new tool for measuring burden of lead. *Environmental Research* 1989;49:295-317.
4. Hu H, Fine J, Epstein P, Kelsey K, Reynolds P, Walker B. Tear Gas: Harrassing agent or toxic chemical weapon? *JAMA* 1989;262:660-663.
5. Hu H, Cook-Deegan R, Shukri A. The use of chemical weapons: Conducting an investigation using survey epidemiology. *JAMA* 1989;262:640-643.
6. Hu H, Tosteson T, Aufderheide AC, Wittmers L, Burger DE, Milder FL, Schidlovsky G, Jones KW. Distribution of lead in human bone: I. Atomic absorption measurements. *Basic Life Sci* 1990;55:267-274.
7. Burger DE, Milder FL, Morsillo PR, Adams BB, Hu H. Automated bone lead analysis by k-x-ray fluorescence for the clinical environment. *Basic Life Sci* 1990;55:287-292.
8. Schidlovsky G, Jones KW, Burger DE, Milder FL, Hu H. Distribution of lead in human bone: II. Proton microprobe measurements. *Basic Life Sci* 1990;55:275-280.
9. Jones KW, Schidlovsky G, Burger DE, Milder FL, Hu H. Distribution of lead in human bone: III. Synchrotron x-ray microscope measurements. *Basic Life Sci* 1990;55:281-286.
10. Hu H, Milder FL, Burger DE. X-ray fluorescence measurements of lead burden in subjects with low-level community lead exposure. *Arch Environ Health* 1990;45:335-341.

CV: Howard Hu, M.D., M.P.H., Sc.D.

CV: Howard Hu

33

11. Hu H, Win KU, W, Arnison ND. Burma: Health and human rights. *Lancet* 1991;337:1335.
12. Hu H. A 50-year follow-up of childhood plumbism: hypertension, renal function, and hemoglobin levels among survivors. *Am J Dis Child* 1991;145:681-687.
13. Hu H. Knowledge of diagnosis and reproductive history among survivors of childhood plumbism. *Am J Publ Health* 1991;81:1070-1072.
14. Hu H, Milder FL, Burger DE. The use of K-X-Ray Fluorescence for measuring lead burden in epidemiological studies: high and low lead burdens and measurement uncertainty. *Environ Health Perspect* 1991;94:107-110.
15. Hu H, Pepper L, Goldman R. Effect of repeated occupational exposure to lead, cessation of exposure, and chelation on levels of lead in bone. *Am J Ind Med* 1991;20:723-735.
16. Hu H. Toxic weapons, epidemiology, and human rights. *Polit Politics and Life Sci* 1992;February:3-4.
17. Hu H, Sparrow D, Weiss S. Association of serum albumin with blood pressure in the Normative Aging Study. *Am J Epidemiol* 1992;136:1465-1473.
18. Hu H, Christiani D. Reactive airways dysfunction after exposure to tear gas. *Lancet* 1992;339:1535.
19. Hu H. Physicians, IPPNW, and the Environment. *PSR Quarterly* 1993;3:79-87.
20. White RF, Diamond R, Proctor S, Morey C, Hu H. Residual cognitive deficits 50 years after lead poisoning during childhood. *Br J Industr Med* 1993;50:613-622.
21. Hu H, Beckett L, Kelsey K, Christiani D. The left-sided predominance of asbestos-related pleural disease. *Am Rev Resp Dis* 1993;148:981-984.
22. Payton M, Hu H, Sparrow D, Young JB, Landsberg L, Weiss ST. Relation between blood lead and urinary biogenic amines in community-exposed men. *Am J Epidemiol* 1993;138:815-825.
23. Hu H, Kotha S. Ethics and epidemiology: International Guidelines. *Polit Life Sci* 1993;February:29-30.
24. Goldman RH, White R, Kales SN, Hu H. Lead poisoning from mobilization of bone stores during thyrotoxicosis. *Am J Industr Med* 1994;25:417-424.

CV: Howard Hu, M.D., M.P.H., Sc.D.

CV: Howard Hu

34

25. Bellinger D, Hu H, Titlebaum L, Needleman HL. Attentional correlates of dentin and bone lead levels in adolescents. *Arch Environ Health* 1994;49:98-105.
26. Watanabe H, Hu H, Rotnitzky A. Correlates of bone and blood lead levels in carpenters. *Am J Industr Med* 1994;26:255-264.
27. Hu, H. Decision-making in human health impact assessments: a clinician's perspective. *Environ Impact Assess Rev* 1994;14:439-450.
28. Hu H, Watanabe H, Payton M, Korrick S, Rotnitzky A. The relationship between bone lead and hemoglobin. *JAMA* 1994;272:1512-1517.
29. Payton M, Hu H, Sparrow D, Weiss ST. Low-level lead exposure and renal function in the Normative Aging Study. *Am J Epidemiol* 1994;140:821-829.
30. Aro ACA, Todd AC, Amarasiriwardena C, Hu H. Improvements in the calibration of ¹⁰⁹Cd K x-ray fluorescence systems for measuring bone lead *in vivo*. *Phys Med Biol* 1994;39:2263-2271.
31. Guo H-R, Chiang H-S, Hu H, Lipsitz SR, Monson RR. Arsenic in drinking water and urinary cancers: a preliminary report. *Environ Geochem Health* 1994;s16:119-128.
32. Hoppin JA, Aro ACA, Williams PL, Hu H, Ryan PB. Validation of K-xrf bone lead measurements in young adults. *Environ Health Perspect* 1995;103:78-83.
33. Smith CM, Wang X, Hu H, Kelsey KT. A polymorphism in the δ -Aminolevulinic acid dehydratase gene may modify the pharmacokinetics and toxicity of lead. *Environ Health Perspect* 1995;103:248-253.
34. Hu H, Aro A, Rotnitzky A. Bone lead measured by X-ray fluorescence: Epidemiological methods. *Environ Health Perspect* 1995;103(Suppl 1):105-110.
35. Kim R, Aro A, Rotnitzky A, Amarasiriwardena C, Hu H. K x-ray fluorescence measurements of bone lead concentration: the analysis of low-level data. *Phys Med Biol* 1995;40:1475-1485.
36. Kim R, Hu H, Rotnitzky A, Bellinger D, Needleman H. A longitudinal study of chronic lead exposure and physical growth in Boston children. *Environ Health Perspect* 1995;103:952-957.
37. Hu H, Kotha S, Brennan T. The role of nutrition in mitigating environmental insults: policy and ethical issues. *Environ Health Perspect* 1995;103(Suppl 6):185-190.
38. Smith CM, Hu H, Wang X, Kelsey K. Delta-aminolevulinic acid dehydratase genotype is not associated with hematocrit or hemoglobin levels among construction trade workers exposed to low

CV: Howard Hu, M.D., M.P.H., Sc.D.

CV: Howard Hu

35

levels of lead. *Medicine Lavoro* 1995;86:229-235.

39. Makhijani A, Hu H, Yih K. Nuclear wastelands: Nuclear weapons production worldwide and its environmental and health effects. *Med Global Surv* 1995;2:26-34.
40. Potula V, Hu H. Occupational and lifestyle determinants of blood lead levels among men in Madras, India. *Int J Occup Environ Health* 1996;2:1-4.
41. Hu H, Hashimoto D, Besser M. Levels of lead in blood and bone of women giving birth in a Boston hospital. *Arch Environ Health* 1996;51:52-58.
42. Hu H, Aro A, Payton M, Korrick S, Sparrow D, Weiss ST, Rotnitzky A. The relationship of bone and blood lead to hypertension: The Normative Aging Study. *JAMA* 1996;275:1171-1176.
43. Kim R, Rotnitzky A, Sparrow D, Weiss ST, Wager C, Hu H. A longitudinal study of low-level lead exposure and impairment of renal function: The Normative Aging Study. *JAMA* 1996;275:1177-1181.
44. Proctor SP, Rotnitzky A, Sparrow D, Weiss ST, Hu H. The relationship of blood lead and dietary calcium to blood pressure in the Normative Aging Study. *International Journal of Epidemiology* 1996;25:528-536.
45. Kim R, Hu H, Rotnitzky A, Bellinger D, Needleman H. Longitudinal relationship between dentin lead levels in childhood and bone lead levels in young adulthood. *Arch Environ Health* 1996;51:375-382.
46. Hu H, Payton M, Korrick S, Aro A, Sparrow D, Weiss ST, Rotnitzky A. Determinants of bone and blood lead levels among community-exposed middle-aged to elderly men: the Normative Aging Study. *Am J Epidemiol* 1996;144:749-759.
47. Hernandez-Avila M, Gonzalez-Cossio T, Palazuelos E, Romieu I, Aro A, Fishbein E, Peterson K, Hu H. Dietary and environmental determinants of blood and bone lead levels in lactating postpartum women living in Mexico City. *Environ Health Perspect* 1996;104:1076-1082.
48. Potula V, Hu H. Relationship of hemoglobin to occupational exposure to motor vehicle exhaust. *Tox Industr Health* 1996;12:629-637.
49. Kim R, Hu H, Sparrow D, Weiss S. The relationship between low-level lead exposure and uric acid concentration in the serum: the Normative Aging Study. *Korean J Occup Med* 1996;8:490-498.
50. Guo H-R, Chiang H-S, Hu H, Lipsitz SR, Monson RR. Arsenic in drinking water and incidence of urinary cancers. *Epidemiology* 1997;8:545-550.

CV: Howard Hu, M.D., M.P.H., Sc.D.

CV: Howard Hu

36

51. Kim R, Landrigan C, Mossman P, Sparrow D, Hu H. Age and secular trends in bone lead levels in middle-aged and elderly men: three-year longitudinal follow-up in the Normative Aging Study. *Am J Epidemiol* 1997;146:586-591.
52. Hoppin JA, Aro A, Hu H, Ryan PB. In vivo bone lead measurement in suburban teenagers. *Pediatrics* 1997;100:365-370.
53. González-Cossío T, Peterson KE, Sanín L, Fishbein SE, Palazuelos E, Aro A, Hernández-Avila M, Hu H. Decrease in birth weight in relation to maternal bone lead burden. *Pediatrics* 1997;100:856-862.
54. Hu H, Rabinowitz M, Smith D. Bone lead as a biological marker in epidemiologic studies of chronic toxicity: Conceptual paradigms. *Environ Health Persp* 1998;106:1-8.
55. Payton M, Riggs KM, Spiro A, Weiss ST, Hu H. Relations of bone and blood lead to cognitive function: The VA Normative Aging Study. *Neurotox Teratol* 1998;20:19-27.
56. Amarasiriwardena C, Lupoli N, Potula V, Korrick S, Hu H. Determination of total arsenic concentration in human urine by inductively coupled plasma mass spectrometry: a comparison of the accuracy of three analytical methods. *Analyst* 1998;123:441-445.
57. Gassert TH, Hu H, Kelsey KT, Christiani DC. Long-term health and employment outcomes of occupational asthma and their determinants. *J Occup Environ Med* 1998;40:481-491.
58. Hu H. Grand rounds in environmental and occupational medicine. *Environ Health Persp* 1998;106:A262.
59. Cheng Y, Willett W, Schwartz J, Sparrow D, Weiss ST, Hu H. The relation of nutrition to bone lead levels in middle-aged to elderly men: The Normative Aging Study. *Am J Epidemiol* 1998;147:1162-1174.
60. Wright RO, Hu H, Maher TJ, Amarasiriwardena C, Chaiyakul P, Woolf AD, Shannon MW. Effect of iron deficiency anemia on lead distribution after intravenous dosing in rats. *Tox Industr Health* 1998;14:547-551.
61. Cheng Y, Schwartz J, Vokonas P, Weiss ST, Aro A, Hu H. Electrocardiographic conduction disturbances in association with low level lead exposure: the Normative Aging Study. *Am J Cardiol* 1998;82:594-599.
62. González-Cossío T, Sanín LH, Hernández-Avila M, Rivera J, Hu H. Longitud y peso al nacer: El papel de la nutrición materna. [Length and weight at birth: The role of maternal nutritional status.]

CV: Howard Hu, M.D., M.P.H., Sc.D.

CV: Howard Hu

37

Salud Pública Mex [Public Health in Mexico] 40:119-126, 1998.

63. Hernandez-Avila M, Smith D, Meneses F, Sanin LH, Hu H. The influence of bone and blood lead on plasma lead levels in environmentally exposed adults. *Environ Health Perspect* 1998;106:473-477.
64. Hu H. Bone lead as a new biologic marker of lead dose: Recent findings and implications for public health. *Environ Health Perspect* 1998;106(Suppl 4):961-967.
65. Farias P, Hu H, Rubenstein E, Meneses-Gonzalez F, Fishbein E, Palazuelos E, Aro A, Hernandez-Avila M. Determinants of bone and blood lead levels among teenagers living in urban areas with high lead exposure. *Environ Health Perspect* 1998;106:733-737.
66. Kales SN, Aldrich JM, Polyhronopoulos GN, Artzeronian D, Gassert T, Hu H, Kelsey K, Sweet C, Christiani DC. Fitness for duty evaluations in hazardous material firefighters. *J Occup Environ Med* 1998;40:925-931.
67. Guo HR, Lipsitz S, Hu H, Monson R. Using ecological data to estimate a regression model for individual data: the association between arsenic in drinking water and incidence of skin cancer. *Environ Res* 1998;79:82-93.
68. Amarasiriwardena CJ, Lupoli N, Potula V, Korrick S, Hu H. Determination of the total arsenic concentration in human urine by inductively coupled plasma mass spectrometry: a comparison of the accuracy of three analytical methods. *Analyst*. 1998;123:441-5.
69. Korrick SA, Hunter DJ, Rotnitzky A, Hu H, Speizer FE. Lead and hypertension in a sample of middle-aged women. *Am J Public Health* 1999;89:330-335.
70. Wright RO, Shannon MW, Wright RJ, Hu H. Association between iron deficiency and Low-level lead poisoning in an urban primary care clinic. *Am J Public Health* 1999;89:1049-1053.
71. Potula V, Serrano J, Sparrow D, Hu H. Relationship of lead in drinking water to bone lead levels twenty years later in Boston men: the Normative Aging Study. *J Occup Environ Med* 1999;41:349-355.
72. Elreedy S, Krieger N, Ryan PB, Sparrow D, Weiss ST, Hu H. Individual and census measures of socioeconomic position as determinants of bone lead concentrations among community-exposed men: the Normative Aging Study. *Am J Epidemiol* 1999;150:129-141.
73. Aguilar-Madrid G, Piacitelli G, Juarez-Perez CA, Vazquez-Grameix JH, Hu H, Hernandez-Avila M. Chronic occupational exposure to inorganic lead at a printing press in Mexico City. *Salud Publica* 1999;41:42-54.

CV: Howard Hu, M.D., M.P.H., Sc.D.

CV: Howard Hu

38

74. Moy E, Hu H, Christiani DC. A retired shipyard worker with rapidly progressive pulmonary interstitial fibrosis. *Environ Health Perspect* 1999;107:321-327.
75. Chuang HY, Lee, M-L T, Chao KY, Wang JD, Hu H. The relationship of personal hygiene habits to blood lead levels in a longitudinal study of battery workers in Taiwan: 1991-1997. *Am J Industr Med* 1999;35:595-603.
76. Tsaih SW, Schwartz J, Lee ML, Amarasiriwardena C, Aro A, Sparrow D, Hu H. The interrelationships of lead in bone and blood to lead in urine among middle-aged to elderly men: the Normative Aging Study. *Environ Health Persp* 1999;107:391-396.
77. Hu H, Stern A, Rotnitzky A, Schlesinger L, Proctor S, Wolfe J. Development of a brief questionnaire for screening for multiple chemical sensitivity syndrome. *Tox Industr Health* 1999;15:582-588.
78. Kales SN, Aldrich JM, Polyhronopoulos GN, Leitao EO, Artzerounian D, Gassert G, Hu H, Kelsey KT, Sweet C, Christiani DC. Correlates of fitness for duty in hazardous materials firefighters. *Am J Industr Med* 1999;36:618-629.
79. Guang L, Wang X, Hu H, Xu X. A comparative study on the lead levels in capillary and venous blood. *J Environ Health (China)* 1999;16:103-105.
80. Aro A, Amarasiriwardena C, Lee M-L, Kim R, Hu H. Validation of K x-ray fluorescence bone lead measurements by inductively coupled plasma mass spectrometry in cadaver legs. *Med Phys* 2000;27:119-123.
81. Hoppin JA, Aro A, Hu H, Ryan PB. Measurement variability associated with KXRF bone lead measurement in young adults. *Environ Health Persp* 2000;108:239-242.
82. Hernandez-Avila H, Villalpando CG, Palazuelos E, Hu H, Villalpando ME, Martinez R. Determinants of blood lead levels across the menopause transition. *Arch Environ Health* 2000;55:355-360.
83. Shadick NA, Kim R, Weiss S, Liang MH, Sparrow D, Hu H. Effect of low level lead exposure on hyperuricemia and gout among middle aged and elderly men: the normative aging study. *J Rheumatol*. 2000 Jul;27(7):1708-12. PubMed PMID: 10914856.
84. Counter SA, Buchanan LH, Ortega F, Amarasiriwardena C, Rifai N, Hu H. Environmental lead contamination and pediatric lead intoxication in an Ecuadoran village. *Int J Occup Environ Health* 2000;6:169-176.

CV: Howard Hu, M.D., M.P.H., Sc.D.

CV: Howard Hu

39

85. Brown MJ, Hu H, González-Cossío T, Peterson KE, Sanín LH, Kageyama, ML, Palazuelos E, Aro A, Schnaas L, Hernández-Avila M. Determinants of bone and blood lead concentrations in the early postpartum period. *Occup Environ Med* 57:535-541, 2000.
86. Chuang HY, Schwartz J, Tsai S-Y, Lee M-L T, Wang J-D, Hu H. Vibration perception thresholds in workers with long-term lead exposure. *Occup Environ Med* 2000;57:588-594.
87. Wu M-T, Demple B, Bennett RAO, Christiani DC, Fan R, Hu H. Individual variability in the zinc inducibility of metallothionein-IIA mRNA in human lymphocytes. *Toxicol Environ Health* 2000; 61A:553-567.
88. Vig EK, Hu H. Lead toxicity in older adults. *J Am Geriatrics Soc.* 2000;48:1501-1506.
89. Cheng Y, Schwartz J, Sparrow D, Aro A, Weiss ST, Hu H. A prospective study of bone lead level and hypertension: the Normative Aging Study. *Am J Epidemiol* 2001;153:164-171.
90. Hu H. Poorly-controlled hypertension in a painter with chronic lead toxicity. *Environ Health Perspec* 2001;109:95-99.
91. Brown MJ, Gardner J, Sargent JD, Swartz K, Hu H, Timeri R. Prevention effectiveness of housing policies to reduce lead exposure: risk factors associated with recurrent pediatric lead poisoning in addresses with lead poisoned children in the past. *Am J Public Health* 2001;91:621-624.
92. Chuang HY, Hu H, Schwartz J, Palazuelos E, Aro A, Amarasingwardena C, Hernandez-Avila M. The inter-relationships between lead levels in maternal venous blood, maternal bone, and umbilical cord blood: implications for plasma lead. *Environ Health Perspec* 2001;109:527-532.
93. Potula V, Hegarty-Steck M, Hu H. A pilot study of blood lead levels in relation to paint and dust lead levels: the Lead-Safe Cambridge Program. *Am J Public Health* 2001;91:1973-1975.
94. Sanín LH, González-Cossío T, Romieu I, Peterson KE, Ruíz S, Palazuelos E, Hernández-Avila M, Hu H. Effect of maternal lead burden on infant weight and weight gain at one-month of age among breastfed infants. *Pediatrics* 107:1016-1023, 2001.
95. Hu H, Aro A, Sparrow D, Kelsey K. The relationship of bone and blood lead levels to polymorphisms of amino-levulinic acid dehydratase among middle-aged to elderly men: the Normative Aging Study. *Environ Health Perspec* 2001;109:827-832.
96. Tsaih SW, Korrick S, Lee M-L T, Schwartz J, Amarasingwardena C, Aro A, Sparrow D, Hu H. The influence of bone resorption on the mobilization of lead from bone among middle-aged to elderly men: the Normative Aging Study. *Environ Health Perspec* 2001;109:995-999.

CV: Howard Hu, M.D., M.P.H., Sc.D.

CV: Howard Hu

40

97. Hu H. Progress in research on lead toxicity research: Peeling the onion. *Biomedicine* 2001;21(2&3): 1-17.
98. Guo H-R, Yu H-S, Hu H, Lipsitz SR, Monson RR. Arsenic in drinking water and skin cancers: cell-type specificity. *Cancer Causes and Controls* 2001;12:909-16.
99. Téllez-Rojo MM, Hernández-Avila M, González-Cossío T, Romieu I, Aro A, Palazuelos E, Schwartz J, Hu H. Impact of breastfeeding on the mobilization of lead from bone. *Am J Epidemiol* 2002;155:420-428.
100. Dykeman R, Aguilar-Madrid G, Smith T, Juarez-Perez A, Piacitelli G, Hu H, Hernandez-Avila M. Lead exposure in Mexican radiator repair workers. *Am J Industrial Med* 2002;41:179-187.
101. Smith D, Hernandez-Avila M, Tellez-Rojo MM, Mercado A, Hu H. The relationship between lead in plasma and whole blood in women. *Environ Health Persp* 2002;110:263-268.
102. Hernandez-Avila M, Peterson KE, Gonzalez-Cossio T, Sanin LH, Aro A, Schnaas L, Hu H. Effect of maternal bone lead on length and head circumference of newborns and 1-month-old infants. *Arch Environ Health* 2002;57:482-8.
103. Wolfe J, Erickson DJ, Proctor SP, Hu H. Risk factors for the development of multisymptom illness in U.S. veterans of the Gulf War: the Ft. Devens Cohort study. *J Occup Environ Med* 2002;44:271-281.
104. Gomaa A, Hu H, Bellinger D, Schwartz J, Tsaih S-W, González-Cossío T, Schnaas L, Peterson K, Aro A, Hernández-Avila M. Maternal bone lead as an independent risk factor for fetal neurotoxicity: A prospective study. 2002;*Pediatrics* 110:110-118.
105. Kamel F, Umbach DM, Munsat TL, Shefner JM, Hu H, Sandler DP. Lead exposure and amyotrophic lateral sclerosis (ALS). *Epidemiology* 2002;13:311-319.
106. Elmarsafawy SF, Tsaih SW, Korrick S, Dickey JH, Sparrow D, Hu H. Occupational determinants of bone and blood lead levels in middle aged and elderly men from the general community: the Normative Aging Study. *Am J Industrial Med* 2002;42:38-49.
107. Korrick SA, Schwartz J, Tsaih SW, Hunter DJ, Aro A, Rosner B, Speizer FE, Hu H. Correlates of bone and blood lead levels among middle-aged and elderly women. *Am J Epidemiol*. 2002 Aug 15;156(4):335-43. PubMed PMID: 12181103.
108. Wittman R, Hu H. Cadmium exposure and nephropathy in a 28-year old female metals worker. *Env Health Persp* 2002;110:1261-6.

CV: Howard Hu, M.D., M.P.H., Sc.D.

CV: Howard Hu

41

109. Hu H, Hernandez-Avila M. Lead, bones, and pregnancy: the poison within? *Am J Epidemiol* (Commentary) 2002;156:1088-91.
110. Oliveira S, Aro A, Sparrow D, Hu H. Seasonality as a modifier of the relationship between bone lead levels and blood lead levels: the Normative Aging Study. *Arch Env Health* 2002;57:466-72.
111. Wright RO, Tsaih S-W, Schwartz J, Wright R, Hu H. Association between iron deficiency and blood lead level in a longitudinal analysis of children followed in an urban primary care clinic. *J Peds* 2003;142:9-14.
112. Wu MT, Kelsey K, Schwartz J, Sparrow D, Weiss S, Hu H. A δ -aminolevulinic acid dehydratase (ALAD) polymorphism may modify the relationship of low-level lead exposure to uricemia and renal function: the Normative Aging Study. *Env Health Persp* 2003;111:335-41.
113. Hernandez-Avila M, Gonzalez-Cossio T, Hernandez-Avila JE, Romier I, Peterson KE, Aro A, Palazuelos E, Kageyama Escobar ML, Hu H. Dietary calcium supplements to lower blood lead levels in lactating women: a randomized placebo-controlled trial. *Epidemiology* 2003;14:206-12.
114. Hu H, Brown MJ. Effectiveness of environmental health policies: a new frontier for epidemiologists. (Commentary). *Epidemiology* 2003;14:257-258.
115. Janakiraman V, Hu H, Mercado-Garcia A, Hernandez-Avila M. A randomized crossover trial of nocturnal calcium supplements to suppress bone resorption during pregnancy. *Am J Prev Med* 2003;24:260-4.
116. Latorre FG, Hernandez-Avila M, Orozco JT, Medina AA, Aro A, Palazuelos E, Hu H. The relationship of blood and bone lead to menopause and bone mineral density among middle-aged women in Mexico City. *Environ Health Persp* 2003;111:631-6.
117. Wright RO, Tsaih SW, Schwartz J, Spiro A 3rd, McDonald K, Weiss ST, Hu H. Lead exposure biomarkers and mini-mental status exam scores in older men. *Epidemiology*. 2003 Nov;14(6):713-8. PubMed PMID: 14569188.
118. Kamel F, Umbach DM, Lehman TA, Park LP, Munsat TL, Shefner JM, Sandler DP, Hu H, Taylor JA. Amyotrophic lateral sclerosis, lead, and genetic susceptibility: polymorphisms in the delta-aminolevulinic acid dehydratase and vitamin D receptor genes. *Environ Health Perspect*. 2003;111:1335-9.
119. Rhodes D, Spiro A 3rd, Aro A, Hu H. Relationship of bone and blood lead levels to psychiatric symptoms: the normative aging study. *J Occup Environ Med*. 2003 Nov;45(11):1144-51. PubMed PMID: 14610395.

CV: Howard Hu, M.D., M.P.H., Sc.D.

CV: Howard Hu

42

120. Wright RO, Hu H, Silverman EK, Tsaih SW, Schwartz J, Bellinger D, Weiss ST, Palazuelos E, Hernandez-Avila M. Apolipoprotein E genotype predicts 24-month infant Bayley Scale score *Pediatric Research* 2003; 54(6):819-25.
121. Guerra-Tamayo JL, Hernandez-Cadena L, Tellez-Rojo MM, Mercado-Garcia Adel S, Solano-Gonzalez M, Hernandez-Avila M, Hu H. Time to pregnancy and lead exposure. *Salud Publica Mex.* 2003;45 Suppl 2:S189-95.
122. Guo H-R, Wang N-S, Hu H, Monson RR. Cell-type specificity of lung cancer associated with arsenic ingestion. *Cancer Epidemiology, Biomarkers, and Prevention* 2004 Apr;13(4):638-43.
123. Weisskopf MG, Hu H, Mulkern RV, White R, Aro A, Oliveira S, Wright RO. Cognitive deficits and magnetic resonance spectroscopy in adult monozygotic twins with lead poisoning. *Environ Health Perspect* 2004; 112:620-625.
124. Wright RO, Silverman EK, Schwartz J, Tsaih ST, Senter J, Sparrow D, Weiss ST, Aro A, Hu H. Association between hemochromatosis genotype and lead exposure among elderly men: the Normative Aging Study. *Environ Health Perspect* 2004;112:746-750.
125. Juarez-Perez CA, Aguilar-Madrid G, Smith DR, Lacasana-Navarro M, Tellez-Rojo MM, Piacittelle G, Hu H, Hernandez-Avila M. Predictors of plasma lead levels in printing press workers. *Am J Industr Med* 2004;46:245-52.
126. Ettinger AS, Tellez-Rojo MM, Amarasiriwardena C, Gonzalez-Cossio T, Peterson KE, Aro A, Hu H, Hernandez-Avila M. Levels of lead in breast milk and their relation to maternal blood and bone lead levels at one-month postpartum. *Environ Health Perspec* 2004;112:926-931.
127. Lin C, Tsaih S, Kim R, Sparrow D, Hu H. Bone and blood lead levels and their determinants amongst minority subjects living in the Boston area. *Environ Health Perspec* 2004;112:1147-1151.
128. Tellez-Rojo MM, Hernandez-Avila M, Lamadrid-Figueroa H, Smith D, Hernandez-Cadena L, Mercado A, Aro A, Schwartz J, Hu H. Impact of bone lead on plasma lead levels during pregnancy. *Am J Epidem* 2004;160:668-78.
129. Ettinger AS, Tellez-Rojo MM, Amarasiriwardena C, Gonzalez-Cossio T, Peterson KE, Aro A, Hu H, Hernandez-Avila M. Effect of breast milk lead on infant blood lead levels at 1 month of age. *Environ Health Perspec* 2004;112:1381-185.
130. Tsaih SW, Korrick S, Schwartz J, Amarasiriwardena C, Aro A, Sparrow D, Hu H. Lead, diabetes, hypertension, and renal function: the normative aging study. *Environ Health Perspect.*

CV: Howard Hu, M.D., M.P.H., Sc.D.

CV: Howard Hu

43

2004 Aug;112(11):1178-82. PubMed PMID: 15289163; PubMed Central PMCID: PMC1247478.

131. Weisskopf MG, Wright RO, Schwartz J, Spiro III A, Sparrow D, Aro A, Hu H. Cumulative lead exposure and prospective change in cognition among elderly men: the VA Normative Aging Study. *Am J Epidemiol* 2004;160:1184-1193.
132. Schaumburg DA, Mendes F, Balaram M, Dana MR, Sparrow D, Hu H. Accumulated lead exposure and risk of age-related cataract extraction in men: the Normative Aging Study. *JAMA* 2004;292:2750-2754.
133. Terry P, Umbach DM, Munsat TL, Shefner JM, Hu H, Sandler DP, Kamel F. VEGF promoter haplotype and amyotrophic lateral sclerosis (ALS). *J Neurogenetics* 2004;18:1-6.
134. Thurston SW, Williams PL, Hauser R, Hu H, Spiegelman D. A comparison of regression calibration approaches for main study/internal validation study designs. *J Stat Plan Inference* 2005;131:175-190.
135. Farias P, Echavarria M, Hernandez-Avila M, Villanueva C, Amarasiriwardena C, Hernandez L, Aro A, Hu H. Bone, blood and semen lead in environmentally exposed Mexican men. *Int J Environ Health Res* 2005;15:21-31.
136. Bellinger D, Hu H, Kartigeyan V, Thomas N, Rajan P, Sankar S, Ramaswamy P, Balakrishnan K. A pilot study of blood lead levels and neurobehavioral function in children living in Chennai, India. *Int J Occ Environ Health* 2005;11:138-143.
137. Jarrell J, Chan S, Hauser R, Hu H. Longitudinal Assessment of PCBs and Pesticides in Pregnant Women from Western Canada. *Environ Health* 2005;4:10 (1-8).
138. Hu H, Balakrishnan K. The Environment and Health: an Emerging Area of Research in India. *Indian J Med Res.* 2005;121:711-715.
139. Sanchez BN, Budtz-Jorgensen E, Ryan LM, Hu H. Structural equation models. A review with applications to environmental epidemiology. *J Am Stat Assoc* 2005;100:1443-1455.
140. Green R, Hauser R, Calafat AM, Weuve J, Schettler T, Ringer S, Huttner K, Hu H. Use of di(2-ethylhexyl) phthalate-containing medical products and urinary levels of mono(2-ethylhexyl) phthalate in neonatal intensive care unit infants. *Environ Health Perspect.* 2005;113:1222-5.
141. Oken E, Wright RO, Kleinman KP, Bellinger D, Amarasiriwardena C, Hu H, Gillman MW. Fish as brain food: maternal fish consumption, hair mercury, and infant cognition in a US cohort. *Environ Health Perspec* 2005;113:1376-80.

CV: Howard Hu, M.D., M.P.H., Sc.D.

CV: Howard Hu

44

142. Kamel F, Umbach DM, Hu H, Munsat TL, Shefner JM, Taylor JA, Sandler DP. Lead exposure as a risk factor for Amyotrophic Lateral Sclerosis (ALS). *Neurodegen Dis* 2005;2:195-201.
143. Ettinger AS, Téllez-Rojo MM, Amarasiriwardena C, Schwartz J, Peterson KE, Aro A, Hu H, Hernández-Avila M. Influence of maternal bone lead burden, breastfeeding practices, and calcium intake on levels of lead in breast milk over the course of lactation. *Am J Epidemiol* 2005;163:48-56.
144. Schwartz BS, Rischitelli G, Hu H. The Future of Environmental Medicine in *Environmental Health Perspectives*: Where Should We Be Headed? *Environ Health Persp* 2005;113:A574-6.
145. Lamadrid-Figueroa H, Téllez-Rojo MM, Hernández-Cadena L, Mercado-García A, Smith D, Solano-González M, Hernández-Avila M, Hu H. Biological markers of fetal lead exposure at each stage of pregnancy. *J Toxicol Environ Health A*. 2006 Oct;69(19):1781-96. PubMed PMID: 16905508.
146. Jain NB, Hu H. Childhood correlates of blood lead levels in Mumbai and Delhi. *Environ Health Persp* 2006;114:466-70.
147. Jarrell J, Weisskopf M, Weuve J, Tellez-Rojo MM, Hu H, Hernandez-Avila M. Maternal lead exposure and the sex ratio of offspring. *Human Reproduction* 2006;21:1901-6.
148. Tellez-Rojo MM, Bellinger DC, Lamadrid-Figueroa H, Schaas-Arrieta L, Arroyo-Quiroz C, Mercado-Garcia A, Wright RO, Hernandez-Avila M, Hu H. Longitudinal associations between blood lead concentration <10 µg/dL and neurobehavioral development in environmentally-exposed children in Mexico City. *Pediatrics* 2006 Aug;118:e323-30. .
149. Elmarsafawy SF, Jain N, Schwartz J, Sparrow D, Aro A, Hu H. Dietary calcium as a potential modifier of the relationship of lead burden to blood pressure: the Normative Aging Study. *Epidemiology* 2006;17:531-537.
150. Weuve J, Sanchez BN, Calafat AM, Schettler T, Green R, Hu H, Hauser R. Exposure to phthalates in neonatal intensive care unit infants. *Environ Health Perspec* 2006; 114:1424–1431.
151. Weuve, J; Kelsey KT; Schwartz J, Bellinger D, Rajan P, Spiro A, Sparrow D, Aro A, Hu H. Delta-aminolevulinic acid dehydratase (ALAD) polymorphism and the relation between low-level lead exposure and cognitive function in older men: the Normative Aging Study. *Occup Environ Med* 2006;63:746-53.
152. Hu H, Téllez-Rojo MM, Bellinger D, Smith D, Ettinger AS, Lamadrid-Figueroa H, Schwartz J, Schnaas L, Mercado-García A, Hernández-Avila M. Fetal lead exposure at each stage of pregnancy as a

CV: Howard Hu, M.D., M.P.H., Sc.D.

CV: Howard Hu

45

predictor of infant mental development. *Environ Health Perspec* 2006;114:1730-1735.

153. Park SK, Schwartz J, Weisskopf M, Wright RO, Coull B, Sparrow D, Vokonas P, Nie H, Hu H. Low-level lead exposure, metabolic syndrome and heart rate variability: the VA Normative Aging Study. *Environ Health Perspec* 2006;114:1718-1724

154. Schwartz BS, Parker C, Glass TA, Hu H. Global Environmental Change: What Should Clinicians and the Environmental Health Community Do? *Environ Health Perspec* 2006;114:1807-1812.

155. Park SK, O'Neill MS, Wright RO, Hu H, Vokonas PS, Sparrow D, Suh, H, Schwartz, J. HFE Genotype, Particulate Air Pollution, and Heart Rate Variability: A Gene-Environment Interaction. *Circulation* 2006;114:2798-2805.

156. Hu H, Wright RO, Shine J. The challenge posed to children's health by mixtures of toxic waste: the Tar Creek Superfund Site as a case-study. *Ped Clin North America* 2007;54:155-175. PMID: 17306689

157. Schwartz BS, Hu H. Adult Lead Exposure: Time for Change – Introduction to the Mini-monograph. *Environ Health Perspec* 2007;115:451-454.. PMID: 17431498

158. Hu H, Shih R, Rothenberg S, Schwartz BS. The Epidemiology of Lead Toxicity in Adults: Measuring Dose and Consideration of Other Methodological Issues. *Environ Health Perspec* 2007;115:455-462. PMID: 17431499

159. Shih R, Hu H, Weisskopf MG, Schwartz BS. Cumulative Lead Dose and Cognitive Function in Adults: a Review of Studies that Measured Both Blood Lead and Bone Lead. *Environ Health Perspec* 2007;115:483-492. PMID: 17431502

160. Kosnett MJ, Wedeen RP, Rothenberg SJ, Hipkins KL, Materna BL, Schwartz BS, Hu H, Woolf A. Recommendations for medical management of adult lead exposure. *Environ Health Perspec* 2007;115:463-471. PMID: 17431500

161. Weisskopf MG, Proctor SP, Wright RO, Schwartz J, Spiro A 3rd, Sparrow D, Nie H, Hu H. Cumulative lead exposure and cognitive performance among elderly men. *Epidemiology*. 2007;18:59-66. PMID: 17130688

162. Ettinger AS, Hu H, Hernandez-Avila M. Dietary calcium supplementation to lower blood lead levels in pregnancy and lactation. *J Nutr Biochem* 2007;18:172-178. PMID: 17296490

163. Zhou H, Chen J, Rissanen TH, Korrick SA, Hu H, Salonen JT, Longnecker MP. Outcome-dependent sampling: an efficient sampling and inference procedure for studies with a continuous

CV: Howard Hu, M.D., M.P.H., Sc.D.

CV: Howard Hu

46

outcome. *Epidemiology*. 2007;18:461-468. PMID: 17568219

164. Weisskopf MG, Hu H, Sparrow D, Lenkinski R, Wright RO. ¹H magnetic resonance spectroscopic evidence of glial effects of cumulative lead exposure in the adult human hippocampus. *Environ Health Perspec* 2007;115(4):519-23. PMID: 17450218

165. Jain NB, Potula V, Schwartz J, Vokonas PS, Sparrow D, Wright RO, Nie H, Hu H. Lead levels and ischemic heart disease in a prospective study of middle-aged and elderly men: the Normative Aging Study. *Environ Health Perspec* 2007;115:871-875. PMID: 17589593

166. Grandjean P, Bellinger D, Bergman A, Cordier S, Davey-Smith G, Eskenazi B, Gee D, Gray K, Hanson M, van den Hazel P, Heindel JJ, Heinzow B, Hertz-Picciotto I, Hu H, Huang TT, Jensen TK, Landrigan PJ, McMillen IC, Murata K, Ritz B, Schoeters G, Skakkebaek NE, Skerfving S, Weihe P. The faroes statement: human health effects of developmental exposure to chemicals in our environment. *Basic Clin Pharmacol Toxicol*. 2008 Feb;102(2):73-5. PubMed PMID: 18226057.

167. Peters JL, Kubzansky L, McNeely E, Schwartz J, Wright RO, Spiro A, Sparrow D, Nie H, Hu H. Stress as a potential modifier of the impact of lead exposure on blood pressure: the Normative Aging Study. *Environ Health Perspec* 2007 Aug;115(8):1154-9. PMID: 17687441.

168. Wang FT, Hu H, Schwartz J, Weuve J, Spiro A, Sparrow D, Silverman EK, Weiss ST, Wright RO. Modifying effects of hemochromatosis polymorphisms on the association between lead burden and cognitive decline. *Environ Health Perspec* 2007 Aug;115(8):1210-5. PMID: 17687449.

169. Rajan P, Kelsey KT, Schwartz JD, Bellinger DC, Sparrow D, Spiro A, Smith RJ, Nie H, Hu H, Wright RO. Prospective Study of Lead and Psychiatric Symptoms and the Modifying Influence of the Delta-Aminolevulinic Acid Dehydratase (ALAD) Polymorphism: the Normative Aging Study. *Am J Epidemiol* 2007 Dec 15;166(12):1400-8. Epub 2007 Sep 6. PMID: 17823382

170. Perlstein T, Weuve J, Schwartz J, Sparrow D, Wright R, Litonjua A, Nie H, Hu H. Bone and blood lead levels in relation to pulse pressure in community-exposed men: the Normative Aging Study. *Environ Health Perspec* 2007 Dec;115(12):1696-700. PMID: 18087585.

171. Lamadrid-Figueroa H, Téllez-Rojo MM, Hernández-Ávila M, Solano-González M, Smith D, Hu H, Wright RO. Association between the plasma fraction of circulating lead and history of abortion in Mexican pregnant women *Biomed Central Pregnancy and Childbirth* 2007 Sep 27;7:22. PMID: 17900368

2008 and after (must comply with NIH Public Access Policy, applied to any paper accepted for publication in a journal on or after April 7, 2008; must supply PubMed Central ID number, PMCID for any article resulting from research sponsored by NIH; see: <http://publicaccess.nih.gov/index.htm>)

CV: Howard Hu, M.D., M.P.H., Sc.D.

CV: Howard Hu

47

* journal that automatically submits *All NIH-Funded Final Published Articles* to PubMed Central, as of 8/27/08 (http://publicaccess.nih.gov/submit_process_journals.htm)

172. Surkan PJ, Schnaas L, Wright RJ, Tellez-Rojo MM, LaMadrid H, Hu H, Hernandez-Avila M, Bellinger DC, Schwartz J, Perroni E, Wright RO. Coopersmith self-esteem, lead and neurodevelopment. *Neurotoxicology* 2008;Mar;29(2):278-85. PMID: 18261800; PMCID: PMC2495770

173. Arora M, Ettinger AS, Peterson KE, Schwartz J, Hu H, Hernandez-Avila M, Wright RO. Maternal dietary intake of saturated and polyunsaturated fatty acids modifies the relationship between lead levels in bone and breast milk. *J Nutrition* 2008 Jan;138(1):73-9. PMID: 18156407; PMCID: PMC2628754.

174. Park SK, O'Neill MS, Vokonas PS, Sparrow D, Wright RO, Coull B, Nie H, Hu H, Schwartz J. Air pollution and heart rate variability: effect modification by chronic lead exposure. *Epidemiology*. 2008 Jan;19(1):111-20. PMID: 18091001; PMCID: PMC2671065.

175. Navas-Acien A, Schwartz BS, Rothenberg SJ, Hu H, Silbergeld EK, Guallar E. Bone lead levels and blood pressure endpoints – a meta-analysis. *Epidemiology* 2008 May;19(3):496-504. PMID: 18414090; PMCID: pending

176. Nie H, Hu H, Chettle D. Application and Methodology of *in vivo* K X-ray Fluorescence of Pb in Bone. *X Ray Spectrometry* 2008;37:69-75. PMID: n/a; PMCID: pending

177. Oken E, Radesky JS, Wright RO, Bellinger DC, Amarasiriwardena CJ, Kleinman KP, Hu H, Gillman MW. Maternal fish intake during pregnancy, blood mercury, and child cognition at age 3 years in a US cohort. *Amer J Epid* 2008 May 15;167(10):1171-81. PMID: 18353804; PMCID: pending

178. Rajan P, Kelsey KT, Schwartz JD, Bellinger DC, Weuve J, Spiro A, Sparrow D, Smith TJ, Nie H, Hu H, Wright RO. Interaction of the delta-aminolevulinic acid dehydratase (ALAD) polymorphism and lead exposure on cognitive function: the Normative Aging Study. *J Occup Environ Med* 2008; 50(9):1053-61. PMID: 18784554; PMCID: pending

179. Park SK, O'Neill MS, Vokonas PS, Sparrow D, Spiro A, Tucker K, Suh H, Hu H, Schwartz J. Traffic-related particles are associated with elevated homocysteine: the VA Normative Aging Study. **Am J Resp Crit Care Med* 2008 Aug 1;178(3):283-9. PMID: 18467508; PMCID: PMC2542426.

180. Kamel F, Umbach DM, Stallone L, Richards M, Hu H, Sandler DP. Association of Lead Exposure with Survival in Amyotrophic Lateral Sclerosis (ALS). **Environ Health Perspec* 2008; 2008 Jul;116(7):943-7. PMID: 18629318; PMCID: PMC2453164.

181. Hopkins M, Ettinger AS, Hernandez-Avila M, Schwartz J, Tellez-Rojo MM, Bellinger D, Hu H, Wright RO. Variants in iron metabolism genes predict blood and bone lead levels among postpartum

CV: Howard Hu, M.D., M.P.H., Sc.D.

CV: Howard Hu

48

women and their children. *Environ Health Perspec 2008 Sep;116(9):1261-6.PMID: 18795173. PMCID: PMC2535632.

182. Lampe BJ, Park SK, Robins T, Mukherjee B, Litonjua AA, Amarasiriwardena C, Weisskopf M, Sparrow D, Hu H. Association between 24-Hour Urinary Cadmium and Pulmonary Function Among Community-Exposed Men: The VA Normative Aging Study. *Environ Health Perspec 2008 Sep;116(9):1226-30.PMID: 18795167. PMCID: PMC2535626.
183. Rahman S, Hu H, McNeely E, Rahman SMM, Krieger N, Waterman P, Peters J, Harris C, Harris CH, Prothrow-Stith D, Gibbs B, Brown PC, Johnson G, Burgess A, Gragg RD. Social and environmental risk factors for hypertension in minorities. Fl Publ Health Rev 2008;5:64-72. PMID: 19966946; PMCID: PMC2788965
184. Zota AR, Ettinger AS, Bouchard M, Amarasiriwardena CJ, Schwartz J, Hu H, Wright RO. Association of maternal blood manganese levels with infant birth weight. Epidemiology 2009;20(3):367-73. PMID: 19289966. PMCID: pending.
185. Park SK, Hu H, Wright RO, Schwartz J, Cheng Y, Sparrow D, Vokonas PS, Weisskopf M. Iron Metabolism Genes, Low-Level Lead Exposure and QT Interval. *Environ Health Perspec 2009 Jan;117(1):80-5. PMID: 19165391; PMCID: PMC2627870.
185. Ettinger AS, Lamadrid-Figueroa H, Téllez-Rojo MM, Mercado-García A, Peterson K, Schwartz J, Hu H, Hernández-Avila M. Effect of Calcium Supplementation on Blood Lead Levels in Pregnancy: A Randomized Control Trial. *Environ Health Perspec 2009 Jan;117(1):26-31. Epub 2008 Sep 2.PMID: 19165383; PMCID: PMC2627861.
186. Eamranond PP, Hu H. Environmental and occupational exposures in immigrant health. Environ Health Insights (in press; available at <http://www.la-press.com>). PMIC: pending; PMCID: pending.
187. Park SK, Tucker KL, O'Neill MS, Sparrow D, Vokonas PS, Hu H, Schwartz J. Fruit, vegetable, and fish consumption and heart rate variability: the Veterans Administration Normative Aging Study. Am J Clin Nutr. 2009 Mar;89(3):778-86. PMID: 19158214; PMCID: PMC2714396.
188. Weuve J, Korrick SA, Weisskopf MA, Ryan L, Schwartz J, Nie H, Grodstein F, Hu H. Cumulative exposure to lead in relation to cognitive function in older women, *Environ Health Perspec 2009 Apr;117(4):574-80. Epub 2008 Dec 11. PMID: 19440496. PMCID: PMC2679601
189. Calafat AM, Weuve J, Ye X, Jia T, Hu H, Ringer S, Hauser R. Exposure to Bisphenol A and other Phenols in Neonatal Intensive Care Unit Infants. *Environ Health Perspec 2009 Apr;117(4):639-44. Epub 2008 Dec 10.PMID: 19440505. PMCID: PMC2679610.

CV: Howard Hu, M.D., M.P.H., Sc.D.

CV: Howard Hu

49

190. Avendano-Badillo D, Hernandez-vaila M, Koplan K, Hernandez-Cadena L, Rueda-Hernandez G, Solano-Gonzalez M, Ibarra LG, Hu H, Tellez-Rojo MM. High dietary calcium intake decreases bone mobilization during pregnancy in human. *Salud Publica* 2009;51 Suppl 1:S100-7. PMID: 19287883; PMCID: pending.
191. Kordas K, Ettinger S, Lamadrid-Figueroa H, Tellez-Rojo M, Hernandez-Avila M, Hu H, Wright RO. MTHFR C677T, A1298C, and G1793A genotypes, and the relationship between maternal folate intake, tibia lead and infant size at birth. *Br J Nutr.* 2009 Sep;102(6):907-14. Epub 2009 Apr 2. PMID: 19338708; PMCID: pending.
192. Pilsner JR, Hu H, Ettinger A, Sanchez BN, Wright RO, Cantonwine D, Lazarus A, Lamadrid-Figueroa H, Mercado-Garcia A, Tellez-Rojo MM, Hernandez-Avila M. Influence of Prenatal Lead Exposure on Genomic DNA Methylation of Umbilical Cord Blood. **Environ Health Perspect Environ Health Perspect.* 2009 Sep;117(9):1466-71. Epub 2009 Mar 25. PMID: 19750115. PMCID: PMC2737027.
193. Nie H, Sanchez BN, Wilker E, Weisskopf M, Schwartz J, Sparrow D, Hu H. Bone lead and endogenous exposure in an environmentally exposed elderly population: the Normative Aging Study. *J Occup Environ Med* 2009 Jul;51(7):848-57. PMID: 1952882. PMCID: pending.
194. Ettinger AE, Zota AR, Amarasiwardena CJ, Hopkins MR, Schwartz J, Hu H, Wright RO. Maternal Arsenic Exposure and Impaired Glucose Tolerance during Pregnancy. **Environ Health Perspect* 2009 Jul;117(7):1059-64. Epub 2009 Mar 11. PMID: 19654913. PMCID: PMC2717130.
195. Weisskopf MG, Jain N, Nie H, Sparrow D, Vokonas P, Schwartz J, Hu H. A prospective study of bone lead concentration and death from all causes, cardiovascular diseases, and cancer in the VA Normative Aging Study. *Circulation* 2009;120:1056-64. PMID: 19738141. PMCID: PMC2760410
196. Arora M, Weuve J, Weisskopf MG, Sparrow D, Nie H, Garcia RI, Hu H. Cumulative Lead Exposure and Tooth Loss in Men: The Normative Aging Study. **Environ Health Perspect* 2009 Oct;117(10):1531-4. Epub 2009 Jun 15. PMID: 20019902; PMCID: PMC2790506
197. Meeker JD, Hu H, Cantonwine DE, LaMadrid-Figueroa H, Calafat AM, Ettinger A, Hernandez-Avila M, Loch-Caruso R, Tellez-Rojo M. Pilot study of urinary phthalate metabolites in relation to preterm birth in Mexico City. **Environ Health Perspect* 2009 Oct;117(10):1587-92. Epub 2009 Jun 16. PMID: 20019910. PMCID: PMC2790514
198. Roy A, Bellinger D, Hu H, Schwartz J, Ettinger AS, Wright R, Bouchard M, Palaniappan K, Balakrishnan K. Lead exposure and behavior among young children in Chennai, India. **Environ Health Perspect* 2009 Oct;117(10):1607-11. Epub 2009 Jun 26. PMID: 20019913;

CV: Howard Hu, M.D., M.P.H., Sc.D.

CV: Howard Hu

50

PMCID: PMC2790517

199. Roy A, Hu H, Bellinger DC, Wright RO, Schwartz J, Mukherjee B, Pallaniappan K, Balakrishnan K. Predictors of blood lead among 3-7 year old children in Chennai, India. *Internat J Occup and Environ Health* 2009 Oct-Dec;15(4):351-9. PMID: 19886345. PMCID: pending.
200. Park SK, Mukherjee B, Xia X, Sparrow D, Weisskopf MG, Nie H, Hu H. Bone Lead Level Prediction Models and Their Application to Examining the Relationship of Lead Exposure and Hypertension in the Third National Health and Nutrition Examination Survey (NHANES-III) *J Occup and Environ Medicine* 2009 Dec;51(12):1422-36. PMID: 19952788. PMCID: pending.
201. Meeker JD, Hu H, Cantonwine DE, Lamadrid-Figueroa H, Calafat AM, Ettinger AS, Hernandez-Avila M, Loch-Caruso R, Téllez-Rojo MM. Urinary phthalate metabolites in relation to preterm birth in Mexico city. *Environ Health Perspect.* 2009 Oct;117(10):1587-92. Epub 2009 Jun 16. PubMed PMID: 20019910; PubMed Central PMCID: PMC2790514.
202. Leiba A, Hu H, Zheng A, Kales SN. A safe strategy to decrease fetal lead exposure in a woman with chronic intoxication. *J Matern Fetal Neonatal Med.* 2010 Aug;23(8):932-4. PubMed PMID: 20459344.
203. Peters JL, Weisskopf MG, Spiro A 3rd, Schwartz J, Sparrow D, Nie H, Hu H, Wright RO, Wright RJ. Interaction of stress, lead burden, and age on cognition in older men: the VA Normative Aging Study. *Environ Health Perspect.* 2010 Apr;118(4):505-10. Epub 2009 Nov 6. PubMed PMID: 20064786; PubMed Central PMCID: PMC2854727.
204. Claus Henn B, Ettinger AS, Schwartz J, Téllez-Rojo MM, Lamadrid-Figueroa H, Hernández-Avila M, Schnaas L, Amarasiriwardena C, Bellinger DC, Hu H, Wright RO. Early postnatal blood manganese levels and children's neurodevelopment. *Epidemiology.* 2010 Jul;21(4):433-9. PubMed PMID: 20549838.
205. Wright RO, Schwartz J, Wright RJ, Bollati V, Tarantini L, Park SK, Hu H, Sparrow D, Vokonas P, Baccarelli A. Biomarkers of lead exposure and DNA methylation within retrotransposons. *Environ Health Perspect.* 2010 Jun;118(6):790-5. Epub 2010 Jan 11. PubMed PMID: 20064768; PubMed Central PMCID: PMC2898855.
206. Zhang A, Park SK, Wright RO, Weisskopf MG, Mukherjee B, Nie H, Sparrow D, Hu H. HFE H63D polymorphism as a modifier of the effect of cumulative lead exposure on pulse pressure: the Normative Aging Study. *Environ Health Perspect.* 2010 Sep;118(9):1261-6. Epub 2010 May 14. PubMed PMID: 20478760; PubMed Central PMCID: PMC2944087.
207. Roy A, Hu H, Bellinger DC, Mukherjee B, Modali R, Nasaruddin K, Schwartz J, Wright RO,

CV: Howard Hu, M.D., M.P.H., Sc.D.

CV: Howard Hu

51

- Ettinger AS, Palaniapan K, Balakrishnan K. Hemoglobin, Lead Exposure, and Intelligence Quotient: Effect Modification by the DRD2 Taq IA Polymorphism. *Environ Health Perspect.* 2011 Jan;119(1):144-9. PubMed PMID: 21205584.
208. Cantonwine D, Meeker JD, Hu H, Sanchez BN, Lamadrid-Figueroa H, Mercado-Garcia A, Fortenberry GZ, Calafat AM, Tellez-Rojo MM. Bisphenol A exposure in Mexico City and risk of prematurity: a pilot nested case control study. *Environ Health.* 2010 Oct 18;9(1):62. [Epub ahead of print] PubMed PMID: 20955576.
 209. Cantonwine D, Hu H, Téllez-Rojo MM, Sánchez BN, Lamadrid-Figueroa H, Ettinger AS, Mercado-García A, Hernández-Avila M, Wright RO. HFE gene variants modify the association between maternal lead burden and infant birthweight: a prospective birth cohort study in Mexico City, Mexico. *Environ Health.* 2010 Jul 26;9:43. PubMed PMID: 20659343; PubMed Central PMCID: PMC2916893.
 210. Pilsner JR, Hu H, Wright RO, Kordas K, Ettinger AS, Sánchez BN, Cantonwine D, Lazarus AL, Cantoral A, Schnaas L, Téllez-Rojo MM, Hernández-Avila M. Maternal MTHFR genotype and haplotype predict deficits in early cognitive development in a lead-exposed birth cohort in Mexico City. *Am J Clin Nutr.* 2010 Jul;92(1):226-34. Epub 2010 May 26. PubMed PMID: 20504979; PubMed Central PMCID: PMC2884326.
 211. Weisskopf MG, Weuve J, Nie H, Saint-Hilaire M-H, Sudarsky L, Simon DK, Hersh B, Schwartz J, Wright RO, Hu H. Association of Cumulative Lead Exposure with Parkinson's Disease. **Environ Health Perspec* 2010; 118:1609–1613, PMID: 20807691; PMCID: PMC2974701
 212. Basu N, Abare M, Buchanan S, Cryderman D, Nam D-H, Sirkin S, Schmitt S, Hu H. A combined ecological and epidemiologic investigation of metals exposure amongst indigenous peoples near the Marlin Mine in Western Guatemala. *Sci Total Environ* 2010 Dec 1;409(1):70-7. Epub 2010 Oct 16. PubMed PMID: 20952048.
 213. Lee MS, Park SK, Hu H, Lee S. Cadmium exposure and cardiovascular disease in the 2005 Korea National Health and Nutrition Examination Survey. *Environ Res.* 2011 Jan;111(1):171-6. Epub 2010 Nov 5. PubMed PMID: 21055738.
 214. Cantonwine D, Hu H, Sanchez BN, Lamadrid-Figueroa H, Smith D, Ettinger AS, Mercado-Garcia A, Hernandez-Avila M, Wright RO, Tellez-Rojo MM. Critical Windows of Fetal Lead Exposure: Adverse Impacts on Length of Gestation and Risk of Premature Delivery. *J Occup Environ Med.* 2010 Nov;52(11):1106-11. PubMed PMID: 21063188; PubMed Central PMCID: PMC3003442.
 215. Lamadrid-Figueroa H, Téllez-Rojo MM, Angeles G, Hernández-Ávila M, Hu H. Bias correction by use of errors-in-variables regression models in studies with K-X-ray fluorescence

CV: Howard Hu, M.D., M.P.H., Sc.D.

CV: Howard Hu

52

- bone lead measurements. *Environ Res.* 2011 Jan;111(1):17-20. Epub 2010 Nov 18. PubMed PMID: 21092947; PubMed Central PMCID: PMC3026095.
216. Pan CH, Shih TS, Chen CJ, Hsu JH, Wang SC, Huang CP, Kuo CT, Wu KY, Hu H, Chan CC. Reduction of cooking oil fume exposure following an engineering intervention in Chinese restaurants. *Occup Environ Med.* 2011 Jan;68(1):10-5. Epub 2010 Sep 30. PubMed PMID: 20884797.
 217. Sánchez BN, Hu H, Litman HJ, Téllez-Rojo MM. Statistical Methods to Study Timing of Vulnerability with Sparsely Sampled Data on Environmental Toxicants. **Environ Health Perspec Environ Health Perspect.* 2011 Mar;119(3):409-15. PubMed PMID: 21362588.
 218. Park SK, Elmarsafawy S, Mukherjee B, Spiro A 3rd, Vokonas PS, Nie H, Weisskopf MG, Schwartz J, Hu H. Cumulative lead exposure and age-related hearing loss: the VA Normative Aging Study. *Hear Res.* 2010 Oct 1;269(1-2):48-55. Epub 2010 Jul 16. PubMed PMID: 20638461; PubMed Central PMCID: PMC2934752.
 219. Lee SD, Shin HT, Park HM, Ko SG, Kook YB, Ryu JY, Kim H, Hu H, Park SK. Metal concentrations of Chinese herbal medicine products in the United States. *Oriental Pharm Exp Med* 2010; 10(4):294-303.
 220. Weuve J, Glymour MM, Hu H, Sparrow D, Spiro A 3rd, Vokonas PS, Litonjua AA. Forced expiratory volume in 1 second and cognitive aging in men. *J Am Geriatr Soc.* 2011 Jul;59(7):1283-92. doi: 10.1111/j.1532-5415.2011.03487.x. Epub 2011 Jun 30. PubMed PMID: 21718272.
 221. Bush KF, Luber G, Kotha SR, Dhaliwal RS, Kapil V, Pascual M, Brown DG, Frumkin H, Dhiman RC, Hess J, Wilson ML, Balakrishnan K, Eisenberg J, Kaur T, Rood R, Batterman S, Joseph A, Gronlund CJ, Agrawal A, Hu H. Impacts of climate change on public health in India: future research directions. **Environ Health Perspect.* 2011 Jun;119(6):765-70. Epub 2011 Jan 27. PubMed PMID: 21273162; PubMed Central PMCID: PMC3114809.
 222. Kordas K, Ettinger AS, Bellinger DC, Schnaas L, Téllez Rojo MM, Hernández-Avila M, Hu H, Wright RO. A Dopamine Receptor (DRD2) but Not Dopamine Transporter (DAT1) Gene Polymorphism is Associated with Neurocognitive Development of Mexican Preschool Children with Lead Exposure. *J Pediatr.* 2011 Oct;159(4):638-43. Epub 2011 May 17. PubMed PMID: 21592505; PubMed Central PMCID: PMC3158955.
 223. Eum KD, Nie LH, Schwartz J, Vokonas PS, Sparrow D, Hu H, Weisskopf MG. Prospective cohort study of lead exposure and electrocardiographic conduction disturbances in the Department of Veterans Affairs Normative Aging Study. **Environ Health Perspect.* 2011 Jul;119(7):940-4. Epub 2011 Mar 16. PubMed PMID: 21414889.

CV: Howard Hu, M.D., M.P.H., Sc.D.

CV: Howard Hu

53

224. Wilker E, Korrick S, Nie LH, Sparrow D, Vokonas P, Coull B, Wright RO, Schwartz J, Hu H. Longitudinal Changes in Bone Lead Levels: The VA Normative Aging Study. *J Occup Environ Med.* 2011 Aug;53(8):850-855. PubMed PMID: 21788910; PubMed Central PMCID: PMC3159960.
225. Palaniappan K, Roy A, Balakrishnan K, Gopalakrishnan L, Mukherjee B, Hu H, Bellinger DC. Lead exposure and visual-motor abilities in children from Chennai, India. *Neurotoxicology.* 2011 Aug;32(4):465-70. Epub 2011 Apr 8. PubMed PMID: 21510976; PubMed Central PMCID: PMC3115626.
226. Choi YH, Hu H, Tak S, Mukherjee B, Park SK. Occupational noise exposure assessment using O*NET and its application to a study of hearing loss in the US general population. *Occup Environ Med.* 2012 Mar;69(3):176-83. doi: 10.1136/oem.2011.064758. Epub 2011 Jul 1. PubMed PMID: 21725070; PubMed Central PMCID: PMC3277688..
227. Afeiche M, Peterson KE, Sánchez BN, Cantonwine D, Lamadrid-Figueroa H, Schnaas L, Ettinger AS, Hernández-Avila M, Hu H, Téllez-Rojo MM. Prenatal lead exposure and weight of 0- to 5-year-old children in Mexico city. *Environ Health Perspect.* 2011 Oct;119(10):1436-41. Epub 2011 Jun 29. PubMed PMID: 21715242; PubMed Central PMCID: PMC3230436.
228. Claus Henn B, Schnaas L, Ettinger AS, Schwartz J, Lamadrid-Figueroa H, Hernández-Avila M, Amarasiriwardena C, Hu H, Bellinger DC, Wright RO, Téllez-Rojo MM. Associations of Early Childhood Manganese and Lead Co-exposure with Neurodevelopment. *Environ Health Perspect.* 2012 Jan;120(1):126-31. doi: 10.1289/ehp.1003300. Epub 2011 Sep 1. PubMed PMID: 21885384; PubMed Central PMCID: PMC3261931.
229. Peters JL, Kubzansky LD, Ikeda A, Spiro A 3rd, Wright RO, Weisskopf MG, Kim D, Sparrow D, Nie LH, Hu H, Schwartz J. Childhood and adult socioeconomic position, cumulative lead levels, and pessimism in later life: the VA Normative Aging Study. *Am J Epidemiol.* 2011 Dec 15;174(12):1345-53. Epub 2011 Nov 9. PubMed PMID:22071587; PubMed Central PMCID: PMC3276297.
230. Hicken M, Gragg R, Hu H. How cumulative risks warrant a shift in our approach to racial health disparities: the case of lead, stress, and hypertension. *Health Aff (Millwood).* 2011 Oct;30(10):1895-901. PubMed PMID: 21976332.
231. Zhang A, Hu H, Sánchez BN, Ettinger AS, Park SK, Cantonwine D, Schnaas L, Wright RO, Lamadrid-Figueroa H, Tellez-Rojo MM. Association between Prenatal Lead Exposure and Blood Pressure in Female Offspring. *Environ Health Perspect.* 2012 Mar;120(3):445-50. doi: 10.1289/ehp.1103736. Epub 2011 Sep 21. PubMed PMID: 21947582; PubMed Central PMCID: PMC3295346.

CV: Howard Hu, M.D., M.P.H., Sc.D.

CV: Howard Hu

54

232. Bakulski KM, Rozek LS, Dolinoy DC, Paulson HL, Hu H. Alzheimer's disease and environmental exposure to lead: the epidemiologic evidence and potential role of epigenetics. *Curr Alzheimer Res.* 2012 Jun;9(5):563-73. PubMed PMID: 22272628.
233. Mordukhovich I, Wright RO, Hu H, Amarasiriwardena C, Baccarelli A, Litonjua A, Sparrow D, Vokonas P, Schwartz J. Associations of Toenail Arsenic, Cadmium, Mercury, Manganese and Lead with Blood Pressure in the Normative Aging Study. *Environ Health Perspect.* 2012 Jan;120(1):98-104. doi: 10.1289/ehp.1002805. Epub 2011 Aug 30. PubMed PMID: 21878420; PubMed Central PMCID: PMC3261928.
234. Afeiche M, Peterson KE, Sánchez BN, Schnaas L, Cantonwine D, Ettinger AS, Solano-González M, Hernández-Avila M, Hu H, Téllez-Rojo MM. Windows of lead exposure sensitivity, attained height, and body mass index at 48 months. *J Pediatr.* 2012 Jun;160(6):1044-9. Epub 2012 Jan 28. PubMed PMID: 22284921; PubMed Central PMCID: PMC3360798.
235. Peters JL, Kubzansky LD, Ikeda A, Fang SC, Sparrow D, Weisskopf MG, Wright RO, Vokonas P, Hu H, Schwartz J. Lead Concentrations in Relation to Multiple Biomarkers of Cardiovascular Disease: the Normative Aging Study. *Environ Health Perspect.* Mar;120(3):361-6. doi: 10.1289/ehp.1103467. Epub 2011 Dec 5. PubMed PMID: 22142875; PubMed Central PMCID: PMC3295335.
236. Bakulski KM, Dolinoy DC, Sartor MA, Paulson HL, Konen JR, Lieberman AP, Albin RL, Hu H, Rozek LS. Genome-wide DNA methylation differences between late-onset Alzheimer's disease and cognitively normal controls in human frontal cortex. *J Alzheimers Dis.* 2012;29(3):571-88. PubMed PMID: 22451312.
237. Claus Henn B, Kim J, Wessling-Resnick M, Tellez-Rojo MM, Jayawardene I, Ettinger AS, Hernandez-Avila M, Schwartz J, Christiani DC, Hu H, Wright RO. Associations of iron metabolism genes with blood manganese levels: a population-based study with validation data from animal models. *Environ Health.* 2011 Nov 10;10(1):97-107. [Epub ahead of print] PubMed PMID: 22074419.
238. Fortenberry GZ, Hu H, Turyk M, Barr DB, Meeker JD. Association between urinary 3, 5, 6-trichloro-2-pyridinol, a metabolite of chlorpyrifos and chlorpyrifos-methyl, and serum T4 and TSH in NHANES 1999–2002, *Science of The Total Environment*, 2012; 424:351-355. doi: 10.1016/j.scitotenv.2012.02.039. Epub 2012 Mar 17. PubMed PMID: 22425279; PubMed Central PMCID: PMC3327766.
239. Eum KD, Korrick SA, Weuve J, Okereke O, Kubzansky LD, Hu H, Weisskopf MG. Relation of cumulative low-level lead exposure to depressive and phobic anxiety symptom scores in middle-age and elderly women. *Environ Health Perspect.* 2012 Jun;120(6):817-23. doi:

CV: Howard Hu, M.D., M.P.H., Sc.D.

CV: Howard Hu

55

- 10.1289/ehp.1104395. Epub 2012 Feb 29. PubMed PMID: 22538241; PubMed Central PMCID: PMC3385437.
240. Hicken MT, Gee GC, Morenoff J, Connell CM, Snow RC, Hu H. A novel look at racial health disparities: the interaction between social disadvantage and environmental health. *Am J Public Health*. 2012 Dec;102(12):2344-51. doi: 10.2105/AJPH.2012.300774. Epub 2012 Oct 18. PubMed PMID: 23078461.
 241. Choi YH, Hu H, Mukherjee B, Miller J, Park SK. Environmental cadmium and lead exposures and hearing loss in U.S. adults: the National Health and Nutrition Examination Survey, 1999 to 2004. *Environ Health Perspect*. 2012 Nov;120(11):1544-50. doi: 10.1289/ehp.1104863. Epub 2012 Jul 31. PubMed PMID: 22851306; PubMed Central PMCID: PMC3556613.
 242. Braun JM, Hoffman E, Schwartz J, Sanchez B, Schnaas L, Mercado-Garcia A, Solano-Gonzalez M, Bellinger DC, Lanphear BP, Hu H, Tellez-Rojo MM, Wright RO, Hernandez-Avila M. Assessing windows of susceptibility to lead-induced cognitive deficits in Mexican children. *Neurotoxicology*. 2012 Oct;33(5):1040-7. doi: 10.1016/j.neuro.2012.04.022. Epub 2012 May 10. PubMed PMID: 22579785.
 243. Weuve J, Press DZ, Grodstein F, Wright RO, Hu H, Weisskopf MG. Cumulative exposure to lead and cognition in persons with Parkinson's disease. *Mov Disord*. 2013 Feb;28(2):176-82. doi: 10.1002/mds.25247. Epub 2012 Nov 9. PubMed PMID: 23143985; PubMed Central PMCID: PMC3581753.
 245. Hicken MT, Gee GC, Connell C, Snow RC, Morenoff J, Hu H. Black-white blood pressure disparities: depressive symptoms and differential vulnerability to blood lead. *Environ Health Perspect*. 2013 Feb;121(2):205-9. doi: 10.1289/ehp.1104517. Epub 2012 Oct 25. PubMed PMID: 23127977; PubMed Central PMCID: PMC3569674.
 246. Xu J, Shen LX, Yan CH, Hu H, Yang F, Wang L, Kotha SR, Zhang LN, Liao XP, Zhang J, Ouyang FX, Zhang JS, Shen XM. Personal characteristics related to the risk of adolescent internet addiction: a survey in Shanghai, China. *BMC Public Health*. 2012 Dec 22;12:1106. doi: 10.1186/1471-2458-12-1106. PubMed PMID: 23259906; PubMed Central PMCID: PMC3563549.
 247. Lim SS, Vos T, Flaxman AD, Danaei G, Shibuya K, Adair-Rohani H, Amann M, Anderson HR, Andrews KG, Aryee M, Atkinson C, Bacchus LJ, Bahalim AN, Balakrishnan K, Balmes J, Barker-Collo S, Baxter A, Bell ML, Blore JD, Blyth F, Bonner C, Borges G, Bourne R, Boussinesq M, Brauer M, Brooks P, Bruce NG, Brunekreef B, Bryan-Hancock C, Bucello C, Buchbinder R, Bull F, Burnett RT, Byers TE, Calabria B, Carapetis J, Carnahan E, Chafe Z, Charlson F, Chen H, Chen JS, Cheng AT, Child JC, Cohen A, Colson KE, Cowie BC, Darby S, Darling S, Davis A, Degenhardt L, Dentener F, Des Jarlais DC, Devries K, Dherani M, Ding EL,

CV: Howard Hu, M.D., M.P.H., Sc.D.

- Dorsey ER, Driscoll T, Edmond K, Ali SE, Engell RE, Erwin PJ, Fahimi S, Falder G, Farzadfar F, Ferrari A, Finucane MM, Flaxman S, Fowkes FG, Freedman G, Freeman MK, Gakidou E, Ghosh S, Giovannucci E, Gmel G, Graham K, Grainger R, Grant B, Gunnell D, Gutierrez HR, Hall W, Hoek HW, Hogan A, Hosgood HD 3rd, Hoy D, Hu H, Hubbell BJ, Hutchings SJ, Ibeanusi SE, Jacklyn GL, Jasrasaria R, Jonas JB, Kan H, Kanis JA, Kassebaum N, Kawakami N, Khang YH, Khatibzadeh S, Khoo JP, Kok C, Laden F, Lalloo R, Lan Q, Lathlean T, Leasher JL, Leigh J, Li Y, Lin JK, Lipshultz SE, London S, Lozano R, Lu Y, Mak J, Malekzadeh R, Mallinger L, Marcenes W, March L, Marks R, Martin R, McGale P, McGrath J, Mehta S, Mensah GA, Merriman TR, Micha R, Michaud C, Mishra V, Hanafiah KM, Mokdad AA, Morawska L, Mozaffarian D, Murphy T, Naghavi M, Neal B, Nelson PK, Nolla JM, Norman R, Olives C, Omer SB, Orchard J, Osborne R, Ostro B, Page A, Pandey KD, Parry CD, Passmore E, Patra J, Pearce N, Pelizzari PM, Petzold M, Phillips MR, Pope D, Pope CA 3rd, Powles J, Rao M, Razavi H, Rehfuess EA, Rehm JT, Ritz B, Rivara FP, Roberts T, Robinson C, Rodriguez-Portales JA, Romieu I, Room R, Rosenfeld LC, Roy A, Rushton L, Salomon JA, Sampson U, Sanchez-Riera L, Sanman E, Sapkota A, Seedat S, Shi P, Shield K, Shivakoti R, Singh GM, Sleet DA, Smith E, Smith KR, Stapelberg NJ, Steenland K, Stöckl H, Stovner LJ, Straif K, Straney L, Thurston GD, Tran JH, Van Dingenen R, van Donkelaar A, Veerman JL, Vijayakumar L, Weintraub R, Weissman MM, White RA, Whiteford H, Wiersma ST, Wilkinson JD, Williams HC, Williams W, Wilson N, Woolf AD, Yip P, Zielinski JM, Lopez AD, Murray CJ, Ezzati M. A comparative risk assessment of burden of disease and injury attributable to 67 risk factors and risk factor clusters in 21 regions, 1990-2010: a systematic analysis for the Global Burden of Disease Study 2010. *Lancet*. 2012 Dec 15;380(9859):2224-60. doi: 10.1016/S0140-6736(12)61766-8. PubMed PMID: 23245609.
248. Grashow R, Spiro A, Taylor KM, Newton K, Shrairman R, Landau A, Sparrow D, Hu H, Weisskopf M. Cumulative lead exposure in community-dwelling adults and fine motor function: comparing standard and novel tasks in the VA normative aging study. *Neurotoxicology*. 2013 Mar;35:154-61. doi: 10.1016/j.neuro.2013.01.005. Epub 2013 Jan 28. PubMed PMID: 23370289; PubMed Central PMCID: PMC3602137.
249. Amarasiriwardena CJ, Jayawardene I, Lupoli N, Barnes RM, Hernandez-Avila M, Hu H, Ettinger AS. Comparison of digestion procedures and methods for quantification of trace lead in breast milk by isotope dilution inductively coupled plasma mass spectrometry. *Anal Methods*. 2013;5(7):1676-1681. PubMed PMID: 24808927; PubMed Central PMCID: PMC4010228.
250. Grashow R, Miller MW, McKinney A, Nie LH, Sparrow D, Hu H, Weisskopf MG. Lead exposure and fear-potentiated startle in the VA Normative Aging Study: a pilot study of a novel physiological approach to investigating neurotoxicant effects. *Neurotoxicol Teratol*. 2013 Jul-Aug;38:21-8. doi: 10.1016/j.ntt.2013.04.003. Epub 2013 Apr 17. PubMed PMID: 23603705; PubMed Central PMCID: PMC3774537.
251. Roy A, Ettinger AS, Hu H, Bellinger D, Schwartz J, Modali R, Wright RO, Palaniappan K,

CV: Howard Hu

57

- Balakrishnan K. Effect modification by transferrin C2 polymorphism on lead exposure, hemoglobin levels, and IQ. *Neurotoxicology*. 2013 Sep;38:17-22. doi: 10.1016/j.neuro.2013.05.005. Epub 2013 May 31. PubMed PMID: 23732512; PubMed Central PMCID: PMC3770761.
252. Bellinger DC, Burger J, Cade TJ, Cory-Slechta DA, Finkelstein M, Hu H, Kosnett M, Landrigan PJ, Lanphear B, Pokras MA, Redig PT, Rideout BA, Silbergeld E, Wright R, Smith DR. Health risks from lead-based ammunition in the environment. *Environ Health Perspect*. 2013 Jun;121(6):A178-9. doi: 10.1289/ehp.1306945. PubMed PMID: 23732085; PubMed Central PMCID: PMC3672933.
 253. Téllez-Rojo MM, Cantoral A, Cantonwine DE, Schnaas L, Peterson K, Hu H, Meeker JD. Prenatal urinary phthalate metabolites levels and neurodevelopment in children at two and three years of age. *Sci Total Environ*. 2013 Sep 1;461-462:386-90. doi: 10.1016/j.scitotenv.2013.05.021. Epub 2013 Jun 5. PubMed PMID: 23747553; PubMed Central PMCID: PMC3735862.
 254. Fortenberry GZ, Meeker JD, Sánchez BN, Barr DB, Panuwet P, Bellinger D, Schnaas L, Solano-González M, Ettinger AS, Hernandez-Avila M, Hu H, Tellez-Rojo MM. Urinary 3,5,6-trichloro-2-pyridinol (TCPY) in pregnant women from Mexico City: distribution, temporal variability, and relationship with child attention and hyperactivity. *Int J Hyg Environ Health*. 2014 Mar;217(2-3):405-12. doi: 10.1016/j.ijheh.2013.07.018. Epub 2013 Aug 13. PubMed PMID: 24001412; PubMed Central PMCID: PMC3946926.
 255. Eum KD, Wang FT, Schwartz J, Hersh CP, Kelsey K, Wright RO, Spiro A, Sparrow D, Hu H, Weisskopf MG. Modifying roles of glutathione S-transferase polymorphisms on the association between cumulative lead exposure and cognitive function. *Neurotoxicology*. 2013 Dec;39:65-71. doi: 10.1016/j.neuro.2013.08.002. Epub 2013 Aug 16. PubMed PMID: 23958642; PubMed Central PMCID: PMC3844089.
 256. Choi YH, Miller JM, Tucker KL, Hu H, Park SK. Antioxidant vitamins and magnesium and the risk of hearing loss in the US general population. *Am J Clin Nutr*. 2014 Jan;99(1):148-55. doi: 10.3945/ajcn.113.068437. Epub 2013 Nov 6. PubMed PMID: 24196403.
 257. Power MC, Korrick S, Tchetgen Tchetgen EJ, Nie LH, Grodstein F, Hu H, Weuve J, Schwartz J, Weisskopf MG. Lead exposure and rate of change in cognitive function in older women. *Environ Res*. 2014 Feb;129:69-75. doi: 10.1016/j.envres.2013.12.010. Epub 2014 Jan 29. PubMed PMID: 24529005; PubMed Central PMCID: PMC3951744.
 258. Ettinger AS, Roy A, Amarasiriwardena CJ, Smith D, Lupoli N, Mercado Garcia A, Lamadrid-Figueroa H, Tellez-Rojo MM, Hu H, Hernandez-Avila M. Maternal blood, plasma, and breast milk lead: Lactational transfer and contribution to infant exposure. *Environ Health Perspec* 2014

CV: Howard Hu, M.D., M.P.H., Sc.D.

CV: Howard Hu

58

- Jan;122(1):87-92. doi: 10.1289/ehp.1307187. Epub 2013 Oct 30. PubMed PMID: 24184948; PubMed Central PMCID: PMC3888576.
259. Chatwood S, Bytautas J, Darychuk A, Bjerregaard P, Brown A, Cole D, Hu H, Jong M, King M, Kvernmo S, Veillard J. Approaching a collaborative research agenda for health systems performance in circumpolar regions. *Int J Circumpolar Health*. 2013 Aug 14;72. doi: 10.3402/ijch.v72i0.21474. eCollection 2013. PubMed PMID: 23961514; PubMed Central PMCID: PMC3745603.
 260. Bush KF, O'Neill MS, Li S, Mukherjee B, Hu H, Ghosh S, Balakrishnan K. Associations between extreme precipitation and gastrointestinal-related hospital admissions in Chennai, India. *Environ Health Perspect*. 2014 Mar;122(3):249-54. doi: 10.1289/ehp.1306807. Epub 2013 Dec 16. PubMed PMID: 24345350; PubMed Central PMCID: PMC3948034.
 261. Xu J, Shen LX, Yan CH, Hu H, Yang F, Wang L, Kotha SR, Ouyang F, Zhang LN, Liao XP, Zhang J, Zhang JS, Shen XM. Parent-adolescent interaction and risk of adolescent internet addiction: a population-based study in Shanghai. *BMC Psychiatry*. 2014 Apr 15;14:112. doi: 10.1186/1471-244X-14-112. PubMed PMID: 24731648; PubMed Central PMCID: PMC3999889.
 262. Fortenberry GZ, Meeker JD, Sánchez BN, Bellinger D, Peterson K, Schnaas L, Solano-González M, Ettinger AS, Hernandez-Avila M, Hu H, Maria Tellez-Rojo M. Paraoxonase I polymorphisms and attention/hyperactivity in school-age children from Mexico City, Mexico. *Environ Res*. 2014 Jul;132:342-9. doi: 10.1016/j.envres.2014.04.010. Epub 2014 May 14. PubMed PMID: 24834831.
 263. Arora M, Austin C, Sarrafpour B, Hernández-Ávila M, Hu H, Wright RO, Tellez-Rojo MM. Determining prenatal, early childhood and cumulative long-term lead exposure using micro-spatial deciduous dentine levels. *PLoS One*. 2014 May 19;9(5):e97805. doi: 10.1371/journal.pone.0097805. eCollection 2014. PubMed PMID: 24841926; PubMed Central PMCID: PMC4026445.
 264. Braun JM, Wright RJ, Just AC, Power MC, Tamayo Y Ortiz M, Schnaas L, Hu H, Wright RO, Tellez-Rojo MM. Relationships between lead biomarkers and diurnal salivary cortisol indices in pregnant women from Mexico City: a cross-sectional study. *Environ Health*. 2014 Jun 10;13(1):50. doi: 10.1186/1476-069X-13-50. PubMed PMID: 24916609; PubMed Central PMCID: PMC4068833.
 265. Bakulski KM, Park SK, Weisskopf MG, Tucker KL, Sparrow D, Spiro A, Vokonas PS, Nie LH, Hu H, Weuve J. Lead Exposure, B Vitamins, and Plasma Homocysteine in Men 55 Years of Age and Older: The VA Normative Aging Study. *Environ Health Perspect*. 2014 Oct;122(10):1066-74. doi: 10.1289/ehp.1306931. Epub 2014 Jun 4. PubMed PMID: 24905780; PubMed Central

CV: Howard Hu, M.D., M.P.H., Sc.D.

CV: Howard Hu

59

PMCID: PMC4181916.

266. Ji JS, Schwartz J, Sparrow D, Hu H, Weisskopf MG. Occupational determinants of cumulative lead exposure: analysis of bone lead among men in the VA normative aging study. *J Occup Environ Med*. 2014 Apr;56(4):435-40. doi: 10.1097/JOM.000000000000127. PubMed PMID: 24709766; PubMed Central PMCID: PMC3982188.
267. Basu N, Tutino R, Zhang Z, Cantonwine DE, Goodrich JM, Somers EC, Rodriguez L, Schnaas L, Solano M, Mercado A, Peterson K, Sánchez BN, Hernández-Avila M, Hu H, Maria Téllez-Rojo M. Mercury levels in pregnant women, children, and seafood from Mexico City. *Environ Res*. 2014 Sep 25;135C:63-69. doi: 10.1016/j.envres.2014.08.029. [Epub ahead of print] PubMed PMID: 25262076.
268. Eum KD, Seals RM, Taylor KM, Grespin M, Umbach DM, Hu H, Sandler DP, Kamel F, Weisskopf MG. Modification of the association between lead exposure and amyotrophic lateral sclerosis by iron and oxidative stress related gene polymorphisms. *Amyotroph Lateral Scler Frontotemporal Degener*. 2014 Oct 8:1-8. [Epub ahead of print] PubMed PMID: 25293352.
269. Karwowski MP, Just AC, Bellinger DC, Jim R, Hatley EL, Ettinger AS, Hu H, Wright RO. Maternal iron metabolism gene variants modify umbilical cord blood lead levels by gene-environment interaction: a birth cohort study. *Environ Health*. 2014 Oct 6;13:77. doi: 10.1186/1476-069X-13-77. PubMed PMID: 25287020.
270. Eum K-D, Weisskopf MG, Nie LH, Hu H, Korrick SA. Cumulative Lead Exposure and Age at Menopause in the Nurses' Health Study Cohort. *Environmental Health Perspectives*. 2014;122(3):229-234. doi:10.1289/ehp.1206399.
271. Goodrich JM, Sánchez BN, Dolinoy DC, Zhang Z, Hernández-Ávila M, Hu H, Peterson KE, Téllez-Rojo MM. Quality control and statistical modeling for environmental epigenetics: A study on in utero lead exposure and DNA methylation at birth. *Epigenetics*. 2015 Jan 2;10(1):19-30. doi: 10.4161/15592294.2014.989077. Epub 2015 Jan 27. PubMed PMID: 25580720.
272. Ji JS, Power MC, Sparrow D, Spiro III A, Hu H, Louis ED, Weisskopf MG. Lead Exposure and Tremor among Older Men: The VANormative Aging Study. *Environ Health Perspectives* 2015 May;123(5):445-50. doi: 10.1289/ehp.1408535. Epub 2015 Jan 23. PubMed PMID: 25633720; PubMed Central PMCID: PMC4421770.
273. Ettinger AS, Lamadrid-Figueroa H, Mercado-Garcia A, Kordas K, Wood RJ, Peterson KE, Hu H, Hernandez-Avila M, Tellez-Rojo MM. Effect of Calcium Supplementation on Bone Resorption in Pregnancy and the Early Postpartum: A Randomized Controlled Trial in Mexican Women. *Nutrition Journal Nutr J*. 2014 Dec 16;13(1):116. doi: 10.1186/1475-2891-13-116. PubMed PMID: 25511814; PubMed Central PMCID: PMC4289552.

CV: Howard Hu, M.D., M.P.H., Sc.D.

CV: Howard Hu

60

274. Jhun MA, Hu H, Schwartz J, Weisskopf MG, Nie LH, Sparrow D, Vokonas PS, Park SK. Effect modification by Vitamin D receptor genetic polymorphisms in the association between cumulative lead exposure and pulse pressure: a longitudinal study. *Environ Health* 2015 Jan 13;14:5. doi: 10.1186/1476-069X-14-5. PubMed PMID: 25582168; PubMed Central PMCID: PMC4417283.
275. Cantoral A, Tellez-Rojo MM, Ettinger AS, Hu H, Hernandez-Avila M, Peterson K. Early introduction and cumulative consumption of sugar-sweetened beverages during the pre-school period and risk of obesity at 8–14 years of age. *Pediatr Obesity* 2015 Apr 17. doi: 10.1111/ijpo.12023. [Epub ahead of print] PubMed PMID: 25891908.
276. Orkin AM, Bingham K, Klaiman M, Leece P, Buick JE, et al. (2015) An Agenda for Naloxone Distribution Research and Practice: Meeting Report of the Surviving Opioid Overdose with Naloxone (SOON) International Working Group. *J Addict Res Ther* 6:212. doi:10.4172/2155-6105.1000212
277. Xu J, Hu H, Wright R, Sánchez BN, Schnaas L, Bellinger DC, Park SK, Martínez S, Hernández-Avila M, Téllez-Rojo MM, Wright RO. Prenatal Lead Exposure Modifies the Impact of Maternal Self-Esteem on Children's Inattention Behavior. *J Pediatr*. 2015 Aug;167(2):435-41. doi: 10.1016/j.jpeds.2015.04.057. Epub 2015 Jun 3. PubMed PMID: 26047683.
278. Kotha SR, Jadad AR, Hu H. Creating a Pandemic of Health: Opportunities and Lessons for a University Initiative at the Intersection of Health, Equity, and Innovation. *Harvard Publ Hlth Review* 2015;5:1-8. (available at <http://harvardpublichealthreview.org/wp-content/uploads/2015/04/HPHRv5-Kotha-Jadad-Hu-Creating-a-Pandemic.pdf>).
279. Weisskopf MG, Sparrow D, Hu H, Power MC. Biased Exposure-Health Effect Estimates from Selection in Cohort Studies: Are Environmental Studies at Particular Risk? *Environ Health Perspect*. 2015 Nov;123(11):1113-22. doi: 10.1289/ehp.1408888. Epub 2015 May 8. PubMed PMID: 25956004; PubMed Central PMCID: PMC4629739.
280. Grashow R, Kim J, Sparrow D, Hu H, Wessling-Resnick M, Weisskopf MG. Cumulative lead exposure is associated with reduced olfactory function in elderly men: the Normative Aging Study. *Neurotoxicology* 2015 Jul;49:158-64. doi: 10.1016/j.neuro.2015.06.006. Epub 2015 Jun 26. PubMed PMID: 26121922; PubMed Central PMCID: PMC4523435.
281. Kim WB, Sibbald RG, Hu H, Bashash M, Anooshirvani N, Coutts P, Alavi A. Clinical Features and Patient Outcomes of Hidradenitis Suppurativa: A Cross-Sectional Retrospective Study. *J Cutan Med Surg*. 2016 Jan;20(1):52-7. doi: 10.1177/1203475415602840. Epub 2015 Aug 28. PubMed PMID: 26318545.

CV: Howard Hu, M.D., M.P.H., Sc.D.

CV: Howard Hu

61

282. Global Burden of Disease Study 2013 Collaborators, Vos T, Barber RM, Bell B...Hu H...Zunt JR, Salomon JA, Murray CJ. Global, regional, and national incidence, prevalence, and years lived with disability for 301 acute and chronic diseases and injuries in 188 countries, 1990-2013: a systematic analysis for the Global Burden of Disease Study 2013. *Lancet*. 2015 Aug 22;386(9995):743-800. doi: 10.1016/S0140-6736(15)60692-4. Epub 2015 Jun 7. Review. PubMed PMID: 26063472; PubMed Central PMCID: PMC4561509.
283. GBD 2013 Risk Factors Collaborators, Forouzanfar MH, Alexander L, Anderson HR...Hu H...Lopez AD, Vos T, Murray CJ. Global, regional, and national comparative risk assessment of 79 behavioural, environmental and occupational, and metabolic risks or clusters of risks in 188 countries, 1990-2013: a systematic analysis for the Global Burden of Disease Study 2013. *Lancet*. 2015 Dec 5;386(10010):2287-323. doi: 10.1016/S0140-6736(15)00128-2. Epub 2015 Sep 11. PubMed PMID: 26364544; PubMed Central PMCID: PMC4685753.
284. Huang S, Hu H, Sánchez BN, Peterson KE, Ettinger AS, Lamadrid-Figueroa H, Schnaas L, Mercado-García A, Wright RO, Basu N, Cantonwine DE, Hernández-Avila M, Téllez-Rojo MM. Childhood Blood Lead Levels and Symptoms of Attention Deficit Hyperactivity Disorder (ADHD): A Cross-Sectional Study of Mexican Children. *Environ Health Perspect*. 2016 Jun;124(6):868-74. doi: 10.1289/ehp.1510067. PubMed PMID: 26645203; PubMed Central PMCID: PMC4892926.
285. Taylor KM, Saint-Hilaire MH, Sudarsky L, Simon DK, Hersh B, Sparrow D, Hu H, Weisskopf MG. Head injury at early ages is associated with risk of Parkinson's disease. *Parkinsonism Relat Disord*. 2016 Feb;23:57-61. doi: 10.1016/j.parkreldis.2015.12.005. PubMed PMID: 26725141; PubMed Central PMCID: PMC4787263.
286. Cantoral A, Téllez-Rojo MM, Levy TS, Hernández-Ávila M, Schnaas L, Hu H, Peterson KE, Ettinger AS. Differential association of lead on length by zinc status in two-year old Mexican children. *Environ Health*. 2015 Dec 30;14:95. doi: 10.1186/s12940-015-0086-8. PubMed PMID: 26715556; PubMed Central PMCID: PMC4696318.
287. Watkins DJ, Fortenberry GZ, Sánchez BN, Barr DB, Panuwet P, Schnaas L, Osorio-Valencia E, Solano-González M, Ettinger AS, Hernández-Ávila M, Hu H, Téllez-Rojo MM, Meeker JD. Urinary 3-phenoxybenzoic acid (3-PBA) levels among pregnant women in Mexico City: Distribution and relationships with child neurodevelopment. *Environ Res*. 2016 May;147:307-13. doi: 10.1016/j.envres.2016.02.025. PubMed PMID: 26922411; PubMed Central PMCID: PMC4821665.
288. Specht AJ, Lin Y, Weisskopf M, Yan C, Hu H, Xu J, Nie LH. XRF-measured bone lead (Pb) as a biomarker for Pb exposure and toxicity among children diagnosed with Pb poisoning. *Biomarkers*. 2016 Jun;21(4):347-52. doi: 10.3109/1354750X.2016.1139183. Epub 2016 Feb 9. PubMed PMID: 26856822.

CV: Howard Hu, M.D., M.P.H., Sc.D.

CV: Howard Hu

62

289. Tamayo Y Ortiz M, Téllez-Rojo MM, Hu H, Hernández-Ávila M, Wright R, Amarasiriwardena C, Lupoli N, Mercado-García A, Pantic I, Lamadrid-Figueroa H. Lead in candy consumed and blood lead levels of children living in Mexico City. *Environ Res.* 2016 May;147:497-502. doi: 10.1016/j.envres.2016.03.007. Epub 2016 Mar 11. PubMed PMID: 26974363.
290. Thomas DB, Basu N, Martinez-Mier EA, Sánchez BN, Zhang Z, Liu Y, Parajuli RP, Peterson K, Mercado-Garcia A, Bashash M, Hernández-Avila M, Hu H, Téllez-Rojo MM. Urinary and plasma fluoride levels in pregnant women from Mexico City. *Environ Res.* 2016 Oct;150:489-95. doi: 10.1016/j.envres.2016.06.046. PubMed PMID: 27423051.
291. Ding N, Wang X, Weisskopf MG, Sparrow D, Schwartz J, Hu H, Park SK. Lead-Related Genetic Loci, Cumulative Lead Exposure and Incident Coronary Heart Disease: The Normative Aging Study. *PLoS One.* 2016 Sep 1;11(9):e0161472. doi: 10.1371/journal.pone.0161472. PubMed PMID: 27584680; PubMed Central PMCID: PMC5008632.
292. Goodrich JM, Dolinoy DC, Sanchez BN, Zhang Z, Meeker JD, Mercado-Garcia A, Solano-Gonzalez M, Hu H, Tellez-Rojo MM, Peterson KE. Adolescent epigenetic profiles and environmental exposures from early life through peri-adolescence. *Environmental Epigenetics*, 2016; 2(3)1–11, doi: 10.1093/eep/dvw018
293. Xu J, Yan CH, Hu H, Wu MQ, Shen XM. Prenatal Maternal Occupational Exposure and Postnatal Child Exposure to Elemental Mercury. *Pediatr Emerg Care.* 2016 Mar;32(3):175-9. doi: 10.1097/PEC.0000000000000305. PubMed PMID: 25415760.
294. Prada D, Colicino E, Power MC, Weisskopf MG, Zhong J, Hou L, Spiro A 3rd, Vokonas P, Brenan K, Herrera LA, Schwartz J, Wright RO, Hu H, Baccarelli AA. APOE ε4 allele modifies the association of lead exposure with age-related cognitive decline in older individuals. *Environ Res.* 2016 Nov;151:101-105. doi: 10.1016/j.envres.2016.07.034. Epub 2016 Jul 27. Erratum in: *Environ Res.* 2017 Nov 25;:. PubMed PMID: 27474937; PubMed Central PMCID: PMC5071136.
295. Farooqui Z, Bakulski KM, Power MC, Weisskopf MG, Sparrow D, Spiro A 3rd, Vokonas PS, Nie LH, Hu H, Park SK. Associations of cumulative Pb exposure and longitudinal changes in Mini-Mental Status Exam scores, global cognition and domains of cognition: The VA Normative Aging Study. *Environ Res.* 2017 Jan;152:102-108. doi: 10.1016/j.envres.2016.10.007. PubMed PMID: 27770710; PubMed Central PMCID: PMC5135609.
296. Somers EC, Monrad SU, Warren JS, Solano M, Schnaas L, Hernandez-Avila M, Tellez-Rojo M, Hu H. Antinuclear antibody prevalence in a general pediatric cohort from Mexico City: discordance between immunofluorescence and multiplex assays. *Clin Epidemiol.* 2016 Dec 20;9:1-8. doi: 10.2147/CLEP.S121632. eCollection 2017. PubMed PMID: 28053555; PubMed

CV: Howard Hu, M.D., M.P.H., Sc.D.

CV: Howard Hu

63

Central PMCID: PMC5192054.

297. Bashash M, Connors JM, Gascoyne RD, Meissner B, Schuetz JM, Leach S, Slack GW, Berry R, Hu H, Sehn LH, Brooks-Wilson AR, Spinelli JJ. Genetic polymorphism at BCL2 as a predictor for rituximab, cyclophosphamide, doxorubicin, vincristine and prednisone efficacy in patients with diffuse large B-cell lymphoma. *Haematologica*. 2017 May;102(5):e199-e202. doi: 10.3324/haematol.2016.159087. Epub 2017 Feb 2. PubMed PMID: 28154089; PubMed Central PMCID: PMC5477624.
298. Hu H, Galea S, Rosella L, Henry D. Big Data and Population Health: Focusing on the Health Impacts of the Social, Physical, and Economic Environment. *Epidemiology*. 2017 Nov;28(6):759-762. doi: 10.1097/EDE.0000000000000711. PubMed PMID: 28682850.
299. Wang X, Ding N, Tucker KL, Weisskopf MG, Sparrow D, Hu H, Park SK. A Western Diet Pattern Is Associated with Higher Concentrations of Blood and Bone Lead among Middle-Aged and Elderly Men. *J Nutr*. 2017 Jul;147(7):1374-1383. doi: 10.3945/jn.117.249060. Epub 2017 Jun 7. PubMed PMID: 28592514; PubMed Central PMCID: PMC5483966.
300. Bashash M, Thomas D, Hu H, Martinez-Mier EA, Sanchez BN, Basu N, Peterson KE, Ettinger AS, Wright R, Zhang Z, Liu Y, Schnaas L, Mercado-Garcia A, Téllez-Rojo MM, Hernández-Avila M. Prenatal Fluoride Exposure and Cognitive Outcomes in Children at 4 and 6-12 Years of Age in Mexico. *Environ Health Perspect*. 2017 Sep 19;125(9). doi: 10.1289/EHP655. PubMed PMID: 28937959.
301. Ge E, Fan M, Qiu H, Hu H, Tian L, Wang X, Xu G, Wei X. Ambient sulfur dioxide levels associated with reduced risk of initial outpatient visits for tuberculosis: A population based time series analysis. *Environ Pollut*. 2017 Sep;228:408-415. doi: 10.1016/j.envpol.2017.05.051. Epub 2017 May 26. PubMed PMID: 28554030.
302. Tse LA, Lee PMY, Ho WM, Lam AT, Lee MK, Ng SSM, He Y, Leung KS, Hartle JC, Hu H, Kan H, Wang F, Ng CF. Bisphenol A and other environmental risk factors for prostate cancer in Hong Kong. *Environ Int*. 2017 Oct;107:1-7. doi: 10.1016/j.envint.2017.06.012. Epub 2017 Jun 20. PubMed PMID: 28644961.
303. Liu SH, Bobb JF, Lee KH, Gennings C, Claus Henn B, Bellinger D, Austin C, Schnaas L, Téllez-Rojo MM, Hu H, Wright RO, Arora M, Coull BA. Lagged kernel machine regression for identifying time windows of susceptibility to exposures of complex mixtures. *Biostatistics*. 2018 Jul 1;19(3):325-341. doi: 10.1093/biostatistics/kxx036. PubMed PMID: 28968676; PubMed Central PMCID: PMC5991212.
304. Mehdizadeh A, Alavi A, Alhusayen R, Bauer B, Bechara FG, Bourcier M, Brassard A, Djamei V, Dutz J, George R, Ghias M, Gooderham M, Hamzavi I, Hoffman LK, Hou A, Hu H, Kimball

CV: Howard Hu, M.D., M.P.H., Sc.D.

CV: Howard Hu

64

- AB, Kirchhof M, Kryzskaya D, Liy Wong MDC, Lowes MA, Lynde CW, McLellen C, Prens E, Prens L, Rogalska T, Sibbald RG, Sisic M, Tan MG, Wong DD. Proceeding report of the Symposium on Hidradenitis Suppurativa Advances (SHSA). *Exp Dermatol*. 2018 Jan;27(1):104-112. doi: 10.1111/exd.13445. Epub 2017 Nov 15. PubMed PMID: 28898476.
305. Claus Henn B, Austin C, Coull BA, Schnaas L, Gennings C, Horton MK, Hernández-Ávila M, Hu H, Téllez-Rojo MM, Wright RO, Arora M. Uncovering neurodevelopmental windows of susceptibility to manganese exposure using dentine microspatial analyses. *Environ Res*. 2018 Feb;161:588-598. doi: 10.1016/j.envres.2017.12.003. PubMed PMID: 29247915; PubMed Central PMCID: PMC5965684.
 306. Mehdizadeh A, Rosella L, Alavi A, Sibbald G, Farzanfar D, Hazrati A, Vernich L, Laporte A, Hu H, Bashash M. A Canadian Population-Based Cohort to the Study Cost and Burden of Surgically Resected Hidradenitis Suppurativa. *J Cutan Med Surg*. 2018 May/Jun;22(3):312-317. doi: 10.1177/1203475418763536. Epub 2018 Mar 11. PubMed PMID: 29528753.
 307. Jansen EC, Zhou L, Song P, Sánchez BN, Mercado A, Hu H, Solano M, Peterson KE, Tellez-Rojo MM. Prenatal lead exposure in relation to age at menarche: results from a longitudinal study in Mexico City. *J Dev Orig Health Dis*. 2018 Apr 30;1-6. doi: 10.1017/S2040174418000223. [Epub ahead of print] PubMed PMID: 29706142. 308.
 308. Brook JR, Setton EM, Seed E, Shooshtari M, Doiron D; CANUE – The Canadian Urban Environmental Health Research Consortium. The Canadian Urban Environmental Health Research Consortium - a protocol for building a national environmental exposure data platform for integrated analyses of urban form and health. *BMC Public Health*. 2018 Jan 8;18(1):114. doi: 10.1186/s12889-017-5001-5. PubMed PMID: 29310629; PubMed Central PMCID: PMC5759244.
 309. Hu H, Baines C. Recent Insights and Opportunities for Three Under-recognized Conditions: Myalgic Encephalomyelitis/ Chronic Fatigue Syndrome, Fibromyalgia and Environmental Sensitivities/ Multiple Chemical Sensitivity. *Can Fam Physician*. 2018 Jun;64(6):413-415. PubMed PMID: 29898928; PubMed Central PMCID: PMC5999262.
 310. Landrigan PJ, Fuller R, Hu H, Caravanos J, Cropper ML, Hanrahan D, Sandilya K, Chiles TC, Kumar P, Suk WA. Pollution and Global Health – An Agenda for Prevention. *Environ Health Perspect*. 2018 Aug 6;126(8):084501. doi: 10.1289/EHP3141. eCollection 2018 Aug. PubMed PMID: 30118434; PubMed Central PMCID: PMC6108842.
 311. Hu H, Landrigan PJ, Fuller R, Lim SS, Murray CJL. New Initiative aims at expanding Global Burden of Disease estimates for pollution and climate. *Lancet Planet Health*. 2018 Oct;2(10):e415-e416. doi: 10.1016/S2542-5196(18)30189-X. PubMed PMID: 30318094.

CV: Howard Hu, M.D., M.P.H., Sc.D.

CV: Howard Hu

65

312. Wang W, Moroi S, Bakulski K, Mukherjee B, Weisskopf MG, Schaumberg D, Sparrow D, Vokonas PS, Hu H, Park SK. Bone Lead Levels and Risk of Incident Primary Open-Angle Glaucoma: The VA Normative Aging Study. *Environ Health Perspect.* 2018 Aug 8;126(8):087002. doi: 10.1289/EHP3442. eCollection 2018 Aug. PubMed PMID: 30102601; PubMed Central PMCID: PMC6108844.
313. Xu J, Hu H, Wright R, Schnaas L, Bellinger DC, Park SK, Wright RO, Téllez-Rojo MM. Prenatal lead exposure modifies the association of maternal self-esteem with child adaptive ability. *Int J Hyg Environ Health.* 2019 Jan;222(1):68-75. doi: 10.1016/j.ijheh.2018.08.005. Epub 2018 Aug 23. PubMed PMID: 30146178.
314. Horton MK, Hsu L, Claus Henn B, Margolis A, Austin C, Svensson K, Schnaas L, Gennings C, Hu H, Wright R, Rojo MMT, Arora M. Dentine biomarkers of prenatal and early childhood exposure to manganese, zinc and lead and childhood behavior. *Environ Int.* 2018 Dec;121(Pt 1):148-158. doi: 10.1016/j.envint.2018.08.045. Epub 2018 Sep 8. PubMed PMID: 30205321.
315. Zhang Z, Braun TM, Peterson KE, Hu H, Téllez-Rojo MM, Sánchez BN. Extending Tests of Random Effects to Assess for Measurement Invariance in Factor Models. *Stat Biosci.* 2018 Dec;10(3):634-650. doi: 10.1007/s12561-018-9222-7. Epub 2018 Sep 29. PubMed PMID: 30805035; PubMed Central PMCID: PMC6385881.
316. Bashash M, Marchand M, Hu H, Till C, Martinez-Mier EA, Sanchez BN, Basu N, Peterson KE, Green R, Schnaas L, Mercado-García A, Hernández-Avila M, Téllez-Rojo MM. Prenatal fluoride exposure and attention deficit hyperactivity disorder (ADHD) symptoms in children at 6-12 years of age in Mexico City. *Environ Int.* 2018 Dec;121(Pt 1):658-666. doi: 10.1016/j.envint.2018.09.017. Epub 2018 Oct 10. PubMed PMID: 30316181.
317. GBD 2017 Risk Factor Collaborators. Global, regional, and national comparative risk assessment of 84 behavioural, environmental and occupational, and metabolic risks or clusters of risks for 195 countries and territories, 1990-2017: a systematic analysis for the Global Burden of Disease Study 2017. *Lancet.* 2018 Nov 10;392(10159):1923-1994. doi: 10.1016/S0140-6736(18)32225-6. Epub 2018 Nov 8. PubMed PMID: 30496105; PubMed Central PMCID: PMC6227755.
318. Zheutlin AR, Hu H, Weisskopf MG, Sparrow D, Vokonas PS, Park SK. Low-Level Cumulative Lead and Resistant Hypertension: A Prospective Study of Men Participating in the Veterans Affairs Normative Aging Study. *J Am Heart Assoc.* 2018 Nov 6;7(21):e010014. doi: 0.1161/JAHA.118.010014. PubMed PMID: 30608198.
319. Green R, Till C, Al-Hakeem H, Cribbie R, Téllez-Rojo MM, Osorio E, Hu H, Schnaas L. Assessment of neuropsychological performance in Mexico City youth using the Cambridge Neuropsychological Test Automated Battery (CANTAB). *J Clin Exp Neuropsychol.* 2018 Oct 18:1-11. doi: 10.1080/13803395.2018.1529229. [Epub ahead of print] PubMed PMID:

CV: Howard Hu, M.D., M.P.H., Sc.D.

CV: Howard Hu

66

30336715.

320. Pantic I, Tamayo-Ortiz M, Rosa-Parra A, Bautista-Arredondo L, Wright RO, Peterson KE, Schnaas L, Rothenberg SJ, Hu H, Téllez-Rojo MM. Children's Blood Lead Concentrations from 1988 to 2015 in Mexico City: The Contribution of Lead in Air and Traditional Lead-Glazed Ceramics. *Int J Environ Res Public Health*. 2018 Sep 30;15(10). pii: E2153. doi: 10.3390/ijerph15102153. PubMed PMID: 30274368; PubMed Central PMCID: PMC6210390.
321. Ding N, Wang X, Tucker KL, Weisskopf MG, Sparrow D, Hu H, Park SK. Dietary patterns, bone lead and incident coronary heart disease among middle-aged to elderly men. *Environ Res*. 2018 Sep 27;168:222-229. doi: 10.1016/j.envres.2018.09.035. [Epub ahead of print] PubMed PMID: 30317107.
322. Prada D, Colicino E, Power MC, Weisskopf MG, Zhong J, Hou L, Spiro A 3rd, Vokonas P, Brennan K, Herrera LA, Schwartz J, Wright R, Hu H, Baccarelli AA. Corrigendum to "APOE ϵ 4 allele modifies the association of lead exposure with age-related cognitive decline in older individuals" [*Environ. Res.* 151 (2016) 101-105]. *Environ Res*. 2018 Aug;165:504. doi: 10.1016/j.envres.2017.11.022. Epub 2017 Nov 26. PubMed PMID: 29183624. *(correct citation [first in this CV] for earlier publication that was missing co-authors)*.
323. Wu Y, Jansen EC, Peterson KE, Foxman B, Goodrich JM, Hu H, Solano-González M, Cantoral A, Téllez-Rojo MM, Martinez-Mier EA. The associations between lead exposure at multiple sensitive life periods and dental caries risks in permanent teeth. *Sci Total Environ*. 2019 Mar 1;654:1048-1055. doi:10.1016/j.scitotenv.2018.11.190. Epub 2018 Nov 14. PubMed PMID: 30841379; PubMed Central PMCID: PMC6407640.
324. Lin Y, Huang L, Xu J, Specht AJ, Yan C, Geng H, Shen X, Nie LH, Hu H. Blood lead, bone lead and child attention-deficit-hyperactivity-disorder-like behavior. *Sci Total Environ*. 2019 Apr 1;659:161-167. doi: 10.1016/j.scitotenv.2018.12.219. Epub 2018 Dec 15. PubMed PMID: 30597466.
325. Liu Y, Téllez-Rojo M, Hu H, Sánchez BN, Martinez-Mier EA, Basu N, Mercado-García A, Solano-González M, Peterson KE. Fluoride exposure and pubertal development in children living in Mexico City. *Environ Health*. 2019 Mar 29;18(1):26. doi: 10.1186/s12940-019-0465-7. PubMed PMID: 30922319; PubMed Central PMCID: PMC6439980.
326. Cantoral A, Luna-Villa L, Mantilla-Rodriguez AA, Mercado A, Lippert F, Liu Y, Peterson KE, Hu H, Téllez-Rojo MM, Martinez-Mier EA. Fluoride content in foods and beverages from Mexico City markets & supermarkets. *Food Nutr Bull* (in press).

CV: Howard Hu, M.D., M.P.H., Sc.D.

CV: Howard Hu

67

Other Peer-reviewed Publication

1. Hu H . Investigating allegations using survey epidemiology. Proceedings of the International Conference on Combatting the Use of Chemical and Biological Weapons. Geneva May 24-27, 1989. International Commission of Health Professionals: Geneva.
2. Kim R, Hu H. New biomarkers of lead dose and toxicity. Proceedings of the Pacific Basin Conference on Hazardous Waste, Edmonton, Alberta, May 7-12, 1995. East-West Center: Honolulu.
3. Hu H, Kim R, Payton M, Korrick S, Sparrow D, Weiss ST. The relationship of bone and blood lead to hypertension: further analyses of the normative aging study data. Proceedings of the 1996 Pacific Basin Conference on Hazardous Waste, Nov 4-8, 1996. East-West Center: Honolulu.
4. Hu H, Kim R, Fleischaker G, Aro A. K-X-ray fluorescence: measuring bone lead as a biomarker of cumulative lead dose. Proceeding of "Biomarkers, the Genome, and the Individual: Workplace and Medical Implications of a Rapidly Evolving Technology". May, 1997, Charleston, SC.
5. Hu H, Johnson K, Heldman R, Jones K, Komaroff AL, Schacterle R, Barsky A, Becker A, Holman L. A comparison of single photon emission computed tomography in normal controls, in subjects with multiple chemical sensitivity syndrome and in subjects with chronic fatigue syndrome. Department of Labor and Industries, State of Washington. 1999 (peer-reviewed technical report).
6. Wright R, Mulkern R, White R, Aro A, Hu H. Magnetic resonance spectroscopy in the neurologic assessment of adult lead poisoning. Proceeding of the Silver Anniversary International Conference on Heavy Metals in the Environment. August, 2000, Ann Arbor, MI.
7. Tsaih S-W, Korrick S, Schwartz J, Amarasiriwardena C, Aro A, Sparrow D, Hu H. Influence of dietary ascorbic acid intake on lead mobilized from bone among middle-aged and elderly men: the Normative Aging Study. Proceeding of the Silver Anniversary International Conference on Heavy Metals in the Environment. August, 2000, Ann Arbor, MI.
8. Hu H, O'Neill M, Ebi K, Kotha R, Patz J, Keeler J, Erdmann C, Xi C, Ebi K. Coping with Climate Change: Public Health Sector Synthesis. Proceedings of the National Summit on Coping with Climate Change, University of Michigan, Ann Arbor, 8-10 May 2007

Non-peer reviewed publications

CV: Howard Hu, M.D., M.P.H., Sc.D.

CV: Howard Hu

68

1. Hu H. Occupational health: on the job training for medical students. *The New Physician*, May 1979;24-25.
2. Hu H, Shaffer N. Trade unionism for doctors. (Letter to the Editor). *N Engl J Med* 1985;323:926.
3. Kern D, Christiani DC, Kelsey KT, Hu H, Frumkin H, Kreiss K, Rose C, Newman LS, Jarvis J, Garabrant D. Asbestos related diseases. (Letter to the Editor). *N Engl J Med* 1991;324:195-196.
3. Hu H. Physicians, IPPNW, and the Environment. *PSR Quarterly* 1993;3:141-142 (reply to letter).
4. Hoppin JA, Ryan PB, Hu H, Aro ACA. Bone lead levels and delinquent behavior (letter to the editor). *J Am Med Assoc* 1996;275:1727.
5. Hu H, Aro A, Payton M, Korrick S, Weiss S, Sparrow D. Lead and hypertension (reply to Letters to the Editor). *J Am Med Assoc* 1996;276:1038.
6. Hu H. Inorganic lead exposure: Metabolism and intoxication. (book review). *Am J Epi* 1997;145:382-383.
7. Hu H. The exportation of hazardous industries, products, and wastes: globally-distributed chemicals and associated toxins. *Our Planet. United Nations Environmental Program North America (Suppl)* 1997;8:3-4.
8. Sumner D, Hu H, Woodward A. Health risks of ionizing radiation. *Science for Democratic Action* 2000;8:1-4.
9. Schwartz BS, Stewart W, Hu H. Critique of Goodman et al.: Lead and neurobehavioral test scores in adults. *OEM Online - Occupational and Environmental Medicine*, May 8, 2002 (<http://oem.bmjournals.com/cgi/eletters/59/4/217>).
10. Mitchell CS, Moline J, Avery AN, Baker D, Blessman JE, Carson AI, Cosby O, Darcey D, Ducatman A, Emmett EA, Forst L, Gerr F, Gochfeld M, Guidotti TL, Harber P, Hu H, Hegmann KT, Kipen HM, Levin J, McGrail MP, Meyer JD, Mueller KL, Prince S, Rubin R, Schwerha JJ, Sprince NL, Taiwo O, Upfal M. In response to the 2002, vol. 22, no. 4 article entitled "The rise and fall of occupational medicine in the United States". *Am J Prev Med*. 2002;23:307-9.
11. Ettinger AS, Hu H. Lead and its impact on children—the Environmental Health dimension. *Contact* 2005;179:13-15.

CV: Howard Hu, M.D., M.P.H., Sc.D.

CV: Howard Hu

69

12. Hu H, Tellez-Rojas M, LaMadrid-Figueroa H, Mercado-Garcia A, Hernandez-Avila M, Bellinger D, Smith D, Ettinger AS, Schnaas L. Response to Letter to the Editor by Ronchetti. *Environ Health Perspect* 2007;115:A186-187.
13. Weisskopf MG, Weuve J, Jarrell J, Hu H, Tellez-Rojas MM, Hernandez-Avila M. Reply to Letter to the Editor by Jongbloet. *Hum Reprod*. 2007 Oct;22(10):2792-3. Epub 2007 Jun 28.
14. Aguilar Madrid G, Beaudry M, Bell W, Bowes D, Brophy J, Burdorf A, Carlsten C, Castleman B, Chaturvedi S, Conti ME, Corra L, Corrêa Filho HR, Cranor CF, Cullen E, Dalvie A, Dickson RC, Digon A, Egilman D, Eisner Falvo C, Fischer E, Frank AL, Frank E, Gee D, Giannasi F, Goldstein BD, Greenberg M, Guidotti TL, Harris WA, Hindry M, Houlson A, Hu H, Huff J, Infante PF, Thambyappa J, Juarez Perez CA, Jeebhay MF, Joshi TK, Keith M, Keyserlingk JR, Khatler K, King D, Kodeih N, Kristensen J, Kulsomboon V, Landrigan PJ, Lee CW, Leigh J, Lemen RA, Lippman A, London L, Matzopoulos R, McCulloch J, McDiarmid MA, Mehrdad R, Mirabelli D, Moshhammer H, Notebaert É, Nycz Z, Oberta AF, O'Connor J, O'Neill R, Orris P, Ozonoff D, Paek D, Rickard C, Rodriguez EJ, Sass J, Sentes KE, Simpson IM, Soffritti M, Soskolne CL, Sparling SP, Spiegel J, Takahashi K, Takaro TK, Terracini B, Thébaud-Mony A, Trosic I, Turcotte F, Vakil C, Van Der Walt A, Waterman YR, Watterson A, Wegman DH, Welch LS, Weiss SH, Winston R, Yassi A. Statement in response to asbestos industry efforts to prevent a ban on asbestos in Pakistan: chrysotile asbestos use is not safe and must be banned. *Arch Environ Occup Health*. 2013;68(4):243-9. doi: 10.1080/19338244.2013.780807. PubMed PMID: 23697697.
15. Prada D, Colicino E, Power MC, Weisskopf MG, Zhong J, Hou L, Spiro A 3rd, Vokonas P, Brennan K, Herrera LA, Schwartz J, Wright R, Hu H, Baccarelli AA. Corrigendum to "APOE ε4 allele modifies the association of lead exposure with age-related cognitive decline in older individuals" [*Environ. Res.* 151 (2016) 101-105]. *Environ Res*. 2017 Nov 25. pii: S0013-9351(17)31700-0. doi:10.1016/j.envres.2017.11.022. [Epub ahead of print] PubMed PMID: 29183624.

Book Chapters (peer-reviewed)

1. Hu H. Renal and urinary tract disorder. In: Levy B, Wegman D, eds., *Occupational Health: Recognizing and Preventing Work-Related Disease*, Boston: Little, Brown, 1983
2. Hu H. Other physical hazards. In: Levy B, Wegman D, eds., *Occupational Health: Recognizing and Preventing Work-Related Disease*, Boston: Little, Brown, 1983
3. Frumkin H, Hu H. Training and career opportunities, Appendix In: Levy B, Wegman D, eds., *Occupational Health: Recognizing and Preventing Work-Related Disease*, Boston: Little, Brown, 1983

CV: Howard Hu, M.D., M.P.H., Sc.D.

CV: Howard Hu

70

4. Hu H. Other physical hazards. In: Levy B, Wegman D, eds. *Occupational Health: Recognizing and Preventing Work-Related Disease*. 2nd edition. Boston: Little, Brown, 1988:263-279.
5. Frumkin H, Hu H, Travers P. Training and career opportunities, Appendix In: Levy B, Wegman D, eds., *Occupational Health: Recognizing and Preventing Work-Related Disease*, Boston: Little, Brown, 1988.
6. Hu H. The effects of ultraviolet radiation. In: Upton R, Positano R, eds. *Med Clin N Amer: Environmental Medicine*. March 1990;74:509-514.
7. Hu H. Non-ionizing radiation. In: Levy B, Weeks J, eds., *Control of Occupational Diseases; Center for Disease Control*. Washington, D.C.: American Public Health Association:1991:508-515.
8. Hu H. Toxicodynamics of riot control agents (lacrimators). In: Somani SM, ed. *Chemical Warfare Agents*. New York: Academic Press, 1992;271-288.
9. Hu H, Besser M. Other physical hazards. In: Paul M, ed. *Occupational and Environmental Reproductive Hazards: A Guide for Clinicians*. Philadelphia: Williams & Wilkins, 1992:218-232.
10. Hu H. Ultraviolet radiation. *The Encyclopedia of the Environment*. Boston: Houghton Mifflin Co. 1993:750.
11. Hu H, Kim N. Drinking water pollution and human health. In: Chivian E, McCally M, Hu H, Haines H, eds. *Human Health and the Environment--A Doctor's Report*. Cambridge: The MIT Press, 1993:31-48.
12. Bowen E, Hu H. Food Contamination Due to Environmental Pollution. In: Chivian E, McCally M, Hu H, Haines H, eds. *Human Health and the Environment--A Doctor's Report*. Cambridge: The MIT Press 1993:49-69.
13. Kales S, Hu H. Other physical hazards. In: Levy B, Wegman D, eds. *Occupational Health: Recognizing and Preventing Work-Related Disease*. 3rd edition. Boston: Little, Brown, 1994:337-354.
14. Hu H, Speizer F. Physicians and Environmental/Occupational Hazards. In: Isselbacher KJ, Braunwald E, Wilson JD, Martin JB, Fauci AS, Kasper D, eds. *Harrison's Principles of Internal Medicine*, (13th edition). New York: McGraw-Hill, Inc., 1994:2439-2441.
15. Frumkin H, Hu H, Travers PH. Training and Career Opportunities. In: Levy B, Wegman D, eds. *Occupational Health: Recognizing and Preventing Work-Related Disease*. Boston: Little, Brown,

CV: Howard Hu, M.D., M.P.H., Sc.D.

CV: Howard Hu

71

Co. 1994:16-24.

16. Hu H. Health Effects from Lead Exposure: A Review. In: Hernandez-Avila M, Palazuelos Rendon E, ed. *Lead Pollution in Mexico: Prevention and Control*. Cuernavaca: National Institute of Public Health. 1995.
17. Hu H, Kim R, Fleischaker G, Aro A. Measuring bone lead as a biomarker of cumulative lead dose using K X-ray fluorescence. In: *Biomarkers: Medical and Workplace Applications*. ML Mendelsohn, LC Mohr, JP Peeters, Ed. Washington DC: Joseph Henry Press. 1998. pp. 71-86.
18. Hu H, Speizer F. Influence of Environmental and Occupational Hazards on Disease. In: Fauci AS, Braunwald E, Isselbacher KJ, Wilson JD, Martin JB, Kasper D, Hauser SL, Longo DL, eds. *Harrison's Principles of Internal Medicine*, (14th edition). New York: McGraw-Hill 1998:18-21.
19. Hu H, Speizer F. Specific Environmental and Occupational Hazards. In: Fauci AS, Braunwald E, Isselbacher KJ, Wilson JD, Martin JB, Kasper D, Hauser SL, Longo DL, eds. *Harrison's Principles of Internal Medicine*, (14th edition). New York: McGraw-Hill 1998:2521-2523.
20. Hu H. Heavy Metals. In: Fauci AS, Braunwald E, Isselbacher KJ, Wilson JD, Martin JB, Kasper D, Hauser SL, Longo DL, eds. *Harrison's Principles of Internal Medicine*, (14th edition). New York: McGraw-Hill 1998:2564-2569.
21. Leffler C, Hu H. Other physical hazards. In: Levy B, Wegman D, eds. *Occupational Health: Recognizing and Preventing Work-Related Disease and Injury*. 4th edition. Philadelphia: Lippincott Williams & Wilkins. 2000.
22. Hu H. Exposure to Metals. In: LaDou J, ed. *Occupational Medicine. Primary Care: Clinics in Office Practice*. 2000 Dec;27(4):983-96.
23. Hu H, Speizer F. Influence of Environmental and Occupational Hazards on Disease. In: Braunwald E, Fauci AS, Kasper DL, Hauser SL, Longo DL, Jameson JL, eds. *Harrison's Principles of Internal Medicine*, (15th edition). New York: McGraw-Hill 2001.
24. Hu H, Speizer F. Specific Environmental and Occupational Hazards. In: Braunwald E, Fauci AS, Kasper DL, Hauser SL, Longo DL, Jameson JL, eds. *Harrison's Principles of Internal Medicine*, (15th edition). New York: McGraw-Hill 2001.
25. Hu H. Heavy Metals. In: Braunwald E, Fauci AS, Kasper DL, Hauser SL, Longo DL, Jameson JL, eds. *Harrison's Principles of Internal Medicine*, (15th edition). New York: McGraw-Hill 2001.
26. Goldman RH, Hu H. Overview of Adult Lead Poisoning. *UpToDate in Medicine*. Primary Care

CV: Howard Hu, M.D., M.P.H., Sc.D.

CV: Howard Hu

72

Section. (CD-ROM/Internet publication). Begun in 2000, updated annually.

27. Hu H. Human Health and Toxic Metals. Chapter in: *Life Support: the Environment and Human Health*. M McCally, Editor. MIT Press, 2002.
28. Chivian E, Epstein PR, Ford TE, Goodenough DA, Hu H. Bringing global issues to medical training. (Letter to Editor). *Lancet* 2002;359:714.
29. Hu H, Woolf A. Introduction: Environmental Medicine as an emerging discipline. In: *Grand Rounds in Environmental Medicine*. Hu, H (Editor). Research Triangle Park: National Institute for Environmental Health Sciences. 2003.
30. Hu H, Speizer F. Influence of Environmental and Occupational Hazards on Disease. In: Kasper DL, Braunwald E, Fauci AS, Hauser SL, Longo DL, Jameson JL, eds. *Harrison's Principles of Internal Medicine*, (16th edition). New York: McGraw-Hill 2005.
31. Hu H. Heavy Metals. In: Kasper DL, Braunwald E, Fauci AS, Hauser SL, Longo DL, Jameson JL, eds. *Harrison's Principles of Internal Medicine*, (16th edition). New York: McGraw-Hill 2005.
32. Perry M, Hu H. Workplace Safety and Health. In *Environmental Health: From Local to Global*. Frumkin H, Editor. Jossey-Bass. 2005.
33. Fischbein A, Hu H. Occupational and environmental exposure to lead. In *Environmental and Occupational Medicine, Fourth Edition*, edited by William N. Rom. Lippincott-Raven Publishers, Philadelphia 2006.
34. Weisskopf MG, Wright RO, Hu H. Early life environmental exposure and neurologic outcomes in adults. In: DB Bellinger, Ed. *Human Developmental Neurotoxicology*. The Taylor and Francis Publishing Group 2006.
35. Hu H. Heavy Metals. In: Kasper DL, Braunwald E, Fauci AS, Hauser SL, Longo DL, Jameson JL, eds. *Harrison's Principles of Internal Medicine*, (17th edition). New York: McGraw-Hill 2008.
36. Perry M, Hu H. Workplace Safety and Health. In *Environmental Health: From Local to Global*. Frumkin H, Editor. Jossey-Bass. 2nd Edition, 2009
37. Hu H. Heavy Metals. In: Kasper DL, Braunwald E, Fauci AS, Hauser SL, Longo DL, Jameson JL, eds. *Harrison's Principles of Internal Medicine*, (18th edition). New York: McGraw-Hill 2011.

CV: Howard Hu, M.D., M.P.H., Sc.D.

CV: Howard Hu

73

38. Hu H. Heavy Metals. In: Kasper DL, Braunwald E, Fauci AS, Hauser SL, Longo DL, Jameson JL, eds. *Harrison's Principles of Internal Medicine*, (19th edition). New York: McGraw-Hill 2014.
39. Bush KF, Balakrishnan K, Hu H. Global Climate Change: Case Study of India. In *Climate Change and Health*. London: Oxford University Press. (in press)
40. (Hu H et al.). Epilogue: 'Global Health, Governance and Education'. In *Global Population Health and Well-Being in the 21st Century: Toward New Paradigms, Policy and Practice*. George Lueddeke, Editor. Springer, 2015.
41. Anderson G, Buckle R, Favrin G, Friend S, Geschwind D, Hu H, Oliver S, Peterson R, Rossor M, St. George-Hyslop P, Zhang B. Big Data Approaches to Dementia: Opportunities and Challenges. In *Dementia Research and Care: Can Big Data Help?* G Anderson, J Oderkirk, Ed. OECD Publishing, Paris. 2015. <http://dx.doi.org/10.1787/9789264228429-en>
42. Hu H. Heavy Metal Poisoning. In: Jameson JL, Fauci AS, Kasper DL, Hauser SL, Longo DL, Loscalzo J, eds. *Harrison's Principles of Internal Medicine*, (20th edition). New York: McGraw-Hill 2018.
43. Hu H. Childhood Lead Toxicity. In: Levy, B, ed. *Social Injustice and Public Health*, (3rd edition). Oxford University Press (in progress).
44. Bakulski K, Hu H, Park SK. Lead, Cadmium, and Alzheimer's Disease. In: *The Neuroscience of Dementia: Genetics, Neurology, Behavior and Diet*. VR Preedy, CR Martin, Ed. Elsevier (in progress).

Books, Monographs, Reports

1. Frumkin H, Hu H, eds. *Occupational and Environmental Health: A Resource Guide for Health Science Students* (National Institute of Occupational Safety and Health), March 1980; Publication # 90-118.
2. Physicians for Human Rights. *The Use of Tear Gas in the Republic of Korea: A Report by Health Professionals*. Somerville: Physicians for Human Rights. July 27, 1987. Available at: https://s3.amazonaws.com/PHR_Reports/korea-1987-use-of-tear-gas-in-republic-of-korea.pdf
3. Hu H, Cook-Deegan R, Shukri A. *Winds of Death: Iraq's Use of Poison Gas Against its Kurdish Population*. Somerville, Massachusetts: Physicians for Human Rights, February 1989. Available at: https://s3.amazonaws.com/PHR_Reports/winds-of-death-iraq-kurds-1989.pdf

CV: Howard Hu, M.D., M.P.H., Sc.D.

CV: Howard Hu

74

4. Korman P, Hu H, Planatamura D. *Lead Abatement Manual: A Union Training Course for Workers and Supervisors*. Commonwealth of Massachusetts, Department of Industrial Accidents, 1991.
5. Hu H, Win UK, Arnison A. *Health and Human Rights in Burma (Myanmar): 1988 to the present*. Somerville, Massachusetts: Physicians for Human Rights, 1991.
6. Hu H, Makhijani A, Yih K. *Plutonium: Deadly Gold of the Nuclear Age*. The International Commission for the Investigation of the Health and Environmental Effects of Nuclear Weapons Production. Cambridge: the International Physicians for the Prevention of Nuclear Weapons, 1992.
7. Chivian E, McCally M, Hu H, Haines H, eds. *Critical Condition: Human Health and the Environment*. Cambridge: The MIT Press, 1993.
8. Makhijani A, Hu H, Yih K. *Nuclear Wastelands. A Global Guide to Nuclear Weapons Production and Its Health and Environmental Effects*. The International Commission for the Investigation of the Health and Environmental Effects of Nuclear Weapons Production. Cambridge: The MIT Press, 1995.
9. Hu, H. (Editor). *Grand Rounds in Environmental Medicine*. Research Triangle Park: National Institute for Environmental Health Sciences. 2003.
10. Basu N, Hu H. *Toxic Metals and Indigenous Peoples Near the Marlin Mine in Western Guatemala: Potential Exposures and Impacts on Health*. A report for Physicians for Human Rights. March, 2010 (<http://physiciansforhumanrights.org/library/report-2010-05-18.html>).
11. Centers for Disease Control and Prevention (CDC). Work Group on Lead and Pregnancy. Ettinger AS and Wengrowitz AG, Editors. *Guidelines for the Identification and Management of Lead Exposure in Pregnant and Lactating Women*. Atlanta: Centers for Disease Control. November, 2010.
12. Taskforce on Environmental Health (Hu: Taskforce Chair). *Time for Leadership: Recognizing and Improving Care for those with ME/CFS, FM and ES/MCS*. Interim Report. Ministry of Health and Longterm Care, Province of Ontario. July, 2017

Abstracts of Work (Upon request)


CV: Howard Hu, M.D., M.P.H., Sc.D.

Chris Neurath
Research Director
Health Studies Project



1

I'm Chris Neurath and I'm the Research Director for the American Environmental Health Studies Project. I'm going to give an overview of the scientific evidence for fluoride's developmental neurotoxicity.

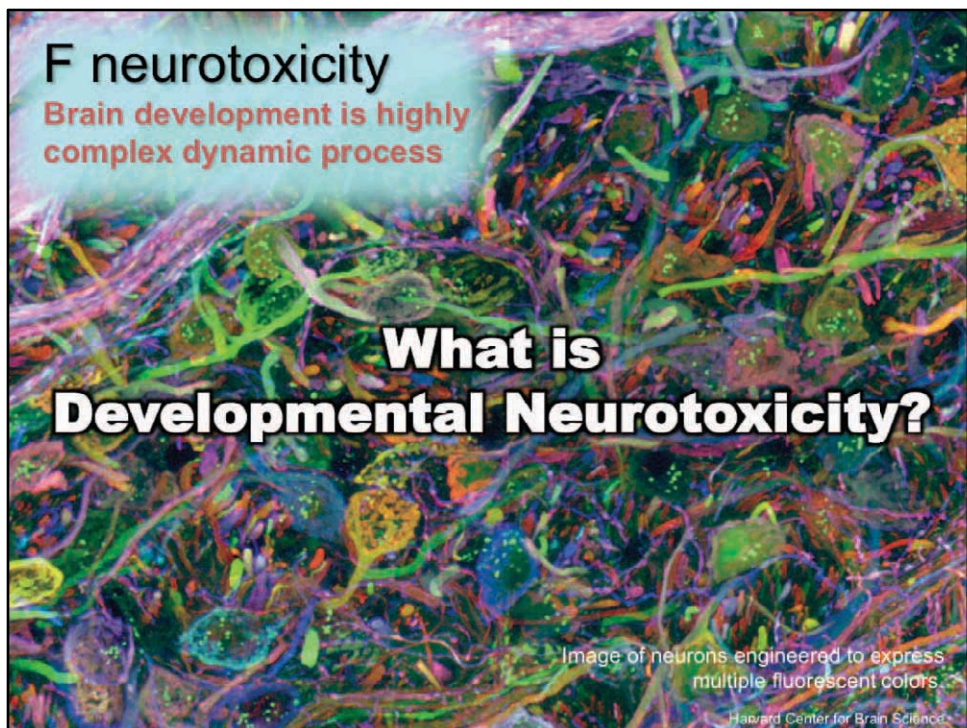

I'm going to start with some amazing and beautiful pictures ... and the question: What exactly is developmental neurotoxicity ... and why is it such a focus of current research on fluoride?

F neurotoxicity

Brain development is highly complex dynamic process

Brain Development

“The wiring of brains is *staggeringly complex*. Our own brains have tens of billions of neurons connected through perhaps one hundred trillion synapses. *This circuitry is the result of our development and experience*”

Harvard Center for Brain Science


Image of neurons engineered to express multiple fluorescent colors

Harvard Center for Brain Science


Brain development starts with a few cells in the early fetus and continues rapidly in a highly complex dynamic process through infancy. Indeed the rate of neurodevelopment in humans is extremely rapid in utero, but is even faster in the first months after birth. This formation of the wiring of our brains is “staggeringly complex” as described by the Harvard Center for Brain Science. “Our own brains have tens of billions of neurons connected through perhaps one hundred trillion synapses.”

F neurotoxicity

Brain development is highly complex dynamic process

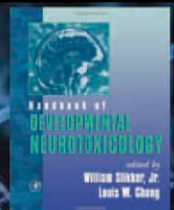


Neurotoxicants can disrupt brain development in many ways

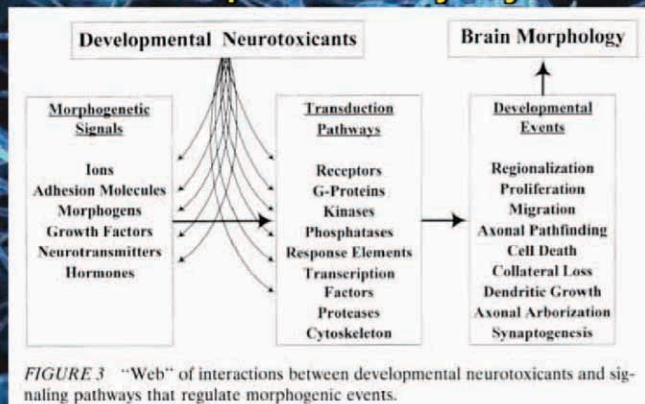

There are many critical processes during neurodevelopment, which all have to take place with precise timing and coordination with the other processes. A disruption from a toxic chemical to any process, even during a brief window of time, can cause permanent harm. Reduced IQ is one symptom of such harm.

F neurotoxicity

Brain development is highly complex dynamic process

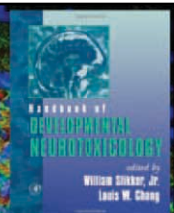

The fetal and infant brain is more susceptible than the adult to permanent harm from neurotoxic chemicals.

- The complex precisely timed neurodevelopment process offers many opportunities for disruption.
- The blood brain barrier is not well developed during the fetal period and the first 6 months of life.
- Disruption during even a short window of neurodevelopment can cause life-long permanent harm.

The fetal brain and the infant brain is more susceptible to disruption than the adult brain because of this complex neurodevelopment process but also because the blood-brain barrier, which can limit access of toxic chemicals to the brain in adults, is not well developed until after age 6 months. Disruptions to neurodevelopment can cause life-long harm which often can not be repaired.



**National Toxicology Program (NTP)
draft systematic review and health assessment
of the neurotoxicity of fluoride:**

“Conclusions: NTP concludes that fluoride is presumed to be a cognitive neurodevelopmental hazard to humans. This conclusion is based on a consistent pattern of findings in human studies across several different populations showing that higher fluoride exposure is associated with decreased IQ or other cognitive impairments in children.”

The best place to start is with the recently released National Toxicology Program, or NTP, a systematic review of fluoride’s neurotoxicity. This was a very thorough review that has been 5 years in the making. They concluded that fluoride is a presumed neurotoxin.

F neurotoxicity


Large number
of studies



National Toxicology Program
U.S. Department of Health and Human Services

Systematic Review of Fluoride Exposure
and Neurodevelopmental and
Cognitive Health Effects

Figure 4. Study Selection Diagram

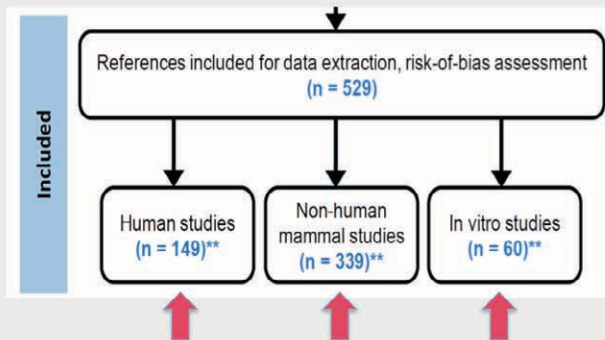

Their conclusion is based on a very large amount of evidence that would probably surprise most people who have not studied fluoride's adverse effects. The NTP identified 149 human studies and 339 laboratory animal studies.

F neurotoxicity

Large number
of studies



National Toxicology Program
U.S. Department of Health and Human Services

Systematic Review of Fluoride Exposure and
Neurodevelopmental and
Cognitive Health Effects

Figure 5. Number of Epidemiological Studies by Outcome and Age Categories*

Outcome Category	Age Category					
	Child	Adult	Child/Adult Combined	Infant	Fetus	
Intelligence (IQ)	60	3				
Learning/Memory	4	3		1		
Cognitive Development	2			1		
Cognitive Impairment		5				
Attention/Hyperactivity/Behavioral Issues	5					
Motor/Sensory Function or Development	2	4		1		
Mood/Affect		1				
Visual-Spatial/Visual-Motor Function	2	2				
Brain Activity		1				
Brain Structure					2	
Neurological Biochemical	2	1	1		1	
Neurological Complications of Fluorosis		3				
Neurological Symptoms	1	3				
Birth Defects				3		
Thyroid Gland Function	12	5	2			
Thyroid Disease		2				

Of the human studies, there was a wide variety of developmental neurotoxic endpoints, with the largest number being studies of IQ in children with 60 such studies.

F neurotoxicity


**Large number
of studies**

**NTP found many
more studies of F
neurotoxicity
compared to
what it has found
for other toxins
in its recent
reviews**



National Toxicology Program
U.S. Department of Health and Human Services

Systematic Review of Fluoride Exposure and
Neurodevelopmental and
Cognitive Health Effects

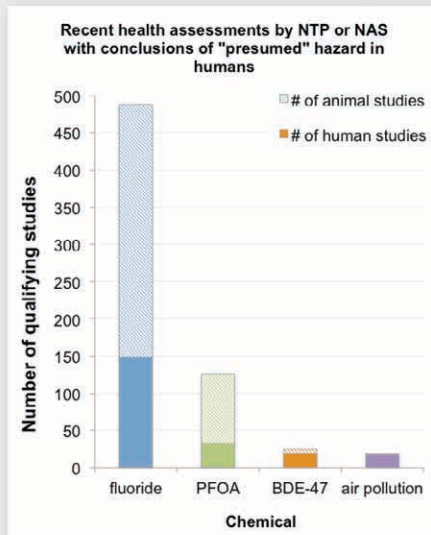

It is worth comparing this NTP review of fluoride neurotoxicity to NTP reviews of other toxic chemicals. The NTP's main purpose is to assess the toxicity of chemicals and they have issued several recent reports on other chemicals that concluded they were "presumed" hazards. But fluoride turns out to have many more studies than any of these other chemicals. The other chemicals shown are PFOA which is a perfluorinated chemical, BDE-47 is a brominated fire retardant, and "air pollution" which includes PM 2.5.

F neurotoxicity

Large number
of studies


20 of the
studies
were
considered
high quality
(low Risk of
Bias).



National Toxicology Program
U.S. Department of Health and Human Services

Systematic Review of Fluoride Exposure and
Neurodevelopmental and
Cognitive Health Effects

Figure_A3-01 Human Risk of Bias scores (neurobehavioral, lower RoB studies)
from HAWC's NTP project "Fluoride 2019"

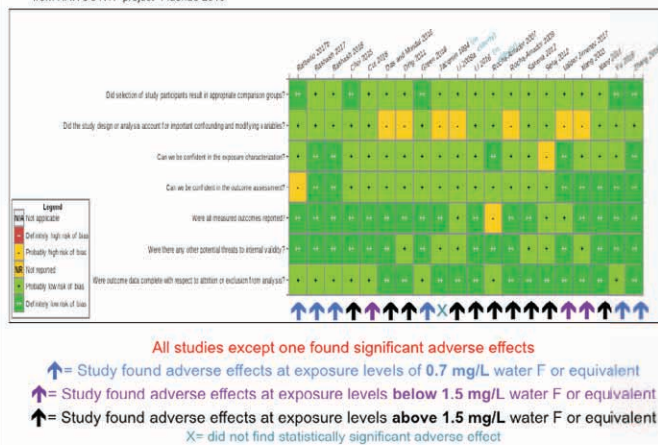

10

The NTP carefully assessed every study and gave them scores for several domains. Of the 149 human studies, they determined that 20 were high quality, or in their terminology, at “low Risk of Bias”. When comparing this number of high quality human studies to the number available for other developmental neurotoxins, or for toxins of any type, this is a very large number. The EPA, for example, has determined that some chemicals are neurotoxins without a single high quality human study available.

The green in the graphic essentially means “good” and low Risk of Bias for that domain. Yellow and red indicate higher Risk of Bias. Of the 20 high quality studies, 18 were in children and all 18 found statistically significant adverse effects. This is the high level of consistency cited by the NTP in their conclusion of “presumed” neurotoxic in humans.

The graphic is from the NTP report but I have added the colored arrows that are **blue**, **purple**, and **black**. They indicate the exposure levels at which harm was found and are related to the exposure levels found in the USA, due largely to artificially fluoridated water. The **blue arrows** indicate studies that found adverse effects at 0.7 mg/L water fluoride concentrations or the equivalent in urine fluoride. 0.7 mg/L is currently the most common level of fluoridation in the USA. The NTP also considered that levels below 1.5 mg/L are relevant to exposures in the USA. I’ve marked those in **purple**. Half of the high quality studies found that exposures common in the USA were associated with harm, mostly lowered IQ.

F neurotoxicity Pre-conceptions

JAMA Pediatrics | Original Investigation
Association Between Maternal Fluoride Exposure
During Pregnancy and IQ Scores in Offspring in Canada

Frederick P. Rivara, MD, MPH, Robert Henning, PhD, David Hertz, PhD, D. Angeline-Bernier, MD, PhD,
Rachael Neufeld, MD, Harris Smith, PhD, Louis Morin, PhD, Christine Van Praag

JAMA Editor's Podcast excerpts, on Green 2019:

**Pre-conceptions that people who claimed that
fluoridation is harmful were “nuts”.**



Frederick P. Rivara, MD, MPH
Editor, *JAMA Networks Open*



Dimitri A. Christakis, MD, MPH
Editor, *JAMA Pediatrics*

11

I now want to discuss the reaction to the rapidly emerging evidence that fluoride is neurotoxic and can lower IQ of children. The single study which has received by far the most attention is the Green 2019 study published in *JAMA Pediatrics* in August 2019. You've probably heard about it and may have read it. I found the *JAMA* editors reactions to it to be very revealing of where most people, including health professionals, beliefs about fluoride have been ... and where they can move to when they have an open mind. I'm going to give excerpts from their Podcast discussion of the paper.

F neurotoxicity

Pre-conceptions



Dr Rivara- “The paper is about fluoride, and maternal fluoride exposure during pregnancy, and its effects upon IQ scores of children at ages 3 and 4, which in itself is like a shocking title, because I had never known that there was even any concern that maternal fluoride use might affect children’s IQ.”



Dr Christakis- “... the traditional teaching when I was going through residency in my early professional career was that fluoride was completely safe, all these people that are trying to take it out of the water are nuts, its the best thing that’s ever happened for children’s dental health, and we just need to push back and get it into every water system.”
“So when I first saw this title my initial inclination was **‘What the hell?’**”

12


Excerpts from their Podcast: audio clip A.

[Open "JAMAPed clip A" to play](#)

F neurotoxicity

“in Europe only 3% of municipal water supplies are fluoridated”

Editors surprised by just how much of the world does *NOT* fluoridate.

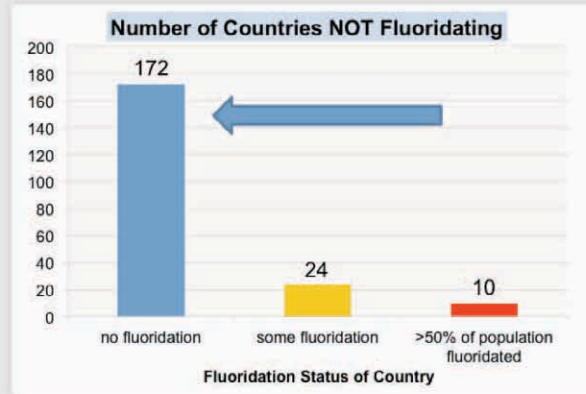

13

The editors were surprised at how many cities and countries do not fluoridate their water. In fact, the large majority of the world does not fluoridate.

F neurotoxicity

“in Europe only 3% of municipal water supplies are fluoridated”



Editors surprised by just how much of the world does *NOT* fluoridate.



Dr Rivara- “... this was from Canada and they picked some large cities in Canada; these were Montreal, Vancouver, Kingston, Toronto, Hamilton and Halifax; so I’m a little surprised that those places did not [all] have fluoridated water supplies.”

Dr Rivara- “And the other interesting thing that came out, like in the editorial and in this paper, was that in Europe only 3% of municipal water supplies are fluoridated.”



Dr Christakis- “Right, so again this was to me sort of eye-opening, that you know, I sort-of thought that ‘everyone did it’; certainly all developed countries, everyone that was at any level of sophistication was putting fluoride in the water.”

14

Excerpts from Podcast: audio clip B.


[Open "JAMAPed clip B" to play](#)

F neurotoxicity

A sizable effect “on par with lead”
“that’s a real concern”

Editors “really startled” at size of effect.

For an increase of 1 mg/L in maternal urine fluoride concentration, boys lost 5 IQ points.

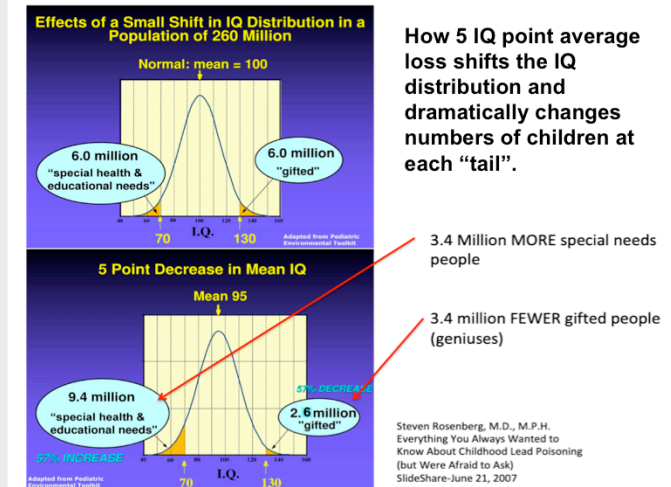

The editors noted with concern that the loss of IQ from fluoridation is “on par with lead”. They also point out that even a small average drop of IQ of a few points, can produce a large increase in those on the lower tail of the distribution who need special education, and a halving of the number of gifted children on the high end distribution tail.

F neurotoxicity

**A sizable effect “on par with lead”
“that’s a real concern”**



Dr Rivara- “... a 1 mg/L increase in the maternal urinary fluoride concentration was associated with a 5 point lower score on the boys’ IQ.”

Dr Christakis- “Right. An effect size which is sizable, on a par with lead”

Dr Rivara- “Right, it is.”

Dr Rivara- “The effect size is really quite large, because when you think about it really in terms of not the individual child so much as the shift in the curve ... the shift in the curve, now, being shifted to the left, for boys, that’s a real concern”

Dr Rivara- “the results are really startling”



Dr Christakis- “... there have been other observational studies that have shown this, and there have been animal models as well, that have shown this idea that fluoride could be a neurotoxin; which again was totally news to me because I thought it was junk science, anyone would ever say such a thing.”

16

Excerpts from Podcast: audio clip C.

[Open "JAMAPed clip C" to play](#)

F neurotoxicity

Editor's advice: Pregnant mothers should avoid fluoridated water



The editors concluded with the advice that pregnant mothers should not drink fluoridated water.

F neurotoxicity

Editor's advice: Pregnant mothers should avoid fluoridated water



Dr Rivara- “So, if mothers now come into their doctor’s offices and ask the pediatrician what to do, what are you going to say?”

Dr Christakis- “I think I would advise them to drink bottled water, or filtered water, because its not a particularly odious thing to do, and potentially does reduce the risk.”

Dr Rivara- “Yea, you know the other thing is that some people may not be able to afford bottled water, it could be a financial burden to some low-income families, and we need to think about that as well.”


“Well, its going to get a lot of attention, and I’m very proud that you published it.” 18

Excerpts from Podcast: audio clip D.

[Open "JAMAPed clip D" to play](#)

F neurotoxicity

Individual Studies

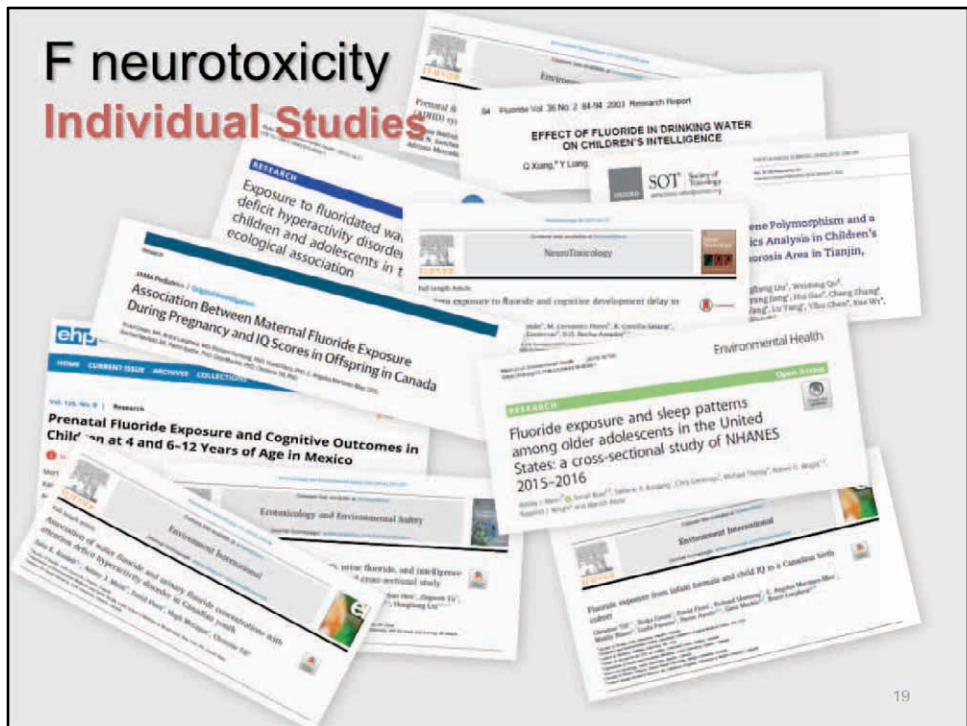

19

I'm now going to briefly go over some of the most important individual studies. These will just be ones that the NTP rates high quality and low risk of bias.


F neurotoxicity

First studies from China

In the 1980s China started investigating F neurotoxicity because it had 100 million people living in endemic fluorosis areas due to natural F in groundwater.

No artificial fluoridation in China.

High Fluoride Pollution Sources in the People's Republic of China

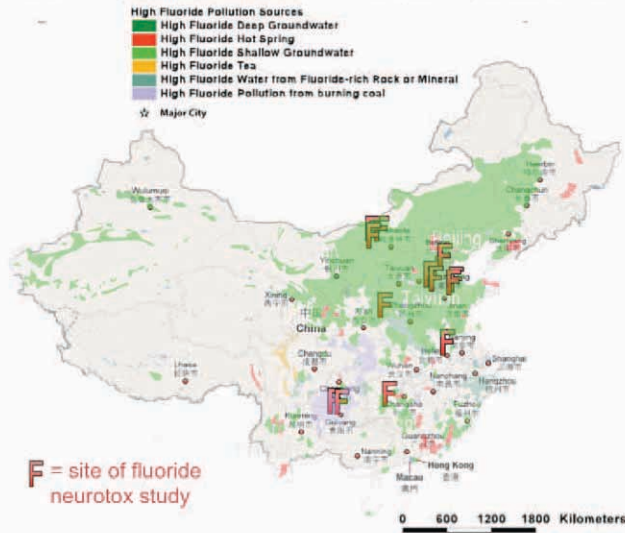

20

Studies of fluoride's developmental neurotoxicity started in China in the 1980s. That's because large areas of China with a population of about 100 million used groundwater for drinking that had elevated fluoride levels. China and WHO consider water fluoride concentrations above 1.5 mg/L elevated. The map shows the large areas with elevated groundwater fluoride as light green. It shows other sources of fluoride exposure in other colors. Purple shaded areas are a special localized situation where people cook indoors using coal briquettes that are made from a mix of clay and coal. The clay is the source of the high indoor fluoride levels. Normal coal combustion, such as from power plants, is not a significant source of fluoride exposure. The large red "F" markers show the locations of neurotox studies, which are spread throughout China in many different populations. Almost all of the studies found reduced IQ in the children with higher fluoride exposure.


F neurotoxicity

Xiang 2003

High quality
study with
individual level
data; China.

Figure adapted
from Hirzy
2016 based on
data reported
in Xiang 2003.

F and IQ

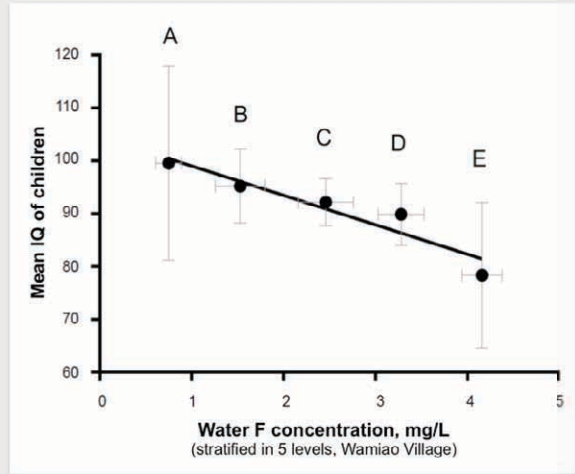

21

The earliest studies in China were often of relatively unsophisticated design, but by about 2000, stronger study designs were being used. The Xiang 2003 study is the earliest study to be rated high quality in NTP's review. As shown in the graph, as the water fluoride increased, IQ steadily decreased. Loss of IQ is even apparent at concentrations below 1.5 mg/L.


F neurotoxicity

Xiang 2003

High quality study with individual level data; China.

F and % IQ below 80

Figure adapted from Hirzy 2016 based on data reported in Xiang 2003.

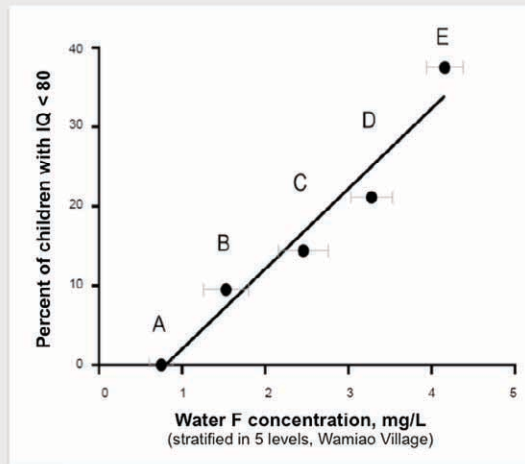

22

But Xiang 2003 also found an even more worrying effect by looking at the percentage of children with IQ below 80, as shown in this graph. At the lowest water fluoride level of about 0.8 mg/L, shown as group “A”, no children had IQ below 80. At the next higher level, group “B”, at about 1.5 mg/L, 10% of children had IQs below 80, and at the highest exposure level almost 40% of children had IQ below 80.

F neurotoxicity

Zhang 2015

High quality study; first
with gene-F interaction;
China.

**Found 5x greater
loss of IQ for those
with specific
genotype**

Genotype	N	IQ points lost per 1 mg/L urine F	p- value
combined	108	-2.42	0.030
val/val	28	-9.67	0.003

F and IQ
all genotypes combined

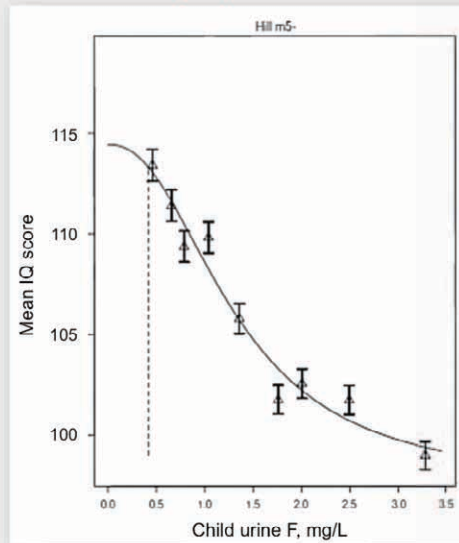


Figure based on Zhang 2015, Figure 1, with Benchmark
Dose analysis using PROAST method.

23

Of the 18 studies in children that NTP considers to be of high quality, I'm only going to discuss those that have some special feature. All 18 found statistically significant adverse effects. The Zhang 2015 study shown here was the first study to look at interactions between fluoride and genes. That is, it looked to see whether individuals with particular genetic variants were more susceptible to loss of IQ from fluoride than more common genetic variants. It found a 5-fold greater loss of IQ for a specific gene variant. The table on the lower left shows that for all children with all variants the loss of IQ was 2.42 points per 1 mg/L increase in urine fluoride, but for the val/val variant, the loss was 9.67 IQ points. About a quarter of the population had the val/val variant. The figure on the right shows how IQ drops in the susceptible group as urine fluoride increases. There is a substantial drop in IQ even at the lowest urine fluoride levels which are well below 1.5 mg/L.

F neurotoxicity

Valdez-Jimenez 2017

High quality study; first mother-offspring longitudinal cohort; Mexico.

F and IQ

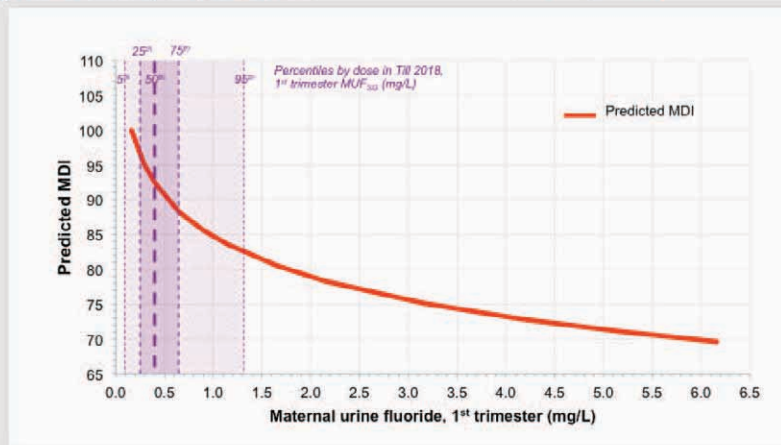


Figure based on Valdez-Jimenez 2017, Table 4, with overlay of Till 2018 exposure levels in Canada.

24

This study is noteworthy because it is the first mother-offspring longitudinal cohort study. It measured fluoride in the mothers during pregnancy and then assessed the neurodevelopment of the infants. There was a steep drop in infant's neurodevelopment score, especially in the range of maternal urine fluoride below 1.5 mg/L. This study was in Mexico, but the exposure levels can be related to those in Canadian pregnant women or pregnant women in the USA, for that matter. The purple shading indicates urine fluoride levels found in a Canadian study. Much of the loss of IQ occurs within the shaded purple range.

F neurotoxicity

Bashash 2017

**High quality, mother-offspring
longitudinal cohort study;
Mexico City.**

**First NIH-funded study of
F developmental
neurotoxicity.**

**Found large, statistically
significant effects on IQ.**

**Average IQ losses of 4-6
points for each 1 mg/L
increase in mother's
urine F.**

F and IQ

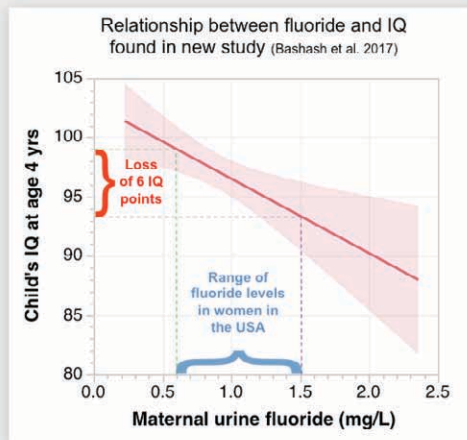


Figure based on Bashash 2017, Figure 2.

25

This study, Bashash 2017, was the first funded by the US National Institutes of Health, or NIH, with a grants totaling about \$3 million. It is a very high quality study and found a large, statistically significant effect of fluoride on IQ. The average loss was 4 to 6 IQ points for each 1 mg/L increase in mother's urine fluoride. The graph shows the dose-response relationship found for children tested at age 4 years. It also shows in the blue bracketed region the range of fluoride levels expected in the USA and the resulting loss of IQ of 6 IQ points is shown in the red bracketed region.

To date, there have not been any published studies of maternal urine fluoride levels in the USA so the range shown here is based on studies in artificially fluoridated areas of Canada and New Zealand.

F neurotoxicity

Bashash 2017



Many potential confounders considered and/or adjusted for:

Child characteristics:

1. gestational age
2. weight at birth
3. sex
4. parity (being the first child)
5. age at outcome measurement

Maternal characteristics:

6. smoking history (ever smoked vs. nonsmoker)
7. marital status (married vs. others)
8. age at delivery
9. maternal IQ
10. education,
11. cohort (Cohort 3-Ca, Cohort 3-placebo and Cohort 2A)
12. HOME score (Home Observation for the Measurement of the Environment)
13. child's urine F at outcome assessment
14. SES (Socio-Economic Status)
15. maternal bone lead
16. maternal blood mercury
17. calcium supplement

Excluded from study if:

18. history of psychiatric disorders
19. high-risk pregnancies
20. gestational diabetes

or reported current use of:

21. daily alcohol
22. illegal drugs
23. continuous prescription drugs

or were diagnosed with:

24. preeclampsia
25. renal disease
26. circulatory diseases
27. hypertension
28. seizures during the index pregnancy

As just one indication of the high quality and rigor of the Bashash 2017 study, this is a listing of all the potential confounders that were considered and adjusted for if necessary.

Bashash 2017

**High quality, mother-offspring
longitudinal cohort study;
Mexico City.**



“Conclusion

In this study, higher levels of maternal urinary fluoride during pregnancy (a proxy for prenatal fluoride exposure) that are in the range of levels of exposure in other general population samples of pregnant women as well as nonpregnant adults were associated with lower scores on tests of cognitive function in the offspring at 4 and 6-12 y old.”

The study concluded: “higher levels of maternal urinary fluoride during pregnancy ... in the range of levels of exposure in other general populations ... were associated with lower scores on tests of cognitive function ... in offspring”. The phrase “in the range of levels of exposure in other general populations” is important, because it means this study in Mexico had fluoride exposures in the same range that women experience in the USA from artificially fluoridated drinking water. There is no artificial water fluoridation in Mexico, and instead salt is fluoridated, but the total intake of fluoride covers the same range as in the USA.

F neurotoxicity

Cui 2018

High quality study; with
gene-F interaction; China.

F and IQ

- Second study to ever look at gene-F interaction. Also found much greater susceptibility to IQ loss for those children with a gene variant:

10 IQ point loss for 1 mg/L increase in urine F.

- 4x greater loss than for all children combined.

- 14% of children had susceptible TT gene variant.

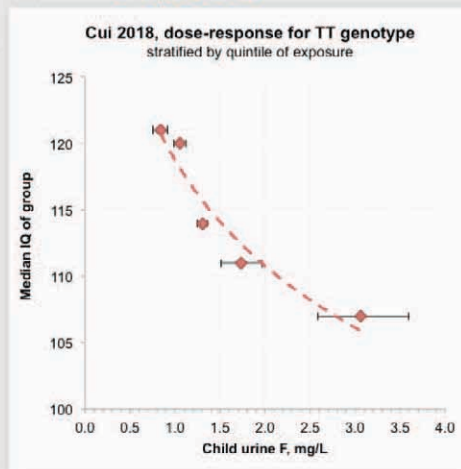


Figure based on
Cui 2018, Table
1 and Table 4.

28

This study, Cui 2018, is noteworthy because it is the second to examine gene-fluoride interactions. Just as the first such study by Zhang 2015, it found a much greater loss of IQ in those children with a particular gene variant, although in this study they looked at a different gene. For the genetically susceptible children, this study found a 10 IQ point loss for each 1 mg/L increase in urine fluoride. This was a 4-fold greater loss than in all children combined. 14% of the children had this susceptible gene variant. The graph shows that this large loss of IQ was found even below 1.5 mg/L urine fluoride.

F neurotoxicity


Green 2019

High quality, mother-offspring longitudinal cohort study; Canada.

- Second NIH-funded study of F developmental neurotoxicity.
- Found large, statistically significant effects on IQ.
- Average IQ loss of 4.5 points in boys for each 1 mg/L increase in mother's urine.
- Average IQ loss of 3.7 points for each 1 mg/day increase in mother's F ingestion.

JAMA Pediatrics | Original Investigation
Association Between Maternal Fluoride Exposure During Pregnancy and IQ Scores in Offspring in Canada
Hodgeshaw JA, Brown L, et al. *JAMA Pediatrics*. 2019;173(12):e190000. doi:10.1093/pediatrics/kiz123

F and IQ

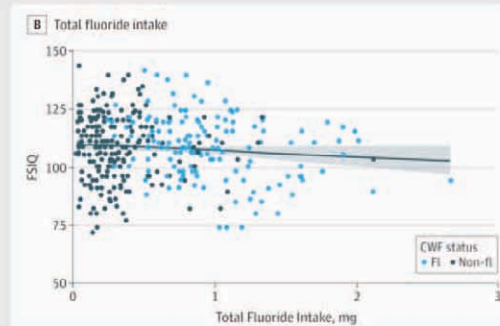

29

The Green 2019 paper is the highly cited study in *JAMA Pediatrics*, which the editors commented about in their Podcast that I gave excerpts from earlier. This study was also NIH funded, and is important not just because of its very high quality, but because it was done in Canada. Canada is about as similar to the USA in socioeconomic and fluoride exposure conditions as anywhere. Fluoride exposure in both countries comes mainly from artificial water fluoridation, with the average level in Canada being about 0.6 mg/L and in the USA, somewhat higher, at 0.7 mg/L. Although no study of fluoride and IQ has yet been done in the USA, this study in Canada can be considered very applicable to the USA.


It found large statistically significant effects on IQ. For boys, the average IQ loss was 4.5 points for each 1 mg/L increase in mother's urine. The study also estimated total daily fluoride intake in the mothers and found an average 3.7 IQ points loss for both boys and girls for each 1 mg/day increase in mother's fluoride ingestion.

Defenders of water fluoridation have tried to criticize this Green 2019 study. I won't get into a detailed discussion of this, other than to point out that the authors themselves have rebutted virtually all the criticisms in a letter published in *JAMA Pediatrics* in December 2019. If you are interested in the discussions about the validity and relevance of the Green 2019 study that response letter is a good place to start.

F neurotoxicity

Malin 2019

1st study of F and sleep patterns; adolescents in USA.

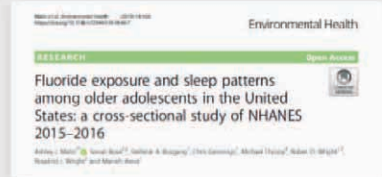

- **Altered sleep patterns in adolescents** linked to levels of fluoride in the drinking water in the USA.
- Study used nationally representative NHANES data collected by CDC.
- Animal studies suggest F may impair melatonin production in pineal gland.



30

The NTP review of fluoride neurotoxicity studies only included studies published up until August 2019. There have been 3 more high quality studies published in just the last 6 months, and they both reinforce and extend the evidence compiled in the NTP review. This study, Malin 2019, was the first to ever examine sleep patterns in relationship to fluoride exposure. Furthermore, it used data from the USA in the nationally representative sample of the NHANES survey conducted by the CDC. It found altered sleep patterns in adolescents with higher drinking water fluoride levels. Altered sleep patterns can be considered a neurologic effect. Animal studies suggest fluoride may impair melatonin production in the pineal gland, so that might be the mechanism for altering sleep patterns.

F neurotoxicity

Till 2020

High quality, mother-offspring
longitudinal cohort study;
F in infant formula;
Canada.

Dramatic lowering of IQ

NEW STUDY:
FLUORIDATION LOWERS IQ OF FORMULA-FED BABIES

FLUORIDE & IQ
NEW STUDY
PUBLISHED 2019

Fluoride exposure from infant formula and child IQ in a Canadian birth cohort
Shannon Bell¹, Rasha Ghossein², David Ploner³, Richard Huxley⁴, E. Angelika Martinez-Mill⁵,
Mandy Brown⁶, Linda Fawcett⁷, Phyllis Ayoub⁸, Gina Muckle⁹, Bruce Langlois¹⁰

NIH
National Institutes of Health
Department of Health and Human Services

31

This is the most recently published study, and in my opinion, is the most concerning study yet. It was done in the same Canadian cohort as the Green 2019 paper in *JAMA Pediatrics*. But, instead of estimating prenatal exposure to fluoride it measured exposure to the infants between birth and age 6 months, with comes largely through infant formula when it is made up with fluoridated water.

F neurotoxicity

Till 2020

High quality, mother-offspring
longitudinal cohort study;
F in infant formula;
Canada.

*Children who were formula-fed and lived in
fluoridated areas as babies have dramatically
lower IQ compared to those who lived in non-
fluoridated areas.*



The composite image includes a photograph of a baby's face and a bottle of formula. Overlaid on the image is a circular stamp with the text 'FLUORIDE & IQ' at the top, 'NEW STUDY' in the center, and 'PUBLISHED 2019' at the bottom. To the right, a snippet of a news article is visible, with the title 'Fluoride exposure from infant formula and child IQ in a Canadian birth cohort' and a list of authors including Christine Tuff, Rasha Ghara, David Fraser, Richard Harrison, E. Angelika Martinez-Mor, Maiky Rivera, Linda Fawcett, Phyllis Ayres, Gina Muckle, and Bruce Langlois. The NIH logo is also present in the bottom right corner.

32

The study found that children who were formula-fed and lived in fluoridated areas as babies have dramatically lower IQ compared to those who lived in non-fluoridated areas.

F neurotoxicity

Till 2020

High quality, mother-offspring
longitudinal cohort study;
F in infant formula;
Canada.

F and IQ

Very large loss of IQ with increasing tap
water F for *formula-fed infants*:

-9 IQ points (Full Scale IQ) for each 1 mg/L increase in
tap water F.

based on Till 2020, Table 2

33



Children given formula as infants **lost 9 IQ points** for each 1 mg/L increase in tap water fluoride. For the so-called Performance Scale IQ score, also known as “non-verbal IQ score”, **the children lost 19 points** for each 1 mg/L increase in tap water fluoride. These are dramatic and very concerning reductions in IQ that are even larger than the losses from prenatal exposure.

Two possible factors may explain this greater loss from infant period exposure than from prenatal. First: Brain development is actually more rapid during early infancy than prenatally, so may be more sensitive to disruption by neurotoxic agents. Second: Infant exposures to fluoride are much simpler and are less subject to random error than are maternal urine fluoride measurements. Maternal urine fluoride can vary by whether the mother ingested any fluoride in the hour or so before the urine sample was taken. Random error in estimating the prenatal exposures can lead to what is called “bias toward the null” which is an underestimate of the true effect. Therefore, the studies of prenatal fluoride exposure may be underestimating the size of the effect. In contrast, this study of fluoride from infant formula is not underestimating the effect, so this larger effect may be closer to the true effect.

F neurotoxicity

Till 2020

High quality, mother-offspring
longitudinal cohort study;
F in infant formula;
Canada.

**Recommendation: no fluoridated
water for infants**



**NEW STUDY:
FLUORIDATION LOWERS IQ OF FORMULA-FED BABIES**

“After adjusting for fetal exposure, we found that fluoride exposure during infancy predicts diminished non-verbal intelligence in children. In the absence of any [dental] benefit from fluoride consumption in the first six months, it is prudent to limit fluoride exposure by using non-fluoridated water or water with lower fluoride content as a formula diluent.”



The authors conclude that for infants: **“in the absence of any [dental] benefit from fluoride consumption in the first six months, it is prudent to limit fluoride exposure by using non-fluoridated water”** to make formula.

F neurotoxicity

Fluoride and ADHD

Three studies of Fluoride and ADHD



35

While most studies of fluoride neurotoxicity have looked at IQ loss, there have also been several that have looked at the association with ADHD, or Attention Deficit Hyperactivity Disorder. I'll discuss three such studies.

F neurotoxicity

Malin 2015


F and ADHD

Exposure to fluoridated water and attention deficit hyperactivity disorder prevalence among children and adolescents in the United States: an ecological association

1st study of F and ADHD; ecological; USA.

Dramatic rise in ADHD prevalence as percent of state fluoridated increased.

About 50% higher ADHD rate in states with most fluoridation compared to those with least.

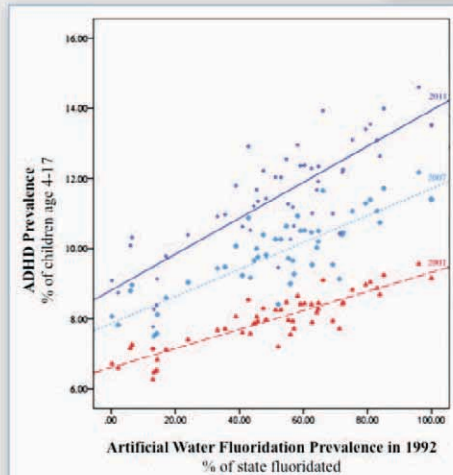

36

The first study to ever look at fluoride and ADHD was by Malin in 2015. It found a dramatic increase of ADHD prevalence with increasing percent of state-level fluoridation. States with high proportions of their population fluoridated had significantly higher rates of ADHD than states with less fluoridation. The effect is large, with the most fluoridated states having about 50% higher rates of ADHD than the least fluoridated states.

The study also looked at secular trends in ADHD rates by comparing surveys conducted in three different years: 2003, 2007, and 2011. In the graph, the red is the earliest survey in 2003, the light blue is the middle survey in 2007, and the most recent survey in 2011 is shown in dark blue. ADHD diagnoses have been increasing over time, and the association between fluoridation and ADHD has continued and even grown between 2003 and 2011.


F neurotoxicity

Bashash 2018

**1st high quality
study of F and
ADHD; Mexico.**

**Statistically
significant increase in
ADHD Total Score
(inattentive and
hyperactive-impulsive
behaviors combined)
with higher maternal
urine F.**

F and ADHD

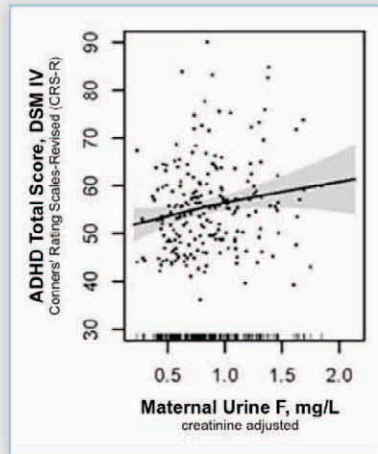

37

The next study of fluoride and ADHD was the first using a high quality longitudinal mother-child cohort design. It found a statistically significant increase in child ADHD score with increasing prenatal exposure, as estimated by the maternal urine fluoride level.

F neurotoxicity

Riddell 2019

High quality study of F
and ADHD; Canada.



F and ADHD

Found almost **300% higher risk of ADHD** for those living in fluoridated areas in national sample of Canadian children.

Found **600% higher risk of ADHD** for every 1 mg/L increase in tap water F.

“In conclusion, we found that higher tap water fluoride levels and fluoridation of municipal water supplies were associated with a higher risk of an ADHD diagnosis as well as increased symptoms of hyperactivity and inattention, especially among adolescents.”


38

The latest fluoride ADHD study was published just a few months ago, and found a dramatically higher risk of ADHD in children living in fluoridated areas of Canada compared to those living in unfluoridated areas. The risk of having a diagnosis of ADHD was **300% higher** in fluoridated areas. The study used a sample of children from throughout Canada from the CHMS survey or Canadian Health Measures Survey. This survey is conducted by Health Canada and is similar to the NHANES survey in the USA.

The increased risk of ADHD, when stated in terms of a 1 mg/L increase in the tap water fluoride concentration, was **600% higher**.

An implication of these findings is that the majority of ADHD cases may be attributable to water fluoridation.

The Scientific Evidence for Fluoride's Developmental Neurotoxicity . . .

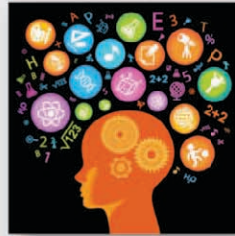

is Overwhelming



39

Summarizing the overall body of evidence, with particular focus on the strong studies discussed here, the scientific evidence for Fluoride's developmental neurotoxicity ...

is Overwhelming.

F neurotoxicity

Should we care?

What are the implications of a few IQ points lost per person?

Should we care?



40

But what are the implications of a few IQ points lost per person, on average? Should we care?

F neurotoxicity

Population-wide IQ loss

Estimate of total IQ points lost in the USA due to fluoridated water

Using similar methods as Bellinger 2012 used for other risk factors.
 Assume steady-state conditions of exposure.

Loss of IQ for infants fed formula made up with fluoridated tap water:

8.8 IQ points loss per 1.0 mg/L increase in tap water F (Till 2020)

0.46 mg/L difference in water F between fluoridated and non-fluoridated areas (Till 2020)


$8.8 \times 0.46 = 4.1$ IQ point average loss in fluoridated areas

50% of infants formula-fed in first 6 months (Till 2020)

70% of USA has fluoridated tap water

$50\% \times 70\% = 35\%$ formula-fed and have fluoridated water

3.8 million children born in USA each year

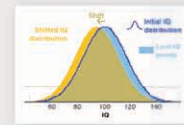

3.8 million children $\times$ 35% who are formula-fed and have fluoridated tap water $\times$ 4.1 IQ points loss =


**5.4 million IQ points lost per year in the USA
 due to water fluoridation**



As the *JAMA Pediatrics* editors noted in their Podcast, even a small shift downward in the distribution of IQ scores can represent a large population-wide loss of IQ. In order to compare the total harm to the population of the USA from fluoridation to that from other causes of IQ loss, we have calculated the total IQ points lost per year. Since infant formula made with fluoridated water appears to represent the greatest effect on IQ, we used the results from the Till 2020 study in Canada to estimate the total number of IQ points lost in the USA, assuming the same dose-response and infant feeding practices as in Canada but accounting for the much larger population of the USA with fluoridated water. We estimated that 5.4 million IQ points are lost per year. It is likely that a certain fraction of the population who are genetically more susceptible will bear the majority of the burden, although considering the large magnitude of the effect found in the Till 2020 study amongst all children, it is plausible that even those who are genetically less susceptible will suffer loss of IQ.

F neurotoxicity Comparison

*Water fluoridation
causes greater loss of IQ
in the USA than any
other risk factor*

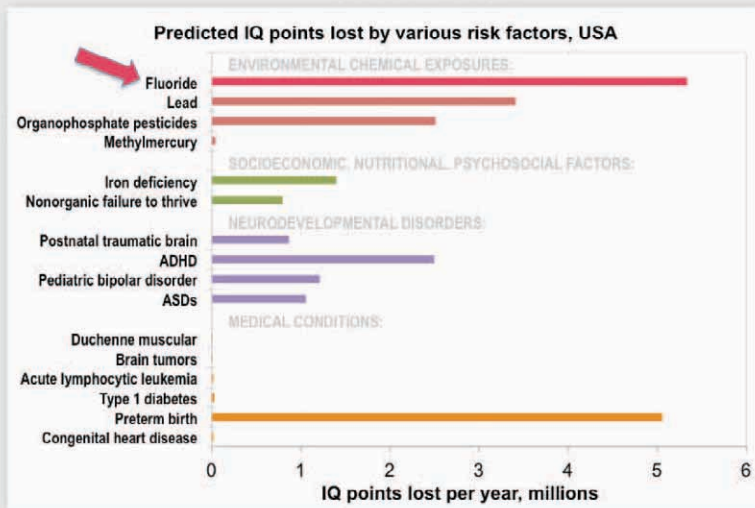

All risk factors except fluoride based on Bellinger 2012, Table 2.

42

A loss of 5.4 million IQ points per year can be put into context by comparing it to the estimated losses from a variety of other risk factors, including the best known developmental neurotoxic chemicals lead, mercury, and organophosphate pesticides. Bellinger 2012 estimated the total USA-wide IQ loss for 16 other well-established risk factors and I have graphed them here. My estimate shows that fluoridated water is responsible for a greater total IQ points loss than any of the other risk factors, including lead, organophosphate pesticides, and preterm birth.

F neurotoxicity

Population-wide
economic cost

\$\$\$ cost of
Fluoridation?

Estimate of total dollar cost due to IQ loss from fluoridated water and
subsequent lower lifetime incomes, in the USA.



43

It may seem crass, but there are standard methods for estimating the total economic cost to society from IQ loss. The main economic harm arises from the reduced lifetime earnings which have been found associated with lowered IQ.

F neurotoxicity

Population-wide economic cost

\$\$\$ cost of Fluoridation?

**Estimate of total dollar cost due to population-wide IQ loss from
fluoridated water and subsequent lower lifetime incomes, in the USA.**

\$20,000	lifetime earnings lost per 1 IQ point reduction per person
79 years	average life expectancy
\$254	earnings lost per year per person per 1 IQ point reduction
327 million	population of USA
50%	percent of infants who drink formula
70%	percent living in fluoridated area as infants
35%	percent of persons who had formula and lived in fluoridated areas as infants
114 million	number of persons in USA who had formula and lived in fluoridated areas as infants
-4.1	average IQ point loss for formula-fed infants in fluoridated areas compared to non-fluoridated
-\$117 billion	annual earnings loss for USA (assuming steady state exposure and costs)

Over \$100 billion per year in USA

44

We have calculated the annual dollar cost of water fluoridation, from earnings lost due to lower IQ. We have used standard methods of health economists that have been applied to other developmental neurotoxins, like mercury. It is worth noting that the US EPA considers that a population-wide average loss of just 1 IQ point is an adverse effect to be avoided.

A standard estimate for lifetime earnings lost per person for a 1 IQ point lowering is about \$20,000. When applied to the population of the USA who are formula-fed as infants and live in fluoridated areas, it works out to a cost of over \$100 billion a year. This assumes steady-state exposure and costs. This is a huge economic cost.

F neurotoxicity

Should we care?



• **4.5 million IQ points lost per year; more than any other risk factor.** Fluoridation is causing more economic harm due to lowered intelligence and achievement than any other IQ risk factor, including lead, mercury, and preterm birth.



• **\$100 billion per year; much more harm than good.** Water fluoridation is causing much more economic harm from IQ loss than any dental benefit it might provide.



• **Easier to solve than any other environmental problem.** Water fluoridation can be stopped immediately at virtually no cost. No other environmental harm is so easily solved.

Pregnant mothers and children should be protected from the risks posed by fluoride.

45

So, should we care about the scientific evidence showing water fluoridation lowers IQ by a few points? **Absolutely!** Fluoridation is doing much more economic harm than good.

- The dollar cost of IQ loss far exceeds any dental benefit water fluoridation may provide. Furthermore, there is no dental benefit from fluoride prenatally and in infancy. It is well established that the dominant dental benefit of fluoride comes from topical contact on the teeth and not from swallowing the fluoride.
- Fluoride may be causing more neurocognitive harm than any other risk factor, including lead, mercury, and preterm birth.
- The environmental health harm from fluoridation is easier to solve than any other environmental problem. Simply stop adding fluoridation chemicals to public drinking water. I'm not aware of any other environmental harm that is so easily and inexpensively solved.
- **Pregnant mothers and children should be protected from the risks posed by fluoride.**

F neurotoxicity

Should we care?



So ... Should we care?

I'd be happy to answer any questions about the science and individual studies.

Jaime Fuge

From: Brenda Staudenmaier <thelovelybrenda@gmail.com>
Sent: Tuesday, July 7, 2020 1:39 PM
To: District Ten
Cc: District Six; District Five; District Eleven; ClerkInquiries
Subject: Fluoride studies since the 2017 council meeting
Attachments: tsca-trial.closing.june2020.pdf; EPA-trial-Grandjean-Declaration.pdf; EPA-trial-Thiessen-Declaration.pdf; EPA-trial-Lanphear-declaration.pdf; neurath-ppt.w-notes.pdf; Till_Green_EvolvingScience.pdf; EPA-trial-Hu-Declaration.pdf

Hello Mark,

Thanks for the phone call today. I look forward to Monday's Protection and Policy meeting! I am copying the other board members and clerk so they have these important documents.

Below are the highlighted studies from the ELEMENT and MIREC projects which were studying toxins in our environment. They just happened to study fluoride as part of the broad range of toxins.

I highlighted the contact for Bruce, one of the world's leading researchers on toxins in the environment and their effects on children's health. Please reach out to him. I met him at UW Madison a few years ago.

The bottom line is that fluoride is harmful to the developing fetus and during the first 6 months of life. During both time periods, fluoride is completely unnecessary and should be avoided. Adding fluoride to public water is an unreasonable risk during the most critical time period of development. Exposure during this time increases learning disabilities and ADHD. Green Bay children and the public school system do not need the burden of increased learning disabilities. Learning disabilities can lead to behavioural issues, crimes, and substance abuse.

WI Utilities Discontinued Fluoridation of Public Water Supplies Since 2016.	
1.	Potosi Waterworks
2.	Fond Du Lac Waterworks
3.	Coloma Waterworks
4.	Blue Mounds Waterworks
5.	South Wayne Waterworks
6.	Luck Waterworks
7.	Windsor Water utility North
8.	Plymouth Utilities
9.	Saukville Waterworks
10.	Lake Delton Waterworks
11.	St Croix Falls Waterworks
12.	Mellen Water Utility
13.	Bonduel Waterworks
14.	Berlin Waterworks
15.	Oconto Falls Waterworks

In July 2020 The Journal of Pediatrics published, Translating Best Evidence into Best Care, stating, "...since the beneficial effects of fluoride predominantly occur at the tooth surface after teeth have erupted, whereas fluoride is not essential for growth and development, a cautious step could be avoidance of fluoridated products and water by women during pregnancy and by infants during the first 6 months of life." [https://www.jpeds.com/article/S0022-3476\(20\)30467-4/fulltext#secsectitle0045](https://www.jpeds.com/article/S0022-3476(20)30467-4/fulltext#secsectitle0045)

Maternal and fetal exposures to fluoride during mid-gestation among pregnant women in northern California <https://ehjournal.biomedcentral.com/articles/10.1186/s12940-020-00581-2?eType=EmailBlastContent&eId=5e4bf31d-32d9-49e1-a78a-8fc83cf8cab7>

Maternal-Infant Research on Environmental Chemicals (**MIREC**): ^[L]_{SEP} <http://www.mirec-canada.ca/en/>

1. [Association Between Maternal Fluoride Exposure During Pregnancy and IQ Scores in Offspring in Canada. Rivka Green, Bruce Lanphear, Richard Hornung, et al. JAMA Pediatrics. August 19, 2019 \[online ahead of print\].](#)
2. [Fluoride exposure from infant formula and child IQ in a Canadian birth cohort. Till C, Green R, Flora D, Hornung R, Martinez-Miller EA, Blazer M, Farmus L, Ayotte P, Muckle G, Lanphear B. Environment International. Nov, 18, 2019.](#)
3. [Fluoride exposure and thyroid function among adults living in Canada: Effect modification by iodine status. Ashley J. Malin, Julia Riddell, Hugh McCague, Christine Till. Environment International. Volume 121, Part 1, December 2018, Pages 667-674.](#)
4. [Community Water Fluoridation and Urinary Fluoride Concentrations in a National Sample of Pregnant Women in Canada. Christine Till, Rivka Green, John G. Grundy, et al. Environmental Health Perspectives. 2018.](#)
5. [Association of water fluoride and urinary fluoride concentrations with attention deficit hyperactivity disorder in Canadian youth. Julia K. Riddell, Ashley J. Malin, David Flora, Hugh McCague, Christine Till. Environment International. Volume 133, Part B, 2019](#)

Early Life Exposures in Mexico to Environmental Toxicants (**ELEMENT**): ^[L]_{SEP} <https://sph.umich.edu/cehc/element/index.html>

1. [Prenatal Fluoride Exposure and Cognitive Outcomes in Children at 4 and 6-12 Years of Age in Mexico. Morteza Bashash, Deena Thomas, Howard Hu, et al. Environ Health Perspect. Sept 2017. Vol 125, Issue 9.](#)
2. [OP V - 2 Prenatal fluoride exposure and neurobehavior among children 1-3 years of age in Mexico. Deena Thomas, Brisa Sanchez, Karen Peterson, et al. Occup Environ Med. 2018;75:A10.](#)
3. [Prenatal fluoride exposure and attention deficit hyperactivity disorder \(ADHD\) symptoms in children at 6-12 years of age in Mexico City. Morteza Bashash, Maelle Marchand, Howard Hu, et al. Environment International. Volume 121, Part 1, December 2018, Pages 658-666.](#)
4. [Fluoride exposure and pubertal development in children living in Mexico City. Yun Liu, Martha Téllez-Rojo, Howard Hu, et al. Environ Health. 2019 Mar 29;18\(1\):26.](#)

If you have questions on the issue of fluoride chemicals added to the public drinking water supply please reach out to:

Dr. Bruce Landphear a researcher from BC Children's Hospital and Professor at Simon Fraser University
1 778 782-8650
blanphear@sfu.ca
<https://www.sfu.ca/fhs/about/people/profiles/bruce-landphear.html>

Dr. Phillip Grandjean from Harvard T.H. Chan School of Public Health pgrand@hsph.harvard.edu
<https://www.hsph.harvard.edu/philippe-grandjean/>

Dr. Bruce Landphear a researcher from BC Children's Hospital and Professor at Simon Fraser University, "Our study of prenatal fluoride and IQ in the MIREC cohort (Green 2019) further enhances the quality of data related to the neurotoxicity of fluoride. As with the ELEMENT cohort, we employed a prospective cohort design, had extensive control for potential confounders, and had multiple measures of fluoride exposure during pregnancy, including three types of urinary fluoride measurements for each trimester of pregnancy. The maternal urinary fluoride levels in the MIREC cohort were significantly associated with lower intellectual abilities in 3-4-year-old children. These associations remain large and significant when controlling for relevant covariates. Converging results from the MIREC and ELEMENT cohorts indicate that exposure to "optimal" levels of fluoride during fetal development is associated with diminished intelligence in childhood. In the MIREC cohort, exposure to fluoridated water in infancy, particularly among formula-fed infants, was also associated with diminished intelligence (Till 2020). This association remains significant after controlling for fetal fluoride exposure and other relevant covariates, suggesting that susceptibility to fluoride's adverse neurological effects may extend into infancy."

Dr. Grandjean from Harvard T.H. Chan School of Public Health, "The weight of epidemiological evidence leaves no reasonable doubt that developmental neurotoxicity is a serious human health risk associated with elevated fluoride exposure, including those occurring at the levels added to drinking water in fluoridated areas. The IQ losses associated with community water fluoridation are substantial and of significant public health concern."

Dr. Hu, "The ELEMENT prospective cohort studies of fluoride's neurodevelopmental effects are methodologically rigorous studies that provide scientifically reliable and robust results. The results of the ELEMENT prospective cohort studies are consistent with and support the conclusion that fluoride is a developmental neurotoxicant at levels of exposure seen in the general population in water-fluoridated communities."

I am attaching the closing arguments from our trial. A powerpoint of the studies we used in our suit. Also, some of the declarations from leading experts in child development and environmental chemical exposures.

Thanks,
Brenda Staudenmaier
920.634.8657

thelovelybrenda@gmail.com

Confidentiality Notice: This e-mail communication and any attachments may contain confidential and privileged information for the use of the designated recipients named above. If you are not the intended recipient, you are hereby notified that you have received this communication in error and that any review, disclosure, dissemination, distribution or copying of it or its contents is prohibited. If you have received this communication in error, please notify me immediately by replying to this message and deleting it from your computer. Thank you.

MINUTES
PROTECTION & WELFARE COMMITTEE
Monday, January 30, 2017
City Hall, Room 207
5:00 p.m.

MEMBERS PRESENT: Chairperson Ald. Scannell, Vice Chairperson Ald. Dorff,
Ald. Galvin, Ald. Zima

MEMBERS EXCUSED: None

MEMBERS ABSENT: None

OTHERS PRESENT: Asst. City Atty Joe Faulds, Captain John Laux; Chief of Staff
Celestine Jeffreys; General Manager Nancy Quirk of Green Bay
Water Utility, Water Quality Manager Russ Hardwick, Ald. David
Nennig and other interested parties

1. Roll Call. Ald. Scannell, Ald. Dorff and Ald. Galvin were present. Ald. Zima arrived later.

The meeting was called to order by Chairman Scannell at 5 p.m.

2. Approval of the Agenda.

Motion made by Ald. Scannell to take agenda item #11 before item #10 on the agenda.

Motion to approve the amended agenda made by Ald. Dorff; seconded by Ald. Galvin. Motion carried.

3. Approval of the minutes from the January 9, 2017 meeting.

Motion to approve the minutes made by Ald. Dorff; seconded by Ald. Galvin.

Motion carried.

4. Consideration with possible action a request by Green Bay Sportservice, Inc. to amend their "Class B" Combination License at 1265 Lombardi Ave. to include the Johnsonville Tailgate Village with attached deck.

The Law and Police departments had no objections.

Motion by Ald. Dorff; seconded by Ald. Galvin to approve a request by Green Bay Sportservice, Inc. to amend their "Class B" Combination License at 1265 Lombardi Ave. to include the Johnsonville Tailgate Village with attached deck.
Motion carried.

5. Consideration with possible action on an application for a “Class A” Cider License by Kwik Trip, Inc. at 515 W. Walnut St. (currently has beer license).

The Law Department had no objections.

Approved by Ald. Dorff; seconded by Ald. Galvin to approve a “Class A” Cider License by Kwik Trip, Inc. at 515 W. Walnut St. (Currently has beer license approved).

6. Consideration with possible action on an application for an available “Class B” Combination License by Copper State Brewery, LLC at 313 Dousman St. The Law and Police departments had no objections.

Ald. Scannell mentioned the outdoor beer garden would be fenced in with shrubbery.

Motion by Ald. Galvin; seconded by Ald. Dorff to approve an application for an available “Class B” Combination License by Copper State Brewery, LLC at 313 Dousman St.

7. Consideration with possible action on an application for a “Class B” Combination License by Timothy J. Rueckl at 704 Bellevue St. (Currently Greger’s Bad Habit Saloon).

Cpt. Laux mentioned there were some reservations. Cpt. Laux said the license stipulations were agreed to minus one item, which states: “The Licensee or any employee of a license establishment is prohibited from being under the influence of an intoxicant, or a controlled substance or an combination of an intoxicant and a controlled substance, while performing services or job duties on the licensed premises.” During the meeting with the Police Department, Mr. Rueckl made mention he would like to be able to enjoy a beverage with a patron. He assured the Police Department he was not planning on being intoxicated. Cpt. Florence approved the business plan, however, wanted the Council to be aware this item was not signed off on.

Ald. Galvin asked if this item on the license stipulation could be reworded.

Cpt. Laux said the license stipulation is a bit outdated and plans to work with the Law Department to reword this portion.

The Law Department had no objections to approve the application.

Motion by Ald. Dorff; seconded by Ald. Galvin to approve an application for a “Class B” Combination License by Timothy J. Rueckl at 704 Bellevue St. (Currently Greger’s Bad Habit Saloon).

Ald. Zima arrived to the meeting.

8. Consideration with possible action on an application for a "Class B" Combination License by Chanmina, LLC at 1423-1425 S. Broadway Ave. (Currently the Last Drop).

The Police and Law departments had no objections.

Motion by Ald. Zima; seconded by Ald. Dorff to approve an application for a "Class B" Combination License by Chanmina, LLC at 1423-1425 S. Broadway Ave. (Currently the Last Drop).

9. Consideration with possible action on an appeal by Amber Piette to the denial of her Operator License application.

The Law and Police departments recommended denial based on her record.

Motion made by Ald. Dorff; seconded by Ald. Scannell to open the floor. Motion carried.

Amber Piette - 1504 Plymouth Ln
Piette handed character witness letters to the committee.

Ald. Dorff asked what treatment programs Piette has went through and how it has changed her.

Piette said went through AODA class and assessment. She is clean. She has two small children, two jobs and works hard. She was 17 years old when she received her felony.

Piette wants to obtain the license to work at Lambeau Field and Tundra Lodge. Ald. Zima asked how long she has lived in Green Bay.

She moved to Green Bay eight months ago. She previously lived in Shawano County. She moved closer for her position at Lambeau Field, which she has worked at for 2 years.

Ald. Zima asked Piette to obtain a letter from their employer stating they are aware of her past and would like Piette to have a license. Piette said she would ask.

Motion made by Ald. Dorff; seconded by Ald. Galvin to close the floor. Motion carried.

Ald. Zima agrees that Piette has shown a change in her life. She has children and now leads a more responsible lifestyle.

Motion by Ald. Zima; seconded by Ald. Dorff to approve an appeal by Amber Piette to the denial of her Operation License application, contingent upon receipt of a letter of recommendation from her employer.

11. Consideration with possible action on the amendment to GBMC § 6.215 relating to Commercial Quadricycles.

The ordinance was approved in 2016 and is in regards to Quadricycles, also known as pedal pubs.

Asst Cty Atty Faulds discussed the changes.

One change made was the date an operator's license would expire. It was changed to Dec. 31 instead of May 31 as pedal pubs are a seasonal operation. Another change was in Section 3B regarding route approval. The permanent routes are to be approved/denied/amended through the Protection & Welfare Committee.

Ald. Zima suggested a member from the traffic department review permanent routes as well. Asst Cty Atty Faulds said this could happen internally. Changes were made in section 5 about temporary routes. These will now go through the police department to have a faster turnaround time. Temporary routes could be submitted up to three days before the event.

Ald. Zima asked why temporary routes would need such a short turnaround time. Ald. Scannell said special events could be a private event, such as weddings, birthdays and graduations. These might have not been planned as far in advance.

Ald. Galvin mentioned street closures. Also, the committee only meets once a month in the summer. This allows an avenue for operator's to prevent problems.

Ald. Dorff moved to approve, with a replacement of a sentence in section 5. She wanted it to read: "No licensee shall operate a Commercial Quadricycle on a street closed off to public traffic, regardless of whether the street is included an approved route."

Motion by Ald. Dorff; seconded by Ald. Zima to approve the amendment to GBMC § 6.215 relating to Commercial Quadricycles with revisions. Motion carried.

10. A request by Brenda Staudenmaier to rescind the resolution authorizing fluoride chemicals in public drinking water.

The police department had no position on the topic. Cpt. Laux was excused for the remainder of the meeting.

Motion made by Ald. Galvin, seconded by Ald. Dorff to open the floor. Motion carried.

Ald. Scannell mentioned this is a heated topic and asked everyone to remain civil and focus on the ideas and science.

Brenda Staudenmaier-423 S. Van Buren St.

Staudenmaier is a resident of Green Bay. She is also a certified WI Dept. of Natural Resources Drinking Water Operator and Waste Water Operator. She is a Certified Hazard Walker through OSHA. Her continued education is in Environmental Engineer Water technology with a focus on human health and water solutions. She was recognized in 2016 by the White House for her work.

Staudenmaier said fluoride was introduced to Green Bay's water system in 1957. She said it is a chemical that does not occur naturally. It has been sold as something that is good for our teeth, but it is a contaminate that can promote disease.

She submitted 196 studies with a petition to the EPA showing fluoride is a developmental neuro-toxin that can cause learning disabilities.

Staudenmaier noted a city in Maine recently removed fluoride in their water. Their reasoning was that 40 percent of American adolescents are exhibiting some degree of dental fluoresce. Too many people are getting too much fluoride.

Staudenmaier recognized this is a controversial topic and people lean towards the side of caution. The science being used to defend the claims are outdated and biased.

She further presented arguments regarding removing fluoride in Green Bay's Water System.

Lacey Kuehl at 1002 Estes Dr. in De Pere spoke against fluoride in the water. She grew up in Green Bay on Crooks St.

Ald. Zima asked Staudenmaier if water filters take fluoride out of water. Staudenmaier said there are expensive ones that do, but water filters like Brita do not.

Nancy Miller, a Dental Hygienist, spoke in favor of fluoride in the water. Mat Cresipin, Associate Director at Childrens Health Alliance of WI, spoke in favor of fluoride in the water. He had a PowerPoint presentation.

Martin Zahariev, a Green Bay resident at 560 Fair Winds Ln., spoke against fluoride in the water.

Dr. Paula Krum a Periodontist and an Ashwaubenon resident at 2456 Ingold Ct., spoke in favor of fluoride in the water.

Andrew, a Certified Water Operator from Marinette, spoke against fluoride in the water.

Keith Decker, a Green Bay resident at 2821 Bristol Mountain Trl., spoke against fluoride in the water.

Nhia Yang, a Green Bay resident at 1022 Pine St., spoke against fluoride in the water.

Jenna Linden, 9 Cherry Ct. Appleton, WI, spoke in favor of fluoride in Green Bay. She is a Dental Hygienist in Green Bay and currently a Clinical Director at the Brown County Oral Health Partnership.

Lisa Hanson, a Green Bay resident at 708 Kellogg St., spoke against fluoride in the water.

Michael Schwartz-Oscar, a Green Bay resident at 322 S. Van Buren St. and Executive Director of Oral Health Partnership, spoke in favor of fluoride in the water.

Nancy Quirk, General Manager of Green Bay Water Utility, spoke in favor of fluoride in the water. She is an engineer and has been in the drinking water industry for 30 years. She said state Water Utilities follow the DNR codes and are regulated by EPA and the Public Service Commission. Green Bay's Water Utility follows the Safe Drinking Water Act recommendations. Green Bay's Water Utility adds fluoride based on section NR809.74 as regulated by state statutes.

The standard for buying our fluoride is the AWWA standard B703. This on file and information is available to view at the Green Bay Water Utility.

The amount of fluoride found naturally in the water is .1 to .2 mg per liter. Green Bay does add fluoride to a level of .7 mg per liter. Quirk said this is the lowest level the CDC recommends a city can go to ensure that we are protecting our teeth. Fluoresce can occur if more than 2 mg per liter is added to the water.

Quirk stated the pumps are set to eject .7 ppm. If the pumps release too much fluoride, it shuts off. The fluoride content is monitored 24 hours a day.

Fluoride in water is recommended by public health, medical and dental organizations. The US Surgeon General said water fluoridation was the best thing that has happened in the country.

Quirk serves on the National Committee for the Water Utility Council of American Water Works, which stays closely in touch with science and perform studies to regulate the standards.

Ald. Scannell asked if the amount of water you drink can have an effect.

Quirk said the amount was based on normal drinking habits. Some do drink more and some less. This is why the amount added into the water system was lowered due to exposure people have to other fluoride.

Ald. Scannell asked how a fluoride spill would be handled.

Water Quality Manager Hardwick said a spill would be contained in the dosage room and the local fire department would be contacted for proper disposal.

Chuck Decker responded stating he has seen a spill and it had to be addressed with hazmat suits and gas masks.

Quirk said the amount of fluoride is a meniscal amount, amounting to 42 seconds over the course of two years. Quirk said her decision is based on the best health advice available. However, if the Common Council makes a decision to take it out she will follow.

Ald. Galvin asked if the Water Utility monitors for lead and arsenic. Quirk said it is monitored.

Ald. Zima asked if she has looked into the communities that have removed fluoride in the water.

Quirk has not been in contact with them, but will research.

Chuck Decker, a Green Bay resident at 2821 Bristol Mountain Trl., spoke against fluoride in the water.

Keyundray Schultz, a Green Bay resident at 3647 Glenhaven Ln, spoke against fluoride in the water.

Dawn Craft, a Green Bay resident at 2040 Farlin Ave. and a WPS Service Analysis, spoke against fluoride in the water.

Carrie Stempski at 2829 E. Pennwood Cir., a hygienist who is now in management, spoke in favor of fluoride in the water.

Dean Pigeon, a Green Bay resident at 428 Menlo Park Rd, spoke against fluoride in the water.

Anna Destree at 3616 Stanford Dr. New Franken, Interim Health Officer of the Brown County Health Department, spoke in favor of fluoride in the water.

Miriam Owen, a Green Bay resident at 1320 E. Walnut St., spoke against of fluoride in the water.

Staudenmaier, who brought this forward to the committee, reiterated fluoride is a pesticide and an enzyme inhibitor. Staudenmaier asked on behalf of the citizens of Green Bay to have it removed from our water.

Motion made by Ald. Dorff; seconded by Ald. Galvin to close the floor. Motion carried.

Motion by Ald. Scannell; seconded by Ald. Dorff to take a ten minute recess. Motion carried.

Meeting resumed 10 minutes later.

Ald. Zima said those who spoke were speaking from the heart and with intelligence. Ald. Zima wants to respect individuals rights, however, cannot think of a way to offer both choices to citizens. He would not be able to make a decision at this time. In his personal experience, he has not been hurt by fluoride. He was taught to brush and take care of his teeth and not sure if the fluoride helped or not. He was open-minded and wanted more time to review the information.

Ald. Dorff had great respect for those who spoke tonight. She wished one person could come up to the podium and said well there is this, but also this. There were both sides of the spectrum. She would now have to look and decide for herself and be responsible and make a good decision for the community. She was not ready to make the decision that night. She has been a child advocate for the last 38 years and helped bring oral health into the Green Bay Public Schools. In a perfect world, it would be ideal to allow a choice of fluoridated and non-fluoridated taps, however, it would not be feasible. She sees both sides of the debate and would look further into the information to make an informed decision.

Ald. Galvin appreciated the passion of those who spoke and self-educated themselves on the subject. If it was just about tooth decay, it would be an easy answer. However, there are other factors to take into consideration. Ald. Galvin would like more time to review the studies further.

Ald. Scannell said he was leaning a particular way. As an alderman, Ald. Scannell relies on the staff to make an informed decision. He felt the expertise in this case is the established community. However, he will study the information left a door open to change his mind.

Motion made by Ald. Dorff; seconded by Ald. Galvin to hold until the Feb. 27 Protection & Welfare Meeting a request by Brenda Staudenmaier to rescind the resolution authorizing fluoride chemicals in public drink water. Motion carried.

Motion made by Ald. Galvin; seconded by Ald. Dorff to adjourn meeting. Motion carried.

Meeting adjourned at 8:15 p.m.

MINUTES
PROTECTION & WELFARE COMMITTEE
Monday, February 27, 2017
City Hall, Room 207
5:00 p.m.

MEMBERS PRESENT: Chairperson Ald. Scannell, Vice Chairperson Ald. Dorff, Ald. Galvin, Ald. Zima

MEMBERS EXCUSED: None

MEMBERS ABSENT: None

OTHERS PRESENT: Asst. City Atty Joe Faulds, Captain Todd LePine, Ald. Christopher Wery; General Manager Nancy Quirk of Green Bay Water Utility, Water Quality Manager Russ Hardwick of Green Bay Water Utility, Animal Control Officer Mallory Meves, and others

1. Roll Call. All present.
The meeting was called to order by Chairman Scannell at 5 p.m.
2. Approval of the Agenda.
A motion was made by Ald. Dorff, seconded by Ald. Galvin to approve the agenda. Motion carried.
3. Approval of the minutes from the February 13, 2017 meeting.
A motion was made by Ald. Dorff; seconded by Ald. Zima to approve the minutes from the February 13, 2017 meeting. Motion carried.
4. Consideration with possible action on an appeal by Jillian Stitman to the denial of her Operator License application.

Jillian Stitman was not present at this time. Motion made by Ald. Zima; seconded by Ald. Galvin to deny an appeal by Jillian Stitman to the denial of her Operator License application and to reapply if she is still interested in obtaining one.

5. Consideration with possible action on an application for a "Class B" Combination License by Catch-22 Enterprises, LLC at 1699 E. Mason St. (Currently Main & Mason, LLC).

The Law and Police departments had no objections.

A motion was made by Ald. Dorff; seconded by Ald. Galvin to approve an application for a "Class B" Combination License by Catch-22 Enterprises, LLC at 1699 E. Mason St. (Currently Fitzgerald's)

6. Consideration with possible action on an application for a “Class A” Liquor and a Class “A” Beer License by Tikapur Petroleum, LLC at 2056 Main St. (Currently Main & Mason, LLC)

The Law and Police departments had no objections.

Ald. Zima asked if this was in a residential area.

Ald. Galvin said the business is across the street from an apartment complex.

Ald. Zima addressed concerns of its location.

Ald. Scannell said the Committee could seek feedback from the alder on the Council floor at next Tuesday’s City Council meeting.

Motion made by Ald. Dorff; seconded by Ald. Galvin to approve an application for a “Class A” Liquor and a Class “A” Beer License by Tikapur Petroleum, LLC at 2056 Main St. (Currently Main & Mason, LLC). There were no objections and motion carried.

7. Consideration with possible action on an application for a Class “A” Beer License by Tikapur Petroleum, LLC at 2115 Main St. (Currently Main & Mason, LLC)

The Law and Police departments had no objections.

Motion made by Ald. Dorff; seconded by Ald. Galvin to approve an application for a Class “A” Beer License by Tikapur Petroleum, LLC at 2115 Main St. (Currently Main & Mason, LLC). There were no objections and motion carried.

8. Consideration with possible action on an appeal by Christopher Daley regarding his dog, previously discussed at the Feb. 13 P&W meeting and placed on hold.

Asst Cty Atty Faulds recapped from the Feb. 13 meeting. As stated at last meeting, the dog has been declared dangerous by Officer Meves, and the owner Christopher Daley appealed the decision. Feb. 13 was the hearing where the facts were presented to the Committee. New information has come forward since the last meeting. Asst Cty Atty Faulds presented an e-mail sent to the Committee members and entered it into the record.

The e-mail from the Green Bay Police Department stated on Feb. 18, Daley’s dog was loose in his yard when it attacked another dog that was on a leash, as it was being walked by its owner on the sidewalk. The Police Department learned of the attack on Feb. 21 and Animal Control Officer Meves issued a citation and seized Daley’s dog, which is now secured at the Bay Area Humane Society.

Asst Cty Atty Faulds noted Mr. Daley was not present at meeting.

Ald. Dorff and Ald. Galvin moved to denied.

Ald. Zima said he felt very uncomfortable last meeting and said the only reason it went unanimous was that the dog was to leave the city during the decision. The decision was placed on hold so the owner had an opportunity to make an area for the dog to keep her confined. Ald. Zima was in full support of the motion of denial.

Asst Cty Atty Faulds said the Committee has to put into the record the findings of fact on why it is or is not declared dangerous, and the motion one way or another to ensure the record is clear.

Ald. Zima suggested: "In light of the fact the dog has been in four biting incidents in the past year and the owner did not take the necessary precautions, we are declaring the dog dangerous."

Ald. Dorff asked Officer Meves how this has happened and a possible explanation.

Officer Meves said the dog Reba was running loose when the incident happened. A gentleman was walking a leashed dog by the residence. It was a little morkie, a Maltese Yorkie mix, which is a small dog. Reba was running loose and ended up pinning the dog down. Reba caused two pretty big bites to her. The owner of the morkie went to open the dog's mouth and at that point has sustained some scraps. He wasn't sure if it came from the dog during that or while he was down on the ground wrestling the dog. It was a struggle to get the dogs away as he had to hit and kick Reba to get the dog off his. There was no fence made at the time of the incident and the incident happened on the sidewalk. Mr. Daley had given a gift card to the gentleman and asked him to not call the Police.

Officer Meves said she was informed of the situation on a Schmitt Park neighborhood blog. His wife posted a blog that read beware of dog. She posted this blog and everyone said you needed to contact Animal Control. Officer Meves said she reached out to the owners. She confirmed it and met with them and assessed the situation.

Officer Meves then immediately seized the dog, who is now at the Bay Area Humane Society on hold.

Ald. Dorff asked what happens to the dog now.

Officer Meves said based on the Committee's decision tonight, if the dog is declared dangerous it cannot remain in the city. But during this decision process, the dog was not supposed to be in the city. Officer Meves said Daley did

construct a 4x4 makeshift fence, which Officer Meves was able to lift up the bottom of the fence.

If he doesn't reclaim the dog within seven days, Reba would have to be put down. Officer Meves said Daley was considering having the dog stay with his brother in California.

Ald. Zima asked if Daley was cited.

Officer Meves said yes, he was recited for "Animal not attended within five-feet of right away."

Asst Cty Atty Faulds added the findings of fact should meet the elements of section 8.105.

Ald. Dorff asked if the fourth incident was off the owner's property. Officer Meves replied it happened on the sidewalk.

Ald. Zima thought there was a more serious violation as he did not have the dog leave the city and defied the Committee's ruling. It was Ald. Zima's understanding that the dog would leave the City while proper confinements were put in place and the Committee was to review the area.

Ald. Dorff said the Committee couldn't make the owner do it, but the Committee thought he would have.

Asst Cty Atty Faulds clarified that the dog did have to be outside of the city during the pending hearing. However, the Committee could not put stipulations like building a fence.

Ald. Dorff asked to do another finding of fact.

Asst Cty Atty Faulds said if the dog is considered a dangerous dog, then it would also have to be qualified as a menacing dog.

Ald. Scannell suggested starting with Ald. Zima's motion that the animal has four incidents of injuring animals and people while not on the owner's property.

The final motion became: The animal has four incidents of injuring animals and people while not on the owner's property, we declare the animal a dangerous dog that causes injury in a menacing fashion. Therefore, it meets the definition of a dangerous dog and therefore, needs to leave the city.

Motion by Ald. Zima; seconded by Ald. Galvin To deny the appeal of Christopher Daley, 2747 Humboldt Rd., to the declaration of his dog being labeled as a dangerous dog under the City of Green Bay Municipal Code 8.105, Sec., (1), (2),

& (3), based on the adopted findings of facts and conclusions of law announced at the meeting. Motion carried.

9. Consideration with possible action a request by Brenda Staudenmaier to rescind the resolution authorizing fluoride chemicals in public drinking water, previously discussed at the Jan. 30 P&W meeting and placed on hold.

Captain LePine was excused for the remainder of the meeting.

Ald. Zima said he did watch a film that was suggested at last meeting. After watching, Ald. Zima asked if fluoride was good for teeth, then why was it being ingested into the whole system. He previously thought fluoride was good, but was no longer convinced it was. He thought fluoride can be found in other ways.

Ald. Scannell asked if the staff had items to provide.

Nancy Quirk, General Manager of Green Bay Water Utility, addressed the committee.

Quirk spoke with a person from the Water Department of Montello, a community that no longer has fluoride in their water supply. The gentleman said money was the reason why fluoride was given up. They had other things they had to take care of in their water.

Ald. Zima recalled when smoking was a positive thing. Ald. Zima said those against fluoride made a very compelling argument.
Motion made by Ald. Dorff; seconded by Ald. Galvin to open the floor.

Ald. Scannell said this is City Business. The goal is to give the Committee answers and input. Since there was already an open forum, if the information is repetitive, he would let them know. The goal is take the public's information, discuss amongst ourselves and make a decision.

Jillian Stitman addressed the Committee and if would be able to speak on behalf of her Operator License denial.

Motion made by Ald. Zima; seconded by Ald. Dorff to reconsider an appeal by Jillian Stitman to the denial of her Operator License application.

4. Consideration with possible action on an appeal by Jillian Stitman to the denial of her Operator License application.

Motion by Ald. Dorff; seconded by Ald. Galvin to open the floor.

Jillian Stitman
2185 King James

Stitman said she wanted to appeal the denial since she was denied on a felony that occurred 10 years ago. She is almost 35 years old and has changed since then. She has not had a record since that occurrence. Since then, she graduated from college twice.

In August 2013, she was hit by a train. It took a year to recover. She had a brain injury, which has placed limitations on the jobs she can do. Currently, she is a server. The promotion would mean a better income.

Stitman said she made a mistake 10 years and it is unfair to use something she did one time against her. She is completely different now.

Ald. Dorff clarified that if the law states if a person has a felony, it is required that the operator license be denied. However, the Committee can overrule that.

Ald. Dorff asked where Stitman works.

Stitman said she works at Applebee's.

Motion made by Ald. Dorff; seconded by Ald. Galvin to close the floor.

Motion made by Ald. Dorff to approve the appeal by Jillian Stitamn to the denial of her Operator License application, contingent on a receiving a letter from her employer.

Ald. Scannell suggested amending the motion and asked that the Committee not require an employer's letter.

Motion made by Ald. Dorff; seconded by Ald. Galvin to approve an appeal by Jillian Stitman to the denial of her Operator License application. There were no objections and the motion carried.

The Committee returned to Agenda Item #9.

Motion made by Ald. Dorff; seconded by Ald. Galvin to open the floor.

Brenda Staudenmaier: 423 S. Van Buren St.
Staudenmaier spoke to the Committee regarding an update on her petition to the EPA requesting fluoride to be removed in the water on a national level.

Staudenmaier said the EPA denied their petition. She said the EPA was not ready to let go of the outdated assumptions on fluoride.

The petition presented evidence demonstrating that fluoride is a neurotoxin being ingested by children and vulnerable populations. They also presented that fluoride has little benefit when swallowed. Any risks from exposing fluoride chemicals are unnecessary.

She believes that an impartial judge will agree. She will challenge the EPA's denial in court and is confident on the merits of the petition.

Staudenmaier said fluoride is a neurotoxin. The question therefore, is not if fluoride damages the brain, but at what level does it do the damage.

Staudenmaier said the 2006 National Research Council said fluoride can lead to renal, endocrine and gastrointestinal disease. She also noted that it is immoral to be mass medicated and is contradictory to modern principals of pharmacology. Ald. Zima clarified that the communities are allowed to make a decision on fluoride and the petition was based on a national level.

Staudenmaier asked Quirk about the NSF regulations and Green Bay's compliance of water quality.

Quirk discussed the numeric formula used to come to the value. Quirk said Green Bay's water does meet the standards of NSF and AWWA Standard B703.

David Dunlop at 410 N. Ashland:

He said a number of municipalities have abandoned the standard of fluoride. He asked if we are following the leaders or behind the curve. The public policy should be looked at and the scientific evidence be reviewed. He asked the Committee to look at those who took fluoride out of the water and look at their reasoning. He also asked the Committee to review if the municipalities have been cited.

Michael Finney, 2428 Bay Settlement Road, spoke against fluoride in our water. He mentioned the 2006 study that showed there was a concern on fluoride. Fluoride is an endocrine destructor, meaning it is having an effect.

Ald. Dorff asked more for information on the 2006 statements from the National Academy.

Finney said it was a 507 page study done by 12 leading experts in the National Academy of Science that is unbiased. The study stated fluoride has the ability to effect function of the brain and the body by direct and indirect means. He said fluoride is an endocrine destructor. Fluoride can also cause decreased thyroid function and kidney disease.

Keith Decker, 2421 Mountain Trail, spoke against fluoride in Green Bay's water.

He handed an e-mail to the committee regarding the studies to show the cause of concern of fluoride. He believes a mass medication of water is fundamentally wrong.

David VanderLeest 146 Alpine Dr.

He said there is a difference in putting fluoride on topical versus drinking it. He suggested putting the decision to a referendum to place the decision in the hands of the community.

Nicole La Forge at 4481 Nicolet Drive spoke against fluoride in our water and mass medication. She noted eight different cities in Wisconsin have abandoned fluoride in the water.

Robbyn Kuester, Fluoridation Program Coordinator WI Department of Public Health spoke in favor of fluoride in our water. She said fluoridation of water is safe and effective.

Kuester said expert panels have considered the available evidence and found a lifetime of drinking fluoridated water at the optimal level results in no adverse condition for any groups of individuals or individuals.

She addressed the denial of Staudenmaier's petition and read from the EPA's 40-page response as to why it was denied.

She said 90 percent of the population in Wisconsin has access to fluoridated water. The decision is a decision made on the local level. Those who have stopped using fluoride are typically smaller communities with outdated infrastructure and the cost to update the infrastructure and cost of fluoride is too much.

She also noted fluoridation water programs are growing and not decreasing.

Ald. Zima asked if Kuester could elaborate about communities that don't have fluoridation in their water and the dangers these communities have subjected themselves to.

Kuester said there is a health and economic impact.

Mary Rosner, a resident at 1868 Dousman St., spoke in favor of fluoride in our water.

Dr. Rick Vander Heyden, a dentist in Allouez, spoke in against of fluoride in our water. He asked himself as a dentist if he should do the fluoride treatments or not. He found the little bit people could benefit from was not worth the risk. The risk to reward was just not there.

Ald. Zima asked if the amount of fluoride in our water is doing any good or if it is the brushing and flossing and care.

He said it is the proper teeth care that helps and not the water.

Dr. Mark Moss, the State Dental Director, spoke in favor of fluoride in our water.

He said it is good to be skeptical, however, look at the best evidence out there.

Ald. Galvin asked Moss's opinion on the studies presented by those against fluoride in water.

Dr. Moss stated that it is important to look at the different variables like biasness, measurement, selection and confounding, and noted there is no perfect study.

Ald. Zima asked Moss to elaborate on the study of the fluoride and osteosarcoma.

Dr. Moss mentioned there was an animal study that raised a lot of concerns. The study was based on just male rats. There were questions if the study on if it was a fluke or solid evidence. The research community found it to no be evidential.

Ald. Zima asked if they need fluoride all the time or if it could be something that just once a week would be fine. He expressed concerns of drinking it.

Dr. Moss said that in his mind it is safe.

Jenna Linden, Clinical Director of Oral Health Partnership, spoke in favor of fluoride in our water.

She said fluoride can help tooth decay by 25 percent. One way of reaching children and the population is by fluoridating water. We cannot guarantee compliance and fluoridation in water can help.

Chris Le Roy, 2760 Humboldt Rd., spoke against fluoride in our water. He brought a tube of common toothpaste and read the warning label. He said he does not use the toothpaste with the fluoride anymore. He mentioned he buys bottled water, but does like to take a bath nightly. Fluoride is going into the body through our skin. He does not like it in the water supply.

Dave Thompson, a practicing dentist in Green Bay, spoke in favor of fluoride in our water. He said it is the most positive and impactful public health measure that has taken on this country in the last 50 years.

Ald. Scannell asked if anyone would like to speak on the issue.

Keith Decker-

Decker spoke in regards to Moss's information. He said that there are large professional prestigious groups that are against fluoride as well. There are authorities before and against and asked the committee to see the reasonable cause of concern.

Staudenmaier asked if it is worth it to expose your whole body to a neurotoxic substance to save a ½ or one cavity.

Tom Nockerts, a Green Bay Dentist, spoke in favor of fluoride in our water. Fluoride is geared towards the segment of the population that does not get to the dentist.

Ald. Wery spoke to the Committee and asked the information be passed to the rest of the Council to help make an informed decision.

Vander Leest of Alpine Drive spoke before the committee. He asked if there are any studies in the advances of dental health. He recommended having a referendum to let citizens decide.

Motion made by Ald. Dorff; seconded by Ald. Galvin to close the floor. Motion carried.

Motion made by Ald. Galvin; seconded by Ald. Dorff to take a recess. Motion carried.

Motion by Ald. Galvin; seconded by Ald. Dorff to return to regular order. Motion carried.

Ald. Scannell said he did not support taking fluoride out of Green Bay's water at this time. He said there are a lot of studies available, but the most prominent scientific establishments support fluoridating water.

He noted science is a community and not an individual exercise. As more research is presented his decision could change at a later time. At this time, he felt it is the wrong move to remove fluoride.

Ald. Scannell mentioned that chlorine is added to our water to prevent cholera and typhoid, which is for the greater good. He noted it is a balancing act between respecting individual rights and helping the community. Until there are other options, it is in the benefit of the community to keep fluoride in the water.

Ald. Zima said there are an increasing number of professionals questioning the established view that fluoride is good. He said he took a community member's challenge of watching at least five minutes of a video. He ended up listening to the whole video. He felt there are questions that are credible on the opposite side of fluoridation.

He said previously, he did drink the tap water because it comes from Lake Michigan and thought it was probably good for him. He didn't feel it did any serious harm that he knew of, but can't explain all of his aches and pains.

He hoped for an ongoing discussion about fluoride. He noted all the professionals are not on one side, but rather both.

Ald. Zima made a motion to review again in a month and have a debate and acknowledge if there is something to this or not. There was no second. Motion failed.

Ald. Dorff said the full Council will want to weigh in on the decision to remove fluoride. Council is where the decision is to be made and asked people to attend the Council meeting to express their opinion.

Ald. Dorff didn't like the idea of having a referendum to make the decision. She said the community would not have the advantage of listening to expert witnesses. She felt the people with the most money would have the most commercials and advantage.

Ald. Dorff didn't like the idea that keeping fluoride in our water is a conspiracy theory. She watched one of the videos and found there were some leaps in their conclusions.

Ald. Dorff quoted Dr. Moss stating "It's good to be skeptical." She said more research needs to be done and a risk/benefit analysis be reviewed. Ald. Dorff suggested to keep doing what you are doing, but never stop questioning.

Ald. Dorff noted how tobacco was once thought to be helpful. Her mother was smoking while pregnant and that was considered okay. She said obviously, society has come a long way.

Ald. Dorff is not convinced she wanted to move away from the resolution currently in place. However, she is willing to listen and continue studying.

Ald. Galvin said the other three alders expressed how he feels. He noted there are passionate people on both sides. Ald. Galvin referenced issues with windfarms in Brown County. He noted the County has struggled on what to do with that.

Ald. Galvin said he was not in support of eliminating fluoride in our drinking water at this time. It appears to be a benefit throughout the community. He said he saw the effect of tooth decay in his job. He said he can't support removing it, but the City needs to keep doing research and moving forward so we are doing what's best for the citizens.

Ald. Zima suggested an ongoing discussion for the next couple of years, like the County has done with windmills.

Motion made by Ald. Galvin; seconded by Ald. Dorff to receive and place on file a request by Brenda Staudenmaier to rescind the resolution authorizing fluoride chemicals in public drinking water. Alders Galvin, Dorff and Scannell voted yes to receive and place on file. Ald. Zima voted no.

Motion to adjourn made by Ald. Dorff; seconded by Ald. Galvin. Motion carried.

Meeting adjourned at 8:08 p.m.



November 4, 2020

Andrew Wheeler, Administrator
Environmental Protection Agency
Ariel Rios Building
1200 Pennsylvania Avenue, NW
Washington, D.C. 20460
Email: wheeler.andrew@epa.gov

Re: Docket: EPA-HQ-OPPT-2016-0763-0001; FRL-9959-74

Dear Administrator Wheeler:

On November 22, 2016, the undersigned Petitioners submitted a Citizen Petition under Section 21 of the Toxic Substances Control Act ("TSCA"), requesting that the EPA prohibit the addition of fluoridation chemicals to drinking water in order to protect the public, including susceptible subpopulations, from fluoride's neurotoxic risks. After the EPA denied this petition, the Petitioners brought suit in the Northern District of California to challenge EPA's denial. Following a bench trial in June of 2020, the Court stated that EPA had used an incorrect standard in assessing the evidence that the Petitioners had presented. (6/17 Trial Tr. 1131:5-9, 1132:20-21, 1137:20-23.) The Court also noted that much of the evidence that the Petitioners relied upon at trial—including recent studies funded by the National Institutes of Health (NIH)—was not yet available at the time EPA denied the Petition. (Appendix A at 4.) In light of these facts, the Court asked Petitioners to re-submit evidence to the EPA in order to give the Agency an opportunity to give the evidence a "second look" using the "proper standard" at the administrative level, which the Court "urged" the EPA to do. (6/17 Trial Tr. 1131:17-19; Appendix A at 5.)

Pursuant to the Court's request, the Petitioners are hereby submitting this Supplement to their Petition and requesting that EPA reconsider its denial of the Petition based on the information presented herein.

EPA HAS THE AUTHORITY TO RECONSIDER ITS DENIAL OF A SECTION 21 PETITION

EPA has the inherent authority to reconsider its denials of Section 21 petitions, as the EPA itself has repeatedly acknowledged. The EPA has explained that: "Although TSCA does not expressly provide for requests to reconsider EPA denials of Section 21 petitions, 'the courts have uniformly concluded that administrative agencies possess inherent authority to reconsider their decisions, subject to certain limitations, regardless of whether they possess explicit statutory authority to do so.'" EPA Brief in *Trumpeter Swan Society v. Jackson*, 2014 WL 408986, at 23-24 (quoting *Tokyo Kikai Seisakusho, Ltd. v. United States*, 529 F.3d 1352, 1360 (Fed. Cir. 2008)). As the EPA has explained, "the power to reconsider is inherent in the power to decide." *Id.* at 24 (quoting *Albertson v. FCC*, 182 F.2d 397, 399 (D.C. Cir. 1950)).

Consistent with its inherent power to reconsider where, as here, the petitioners seek the same relief as in prior denied petitions, the EPA has repeatedly treated such "new" citizen

petitions as “motions for reconsideration.” See, e.g., *Walker v. U.S. E.P.A.*, 802 F. Supp. 1568, 1572–73 (S.D. Tex. 1992) (describing how EPA treated a new Section 21 petition which “requested exactly the same rule change” as a previous petition as a “motion to reconsider”); Brief for EPA in *Trumpeter Swan Society v. Jackson* (No. 12-929, D.D.C. 2012), 2012 WL 4844872 (“EPA’s treatment of the Second Submission as a motion for reconsideration rather than as a TSCA section 21 petition was entirely consistent with the language of the Act.”).

As EPA’s own words and actions over the past four decades make clear: the Agency has the authority to reconsider its prior denials of Section 21 petitions. For the reasons stated herein, therefore, Petitioners request that EPA reconsider its denial of their Petition.

GROUND FOR PETITIONERS’ REQUEST FOR RECONSIDERATION

1. EPA Used an Incorrect and Impermissibly Stringent Standard of Proof

At the close of trial in June 2020, the Court observed that EPA has subjected Petitioners’ evidence to an incorrect standard of proof. As the Court noted, “EPA appears to have applied a standard of causation which, from my read of TSCA, is not accurate. . . . It’s not the proper standard.” (6/17 Trial Tr. 1131:5-9.)

TSCA commands that EPA protect against “unreasonable *risk*,” which exists when human exposure to a toxicant is *unacceptably close* to the estimated hazard level. (6/10 Trial Tr. 471:11-472:9.) At trial, EPA confirmed that “EPA does not require that human exposure levels exceed a known adverse effect level to make an unreasonable risk determination under TSCA.” (Appendix H at 4.) Thus, EPA does not require proof that human exposures under a given condition of use *cause* the hazard. In fact, Dr. Tala Henry agreed at trial that EPA has “*never once in any of its risk evaluations to date under Section 6 used a causation standard.*” (6/16 Trial Tr. 987:6-8.) Despite this, Dr. Henry admitted that EPA held Petitioners to a burden of proof where Petitioners needed to prove that human exposure to fluoride in water at 0.7 mg/L *causes* neurotoxicity. (6/16 Trial Tr. 985:15-987:2.) Dr. Henry thus made the extraordinary admission that EPA “held the plaintiffs to a burden of proof that EPA has not held a single chemical under Section 6 before.” (6/16 Trial Tr. 987:16-19.)

The fact that EPA used the wrong standard of proof to assess Petitioners’ evidence is a reason for EPA to reconsider its denial of the Petition. As the Court noted at the end of trial: “But my main point is that, really, I would hope that the agency would take a serious look, *apply the proper standard*, and look at this new evidence.” (6/17 Trial Tr. 1137:20-22)

2. Each of the Limitations that EPA Identified with the Fluoride/IQ Studies in the Petition Have Now Been Addressed by High Quality Studies Funded by the NIH

In its denial of the Petition, the EPA criticized the human studies that Petitioners cited on three primary grounds: (1) the studies were cross-sectional and thus “affected by antecedent-consequent bias”;¹ (2) the studies failed to adjust for potential confounding factors; and (3) the studies failed to adequately establish a dose-response relationship between fluoride and

¹ According to EPA, “the antecedent-consequent bias means it cannot be determined whether the exposure came before or after the health effects, since both are evaluated at the same time.” (Fed Reg, Vol. 82, No. 37, p. 11882.)

neurotoxicity.² (Fed Reg, Vol. 82, No. 37, p. 11882-83). In light of these limitations, EPA agreed with Choi et al. (2012) that *“further research should formally evaluate dose-response relationships based on individual-level measures of exposure over time, including more precise prenatal exposure assessment and more extensive standardized measures of neurobehavioral performance, in addition to improving assessment and control of potential confounders.”*

The very type of research that EPA stated was necessary to address the limitations of the Petition has now been conducted and confirms a significant dose-response relationship between fluoride exposure and neurocognitive harm. (Appendix B at pp. 16-18.) EPA's criticisms of the human studies in the Petition are thus no longer applicable to the current evidence base.

Following EPA's denial of the Petition in February 2017, a series of prospective cohort studies funded by the National Institutes of Health (NIH) were published which evaluate the impact of individualized measurements of prenatal and early-infant fluoride exposure on standardized measures of neurobehavioral performance between ages 4 and 12 (Bashash 2017, Bashash 2018, Green 2019, Till 2020).

These NIH-funded studies address each of EPA's three criticisms of the studies in the Petition. First, the studies measured exposure prior to the onset of dysfunction and are therefore not affected by “antecedent-consequent” uncertainty. (Appendix B at pp. 90-91 ¶¶ 475-476.) Second, the studies address EPA's concern that the relationship between fluoride and neurodevelopment may be an artifact of confounding by extensive controlling for potential confounders (e.g., socioeconomic status, maternal education, and exposure to other neurotoxins, including lead and mercury). (*Id.* at pp. 31-32 ¶¶ 165-68). Third, the studies scrutinized the dose-response relationship and found it to be linear across the range of doses relevant to water fluoridation. (*Id.* at p. 91 ¶ 479.)

There is no dispute that the NIH-funded studies are well designed and well conducted. Indeed, EPA agreed at trial that these studies “are the most methodologically reliable human studies to date on the impact of fluoride on neurodevelopment.” (Appendix H at 3.) EPA's retained epidemiologist, Dr. Ellen Chang, concurred in this assessment. (6/15 Trial Tr. 806:19-20, 886:6-887:3.)

Given the high quality and rigorous nature of the NIH-funded studies, it is highly significant that the NIH-funded studies have *consistently* found large and robust associations between adverse neurocognitive effects and so-called “optimal” fluoride exposure. As explained by the principal investigators of the studies (Dr. Howard Hu and Dr. Bruce Lanphear), the magnitude of fluoride's effect on IQ in these studies is on par with the effect size of lead. (Appendix B at pp. 78-79 ¶¶ 408-416 & p. 88 ¶ 465.) Dr. Joyce Donohue, the senior scientist at EPA who specializes in fluoride issues, agreed that these studies warrant a reassessment of existing fluoride safety standards. (Appendix B at p. 11 ¶ 61.)

In its August 10, 2020 order, the Court stated that the NIH-funded studies “clearly . . . warrant serious consideration by EPA.” (Appendix B at 5.) The Court cited these studies, and “the significant scientific developments that have occurred since the original petition was filed,” as reasons supporting a reassessment by EPA. (*Id.*) The Court “urge[d]” EPA to give “due

² According to EPA, the “lack of a dose-dependent increase in effect with increasing exposure is a critical limitation of these data.” (Fed Reg, Vol. 82, No. 37, p. 11883.)

consideration” to these scientific developments, and the “substantial scientific evidence proffered at trial.” (*Id.*) Plaintiffs have attached the Court’s order as **Appendix A**.

Consistent with the Court’s request, Petitioners urge EPA to reconsider its denial of the Petition based on the evidence presented at trial, including, but not limited to, the NIH-funded studies showing significant adverse associations between “optimal” fluoride exposure and reduced IQ. To facilitate EPA’s review of the trial record, Petitioners have attached their detailed summary of the trial evidence as **Appendix B**.³ Petitioners have also attached a copy of the NIH-funded studies as **Appendix C**.

3. The National Toxicology Program Has Concluded that Fluoride Is a Presumed Human Neurotoxicant that Lowers IQ in Children

Petitioners’ contention that fluoride is a neurotoxicant has gained powerful new support from the National Toxicology Program’s (NTP) recently revised systematic review and meta-analysis. Based on the NTP’s findings and the state of current science, the recently retired director of the NTP, Dr. Linda Birnbaum, has stated that “it is time to protect those who are most vulnerable,” including pregnant women and bottle-fed infants.⁴

A. NTP Agrees that Fluoride Is a Likely Neurodevelopmental Hazard to Humans

On September 16, 2020, the NTP released its *Draft Monograph on the Systematic Review of Fluoride Exposure and Neurodevelopmental and Cognitive Health Effects*. The Monograph is a revised version of a draft issued in October 2019, and incorporates the recommendations made by a committee of the National Academy of Sciences (NAS). After making the changes recommended by the NAS, the NTP reconfirmed its conclusion that “fluoride is *presumed to be a cognitive neurodevelopmental hazard to humans*.” (p. 2)

The NTP’s hazard conclusion is based on the fact that “the human body of evidence provides a consistent and robust pattern of findings that higher fluoride exposure (e.g., >1.5 mg/L in drinking water) is associated with adverse effects on neurocognitive development, including lower intelligence quotient (IQ) in children.” (p. 2) In light of this “consistent and robust pattern of findings,” the NTP has a “low expectation that new studies would decrease the hazard conclusion.” (p. 68)

The NTP’s findings are based not only on a thorough systematic review, but also the most comprehensive meta-analysis of fluoride neurotoxicity ever conducted. The NTP’s meta-analysis, which included 46 studies, is consistent with the findings of the meta-analysis that Petitioners relied upon in their Petition (Choi 2012) and shows an average difference in IQ between high- and low-fluoride communities of approximately 7 IQ points (SMD = -0.50). (p. 49) As the NTP notes, “The random-effects pooled SMD estimate from the 46 studies included in the group-level meta-analysis was consistent with two previous meta-analyses reporting statistically significant associations between higher fluoride exposure and lower IQ in children.”

³ Petitioners will be submitting the trial record to the EPA under separate cover, including Trial Transcripts, Petitioners’ expert declarations, Petitioners’ exhibits, and the written discovery materials that Petitioners entered into evidence.

⁴ Dr. Birnbaum’s statement, which was co-authored by Dr. Bruce Lanphear and Dr. Christine Till, was published as an Op-Ed in *Environmental Health News* on October 7, 2020. It can be accessed online at: <https://www.ehn.org/fluoride-and-childrens-health-2648120286.html> Petitioners have also attached a copy as Appendix E.

(p. 71) This consistent adverse association remained after extensive refinement, including a subgroup analysis where the NTP limited the analysis to the 9 higher quality studies at lowest risk of bias. (p. 71).

B. The Relationship Between Fluoride and Neurotoxic Effects Is Unlikely to Be Explained by Confounding or Other Issues of Methodology and Bias

The NTP reached its hazard conclusion for fluoride after carefully considering issues of study quality and bias, including potential confounding, publication bias, translation bias, and the validity of exposure and outcome assessments. Each of these methodological issues were raised at trial by EPA to question the confidence in the numerous studies reporting neurotoxicity from fluoride exposure. Importantly, the NTP's report makes clear that none of the issues identified by EPA at trial warrant a downgrade in the confidence that fluoride is a human neurotoxicant. In other words, the issues identified by EPA at trial do not explain the overwhelmingly consistent association between fluoride and neurotoxic harm.

Potential Confounding: The NTP concluded that "the consistency of the results among the lower risk-of-bias studies indicates that confounding is not a major concern in this body of evidence." (p. 40) In support of this, the NTP noted that "Seven of the lower risk-of-bias studies confirmed the robustness of the results by conducting sensitivity analyses." (p. 40) Further, the NTP observed that "None of the sensitivity analyses adjusting for additional confounders found meaningful shifts in the association between fluoride exposure and IQ or other measures of cognitive function." (p. 40).

Exposure Assessment: The NTP concluded that "In general, there were few or no risk-of-bias concerns regarding exposure assessment in the lower risk-of-bias studies." (p. 44) The NTP explained that "Many of the lower risk-of-bias studies used individual urine or water measures with appropriate analyses." (p. 44). While the EPA questioned the use of urine fluoride as an exposure metric for fluoride at trial, the NTP found that "many studies provide evidence to suggest that urinary fluoride is a reasonable measure of exposure." (p. 44)

Outcome Assessment: The NTP found that "The lower risk-of-bias studies have few concerns regarding outcome assessment." (p. 45) With the exception of a small handful of the low risk-of-bias studies, "the remainder of the studies used appropriate measures of IQ or other cognitive effects for the study population." (p. 45) Moreover, "Seventeen of the studies reported blinding of the outcome assessors or correspondence with the study authors indicated that it was not likely an issue." (p. 45)

Publication Bias: The NTP's meta-analysis assessed the presence and impact of publication bias. Importantly, the NTP found "no publication bias among the lower risk-of-bias studies." (p. 66) Although the NTP did find potential publication bias among higher risk-of-bias studies, "a trim-and-fill analysis estimated that, in the absence of publication bias, the negative direction of effect and statistical significance remained." (p. 66) In light of these findings, the NTP concluded that publication bias is not an issue that warrants downgrading the confidence in the fluoride database. (p. 66)

Translation Bias: The NTP also addressed a concern that EPA raised at trial that the translations of Chinese studies that the Fluoride Action Network (FAN) has conducted may represent a biased cross section of Chinese research by omitting no-effect studies. (p. 22) To assess this, the NTP conducted its own systematic search of Chinese research databases. In total it found 16 studies that had not been translated by FAN, but noted that 15 of these studies

“contained results that would likely add to the body of evidence showing a negative association between fluoride exposure and primary neurological outcomes.” (p. 22) In other words, the non-translated studies further *support* the hazard conclusion, rather than detract from it. If anything, therefore, FAN’s translations *understate* the current extent of Chinese research showing neurologic harm from fluoride exposure. Moreover, the only “no-effect” study that the NTP identified (Kang 2011) is a study that FAN has identified on its website (p. 22), and which the Petitioners actually included in their Petition as study number 123. There is thus no basis for the assertion that there has been a selection bias in the Chinese studies which have been translated.

C. *The NTP Identified a Large Number of Low Risk-of-Bias Studies Linking Fluoride to Neurotoxicity*

The NTP’s systematic review identifies a very large number of studies that have associated fluoride with neurotoxic effects. In total, the NTP identified 92 human studies that have investigated the impact of fluoride on neurodevelopment, which the NTP describes as a “relatively robust” evidence base. (p. 25) Even after excluding studies that have a higher potential for bias, the number of available human studies was still notably large. In total, the NTP identified 31 human studies on fluoride and neurodevelopment that it found to have a relatively low potential for bias (p. 25) and the vast majority of these studies found significant associations between fluoride and adverse effects. This highlights that the association between fluoride and neurotoxicity is not the artifact of poor study design or bias, as EPA argued at trial.

D. *The NTP Has Judged the New Zealand Studies that EPA Has Relied Upon to Be at High Risk of Bias*

At trial, the EPA placed great emphasis on the null findings from a series of studies from New Zealand (Shannon 1986, Spittle 1998, Broadbent 2015). EPA’s retained epidemiologist, Dr. Ellen Chang, identified the New Zealand studies as three of the ten studies that she gave greatest weight to in her causal analysis. (Chang Trial Decl. at p. 40 ¶ 182.)

In sharp contrast to EPA’s assessment and in agreement with Petitioners’ experts, the NTP identified the Shannon and Broadbent studies as suffering from a high risk of bias and gave them little weight in its analysis.⁵ In addition, the NTP excluded the Spittle study altogether because it was a mere abstract. (p. 10)

The NTP’s assessment of the New Zealand studies shows that the EPA has given too much weight to these studies. In reconsidering the Petition, therefore, the EPA should give the New Zealand studies the minimal weight they warrant.

E. *The Animal Data Supports the Conclusion that Fluoride Produces Neurodevelopmental Effects*

Based on its review of the animal literature, the NTP has determined that “The animal data do provide evidence for effects of fluoride on neurodevelopment.” (p. 70) Although the NTP found that the subset of studies on learning/memory fail to distinguish between a direct effect on cognition and a secondary effect of fluoride’s impacts on the motor/sensory systems, the NTP agrees that “There are sufficient mechanistic data [from the animal studies] to determine that

⁵ The NTP’s risk-of-bias review for the Broadbent and Shannon studies can be accessed online at: <https://hawcproject.org/rob/study/264439/> and <https://hawcproject.org/rob/study/267334/>

fluoride exposure at lower concentrations has effects on the nervous system.” (p. 71) The animal data thus support the NTP’s presumed hazard conclusion, but do not yet warrant an upgrade in the hazard identification conclusion:

“[T]he evidence of neurological effects at exposure levels more relevant to humans that is demonstrated in the mechanistic data supports the NTP conclusion that fluoride is presumed to be a cognitive neurodevelopmental hazard to humans; however, it does not provide enough evidence to increase confidence in the human body of evidence or support a higher hazard identification conclusion.” (p. 71)

A copy of the NTP’s revised Monograph is attached as **Appendix D**.

F. *The NTP’s Recently Retired Director Has Called for Measures to Protect Pregnant Women and Bottle-Fed Babies from the Neurotoxic Effects of Fluoride*

The relevance of the NTP’s findings to water fluoridation has recently been highlighted by none other than the recently retired director of the NTP, Dr. Linda Birnbaum.

On October 7, 2020, shortly after the NTP released its revised Monograph, Dr. Birnbaum issued a public statement calling for measures to protect pregnant women and bottle-fed babies from the neurotoxic effects of fluoride. Dr. Birnbaum noted that the NTP’s conclusion is “consequential,” given that “about 75 percent of Americans on community water systems have fluoride in their water.”

According to Dr. Birnbaum, “Given the weight of evidence that fluoride is toxic to the developing brain, it is time for health organizations and regulatory bodies to review their recommendations and regulations to ensure they protect pregnant women and their children.”

Dr. Birnbaum added that, “[w]e can act now by recommending that pregnant women and infants reduce their fluoride intake.”

“Given that safe alternatives are available and that there is no benefit of fluoride to babies’ teeth before they erupt or appear,” Dr. Birnbaum stated that “it is time to protect those who are most vulnerable.”

Dr. Birnbaum’s statement, which was co-authored by the two principal investigators of the NIH-funded MIREC study in Canada, is attached as **Appendix E**.

G. *Limitations and Weaknesses of NTP’s Report*

The NTP Monograph provides an exceptionally comprehensive review of the scientific literature on fluoride neurotoxicity, and provides ample support for its conclusion that fluoride is a neurotoxicant that reduces IQ. There are, however, some limitations and weaknesses with the NTP’s analysis that Petitioners wish to bring to the EPA’s attention.

First, despite the critical importance of “timing” to an evaluation of a chemical’s neurotoxicity,⁶ despite the heightened vulnerability of the fetal brain,⁷ and despite fluoride’s

⁶ See Appendix B at p. 30 ¶¶ 154-55.

⁷ See Appendix B at p. 36 ¶¶ 196-197.

known ability to pass through the placenta and get to the fetal brain,⁸ the NTP failed to separately analyze the studies that have specifically evaluated the impact of prenatal fluoride exposure. This is a troubling omission from the NTP's analysis for two reasons: (1) The studies that have examined prenatal fluoride exposure are the most methodologically rigorous studies to date (e.g., Bashash 2017, Bashash 2018, Green 2019, Till 2020, Valdez-Jiminez 2017). (2) Had the NTP separately considered the prenatal studies, it could *not* maintain the conclusion that the evidence of harm is "inconsistent and unclear" below 1.5 mg/L. Indeed, as demonstrated at trial, the prenatal studies have consistently found adverse effects at levels of exposure seen in artificially fluoridated communities. (Appendix B at p. 89 ¶ 467.)

Second, the NTP's dose-response assessment is fundamentally flawed in several critical respects. The NTP failed to utilize benchmark dose (BMD) modeling, which is the standard method for dose-response analysis, as recognized by the EPA. Instead of using BMD modeling, the NTP used a meta-analysis method that relied upon group-level data from cross-sectional studies instead of individual-level data from the highest-quality (North American) prospective studies. The NTP's curious use of group-level data in its dose-response analysis instead of individual-level data runs directly counter to EPA's methods. In fact, in EPA's denial of the Petition, the EPA specifically stated that group level data from cross-sectional studies is "unsuitable for evaluating levels of fluoride associated with neurotoxic effects and for deriving dose-response relationships necessary for risk assessment." (Fed. Reg. Vol 82, No. 37 at 11882.)

Third, the NTP's justifications for not doing a dose-response analysis of the studies with individual data do not withstand scrutiny. The NTP provided the following justification for not doing an analysis of individual-based data:

"A dose-response meta-analysis using the effect estimates reported in studies with individual-level exposure was considered. However, because of the small number of studies (n = 10), the various types of exposure metrics, and the different types of reported effect estimates that could not be combined, a dose-response meta-analysis of these studies could not be conducted." (p 253)

Each of these three asserted justifications lack merit as they apply equally to other subgroup-analyses that NTP performed as part of its dose-response meta-analysis. Specifically, the NTP did subgroup analyses that (1) pooled as few as four studies at a time, (2) pooled studies that used different exposure metrics, and (3) pooled studies with different effect estimates. (pp. 248-252.)

Fourth, against the specific recommendations of the NAS, the NTP engaged in an ad hoc and superficial analysis of the "generalizability to the U.S. population." (pp. 72-74) In its generalizability analysis:

- The NTP does not separately consider the prenatal studies, all of which have found effects at levels of exposure seen in fluoridated areas of the U.S.
- The NTP spends far more time discussing group-level data from China than individual-participant data from the North American prospective birth cohort studies.
- The NTP includes only one sentence that discusses the results of the North American prospective studies, and that one sentence misleadingly states that "Bashash et al. (2017) concluded that there was no clear association between IQ scores and maternal

⁸ See Appendix B at pp. 35-36 ¶¶ 193-195; Appendix H at 6.

urinary fluoride below 0.8 mg/L.” The NTP fails to mention that Bashash (2017) found *no threshold* in the GCI results for the 4-year-olds, which is a highly material finding.

- The NTP never once discusses the very probative findings from Green (2019) and Till (2020), where the studies specifically examined, and found adverse effects from, fluoride exposure in fluoridated communities of Canada.
- The NTP performs a crude assessment of fluoride exposure in the US, as it focuses on the fluoride concentration in water without giving due consideration to the wide range of exposures among people exposed to the same waterborne concentration.⁹ In fact, EPA’s Exposure Factors Handbook shows that 95th percentile per capita water intake is more than three times larger than the average intake and, therefore, high-end water consumers drinking water at 0.7 mg/L receive a higher internal dose than the average water consumer drinking water at 1.5 mg/L. (Pls’ Trial Ex. 25 at p. 3-4.)

The key flaws in the NTP’s generalizability analysis were identified by the NAS in its peer review earlier this year. According to the NAS:

“the discussion section of the monograph provides an informal assessment of the evidence with regard to exposure and concludes that adverse health effects are observed largely in association with exposures above those associated with water fluoridation. The basis of that conclusion is not apparent and *seems to contradict the earlier assertion that nearly all the studies are positive, including ones that evaluated groups exposed to lower concentrations.*” (NAS 2020, p. 5.)

The contradiction that the NAS identified remains in the current Monograph. Indeed, rather than the evidence being “inconsistent and unclear” at water fluoride concentrations below 1.5 mg/L, the highest quality studies (i.e., the NIH-funded prospective studies) are consistent and clear in showing effects below 1.5 mg/L.

The Petitioners have attached a more detailed analysis of the limitations and weaknesses of the NTP report in **Appendix F**.

H. Even with Its Limitations, the NTP Monograph Demonstrates that Water Fluoridation Poses an Unreasonable Risk of Neurodevelopmental Harm

Even with its limitations, the NTP Monograph demonstrates that neurotoxicity is an unreasonable risk of water fluoridation.

As discussed earlier, the EPA does not condition an unreasonable risk finding on whether human exposure equals or exceeds a known adverse effect level. (Appendix H at 4.) Indeed, EPA has “*never once in any of its risk evaluations to date under Section 6 used a causation standard*” to determine risk for a condition of use. (6/16 Trial Tr. at 987:6-8.) This is obvious upon review of EPA’s risk evaluations (both draft and final) as EPA has repeatedly made unreasonable risk findings where human exposures are well below the estimated hazard level (i.e., LOAEL or BMD), and EPA has also made unreasonable risk findings where the exposures are below the “No Observable Adverse Effect Level.”¹⁰ As but one example, EPA’s

⁹ The NTP does recognize that bottle-fed babies may consume “excessive amounts” of fluoride if they are fed formula reconstituted with fluoridated water, and that this needs to be taken into account as part of the generalizability analysis. (p. 74)

¹⁰ As the EPA explained at trial: “if human exposure levels exceed a known *no-adverse* effect level *divided by combined uncertainty factors*, EPA may make an unreasonable risk

final risk evaluation for 1-Bromopropane (1-BP) made an unreasonable risk finding for developmental toxicity among humans exposed to *80 times less* of the chemical than the estimated hazard level in animals.¹¹

In light of how EPA has defined unreasonable risk for other chemicals, it would be clearly erroneous for the EPA to conclude that fluoridated water does not pose an unreasonable risk of neurotoxicity simply because the level of fluoride added to water in fluoridation programs (0.7 mg/L) is less than NTP's estimated hazard level (1.5 mg/L). (6/10 Trial Tr. 478:18-479:19.) In fact, the margin between the so-called "optimal" level and the NTP's hazard level is precariously small and far lower than what EPA has found to be unacceptable in its other TSCA risk evaluations.

The danger of a mere two-fold margin between the hazard and exposure level is apparent when considering the wide range of susceptibility to toxic substances, including fluoride, that exists across the human population. EPA calls this range of susceptibility "intraspecies variability," and almost always applies a safety factor (i.e., uncertainty factor) to the estimated hazard level to ensure that susceptible members of the population are adequately protected. (Appendix B at pp. 55-56 ¶¶ 297-98.)

As discussed at trial, EPA uses a default safety factor of ten to protect susceptible humans. (Appendix B at p. 56 ¶ 298.) This default factor of 10 is "considered to be appropriate in the absence of *convincing data to the contrary*." (Pls' Trial Ex. 20 at p. 5-17.) EPA has used a safety factor of 10 for intraspecies variability in each of its risk evaluations under TSCA. (Appendix B at p. 56 ¶ 298.)

In the case of fluoride, there is ample evidence demonstrating substantial variability in how humans respond, including differences in toxicokinetics (e.g., people with renal impairment have increased accumulation of fluoride) and differences in toxicodynamics (e.g., people with iodine deficiency may suffer harm at lower levels of exposure than those with adequate intake). (Appendix B at p. 56 ¶ 299.) While the magnitude of human variability to fluoride is difficult to precisely quantify, the data *support* the *need* for an intraspecies uncertainty factor as opposed to providing "convincing data" *against* one. (*Id.* ¶¶ 299-300) Indeed, EPA itself has used a safety factor of 10 for intraspecies variability to protect susceptible humans from the toxic effects of sodium fluoride when it is used as a pesticide.¹² (*Id.* ¶ 301) EPA has thus recognized the appropriateness of using an intraspecies uncertainty factor of 10 for fluoride toxicity. (*Id.*)

Applying a safety factor of 10 to the NTP's estimated hazard level for fluoride neurotoxicity results in a water fluoride level of 0.15 mg/L, which is well below the concentration used in fluoridation programs (0.7 mg/L). In fact, even if the EPA only used a safety factor of 3, the safe level would still be less than the concentration used in fluoridation. It is thus clear that water fluoridation presents a risk of neurotoxicity if EPA applies its TSCA methods for risk characterization to the NTP's hazard assessment.

determination under TSCA." (Appendix H at 4.) Since the combined uncertainty factor in EPA's risk evaluations is almost always ≥ 30 , this means that EPA may find an unreasonable risk where the human exposure is 30+ times *lower* than the *no-adverse* effect level.

¹¹ Petitioners refer here to EPA's unreasonable risk determinations for bystander exposure to refrigerant flush products (Final 1-BP Risk Evaluation at pp. 316 & 345).

¹² The sodium fluoride that is used as a pesticide is the "same exact chemical" as the sodium fluoride that is added to drinking water for fluoridation. (6/10 Trial Tr. 500:8-14.)

4. Pooled BMD Analysis of the NIH-Funded Birth Cohort Data Confirms that Pregnant Women in Fluoridated Areas Are Exceeding the Dose Associated with IQ Loss

A team of scientists, including the authors of the NIH-funded studies, have recently completed a *pooled* benchmark dose (BMD) analysis of the maternal urinary fluoride data from the ELEMENT and MIREC datasets (Grandjean, et al. 2020, in review). The pooled analysis, which is currently undergoing peer review, found that the BMDL (i.e., BMCL) for the loss of 1 IQ point among 4-year-old children across the two cohorts is just **0.18 mg/L**. This is consistent with the preliminary findings presented by Dr. Philippe Grandjean at trial and is *far below the urinary fluoride levels found in pregnant women living in fluoridated areas of North America*. (Appendix B at pp. 45-47 & 68-69.) Sensitivity analyses of the pooled sample using non-linear models confirm that the *linear* model presents a reasonable approximation of the dose-response relationship.

Given that BMD analysis is EPA's preferred method for determining toxicity values and risk estimates, the new pooled analysis provides compelling grounds for EPA to reconsider its denial of the Petition. The analysis, which became publicly available on November 4, 2020, is attached as **Appendix G**.

Petitioners will also be submitting to the EPA under separate cover the regression coefficient data upon which the pooled BMD analyses are based. In addition, Petitioners will be submitting under separate cover the scatterplot data from Figures 2 and 3 of the Bashash 2017 study as extracted by WebPlotDigitizer. This data will permit the EPA to do its own BMD analyses of the data should the Agency wish to do so.

5. Millions of Americans Are at Risk of Harm as a Result of EPA's Failure to Regulate Fluoridation, Including Petitioners

One of the consequences of widely dispersing a toxicant through the environment is that susceptible members of the general public may be exposed. This is the case with fluoridation chemicals. Each year, there are approximately 2.5 million pregnancies in fluoridated areas; *in utero* exposures are thus widespread. (Appendix B at p. 78 ¶ 406.) Many of those exposed *in utero* will also be exposed during the sensitive neonatal period, with upwards of 1.9 million infants living in fluoridated areas being fed formula at least part of the time, including 400,000 infants who are exclusively formula-fed for their first six months. (*Id.*) Petitioner Organizations have members who fall within these zones of danger.

Petitioner Organizations have many members of childbearing age living in fluoridated areas who are subject to the risks identified by the NIH-funded prospective studies. The members of Petitioner Organizations include women who are currently pregnant, women who are actively seeking to become pregnant, and/or mothers of infants. This includes, but is not limited to, Food & Water Watch members **Jennifer Baugh, Jacqueline Devereaux, Brooke Errett, Leah Garland, Hanna Rodgers, Olivia Stancil, Whitney Stolman, Jessica Trader, and Chassity Woolums**. In light of the science linking early-life exposure to fluoridated water to adverse neurodevelopmental effects, each of these members is taking steps to limit their child's exposure to fluoride, including through purchasing filtered and bottled water.

EPA's failure to regulate the fluoridation chemicals in water is forcing millions of Americans, including Petitioners' members, to choose between subjecting their children to a risk of permanent neurological harm, or spending hard-earned money to avoid the water that is delivered into their homes. Petitioners implore the Agency to reconsider its denial of the Petition

so that its members, and millions of other Americans, are no longer forced to make this injurious choice.

6. EPA Erred in Considering the Purported Dental Benefits of Fluoridation in its Denial of the Petition

In its denial of the Petition, EPA cited the purported dental benefits of fluoridation as a basis for its denial. This was improper¹³ because the Amended TSCA statute forbids risk evaluations from considering “costs and other nonrisk factors.” 15 U.S.C. § 2620(b)(4)(B(ii)). In a May 11, 2020 order, the Court ruled that the statute’s prohibition on considering “costs and other nonrisk factors” extends to purported health benefits. As the Court noted, “the plain text of the statute, the structure of the statute, and its legislative history all indicate that consideration of benefits at the risk evaluation stage is inappropriate.” (Appendix H at 12.) In considering whether fluoridation presents an unreasonable risk of neurotoxicity, therefore, the EPA must not consider purported benefits as that is the province of risk management, not risk evaluation.

The Petitioners have attached a copy of the Court’s May 11, 2020 decision as **Appendix H**.

7. EPA Erred in Claiming that Petitioners Failed to Adequately Identify the Chemicals at Issue

Finally, in denying the Petition, the EPA asserted that Petitioners failed to justify treatment of fluoridation chemicals as a “category” of chemicals. (Fed Reg, Vol. 82, No. 37, p. 11888). EPA noted that Petitioners had failed to identify “the specific chemical substances that should comprise the category of fluoridation chemicals.”¹⁴ (*Id.*) Further, EPA argued that “if EPA were to grant the petitioner’s [sic] request, the Agency would become obligated to address all conditions of use of the category.” (*Id.*) During the litigation on this matter, the Court considered and rejected each of these arguments, and held that the Petitioners had adequately identified the chemicals at issue, and that there was no merit to EPA’s contention that it “would become obligated to address all conditions of use of the category.”

The Petitioners have attached the Court’s order addressing these issues as **Appendix I**.

SUMMARY

Congress enacted Section 21 to “ensure that bureaucratic lethargy does not prevent the appropriate administration of [TSCA’s] vital authority.” *Environmental Defense Fund v. Reilly*, 909 F.2d 1497, 1499 (D.C. Cir. 1990). This is precisely why the Petitioners filed their Section 21 Citizen Petition, because EPA has failed to protect the public from the dangers posed by fluoride in drinking water.

The reasons that EPA proffered for denying Petitioners’ Citizen Petition, which were questionable when written, are neither credible nor tenable in light of the aforementioned developments that have transpired since EPA’s denial. In light of these developments,

¹³ Petitioners recognize that they discussed the lack of benefits in the Petition, but that does not change the fact that the statute forbids such consideration, as Petitioners have since learned.

¹⁴ As EPA well knows, there are three chemicals used to fluoridate drinking water: hydrofluorosilicic acid, sodium fluorosilicate, and sodium fluoride.

Petitioners request that EPA reconsider its denial of the Petition and exercise its authority under TSCA to prohibit the addition of fluoridation chemicals to drinking water.

Dated: November 4, 2020

Respectfully submitted,

/s/ Michael Connett
MICHAEL CONNETT
Attorney for Petitioners

CC (by email):

Brandon Adkins, DOJ
Debra Carfora, DOJ
Yvette Collazo, EPA
J.T. Do, DOJ
Alexandra Dunn, EPA
Tala Henry, EPA

THE PETITIONERS

ORGANIZATIONS:

Food & Water Watch (FWW) is a nonprofit membership organization that champions healthy food and clean water for all, and advocates for a democracy that improves people's lives and protects our environment. Core to FWW's mission is the belief that clean, safe water for drinking and recreational uses is a fundamental right that should be afforded to all people. FWW has over 70,000 members nationwide, including the following women of childbearing age who are concerned about the credible threat of neurological harm that fluoridation chemicals pose to their children and expected children: **Jennifer Baugh, Jacqueline Devereaux, Brooke Errett, Leah Garland, Hanna Rodgers, Olivia Stancil, Whitney Stolman, Jessica Trader, and Chassity Woolums.**

Fluoride Action Network (FAN), was founded in 2000 as a project of the American Environmental Health Studies Project, Inc. FAN is an organization of scientists, doctors, dentists, environmental health researchers, and concerned citizens working to raise awareness about the impact of current fluoride exposures on human health.

Moms Against Fluoridation is a national nonprofit with a mission to increase awareness of the unsafe and unethical practice of artificial water fluoridation in America today.

INDIVIDUALS:

Audrey Adams, a resident of Renton, Washington (individually and on behalf of her son Kyle Adams); **Kristin Lavelle**, a resident of Berkeley, California (individually and on behalf of her son Neal Lavelle); and **Brenda Staudenmaier** from Green Bay, Wisconsin (individually and on behalf of her children Ko Staudenmaier and Hayden Staudenmaier).

Appendix B
PETITIONERS' SUMMARY OF THE
TRIAL RECORD

Food & Water Watch, et al. v. U.S. Environmental Protection Agency
Case No. 17-cv-02162

NOTE: Petitioners will be submitting the trial record to the EPA under separate cover, including Trial transcripts, Petitioners' expert declarations, Petitioners' exhibits, and the written discovery materials that Petitioners entered into evidence.

TABLE OF CONTENTS

I.	BACKGROUND	1
II.	WEIGHT OF THE SCIENTIFIC EVIDENCE	1
A.	TSCA Statute.....	1
B.	EPA’s Risk Evaluation Rule	2
1.	The Rule Was Promulgated After Commencement of this Action	2
2.	The Rule Gives Substantial Flexibility in the Methods EPA May Use	3
3.	EPA’s “Pragmatic Approach”	4
4.	Implications, if Any, for Citizen Petitions.....	4
C.	Dr. Grandjean’s Assessment of Risk.....	5
1.	Reliance Upon His Prior Systematic Review	6
2.	Clear and Transparent Identification of the Best Available Science.....	6
3.	Reliance on Dr. Chang’s Systematic Review	7
D.	Dr. Thiessen’s Assessment of Risk	9
E.	The Role of Expert Judgment.....	9
F.	Risk vs. Causation	11
III.	HAZARD IDENTIFICATION	14
A.	Human Studies.....	14
1.	EPA’s “Sufficient Evidence” Standard for Human Studies	14
2.	Cross-Sectional Studies in Endemic Fluorosis Areas	15
3.	Prospective Studies in North America.....	16
4.	Prospective Studies in New Zealand	19
B.	Animal Studies	20
1.	EPA’s “Sufficient Evidence” Standard for Animal Studies.....	20
2.	Data that EPA Has Found Sufficient for Hazard Determination.....	21
3.	Neuroanatomical and Neurochemical Studies.....	22
4.	Learning and Memory Studies	23
5.	Bodyweight Changes Cannot Explain the Observed Effects	27
C.	Strengths and Weaknesses of the Studies Identified by the Court (ECF No. 249)	28
1.	Overall Summary.....	28
2.	Study Design: Prospective vs. Cross-Sectional.....	28
3.	Individual Measurements of Exposure	28
4.	Timing of Exposure	30
5.	Control for Potential Confounders	31
6.	Full Studies Versus Abstracts.....	32
7.	Further Details on Barberio 2017	33
8.	Further Details on Morgan 1998	34
9.	Animal Studies (NTP 2016 & McPherson 2018).....	34
D.	Biological Plausibility	35
E.	Impact on Thyroid Function.....	37
F.	Qualitative Dose Response.....	38
G.	Hazard Conclusion	39

1	IV. DOSE RESPONSE ASSESSMENT (<u>HUMAN</u> DATA)	42
2	A. Overview of the Process	42
3	B. Source of Data	42
4	C. Selection of the BMR	44
5	D. Analyses of Data.....	45
6	1. ELEMENT Data	45
7	2. MIREC Data	46
8	E. Point of Departure (BMDL)	47
9	F. Uncertainty Factors (<i>None</i>)	48
10	V. SUPPLEMENTAL DOSE RESPONSE ASSESSMENT (<u>ANIMAL</u> DATA)	49
11	A. Source of Data	49
12	B. Dose Response Data from Prenatal Studies	51
13	C. The Point of Departure (NOAEL)	52
14	1. The Principal Study – McPherson	52
15	2. Converting to the Human Equivalent Dose (HED)	52
16	D. Uncertainty Factors.....	54
17	1. <i>Interspecies</i> Variability.....	54
18	2. <i>Intraspecies</i> Variability	55
19	3. Composite Uncertainty Factor (=30).....	57
20	D. Calculating the Reference Dose (=0.03 mg/kg/day)	57
21	VI. EXPOSURE ASSESSMENT	59
22	A. Condition of Use: Water Fluoridation	59
23	B. External Exposure vs. Internal Dose	59
24	C. Urinary Fluoride Levels in Fluoridated Areas.....	60
25	C. Blood Fluoride Levels in Fluoridated Areas	63
26	D. Fluoride Intake from Fluoridated Water.....	64
27	VII. RISK CHARACTERIZATION.....	67
28	A. Definition of Risk	67
	B. BMDL for IQ Loss (Maternal Urinary Fluoride)	68
	C. BMDL for IQ Loss (Maternal Fluoride Intake)	69
	D. NOAEL for Learning/Memory Deficits in Animals	69
	1. Benchmark MOE	70
	2. Actual MOE.....	70
	3. RfD Analysis	71
	VIII. RISK DETERMINATION	72
	A. Effects of Fluoridation Chemicals Under the Condition of Use	72
	B. Generalizability of ELEMENT and MIREC Studies to the United States.....	74
	1. EPA’s Use of Foreign Data to Assess Risk of Other Neurotoxicants	74
	2. EPA’s Reliance on Foreign Data in this Case to Support <i>Absence</i> of Risk	74
	3. The View of the ELEMENT/MIREC Researchers	74
	4. The View of the National Institutes of Health.....	75
	5. Common Sense.....	75

6.	US Has Materially Similar Exposures as the ELEMENT/MIREC Cohorts	75
C.	Number of People Exposed	77
D.	Exposure of Susceptible Subpopulations	77
E.	The Severity of the Hazard.....	78
1.	The Nature of the Hazard	78
2.	The Reversibility of the Hazard	80
F.	Uncertainties.....	80
1.	Uncertainties in the Human Data.....	80
a.	Exposure Imprecision.....	81
b.	Potential for Uncontrolled Confounding.....	81
c.	Sex-Specific Effects	82
d.	Impact on Susceptible Populations.....	83
2.	Uncertainties in the Animal Data	84
G.	Confidence in the Data Used for Risk Estimates	85
1.	Point of Departure	85
2.	Uncertainty Factors.....	85
3.	Human Exposure	86
IX.	CAUSATION ANALYSIS	87
A.	Causation Is a Relevant Consideration for the <i>Hazard</i> Determination	87
B.	Causation Supports the Hazard (and Risk) Determination for Fluoride	87
1.	Strength (Effect Size)	88
2.	Consistency.....	88
3.	Temporality	90
4.	Biological Gradient (Dose Response)	91
5.	Coherence	92
6.	Specificity.....	93
7.	Biological Plausibility	93
8.	Experimental.....	94
X.	STANDING	95
A.	Food & Water Watch.....	95
B.	Jessica Trader	95
C.	Julie Simms	96
D.	Audrey Adams (individually and on behalf of her son Kyle)	99
E.	Kristin Lavelle (individually, and on behalf of her son Neal).....	102
F.	Brenda Staudenmaier.....	105
G.	EPA Authority and Action	107

1 **I. BACKGROUND**

2 1. Under THE Toxic Substances Control Act (TSCA), the EPA has authority to prohibit or
3 otherwise regulate the “particular use” of chemicals that present an “unreasonable risk” to human health,
4 including to susceptible subpopulations. 15 U.S.C. § 2605.

5 2. TSCA also affords citizens the right to petition the EPA to request that the Agency exercise
6 its authority under the statute to prohibit or otherwise regulate chemical uses that present an unreasonable
7 risk. 15 U.S.C. § 2620.

8 3. Pursuant to the Citizen Petition provision of TSCA, Plaintiffs filed a petition with EPA
9 requesting that the Agency prohibit the addition of fluoridation chemicals to drinking water on the grounds
10 that this particular use of fluoride presents an unreasonable risk of neurologic harm. [SOURCE:
11 Undisputed Fact No. 2; EPA Ex. 515 (Petition) at 1]
12

13 4. After EPA denied the petition, Plaintiffs commenced this *de novo* proceeding.
14

15 **II. WEIGHT OF THE SCIENTIFIC EVIDENCE**

16 5. To assess the potential neurotoxic risk of fluoridated water, EPA states that “a weight of
17 the scientific approach” should be used which identifies and characterizes “the best available science from
18 the most up-to-date scientific database of studies that have examined neurotoxicity as an effect of fluoride
19 exposure.” [SOURCE: Undisputed Fact No. 24]
20

21 6. EPA concedes that a risk assessment of fluoride neurotoxicity should not rely on the
22 Agency’s existing safety standards for fluoride because those standards were designed to protect against
23 dental and skeletal effects, not neurotoxicity. [SOURCE: Undisputed Facts No. 20-24]

24 **A. TSCA Statute**

25 7. The TSCA statute commands that EPA base its decisions under Section 6 “on the weight of
26 the scientific evidence” and “best available science.” [SOURCE: 15 U.S.C. § 2625(h), (i)]
27
28

1 8. The language of the TSCA statute tracks the general methodology that EPA has used in its
2 risk assessments since the Agency’s inception: weight of the evidence analyses that rely on expert judgment
3 to assess the best available science. [SOURCE: Thayer 6/12 Tr. 663:24-664:3]

4 9. In the approximate 50 years of EPA’s existence, the Agency has not yet completed a single
5 risk assessment that uses systematic review. To date, EPA’s risk assessments have used “narrative reviews”
6 instead. [SOURCE: Thayer 6/12 Tr. 661:19-23; 662:7-11]

7 10. Every federal environmental regulation now in existence is based on risk assessments that
8 did *not* use systematic review. [SOURCE: Thayer 6/12 Tr. 662:7-11]

9 11. Consistent with EPA’s longstanding practices, the TSCA statute does not mention nor
10 require “systematic reviews.” As EPA has noted, “systematic review is not required under the statute, only
11 a weight of the scientific evidence analysis.” [SOURCE: EPA Ex. 544 (*Risk Evaluation Rule*) at 33734]

12 **B. EPA’s Risk Evaluation Rule**

13 **1. The Rule Was Promulgated After Commencement of this Action**

14 12. Plaintiffs filed their Citizen Petition with the EPA on November 22, 2016, and, following
15 EPA’s denial, commenced the instant action on April 18, 2017. [SOURCE: EPA Ex. 515 (*Petition*) at 1;
16 Complaint, ECF No. 1]

17 13. After commencement of this action, EPA promulgated regulations that explain how EPA
18 will carry out risk evaluations under Section 6(b) of TSCA, including how EPA defines “Weight of the
19 Scientific Evidence” for its risk evaluations. [SOURCE: EPA Ex. 544 at 33726]

20 14. Under EPA’s definition, Weight of the Scientific Evidence means “a *systematic review*
21 *method*, applied in a manner suited to the nature of the evidence or decision, that uses a pre-established
22 protocol to comprehensively, objectively, transparently, and consistently, identify and evaluate each stream
23 of evidence, including strengths, limitations, and relevance of each study and to integrate evidence as
24 necessary and appropriate based upon strengths, limitations, and relevance.” [SOURCE: 40 C.F.R. 702.33]
25
26
27
28

15. The final rule that set forth this definition was published in the *Federal Register* on July 20, 2017 (“Risk Evaluation Rule”). The regulation took effect on September 18, 2017. [SOURCE: EPA Ex. 544 at 33726]

16. In *Safer Chemicals Healthy Families et al. v. United States Environmental Protection Agency*, EPA represented to the Ninth Circuit Court of Appeals that the Agency was “*not bound*” to follow the Risk Evaluation Rule because EPA had *begun* the risk evaluations at issue in that case “*before* promulgating the Risk Evaluation Rule.”¹

17. EPA has subsequently issued two guidance documents related to Section 6(b) risk evaluations under the Rule, but both documents expressly state that they are not “legally binding” and “cannot be relied on to create a substantive or procedural right enforceable by any party in litigation with the United States.” [SOURCE: EPA Ex. 538 (*Guidance to Assist Interested Persons in Developing and Submitting Draft Risk Evaluations Under the Toxic Substances Control Act*) at 2; EPA Ex. 539 (*Application of Systematic Review in TSCA Risk Evaluations*) at 9-10]

2. The Rule Gives Substantial Flexibility in the Methods EPA May Use

18. In the Risk Evaluation Rule, EPA declined to codify a definition of “systematic review,” and explained that “different weight of the scientific evidence review methods may be appropriate for different information, types of evaluations, or decisions.” [SOURCE: EPA Ex. 544 at 33734; Henry 6/16 Tr. 973:13-16]

19. The Rule states that all conditions of use “will not warrant the same level of evaluation, and EPA expects that it may, in some cases, be able to reach conclusions without extensive or quantitative evaluations of risk.” [SOURCE: EPA Ex. 544 at 33733-34]

¹ The Court may take judicial notice of EPA's position as set forth in the following brief that EPA filed with the Ninth Circuit: *Safer Chemicals Healthy Families et al. v. United States Environmental Protection Agency*, Consolidated Case Nos. 17-72260 et al., 2018 WL 3879023 at *39-40 (9th Cir. Aug. 6, 2018).

20. In the Rule, EPA states that weight of the evidence analyses may be “fit for purpose.”

21. A fit for purpose approach to risk evaluation affords EPA substantial flexibility in how it may evaluate risk in any given situation. For example, if EPA has evidence “that allows the agency to conduct the comparison of exposure to toxicity based on a fairly straightforward and simple method, it can stop there and need not do further refinement.” [SOURCE: EPA Ex. 544 at 33733-34; Henry 6/16 Tr. 973:17-25]

22. EPA has made it clear that “it’s going to be very flexible about how it determines risk” under TSCA. [SOURCE: EPA Counsel 6/17 Tr. 1133:23-24]

3. EPA’s “Pragmatic Approach”

23. Consistent with the flexible approach contemplated by the Risk Evaluation Rule, EPA has taken a “pragmatic approach” to the systematic reviews it has conducted under Section 6. [SOURCE: Thayer 6/12 Tr. 664:17-22; 665:19-667:1; Pls’ Ex. 49 (*NMP Risk Evaluation*) at 47-48]

24. Under its pragmatic approach, EPA has “accept[ed] for the most part the relevant scientific knowledge gathered and analyzed by others, except for influential information sources that may impact the weight of the scientific evidence underlying EPA’s risk findings.” [SOURCE: Thayer 6/12 Tr. 664:13-22; 665:19-667:1; Pls’ Ex. 49 (*NMP Risk Evaluation*) at 47-48]

25. EPA’s pragmatic approach to Section 6 risk evaluations is consistent with recommendations that the Agency received from the National Academy of Sciences (NAS). In 2017, the NAS recommended to EPA that its systematic reviews should build upon existing systematic reviews, rather than attempt to “reinvent the wheel.” [SOURCE: Thayer 6/12 Tr. 664:13-22; 665:20-667:1, 667:3-10; 667:24-668:9]

4. Implications, if Any, for Citizen Petitions

26. The Risk Evaluation never once mentions Citizen Petitions or Section 21. [SOURCE: EPA Ex. 544]

27. In the section of the Rule’s preamble entitled “*Does this action apply to me?*” EPA did not

1 identify citizens, citizen groups, or Section 21 petitioners. Instead, EPA identified manufacturers who may
2 have an interest in submitting risk evaluations under Section 6(b), as specifically contemplated by the
3 statute. [SOURCE: EPA Ex. 544 at 33726; 15 U.S.C. § 2605(b)(4)(C)(ii) (permitting manufacturers to
4 request risk evaluations so long as they satisfy certain threshold requirements)]

5 28. Although the Rule provided no notice of its application to citizen petitioners under Section
6 21, EPA has contended in this litigation that the Rule does apply to Section 21 petitioners, which Plaintiffs
7 dispute.

8 29. EPA has issued two non-binding guidance documents regarding the Risk Evaluation Rule,
9 but neither make any mention of Section 21, and the word “citizen” does not appear once in either
10 document. [SOURCE: EPA Ex. 538 (*Guidance to Assist Interested Persons in Developing and Submitting*
11 *Draft Risk Evaluations Under the Toxic Substances Control Act*); EPA Ex. 539 (*Application of Systematic*
12 *Review in TSCA Risk Evaluations*)]

13 30. To the extent that the Rule applies to citizen petitioners, EPA concedes that citizen groups
14 need not evaluate risk using the same exact methods as EPA. Instead, it is sufficient if citizens provide
15 “some demonstration that’s complete, clear, transparent, around whether or not the data and studies being
16 used are best available science . . . and, also, some kind of integrated weight of evidence.” [SOURCE:
17 Henry 6/16 Tr. 984:8-18]

18
19
20 **C. Dr. Grandjean’s Assessment of Risk**

21 31. For his assessment in this case, Plaintiffs’ expert Dr. Philippe Grandjean conducted a weight
22 of the evidence analysis in which he focused on the best available science. This is the same general method
23 that EPA has utilized for risk assessment since its inception. [SOURCE: Grandjean Decl. ¶ 25; Thayer 6/12
24 Tr. 663:24-664:3]
25
26
27
28

1. Reliance Upon His Prior Systematic Review

32. Although Dr. Grandjean did not conduct a formal systematic review for his assessment in this case, he has conducted a systematic review of the fluoride neurotoxicity literature in the past.

[SOURCE: Grandjean Decl. ¶ 98; Grandjean 6/9 Tr. 157:12-23; 221:23-222:7]

33. In 2012, Dr. Grandjean published a systematic review and meta-analysis of the epidemiological literature on fluoride neurotoxicity that was substantially more comprehensive than a previous review by the National Research Council. [SOURCE: Grandjean 6/9 Tr. 157:12-158:10; 159:18-20]

34. After rigorous peer review, Dr. Grandjean's systematic review was published in *Environmental Health Perspectives*, a journal funded by the National Institutes of Health and considered the premier environmental health journal in the world. [SOURCE: Grandjean 6/9 Tr. 158:22-159:6; Hu 6/8 Tr. 54:25-55:8]

35. In its denial of Plaintiffs' citizen petition in this case, EPA agreed that Dr. Grandjean's 2012 review was a "systematic review" and noted that it had "examined in detail" some of the studies cited in Plaintiffs' petition. [SOURCE: EPA Ex. 514 (*EPA Denial of Petition*) at 11882]

36. In forming his opinions in this case, Dr. Grandjean performed a comprehensive update to his systematic review instead of "reinventing the wheel." [SOURCE: Grandjean 6/9 Tr. 221:23-222:7; Thayer 6/12 Tr. 667:3-10; 667:24-668:9]

37. Dr. Grandjean's decision to build upon his prior systematic review, rather than start a new review from scratch, is consistent with the recommendations that the NAS provided to the EPA in 2017.

[SOURCE: Thayer 6/12 Tr. 667:3-10; 667:24-668:9]

2. Clear and Transparent Identification of the Best Available Science

38. Dr. Grandjean's weight of the evidence analysis satisfies the requisite methodological criteria that the EPA articulated for citizen petitioners at trial. [SOURCE: Henry 6/16 Tr. 984:8-18]

39. In his comprehensive review, Dr. Grandjean clearly and transparently identified the criteria he used for identifying the best available studies on fluoride neurotoxicity. Specifically, Dr. Grandjean places greatest weight on prospective birth cohort studies that “include real-time recording of information about exposure in early life,” with a focus on the prenatal period, “followed by subsequent clinical assessments of the child.” [SOURCE: Grandjean Decl. ¶¶ 32, 87, 90]

40. The considerations that Dr. Grandjean used for identifying the best available science are the same that he used in his 2012 systematic review. In 2012, however, there were no studies yet available that met this criteria for fluoride. As a result, Dr. Grandjean refrained in 2012 from making any conclusions about risk, and limited his conclusions to hazard. [SOURCE: Grandjean 6/9 Tr. 161:16-162:22, 165:16-19, 166:5-11; Grandjean Decl. ¶ 46]

41. The fact that Dr. Grandjean used the same considerations for identifying the best available science in his current review as he used in his 2012 review highlights the “pre-defined” nature of his criteria. This supports the credibility of Dr. Grandjean’s assessment. [SOURCE: Grandjean 6/9 Tr. 162:6-22, 165:16-19, 166:5-11]

42. Based on Dr. Grandjean’s pre-defined study criteria, the studies on fluoride and neurodevelopment funded by the National Institutes of Health (i.e., the ELEMENT and MIREC studies) are the best available science on fluoride neurotoxicity. Dr. Grandjean thus based his risk calculations on these studies. [SOURCE: Grandjean Decl. ¶¶ 24, 87, 127]

3. Reliance on Dr. Chang’s Systematic Review

43. In addition to conducting his own comprehensive review, Dr. Grandjean reviewed and evaluated the systematic review conducted by EPA’s retained epidemiologist, Dr. Ellen Chang. [SOURCE: Grandjean Decl. ¶ 22]

44. Although Dr. Grandjean and Dr. Chang disagree in their interpretation of the overall evidence, Dr. Chang’s systematic review supports the credibility of Dr. Grandjean’s literature review and

assessment. [SOURCE: Grandjean Decl. 98-103; Grandjean 6/9 Tr. 194:10-195:16]

45. First, Dr. Chang agrees with Dr. Grandjean that the ELEMENT and MIREC studies are the most reliable and rigorous studies, as does the EPA. Dr. Grandjean's risk calculations are thus based on what all sides agree are the best available studies. [SOURCE: Chang 6/15 Tr. 806:19-20 & 886:6-887:3; Undisputed Fact No. 10]

46. Second, although Dr. Chang identified 31 studies that Dr. Grandjean did not specifically discuss, all but 4 of these studies found *adverse* associations. These studies, which *support* Dr. Grandjean's assessment on the consistency of the literature, carried little weight in Dr. Chang's review. [SOURCE: Grandjean Decl. ¶ 98; Chang 6/15 Tr. 875:10-876:2]]

47. Third, the four studies that Dr. Chang identified which did not find an adverse association and which Dr. Grandjean did not discuss (i.e., He 2010, Kang 2011, Perrott 2018, and Spittle 1998) carried "little weight" in Dr. Chang's assessment, and have no bearing on either Dr. Chang's or Dr. Grandjean's opinions. [SOURCE: Grandjean Decl. ¶¶ 100-102; Chang 6/15 Tr. 876:13-877:1, 879:11-17, 878:16-879:10, 879:24:880:21]

48. Fourth, Dr. Grandjean considered Dr. Chang's assessment of study limitations and bias, and has explained why they do not provide plausible explanations for the consistent associations that have been found (in strong and weak studies alike) between fluoride and neurodevelopmental harm. [SOURCE: Grandjean Decl. ¶¶ 104-110; Grandjean 6/9 Tr. 195:11-16]

49. Fifth, Dr. Grandjean considered Dr. Chang's causal analysis of the literature under the Bradford Hill framework and identified differences in judgment that lead the two experts to reach different conclusions on causality. [SOURCE: Grandjean Decl. ¶¶ 111-125]

50. Taken together, Dr. Grandjean's comprehensive update to his 2012 systematic review coupled with his assessment of Dr. Chang's systematic review constitute an integrated weight of the evidence analysis which provides sufficient clarity and transparency as to how he identified the best

1 available science. Dr. Grandjean’s analysis thus meets EPA’s purported methodological threshold for
2 citizen petitioners. [SOURCE: Henry 6/16 Tr. 984:8-18]

3 **D. Dr. Thiessen’s Assessment of Risk**

4 51. Plaintiffs’ risk assessment scientist Dr. Kathleen Thiessen conducted a risk assessment
5 pursuant to the *Guidelines for Neurotoxicity Risk Assessment* [hereafter, “*Guidelines*”]. [SOURCE:
6 Thiessen Decl. ¶ 12]

7 52. The *Guidelines* provide extensive information and criteria for evaluating studies, and many
8 of these criteria are the same as those used in systematic reviews. A risk assessment that is compliant with
9 the *Guidelines* is thus “effectively” a systematic review. [SOURCE: Thiessen Decl. ¶ 33; Henry 6/16 Tr.
10 982:7-17; 983:17-23, 984:2-7]

11 53. As part of her risk assessment under the *Guidelines*, Dr. Thiessen conducted a structured
12 review of the animal literature using pre-defined criteria, including search terms, identification of sources
13 to search, and grounds for exclusion. [Thiessen Decl. ¶ 30-32]

14 54. The systematic review of the animal literature by EPA’s retained toxicologist, Dr. Joyce
15 Tsuji, confirms the thoroughness of Dr. Thiessen’s literature review. [SOURCE: Tsuji 6/15 Tr. 756:16-21]

16 55. Every study that Dr. Tsuji found which reported no adverse effects was also identified and
17 discussed by Dr. Thiessen. [SOURCE: Tsuji 6/15 Tr. 756:16-21]

18 **E. The Role of Expert Judgment**

19 56. Expert judgment is an inherent and inescapable aspect of risk assessment, irrespective of
20 whether the review uses a narrative or systematic methodology. [SOURCE: Thayer 6/12 Tr. 663:24-664:3,
21 664:10-16]

22 57. For their case, Plaintiffs called as non-retained experts the two senior investigators (Dr.
23 Howard Hu and Dr. Bruce Lanphear) of the NIH-funded studies on fluoride and neurodevelopment (the
24 ELEMENT and MIREC studies). Plaintiffs also called Dr. Philippe Grandjean, a physician and
25
26
27
28

1 environmental epidemiologist at Harvard School of Public Health, and Dr. Kathleen Thiessen, a risk
2 assessment scientist at Oak Ridge Center for Risk Analysis. [SOURCE: Hu Decl. ¶¶ 8-9, Lanphear Decl.
3 ¶¶ 9-10; Grandjean Decl. ¶ 1; Thiessen Decl. ¶ 1]

4 58. Abundant evidence exists in the record of EPA relying upon the expert judgment of
5 Plaintiffs' experts. The evidence shows that EPA:

- 6 A. Invited Plaintiffs' experts to serve on EPA Science Advisory Boards;
- 7 B. Based regulations to protect the public from the neurotoxic risks of lead and mercury
8 on research conducted by Plaintiffs' experts;
- 9 C. Awarded Plaintiffs' experts millions of dollars to investigate the impact of
10 environmental chemicals on human health;
- 11 D. Contracted with one of Plaintiffs' experts (i.e., Dr. Grandjean) to conduct a Benchmark
12 Dose analysis; and
- 13 E. Contracted with another Plaintiff expert (i.e., Dr. Thiessen) to write a health assessment
14 on fluoride compounds.
15

16 [SOURCE: Hu Decl. ¶¶ 7-9; Hu 6/8 Tr. 48:10-17; Lanphear Decl. ¶¶ 4-5, 7; Lanphear 6/10 Tr. 346:16-
17 347:20; Grandjean Decl. ¶¶ 5, 7-8, 11, 15; Grandjean 6/9 Tr. 146:19-21; Thiessen Decl. ¶ 5]
18

19 59. Each of Plaintiffs' four experts had studied the effects of fluoride on human health prior to
20 this litigation. [SOURCE: Hu Decl. ¶ 11, Lanphear Decl. ¶ 10; Grandjean Decl. ¶¶ 12-14; Thiessen Decl.
21 ¶ 5-6]

22 60. Plaintiffs also called as witnesses two scientists who currently work at the EPA: Dr. Joyce
23 Donohue, a senior scientist who specializes on fluoride issues at EPA's Office of Drinking Water, and Dr.
24 Kristina Thayer, the Director of the Chemical and Pollutant Assessment Division within EPA's Office of
25 Research and Development. [SOURCE: 2d Am Appendix C (*Donohue*) at 23:11-24:24; Thayer 6/10 Tr.
26 435:21-436:3]
27
28

1 61. During Plaintiffs' case-in-chief, Dr. Donohue testified that new epidemiological studies
2 available on fluoride neurotoxicity, including the NIH-funded studies, are "well conducted" and warrant a
3 reassessment of all existing safety standards on fluoride. [SOURCE: 2d Am Appendix C (Donohue) at
4 31:16-25, 32:4-6, 34:9-18, 36:5-17]

5 62. Dr. Thayer testified about her own assessment of the animal literature on fluoride
6 neurotoxicity, and offered that the animal studies support the biological plausibility of fluoride causing
7 neurotoxic effects in human beings. [SOURCE: Thayer 6/10 Tr. 450:9-13]

8 63. Dr. Tala Henry is the one EPA scientist who EPA called as an expert in its case. Unlike Drs.
9 Donohue and Thayer, however, Dr. Henry had not had any involvement on fluoride-related matters at the
10 Agency prior to this case, and conceded she was not an expert on fluoride.² [SOURCE: Henry 6/16 Tr.
11 961:14-962:5]

12 64. The two experts that EPA relied upon (Dr. Ellen Chang and Dr. Joyce Tsuji) to evaluate the
13 fluoride neurotoxicity literature work at the private consulting firm Exponent. [SOURCE: Chang 6/15 Tr.
14 848:5-6; Tsuji 6/15 at 696:9-12; *see also* Hu 6/8 Tr. 65:12-17 (discussing Exponent); Grandjean 6/9 Tr.
15 193:22-194:2 (same); Lanphear 6/10 Tr. 364:21-365:3 (same)]

16 65. By their own admissions, neither Dr. Chang nor Dr. Tsuji were experts on fluoride prior to
17 their retention. [SOURCE: Chang 6/15 Tr. 847:10-15, 847:23-848:4; Tsuji 6/15 at 696:5-8]

18
19
20 **F. Risk vs. Causation**

21 66. Neither Dr. Chang nor Dr. Tsuji conducted risk assessments in this case, nor did they
22 consider the *Guidelines*. [SOURCE: Chang 6/15 Tr. 874:1-9; Tsuji 6/15 Tr. 719:10-18, 720:9-11; 760:17-
23 22]

24 67. Instead, Dr. Chang and Dr. Tsuji conducted causal analyses to assess whether fluoridation
25

26
27 ² The EPA did call Dr. Thayer as a fact witness to explain the methodologies used in systematic
28 review. During EPA's examination of Dr. Thayer, counsel did not inquire about her own assessment of the
fluoride literature.

chemicals cause neurotoxicity at the level added to drinking water. [SOURCE: Henry 6/16 Tr. 985:1-987:2; Chang 6/15 Tr. 792:12-18, 797:22-798:13; Tsuji Decl. ¶ 17; Tsuji 6/15 Tr. 723:24-724:5]

68. Under TSCA, it is not necessary to prove causation in order to demonstrate an unreasonable risk. [SOURCE: Undisputed Fact No. 16; EPA Counsel 6/17 Tr. 1109:5-8]

69. EPA has never once used a causation standard in any of its risk evaluations under Section 6. [SOURCE: Henry 6/16 Tr. 987:6-8]

70. In using a causation standard to assess the evidence on fluoridation chemicals, EPA and its experts held Plaintiffs to a burden of proof that EPA has not used for any other chemical under Section 6. [SOURCE: Henry 6/16 Tr. 985:1-987:2, 987:16-18]

71. EPA uses risk assessment to determine the presence of risk under TSCA, which is a distinct analytical framework from causal analysis. [SOURCE: Undisputed Fact No. 14; Chang 6/15 Tr. 872:25-873:20]

72. The analytical framework that EPA uses for risk assessment was established in 1983 by the National Research Council (NRC). It is a framework with four steps: hazard identification, dose-response assessment, exposure assessment, and risk characterization. [SOURCE: Undisputed Fact No. 12]

73. In its 1983 report, the NRC called on federal regulatory agencies to establish “inference guidelines” in order to promote consistency and quality in the risk assessment process. [SOURCE: Pls’ Ex. 17 (*Guidelines*) at v].

74. In response to NRC’s 1983 recommendation, EPA established the *Guidelines for Neurotoxicity Risk Assessment*, which EPA has stated it “will follow” when “evaluating data on potential neurotoxicity associated with exposure to environmental toxicants.” [SOURCE: Pls’ Ex. 17 (*Guidelines*) at 1; see also Undisputed Fact No. 18]

75. EPA agrees that it is permissible to use the *Guidelines* to conduct the risk assessment component of a TSCA risk evaluation under TSCA. [SOURCE: Henry 6/16 Tr. 980:4-9; Henry Decl. ¶¶

82-83]

76. In addition to the four steps of risk assessment, an analysis of unreasonable risk under TSCA also involves a fifth and final step: the “risk determination.” Together, the “risk assessment” and “risk determination” constitute what EPA calls a “risk evaluation.” [SOURCE: Undisputed Fact Nos. 13-14]

III. HAZARD IDENTIFICATION

77. The focus of the *hazard* inquiry is whether the chemical may cause a neurotoxic effect(s) at some level of exposure. The question of whether this effect(s) is a *risk* at environmentally relevant exposures is a separate question that is addressed later as part of the Risk Characterization. [SOURCE: Thayer 6/10 Tr. 445:8-11; Thiessen Decl. ¶ 42]

78. Under the *Guidelines*, hazard assessment is a qualitative determination in which the risk assessor must determine whether “sufficient evidence” of a neurotoxicity hazard exists. A “sufficient evidence” finding “can be based on either human or animal data,” but EPA has a preference for using human data if suitable data exist. [SOURCE: Thiessen Decl. ¶ 43]

A. Human Studies

1. EPA’s “Sufficient Evidence” Standard for Human Studies

79. Under the *Guidelines*, “sufficient evidence” of a neurotoxic hazard exists if human studies show that “some neurotoxic effect is *associated* with exposure.” The *Guidelines* contrast this requirement of an “association” with what the Agency recognizes to be the “more stringent requirement” of “causality.” Under the *Guidelines*, there is no requirement to prove causality; evidence of a credible association is enough. [SOURCE: Thiessen Decl. ¶ 44; Pls’ Ex. 17 (*Guidelines*) at 53]

80. In assessing whether human studies demonstrate a neurotoxic hazard, the *Guidelines* state that prospective cohort studies “should weigh heavily” in the assessment. The *Guidelines* recognize that prospective studies are “invaluable for determining the time course for development of dysfunction” and permit a “direct estimate of risks attributed to a particular exposure.” [SOURCE: Thiessen Decl. ¶ 45; Pls’ Ex. 17 (*Guidelines*) at 17-18]

81. The emphasis on prospective cohort studies in the *Guidelines* is consistent with the prevailing consensus in the environmental health field. Under this prevailing consensus, the developmental health effects of environmental toxicants, including neurotoxicity, are best examined in long-term

prospective studies of birth cohorts with measurements of *prenatal* exposures. [SOURCE: Grandjean 6/9 Tr. 148:25-149:21, 153:1-14; Grandjean Decl. ¶ 87; Hu Decl. ¶ 3; Lanphear Decl. ¶ 37]

82. Under the *Guidelines*, sufficient evidence of a neurotoxic hazard can be demonstrated from a single “well-conducted study.” [SOURCE: Pls’ Ex. (*Guidelines*) at 55]

2. Cross-Sectional Studies in Endemic Fluorosis Areas

83. In contrast to the chemicals that EPA has previously analyzed under the *Guidelines*,³ there are a large number of human studies on fluoride neurotoxicity. [SOURCE: Thiessen Decl. ¶ 57; Grandjean 6/9 Tr. 319:14-320:5; Thayer 6/10 Tr. 458:17-19; Thayer 6/12 Tr. 640:15-641:4; Thiessen 6/10 Tr. 485:2-14; Chang 6/15 Tr. 799:3-4]

84. Most of the human studies on fluoride neurotoxicity have utilized cross-sectional study designs, and have examined the effects of fluoride on IQ at water concentrations (>1.5 mg/L) that exceed the level currently added to water in the United States (0.7 mg/L). [SOURCE: Undisputed Fact No. 9; Grandjean Decl. ¶ 77]

85. A cross-sectional study is one where the exposure and outcome are measured at the same point of time. Cross-sectional studies are generally limited in ascribing causality due to the inability to determine whether the exposure preceded the outcome. [SOURCE: Pls’ Ex. 17 (*Guidelines*) at 16]

86. The limitation on inferring causality from cross-sectional studies is lessened in some of the fluoride studies because there was a reasonable basis to infer that current exposures were a proxy for exposures that existed prior to the health outcome (i.e., stable populations with stable water fluoride levels). [SOURCE: Grandjean 6/9 Tr. 160:22-161:15; Chang 6/15 Tr. 799:14-19; Chang Decl. at 27:25-28:4; Thiessen Decl. ¶¶ 60 & 87]

³ EPA has found nine chemicals to pose a neurotoxic hazard under the *Guidelines*. Of these nine chemicals, only three had *any* human data, and among the three chemicals with human data, there were no prospective studies. EPA made its hazard determination for each of these nine chemicals on animal data. [SOURCE: Thiessen Decl. ¶ 52 & Table 1]

87. The overwhelming majority of the cross-sectional studies on fluoride and IQ have found significant adverse association. [SOURCE: Grandjean Decl. ¶¶ 67-68, 78, 80; Thiessen Decl. ¶ 60]

88. Of 27 studies that met the inclusion criteria of Dr. Grandjean's 2012 systematic review and meta-analysis, 26 of the studies reported an association between fluoride and reduced IQ (Choi 2012). The average difference in IQ between the high-fluoride and low-fluoride areas was 6.75 points. This is a large effect size that rivals the impact of even high levels of lead. [SOURCE: Grandjean Decl. ¶¶ 78 & 115; Lanphear Decl. at 12 n. 7; Grandjean 6/9 Tr. 157:24-158:4]

89. Meta-analyses by Tang (2008) and Duan (2018) have reported similar results as Choi (2012). [SOURCE: Grandjean Decl. ¶ 115; Thiessen Decl. ¶ 60]

90. While many of the cross-sectional studies on fluoride and IQ have used relatively simple study designs with minimal control for potential confounders, the association between fluoride and reduced IQ has been replicated in Chinese studies with more sophisticated designs which have more carefully controlled for potential confounders, including a study conducted by Dr. Grandjean. [SOURCE: 2d Am. Appendix C (*Donohue*) at 39:7-28; Grandjean Decl. ¶ 81]

91. Overall, the *consistency* and *magnitude* of the observed association between fluoride and reduced IQ in the cross-sectional studies adds confidence that the association is real and not an artifact of bias or chance. [SOURCE: Grandjean Decl. ¶ 110; Grandjean 6/9 Tr. 160:16-21; Thayer 6/10 Tr. 446:19-24; Thayer 6/12 Tr. 631:20-632:10; Chang 6/15 Tr. 809:7-12]

3. Prospective Studies in North America

92. The National Institutes of Health (NIH) has funded prospective studies of fluoride and neurodevelopment in two North American birth cohorts: the MIREC cohort in Canada and the ELEMENT cohort in Mexico City. To date, these birth cohorts have resulted in four published studies on fluoride and neurodevelopment (Bashash 2017, Bashash 2018, Green 2019, Till 2020). [SOURCE: Hu Decl. ¶¶ 10-11; Lanphear Decl. ¶ 10]

93. It is undisputed that the ELEMENT and MIREC studies are the most reliable and rigorous studies to date on fluoride neurotoxicity. [SOURCE: Undisputed Fact No. 10; Chang 6/15 Tr. 806:19-20 & 886:6-13; Grandjean 6/9 Tr. 201:25-202:15]

94. The NIH-funded studies have undergone extensive peer-review. Prior to conducting the studies, the methodologies were scrutinized and vetted by a committee of 15 to 25 experts at NIH. Later, after the data were collected and analyzed, the studies underwent extensive peer review by the esteemed scientific journals which published them, including *Environmental Health Perspectives* (Bashash 2017) and *JAMA Pediatrics* (Green 2019). The peer review process for these studies was among the most extensive that the senior investigators (Dr. Howard Hu and Dr. Bruce Lanphear) have experienced in their prolific research careers. [SOURCE: Hu 6/8 Tr. 48:22-49:23, 54:25-56:7; Lanphear 6/10 Tr. 352:2-353:22]

95. The NIH-funded studies have many important methodological strengths, including: (1) prospective cohort study designs; (2) individual measurements of fluoride exposure; (3) extensive control for other factors that may influence IQ; (4) blinded evaluations; (5) large sample sizes that permit robust statistical analysis; and (6) reliable neurobehavioral tests. It is undisputed that these are “well designed” and “well conducted” studies. [SOURCE: Hu Decl. ¶¶ 14-22; Lanphear Decl. ¶¶ 36-44 & 57-58; Chang 6/15 Tr. 807:1-7; 2d Am. Appendix C (*Donohue*) at 31:22-25]

96. The three NIH-funded studies that examined the impact of *prenatal* fluoride exposure have each found significant dose-response relationships between fluoride and adverse effects, including reduced IQ and increased ADHD symptoms (Bashash 2017, Bashash 2018, Green 2019). The effects sizes found in these studies were large and on par with the neurological effects of lead poisoning. [SOURCE: Hu Decl. ¶¶ 23 & 27; Lanphear Decl. ¶ 47; Hu 6/8 Tr. 58:5-23; Lanphear 6/10 Tr. 355:4-356:15]

97. In the ELEMENT study, each 0.5 mg/L of fluoride in the urine of the pregnant mothers was associated with a drop of 3.15 and 2.5 IQ points among children aged 4 and 6-12, respectively. The dose-response relationship was found to be linear for both age groups, although there was some indication of a

threshold at approximately 0.8 mg/L among the 6-12 year olds. [SOURCE: Hu Decl. ¶¶ 23-24; Hu 6/8 Tr. 56:15-57:14]

98. The MIREC study examined IQ at ages 3 to 4 using three separate metrics of prenatal fluoride exposure: (A) maternal urine, (B) maternal intake of fluoride from water and beverages, and (C) water fluoride concentration. Each of these three metrics of exposure was correlated with significant reductions in IQ among the offspring. For the urine metric, each 1-mg/L increase in fluoride was associated with a 4.49 lower IQ score (in boys, but not girls); for the intake metric, each 1-mg/day increase in fluoride intake was associated with a 3.66 lower IQ score (in boys and girls); and, for the water fluoride metric, each 1 mg/L increase in fluoride was associated with a 5.29 lower IQ score (in boys and girls). [SOURCE: Lanphear Decl. ¶ 46; Lanphear 6/10 Tr. 353:23-354:13]

99. As with the 4-year olds in the ELEMENT cohort, the dose-response relationship between fluoride and IQ among the 3-to-4 year olds in the MIREC cohort was found to be linear and without an apparent threshold. [SOURCE: Lanphear Decl. ¶ 46; Lanphear 6/10 Tr. 354:14-355:3]

100. The ELEMENT and MIREC studies on prenatal fluoride exposure are consistent with the findings of a smaller birth cohort study by Jiminez-Valdez (2017). The Jiminez-Valdez study examined a population living in an endemic fluorosis area of Mexico. As with the ELEMENT/MIREC studies, it found a significant association between maternal urinary fluoride level and cognitive deficits in the offspring (assessed at 3 to 15 months of age). [SOURCE: Grandjean Decl. ¶ 89]

101. In addition to assessing prenatal exposure, one of the MIREC studies examined the impact of *infant* fluoride exposure. This study found a large and significant effect of infant exposure to fluoridated water on non-verbal IQ, with each 0.5 mg/L increase in water fluoride level associated with 9.3 less non-verbal IQ points among formula-fed infants (Till 2020). The Till study also found a significant adverse association with Full-Scale IQ, but the statistical significance was lost upon removing several outliers. [SOURCE: Lanphear Decl. ¶¶ 59 & 62; Lanphear 6/10 Tr. 361:5-18]

4. Prospective Studies in New Zealand

102. Not all prospective cohort studies are created equal. Each must still be assessed for potential bias. [SOURCE: Thayer 6/10 Tr. 459:2-8]

103. Two published studies (Shannon 1986; Broadbent 2015), and an abstract (Spittle 1998), have reported results on the relationship between *residence* in a fluoridated community and neurotoxic outcomes in two cohorts from New Zealand.

104. The first of the New Zealand studies was published in 1986 by Shannon. In this study, exposure to fluoridated water in a cohort from Christchurch was measured by tallying the number of years a child resided in a fluoridated area during their first 7 years of life, with no distinctions made for the *timing* of exposure, no information on *prenatal* exposure, no *biomarkers* of exposure (e.g., urine fluoride), and no information on the *amount of water consumed* at any point in life. Under the study's residence-based metric of exposure, a child who is bottle-fed fluoridated water her *first year* of life would be treated the same as a child who lived her seventh year of life in a fluoridated area. Using this relatively crude assignment of exposure, the study failed to find a significant relationship between fluoridated water and behavioral problems. [SOURCE: Grandjean Decl. ¶ 91]

105. In 1998, data was presented in an abstract on the relationship between fluoride and IQ in the Christchurch cohort (Spittle 1998). As with the Shannon study, the abstract measured fluoride exposure solely by residence in a fluoridated community during the first seven years of life. No relationship between fluoridation and IQ was observed. [SOURCE: Grandjean Decl. ¶ 101]

106. A third paper from New Zealand presented results of an IQ analysis on a cohort from Dunedin that was established from births in 1972-1973 (Broadbent 2015). Children were recruited at age 3 years, and IQ tests were administered at ages 7, 9, 11 and 13 years, and again at age 38. As with the Shannon study, there was no information on *prenatal* exposure, no *biomarkers* of exposure (e.g., urine fluoride), and no information on the *amount of water consumed* at any point in life. The only information

on exposure to fluoridated water was the child's residence at *a single snapshot in time* at age 5 (or at age 3 if residential information was not available at age 5).⁴ Further, most of the children who lived in *non*-fluoridated areas received fluoride supplements, which eliminated much of the difference in postnatal fluoride exposure between the fluoridated and non-fluoridated groups. Under these conditions, the study found no association between residence in a fluoridated area at age 5 and IQ. [SOURCE: Grandjean Decl. ¶¶ 92 & 94; Chang Decl., Tbl. 2 at p. 114⁵]

107. It is undisputed that the New Zealand studies are weaker and less informative than the North American studies. [SOURCE: Grandjean Decl. ¶ 95; Grandjean 6/9 Tr. 167:25-168:7, 201:25-202:15; Chang 6/15 Tr. 886:18-25, 880:4-21]

[A comparison of the relative strengths and weaknesses of the North American and New Zealand studies is provided below. See infra ¶¶ 142-191.]

B. Animal Studies

1. EPA's "Sufficient Evidence" Standard for Animal Studies

108. Under the *Guidelines*, animal studies provide "sufficient evidence" of a neurotoxic hazard if they demonstrate a "potential neurotoxic hazard" in humans. The "minimum evidence" to meet this threshold is "a single appropriate, well-executed study in a single experimental animal species." If no individual study is sufficient by itself, "the total available data may support such a conclusion" including data on toxicokinetics and mechanisms of action. [SOURCE: Thiessen Decl. ¶ 46; Pls' Ex. 17 (*Guidelines*) at 53]

109. The *Guidelines* provide four default assumptions for interpreting animal data. First, EPA assumes that "an agent that produces detectable adverse neurotoxic effects in experimental animal studies

⁴ See Chang Decl., Tbl. 2 at p. 114 (describing the assessment of fluoridation status as limited to "residential address at age 5 y (or 3 y if unavailable)").

⁵ Throughout this document, the references to page numbers in Dr. Chang's Table 2 refer to the pagination of the ECF docket entry (ECF No. 200).

1 will pose a potential hazard to humans.” Second, EPA assumes that neuroanatomical, neurochemical, and
2 behavioral changes “are of concern.” Third, EPA assumes that “the neurotoxic effects seen in animal
3 studies may not always be the same as those produced in humans” due to “species-specific differences in
4 maturation of the nervous system, differences in timing of exposure, metabolism, or mechanisms of action.”
5 Fourth, EPA assumes that “humans are as sensitive as the most sensitive animal species tested.” These four
6 assumptions are “plausibly conservative,” meaning that “they are protective of public health and are also
7 well founded in scientific knowledge about the effects of concern.” [SOURCE: Thiessen Decl. ¶ 61; Pls’
8 Ex. 17 (*Guidelines*) at 6-7]

10 110. Neurotoxic endpoints in animal studies fall into several categories, including
11 neuroanatomical, neurochemical, and behavioral. [SOURCE: Thiessen Decl. ¶ 47]

12 111. Neuroanatomical endpoints include changes to the brain, including damage to brain cells,
13 that are detectable under a microscope (i.e., “histological”). The *Guidelines* consider neuroanatomical
14 changes to be “of concern.” [SOURCE: Thiessen Decl. ¶ 48]

15 112. Neurochemical effects include biochemical changes, such as alterations in neurotransmitter
16 function and enzyme inhibition. The *Guidelines* state that neurochemical changes “may be regarded as
17 adverse because of their known or presumed relation to neurophysiological and/or neurobehavioral
18 consequences.” [SOURCE: Thiessen Decl. ¶ 49]

19 113. Behavioral changes include alterations to motor activity, changes in sensory abilities or
20 motor coordination, and impairments in learning, memory, and attention. EPA has repeatedly based
21 reference doses on behavioral alterations documented in animals, including learning and memory
22 impairments. [SOURCE: Thiessen Decl. ¶ 50]

23 24 25 **2. Data that EPA Has Found Sufficient for Hazard Determination**

26 114. In its risk assessments under the *Guidelines* to date, EPA has based its hazard determinations
27 on animal data due to the absence of available human data for the chemicals it has assessed. [SOURCE:
28

Thiessen Decl. ¶ 52]

115. The animal studies which EPA has used to establish RfDs under the *Guidelines* have not been “perfect” studies. Some of the principal studies, for example, did not conform to EPA’s testing guidelines, and those studies that investigated effects from prenatal exposures did not always control for “litter effects,” a methodological deficiency that can skew the effect size in developmental studies. [SOURCE: Thiessen Decl. ¶ 53]

116. EPA has recognized that unanimity across studies is not a pre-requisite to a hazard determination. In one risk assessment, for example, 5 of the 16 available animal studies did not find a neurotoxic effect, and among the studies that did show an effect, inconsistencies existed in terms of the doses that produced the effects. Despite this, EPA found the animal data to be sufficient to conclude that the chemical posed a neurotoxic hazard. [SOURCE: Thiessen Decl. ¶ 54]

117. EPA has taken a similar approach to animal data in some of its draft risk evaluations under Section 6 of TSCA. In its NMP risk evaluation, EPA based its risk calculations on animal data linking NMP to reduced fertility, despite the fact that there were only six animal studies available, three of which found no effect. These contradictory findings were considered a source of uncertainty, but it did not stop EPA from using this animal data to assess risk of chronic exposure in humans. In fact, EPA made findings of unreasonable risk in humans based on this small body of contradictory animal data. [SOURCE: Thiessen Decl. ¶ 55; Pls’ Ex. 49 (*NMP Risk Evaluation*) at 173-174]

3. Neuroanatomical and Neurochemical Studies

118. It is undisputed that fluoride causes neuroanatomical and neurochemical effects in the brain of laboratory animals (i.e., effects *within* the brain), and that these studies represent a “substantial majority” of the animal studies on fluoride neurotoxicity. [SOURCE: Thiessen Decl. ¶¶ 62-66; 2d Am Appendix C (*Hannan*) at 15:22-19:26; Pls’ Ex. 13 (*NRC Report*) at 221-222; Tsuji 6/15 Tr. 741:22-742:1]

119. Based on the neuroanatomical and neurochemical studies, the National Research Council

(NRC) concluded in 2006 that “fluorides have the ability to interfere with the functions of the brain” by both “direct and indirect means.” [SOURCE: Thiessen Decl. ¶¶ 46 & 62; Grandjean Decl. ¶ 54; 2d Am Appendix C (*Donohue*) at 27:11-19; 2d Am Appendix C (*Hannan*) at 15:22-19:26; Pls’ Ex. 13 (*NRC Report*) at 221-222]

120. The CDC and an interdepartmental panel of federal agency experts have accepted NRC’s findings as an accurate summary of the hazard, including its findings on neurotoxicity. [SOURCE: 2d Am Appendix C (*Hannan*) at 16:2-14]

121. Subsequent to the NRC’s 2006 report, over 100 animal studies investigating fluoride’s neurotoxicity have been indexed in the National Library of Medicine’s online database (“PubMed”). Most of these animal studies have continued to focus on fluoride’s neuroanatomical and neurochemical effects, with the overwhelming majority finding effects. [SOURCE: Thiessen Decl. ¶¶ 64-65]

122. Most of the animal studies on fluoride neurotoxicity have used subchronic exposure scenarios, which would tend to understate the effect from lifetime exposure. Among the studies that have tested animals at multiple points in time, the effects have tended to worsen with time, with some effects not appearing at all until 3 to 6 months of chronic exposure. Since most of the studies on fluoride neurotoxicity have lasted no longer than 3 months, the available studies are likely not detecting the full spectrum of fluoride’s effects. [SOURCE: Thiessen Decl. ¶ 68]

4. Learning and Memory Studies

123. At the time of NRC’s 2006 review, few animal studies had examined the impact of fluoride on outward manifestations of neurotoxicity, including learning and memory deficits. The NRC thus called for more research to better understand the functional consequences of changes occurring within the brain. [SOURCE: Thiessen Decl. ¶ 37; Grandjean Decl. ¶ 54; Pls’ Ex. 13 (*NRC Report*) at 223]

124. Subsequent to the NRC’s recommendations, many animal studies have investigated the

1 effect of fluoride on learning and memory. [SOURCE: Thayer 6/12 Tr. 620:2-6; Thiessen Decl. ¶ 63-65;
2 Grandjean Decl. ¶ 57]

3 125. In 2016, the National Toxicology Program (NTP) published a systematic review of the
4 animal studies that have investigated fluoride's impact on outward signs of behavior, including learning
5 and memory. The NTP excluded from its review any study that focused on changes going on within the
6 brain, and, as such, limited its review to a relatively small subset of the overall animal literature on fluoride
7 neurotoxicity. [SOURCE: Thayer 6/10 Tr. 450:20-23; Thiessen Decl. ¶ 75]
8

9 126. Despite excluding most of the animal literature on fluoride neurotoxicity, and despite
10 finding a number of methodological limitations with the studies, the NTP concluded that the animal data
11 "suggests adverse effects on learning and memory in animal[s] exposed to fluoride." [SOURCE: EPA Ex.
12 553 at 0008]
13

14 127. The NTP had "moderate confidence" that fluoride impairs learning and memory in animals
15 exposed during adulthood. Dr. Thayer, one of the principal authors of NTP's review, explained that
16 moderate confidence is a descriptor that is typically used when there is a *hazard*, and that "it's reasonable
17 to conclude that fluoride damages the brain at some level of exposure." According to Dr. Thayer, the animal
18 data supports the biological plausibility of fluoride causing neurotoxic effects in humans, a subject
19 discussed further below. [SOURCE: Thayer 6/10 Tr. 449:18-25, 450:9-13; EPA Ex. 553 at 0008]
20

21 128. The NTP had a lesser degree of confidence that fluoride impairs learning and memory in
22 animals exposed during development. The primary reasons for this lower degree of confidence were that
23 there were much fewer developmental studies available, and the studies that were available had failed to
24 control for litter effects. Irregardless, the EPA recognizes that it is a "reasonable hypothesis" that if a
25 chemical can impair learning during adulthood, it can also impair learning if the exposure occurs during
26 the more sensitive fetal period. [SOURCE: Thayer 6/10 Tr. 452:9-13, 453:10-454:1]
27
28

1 129. Subsequent to the NTP's review, 11 additional studies have investigated the impact of
2 developmental fluoride exposures on learning and memory. All but one of these 11 studies found cognitive
3 deficits in the fluoride-treated groups, including two studies by Bartos (2018 & 2019) that controlled for
4 litter effects. [SOURCE: Thiessen Decl. ¶ 78]

5 130. The one developmental study published subsequent to the NTP systematic review that failed
6 to find effects on learning or memory from fluoride exposure is McPherson (2018). [SOURCE: Thiessen
7 Decl. ¶ 78]
8

9 131. McPherson (2018) is a study conducted by scientists at the NTP. Although it did not find an
10 effect on learning and memory, it did find several changes in the fluoride-treated rats, including an increase
11 in pain sensitivity and an increase in swimming speed. The increase in swimming speed was apparent by
12 the fact that the fluoride-treated rats swam the same distance to get to the target (which indicates no
13 difference in learning/memory), but got to the target more quickly (which could indicate a potential effect
14 on motor function). [SOURCE: Thiessen Decl. ¶ 79; Tsuji Decl. ¶ 94; Tsuji 6/15 Tr. 752:18-753:9, 755:13-
15 16, 758:8-18]
16

17 132. McPherson (2018) is a well-conducted animal study, but it has its limitations. First, unlike
18 the overwhelming majority of previous studies on fluoride neurotoxicity, the McPherson study used Long
19 Evans Hooded rats. OECD testing guidelines recognize that different strains of rats may have different
20 performance attributes, and there is some evidence to indicate that this may be the case with Long Evans
21 rats and fluoride. The two studies prior to McPherson that had examined the impact of fluoride on *cognitive*
22 *outcomes*⁶ in Long Evans rats both found no effects. [SOURCE: Thiessen Decl. ¶ 80; Thiessen 6/12 Tr.
23 541:18-542:6]
24
25

26
27 ⁶ As noted in Dr. Thiessen's declaration, these two learning studies are Elliot 1967 and Varner 1994.
28 Other studies, however, have found neuroanatomical and neurochemical effects in Long Evans Hooded rats following fluoride exposure. [SOURCE: Thiessen Decl. at p. 26 n. 80; Thiessen 6/15 Tr. at 542:7-9]

133. A second limitation with McPherson is that, unlike most other developmental studies on fluoride, it did not begin exposure until day 6 of gestation. The offspring thus had no exposure to fluoride for roughly one-third of the 21-day *in utero* period, which may have limited the sensitivity of the study. According to OECD testing guidelines,⁷ starting exposure at day 6 is considered the “minimum” exposure period necessary for a developmental study. If there is no risk of pre-implantation loss, as is the case with fluoride, OECD guidelines provide that the exposure may begin at day 0 of gestation. [SOURCE: Thiessen Decl. ¶ 81; Tsuji 6/15 Tr. 766:13-767:14]

134. A third limitation with McPherson, which applies to all animal studies on fluoride neurotoxicity, is that the offspring had virtually no fluoride exposure during the neonatal period because the pups were breastfed during the pre-weaning period. This is important because the fluoride content of breast milk in rats (as with other mammals, including humans) is negligible, even when the mother is consuming large quantities of fluoride. The rats in the McPherson study thus had no exposure to fluoride during a “critical window of development” for neurodevelopment (early infancy). This is an important limitation given the widespread use of infant formula among human neonates. [SOURCE: Thayer 6/10 Tr. 442:12-16; Thiessen Decl. ¶ 82, 167-168, 174]

135. A fourth limitation with the McPherson study is that it tested relatively low levels of fluoride, a subject which is discussed further below in the dose-response section. See *infra* ¶¶ 305-308

136. According to EPA’s *Guidelines*, “To judge that an agent is unlikely to pose a hazard for neurotoxicity, the minimum evidence would include data from a host of endpoints that revealed no neurotoxic effects.” This evidence does not exist for fluoride. To the contrary, almost all animal studies, including McPherson et al. (2018), have reported adverse effects on at least one of the endpoints measured. [SOURCE: Thiessen Decl. ¶ 84; Pls’ Ex. 17 (*Guidelines*) at 55-56]

⁷ OECD testing guidelines represent the consensus views of 37 countries that “come together to try to find consensus on approaches to conducting testing, toxicity testing, and how to apply that in risk assessment.” [SOURCE: Henry 6/16 Tr. 932:9-13]

137. EPA has recognized that the McPherson study does not demonstrate or support the neurological safety of prenatal fluoride exposure. When asked to identify all primary studies that “demonstrate or support the neurological safety of prenatal fluoride,” EPA did not include the McPherson study.⁸ [SOURCE: 2d Am. Appendix C (EPA Interrogatory) at 1:22-28]

5. Bodyweight Changes Cannot Explain the Observed Effects

138. In some instances, neurotoxic effects observed in animal studies can be an indirect result of systemic toxicity, which is generally reflected by bodyweight reductions in the animals. [SOURCE: Thayer 6/10 Tr. 455:18-456:10]

139. When signs of neurotoxicity are only apparent in animals with “large decreases in body weight” (i.e., decreases in excess of 20%), EPA’s *Guidelines* consider the evidence to be “less persuasive” of a “direct neurotoxic effect.” [SOURCE: Thiessen Decl. ¶ 69]

140. While some of the animal studies on fluoride do show some body weight reductions, many do not—particularly at the lowest doses causing the effects. For example, six of the recent studies investigating prenatal exposures measured body weight in the animals, and only one of these studies found any body weight reductions. Moreover, the one study that found bodyweight changes did not observe any changes in the low-dose group in which neurotoxic effects were observed. [SOURCE: Thiessen Decl. ¶¶ 69 & 121; Tsuji Decl. ¶ 45]

141. Systemic toxicity, as reflected by bodyweight reductions, may confound some results in specific studies, but cannot explain the neurotoxic effects observed in the literature as a whole. [SOURCE: Thiessen Decl. ¶ 69; *see also* Thiessen 6/17 Tr. 1037:17-22 (discussing the Mullenix study)]

⁸ The only study that EPA identified is an animal study by Mullenix. However, even this study found neurotoxic effects, as EPA’s own expert conceded at trial. [SOURCE: Tsuji 6/15 Tr. 767:23-768:1; *see also* Lanphear 6/10 Tr. 396:5-19; Thiessen 6/17 Tr. 1037:17-22; Grandjean Decl. ¶ 53]

C. Strengths and Weaknesses of the Studies Identified by the Court (ECF No. 249)

In its July 2, 2020 order (ECF No. 249), the Court asked the parties to address the strengths and weaknesses of the following human studies: Barberio 2017, Bashash 2017, Bashash 2018, Broadbent 2015, Green 2019, Morgan 1998, Shannon 1986, Spittle 1998, Thomas 2018, and Till 2020. The Court also asked to address the strengths and weaknesses of the following animal studies: NTP 2016 and McPherson 2018.

1. Overall Summary

142. It is undisputed that the ELEMENT and MIREC studies (Bashash 2017, Bashash 2018, Green 2019, and Till 2020) are the most reliable human studies to date on fluoride neurotoxicity. [SOURCE: Undisputed Fact No. 10; Chang 6/15 Tr. 806:19-20 & 886:6-887:3; Grandjean Decl. ¶ 113]

143. It is undisputed that EPA has a preference for using human data instead of animal data when estimating risk in human populations. [SOURCE: Thiessen Decl. ¶ 43 & 114; Henry Decl. ¶¶ 124 & 125iv]

2. Study Design: Prospective vs. Cross-Sectional

144. It is undisputed that prospective cohort studies are, in general, stronger and more reliable than cross-sectional study designs. [SOURCE: Grandjean Decl. ¶ 87; Chang 6/15 Tr. 884:25-885:2]

145. Two of the 10 human studies on the Court's list used cross-sectional study designs: Barberio 2017 and Morgan 2018. Based on this, EPA's expert, Dr. Chang, gives these two studies less weight than the others. [SOURCE: Chang Decl. ¶¶ 192 & 194; Chang 6/15 Tr. 884:25-885:2; 887:1-3]

3. Individual Measurements of Exposure

146. It is undisputed that not all prospective studies are created equal and that those that have individual measurements of exposure are stronger and more reliable than those that do not have individual measurements of exposure. [SOURCE: Thayer 6/10 Tr. 459:2-8; Chang 6/15 Tr. 885:2-6; Grandjean Decl. ¶ 90]

147. Individual measures of exposure provide greater precision about each person's actual exposure to fluoride as compared to group-level measures. As noted by Dr. Chang, "group-level exposure

1 classification based on average drinking water fluoride levels in ecological studies does not capture
2 individual variation in drinking water intake or fluoride absorption and clearance.” [SOURCE: Chang Decl.
3 at 35:20-22]

4 148. Exposure imprecision is an important consideration when assessing epidemiological studies
5 because it tends to bias results towards the null and can thereby produce false negatives. [SOURCE:
6 Grandjean Decl. ¶ 28; Grandjean 6/9 196:21-197:15; Hu 6/8 Tr. 71:7-72:14; Lanphear 6/10 Tr. 370:11-19;
7 Pls’ Ex. 33A at 9-11]

8 149. Of the 8 prospective studies on the Court’s list, only the ELEMENT and MIREC studies
9 obtained individual measurements of exposure to fluoride (i.e., Bashash 2017, Bashash 2018, Thomas
10 2018, Green 2019, and Till 2020). [SOURCE: Hu Decl. ¶ 17; Lanphear Decl. ¶¶ 39 & 55; Chang 6/15 Tr.
11 807:3-7]

12 150. Each of the ELEMENT and MIREC studies used individualized biomarker data (i.e.,
13 maternal urine samples), while the MIREC studies also obtained individual information on the mother’s
14 ingestion of *tap* water, the mother’s ingestion of tea, and the child’s use of infant formula. This is an
15 important strength of these studies. [SOURCE: Hu Decl. ¶ 17; Lanphear Decl. ¶¶ 39 & 55; Chang 6/15 Tr.
16 807:3-7]

17 151. The only information that the New Zealand studies (i.e., Shannon 1986, Spittle 1998,
18 Broadbent 2015) had on a person’s exposure to fluoridated water was their home address (i.e., residence).
19 These studies had no individualized biomarkers (e.g., urine fluoride), no information on water intake, and
20 no information on bottled water vs. tap water consumption. This is an important weakness of the New
21 Zealand studies. [SOURCE: Grandjean ¶¶ 90-92, 95]

22 152. Of the three New Zealand studies, the Broadbent 2015 study had the crudest measure of
23 residence-based exposure to fluoridated water because it only considered the child’s residence at a single
24 moment in time (at age 5, or at age 3). [SOURCE: Chang Decl. Tbl. 2 (ECF No. 200) at p. 114; *see also*
25
26
27
28

Chang Decl. at 60:20-24]

153. The relatively crude and imprecise group-level measures of exposure used in the New Zealand studies would be expected to bias the results towards the null.

4. Timing of Exposure

154. It is uncontroverted that the *timing* of exposure is a crucial factor in neurotoxicity assessments because the fetal and neonatal brain has a heightened susceptibility to suffering harm.

[SOURCE: Grandjean 6/9 Tr. 150:15-22, 151:11-152:13; Thiessen Decl. ¶ 159]

155. Since timing is an important factor in determining whether a chemical produces a neurotoxic effect, a prospective study that has *prenatal* and *infant* measurements of exposure is superior to one that does not. [SOURCE: Grandjean ¶¶ 32, 87]

156. The ELEMENT and MIREC studies are the only studies on the Court’s list (ECF No. 249) that collected and analyzed prenatal exposures to fluoride, while the MIREC study is the only study to collect and analyze infant exposures to fluoride (Till 2020). This is an important strength of these studies.

[SOURCE: Grandjean Decl. ¶¶ 87 & 90; Chang 6/15 Tr. 803:3-7]

157. The New Zealand studies had no information on the timing of early-life exposure. [SOURCE: Grandjean Decl. ¶ 90; Chang Decl. at 60:17-24]

158. The Broadbent study had no information the subjects’ residential status prior to age 3. [SOURCE: Chang Decl. Tbl. 2 (ECF No. 200) at p. 114; Chang Decl. at 60:20-24]

159. In the Shannon and Spittle studies, residential information was assessed for the first seven years of life, but no distinction was made between early-life and school-age exposures. Thus, a child who was exposed to fluoridated water during the first year of life was treated the same as a child exposed during her seventh year of life. As Dr. Chang has recognized, the Shannon and Spittle studies “could not distinguish among potential windows of susceptibility.” [SOURCE: Grandjean Decl. ¶ 91; Chang Decl. at 60:17-20]

1 160. In light of these limitations, the EPA did not identify any of the New Zealand studies when
2 asked to identify all primary studies which “demonstrate or support the neurological safety of prenatal
3 fluoride exposure.” [SOURCE: 2d Am. Appendix C (EPA Interrogatory Response) at 1:22-28]

4 **5. Control for Potential Confounders**

5 161. It is undisputed that rigorously controlling for potential confounders improves the reliability
6 of a study. [SOURCE: Chang Decl. ¶¶ 117 & 171]

7 162. The Spittle study was only published as an abstract and makes no reference to controlling
8 for *any* potential confounding factors. The lead author of the study has stated that the abstract “provided
9 all important methodological details.” As such, the omission of any reference to confounder adjustment
10 suggests that no such adjustments were done. [SOURCE: Grandjean Decl. ¶ 101 & n.15]

11 163. EPA’s risk assessment scientist, Dr. Tala Henry, agreed at trial that it is not good scientific
12 practice to assume that an abstract controlled for potential confounders when the abstract makes no
13 reference of doing so. Accordingly, it would not be good scientific practice to assume that the Spittle
14 abstract controlled for any potential confounders. [SOURCE: Henry 6/16 Tr. 972:24-973:6]

15 164. Spittle’s failure to control for *any* potentially confounding factors is a glaring weakness. As
16 noted by Dr. Chang, studies that do not adjust for any confounders are “highly susceptible to bias from
17 numerous factors that can influence place of residence . . . and neurodevelopmental outcomes.” [SOURCE:
18 Chang Decl. ¶ 172]

19 165. The ELEMENT and MIREC studies did a much more thorough job controlling for potential
20 confounders than the New Zealand studies. [SOURCE: *Compare* Hu Decl. ¶ 15 *and* Lanphear Decl. ¶ 38
21 *with* Chang Decl. Tbl. 2 (ECF No. 200) at 114 (Broadbent) & 146 (Shannon)]

22 166. The ELEMENT and MIREC studies excluded individuals with conditions known to affect
23 neurodevelopment, including kidney disease, cardiovascular/circulatory disease, alcohol use, and drug use.
24 The Shannon and Broadbent studies made no reference to having any such exclusions. [SOURCE:
25
26
27
28

1 Compare Hu Decl. ¶ 15 and Lanphear Decl. ¶ 38 with Chang Decl. Tbl. 2 (ECF No. 200) at 114 & 146]

2 167. The ELEMENT and MIREC studies controlled for exposures to other neurotoxicants,
3 including lead, but the Shannon and Broadbent studies did not. This is a weakness of the New Zealand
4 studies because general population exposures to lead in New Zealand have been found to be associated
5 with IQ loss, including specifically in the Dunedin cohort, which increases the importance of controlling
6 for it. [SOURCE: Grandjean Decl. at p. 24 n. 9; Hu Decl. ¶ 15; Lanphear Decl. ¶ 38; Chang Decl. Tbl. 2
7 (ECF No. 200) at 114 & 146]

8 168. The ELMENT and MIREC studies controlled for maternal age, maternal education, and
9 Quality of the Home Environment (HOME), while the Bashash study also controlled for maternal IQ and
10 gestational age. The Broadbent study controlled for *none* of these factors, while the Shannon study only
11 controlled for maternal age and maternal education (as part of a single composite measure of “family social
12 position”). [SOURCE: Hu Decl. ¶ 15; Lanphear Decl. ¶ 38; Chang Decl. Tbl. 2 (ECF No. 200) at 114 &
13 146]

14 6. Full Studies Versus Abstracts

15 169. Two of the studies on the Court’s list of 12 studies are in abstract form only: Spittle 1998
16 and Thomas 2018. The Spittle abstract is an analysis of the Christchurch, New Zealand cohort, while the
17 Thomas 2018 abstract is an analysis of the ELEMENT cohort.

18 170. Although it is standard practice for systematic reviews to exclude abstracts, EPA’s expert,
19 Dr. Chang, relied on both the Spittle 1998 and Thomas 2018 abstracts in her review, and considered them
20 two of the most important 10 studies in her causal analysis. [SOURCE: Grandjean Decl. at p. 26:18-21;
21 Chang Decl. ¶ 182]

22 171. In her review, Dr. Chang “*assume[d]*” that the Spittle abstract adjusted for all of the same
23 confounders as in Shannon. This is not a good scientific practice. [SOURCE: Chang Decl. Tbl. 2 (ECF No.
24 200) at p. 148; Henry 6/16 Tr. 972:24-973:6]

172. In contrast to Spittle 1998, the Thomas 2018 abstract identified the potential confounders that it adjusted for and thus no assumptions were necessary to determine what the authors did. [SOURCE: Chang Decl. Tbl. 2 (ECF No. 200) at 148-149]

173. Plaintiffs' experts did not rely on any abstracts for their opinions in this case. While Dr. Hu cited the Thomas 2018 abstract (which he co-authored) in a footnote, he clarified that "I do not rely on these results here . . . since they have not yet been published in full." [SOURCE: Hu Decl. at p. 7 n.5 ; Grandjean Decl. at p. 26:16-21]

7. Further Details on Barberio 2017

174. As with the New Zealand studies, Barberio 2017 had no measurements of prenatal or infant exposure. Instead, the authors relied upon a single spot urine sample among children aged 3 to 12. The study thus provides little to no information about the impact of early-life fluoride exposures. [SOURCE: Chang Decl. Tbl. 2 (ECF No. 200) at p. 109; Grandjean Decl. at p. 31:2-3]

175. A more recent and sophisticated study (Riddell 2019) analyzed the same dataset that Barberio used (the Canadian Health Measures Survey, or CHMS) and found a significant association between fluoridated water and ADHD symptoms. [SOURCE: Grandjean Decl. ¶ 84]

176. The Riddell study looked at an older age group than Barberio (6-to-17 year olds vs. 3-to-12 year olds), which is appropriate given that 90% of children with ADHD are diagnosed after age 6. [SOURCE: Grandjean Decl. ¶¶ 83-84]

177. Whereas Barberio focused on parent- and self-reported "learning disabilities," Riddell focused on specific ADHD symptoms and diagnoses. [SOURCE: Grandjean Decl. ¶¶ 83-84]

178. The Riddell study adjusted for more potential confounders than Barberio, including lead. [SOURCE: Grandjean Decl. ¶¶ 84-85]

179. In addition to using current urine samples, the Riddell study analyzed the association between fluoridated water and ADHD symptoms/diagnoses among 710 children who were known to use

community water. [SOURCE: Grandjean Decl. ¶ 85]

180. As with the Barberio study, Riddell found a lack of association between current spot urine samples and ADHD symptoms/diagnoses. However, of 710 children who were known to drink community water, Riddell found a large, 6-fold higher odds of having an ADHD diagnosis among those living in fluoridated areas. [SOURCE: Grandjean Decl. ¶ 85]

181. Taken together, the Barberio and Riddell studies suggest that current spot urine samples among school-aged children is not a sensitive measurement of fluoride exposure for purposes of studying the relationship between fluoride and ADHD-related disorders. Barberio's reliance on current spot samples is therefore a major weakness.

8. Further Details on Morgan 1998

182. As with the other "no association" studies, the Morgan study did not attempt to assess the impact of fluoride exposures during the prenatal and infant stages of life. [SOURCE: Grandjean Decl. at 31:24]

183. An additional weakness of the Morgan study is that it did not control for *any* potential confounders. Although the study generically mentioned examining for "social and medical variables," it failed to provide any details on what these variables were, and how they were examined. [SOURCE: Chang Decl. Tbl. 2 at ECF No. 200 at p. 120]

184. In light of its limitations, the authors of the Morgan study recognized that no firm conclusions could be drawn from the results. [SOURCE: Grandjean Decl. at 20:22-26]

9. Animal Studies (NTP 2016 & McPherson 2018)

185. The NTP's 2016 review is a generally well-conducted systematic review of the literature. In contrast to the much more abbreviated review by Dr. Tsuji, the NTP report provides a clear, transparent, and structured assessment of study quality and bias.

186. The weaknesses of the NTP report are as follows:

1 187. By limiting its review to studies that investigate outward signs of behavior, the NTP report
2 limited its assessment to a relatively small subset of the animal studies on fluoride neurotoxicity.
3 [SOURCE: Thiessen Decl. ¶ 75]

4 188. The NTP report treats the water fluoride levels in rats as having a 1-to-1 equivalence with
5 water fluoride levels in humans, which is an unjustified assumption that is at odds with how EPA interprets
6 animal data. The NTP review's principal author, Dr. Thayer, concedes that assessing the equivalence of
7 animal doses to humans requires considerations of toxicokinetics and toxicodynamics, which the NTP
8 report did not do. [SOURCE: Thayer 6/10 Tr. 458:7-16; Thiessen Decl. ¶ 74, 138-140]
9

10 189. The NTP report divorced its findings on the adult studies from its assessment of the
11 developmental studies, but this makes little biological sense given the heightened vulnerability of the
12 developing brain. [SOURCE: Thayer 6/10 Tr. 440:18-441:1, 452:9-13]

13 190. The McPherson 2018 study has a number of important strengths, including (1) blinding of
14 examiners; (2) randomization of treatment groups; (3) control for litter effects; (4) a large battery of tests;
15 and (5) a relatively large number of animals.
16

17 191. The McPherson study also has some potentially important weaknesses, which are discussed
18 above. See *supra* ¶¶ 132-135.

19 **D. Biological Plausibility**

20 192. Under the *Guidelines*, consideration must be given as to whether an epidemiological
21 association between a chemical agent and a neurotoxic outcome "can be considered biologically plausible."
22 [SOURCE: Pls' Ex. 17 (*Guidelines*) at 53]
23

24 193. The epidemiological association between early-life (i.e., prenatal/neonatal) fluoride
25 exposure and reduced IQ is biologically plausible for the following ten reasons:

26 194. First, it is undisputed that fluoride crosses the placenta. The fluoride that a mother ingests
27 during pregnancy will thus have access to the fetus. [SOURCE: Undisputed Fact No. 30; Grandjean Decl.
28

¶ 48; Hu Decl. ¶ 25; Thiessen Decl. ¶ 93; Chang 6/15 Tr. 891:21-892:1]

195. Second, it is undisputed that fluoride gets into the fetal brain. [SOURCE: Undisputed Fact No. 30; Grandjean Decl. ¶ 51]

196. Third, it is undisputed that the blood brain barrier does not finish developing until six months *after* birth, and that the brain is more likely to be harmed by neurotoxicants when it does not have the protection of this barrier. [SOURCE: Undisputed Fact No. 29; Pls’ Ex. 19A (*EPA Toxicological Review*) at 58; Thiessen Decl. ¶ 94; Tsuji 6/15 Tr. 714:24-715:2]

197. Fourth, it is undisputed that the rapid and complex development of the brain during the *in utero* and infancy period makes it more vulnerable to the impact of neurotoxicants than the mature brain. [SOURCE: Grandjean Decl. ¶¶ 38-40; Thiessen Decl. ¶ 159; Grandjean 6/9 Tr. 150:15-22, 151:24-152:13; Lanphear 6/10 Tr. 349:5-8; Thayer 6/10 Tr. 440:18-441:1, 442:22-443:3]

198. Fifth, it is undisputed that fluoride interferes with the brain in laboratory animals. [SOURCE: Thiessen Decl. ¶ 62; Pls’ Ex. 13 (*NRC Report*) at 221-222; 2d Am Appendix C (*Hannan*) at 19:15-26; Thayer 6/10 Tr. 449:22-25; Chang 6/15 Tr. 893:8-24; Tsuji 6/15 Tr. 720:14-16]

199. Sixth, the principal author of the NTP systematic review, Dr. Thayer, agrees that the animal data supports the biological plausibility of fluoride causing neurotoxic effects in humans. [SOURCE: Thayer 6/10 Tr. 450:9-13]

200. Seventh, the NTP’s systematic review found moderate evidence that fluoride *impairs learning and memory* in adult animals, with moderate being a descriptor that NTP typically uses when there is a hazard. [SOURCE: Thayer 6/10 Tr. 449:18-20]

201. Eighth, due to the heightened vulnerability of the developing brain, EPA considers it a “reasonable hypothesis” that a chemical agent that impairs learning and memory during adulthood will also impair learning/memory if the exposure occurs during the more vulnerable prenatal period. [SOURCE:

Thayer 6/10 Tr. 452:9-13]

202. Ninth, while not definitive, direct modes of action have been identified that can explain fluoride's detrimental effects on cognition, including disturbances in hippocampal mitochondrial dynamics, signaling disruption, oxidative stress, selective reductions in nicotinic receptors, and impact on the dopamine system.⁹ [SOURCE: Thiessen Decl. ¶ 98; Hu Decl. ¶ 20]

203. Tenth, as discussed in greater detail below, fluoride has the capacity to lower thyroid function, particularly among individuals with low iodine intakes, and EPA has recognized that reductions in thyroid hormone levels during pregnancy can cause cognitive disorders and other neurological harm to the child. [SOURCE: Grandjean Decl. ¶ 55; Thiessen Decl. ¶ 89-92 & 163-64; Lanphear 6/10 Tr. 431:14-20; Thiessen 6/10 Tr. 482:4-483:24]

E. Impact on Thyroid Function

204. EPA's *Guidelines* recognize the relevance of a chemical's ability to alter the function of the thyroid gland. According to the *Guidelines*, "the development of the nervous system is intimately associated with the presence of circulating hormones such as thyroid hormone," and a thyroid disturbance during a specific developmental period may cause a "nervous system deficit, which could include cognitive dysfunction." Elsewhere, EPA has recognized that "thyroid hormones are essential for normal brain development in humans and that hypothyroidism during fetal and early neonatal life may have profound adverse effects on the developing brain." EPA has also recognized that "[t]he existence of a quantifiable relationship between thyroid hormone changes and neurodevelopmental outcomes has strong support from the literature," and, "[f]or populations with developing brains (e.g., fetuses, neonates, and children), disruptions in homeostatic thyroid function can result in adverse neurodevelopmental effects." [SOURCE: Thiessen Decl. ¶ 89; Pls' Ex. 17 (*Guidelines*) at 50; Pls' Ex. 18A (*Toxicological Review of BDE-47*) at 40;

⁹ EPA's *Guidelines* recognize that hazard identification is strengthened by, but not dependent upon, an identifiable mechanism by which the chemical can exert neurotoxic effects. [Thiessen Decl. ¶ 95]

Pls' Ex. 43A (*Perchlorate*) at 30527 & 30531]

205. In 2006, the NRC had enough information to conclude that fluoride is an “endocrine disrupter” which may lower thyroid function, particularly in individuals with iodine deficiency. The NRC estimated that fluoride can lower thyroid function at average intakes of 0.05-0.13 mg/kg/day in humans with adequate iodine intake, and at average intakes as low as 0.01 to 0.03 mg/kg/day in individuals with iodine deficiency. [SOURCE: Thiessen Decl. ¶ 90; Pls' Ex. 13 (*NRC Report*) at 262-263 & 266]

206. In light of the “decreasing iodine intake by the U.S. population,” the NRC called for research to examine fluoride’s “possible role in the development of several diseases and mental states in the United States.” According to national data from the CDC, more than 10% of women of child-bearing age in the US are iodine deficient. [SOURCE: Thiessen Decl. ¶¶ 90 & 163; Pls' Ex. 13 (*NRC Report*) at 267]

207. Subsequent to the NRC report, a nationwide study from the UK (Peckham 2015) reported that artificially fluoridated water is associated with a significant increase in the prevalence of hypothyroidism. Additionally, a study from Canada (Malin 2018) reported a significant relationship between urinary fluoride and elevated TSH (an indicator of decreased thyroid function) among iodine-deficient adults in Canada, but not in the general population as a whole. These epidemiological findings are consistent with and further support NRC’s findings. [SOURCE: Thiessen Decl. ¶ 91; Grandjean Decl. at p. 11 n. 2; Thiessen 6/10 Tr. 483:9-242]

208. Fluoride’s ability to disrupt the endocrine system, and its capacity to reduce thyroid function among adults with low-iodine intake, support the conclusion that neurotoxicity is a hazard of developmental fluoride exposure. [SOURCE: Thiessen 6/10 Tr. 482:4-483:24; Lanphear 6/10 Tr. 431:14-20]

F. Qualitative Dose Response

209. EPA’s *Guidelines* recognize that “determining a hazard often depends on whether a dose-response relationship is present,” and thus “dose-response evaluation is a critical part of the qualitative

1 characterization of a chemical’s potential to produce neurotoxicity.” Because “human studies covering a
2 range of exposures are rarely available,” the *Guidelines* state that the dose-response evaluation will
3 typically be limited to animal data. [SOURCE: Thiessen Decl. ¶ 85]

4 210. In contrast to the chemicals that EPA has evaluated under the *Guidelines*, there is dose-
5 response data for fluoride from *human* studies. The ELEMENT and MIREC birth cohort studies have each
6 found linear dose-response relationships between prenatal fluoride exposure and neurodevelopmental harm
7 in the offspring. The linearity of the dose-response relationships in these studies was not simply assumed—
8 it was scrutinized through appropriate statistical methods. [SOURCE: Thiessen Decl. ¶ 86; Hu Decl. ¶ 22;
9 Lanphear Decl. ¶ 43; Hu 6/8 Tr. 56:17-57:14, 73:14-74:3; Lanphear 6/10 Tr. 354:14-22]

11 211. In addition to dose-response data from human studies, there is also considerable dose-
12 response data from animal studies. A prerequisite for dose-response analysis in animal studies is that there
13 be multiple treatment groups with different exposures to the test substance. Thirty-four of the animal studies
14 indexed in the National Library of Medicine database since the NRC review have used multiple treatment
15 doses, and thereby permit evaluation of dose response. Of these 34 studies, 30 show visually apparent dose-
16 response trends for at least one of the effects being investigated. [SOURCE: Thiessen Decl. ¶ 88]

18 **G. Hazard Conclusion**

19 212. The large and substantial body of evidence that now exists for fluoride, from both animal
20 and human studies, satisfies EPA’s “sufficient evidence” standard for hazard determination.

21 213. EPA’s *Guidelines* provide that sufficient evidence of a hazard exists if epidemiological
22 studies show an *association* with a neurotoxic endpoint. The *Guidelines* further provide that prospective
23 cohort studies “should weigh heavily” in the assessment, and that “the minimum evidence sufficient would
24 be data on a single adverse endpoint from a well-conducted study.” [SOURCE: Thiessen Decl. ¶¶ 44-45;
25 Pls’ Ex. 17 (*Guidelines*) at 17-18, 53 & 55]

27 214. There is no dispute that the NIH-funded prospective studies of fluoride and
28

1 neurodevelopment are “well conducted” and “well designed” studies, and, indeed, the highest quality
2 studies on fluoride neurotoxicity to date. [SOURCE: Undisputed Fact No. 10; 2d Am. Appendix C
3 (*Donohue*) at 31:22-25; Chang 6/15 Tr. 807:1-7]

4 215. There is no dispute that each of the NIH-funded studies have found associations between
5 early-life fluoride exposure and detrimental neurodevelopmental effects, including reduced IQ and
6 symptoms of ADHD. [SOURCE: Hu Decl. ¶¶ 23 & 26; Lanphear Decl. ¶¶ 13-15]

7 216. Although the prospective studies from New Zealand did not find an association between
8 fluoride and neurotoxic endpoints, there is no dispute that these are weaker and less informative studies
9 than the North American cohorts because they did not consider or examine the effects of prenatal exposure,
10 and had no information about each individual’s actual exposure to fluoride from water. EPA thus accepts
11 that the New Zealand studies do not “demonstrate or support the neurological safety of prenatal fluoride
12 exposure.” [SOURCE: 2d Am. Appendix C (EPA Interrogatory Response) at 1:22-28]

13 217. By failing to assess the impact of prenatal fluoride exposure, and by using an imprecise
14 measure of exposure that likely biased the results towards the null, the New Zealand studies do not
15 materially contradict the findings of the ELEMENT and MIREC studies. [SOURCE: Grandjean Decl. ¶
16 113; Grandjean 6/9 Tr. 196:21-197:15, 201:23-202:15; Hu 6/8 Tr. 71:7-72:14; Lanphear 6/10 Tr. 370:11-
17 19; *see also* 2d Am. Appendix C (*Donohue*) at 42:13-3 (stating that there are no studies which rebut the
18 findings of the ELEMENT/MIREC studies)]

19 218. If the ELEMENT and MIREC studies are not sufficient, *by themselves*, to demonstrate a
20 hazard, EPA’s *Guidelines* permit consideration of the collective evidence if no study, by itself, is sufficient
21 to permit a hazard determination. [SOURCE: Thiessen Decl. ¶ 109]

22 219. Consideration of the collective evidence on fluoride further supports, rather than detracts,
23 from the determination of hazard, including: (A) cross-sectional studies consistently finding reductions in
24 IQ in communities with elevated fluoride exposure, *see supra* ¶¶ 83-91; (B) toxicokinetic data showing
25
26
27
28

1 that fluoride crosses the placenta and enters the fetal brain, see *supra* ¶¶ 194-196; (C) animal data showing
2 changes within the brain following fluoride exposure, see *supra* ¶¶ 118-121; (D) animal data showing that
3 fluoride impairs learning and memory, see *supra* ¶¶ 124-129; and (E) the NRC's conclusion that fluoride
4 can lower thyroid function, particularly among individuals with iodine deficiency, which includes over
5 10% of women of childbearing age. see *supra* ¶¶ 203-208.

6 220. Finally, to the extent that there is any doubt, EPA's own experts have agreed that fluoride
7 does damage the brain at some level of exposure – which is precisely what the hazard identification seeks
8 to determine.¹⁰ [SOURCE: Thayer 6/10 Tr. 445:8-11, 449:22-25; Tsuji 6/15 Tr. 720:14-16; Chang 6/15 Tr.
9 893:8-24; 6/17 Tr. (*EPA counsel*) at 1088:10-11]
10

11
12
13
14
15
16
17
18
19
20
21
22
23
24
25
26 ¹⁰ Consistent with this, Dr. Joyce Donohue, the chief scientist on fluoride at the Office of Water,
27 testified that she believes the available data on fluoride neurotoxicity are sufficient to warrant a dose-
28 response assessment. A dose response assessment is only done when a hazard is indicated. [SOURCE: 2d
Am. Appendix C (*Donohue*) at 40:6-12, 40:23-41:7; Thayer 6/12 Tr. 602:14-15; Henry Decl. ¶ 116]

IV. DOSE RESPONSE ASSESSMENT (HUMAN DATA)

A. Overview of the Process

221. If a chemical is identified as posing a neurotoxic hazard, EPA's *Guidelines* call for a quantitative dose-response analysis to determine the reference dose (RfD). The RfD is an estimate of the daily oral exposure to which the human population, including sensitive subgroups, can be exposed for a lifetime that's thought to be without risk of deleterious effects. [SOURCE: Thiessen Decl. ¶ 111; Thayer 6/12 Tr. 648:20-24]

222. In the quantitative dose response analysis, human or animal data are assessed to determine an appropriate "Point of Departure" (POD). The POD is the dose that serves as the starting point for extrapolating a reference dose. [SOURCE: Thiessen Decl. ¶ 112; Thayer 6/12 Tr. 649:15-20, 650:11-14]

223. The POD can be one of three types of values: the Benchmark Dose Level (BMDL), No Observed Adverse Effect Level (NOAEL), or Lowest Observed Adverse Effect Level (LOAEL). The EPA has a preference for using BMDL, but it still uses both the NOAEL and LOAEL approaches in its assessments. [SOURCE: Thiessen Decl. ¶ 112; Thayer 6/12 Tr. 650:18-24, 654:7-11, 654:24-655:4]

224. When human data are available, EPA's preference is to use human data for the POD. [SOURCE: Thiessen Decl. ¶ 114]

225. After a POD has been identified, EPA applies uncertainty factors to account for variability and uncertainty. These factors account for *intraspecies* (human-to-human) variability and *interspecies* (animal-to-human) variability. When applicable, these factors may also account for extrapolating from LOAELs to NOAELs, extrapolating from subchronic to chronic exposures, and deficiencies in the database of the chemical. [SOURCE: Thiessen Decl. ¶¶ 131-132; Thayer 6/12 Tr. 655:19-656:12]

B. Source of Data

226. EPA's *Guidelines* recognize that prospective cohort studies "permit direct estimates of risk attributed to a particular exposure." Consistent with this, EPA has conducted BMD analyses of prospective

1 birth cohort studies to establish the reference dose for other neurotoxicants, including methylmercury.
2 [SOURCE: Pls' Ex. 17 (*Guidelines*) at 17; Grandjean Decl. ¶ 127; Grandjean 6/9 Tr. 147:19-148:14]

3 227. It is undisputed that the NIH-funded ELEMENT and MIREC studies are the most reliable
4 studies yet conducted on fluoride neurotoxicity. EPA's retained epidemiologist, Dr. Ellen Chang, reached
5 this conclusion after conducting a formal systematic review of the literature. [SOURCE: Undisputed Fact
6 No. 10; Chang 6/15 Tr. 806:19-20, 886:6-13]

7 228. Use of the ELEMENT and MIREC studies to determine the BMDL is consistent with the
8 risk assessment that EPA's retained experts (Dr. Tsuji and Dr. Chang) conducted for arsenic. In their
9 analysis, Drs. Tsuji and Chang sought to determine if the existing RfD for arsenic is adequately protective
10 of neurotoxicity. To answer this question, they conducted a systematic review of the literature to see if
11 there were any studies that would permit a dose-response assessment for RfD-derivation purposes. They
12 found one study suitable for this purpose: a prospective study from Bangladesh by Hamadani. [SOURCE:
13 Grandjean Decl. ¶¶ 128-129; Tsuji 6/15 Tr. 727:9-14, 727:19-22, 731:1-4]

14 229. Dr. Tsuji found the Hamadani study to be of sufficient methodological quality to derive a
15 reference dose, and it is uncontroverted that the ELEMENT and MIREC studies are *at least* as suitable as
16 the Hamadani study for this purpose. [SOURCE: Grandjean ¶ 129; Tsuji 6/15 Tr. 731:1-4, 734:19-22]

17 230. As with the Hamadani study, the ELEMENT and MIREC studies have a (i) prospective
18 birth cohort design; (ii) large sample size; (iii) control for potential confounders; (iv) urine measurements
19 of the toxicant of interest during pregnancy; and (v) extended follow-up after birth. Further, the ELEMENT
20 and MIREC studies have an important advantage: the average arsenic exposure in Bangladesh substantially
21 exceeded exposures in the U.S., which is not the case with the North American fluoride cohort studies.
22 [SOURCE: Grandjean ¶ 129; Tsuji 6/15 Tr. 731:17-20, 734:23-735:2]

23 231. For the reasons stated, the ELEMENT and MIREC studies are appropriate studies to use for
24 the derivation of a BMDL.
25
26
27
28

C. Selection of the BMR

232. The benchmark dose (BMD) is defined as the dose that leads to a specific loss (or degree of abnormality) known as the benchmark response (BMR) in the outcome variable. The BMR must be defined before the analysis. [SOURCE: Grandjean ¶ 131]

233. According to EPA's BMD Dose Guidance, "[a] BMR of 1% has typically been used for quantal human data from epidemiology studies." [SOURCE: Pls' Ex. 43A (*Perchlorate*) at 30,536]

234. A 1% decrease in average IQ represents a loss of 1 IQ point because IQ scores are standardized to a mean of 100. [SOURCE: Hu Decl. ¶ 27]

235. Risk assessments of lead neurotoxicity have selected 1 IQ point as the BMR, and Dr. Tsuji selected 1 IQ point as the effect of concern in her arsenic assessment. [SOURCE: Grandjean ¶ 132; Tsuji 6/15 Tr. 735:18-25]

236. EPA has recognized that the loss of 1 IQ point has a detrimental effect on lifetime earnings. In its regulatory impact analyses, EPA has relied upon data showing that a 1-point increase in IQ is associated with an increase in lifetime earnings in the range of 1.76 to 2.38 percent. [SOURCE: Pls' Ex. 34 (*Lead Regulatory Impact Analysis*) at ES-10; Pls' Ex. 33 (*Mercury Regulatory Impact Analysis*) at 10-46]

237. Economists, including economists at the EPA, have estimated that the loss of 1 IQ point reduces lifetime earnings by an average of about \$18,000 in present value. [SOURCE: Hu Decl. ¶ 23; Grandjean Decl. ¶ 133; Pls' Ex. 43A (*Perchlorate*) at 30,552]

238. According to EPA's Clean Air Scientific Advisory Committee, a 1-to-2 IQ point reduction at the population level is "highly significant from a public health standpoint," and should be prevented in up to 99.5% of the population. [SOURCE: Lanphear 6/10 Tr. 362:8-364:3]

239. For the reasons stated, a loss of 1 IQ point is an appropriate BMR to use. EPA has offered no expert testimony to the contrary. [SOURCE: Henry 6/16 Tr. 1006:3-6]

D. Analyses of Data

1. ELEMENT Data

240. EPA recommends the use of linear dose-response models as the default model to use for benchmark dose analyses. [SOURCE: Grandjean 6/9 Tr. 252:24-25; 255:9-11]

241. It is reasonable to use a linear dose response model for the ELEMENT data because the authors of the ELEMENT study (Bashash 2017) did dose-response analyses and determined that the dose-response relationship is linear. [SOURCE: Hu Decl. ¶ 22; Hu 6/8 Tr. 56:17-57:14, 73:14-74:3; Grandjean 6/9 Tr. 318:6-18]

242. With a linear dose-response model, the BMD can be calculated from the ELEMENT study by using the reported regression coefficient (i.e., *Beta* value). This is a relatively simple calculation. The ELEMENT study reported that, after adjusting for potentially confounding factors, each 0.5 mg/L increase in maternal urinary fluoride is associated with a reduction of 3.15 IQ points among 4-year-olds. With this information, the BMD for 1 lost IQ point can be calculated by simply dividing 0.5 mg/L by 3.15. The resulting BMD is 0.159 mg/L. [SOURCE: Grandjean Decl. ¶ 137 & Tbl. 2; Grandjean 6/9 Tr. 183:5-16; Hu Decl. ¶ 23]

243. EPA prefers using a BMDL instead of a BMD because the former is more protective of public health. [SOURCE: Thayer 6/12 at 651:19-652:4]

244. In contrast to a BMD, a BMDL takes into account statistical uncertainty by considering the lower-bound 95% confidence limit of the regression coefficient. Based on the 95% confidence limit reported in the ELEMENT study, the BMDL for 4-year-olds is **0.099 mg/L**. [SOURCE: Grandjean Decl. ¶¶ 34, 137 & Tbl. 2; Grandjean 6/9 Tr. 183:5-16]

245. In addition to calculating the BMDL from the reported regression coefficient, the underlying data for the 4-year-olds in the ELEMENT study was obtained and analyzed. This was done by extracting the data points from the dose-response figure in Bashash 2017 using the *WebPlotDigitizer* software. Of the

original 287 observations, the software provided 286 observations, which is probably due to two overlapping observations. Missing only a single point, calculations based on the scanned data should be fairly reliable. [SOURCE: Grandjean Decl. ¶ 138; Grandjean 6/9 Tr. 178:25-179:8, 180:15-25]

246. Analysis of the 286 extracted datapoints produce results that are in close agreement with the results calculated from the reported regression coefficient. Specifically, analysis of the extracted data using a linear dose-response model produces a BMD of 0.16 mg/L and a BMDL of **0.102**. [SOURCE: Grandjean Decl. ¶ 13; Grandjean 6/9 Tr. 242:11-21, 243:9-24]

247. To assess the robustness of these calculations, sensitivity analyses were conducted to determine if non-linear dose-response models provide a better fit for the data. Analyses were run using a logarithmic conversion of the exposure parameter, as well as a split linear dose-response curve. These analyses produced results that deviated only marginally from the linear dose-response model and did not provide a better fit for the data. The sensitivity analyses thus confirm the soundness of the linear dose-response model for the BMDL calculation. [SOURCE: Grandjean Decl. ¶ 140; Grandjean 6/9 Tr. 254:16-255:11; 255:25-257:11]

248. The BMDL for IQ loss among the 4-year-olds in the ELEMENT study is thus approximately 0.1 mg/L.

2. MIREC Data

249. As with the ELEMENT study, it is reasonable to use a linear dose response model for the MIREC data because the authors of the MIREC study (Green 2019) scrutinized the dose-response relationship and found it to be linear. [SOURCE: Lanphear Decl. ¶ 43; Lanphear 6/10 Tr. 354:14-22; Grandjean Decl. ¶ 141]

250. The reported regression coefficients in the MIREC study were used to calculate the BMD and BMDL in the same manner as described above—both for the maternal *urinary* fluoride data, as well as the maternal fluoride *intake* data. [SOURCE: Grandjean Decl. ¶ 141]

251. For maternal fluoride *intake*, the BMDL for IQ loss (in *both* sexes) is **0.15 mg/day**.
[SOURCE: Grandjean Decl. ¶ 143]

252. For maternal *urine*-fluoride, the BMDL for IQ loss in boys is **0.13 mg/L**, and for both sexes is **0.21 mg/L** [SOURCE: Grandjean Decl. ¶ 143]

253. It is appropriate to use the urine-fluoride BMDL for *boys* since this is the sex that showed an effect using this metric of exposure. It is standard practice in risk assessment to select the sex that shows an effect when deriving risk calculations. In Dr. Tsuji's risk assessment of arsenic neurotoxicity, for example, she used the dose-response data on girls to derive the RfD because the study on which she relied did not find an effect in boys. [SOURCE: Thiessen 6/12 Tr. 583:21-584:1; Grandjean Decl. ¶ 130; Grandjean 6/9 Tr. 264:1-13]

254. Analysis of the individual data from the MIREC study has not yet been completed as it is pending a data-sharing agreement with the authors pursuant to conditions imposed by Health Canada. [SOURCE: Grandjean 6/9 Tr. 179:15-180:2]

E. Point of Departure (BMDL)

255. Overall, the results derived from the ELEMENT and MIREC studies are similar and uncontroverted. In the ELEMENT study, the BMDL for maternal urine among ~4-year-olds is approximately **0.1 mg/L** (both sexes), while in the MIREC study, it is **0.13 mg/L** (boys) and **0.21 mg/L** (both sexes). Consistent with these maternal urinary excretion values, the BMDL for maternal fluoride intake in the MIREC study is **0.15 mg/day** (both sexes). [SOURCE: Grandjean Decl. ¶ 143]

256. While the precise number of these BMDL values await confirmation through analysis of the raw data by the study authors, any deviation from the aforementioned values is expected to be marginal and immaterial vis-à-vis human exposures in fluoridated areas, a subject that is discussed further below. [SOURCE: Grandjean 6/9 Tr. 177:8-25, 259:21-25, 265:6-9]

F. Uncertainty Factors (*None*)

257. Human exposure to fluoride in fluoridated areas substantially exceeds the BMDL for IQ loss. See *infra* ¶¶ 318-332. There is no practical need, therefore, to discuss what uncertainty factor should be applied because, *even without an any uncertainty factor*, a risk is clearly apparent. [SOURCE: Grandjean Decl. ¶ 145; Grandjean 6/9 Tr. 178:1-6]

V. SUPPLEMENTAL DOSE RESPONSE ASSESSMENT (ANIMAL DATA)

258. When available, the EPA prefers to use human data for the Point of Departure and resulting reference dose. Since prospective cohort studies are now available for fluoride, these are the most appropriate source to derive the risk estimates. This does not mean, however, that the animal data is without value. As the EPA has noted, “[i]t is informative to compare RfDs derived from animal studies with those derived from the epidemiological literature.” For example, in the case of methylmercury, the animal-based RfD supported the human-based RfD, and EPA cited this as a factor that increased its “confidence” in the assessment. [SOURCE: Thiessen Decl. ¶ 114; Pls’ Ex. 32 (*EPA’s Methylmercury Assessment*) at 17-19]

259. There are several considerations that support the use of animal data to derive risk calculations for fluoride. First, EPA has used impairment in learning and memory in rodents as the adverse effect upon which to base the RfD for other chemicals. Second, a substantial number of animal studies of fluoride neurotoxicity have used 2 or 3 treatment groups (in addition to control groups), and EPA has found this to be sufficient for identifying Points of Departure, including in animal studies with as few as 10 rats per group. [SOURCE: Thiessen Decl. ¶¶ 114 & 117]

A. Source of Data

260. Given that the Point of Departure from the human data is based on the IQ effects of prenatal fluoride exposures, it is appropriate to focus on animal studies that measured cognitive outcomes following prenatal exposures.

261. Subsequent to the NRC’s 2006 review, the National Library of Medicine has indexed 17 rodent studies that have investigated the impact of prenatal fluoride on learning and memory. All but 1 of these studies reported adverse effects in the fluoride-treated rodents. [SOURCE: Thiessen Decl. ¶¶ 30 & 118]

262. In order to focus the analysis on the studies best suited for risk calculations, the studies that only used one treatment dose, or failed to use any randomization procedures, were excluded, leaving 10

1 studies for consideration. Of these 10 included studies, most used 2 or 3 treatment groups with at least 10
2 rodents per group, which is consistent with several of the principal studies that EPA has used to establish
3 RfDs for neurotoxicants. [SOURCE: Thiessen Decl. ¶¶ 119-12]

4 263. Nine of the remaining 10 studies found dose response trends for one or more effects, which
5 adds confidence to a causative role of the fluoride treatment. [SOURCE: Thiessen Decl. ¶¶ 121; Thayer
6 6/12 Tr. 631:20-23 & 632:11-14]

7 264. Six of the 10 studies provide data on the body weights of the pups, and *no* bodyweight
8 changes were seen in any of the studies at the lowest concentrations producing the effects. Only one of the
9 six studies found *any* bodyweight changes among pups in the *higher-dose* groups. Further, the two studies
10 that reported maternal weight did not find any changes. [SOURCE: Thiessen Decl. ¶ 121]

11 265. The absence of bodyweight changes in these studies adds confidence to their use for risk
12 calculations by ruling out the potential of systemic toxicity as an important contributing cause of the
13 neurotoxic effects. [SOURCE: Thiessen Decl. ¶¶ 69 & 121; Thayer 6/10 Tr. 457:10-19]

14 266. As with many of the animal studies on fluoride's cognitive effects, the 10 included studies
15 have methodological limitations that should be considered. [SOURCE: Thiessen Decl. ¶¶ 122 & 203]

16 267. One limitation is that only three of the studies specifically mention controlling for litter
17 effects, which introduces some uncertainty because the failure to control for litter effects can result in false
18 positives (as well as false negatives). Although a source of uncertainty, the failure to control for litter effects
19 does not preclude use for risk assessment purposes. As noted earlier, EPA has used studies that do not
20 control for litter effects as the principal studies upon which it has based RfDs for developmental
21 neurotoxicity. [SOURCE: Thiessen Decl. ¶¶ 122 & 124]

22 268. Other limitations with the studies include: lack of blinding, incomplete randomization, lack
23 of exposure during a critical window of development (infancy), lack of long-term chronic exposures, and
24 failure to rule out a contributing role of motor and sensory effects. [SOURCE: Thiessen Decl. ¶ 203;

Thiessen 6/12 Tr. 533:5-18]

269. The net effect of these limitations is uncertain. On one hand, lack of blinding and incomplete randomization can *inflate* the effect size, while on the other hand, lack of exposure during infancy and lack of chronic exposures can *deflate* it. Similarly, while lack of control for litter effects can create false positives, it can also create false negatives as well. [SOURCE: Thiessen Decl. ¶¶ 76 & 203]

270. Finally, to the extent that fluoride is causing learning/memory deficits indirectly through a motor/sensory mechanism, this would still be a neurotoxic effect and is thus not a basis to forego risk assessment. [SOURCE: Thiessen Decl. ¶¶ 77 & 203; Thayer 6/10 Tr. 452:21-24]

B. Dose Response Data from Prenatal Studies

271. **5 mg/L:** The lowest concentration tested in the 10 studies was 5 mg/L. Of the 6 studies that used this concentration, 3 found adverse effects on learning, and 2 of the 3 studies that did not find an effect on learning did find *alterations in the brain*. [SOURCE: Thiessen Decl. ¶ 124]

272. **11 mg/L:** Four of the prenatal studies used 10 or 11 mg/L for the low-dose group. Two of these four studies did not find effects on learning, although *all four of the studies found changes in the brain*. [SOURCE: Thiessen Decl. ¶ 127]

273. **20 mg/L:** The McPherson (2018) study is the one study that tested the effects of 20 mg/L. Although it found a neurotoxic effect at this concentration (i.e., increased pain sensitivity), it did not find an effect on learning/memory. [SOURCE: Thiessen Decl. ¶ 128]

274. **23 mg/L:** Seven of the 10 studies used 23 mg/L as a treatment dose, and *all 7 of these studies found impaired learning/memory*. [SOURCE: Thiessen Decl. ¶ 125]

275. **45 mg/L:** 45 mg/L is the highest dose used in any of the 10 studies. Of the 7 studies that used this dose, *all 7 found adverse effects on learning and memory*. In each of these 7 studies, adverse effects on learning were also found at lower levels (≤ 23 mg/L) so 45 mg/L represents the *highest* observed adverse effect level not the *lowest*. [SOURCE: Thiessen Decl. ¶ 126]

C. The Point of Departure (NOAEL)

1. The Principal Study – McPherson

276. To the extent that animal data are used for a neurotoxicity risk assessment on fluoride, EPA’s retained toxicologist, Dr. Joyce Tsuji, testified that the 20 mg/L NOAEL from the McPherson study would be an appropriate Point of Departure to use. [SOURCE: Tsuji 6/15 Tr. 750:15-19]

277. Although the McPherson study did not find an observed effect on learning/memory, it is uncontroverted that fluoride causes detrimental effects on learning/memory in rodents at higher concentrations, including at 45 mg/L.¹¹ [SOURCE: Tsuji 6/15 Tr. 746:24-747:7, 748:25-749:12]

278. Of all the potential Points of Departure to use from the prenatal animal data, the McPherson study would be the *least protective* (i.e., it will result in the highest reference dose). [SOURCE: Thiessen Decl. at 52, Tbl. 5]

279. The confidence in a risk determination is increased if human exposure exceeds even the least protective reference dose. Accordingly, since the primary interest in deriving risk estimates from the animal data is to assess the confidence to be given to the human data, it makes sense to focus on the least protective reference dose. [SOURCE: Thiessen Decl. ¶¶ 116 & 206]

2. Converting to the Human Equivalent Dose (HED)

280. Due to differences in toxicokinetics between rodents and humans, EPA does not use the animal dose as the Point of Departure. Instead, EPA calculates the “Human Equivalent Dose” (HED) and uses it as the Point of Departure (i.e., POD_{HED}).

281. EPA calculates the HED in one of three ways. [SOURCE: Thiessen Decl. ¶¶ 138-140]

282. EPA’s “optimal” approach for determining the HED is to use a physiologically based toxicokinetic model (PBTK). This approach is not available here because a PBTK model has not yet been

¹¹ EPA agrees that it is appropriate to consider the broader set of animal data when utilizing a NOAEL from any given study. [SOURCE: EPA Counsel 6/17 Tr. 1083:21-1084:3]

developed for fluoride. [SOURCE: Thiessen Decl. ¶¶ 138 & 142]

283. When a PBTK model is not available, EPA's preferred approach is to use chemical-specific information that, while falling short of a full PBTK model, provides some reliable guidance. Such information does exist for fluoride as studies indicate that rats require about 5 times more fluoride in their water than humans to achieve the same level of fluoride in their blood. The chemical-specific information on fluoride thus support adjusting the animal dose downwards by a factor of 5 to account for toxicokinetic differences. Applying this factor of 5 to the 20 mg/L NOAEL from McPherson produces a HED of 4 mg/L. [SOURCE: Thiessen Decl. ¶¶ 138 & 142; Tsuji 6/15 Tr. 761:15-25, 763:17-24]

284. When there is no reliable chemical-specific information on toxicokinetics, EPA uses an allometric scaling method (i.e., $BW^{3/4}$ Method) to ascertain the Human Equivalent Dose. Under EPA's allometric scaling method, the human dose is four times less (i.e., 24%) than the dose given to a rat. Using the allometric scaling method, results in a downward adjustment of the animal dose by a factor of 4, producing an HED of 5 mg/L, which is a slightly higher than the chemical-specific figure. [SOURCE: Thiessen Decl. ¶¶ 138-139]

285. The practical effect of using a 5 mg/L HED (derived from allometric scaling), instead of a 4 mg/L HED (derived from chemical-specific information) is that the resulting reference dose *will be higher, and less protective*. Although EPA prefers using chemical-specific information over default allometric scaling, the less protective 5 mg/L figure is used here in order to ensure higher confidence in the risk estimates derived from the animal data. [SOURCE: Thiessen Decl. ¶ 205]

286. Reference Doses are expressed in terms of dose (i.e., milligrams per kilogram of bodyweight, or mg/kg/day), not in terms of water concentration. Accordingly, the above analysis needs to be refined by converting the units into dose, which can be done by using data provided in the NTP's systematic review. [SOURCE: Thiessen Decl. ¶ 129]

287. According to NTP's data, the ratio of water fluoride concentration (mg/L) to dose

(mg/kg/day) for rats ranges from 6 to 10. If the lowest end of this ratio is used (=6) and applied to the 20 mg/L NOAEL from McPherson, the resulting animal dose is 3.3 mg/kg/day (i.e., 20 divided by 6 = 3.3). This then needs to be converted into the Human Equivalent Dose using the factor of 4 from the allometric scaling method, producing a Human Equivalent Point of Departure (POD_{HED}) of **0.79 mg/kg/day**. [SOURCE: Thiessen Decl. ¶ 130 & Table 5]

288. The practical effect of selecting the low-end of NTP's dose conversion range is that the calculated Point of Departure (0.79 mg/kg/day) likely *overestimates* the actual dose that the McPherson study used. This, in turn, will inflate the reference dose, making it even less protective of human health. [SOURCE: Thiessen Decl. ¶ 130]

D. Uncertainty Factors

1. Interspecies Variability

289. EPA recognizes that susceptibility to toxic substances differs across species. These *interspecies* differences are rooted in principles of both *toxicokinetics* and *toxicodynamics*. [SOURCE: Thiessen Decl. ¶ 137; Thayer 6/10 Tr. 457:21-25; Tsuji 6/15 Tr. 763:7-12]

290. *Toxicokinetics* governs how much of a chemical is absorbed into circulation and distributed to the target site, while *toxicodynamics* governs how much of the chemical at the target site is necessary to cause the adverse effect. [SOURCE: Thiessen Decl. ¶ 134; Tsuji 6/15 Tr. 762:20-763:4]

291. *Toxicokinetic Considerations for Fluoride*: Differences in toxicokinetics between animals and humans are accounted for by converting the animal dose into the Human Equivalent Dose using the methods explained above. Since the conversion to the HED is based on empirical data, EPA does not consider it an "uncertainty factor." [SOURCE: Thiessen Decl. ¶ ¶ 138-140]

292. *Toxicodynamic Considerations for Fluoride*: Since the HED primarily accounts for differences in toxicokinetics, the EPA uses a default uncertainty factor of 3 to account for differences in *toxicodynamics*, unless there is chemical-specific information to the contrary. [SOURCE: Thiessen Decl.

¶ 140; Tsuji 6/15 Tr. 763:13-16]

293. EPA has recognized that “given the longer period of brain development in humans, as compared to rodents, and the higher importance of cognitive function, it is appropriate to consider that humans may be more sensitive than rodents in the absence of specific data.” [SOURCE: Pls’ Ex. 17 (*Guidelines*) at 7; Pls’ Ex. 18A at 46]

294. In the case of fluoride, it is well recognized that humans are more susceptible to certain forms of fluoride toxicity than rodents. Rats, for example, have been reported to require 10 to 25 times more fluoride than humans to develop dental fluorosis. Consistent with this, the rats in the McPherson study that consumed 20 mg/L only had *mild* fluorosis, which is a condition that human infants can develop from consuming fluoridated water at just 0.7 mg/L.¹² [SOURCE: Thiessen Decl. ¶ 143; Tsuji 6/15 Tr. 760:25-761:16, 717:18-718:1]

295. Interspecies differences in *fluorosis* susceptibility support the existence of differential toxicodynamics between rodents and humans, but it is unclear if this difference would also apply to *neurotoxicity* because this has not yet been the subject of study. Conversely, there are no data to suggest that humans are *more resistant* to fluoride neurotoxicity than animals. [SOURCE: Thiessen Decl. ¶ 143]

296. In the absence of data indicating humans are more resistant to fluoride neurotoxicity, it is appropriate to use EPA’s default uncertainty factor of 3 to account for interspecies differences in toxicodynamic differences. [SOURCE: Thiessen Decl. ¶ 143]

2. ***Intraspecies Variability***

297. EPA recognizes that susceptibility to toxic substances varies across the human population (intraspecies variability), and that some subsets of the population will be more vulnerable to harm than

¹² As noted in a federal interagency report co-authored by scientists at the EPA, the national prevalence of dental fluorosis among adolescents was found to be approximately 41% in CDC’s 1999-2004 NHANES survey. [SOURCE: EPA Ex. 516 at 24938 (reporting fluorosis rates), 24939 (noting in the “Process” section that the report was authored by representatives of various federal agencies, including the EPA)]

1 others. [SOURCE: Thiessen Decl. ¶ 133]

2 298. If there are no chemical-specific data to quantify human-to-human variability, EPA uses a
3 default uncertainty factor of 10. This default factor of 10 is “considered to be appropriate in the absence of
4 convincing data to the contrary.” Consistent with this, EPA has used an uncertainty factor of 10 for
5 intraspecies variability in its draft risk evaluations under TSCA, as well as in its neurotoxicity risk
6 assessments under the *Guidelines*. [SOURCE: Thiessen Decl. ¶ 135; Pls’ Ex. 20A at 5-17; Pls’ Ex. 47 (*BP*
7 *Risk Evaluation*) at 192 & 248; Pls’ Ex. 49 (*NMP Risk Evaluation*) at 206]

8 299. In the case of fluoride, there is evidence that demonstrates substantial variability in how
9 humans respond, including differences in toxicokinetics (e.g., people with renal impairment have increased
10 accumulation of fluoride) and differences in toxicodynamics (e.g., people with iodine deficiency may suffer
11 harm at lower levels of exposure than those with adequate intake). [SOURCE: Undisputed Fact No. 6;
12 Thiessen Decl. ¶¶ 136, 163-164, & 181-190]

13 300. While the magnitude of human variability to fluoride is difficult to quantify, the data *support*
14 the *need* for an intraspecies uncertainty factor as opposed to providing “convincing data” *against* one. This
15 is particularly so since the Point of Departure is based on a study (McPherson) that did not examine rats
16 with conditions that would make them more susceptible to fluoride toxicity.¹³

17 301. EPA itself has used an uncertainty factor of 10 for intraspecies variability when assessing
18 animal data on *fluoride* toxicity for a pesticide registration. EPA has thus recognized the appropriateness
19 of using an intraspecies uncertainty factor of 10 for fluoride. [SOURCE: Thiessen Decl. ¶ 136; Pls’ Ex. 31
20 (*Sodium Fluoride Pesticide*) at 10-11; Thiessen 6/10 Tr. 500:8-14]

21 302. Finally, although the McPherson study investigated a susceptible life stage (prenatal), this
22
23
24
25

26 ¹³ As with the other 9 prenatal studies, the McPherson study did not investigate the effect of formula
27 feeding during the neonatal period, nor did it investigate the impact of co-existing iodine deficiency,
28 calcium deficiency, renal impairment, or potential genetic susceptibilities. [SOURCE: Thiessen Decl. ¶
210; Thiessen 6/10 Tr. 496:12-498:3]

1 does not affect the choice of an intraspecies uncertainty factor. As explained by Dr. Thayer, the presence
2 or absence of data derived from a developmental study is a consideration that EPA uses for selecting
3 whether to use an uncertainty factor for *database deficiency*, which is a separate and distinct uncertainty
4 factor. Consistent with this, EPA used an uncertainty factor of 10 for intraspecies variability in its Section
5 6 risk evaluation for NMP despite using a *developmental* health endpoint derived from an animal study
6 that specifically examined the *most vulnerable* life stage. [SOURCE: Thayer 6/12 Tr. 657:7-16; Henry
7 6/16 Tr. 995:10-996:5]

8
9 303. For the reasons stated, it is appropriate to use an uncertainty factor of 10 to account for
10 intraspecies variability to fluoride.

11 3. Composite Uncertainty Factor (=30)

12 304. The composite uncertainty factor is the product of all uncertainty factors. Here, an
13 uncertainty factor of 3 was used for interspecies variability (to account for differential toxicodynamics),
14 and an uncertainty factor of 10 was used for intraspecies variability. The composite uncertainty factor is
15 thus 30 (i.e., $3 \times 10 = 30$). [SOURCE: Thiessen Decl. ¶ 145]

16 D. Calculating the Reference Dose (=0.03 mg/kg/day)

17
18 305. The reference dose for fluoride can be calculated by applying the aforementioned
19 adjustments to the Point of Departure from the McPherson study (20 mg/L).

20 306. For purposes of simplicity, this will first be done by applying the adjustments directly to the
21 water fluoride concentration. To adjust for differences in toxicokinetics, the Human Equivalent Dose is
22 calculated by adjusting 20 mg/L downwards by a factor of 4 (per the allometric scaling method), which
23 produces a value of 5 mg/L. Next, to account for *interspecies* differences in *toxicodynamics*, the value is
24 adjusted downwards by an uncertainty factor of 3, which produces a value of 1.7 mg/L. Lastly, to account
25 for differences in *intraspecies* variability, the value is adjusted by an uncertainty factor of 10, which
26 produces a final safe water fluoride concentration of **0.17 mg/L**, which is below the concentration of
27
28

1 fluoride added to water for fluoridation (0.7 mg/L), and consistent with Dr. Grandjean's BMDL
2 calculations.

3 307. Since reference doses are expressed in terms of dose, the following calculations will be done
4 using units of mg/kg/day. To adjust for differences in toxicokinetics, the Human Equivalent Dose is
5 calculated by adjusting the (maximum-estimated) animal dose (3.3 mg/kg/day) by a factor of 4 (per the
6 allometric scaling method), which produces the Human Equivalent Dose of 0.79 mg/kg/day. Next, to
7 account for *interspecies* differences in *toxicodynamics*, the value is adjusted downwards by an uncertainty
8 factor of 3, which produces a value of 0.26 mg/kg/day. Lastly, to account for differences in *intraspecies*
9 variability, the value is adjusted by an uncertainty factor of 10, which produces a reference dose of 0.026
10 mg/kg/day. If this reference dose is rounded up to the next significant digit, it becomes **0.03 mg/kg/day**.
11

12 [SOURCE: Thiessen Decl. at p. 52 Table 5]

13 308. Despite being based on the *least protective* POD from the animal data, and despite using a
14 series of *non-protective adjustments*,¹⁴ the resulting 0.03 mg/kg/day reference dose for neurotoxicity is still
15 *lower* than EPA's current reference dose for severe dental fluorosis (0.08 mg/kg/day). [SOURCE:
16 Undisputed Fact No. 22]
17
18
19
20
21
22
23
24
25

26 ¹⁴ As discussed above, these non-protective assumptions include: (A) using the lowest end of NTP's
27 estimated water-to-dosage conversion, which likely results in a overestimate of the actual dose used in
28 McPherson; (B) using the allometric scaling method to calculate the HED when chemical-specific
information indicates the need for a larger adjustment; and (C) rounding up the reference dose from 0.026
to 0.03 mg/kg/day.

VI. EXPOSURE ASSESSMENT

A. Condition of Use: Water Fluoridation

309. The only condition of use at issue in this case is the addition of fluoridation chemicals to drinking water. [SOURCE: Undisputed Fact No. 2]

310. Approximately 200 million people in the United States drink water treated with fluoridation chemicals. [SOURCE: Undisputed Fact No. 1]

311. Fluoridation chemicals are added to drinking water to prevent tooth decay. In addition to being added to water, fluoride is added to dental products and certain pesticides. [SOURCE: Undisputed Fact No. 3]

312. Up until 2015, fluoridation chemicals were added to U.S. drinking water supplies at a concentration of up to 1.2 mg/L. Due to concerns that children are being overexposed to fluoride (as reflected by increasing rates of dental fluorosis in U.S. children), the CDC and other federal agencies recommended that the concentration of fluoride in water be reduced to 0.7 mg/L. This recommendation was finalized in 2015. [SOURCE: EPA Ex. 516 at 001]

313. Exposure to fluoridation chemicals is not limited to those who live in areas where water is fluoridated. Many commercial beverages and foods are made with fluoridated water, which results in elevated concentrations of fluoride in these products. [SOURCE: Grandjean Decl. ¶¶ 150 & 156; Thiessen Decl. ¶ 155; Pls' Ex. 41A at 3437; Pls' Ex. 53 (Lavelle Decl.) ¶ 15; Pls' Ex. 53 (Staudenmaier Decl.) at 13]

314. Fluoridated water is recognized as the largest source of fluoride exposure for adults, particularly when indirect sources are accounted for, including commercial beverages. [SOURCE: Grandjean Decl. ¶ 150; Lanphear Decl. ¶ 27]

B. External Exposure vs. Internal Dose

315. Exposure to a chemical agent can be expressed in terms of the *external* amount that the body

comes in contact with (e.g., the amount of a chemical that is ingested in water), or in terms of the amount that is *internally absorbed* into the body after contact (e.g., the amount of a chemical that is excreted in the urine). [SOURCE: Hu Decl. ¶ 38]

316. In terms of predicting toxic effects, the internalized dose of a chemical agent is more relevant than the external intake because it better reflects the concentration of the chemical that is available to the target site(s) in the body. [SOURCE: Hu Decl. ¶ 38; Lanphear 6/10 Tr. 423:1-18]

317. The ideal measurement of internal dose is the dose of the chemical agent at the target site(s) of concern (e.g., the brain). This information, however, is rarely available, and thus EPA risk assessments routinely rely on other exposure metrics as a proxy for the target site.¹⁵ [SOURCE: EPA Ex. 530 at 8-9]

318. Urine fluoride is currently considered the optimal biomarker of internalized fluoride exposure. While blood fluoride is also a biomarker, it has a higher degree of daily fluctuation than urine fluoride which produces greater exposure imprecision. [SOURCE: Lanphear 6/10 Tr. 350:16-20; Hu Decl. ¶ 38; Hu 6/10 Tr. 330:8-21]

C. Urinary Fluoride Levels in Fluoridated Areas

319. Urine fluoride has a close correlation with the fluoride concentration in water, which is consistent with the fact that fluoridated water is the largest source of fluoride exposure for most adults. [SOURCE: Grandjean Decl. ¶¶ 150-151; Lanphear Decl. ¶¶ 27 & 30-31]

320. The largest study of urine-fluoride levels in the United States was conducted in the 1940s and found that pooled urine samples from healthy young adults generally mirrored the fluoride concentration in the drinking water. Based on this early U.S. data, an adult drinking water with 0.7 mg/L fluoride was expected to have about 0.7 mg/L in their urine. [SOURCE: Grandjean Decl. ¶ 152]

¹⁵ See EPA Ex. 530 at 8-9 (“[M]ost risk assessments dealing with environmental chemicals . . . use dose-response relationships based on potential (administered) dose or internal dose, since the pharmacokinetics necessary to base relationships on [the amount transported to an individual organ, tissue, or fluid of interest] are *not available for most chemicals*.”).

321. There are no contemporary large-scale studies of urine-fluoride concentrations in the United States. The absence of such data owes in part to the fact that the CDC has not yet reported urinary fluoride levels as part of its ongoing National Health and Nutrition Examination Surveys (NHANES).¹⁶ [SOURCE: Grandjean Decl. ¶ 148; Grandjean 6/9 Tr. 189:23-190:5; 2d Am. Appendix C (Hannan) at 12:25-13:25]

322. The two most comprehensive studies of urinary fluoride during pregnancy were published by the ELEMENT team in 2016 and the MIREC team in 2018. [SOURCE: Hu Decl. ¶ 37; Lanphear Decl. ¶ 24]

323. In 2016, the ELEMENT team published what was, at the time, the largest characterization of urinary fluoride levels throughout pregnancy (Thomas 2016). The team examined a cohort of 515 women exposed to fluoridated *salt* in Mexico City.¹⁷ [SOURCE: Hu Decl. ¶¶ 37 & 42]

324. Fluoridated salt is designed to replicate the “optimal” levels of daily fluoride exposure provided by fluoridated *water* for purposes of caries prevention. [SOURCE: Hu Decl. ¶ 42; Hu 6/8 Tr. 119:12-25; Hu 6/10 Tr. 336:3-6]

325. In the ELEMENT cohort, the average *creatinine*-adjusted urinary fluoride level among the pregnant women in the ELEMENT cohort was **0.91 mg/L**. [SOURCE: Hu Decl. ¶ 40]

326. In 2018, the MIREC team published what remains the most comprehensive study of urinary fluoride during pregnancy (Till 2018). The MIREC study examined 1,566 pregnant women in Canada who had urine samples for each trimester of pregnancy. The study examined factors that may influence urinary fluoride levels, including fluoridated water, income, tea consumption, time of void, and time since last void. [SOURCE: Lanphear Decl. ¶ 25]

327. Of all the factors examined in the MIREC study, fluoridated water was found to have the

¹⁶ Although the CDC collected and tested urine for fluoride as part of its 2015-2016 NHANES survey, it has not yet released this data. [SOURCE: 2d Am Appendix C (Hannan) at 12:25-13:25; Grandjean Decl. ¶ 148]

¹⁷ The level of fluoride in the water of Mexico City is low (0.16 mg/L) and thus not a significant source of exposure for the cohort. [SOURCE: Hu Decl. ¶ 14:26-27]

largest influence on maternal urine-fluoride levels. The average urine-fluoride level in the fluoridated areas of the MIREC study was found to be **0.87 mg/L** (when adjusted for *creatinine*) and **0.71 mg/L** (when adjusted for *specific gravity*). [SOURCE: Lanphear Decl. ¶¶ 27 & 29]

328. The *creatinine*-adjusted fluoride levels in pregnant women drinking fluoridated water in Canada were “essentially the same” as the *creatinine*-adjusted fluoride levels in pregnant women consuming fluoridated salt in Mexico City (**0.87 vs. 0.91 mg/L**). [SOURCE: Lanphear Decl. ¶¶ 33-34]

329. A recent small-scale study of pregnant women in California found similar levels of urine fluoride among women living in fluoridated areas (Uyghurturk 2020). The study, which was conducted by researchers at the University of California San Francisco (UCSF), found that women who lived in fluoridated areas had average *specific gravity*-adjusted fluoride levels of **0.69 mg/L**, which is roughly the same (*specific gravity*-adjusted) level as pregnant women living in fluoridated areas of Canada (**0.71 mg/L**) [SOURCE: Grandjean Decl. ¶ 153]

330. The urine samples in the ELEMENT, MIREC, and Californian studies were all analyzed by Dr. Angeles Martinez-Mier at the University of Indiana University. Dr. Martinez Mier’s laboratory is considered the gold-standard lab for the testing of fluoride in biological samples, including urine. [SOURCE: Lanphear Decl. ¶ 26; Hu Decl. ¶ 39; Grandjean ¶ 153]

331. The small-scale nature of the UCSF study makes it less robust than the Canadian study,¹⁸ but the results of the Californian and Canadian studies are consistent in showing that *specific gravity*-adjusted urinary fluoride levels (**0.71 and 0.69 mg/L**) generally approximate the water fluoride levels in both Canada and the US. [SOURCE: Grandjean Decl. ¶ 153; Grandjean 6/9 Tr. 187:23-188:5]

332. Based on available data, pregnant women who consume fluoridated water will, on average,

¹⁸ All of the women in the study were tested while visiting a clinic in San Francisco, which is fluoridated. (Uyghurturk 2020). As the authors of the study note, this may have weakened the relationship between the mothers’ home water fluoride level and urine fluoride level (i.e., women from low-fluoride areas would have temporarily high urine fluoride levels, which would diminish the overall correlation between and home water and urine fluoride in the cohort). [SOURCE: Grandjean Decl. at p. 45 n. 27]

1 have (*specific gravity*-adjusted) urinary fluoride levels of approximately 0.7 mg/L, while the creatinine-
2 adjusted levels will generally be a bit higher.

3 333. Given TSCA's command to protect populations with "greater exposures" than the average
4 person (15 U.S.C. § 2602(12)), consideration must be given to pregnant women who consume higher-than-
5 average amounts of water. In its draft risk evaluations under Section 6, EPA has used 95th percentile
6 exposures (when such data is available) as the relevant high-end exposure. [SOURCE: Thiessen Decl. ¶
7 199; Thiessen 6/10 Tr. 494:7-15]

8 334. The UCSF study does not present data for 95th percentile urinary fluoride levels, but the
9 MIREC study does. Among women in the fluoridated areas of the MIREC cohort, the 95th percentile
10 urinary fluoride level in the second trimester was found to be **1.63 mg/L** (adjusted for *specific gravity*) and
11 **2 mg/L** (adjusted for *creatinine*). [SOURCE: Lanphear Decl. ¶ 32]

12 C. Blood Fluoride Levels in Fluoridated Areas

13 335. The concentration of fluoride in blood has a linear relationship to the concentration of
14 fluoride in the water. It has historically been estimated that adult populations consuming water with 1 mg/L
15 fluoride will have 1 micromole of fluoride per liter of blood (1 µmol/L = **0.019 mg/L**). [SOURCE:
16 Grandjean Decl. at p. 44 n. 26; Pls' Ex. 13 (NRC Report) at 21 & 442]

17 336. The level of fluoride in the blood of pregnant women was measured in both the UCSF study
18 and 2016 ELEMENT study. The UCSF study found that women in the fluoridated areas had an average
19 blood fluoride level of 1.1 µmol/L, which amounts to **0.021 mg/L**, which is essentially the same
20 concentration that the ELEMENT team found in the Mexico City cohort (**0.022 mg/L**). [SOURCE:
21 Grandjean Decl. at p. 44 n. 26; Hu Decl. ¶ 40]

22 337. The similarity in blood fluoride levels between women living in *water*-fluoridated areas of
23 California and *salt*-fluoridated Mexico City (**0.021 vs. 0.022 mg/L**) provides further evidence that the total
24 daily exposures to fluoride in these areas are materially the same.
25
26
27
28

D. Fluoride Intake from Fluoridated Water

338. Fluoride intake from fluoridated water is an external metric of fluoride exposure that is expressed in terms of milligrams per kilogram of bodyweight per day (mg/kg/day).

339. In the 1990s, the U.S. Department of Agriculture (USDA) conducted a national survey of water intake consumption in the United States. The USDA's survey was "designed to obtain a statistically representative sample of the United States population." [SOURCE: Thiessen ¶ 148]

340. In 2000, the EPA published an analysis of the USDA water intake data, and stated that the data "may be used in risk assessment analyses where exposures that occur through ingestion of water are of concern." [SOURCE: Thiessen ¶ 148]

341. In 2006, the National Research Council (NRC) published a comprehensive review of fluoride exposures in the United States. EPA recognizes that NRC reviews of chemical exposures are the types of materials that qualify as best available science. [SOURCE: Henry 6/16 Tr. 976:8-11, 977:3-6]

342. In its exposure assessment, the NRC used EPA's analysis of USDA's water intake data in order to estimate fluoride intake from fluoridated water. [SOURCE: Thiessen ¶ 148; Pls' Ex. 13 (NRC Report) at 430-433]

343. In 2019, EPA published a "comprehensive review" of water intake data. As part of this review, the EPA identified what the Agency believes to be "*the most up-to-date and scientifically sound*" data on water intake. [SOURCE: Thiessen Decl. ¶ 151; Henry 6/16 Tr. 978:15-23]

344. EPA's 2019 report on water intake was published as an update to the Agency's *Exposure Factors Handbook* ("*Handbook*"). The *Exposure Factors Handbook* is a document "intended for use by exposure and risk assessors both within and outside the U.S. EPA as a reference tool and primary source of exposure factor information." [SOURCE: Thiessen Decl. ¶ 150; Pls' Ex. 25 (*Exposure Factors Handbook – Introduction*) at 1-3]

345. Consistent with the purpose of the *Exposure Factors Handbook*, EPA's 2019 report

provides risk assessors with “recommended values” to use for water intake among each age group in the population. For each age group, EPA provides both the mean and 95th exposure. [SOURCE: Pls’ Ex. 26 (*EPA 2019 Report*) at 3-4]; *see also* Pls’ Ex. 13 (*NRC Report*) at 430 & 432]

346. As with EPA’s 2000 analysis of the USDA data, the EPA’s 2019 report does not specifically estimate *fluoride* exposure. Instead, it presents the data in terms of milliliters of *water* consumed per kilogram of bodyweight per day (mL/kg/day). However, because the concentration of fluoride in water is known (i.e., 0.7 micrograms per milliliter), fluoride ingestion can be directly estimated from EPA’s data.¹⁹ [SOURCE: Thiessen at p. 54 n. 197]

347. The data that EPA’s 2019 report identifies as the “most up-to-date and scientifically sound” data on water ingestion produces fluoride intake estimates from fluoridated water that are materially identical to the estimates provided by the NRC in 2006. Further, although the data does not include consumption of fluoridated water from indirect sources such as commercial beverages, both the NRC and EPA reports show that many people living in fluoridated areas will consume more fluoride from fluoridated water than the reference dose (0.03 mg/kg/day) derived from the McPherson study. [SOURCE: Thiessen ¶¶ 152-155 & 174]

348. According to EPA’s 2019 data, the *average* fluoride exposures among infants who consume fluoridated water during the first six months of life are **0.07 to 0.10 mg/kg/day**, while the 95th percentile exposures are **0.13 to 0.2 mg/kg/day** for the first 3 months and **0.13 mg/kg/day** for the next three months. These doses greatly exceed the reference dose from the McPherson study (0.03 mg/kg/day). [SOURCE: Thiessen Decl. ¶ 174]

349. While bottle-fed infants received the highest exposure to fluoridated water of all age groups in the population, EPA’s 2019 data shows that members *of all age groups* exceed the reference dose by

¹⁹ By way of example, if a person drinks 100 milliliters of fluoridated water per kilogram of bodyweight, they will receive a dose of 70 micrograms of fluoride per kilogram, which is more commonly expressed as 0.07 milligrams per kilogram (i.e., 0.07 mg/kg/day). [SOURCE: Thiessen at p. 54 n. 197]

1 drinking fluoridated water. Specifically, among the “all age groups” category, EPA’s data shows that the
2 95th percentile exposure is **0.031 mg/kg/day**. This means that over 5% of all people who consume
3 fluoridated water exceed the reference dose from the McPherson study, which is the *least protective*
4 reference dose that can be derived from the animal data on neurotoxicity.²⁰ [SOURCE: Thiessen Decl. ¶
5 154 & Figure; Thiessen 6/10 Tr. 489:19-22; Pls’ Ex. 13 (*NRC Report*) at 432]

26 ²⁰ The 95th percentile water intake among all age groups (water consumers) is 44 mL/kg/day. This
27 translates to a fluoride dose of 0.031 mg/kg/day and means that 5% of community water users living in
28 fluoridated areas consume at least 0.031 mg/kg/day of fluoride just from their water supply. [SOURCE:
Pls’ Ex. 26 (*EPA 2019 Report*) at 3-4; Thiessen Decl. ¶ 200]

VII. RISK CHARACTERIZATION

A. Definition of Risk

350. In EPA's risk assessments, including the Agency's draft risk evaluations under Section 6 of TSCA, a risk is deemed to exist if human exposure to a toxicant is *unacceptably close* to the exposure level that is estimated to cause the hazard. [SOURCE: Thiessen 6/10 Tr. 471:11-472:9]

351. Under EPA's definition of risk, it is not necessary to demonstrate that human exposure to a chemical under the condition(s) of use *causes* the hazard. [SOURCE: Undisputed Fact No. 16; Thiessen 6/10 Tr. 471:11-472:9; Henry 6/16 Tr. 987:6-8; EPA Counsel 6/17 Tr. 1109:5-8]

352. Under Section 6 of TSCA, EPA "generally uses" (but does not require) the Margin-of-Exposure (MOE) approach to characterize risk. [SOURCE: Undisputed Fact No. 25; Thiessen Decl. at p. 71 n. 281; EPA Ex. 544 (*Risk Evaluation Rule*) at 33735]

353. Under the MOE approach, the human exposure level under the condition of use is compared against the *Point of Departure*. The margin between these two points (i.e., "Actual MOE") is then compared against a "Benchmark MOE" (aka "Acceptable MOE") to determine whether human exposure is unacceptably close to the estimated hazard level. If the Actual MOE is less than the Benchmark MOE, the human exposure is considered unacceptably high and a risk is deemed to exist. [SOURCE: Undisputed Fact No. 25; Thiessen Decl. ¶ 193]

354. The Benchmark MOE is the composite uncertainty factor. The composite uncertainty factor thus determines the "acceptable" margin of exposure. [SOURCE: Undisputed Fact No. 25; Thiessen Decl. ¶ 193]

355. An example from EPA's draft risk evaluation of BP provides an illustration of how the MOE analysis works. Workers exposed to high levels of BP under one of the conditions of use had an Actual MOE of 63, which means the workers were exposed to 1/63rd of the Point of Departure from animal studies. EPA found this to present a risk because the Benchmark MOE was 100. In other words, human exposure

was considered *unacceptably close* to the hazard level because the Actual MOE (=63) was less than the Benchmark MOE (=100). [SOURCE: Thiessen 6/10 Tr. 472:11-475:8, 475:20-476:12; Pls' Ex. 47 (*BP Evaluation*) at 269]

356. In the BP risk evaluation, there was no human data demonstrating a hazard under the conditions of use. EPA thus extrapolated from animal data to infer the existence of a risk, and did so based on animal studies which used substantially higher levels of exposure than humans encounter under the condition of use. [SOURCE: Thiessen 6/10 Tr. 474:9-15]

B. BMDL for IQ Loss (Maternal Urinary Fluoride)

357. The BMDL for fluoride-induced IQ loss from prenatal fluoride exposure (as measured in maternal urine) is approximately **0.15 mg/L**. [SOURCE: Grandjean ¶ 143]

358. The *average* maternal urinary fluoride levels in pregnant women who drink fluoridated water in North America is approximately **0.7 mg/L** (adjusted for specific gravity), with *95th percentile* urinary fluoride levels exceeding **1.6 mg/L**. See *supra* ¶¶ 329, 331-334.

359. While some of the fluoride in the urine of pregnant women living in fluoridated areas comes from other sources of fluoride (e.g., dental products, pesticides, tea, etc.), the specific contribution of fluoridated water to the maternal urinary fluoride levels still exceeds the BMDL. This is evident by an examination of the average difference (=0.4 mg/L) in maternal urinary fluoride levels among women in fluoridated vs. non-fluoridated areas. Although this average difference understates the true contribution of fluoridated water,²¹ it is still two times greater than the BMDL. [SOURCE: Grandjean Decl. ¶ 156]

360. Finally, even if a threshold of 0.8 mg/L exists (as suggested among the 6-12 year olds in the ELEMENT study), the maternal urinary fluoride levels would still exceed the hazard level. As noted earlier, the 95th percentile urine-fluoride level exceeds **1.6 mg/L**, which is more than double the hypothetical

²¹ It understates the difference because the maternal urinary fluoride levels in the non-fluoridated areas are elevated, in part, due to the consumption of fluoridated water in commercial beverages and foods (i.e., the "halo effect"). [SOURCE: Grandjean Decl. ¶ 156]

threshold. [SOURCE: Hu Decl. ¶ 24; Lanphear Decl. ¶ 32; *see also* Grandjean Decl. ¶ 160 (reaching similar conclusion using 75th percentile values)]

361. As can be seen, maternal urinary fluoride levels in fluoridated areas substantially exceed the BMDL for fluoride-induced IQ loss. There is no need to do a formal Margin-of-Exposure analysis, therefore, because human exposure *exceeds the Point of Departure*. In other words, human exposure is *per se* “unacceptably close” to the hazard level because the exposure *exceeds the hazard level*.

C. BMDL for IQ Loss (Maternal Fluoride Intake)

362. The BMDL for fluoride-induced IQ loss from prenatal fluoride exposure (as measured from maternal fluoride *intake* from beverages) is approximately **0.15 mg/day**. [SOURCE: Grandjean ¶ 143]

363. The concentration of fluoride in fluoridated water is 0.7 mg/L, which means that a woman who drinks 1 liter of fluoridated water a day will consume 0.7 mg/day of fluoride, or approximately four times more fluoride than the BMDL.

364. According to EPA’s 2019 data on water intake, adults ingest an *average* of 0.011 to 0.013 mg/kg/day of fluoride from fluoridated water alone. For a woman who weighs 60 kg, this dose translates to an exposure of **0.66 to 0.78 mg/day**, which is approximately 4 to 5 times more than the BMDL. [SOURCE: Thiessen ¶ 152]

365. Adult intake of fluoride from fluoridated water exceeds the BMDL for maternal fluoride intake. There is no need to do a formal Margin-of-Exposure analysis, therefore, because human exposure *exceeds the Point of Departure*. Human exposure is thus *per se* “unacceptably close” to the hazard level because the exposure *exceeds the hazard level*.

D. NOAEL for Learning/Memory Deficits in Animals

366. To do a Margin of Exposure analysis with the animal data, the Actual MOE and Benchmark MOE need to be defined and compared against each other.

1. Benchmark MOE

367. The Benchmark MOE is the product of the uncertainty factors (aka “composite uncertainty factor”).

368. There are up to five uncertainty factors that EPA uses to derive the composite uncertainty factor. Here, only two uncertainty factors were used and the composite uncertainty factor is just 30, which EPA considers to be a relatively low value for risk assessments. [SOURCE: Thiessen Decl. ¶ 196]

369. Since the Benchmark MOE is defined by the composite uncertainty factor, the Benchmark MOE here is **30**. A risk will thus be found if the Actual MOE is less than 30 (i.e., if human exposure to fluoride from fluoridated water is within a factor of 30 of the Point of Departure).

2. Actual MOE

370. The Actual MOE is determined by dividing the Point of Departure (POD) by the Human Exposure. For illustration purposes, if the POD is 10 mg/kg/day and the human exposure is 1 mg/kg/day, the Actual MOE would equal 10 (i.e., 10 divided by 1 = 10).

371. *Point of Departure (POD)*: As discussed earlier, the Human Equivalent Dose of the McPherson study using EPA’s allometric scaling method and is **0.79 mg/kg/day**. See *supra* ¶¶ 287-288.

372. *Human Exposure Level*: For the Human Exposure level, the TSCA statute commands that EPA protect susceptible populations. In the case of fluoridation, this would require consideration of bottle-fed infants, as they have both intrinsic and extrinsic susceptibilities to fluoridated water. [SOURCE: Thiessen Decl. ¶¶ 165-167]

373. Typical Exposure for Bottle-Fed Infant: A typical exposure to fluoridated water among bottle-fed infants is 0.1 mg/kg/day. When the Point of Departure is divided by this dose, the Actual MOE is **7.9**, which is below the Benchmark MOE of 30. A risk thus exists for this population. [SOURCE: Thiessen Decl. at p. 74, tbl. 7; see also Thiessen Decl. ¶ 174]

374. High-End Exposure for Bottle-Fed Infant: A 95th percentile exposure to fluoridated water

among bottle-fed infants is at least 0.14 mg/kg/day. When the Point of Departure is divided by this dose, the Actual MOE is 5.6, which is well below the Benchmark MOE of 30. Even if the animal dose (3.3 mg/kg/day) is used for the POD, instead of the Human Equivalent Dose, the Actual MOE (23.6) is still less than the Benchmark. A risk thus exists for this population. [SOURCE: Thiessen Decl. ¶ 201]

375. High-End Exposure Among Adults: The 95th percentile exposure to fluoridated water among all adults is 0.031 mg/kg/day. When the Point of Departure is divided by this dose, the Actual MOE is 25.5, which is below the Benchmark MOE of 30. A risk thus exists for this population. [SOURCE: Thiessen Decl. ¶ 200]

3. RfD Analysis

376. Since the TSCA statute does not require the use of Margin of Exposure, other frameworks for assessing risk can be used, including the reference dose. [SOURCE: Thiessen Decl. at p. 71 n. 281]

377. As discussed earlier, human exposure to fluoride from fluoridated water exceeds the reference dose (0.03 mg/kg/day) from the McPherson study. A RfD analysis is thus consistent with the MOE analysis in showing a risk of concern from the consumption of fluoridated water. See *supra* ¶¶ 347-349.

VIII. RISK DETERMINATION

378. In the Risk Determination, EPA assesses whether the risks identified in the Risk Characterization are “unreasonable.” In making this determination, EPA generally considers “relevant risk-related factors,” including but not limited to: (i) the effects of the chemical substance on human health under the conditions of use; (ii) number of people exposed; (iii) whether susceptible subpopulations are exposed; (iv) the severity of the hazard; and (v) uncertainties. [SOURCE: Thiessen Decl. ¶ 212; Henry Decl. ¶ 180]

379. EPA also takes into consideration the Agency’s confidence in the data used in the risk estimate. [SOURCE: Henry Decl. ¶ 181]

380. In practice, EPA’s Risk Determination analyses have tended to be brief and written in summary form. [SOURCE: Thiessen Decl. ¶ 213; *see, e.g.*, Pls’ Ex. 47 (*BP Evaluation*) at 263-264 Pls’ Ex. 49 (*NMP Evaluation*) at 332-333]

A. Effects of Fluoridation Chemicals Under the Condition of Use

381. The effects of fluoridation chemicals under the condition of use are far better characterized than other chemicals that EPA has found to pose unreasonable risk under Section 6. [SOURCE: Thiessen Decl. ¶ 217]

382. In most of the risk evaluations that EPA has conducted thus far under Section 6, the Agency did not have actual human data on health effects associated with the condition of use. EPA had to rely, therefore, on animal data alone. [SOURCE: Thiessen Decl. ¶ 217]

383. In its risk evaluation of BP, for example, the EPA found unreasonable risks of acute developmental toxicity where human exposures were 63 times less than the Point of Departure in the animal studies, with zero corroborating human data under the condition of use. [SOURCE: Thiessen 6/10 Tr. 472:11-474:15]

384. In its risk evaluation of NMP, the EPA found unreasonable risks of reproductive toxicity

1 despite having no human data of reproductive toxicity in humans, and despite the human exposures being
2 up to 16 less than the Point of Departure from the animal data.²² [SOURCE: Thiessen Decl. ¶ 55; Pls' Ex.
3 49 (*NMP Risk Evaluation*) at 332]

4 385. In the case of fluoridation, there are four *prospective cohort studies* that have examined the
5 impact of “optimal” fluoride exposures, including two that examined the specific condition of use (water
6 fluoridation) at issue (Bashash 2017, Bashash 2018, Green 2019, Till 2020). Under EPA’s *Guidelines*,
7 prospective cohort data permit “*direct estimates of risks* attributed to a particular exposure.” [SOURCE:
8 Thiessen Decl. ¶ 217; Hu Decl. ¶ 42-43; Lanphear Decl. ¶ 14; Pls' Ex. 17 (*Guidelines*) at 17]

9 386. In addition to the prospective studies, there is a national cross-sectional study from Canada
10 that has found a significant association between water fluoridation and ADHD (Riddell 2019), and there
11 are many cross-sectional studies which have found significant associations between fluoride and reduced
12 IQ in endemic fluorosis areas with >1.5 mg/L (Choi 2012). For purposes of risk assessment, the margin
13 between a hazard level of 1.5 mg/L and an exposure level of 0.7 mg/L is not a health-protective margin.
14 The endemic fluorosis studies thus lend confidence to the findings of harm at 0.7 mg/L. [SOURCE: Decl.
15 ¶¶ 78, 84-86; Grandjean Tr. 160:16-21; Thiessen 6/10 Tr. 479:8-24]

16 387. In addition to the epidemiological studies that have directly investigated neurotoxic
17 outcomes, two large cross-sectional studies from Canada and the UK have examined the impact of
18 fluoridated water on thyroid function and have both found adverse associations. (Peckham 2015; Malin
19 2018). Alterations to thyroid function during pregnancy are well established to cause cognitive deficits,
20 and thus the association between fluoridation and thyroid toxicity provides mechanistic support for the
21 association with reduced IQ. [SOURCE: Grandjean Decl. ¶ 84-86; Thiessen Decl. ¶¶ 91-92]

22
23
24
25 ²² At trial, Plaintiffs’ counsel asked Dr. Henry about the Margin of Exposure estimates for one of
26 the conditions of use that was considered in the NMP risk evaluation. Counsel and the witness both made
27 a mistake regarding EPA’s risk determination regarding this condition of use. While EPA did find there to
28 be a risk (because the Actual MOE of 25 was less than the Benchmark MOE of 30), EPA concluded that
the risk was not unreasonable due to various uncertainties in the exposure modeling. [SOURCE: Henry
6/16 Tr. 991:24-992:25; Pls' Ex. 49 (*NMP Risk Evaluation*) at 312]

B. Generalizability of ELEMENT and MIREC Studies to the United States

388. In this litigation, attorneys for EPA have questioned the “generalizability” of the epidemiological findings from the ELEMENT and MIREC cohorts on the grounds that these cohorts are not based in the United States. At trial, no expert for EPA offered an opinion on this purported lack of generalizability.

1. EPA’s Use of Foreign Data to Assess Risk of Other Neurotoxicants

389. In practice, the EPA has relied upon epidemiological data from other countries to establish safety standards for neurotoxicants. For example, the EPA based its reference dose for mercury on a prospective cohort study from the Faroe Islands, and EPA relied, in part, on epidemiological data from the ELEMENT cohort in Mexico City to set its national air standard on lead. The EPA did not do an analysis on the “generalizability” of this foreign-based data. [SOURCE: Grandjean Decl. ¶ 7; Hu Decl. ¶ 9; Grandjean 6/9 Tr. 148:15-18; Hu 6/8 Tr. 54:2-10]

2. EPA’s Reliance on Foreign Data in this Case to Support *Absence* of Risk

390. Consistent with EPA’s practice with other neurotoxicants, EPA’s retained epidemiologist in this litigation, Dr. Ellen Chang, relied upon epidemiological data from Canada and New Zealand to support her opinion that fluoridation has not been established to cause neurodevelopmental harm (Barberio 2017, Broadbent 2015, Shannon 1986, Spittle 1998). In relying upon this foreign data, Dr. Chang did not conduct an analysis to demonstrate its “generalizability” to the US, other than referencing the general similarity in exposure conditions (i.e., “non-fluorosis-endemic western areas”). [SOURCE: Chang Decl. ¶ 182]

3. The View of the ELEMENT/MIREC Researchers

391. Prior to conducting the ELEMENT and MIREC studies, the principal investigators believed the results would be relevant to an assessment of water fluoridation in the US. Having now completed the studies, the authors maintain this view, and believe that the findings support the existence of a neurotoxic

1 risk from fluoridated water in the US. [SOURCE: Hu Decl. ¶¶ 13, 46; Lanphear Decl. ¶¶ 71-72; Hu 6/8 Tr.
2 74:22-75:1; Lanphear 6/10 Tr. 351:4-352:1]

3 4. The View of the National Institutes of Health

4 392. The ELEMENT and MIREC studies were both funded by the US-based National Institutes
5 of Health (NIH). Prior to approving any study that will be conducted in a foreign country, the NIH requires
6 that the researchers demonstrate the relevance of the study to the US population. The NIH's approval of
7 the ELEMENT and MIREC studies on fluoride and neurodevelopment demonstrates that the NIH agreed
8 with the researchers that the studies are relevant to the US. [SOURCE: Hu Decl. ¶ 50:11-52:1, 74:22-75:1]
9

10 5. Common Sense

11 393. The EPA routinely extrapolates toxicological findings from high doses in *animal studies* to
12 assess risk in human beings, including under TSCA. As a matter of common sense, extrapolating findings
13 from *human beings* who live in Canada to human beings who live in the United States involves less
14 uncertainty than extrapolating findings from *rodents*. [SOURCE: Thiessen Decl. ¶¶ 52, 55, 114; Thayer
15 6/10 Tr. 449:3-6; Henry 6/16 Tr. 989:2-17]
16

17 394. While genetics may influence the toxicity of certain chemicals, there is no identified basis
18 to suspect that human beings living in the United States are more biologically *resistant* to fluoride's
19 neurotoxic effects than human beings living in Canada. [SOURCE: Lanphear Decl. ¶ 71]

20 6. US Has Materially Similar Exposures as the ELEMENT/MIREC Cohorts

21 395. While the ELEMENT and MIREC studies did not attempt to determine how much fluoride
22 the subjects ingested from all sources combined, this information is not necessary to generalize the findings
23 to the United States. The internalized measures of exposure provided in these studies (e.g., maternal urinary
24 fluoride) are a dosimeter of total fluoride intake that provide a reliable, and indeed superior, basis for
25 relating the studies' findings to the United States. [Hu Decl. ¶¶ 38, 43-44; Hu 6/8 Tr. 75:14-16]
26

27 396. The average maternal urinary fluoride level among pregnant women in water-fluoridated
28

1 areas of the MIREC cohort are very similar to the maternal urinary fluoride levels among pregnant women
2 in the salt-fluoridated ELEMENT cohort [**0.87** (Canada) vs. **0.91 mg/L** (Mexico City) adjusted for
3 *creatinine*] and pregnant women in water-fluoridated areas of the United States [**0.71 mg/L** (Canada) vs.
4 **0.69 mg/L** (California) adjusted for *specific gravity*]. See *supra* ¶¶ 326 & 329.

5 397. Urine fluoride is considered a good indicator of total fluoride intake, and thus the similarity
6 in urinary fluoride levels in the three cohorts suggests that pregnant women in the three areas are receiving
7 similar daily intakes of fluoride. [SOURCE: Grandjean Decl. ¶ 151; Hu Decl. ¶ 43]

8 398. Blood fluoride is also considered a good indicator of total daily fluoride intake. The average
9 blood fluoride level among pregnant women in fluoridated areas of California are almost identical to the
10 blood fluoride levels of pregnant women in the ELEMENT cohort [**0.021 mg/L** (California) vs. **0.022 mg/L**
11 (Mexico City)]. See *supra* ¶¶ 334-335.

12 399. The similarity in internal fluoride levels between the Californian, Canadian, and Mexico
13 City cohorts is consistent with the reasonable expectation that communities that have water or salt²³
14 fluoridation programs will have similar exposures to fluoride,²⁴ as the purpose of these programs is to
15 produce “optimal” levels of fluoride ingestion for caries prevention in the population. Once the fluoride is
16 absorbed into the body, the source of the exposure (e.g., from salt or water) is immaterial with respect to
17 its toxic properties. [SOURCE: Hu Decl. ¶ 42; Hu 6/8 Tr. 119:12-25]

18 400. The fluoride exposures in fluoridated areas of the United States do not need to be *exactly*
19 the same as in the ELEMENT and MIREC cohorts for these studies to be generalizable and relevant to the
20 US. Rather, the exposures in fluoridated areas of the United States must be sufficiently high to present a
21 *risk* of the effects identified in these studies. [SOURCE: Grandjean Decl. ¶ 154]

22
23
24
25
26 ²³ Once fluoride is absorbed into the body, the source of the exposure (e.g., from salt or water) is
immaterial. [SOURCE: Hu Decl. ¶¶ 44-45; Hu 6/8 Tr. 75:12-13]

27 ²⁴ The United States and Canada add fluoride to water to reach the same target concentration (0.7
28 mg/L), although empirical data suggests Canadian cities only add approximately 0.6 mg/L, which is slightly
less than the U.S. [SOURCE: Grandjean Decl. ¶ 149; Lanphear Decl. ¶ 40]

401. Based on the BMDL analysis of the ELEMENT and MIREC data, prenatal fluoride exposure is associated with a loss of 1 IQ point when maternal urinary fluoride levels are approximately 0.15 mg/L. This is a level that will *clearly* be exceeded among adults consuming water with 0.7 mg/L, as evident not only by the California study, but by studies dating back to the 1940s which have found that the level of fluoride in urine typically mirrors the level of fluoride in the water. [SOURCE: Grandjean Decl. ¶ 154; Grandjean 6/9 Tr. 190:6-191:10]

C. Number of Peopled Exposed

402. The EPA has recognized that “the significance of the risk is dependent upon both the hazard (or toxicity) of the chemical substance and *the extent of exposure* to the substance.” In its Section 6 risk determinations, therefore, the number of people (usually workers) who are exposed to the chemical are identified under each condition of use. [SOURCE: Thiessen Decl. ¶ 218; EPA Counsel 6/17 Tr. 1105:1-6]

403. This factor weighs in favor of an unreasonable risk finding for fluoridation chemicals. The extent of human exposure to fluoridation chemicals is nothing short of massive, much like lead exposure was during the era of leaded gasoline. Today, approximately **200 million Americans**, or nearly 2/3 of the population, have municipal water to which fluoridation chemicals are added. Moreover, most of the remaining population living in “non-fluoridated” areas will routinely consume fluoridation chemicals in processed beverages and foods, as many beverages and foods are produced in fluoridated areas. To put these numbers in perspective, EPA has found unreasonable risks for conditions of use involving as few as 1,046 and 1,900 occupationally-exposed workers. [SOURCE: Thiessen Decl. ¶ 219; Undisputed Fact No. 1; Pls’ Ex. 47 (*BP Evaluation*) at 264; Pls’ Ex. 49 (*NMP Evaluation*) at 307, 311]

D. Exposure of Susceptible Subpopulations

404. EPA has recognized that an “important” aspect of expressing risk is describing “the nature of the exposed population and the potential for sensitive, highly susceptible, or highly exposed populations.” EPA has also recognized that, “[i]f the number of persons in the at-risk category can be

1 estimated, then the number of persons removed from the at-risk category after a contemplated action is
2 taken can be used as an indication of the efficacy of the action.” [SOURCE: Pls’ Ex. 17 (*Guidelines*) at 63-
3 64]

4 405. One of the consequences of widely dispersing a toxicant through the environment (versus
5 the use of industrial chemicals *within* manufacturing facilities) is that susceptible members of the general
6 public may be exposed. This is the case with fluoridation chemicals. [SOURCE: Thiessen Decl. ¶ 220]

7 406. Each year, there are approximately **2.5 million pregnancies** in fluoridated areas; *in utero*
8 exposures are thus widespread. Many of those exposed *in utero* will also be exposed during the sensitive
9 neonatal period, with upwards of **1.9 million infants** living in fluoridated areas being fed formula at least
10 part of the time, including over **400,000 infants** who are *exclusively* formula-fed for their first six months.
11 While these numbers do not account for those who use bottled water, the numbers will be substantial
12 regardless. [SOURCE: Grandjean Decl. ¶ 158-159; Thiessen Decl. ¶¶ 162, 180, 220]
13

14 E. The Severity of the Hazard

15 1. The Nature of the Hazard

16 407. The principal hazard at issue from exposure to fluoridation chemicals is IQ loss, which is
17 an adverse health effect that EPA has enacted regulations to prevent in other chemical contexts.
18

19 408. The ELEMENT/MIREC studies have found an approximate 5-point drop in IQ as maternal
20 urinary fluoride levels increase from 0 to 1 mg/L, which represents the 0% to 75th percentile range of
21 exposures in fluoridated areas.²⁵ The estimate effect size will be greater if the 95th percentile exposures
22 are considered, as the urinary fluoride levels for that subset of pregnant women exceed 1.6 mg/L.
23 [SOURCE: Hu 6/8 Tr. 60:6-23; Grandjean Decl. at 47:14-17; Lanphear Decl. ¶ 32]
24

25 409. To put this effect size in perspective, blood lead levels that are considered indicative of “lead
26

27 ²⁵ When the effect size is expressed as a function of the interquartile range of exposure (i.e., the range
28 between the 25th and 75th percentiles, or approximately 0.64 to 1.07 mg/L), the effect size is approximately
2.5 to 3 IQ points. [SOURCE: Hu Decl. 6/8 Tr. 58:5-23, 60:6-23]

poisoning” (i.e., 5 µg/dL) produce IQ losses in the range of 5 IQ points. [SOURCE: Lanphear 6/10 Tr. 355:4-356:14]

410. EPA has recognized that the loss of even 1 IQ point can have a detrimental effect on lifetime earnings. In its regulatory impact analyses, for example, EPA has cited data showing that a difference of 1 IQ point affects lifetime earnings by an estimated average of 1.76 to 2.38 percent. [SOURCE: Pls’ Ex. 34 (*Lead Regulatory Impact Analysis*) at ES-10; Pls’ Ex. 33 (*Mercury Regulatory Impact Analysis*) at 10-46]

411. What may seem like relatively small shifts to mean population-wide IQ scores can cause significant increases in the number of people with IQ scores less than 70, thereby increasing the occurrence of intellectual disability. [SOURCE: Grandjean Decl. ¶ 134; Hu 6/8 Tr. 59:15-19; Lanphear 6/10 Tr. 368:14-369:15]

412. According to EPA’s Clean Air Scientific Advisory Committee, a 1-to-2 IQ point reduction at the population level is “highly significant from a public health standpoint,” and should be prevented in up to 99.5% of the population. [SOURCE: Lanphear 6/10 Tr. 362:8-364:3]

413. Dr. Bruce Lanphear, who was a member of EPA’s Clean Air Scientific Advisory Committee, explained that the Committee’s conclusion would apply equally to water fluoridation. [SOURCE: Lanphear 6/10 Tr. 362:8-364:3]

414. Based on the average difference in maternal urinary fluoride levels between women living in fluoridated vs. non-fluoridated areas (=0.4 mg/L), the average difference in IQ score under current conditions would be expected to be in the range of 2 IQ points. [SOURCE: Grandjean Decl. ¶¶ 156-157]

415. When accounting for the extensive, nationwide reach of fluoridation in the U.S., the number of IQ points potentially being lost from this condition of use rivals the population-wide effects of lead, and exceeds the population-wide effects of mercury. [SOURCE: Grandjean Decl. ¶¶ 158-160]

416. For the reasons stated, the nature of the hazard at issue is unquestionably serious.

2. The Reversibility of the Hazard

417. It is well recognized that damage inflicted to the brain during its development is more likely to be permanent (i.e., irreversible) than damage that occurs during the healthy adult years. [SOURCE: Grandjean Decl. ¶ 40; Lanphear Decl. ¶ 17; Thayer 6/10 Tr. 442:22-443:3; Lanphear 6/10 Tr. 348:10:349:4]

418. The findings of the ELEMENT study are consistent with prenatal fluoride causing a permanent, or at least long-lasting effect, on the brain (Bashash 2017). The study examined the IQs of children at age 4, as well as at ages 6-to-12, and found an association with IQ loss at both ages, thus suggesting an ongoing cognitive deficit over time. [SOURCE: Hu Decl. ¶ 23]

F. Uncertainties

419. Uncertainties are a pervasive aspect of risk assessment; their existence do not negate a finding of risk. [SOURCE: Undisputed Fact No. 17; Thiessen Decl. ¶ 222]

420. When TSCA was enacted in 1976, Congress stated that “factual certainty respecting the existence of an unreasonable risk of a particular harm may not be possible and the bill does not require it.” Congress thus contemplated regulatory action under TSCA “even though there are uncertainties as to the threshold levels of causation.” [SOURCE: H.R. No. 94-1341, July 14, 1976, at 32]

421. Congress recognized that “uncertainty is particularly likely to occur when dealing with the long term or chronic effects of a substance.” [SOURCE: H.R. No. 94-1341, July 14, 1976, at 32]

1. Uncertainties in the Human Data

422. Every epidemiological study has limitations, and that includes the NIH-funded ELEMENT and MIREC studies. [SOURCE: Hu Decl. ¶ 31; Hu 6/8 Tr. 76:21-24; Chang 6/15 Tr. 806:21-23]

423. No limitation has been identified in the ELEMENT and MIREC studies that provides a likely explanation for the significant adverse associations between fluoride exposure and neurodevelopmental harm. [SOURCE: Hu Decl. ¶¶ 31-36; Lanphear Decl. ¶¶ 66-70; Chang 6/16 Tr. 921:22-922:15].

a. Exposure Imprecision

424. One of the limitations that has been identified with the ELEMENT and MIREC studies is that the exposure measurements (e.g., urinary fluoride and maternal beverage intake) are an imprecise marker of the mothers' fluoride exposure during the full course of pregnancy. For example, the studies used spot urine samples which are considered a less precise measure of exposure than 24-hour samples.²⁶ [SOURCE: Hu Decl. ¶¶ 32-34; Lanphear Decl. ¶¶ 67-68; Chang Decl. ¶¶ 242-252].

425. Exposure imprecision is unlikely to explain the consistent associations that the ELEMENT and MIREC studies have found between prenatal fluoride exposure and neurodevelopmental harm. This is because, as the EPA itself has recognized, exposure imprecision is *most likely to bias the results towards the null* (i.e., bias the results towards showing no association). [SOURCE: Hu Decl. ¶ 34; Lanphear Decl. ¶ 68; Hu 6/8 Tr. 71:7-72:14; Hu 6/10 Tr. 330:8-331:9; Grandjean 6/9 196:21-197:15; Lanphear 6/10 Tr. 370:11-19; Pls' Ex. 33A at 9-11]

426. While exposure imprecision can occasionally bias the results away from the null, this is the exception and not the rule. Thus, when dealing with a body of literature that is consistently reporting significant associations between fluoride and reduced IQ (including in the cross-sectional studies), exposure imprecision is an improbable basis for the association. [SOURCE: Grandjean 6/9 Tr. 196:9-20; Thayer 6/12 Tr. 629:18-630:6]

b. Potential for Uncontrolled Confounding

427. Although the ELEMENT and MIREC studies rigorously controlled for potential confounding factors, they cannot rule out the potential for uncontrolled confounding. This is not a limitation specific to the ELEMENT and MIREC studies, but to observational studies in general. [SOURCE: Hu Decl. ¶ 35; Lanphear Decl. ¶ 70]

²⁶ Using 24-hour samples would have impacted other aspects of the study. For example, it would have reduce the sample size (and thereby reduce the statistical power), and it would have introduced a potential source of selection bias. [SOURCE: Hu Decl. at 13:12-14; Chang 6/16 Tr. 915:10-15]

1 428. The EPA has theorized that the factors which influence *creatinine* levels in urine could be
2 the true cause of the association between creatinine-adjusted urinary fluoride levels and IQ loss. This theory
3 finds no support in the peer-reviewed literature and has not been deemed a basis of concern by specialists
4 at the NIH. [SOURCE: Hu 6/10 Tr. 334:11-17]

5 429. The possibility that the factors that influence creatinine are the true cause of the IQ loss is
6 unpersuasive for at least two reasons. First, the association between prenatal fluoride exposure and IQ has
7 also been found with *specific gravity*-adjusted urine, maternal fluoride *intake*, and *water fluoride*
8 concentration. Second, the ELEMENT and MIREC studies excluded people with the types of conditions
9 that would cause pathological abnormalities in creatinine excretion, and there is no evidence that normal
10 variations in creatinine excretion among otherwise healthy people would affect IQ. [SOURCE: Hu 6/8 Tr.
11 99:3-9, 100:12-19, 101:2-102:16; Hu 6/10 Tr. 333:24-333:9; Grandjean 6/9 Tr. 178:7-15, 186:23-187:2;
12 Lanphear 6/10 at 356:17-357:16]

13
14 **c. Sex-Specific Effects**

15 430. One source of uncertainty in the human data is the sex-specific association between maternal
16 urinary fluoride and IQ in the MIREC study. As is often the case, the reason for this sex-specific finding is
17 not currently known. [SOURCE: Lanphear Decl. ¶ 48]

18 431. It is not uncommon for neurotoxicants to cause sex-specific effects. Prior studies of the
19 MIREC cohort, for example, have found sex-specific effects with lead, where low-level exposure was only
20 found to correlate with IQ in boys, not girls. Also, it is well known that boys have a higher prevalence of
21 neurodevelopmental disorders in general than girls. [SOURCE: Lanphear Decl. ¶ 48; Tsuji 6/15 Tr. 768:7-
22 10]

23 432. In the case of fluoride, some animal studies have suggested that males are more susceptible
24 to the effects of *prenatal* fluoride exposure, whereas females are more susceptible to the effects of *postnatal*
25 exposure. This may help explain why the MIREC study found significant associations with reduced IQ in
26
27
28

1 both sexes when using the water-fluoride and fluoride-intake measures of exposure, as these measures may
2 better correlate with postnatal exposure than maternal urine. [SOURCE: Lanphear Decl. ¶ 49; Lanphear
3 6/10 Tr. 396:5-19; Thayer 6/12 Tr. 646:1-14]

4 433. Few other epidemiological studies on fluoride neurotoxicity have investigated sex-specific
5 responses. The ELEMENT study, for example, found a significant association between maternal urine-
6 fluoride and IQ in an analysis that combined both sexes. A subsequent sex-specific analysis of the
7 ELEMENT cohort has been conducted and found “similar results” as the MIREC cohort, but this analysis
8 has not yet been published. [Lanphear 6/10 Tr. 395:8-20]

9
10 **d. Lack of Safety Data and Research on Susceptible Populations**

11 434. The studies upon which current fluoride safety standards are based focused primarily on
12 skeletal effects and did not address the potential for fluoride to cause neurological effects, including IQ
13 loss. As a result, the “safe” or “tolerable” dose of fluoride exposure with respect to neurologic health has
14 not been established and is currently unknown. [SOURCE: Undisputed Facts Nos. 20 & 24; Thiessen
15 Decl. ¶ 34; 2d Am. Appendix C (*CDC Representative*) at 20:14-22:3; Pls’ Ex. 14 (*FDA Declaration*) at
16 008; Pls’ Ex. 16 (*Fluoridation Chemical Manufacturers*)]

17
18 435. Additionally, of the human studies that been conducted to date on fluoride neurotoxicity,
19 few have failed to examine how the risk may vary across the population based on life-stage (e.g., the
20 elderly), and other intrinsic sources of susceptibility, such as renal impairment, nutritional deficiencies,
21 and genetic predisposition. The available data thus makes it difficult to quantify the extent to which
22 susceptibility varies across the population. Of particular concern are individuals with multiple co-existing
23 susceptibilities, such as pregnant women with iodine deficiencies. [SOURCE: Thiessen Decl. ¶ 210]

24
25 436. The absence of safety data, coupled with the absence of research on human variability, is a
26 source of uncertainty that must be considered. However, this uncertainty counsels in favor of greater
27 precaution, rather than less.
28

2. Uncertainties in the Animal Data

437. There is no dispute that fluoride causes neurotoxic effects in animals.²⁷ However, as with the animal studies that EPA has relied upon in other risk assessments,²⁸ the existing animal data on fluoride neurotoxicity has some uncertainties.

438. According to the NTP, the major limitation in the animal data is that the studies reporting impairments in learning/memory have generally failed to rule out the possibility that the impairments may be caused by fluoride-induced neurotoxic effects on the motor or sensory system. However, effects on the motor and sensory systems are also neurotoxic effects, and thus limitation does not have a bearing on whether fluoride is, or is not, a neurotoxicant. [SOURCE: Thayer 6/10 Tr. 452:14-24]

439. Other methodological limitations with the animal data may serve to bias the results, albeit in conflicting directions. Some limitations (e.g., lack of blinding, lack of control for litter effects, and lack of randomization) may serve to inflate the effect, while other limitations (e.g., lack of neonatal exposures, lack of chronic exposures, and lack of testing for factors that increase susceptibility) will serve to deflate it. The net effect of these limitations is unclear. [SOURCE: Thiessen Decl. ¶¶ 203 & 211]

440. Three considerations provide grounds for confidence in the animal neurotoxicity data for fluoride. First, the studies have been remarkably *consistent* in finding adverse effects. See *supra* ¶¶ 117 & 125. Second, the studies have consistently found dose-response relationships, which adds support to a true causative link. See *supra* ¶ 202. Third, studies have found adverse effects in the absence of any bodyweight changes, which supports fluoride causing a direct effect on the brain, rather than an indirect effect through systemic toxicity. See *supra* ¶ 132-135.

²⁷ See Thayer 6/10 Tr. 445:8-11, 449:22-25; Tsuji 6/15 Tr. 720:14-16; Chang 6/15 Tr. 893:8-24; EPA counsel 6/17 Tr. 1088:10-11.

²⁸ The principal animal studies that EPA has relied upon for its neurotoxicity risk assessments have also had methodological limitations, including failure to control for litter effects. There was also significant uncertainty in the animal data that EPA used for its unreasonable risk determinations for its draft NMP evaluation (e.g., there were only 6 studies available for the endpoint of concern, and three found no effect). [SOURCE: Thiessen Decl. at p. 78 n. 291]

G. Confidence in the Data Used for Risk Estimates

441. Another factor that EPA may consider in the risk determination is the confidence it has in the data used for the risk estimate. This includes the (1) Point of Departure, (2) uncertainty factors, and (3) human exposure data. [SOURCE: Henry Decl. ¶ 181]

1. Point of Departure

442. The principal Point of Departure for the risk estimates on fluoridation is the BMDL derived from the ELEMENT and MIREC studies. The following features of the BMDL lend confidence to its use as the Point of Departure:

443. The BMDL is based on human data and thus involves no extrapolation from animals. [SOURCE: Thiessen Decl. ¶¶ 43 & 114]

444. It is undisputed that the human studies that the BMDL is based on are the most reliable data on fluoride neurotoxicity in the scientific literature. [SOURCE: Undisputed Fact No. 10]

445. The BMDL is derived from studies of populations exposed to “optimal” levels of fluoride, and is within the “field of observation” in the dataset. There is thus no need to extrapolate from high exposures to low exposures, which is a feature that adds confidence to BMD analyses. [SOURCE: Thayer 6/12 Tr. 668:20-669:3]

446. The BMDL is based on a linear dose-response model that is consistent with the statistical analyses of the study authors, and separately confirmed through an independent analysis of the extracted IQ data from the ELEMENT study. [Hu Decl. ¶ 22; Lanphear Decl. ¶ 43; Grandjean 6/9 Tr. 254:16-255:11; 255:25-257:11]

2. Uncertainty Factors

447. As the name implies, uncertainty factors introduce an inherent degree of uncertainty to a risk estimate. But here, the risk estimates based on the BMDL do not require the application of a single uncertainty factor. This is because human exposure exceeds the BMDL (i.e., *exceeds the Point of Departure*

1 *itself*). This fact lends further confidence to the risk estimates. [SOURCE: Grandjean Decl. ¶ 145]

2 **3. Human Exposure**

3 448. The human exposure data that the risk estimates are based upon (i.e., biomonitoring studies
4 of urinary fluoride levels in fluoridated areas, and EPA water ingestion data) are much straightforward than
5 the exposure estimates that EPA has had to do for some of its risk evaluations under Section 6. [SOURCE:
6 Thiessen Decl. ¶ 223]

7 449. In its risk evaluation of NMP, the EPA needed to make many assumptions in order to
8 estimate how much of the chemical humans would be exposed in the workplace when using personal
9 protective equipment. To estimate exposure, EPA needed to make “*assumptions* about glove use, glove
10 effectiveness, duration of contact with NMP, concentration of NMP, and amount of skin surface contact
11 with NMP.” [SOURCE: Thiessen Decl. ¶ 223; Pls’ Ex. 49 (NMP Evaluation) at 310]

12 450. While EPA recognized that this sequence of assumptions created uncertainty in its NMP
13 exposure estimates, the Agency had sufficient confidence to make unreasonable risk determinations.
14 [SOURCE: Thiessen Decl. ¶ 223; Pls’ Ex. 49 (NMP Evaluation) at 310]

15 451. Here, the small-scale nature of the UCSF study, coupled with the absence of nationally
16 representative urinary fluoride data, creates a source of uncertainty as to current urinary fluoride levels in
17 pregnant women in the United States. See *supra* ¶ 329 & n.18

18 452. This uncertainty, however, is largely immaterial because there is sufficient toxicokinetic
19 information to confidently conclude that urinary fluoride levels will generally approximate the water
20 fluoride level and be well above the BMDL. See *supra* ¶¶ 317-318, 399.

21 453. Finally, with respect to EPA’s 2019 water intake data, a source of uncertainty arises from
22 the fact that it is based on short-term surveys, and thus may not precisely reflect long-term consumption
23 patterns. However, this limitation notwithstanding, the EPA has recognized this data to be “scientifically
24 sound” and the best data currently available for risk assessment. [SOURCE: Thiessen ¶ 156]

IX. CAUSATION ANALYSIS

A. Causation Is a Relevant Consideration for the *Hazard* Determination

454. Under TSCA, it is not necessary to prove causation in order to demonstrate an unreasonable risk. In fact, EPA has never once used a causation standard in any of its risk evaluations under Section 6. [SOURCE: Undisputed Fact No. 16; EPA Counsel 6/17 Tr. 1109:5-8; Henry 6/16 Tr. 987:6-8]

455. While not a prerequisite finding, causation is a relevant consideration for a *hazard* determination. [SOURCE: Henry 6/16 Tr. 1013:8-10; Henry Decl. ¶ 100]

456. The hazard inquiry focuses on whether the chemical can cause a neurotoxic effect at any level of exposure, and is *not limited to the exposures under the conditions of use*. Nevertheless, while causation is *relevant* to the hazard inquiry, EPA's *Guidelines* do not require proof of causation in order to conclude that a chemical poses a neurotoxic hazard. [SOURCE: Thayer Tr. 445:8-11; Thiessen Decl. ¶ 42 & 44; Pls' Ex. 17 (*Guidelines*) at 53]

457. Since causation is not necessary for a *hazard* determination (where the inquiry is *not* limited to the exposures under the conditions of use), it is even *less* necessary to the *risk* characterization/determination (where the inquiry *is* limited to the exposures under the conditions of use).

B. Causation Supports the Hazard (and Risk) Determination for Fluoride

458. Although not necessary to a hazard or risk determination, a causation analysis supports, rather than detracts from, the conclusion that fluoridation poses an unreasonable risk. [SOURCE: Grandjean Decl. ¶ 125]

459. First, it is undisputed that fluoride causes neurotoxic effects at high levels of exposure. The dispute regarding causation is thus limited to whether fluoride causes neurotoxic effects under the condition of use (i.e., water fluoridation). [SOURCE: Thayer 6/10 Tr. 449:22-25; Chang 6/15 Tr. 893:8-24; EPA Counsel 6/17 Tr. 1088:10-11]

460. The "Bradford Hill" guidelines are the guidelines that epidemiologists use to assess whether

an association reflects a true causal relationship. [SOURCE: Chang 6/15 Tr. 797:5-8]

1. Strength (Effect Size)

461. All else being equal, a strong association between a chemical and a health outcome is less likely to result from confounding and bias than a small association. [SOURCE: Chang Decl. ¶ 200]

462. The magnitude of an effect has to be considered in the specific context of the health outcome being studied. What might be a small magnitude of effect for one outcome (e.g., a 5% decrease in function), might be a large effect size for another. [SOURCE: Thayer 6/12 Tr. 632:1-6]

463. Dr. Ellen Chang opined in this case that the magnitude of effect in the ELEMENT and MIREC studies is “relatively small” and “modest” when compared to the standard deviation of 15 IQ points. Based on this Dr. Chang concluded that “the strength of the observed associations does not provide persuasive evidence” of a causal effect. [SOURCE: Chang 6/15 Tr. 887:9-23; Chang Decl. ¶¶ 201-202]

464. The problem with Dr. Chang’s contention is that no chemical, not even known neurotoxicants like lead and mercury, cause an average loss of 15 points from general population exposures. Dr. Chang failed to appreciate this fact because she did attempt to assess the magnitude of effect of lead and other known neurotoxicants on IQ. Her assessment of fluoride’s magnitude of effect thus failed to consider the specific context of the health outcome being studied. [SOURCE: Chang 6/15 Tr. 889:4-16; Hu 6/8 Tr. 67:16-19; Grandjean 6/9 Tr. 199:19-21; Lanphear 6/10 Tr. 369:17-20]

465. When viewed in the context of other neurotoxicants, the effect size of fluoride on IQ is large and rivals, in fact, the effect of lead. The strength factor thus supports a causal inference. [SOURCE: Hu Decl. ¶ 23; Lanphear Decl. ¶ 47; Grandjean Decl. ¶ 112; Lanphear 6/10 Tr. 355:4-356:14; Grandjean 6/9 Tr. 157:24-158:4]

2. Consistency

466. In general, a consistent observation of an association across study settings and research groups reduces the likelihood that the association is due to chance. [SOURCE: Chang Decl. ¶ 203]

1 467. The consistency of the association between fluoride and neurotoxic endpoints is one of the
2 most compelling aspects of the epidemiological research to date. Every study that has examined the effect
3 of prenatal fluoride exposure has found a significant association with adverse neurodevelopmental effects,
4 and cross-sectional studies of endemic fluorosis areas have consistently found adverse effects on IQ.
5 [SOURCE: Thiessen Decl. ¶ 59; Grandjean Decl. ¶¶ 87, 113-114]

6 468. Dr. Chang fails to acknowledge the consistency of the prenatal findings, and emphasizes
7 instead the absence of associations seen in the New Zealand studies (Broadbent 2015; Shannon 1986;
8 Spittle 1998) and two cross-sectional studies (Morgan 1998, Barberio 2017). Although Dr. Chang agrees
9 that the ELEMENT and MIREC studies are superior to these other studies, her analysis of consistency fails
10 to address the impact of the differences in the studies' methodologies, including the absence of prenatal
11 measurements. [SOURCE: Chang Decl. ¶¶ 204-205, 208; Chang 6/15 Tr. 806:19-20 & 886:6-887:3]

12 469. Inconsistencies only reduce confidence in an association if they cannot be explained.
13 [SOURCE: Thayer 6/12 Tr. 629:18-630:6]

14 470. The apparent inconsistencies between the ELEMENT/MIREC studies and the New Zealand
15 studies can be explained by their different methodologies, including the latter's failure to assess the *timing*
16 of exposure, including during the *prenatal* period. For example, the Broadbent study's only information on
17 fluoridation exposure was the child's residence at age 5 (or age 3 if residential information at age 5 was
18 missing). The Broadbent study thus *had no information on a child's fluoridation exposure for the first 3 to*
19 *5 years of life*, including the prenatal period. [SOURCE: Chang Decl. Tbl. 2 (ECF No. 200) at 114]

20 471. Elsewhere in her report, Dr. Chang acknowledged the problems with the exposure metrics
21 used in the New Zealand studies. Her assessment of consistency, however, fails to acknowledge these
22 problems, and their potential for explaining the apparent discrepancies among the studies. [SOURCE:
23 Chang Decl. at p. 60:17-21 (discussing the problems with the New Zealand exposure metrics in the context
24 of temporality)]
25
26
27
28

1 472. The New Zealand studies also used a crude group-level measure of exposure (i.e., residence
2 in a fluoridated area), and these crude measures will have greater exposure imprecision than the
3 individualized measures in the ELEMENT/MIREC studies. As a result, the New Zealand studies are at
4 higher risk of bias towards the null than the ELEMENT/MIREC studies. [SOURCE: Grandjean 6/9 Tr.
5 168:13-16; Chang Decl. at 35:20-22; Pls' Ex 33A at 9-11]

6 473. Dr. Chang's failure to consider how differences in the studies' methodologies could explain
7 the apparent inconsistencies is a significant weakness in her analysis. [SOURCE: Grandjean Decl. ¶¶ 90-
8 96, 113; Grandjean 6/9 Tr. 201:25-202:15]

9 474. Finally, the notion that the New Zealand studies materially conflict with the
10 ELEMENT/MIREC studies is belied by the assessment of EPA's senior scientist who specializes on
11 fluoride issues at the Office of Water, Dr. Joyce Donohue, as well as admissions by the EPA itself. Dr.
12 Donohue testified that there were no studies which rebutted the ELEMENT/MIREC studies and that she is
13 unaware of any studies which demonstrate or support the neurological safety of prenatal fluoride exposure.
14 EPA made a similar admission, stating that the only study it is aware of which demonstrates or supports
15 the safety of prenatal fluoride exposure is an animal study by Mullenix.²⁹ [SOURCE: 2d Am. Appendix
16 (Donohue) at 42:13-43:22; 2d Am. Appendix (EPA Interrogatory Responses) at 1:21-28]

19 3. Temporality

20 475. A causal exposure must precede an outcome in time. [SOURCE: Chang Decl. ¶ 226]

21 476. The requirement of temporality is met with fluoride as the ELEMENT/MIREC prospective
22 studies followed best practices and measured fluoride during the prenatal period. The exposure
23 measurement thus preceded the outcome, which is what the temporality factor is supposed to assess.
24 [SOURCE: Grandjean Decl. ¶ 118]

25
26
27 ²⁹ Contrary to EPA's assertion, the Mullenix does not demonstrate or support the neurological safety
28 of prenatal fluoride exposure, as even EPA's own expert conceded. [SOURCE: Tsuji 6/15 Tr. 767:23-
768:1; Lanphear 6/10 Tr. 396:5-19; Thiessen 6/17 Tr. 1037:17-22; Grandjean Decl. ¶ 53]

477. In contrast to the ELEMENT/MIREC studies, the New Zealand studies are much less informative on temporality due to their failure to investigate early-life exposures. For example, the Broadbent study had no information on exposure to fluoridated water prior to age 3, and thus it is possible that the assessment of exposure *post-dated* the cause of the IQ loss. [SOURCE: Chang Decl. at p. 60:17-24]

4. Biological Gradient (Dose Response)

478. Higher risk or greater severity of an outcome with increasing exposure (i.e., a dose-response trend or gradient) provides support for a causal inference. [SOURCE: Chang Decl. ¶ 210]

479. The ELEMENT and MIREC studies have each found linear dose-response relationships between prenatal fluoride exposure and neurodevelopmental harm. This is an important fact that weighs in favor of a causal inference, particularly since the linearity of the relationship was scrutinized through statistical testing, and was not merely assumed. [Hu Decl. ¶ 22; Lanphear Decl. ¶ 43; Grandjean 6/9 Tr. 254:16-255:11; 255:25-257:11]

480. Dr. Chang agrees that the ELEMENT/MIREC studies “provide some evidence of a monotonic exposure-response trend,” but she dismisses the significance on several faulty grounds. [SOURCE: Chang Decl. ¶ 218]

481. Dr. Chang notes that the Shannon (1986) and Barberio (2017) studies did not find exposure-response trends, but again fails to address their relative weaknesses vis-à-vis the ELEMENT/MIREC studies, including lack of prenatal data, lack of any information on the timing of exposure, and lack of any individualized biomarkers. [SOURCE: Chang Decl. ¶ 211]

482. Dr. Chang suggests that outliers may have distorted the effects seen in the studies by Bashash (2018) and Green (2019) without acknowledging that statistical analyses on the impact of outliers were conducted and that the results did not meaningfully change. [SOURCE: Chang Decl. ¶¶ 214-215; Hu Decl. ¶ 22; Lanphear Decl. ¶ 57; Grandjean Decl. ¶ 199]

1 483. Dr. Chang also points to the large degree of scatter in the scatterplots, but fails to note that
2 such scatter is common in analyses of neurotoxicants and IQ, including lead, and that the biostatistical
3 principles underlying regression analyses are better equipped to account for this scatter than the naked eye.
4 [SOURCE: Chang Decl. ¶ 217; Hu Decl. ¶ 30; Grandjean Decl. ¶ 119; Grandjean 6/9 Tr. 202:16-203:15,
5 204:7-205:4]

6 5. Coherence

7 484. In her assessment of coherence, Dr. Chang did not consider evidence that is supportive of
8 coherence. Dr. Chang did not consider, for example, whether a causal relationship between fluoride and
9 reduced IQ is coherent with findings of reduced IQ among both formula-fed and children with kidney
10 disease (i.e., populations that are known to have significantly elevated exposures to fluoride). [SOURCE:
11 Chang Decl. ¶¶ 223-224; Chang 6/15 Tr. 896:6-14; Thiessen Decl. ¶¶ 174, 178, 186; Grandjean Decl. at p.
12 35:1-4]
13

14 485. Dr. Chang also did not consider whether the MIREC study of boys suffering greater harm
15 from prenatal fluoride exposure is coherent with data showing that boys suffer from a higher prevalence of
16 neurodevelopmental disorders than girls. [SOURCE: Chang 6/15 Tr. 897:3-8; Lanphear Decl. ¶ 48]
17

18 486. Instead of considering these factors, Dr. Chang focused exclusively on the findings of
19 several studies which suggest that IQ scores increased throughout the twentieth century in western
20 countries. At trial, however, Dr. Chang conceded that the purported increase in IQ “is not an important
21 consideration.” [SOURCE: Chang Decl. ¶ 224; Chang 6/15 Tr. 894:16-895:3, 896:3-5]
22

23 487. Whether or not IQ has actually increased in western societies (i.e., “the Flynn Effect”) is a
24 subject of dispute. To the extent the increase is real, it is incorrect to interpret it as meaning that
25 environmental toxicants could not have reduced IQ during this period of time. For example, during the
26 timeframe of the Flynn Effect, leaded gasoline was introduced into the market, and leaded gasoline is well
27 established to have reduced IQ. [SOURCE: Grandjean 6/9 Tr. 207:20-209:18]
28

1 488. As with her analysis of several of the other Bradford Hill factors, Dr. Chang's analysis of
2 coherence would weigh equally against a causal relationship between lead and IQ. [SOURCE: Grandjean
3 Decl. ¶ 124; Grandjean 6/9 Tr. 200:3-9, 203:12-13, 209:9-11]

4 **6. Specificity**

5 489. When a chemical is associated with an effect that has few other known causes (e.g. asbestos
6 and mesothelioma), the causal inference is strengthened. Conversely, the absence of such specificity does
7 not weigh against a causal inference. The fact, therefore, that other factors can reduce IQ does not weigh
8 against a causal relationship with fluoride. [SOURCE: Chang Decl. ¶ 225; Grandjean Decl. ¶ 117]
9

10 **7. Biological Plausibility**

11 490. In her assessment of biological plausibility, Dr. Chang places heavy reliance on the NTP's
12 systematic review of the animal literature. According to the principal author of the NTP review, the animal
13 data *supports* the biological plausibility of fluoride causing neurotoxic effects in humans. [SOURCE:
14 Chang Decl. ¶ 220; Thayer 6/10 Tr. 450:9-13]
15

16 491. The biological plausibility of the epidemiological association found between early-life
17 fluoride exposure and neurotoxicity is supported by the following considerations: (1) fluoride passes
18 through the placenta and gets into the fetal brain; (2) bottle-fed infants are exposed to a very high burden
19 of fluoride at a point in time when the brain is still rapidly developing and the blood brain barrier is not yet
20 fully developed; (3) fluoride interferes with the brain in animal studies, as reflected by changes within the
21 brain following fluoride exposure; (4) fluoride reduces thyroid function, which provides a plausible
22 mechanism for prenatal fluoride impacting neurodevelopment; and (5) a chemical which can impair
23 learning in *adult* animals is reasonably likely to impair learning if ingested during the *more vulnerable*
24 prenatal/neonatal stage of life. None of these considerations were addressed by Dr. Chang in her
25 assessment. See *supra* ¶¶ 192-208.
26
27
28

8. Experimental

492. Experimental evidence in human beings is generally lacking for environmental toxicants due to ethical prohibitions on human experimentation. [SOURCE: Hu Decl. ¶ 31; Thayer 6/10 Tr. 448:22-24]

493. In her assessment of experimental evidence, Dr. Chang focused solely on the fact that there are no studies that have compared IQ in communities before and after the commencement of water fluoridation. [SOURCE: Chang Decl. ¶ 230]

494. In limiting her focus to this specific type of study, Dr. Chang ignored the NRC's observation that some of the case reports of fluoride toxicity constitute "experimental studies" of neurologic symptomatology following fluoride exposure. The case reports involve "one or more individuals who underwent withdrawal from their source of fluoride exposure and subsequent re-exposures under 'blind' conditions." In most cases, the symptoms "disappeared with the elimination of exposure to fluoride and returned when exposure was reinstated." [SOURCE: Grandjean Decl. ¶ 123; Pls' Ex. 13 (*NRC Report*) at 208-209]

1 **X. STANDING**

2 495. In light of the ubiquity of fluoridation chemicals in commercial beverages and foods in the
3 United States coupled with the absence of labeling for fluoride content, it is, and has been, virtually
4 impossible for Plaintiffs to eliminate fluoridation chemicals from their lives. [SOURCE: Grandjean Decl.
5 ¶¶ 150 & 156; Thiessen Decl. ¶ 155; Pls' Ex. 41A (EPA Report) at 3437; Pls' Ex. 53 (Lavelle Decl.) ¶ 15;
6 Pls' Ex. 55 (Staudenmaier Decl.) at 13]

7 **A. Food & Water Watch**

8 496. Food & Water Watch is a nonprofit membership organization that champions healthy food
9 and water for all, with 70,000 members nationwide. [SOURCE: Pls' Ex. 52 (Edwards Decl.) ¶¶ 2-5]

10 497. Food & Water Watch's mission is to advocate for more government responsibility in
11 protecting U.S. drinking water resources, including proper regulation of the addition of harmful additives
12 and chemicals, like fluoridation chemicals, to the nation's water supplies. [SOURCE: Pls' Ex. 52 (Edwards
13 Decl.) ¶ 5]

14 498. Food & Water Watch's advocacy efforts include public education and outreach efforts to
15 members and the general public, and legal efforts to oppose regulatory actions that threaten the safety of
16 our nation's food and water. This action is one such legal action. [SOURCE: Pls' Ex. 52 (Edwards Decl.)
17 ¶¶ 5-6]

18 499. Food & Water Watch relies upon the standing of its individual members, including Jessica
19 Trader, Julie Simms, and Plaintiff Audrey Adams, to establish standing. [SOURCE: Pls' Ex. 52 (Edwards
20 Decl.) ¶¶ 5, 8-10]

21 **B. Jessica Trader**

22 500. Jessica Trader is a member of Food & Water Watch who lives in San Francisco, which
23 fluoridates its water. [SOURCE: Pls' Ex. 57 (Trader Decl.) ¶¶ 2, 7, 9]

24 501. Ms. Trader was diagnosed with dental fluorosis, which is a disorder of tooth enamel that is
25
26
27
28

1 indisputably caused by fluoride. [SOURCE: Pls' Ex. 57 (Trader Decl.) ¶ 3; EPA Ex. 516 at 003 ("Fluoride
2 ingestion while teeth are developing can result in a range of visually detectable changes in the tooth enamel
3 called dental fluorosis."))]

4 502. Ms. Trader's dental fluorosis has caused visible dark staining on her front teeth, which has
5 caused her social anxiety and embarrassment because she fears people will find her unattractive, or
6 neglectful of her hygiene. [SOURCE: Pls' Ex. 57 (Trader Decl.) ¶¶ 3-4]

7 503. Ms. Trader's diagnosis of fluorosis has caused her concern about what additional fluoride
8 exposures may do her health, particularly in light of research linking fluoride to disorders of the thyroid
9 gland and brain. [SOURCE: Pls' Ex. 57 (Trader Decl.) ¶ 6]

10 504. In order to minimize her risk of suffering further effects from fluoride, Ms. Trader spends
11 money purchasing spring water, and has purchased a professional water filtration system at her business.
12 [SOURCE: Pls' Ex. 57 (Trader Decl.) ¶¶ 7-8]

13 505. Ms. Trader has indisputably suffered an adverse effect from fluoride exposure (i.e., dental
14 fluorosis), and is sustaining an ongoing economic injury to protect herself from further harm.
15

16 **C. Julie Simms**

17 506. At the age of 14, San Francisco resident Julie Simms began suffering from headaches on a
18 regular basis. [SOURCE: Pls' Ex. 54 (Simms Decl.) ¶ 4]

19 507. Julie had no reason to doubt the safety of fluoridation (and would vote to add it to the water
20 in Newport Beach as an adult) and thus did not monitor the fluoride status of her water supply as she moved
21 around as an adult. [SOURCE: Pls' Ex. 54 (Simms Decl.) ¶¶ 8, 13]

22 508. As she moved between cities, she would experience severe and regular headaches in those
23 she would later learn fluoridated their water (San Francisco, Palo Alto, Seattle), but lived virtually
24 headache-free in those that did not (Chico and Newport Beach, California, and the Tottori prefecture in
25 Japan). [SOURCE: Pls' Ex. 54 (Simms Decl.) ¶¶ 5-10, 13]

1 509. Julie’s headaches became so severe that she sought medical help for them in 1994, when
2 she was officially diagnosed with migraines. [SOURCE: Pls’ Ex. 54 (Simms Decl.) ¶ 6]

3 510. After spending several years in non-fluoridated Newport Beach (where she was free of her
4 migraines), Julie relocated to San Francisco in 1998, only to have the migraines return, occurring up to 20
5 times each year, and bringing with them nausea and vomiting, causing her to lose about two workdays each
6 month. [SOURCE: Pls’ Ex. 54 (Simms Decl.) ¶¶ 7, 9]

7 511. When Julie moved to fluoridated Seattle in 2001, she began to suffer daily low-grade
8 migraines (pain level of 2-3 on a scale of 1-10), with spikes to a pain level of 9-10 several times each
9 month, and with some migraines lasting up to 10 days. [SOURCE: Pls’ Ex. 54 (Simms Decl.) ¶ 10; 2d Am
10 Appendix C (Simms) at 52:16-53:28]

11 512. Julie tried (and paid for) “every remedy [she] could think of”—both prescription
12 medications and over-the-counter treatments, dietary changes, acupuncture, vitamins, meditation,
13 increasing and decreasing the amount of sleep she got, and exercise, and obtaining an MRI—but did not
14 get relief. [SOURCE: Pls’ Ex. 54 (Simms Decl.) ¶¶ 11-12]

15 513. After taking a friend’s suggestion to switch to non-fluoridated water in 2013, Julie
16 experienced significant relief in three days, and within a few weeks her daily headaches had been
17 eliminated—a development she reported to her doctor. [SOURCE: Pls’ Ex. 54 (Simms Decl.) ¶ 13 & Ex.
18 E]

19 514. Julie has continued to restrict her exposure to fluoride, and her daily headaches have *never*
20 returned. Julie still experiences occasional migraines, but they are not as frequent nor as debilitating as they
21 once were—as evident by the fact that Julie no longer uses any medication to treat them. [SOURCE: 2d
22 Am. Appendix C (Simms) at 51:10-15, 55:25-56:9, 57:17-58:28]

23 515. The temporal pattern of Julie’s headaches strongly supports fluoride being a trigger, and is
24 consistent with studies of fluoride hypersensitivity that the National Research Council (NRC) has found to
25

1 be credible. [SOURCE: Thiessen 6/10 Tr. 501:14-502:14, 503:19-24; Thiessen 6/17 Tr. 1036:6-12;
2 Thiessen Decl. ¶ 61; Pls' Ex. 13 (NRC Report) at 208-9]

3 516. Hypersensitive reactions to fluoride include neurological manifestations, including
4 headaches, as documented by Dr. George Waldbott, a prominent allergy specialist whose research has been
5 cited and relied upon by the NRC. [SOURCE: Thiessen 6/10 Tr. 501:14-502:14, 503:19-24; Thiessen 6/17
6 Tr. 1036:6-12; Grandjean 6/9 Tr. 206:5-21]

7 517. In its 2006 review of fluoride's neurotoxicity, the NRC described some of Dr. Waldbott's
8 studies on hypersensitivity as being "in fact, experimental studies," because "one or more individuals who
9 underwent withdrawal from their source of fluoride exposure and subsequent re-exposures under 'blind
10 conditions.'" [SOURCE: Pls' Ex. 13 (NRC Report) at 208-9]

11 518. According to the NRC, "[i]n most cases, the symptoms disappeared with the elimination of
12 exposure to fluoride and returned when exposure was reinstated. In some instances, when the fluoride was
13 given in the water, this procedure was repeated several times under conditions in which neither the patient
14 nor the provider of the fluoride knew the water contained fluoride." [SOURCE: Pls' Ex. 13 (NRC Report)
15 at 208-9]

16 519. In both its 2006 and 2009 reports on fluoride, the NRC found the studies on fluoride
17 hypersensitivity to be credible. [SOURCE: Thiessen 6/17 Tr. 1036:24-1037:1]

18 520. In its 2009 review, the NRC noted that hypersensitive reactions may occur at exposures as
19 low as 0.02 mg/kg/day. [SOURCE: Tsuji 6/15 Tr. 738:5-23; 739:10-15]

20 521. A dose of 0.02 mg/kg/day is exceeded by many adults who drink fluoridated water. In fact,
21 the NRC noted in its 2006 review that some studies show that, just as with Julie Simms, "fluoride-produced
22 symptoms occurred when people moved into a community with a fluoridated water but disappeared when
23 the individuals moved to a nonfluoridated community." [SOURCE: Thiessen 6/17 Tr. 1037:14-16; Thiessen
24 Decl. ¶ 153; Pls' Ex. 13 (NRC Report) at 208-9]

1 522. Dr. Tsuji was a committee member on the NRC's 2009 report and described it as
2 "extensively peer reviewed." [SOURCE: Tsuji 6/15 Tr. 714:1-18; 736:20-737:7]

3 523. In addition to the case reports and double-blinded studies, fluoride has been associated with
4 headaches among people living with naturally elevated levels of fluoride and among occupationally-
5 exposed workers. Although these studies involved higher exposures than Julie Simms would have received
6 from drinking fluoridated water, they are relevant to establishing headaches as a *hazard* of fluoride
7 exposure. [SOURCE: Grandjean Decl. ¶¶ 58-59, 74; Grandjean 6/9 Tr. 206:22-207:17; 300:5-12; Thiessen
8 6/10 Tr. 501:19-24; Thayer 6/10 Tr. 445:8-11]

9 524. Julie has spent considerable sums of money to avoid fluoride. For example, she purchases
10 fluoride-free water, showerhead filters, and has purchased a home water filter. [SOURCE: Pls' Ex. 54
11 (Simms Decl.) ¶¶ 16, 19-20 and Exhibits G-I, K]

12 525. The economic injury that Julie has sustained is based on a credible threat that fluoridated
13 water poses to health. Julie's own experience demonstrates a close temporal proximity between cessation
14 of fluoridated water and cessation of her daily headaches, and shows that (unbeknownst to her at the time)
15 the frequency of her previous headaches aligned closely with the fluoridation status of the areas in which
16 she had lived. These observations are consistent with and further buttressed by studies that the National
17 Research Council has deemed credible which show that hypersensitive reactions, including headaches,
18 occur at doses that people can ingest from drinking fluoridated water.
19
20

21 **D. Audrey Adams (individually and on behalf of her son Kyle)**

22 526. Plaintiff Audrey Adams is the guardian and caretaker of her adult son, Kyle Adams. The
23 family lives in Renton, Washington, where the public water supply is fluoridated. [SOURCE: Pls' Ex. 56
24 (Adams Decl.) ¶ 2]
25

26 527. Kyle's two treating doctors (Dr. Charles Butler and Dr. Nooshin Darvish) have advised
27 Andrey to strictly limit Kyle's exposure to fluoride. It is reasonable for Audrey Adams, as Kyle's caregiver,
28

1 to heed the advice of Kyle’s doctors. [SOURCE: Pls’ Ex. 56 (Adams Decl.) Exs. A, B, & C]

2 528. Dr. Butler has identified fluoride as an “intolerance” or “allerg[y]” for Kyle that is associated
3 with “extreme pain.” [SOURCE: Pls’ Ex. 56 (Adams Decl.) Ex. A and B]

4 529. Dr. Darvish has stated that “[u]pon exposure to fluoride,” Kyle “immediately presents with
5 headaches, body aches” requiring “a great deal of dietary and lifestyle changes” from both he and Audrey.
6 [SOURCE: Pls’ Ex. 56 (Adams Decl.) Ex. C)]

7 530. Increased sensitivity to pain is a neurotoxic effect. [SOURCE: Thiessen Decl. ¶ 79]

8 531. A 2018 animal study by McPherson reported significant increases in pain sensitivity among
9 animals exposed to fluoride at a concentration of 20 mg/L. [SOURCE: Thiessen Decl. ¶¶ 79, 128]
10

11 532. EPA’s expert, Dr. Tsuji, agreed that the McPherson study showed significantly shorter
12 “response latencies . . . indicative of hyperanalgesia (higher pain sensitivity),” further agreeing that the
13 chance that this finding was a fluke was less than 0.5%, and that she “would find any results of McPherson
14 to be meaningful.” [SOURCE: Tsuji Decl. ¶ 94; Tsuji 6/15 Tr. 752:18-753:9; 755:13-16]
15

16 533. Dr. Tsuji considered McPherson (2018) to be the most reliable animal study on fluoride
17 neurotoxicity ever conducted. [SOURCE: Tsuji Decl. ¶ 94; 6/15 Tr. 752:18-753:9]

18 534. According to EPA’s *Guidelines for Neurotoxicity Risk Assessment*, a chemical can be found
19 to pose a neurotoxic hazard based on “data demonstrating an adverse neurotoxic effect in a single
20 appropriate, well-executed study in a single experimental animal species.” [SOURCE: Pls’ Ex. 17
21 (*Guidelines*) at 53]

22 535. The National Research Council has stated that “the inference that results from animal
23 experiments are applicable to humans is fundamental to toxicologic research.” [SOURCE: Undisputed
24 Fact No. 27]
25

26 536. EPA agrees that effects observed in animals are relevant to humans unless human data
27 counterindicate such consideration. [SOURCE: Undisputed Fact No. 28]
28

1 537. Even in the complete absence of human data, the EPA will use animal data to calculate the
2 reference doses used to protect the public. [SOURCE: Thayer 6/10 Tr. 449:3-6]

3 538. Dr. Tsuji agreed that the 20 mg/L fluoride concentration to which the rats were exposed in
4 the McPherson study is the approximate equivalent of a 1.3 mg/L in human beings. [SOURCE: Tsuji 6/15
5 Tr. 763:18-24]

6 539. A hazard finding at 1.3 mg/L provides no safety margin for humans exposed at the slightly
7 lower concentration of 0.7 mg/L. EPA's default assumption is that human variability to a toxicant varies
8 by a factor of 10, which would mean the safe level of fluoride exposure would be approximately 0.13 mg/L.
9 [SOURCE: Thiessen Decl. ¶¶ 133-136, 211; Thiessen 6/10 Tr. 479:8-19]
10

11 540. The advice and observations from Kyle's own treating doctors, along with the increased
12 pain sensitivity reported in the McPherson study give Audrey Adams a credible basis, as Kyle's caregiver,
13 to take steps to restrict Kyle's exposure to fluoridated water.

14 541. Audrey's effort to remedy Kyle's pain by reducing his fluoride exposure has required a
15 significant investment of her time and money, from hours spent procuring thousands of gallons of
16 spring/reverse osmosis water for drinking and cooking, heating fluoride-free water for his sponge baths,
17 locating and installing water filtration systems for his drinking and shower water, researching the water
18 sources used at other locations so that camping trips and family vacations did not result in a spike in his
19 pain, and diligently ensuring that Kyle has fluoride-free water to take to work and on his travels.
20 [SOURCE: Pls' Ex. 56 (Adams Decl.) ¶¶ 7-9, 13-15, 18-21]
21

22 542. The basic expenses necessary to eliminate fluoride from Kyle's environment include an
23 outlay of about \$27 per month on Kyle's drinking water, \$197 for each set of two filtration devices for his
24 shower, and between \$42 and \$60 for each drinking water filter, expenditures that will continue into the
25 future. [SOURCE: Pls' Ex. 56 (Adams Decl.) Ex. G]
26

27 543. Plaintiff Audrey Adams has sustained economic injury to protect her son, Kyle, from
28

1 fluoride exposure in a reasonable attempt to eliminate what Kyle’s doctors have told her is a threat to his
2 health.

3 **E. Kristin Lavelle (individually, and on behalf of her son Neal)**

4 544. Plaintiff Kristin Lavelle—a health professional who works for the San Francisco
5 Department of Public Health—has a credible fear that her past, present and future exposure to fluoridated
6 water may increase her risk of developing Alzheimer’s Disease or dementia in her later years. [SOURCE:
7 Pls’ Ex. 53 (Lavelle Decl.) ¶¶ 2, 5-7]

8 545. More than 15 years ago, Kristin became aware of the hazards of fluoride exposure,
9 particularly as expressed in the NRC’s 2006 literature review. [SOURCE: Pls’ Ex. 53 (Lavelle Decl.) ¶¶
10 3-4]

11 546. Kristin learned that the NRC’s 2006 report reviewed animal studies reporting brain changes
12 in experimental lab animals that parallel the changes seen in humans with dementia and concluding that
13 “fluorides have the ability to interfere with the functions of the brain.” [SOURCE: Pls’ Ex. 53 (Lavelle
14 Decl.) ¶ 7]

15 547. Dementia is a neurological injury that has been associated with fluoride exposure.
16 [SOURCE: Thiessen Decl. ¶¶ 181-5; Grandjean Decl. ¶ 74]

17 548. A 1998 animal study by Varner “found that rats consuming 1 ppm fluoride in drinking
18 water” had “brain changes that appeared consistent with the changes seen in the brains of Alzheimer’s
19 patients.” [SOURCE: Pls’ Ex. 53 (Lavelle Decl.) ¶ 5]

20 549. The National Toxicology Program’s (“NTP”) 2016 study found moderate evidence
21 establishing that fluoride impairs learning and memory in *adult* rodents. [SOURCE: Thayer 6/10 Tr.
22 451:16-25]

23 550. At the NTP, “moderate evidence” is a descriptor that is used when the evidence is sufficient
24 to show a *hazard*. [SOURCE: Thayer 6/10 Tr. 449:18-20]

1 551. The NRC’s 2006 report described multiple changes that have been observed in the brains of
2 fluoride-treated animals that parallel the changes seen in the brains of humans with dementia, including
3 reduction in the number of acetylcholine receptors reported in areas of the brain most important for mental
4 stability and retrieval of memories; increased production of free radicals; substantial enhancement of
5 reactive microglia; the presence of stained intracellular neurofilaments, and the presence of IgM.
6 [SOURCE: Pls’ Ex. 13 (*NRC Fluoride in Drinking Water*) at 221-2]

7 552. The NRC noted that the “magnitude of the changes was large and consistent among the
8 studies” and “are related to signs of dementia in humans.” [SOURCE: Pls’ Ex. 13 (*NRC Fluoride in*
9 *Drinking Water*) at 222]

10 553. The CDC agrees with the NRC on all of these findings. [SOURCE: 2d Am Appendix C
11 (*Hannan*) at 12:21-24; 15:18-19:26]

12 554. Animal studies post-dating the NRC’s 2006 report have also reported associations between
13 fluoride exposure and effects relating to dementia. For example, a 2019 study by Cao and others found
14 that certain mice genetically prone to degenerative brain changes developed neuropathological lesions like
15 those associated with Alzheimer’s after just three months’ exposure to fluoride; the lesions were more
16 severe, and appeared earlier, than lesions seen in the control mice. [SOURCE: Thiessen Decl. ¶ 182]

17 555. Studies of humans have reported an association between fluoride exposure and dementia.
18 For example, a large study by Russ following most persons born in Scotland in 1921, reported that relatively
19 low levels of fluoride were associated with an increased prevalence of dementia in those over 60.
20 [SOURCE: Thiessen Decl. ¶ 183]

21 556. A 2016 study by Li of persons in an endemic fluorosis area in China reported “clearly
22 elevated” rates of cognitive impairment in elderly subjects (81.1%). [SOURCE: Thiessen Decl. ¶ 183;
23 Grandjean Decl. ¶ 74]

24 557. Shao (2003) found that adult fluorosis patients had deficits in language fluency, recognition,
25
26
27
28

1 similarities, associative learning, and working memory as compared to controls. [SOURCE: Grandjean
2 Decl. ¶74]

3 558. The elderly brain is more vulnerable to toxins, including fluoride, because the blood-brain
4 barrier becomes more permeable in old age. [SOURCE: Thiessen Decl. ¶¶ 184-6]

5 559. EPA recognizes that the elderly stage of life is a “critical period[] for exposure” for
6 neurotoxicants, and that the elderly population’s sensitivity to stems from the “limited ability of the [elderly
7 person’s] nervous system to regenerate or compensate to neurotoxic insult.” [SOURCE: Pls’ Ex. 17
8 (*Guidelines*) at 65]

9 560. Kristin’s discovery of studies linking fluoride exposure to dementia and Alzheimer’s
10 Disease has caused her, a health professional, to have concerns for her own future mental health.
11 [SOURCE: Pls’ Ex. 53 (Lavelle Decl.) ¶¶ 4-9]

12 561. Kristin’s research has also taught her that once consumed, fluoride bioaccumulates in bone
13 and re-enters the bloodstream at an increasing rate as the bones begin to break down during the post-
14 menopausal years. The risk of fluoride causing neurologic effects during the elderly years is thus dependent
15 upon how much fluoride has accumulated in the bone throughout life. The reasonable inference is that
16 prevention of bioaccumulation and eventual recirculation of fluoride in the system needs to happen in
17 advance in order to be effective. [SOURCE: Pls’ Ex. 53 (Lavelle Decl.) ¶ 9; Thiessen Decl. ¶ 185].

18 562. To protect against fluoride’s risks—both on her own behalf and on behalf of her son—
19 Kristin has taken steps to limit her current exposures, spending “significant sums of money” filtering
20 fluoride out of her home’s water supply. Among other things, Kristin and her husband incurred the expense
21 of a reverse osmosis filter for one home, supplementing with purchased bottled water for their drinking and
22 cooking needs, later purchasing a “whole house filter” for another home, requiring an outlay of more than
23 \$2,000. [SOURCE: Pls’ Ex. 53 (Lavelle Decl.) ¶¶ 3-6, 10-11 and Exs. A, B]

24 563. Kristin also purchased Berkey water filters (which must be replaced periodically), and test
25
26
27
28

1 kits to verify that both the Berkey filters and the whole house devices were filtering most fluoride out of
2 the family's drinking water. [SOURCE: Pls' Ex. 53 (Lavelle Decl.) ¶¶ 12-13 and Exhibits C, D]

3 564. Due to the widespread extent of fluoridation in the U.S., and the fact that the labels on
4 processed foods and commercial beverages made with fluoridated water do not reveal their fluoride content,
5 it is difficult, if not impossible, for Kristin to eliminate fluoride from the her and her son's diet. [SOURCE:
6 Pls' Ex. 53 (Lavelle Decl.) ¶ 15]

7 565. Plaintiff Kristin Lavelle has sustained economic injury in her reasonable efforts to protect
8 herself and her family from credible concerns about the potential long-term neurological health
9 consequences of fluoride exposure. While this is not a proven risk, it is of sufficient gravity to give the
10 National Research Council cause for concern. [SOURCE: Pls' Ex. 53 (Lavelle Decl.) ¶¶ 5-7, 10-13, 16
11 and Exhibits A-D]

12 566. While Kristin is not yet elderly herself, the only way to fully prevent the future risk is by
13 taking steps in the present to minimize the accumulation of fluoride in the body. The risk is thus effectively
14 an immediate one.
15

16 **F. Brenda Staudenmaier**

17 567. Plaintiff Brenda Staudenmaier holds an Associate Degree in Environmental Engineering-
18 Waste & Water Technology and currently works at the Metropolitan Sewer District in Madison, Wisconsin.
19 [SOURCE: Pls' Ex. 55 (Staudenmaier Decl.) ¶¶ 2-3]
20

21 568. Brenda has two sons, Ko (age 8) and Hayden (age 16). [SOURCE: Pls' Ex. 55
22 (Staudenmaier Decl.) ¶ 4]
23

24 569. Brenda is generally concerned about the effects that fluoride exposure might have on her
25 sons' health, particularly the adverse effects fluoride exposure can have on the brain and cognition.
26 Brenda's son, Ko, appears to have ADHD, and Brenda fears it may be related to the fluoride exposure that
27 she could not afford to avoid when she was pregnant with him. He also has markings on his teeth that
28

1 appear to be consistent with dental fluorosis. [SOURCE: Pls' Ex. 55 (Staudenmaier Decl.) ¶¶ 8, 10]

2 570. Fluoride has been associated with ADHD in two recent North American studies (Bashash
3 2018, Riddell 2019), with one study from Canada finding a six-fold higher odds of developing ADHD
4 among 6-to-17 year old children living in areas with fluoridation (Riddell 2019). [SOURCE: See *supra* ¶¶
5 175-180.

6 571. In 2009, while Brenda was living in New York City (which fluoridates its water), she began
7 to purchase reverse osmosis filters to reduce the amount of fluoride in the family's drinking water. When
8 she can afford it, Brenda has continued to purchase filtering systems and bottled water to limit her family's
9 exposure to fluoride. She has also spent time and money filling expensive and heavy glass carboys at local
10 grocery stores. [SOURCE: Pls' Ex. 55 (Staudenmaier Decl.) ¶ 7]

11 572. When Brenda moved to Green Bay, Wisconsin, she did not have the financial means to
12 purchase the filtering systems and bottled water to shield her family from the fluoride that Green Bay adds
13 to its water supply. Brenda was pregnant with her second son, Ko, at this time. [SOURCE: Pls' Ex. 55
14 (Staudenmaier Decl.) ¶ 8]

15 573. It is virtually impossible for Brenda to avoid fluoridated water altogether, despite her efforts
16 to limit fluoride intake at home. She works as a waitress all weekend long at an establishment where the
17 foods and beverages are all made with fluoridated water, and she has not eliminated processed beverages
18 from her diet. [SOURCE: Pls' Ex. 55 (Staudenmaier Decl.) ¶¶ 11, 13]

19 574. Brenda has spent money to purchase a fluoride analyzer so she can analyze her own urinary
20 fluoride levels. Despite her efforts to limit that fluoride exposure, her urinary fluoride levels fluctuate as
21 high as 1 mg/L, confirming that she is subject to fluoride exposure, likely through the processed beverages
22 she continues to consume. [SOURCE: Pls' Ex. 55 (Staudenmaier Decl.) ¶¶12-14 and Ex. B].

23 575. Plaintiff Brenda Staudenmaier has sustained economic injury in a reasonable attempt to
24 protect her family, particularly her sons, Ko and Hayden from the health risks that are credibly associated
25
26
27
28

1 with fluoride exposure, including ADHD. [SOURCE: Pls' Ex. 55 (Staudenmaier Decl.) ¶¶ 7, 12, 14 &
2 Ex. A & B]

3 **G. EPA Authority and Action**

4 576. Under Section 6 of TSCA, the EPA has the obligation to regulate chemicals that present an
5 unreasonable risk of injury to health or the environment, by, among other actions, prohibiting the
6 “particular use” of a chemical that presents the risk. 15 U.S.C. § 2605 (a).

7 577. A Memorandum of Understanding between the FDA and EPA specifically vests onto EPA
8 the authority “to regulate direct and indirect additives to drinking water as chemical substances and
9 mixtures under TSCA.” [SOURCE: MOU 225-79-2001, available at: [https://www.fda.gov/about-](https://www.fda.gov/about-fda/domestic-mous/mou-225-79-2001)
10 [fda/domestic-mous/mou-225-79-2001](https://www.fda.gov/about-fda/domestic-mous/mou-225-79-2001)]

11 578. EPA’s authority under TSCA thus extends to the fluoridation chemicals added to drinking
12 water. [SOURCE: EPA Ex. 515 (*Petition*) at 515.005]

13 579. EPA has not exercised its authority under the TSCA statute to prohibit or otherwise regulate
14 the introduction of fluoridation chemicals into drinking water supplies.
15
16
17
18
19
20
21
22
23
24
25
26
27
28

Appendix H
**UNDISPUTED MATERIAL FACTS FROM
TRIAL & COURT’S RULING ON DENTAL
BENEFITS**

UNITED STATES DISTRICT COURT
NORTHERN DISTRICT OF CALIFORNIA

FOOD & WATER WATCH, INC., et al.,
Plaintiffs,
v.
UNITED STATES ENVIRONMENTAL
PROTECTION AGENCY, et al.,
Defendants.

Case No. [17-cv-02162-EMC](#)

**FURTHER PRETRIAL CONFERENCE
ORDER**

I. TRIAL DATE AND LENGTH OF TRIAL

A bench trial shall be held beginning on June 8, 2020 at 8:30 AM before Judge Edward M. Chen. In light of the challenges presented by the COVID-19 pandemic, the trial will be conducted via Zoom webinar. The Court notes that the trial will not be livestreamed, but anyone wishing to join the webinar may do so. The Court's license for Zoom webinar will be reserved for 500 people capacity. See Docket No. 181. The parties are reminded that recording court proceedings is prohibited. There shall be a total of up to eight trial days, including June 8; the length of trial is subject to further modification by the Court.

Trial days shall last from 8:30 a.m. to 1:30 p.m. The Court may determine that certain full trial days may be necessary as the trial progresses. Thursdays are dark.

Trial dates are set for June 8, 2020, June 9, 2020, June 10, 2020, June 12, 2020, June 15, 2020, June 16, 2020, June 17, 2020, and June 19, 2020.

The Court has worked closely with the parties to determine the most effective and efficient ways for the parties to present their arguments and evidence in this case, given the circumstances. Pursuant to the Clerk's notice posted on April 24, 2020, the Court has permitted the parties to

submit expert declarations in lieu of some direct testimony. *See* Docket No. 177. Each side is limited to a total of 50,000 words for expert declarations (total per side) to be apportioned between experts as each side sees fit. The expert declarations are to be filed by May 20, 2020; any evidentiary objections thereto are due May 27, 2020. Those objections will be resolved at the hearing on June 5, 2020 (along with any unresolved objections to exhibits and discovery excerpts, as discussed below). Each side is limited to 12 hours of testimony in addition to the expert declarations.

As is discussed in greater detail below, with respect to EPA's Second Motion *in Limine*, the Court has decided to bifurcate the trial such that—if it concludes that an unreasonable risk of harm exists—it will permit the EPA to present evidence related to the deferral of rulemaking at a later stage of the proceeding. If necessary, the Court will address whether to bar the introduction of additional evidence (*i.e.* evidence that has not yet been disclosed to Plaintiffs) on the issue of deferral.

II. STIPULATIONS OF FACT

The parties stipulate to the following facts:

1. According to the United States Centers for Disease Control and Prevention (CDC), as of 2014, approximately 200,000,000 people in the United States live in communities that add fluoridation chemicals to the drinking water.
2. Plaintiffs' Citizen Petition sought to prohibit the addition of fluoridation chemicals to water on the grounds that this condition of use presents an unreasonable risk of neurologic harm.
3. Fluoridation chemicals are added to drinking water to prevent tooth decay (*i.e.*, dental caries). In addition to being added to water, fluoride is added to dental products and certain pesticides.
4. In epidemiology, a cross-sectional study is a comparison of the prevalence of a specific health outcome across levels of a specific exposure in study subjects (or vice versa), with the exposure and outcome both measured at a given time, providing a "snapshot" of the association between the exposure and the health

outcome at one time.

5. In epidemiology, a cohort study is a comparison of incidence rates of a specific health outcome between study subjects with various levels of a specific exposure who are observed over time.
6. A person's individual response to fluoride exposure depends on factors such as age, kidney function, body weight, activity level, nutrition, and other factors.
7. Human urine fluoride concentrations (biomonitoring) measures an internal dose.
8. Various factors can affect the concentration of fluoride in a urine sample, such as an individual's metabolism, when a urine sample is collected, and the time since the last void of the individual who provided the sample.
9. Historically, most studies to investigate the impact of fluoride on IQ in humans have used cross-sectional study designs. Most of these cross-sectional studies have been conducted in China, and other countries with elevated levels (>1.5 mg/L) of naturally occurring fluoride in water. By contrast, fluoride is added to water in the United States to reach a concentration of 0.7 mg/L.
10. Prospective cohort studies have been conducted in Mexico City (ELEMENT cohort), where fluoride is added to salt, and Canada (MIREC cohort), where fluoride is added to water. **These studies are the most methodologically reliable human studies to date on the impact of fluoride on neurodevelopment.**
11. Risk assessment is the process by which scientific judgments are made concerning the potential for toxicity in humans.
12. The National Research Council (NRC, 1983) has defined risk assessment as including the following components: hazard identification, dose-response assessment, exposure assessment, and risk characterization.
13. The term "risk evaluation" is a specialized term under TSCA.
14. Together, the components of EPA's risk assessment process, coupled with the ultimate risk determination, constitute a "risk evaluation" under TSCA.
15. The final step of a risk evaluation is to weigh a variety of factors to determine

whether the chemical substance, under the conditions of use, presents an unreasonable risk of injury to health or the environment, referred to as the “risk determination” step in the TSCA risk-evaluation process.

16. EPA does not require that human exposure levels exceed a known adverse effect level to make an unreasonable risk determination under TSCA. For example, if human exposure levels exceed a known no-adverse effect level divided by combined uncertainty factors, EPA may make an unreasonable risk determination under TSCA.

17. In the ideal world, all risk assessments would be based on a very strong knowledge base (*i.e.*, reliable and complete data on the nature and extent of contamination, fate and transport processes, the magnitude and frequency of human and ecological exposure, and the inherent toxicity of all of the chemicals). However, in real life, information is usually limited on one or more of these key data needed for risk assessment calculations. This means that risk assessors often have to make estimates and use judgment when performing risk calculations, and consequently all risk estimates are uncertain to some degree. For this reason, a key part of all good risk assessments is a fair and open presentation of the uncertainties in the calculations and a characterization of how reliable (or how unreliable) the resulting risk estimates really are.

18. EPA’s *Guidelines for Neurotoxicity Risk Assessment* were designed in 1998 to guide EPA’s evaluation of substances that are suspected to cause neurotoxicity, in line with substantive standards established in the statutes administered by the Agency.

19. EPA’s *Guidelines for Neurotoxicity Risk Assessment* preceded the 2016 TSCA amendments.

20. The current non-enforceable health goal for fluoride under the Safe Drinking Water Act (“SDWA”), or Maximum Contaminant Level Goal (MCLG), of 4.0 mg/L was promulgated in 1985 to protect against a condition known as crippling skeletal

1 fluorosis (*i.e.*, “stage III skeletal fluorosis”). Crippling fluorosis is the final, and
2 most severe, stage of skeletal fluorosis.

3 21. Based on its 2006 review, the National Research Council (NRC) of the National
4 Academies of Science (NAS) recommended that the MCLG of 4 mg/L be lowered
5 to prevent children from developing severe dental fluorosis and reduce the lifetime
6 accumulation of fluoride into bone that the majority of the committee concluded is
7 likely to put individuals at increased risk of bone fracture and possibly skeletal
8 fluorosis.

9 22. Based on the NRC’s recommendation, in 2010, EPA’s Office of Water completed a
10 dose-response analysis using available data between 2000 and 2010 to calculate a
11 reference dose (“RfD”)—an estimate of the fluoride dose protective against severe
12 dental fluorosis, stage II skeletal fluorosis, and increased risk of bone fractures—of
13 0.08 milligrams per kilograms per day (mg/kg/day), a measure of daily intake by
14 body weight.

15 23. In addition to the tooth and bone effects, the NRC also evaluated neurotoxicity as
16 an effect of fluoride exposure, among other health effects. The NRC concluded
17 that the available data were inadequate to demonstrate a risk for neurotoxicity at 4.0
18 mg/L and made recommendations for additional research. Since that time,
19 additional research has been conducted and the scientific database for studies that
20 have examined neurotoxicity as an effect of fluoride exposure has grown.

21 24. In determining whether adding fluoridation chemicals to drinking water presents an
22 unreasonable risk of neurotoxic effects under TSCA, EPA’s Office of Pollution
23 Prevention and Toxics would not rely on the 2010 RfD, but would instead apply a
24 weight of the scientific evidence approach for identifying and characterizing the
25 best available science from the most up-to-date scientific database of studies that
26 have examined neurotoxicity as an effect of fluoride exposure.

27 25. In conducting TSCA risk evaluations, EPA generally uses the Margin-of Exposure
28 (MOE) approach to characterize the risk as a step in the risk assessment process.

Using this approach, an MOE is calculated by comparing (dividing) the point-of departure directly to the expected exposure level. The MOE is then compared to a benchmark MOE, which is the product of all relevant uncertainty factors.

26. EPA considers the MOE, relative to the benchmark MOE, in addition to other factors, in determining whether risks are unreasonable under TSCA.

27. The National Research Council has stated that “the inference that results from animal experiments are applicable to humans is fundamental to toxicologic research.”

28. EPA agrees that effects observed in animals are relevant to humans unless human data counterindicate.

29. The developing brain is distinguished by the absence of a blood-brain barrier. The development of this barrier is a gradual process, beginning in utero and complete at approximately 6 months of age.

30. Fluoride passes through the placenta and gets into the fetal brain.

31. Whether harm would actually occur depends on the dose and nature of exposure.

See Docket No. 150 (“Joint Pretrial Conference Statement”). Furthermore, at the hearing on May 8, 2020, the Court urged the parties to agree to further stipulations, if possible, and the parties indicated that they will endeavor to do so.

III. MOTIONS IN LIMINE

A. Plaintiffs’ Motion in Limine

1. First Motion in Limine to Exclude Evidence of Fluoridation Chemicals’ Alleged Benefits (or Lack Thereof) (Docket No. 144)

Section 21 specifies that determinations of “unreasonable risk of injury to health” must be made “without consideration of costs or other nonrisk factors.” 15 U.S.C. § 2620(b)(4)(B)(ii). The statute does not define “costs” or “nonrisk factors,” and the parties disagree as to whether this applies to the health benefits of fluoridation. Plaintiffs wish to exclude evidence of benefits, while EPA seeks to introduce it. For the reasons outlined below, the Court **GRANTS** Plaintiffs’ First Motion in Limine; the introduction of evidence intended to demonstrate the benefits of fluoride

will not be permitted.

a. Statutory Language, Structure, and Purpose

Plaintiffs contend that “the plain language, structure, purpose, and legislative history of TSCA support the interpretation that benefits are a ‘nonrisk’ factor that cannot be considered as part of an unreasonable risk determination.” Plaintiffs’ First Motion *in Limine* (“First Motion *in Limine* to Exclude Evidence of Fluoridation Chemicals’ Alleged Benefits (or Lack Thereof)”) (hereinafter PMIL 1), Docket No. 144. They believe that benefits should “only be considered during EPA’s rulemaking proceeding,” which follows risk evaluation. *Id.* The plain language, structure, purpose, and legislative history of TSCA are each addressed in turn; the Court then turns to EPA’s promulgated regulation on risk evaluations, as well as the parties’ discussion of the *Framework for Metals Risk Assessment*.

Beginning with the plain language of TSCA, the statute—as noted above—states that the relevant inquiry is whether “the chemical substance or mixture . . . presents an unreasonable risk of injury to health or the environment, *without consideration of costs or other nonrisk factors*.” 15 U.S.C. § 2620(b)(4)(B)(ii) (emphasis added). Plaintiffs contend that “an ordinary plain meaning interpretation is that ‘nonrisk’ is anything that is not a risk” and that “[b]enefits come within this umbrella.” PMIL 1 at 2. For its part, EPA argues that “any plain reading of ‘*unreasonable risk of injury to health*’ would entail some *weighing of health* benefits.” PMIL 1 Opp. at 5–6. The Agency contends that “without a counterbalancing consideration” of benefits “any risk would be unreasonable.” *Id.* While EPA’s phrase “*unreasonable risk*” could imply some amount of weighing of costs and benefits, that is not the only reasonable interpretation. Unreasonable could be a relative measure of risk, *e.g.*, something more than *de minimis*. Moreover, even if the term could imply weighing various factors, it does not dictate *what may be considered* in that weighing process. A weighing process does not inherently require consideration of benefits. TSCA’s broad preclusion of “nonrisk factor” literally encompasses benefits; benefit after all is a nonrisk factor.

EPA advances the argument that health-related benefits are properly considered “risk factors, not nonrisk factors” and are therefore properly considered during risk evaluation. PMIL 1 Opp. at 3. Specifically, EPA asserts:

For chemical substances that provide a health benefit, the absence of those chemical substances may be characterized as a risk to human health. And the presence of those chemicals can be characterized as a risk reduction. In other words, when a chemical has direct biological health benefits, that health benefit can be a risk factor—in effect, the reducing or cancelling out a health risk/hazard—instead of a nonrisk factor (*e.g.*, economic benefits) that can only be considered in risk management.

Id. Because it is “undisputed that fluoride reduces dental caries to some degree,” EPA contends that the health benefits of water fluoridation are properly considered as part of a TSCA risk evaluation. *Id.*¹ One might label this position an “inverse benefits” argument: barring the substance creates a health risk. The trouble with EPA’s contention is that in asserting the existence of the inverse risk, it presumes the absence of the fluoridation if an unreasonable risk is found. However, the rulemaking process does not require that a substance which poses an unreasonable risk be banned outright. It merely triggers a rulemaking process, in which the costs and benefits of the substance are considered in determining how to manage that risk. As a result of that rulemaking, the EPA may choose from a wide range of management tools other than an outright ban, including less expansive restrictions or warning label requirements. That the inverse risk cannot be determined at the “unreasonable risk” juncture (because the ultimate rule will not be determined until the subsequent rulemaking process is completed) undermines EPA’s inverse risk construct.

Turning to the structure of the statute, Plaintiffs focus on two points. First, they contend that “[t]he only places in the statute where the word ‘benefit(s)’ appears are sections that govern the rulemaking phase.” PMIL 1 at 2. In discussing rulemaking, the statute explicitly mentions benefits on three occasions: (1) “In proposing and promulgating a rule . . . the Administrator shall consider and publish a statement based on reasonably available information with respect to . . . the

¹ EPA contends that benefits could properly be considered during the risk characterization process, which could permit evaluation of “the dose-response relationship for both the health benefit and any adverse impacts.” See Defendants’ Trial Brief, Docket No. 154. Alternatively, benefits could be considered during the “risk determination” part of the risk-evaluation process. PMIL 1 Opp. at 3. Risk determination is the final step in the risk evaluation process, during which the EPA “may weigh a variety of factors in determining unreasonable risk.” Procedures for Chemical Risk Evaluation Under the Amended Toxic Substances Control Act, 82 Fed. Reg. 33,726 (July 20, 2017) (codified at 40 C.F.R. pt. 702).

1 **benefits** of the chemical substance or mixture for various uses[,] and [2] the reasonably
 2 ascertainable economic consequences of the rule, including consideration of . . . the costs and
 3 **benefits** of the proposed and final regulatory action,” and (3) “The Administrator may, as part of a
 4 rule promulgated . . . grant an exemption from a requirement . . . for a specific condition of use of
 5 a chemical substance or mixture, if the Administrator finds that . . . the specific condition of use of
 6 the chemical substance or mixture, as compared to reasonably available alternatives, provides a
 7 substantial **benefit** to health, the environment, or public safety.” 15 U.S.C. § 2605(c) and (g)
 8 (emphases added). In contrast to the explicit identification of benefits in Sections 6(c) and 6(g),
 9 the *absence* of any mention of benefits in Section 6(b) (which outlines the risk evaluation
 10 procedures that EPA is to follow) proves benefits should not be considered as part of risk
 11 evaluation procedures under Section 21. PMIL 1 at 2. Section 6(b) identifies a number of other
 12 factors that must be considered by the EPA (*e.g.* “available information on hazards and exposures
 13 for the conditions of use of the chemical substance” and “information on potentially exposed or
 14 susceptible subpopulations identified as relevant by the Administrator”) but does not mention
 15 “benefits”; that section also prohibits EPA from “consider[ing] costs or other nonrisk factors,” as
 16 in Section 21. 15 U.S.C. § 2605(b)(4)(F). Thus, when Congress wanted the EPA to consider
 17 benefits, it so stated. It did not do so in Section 6(b) or Section 21. *See Bates v. United States*,
 18 522 U.S. 23, 29–30 (1997) (quoting *Russello v. United States*, 464 U.S. 16, 23 (1983)) (internal
 19 quotation marks and modification omitted) (“Where Congress includes particular language in one
 20 section of a statute but omits it in another section of the same Act, it is generally presumed that
 21 Congress acts intentionally and purposely in the disparate inclusion or exclusion.”); *see also Pit*
 22 *River Tribe v. Bureau of Land Mgmt.*, 939 F.3d 962, 971 (9th Cir. 2019) (quoting *Barnhart v.*
 23 *Sigmon Coal Co.*, 534 U.S. 438, 452 (2002)) (same text).

24 Turning to statutory purpose, Plaintiffs point to the distinction in TSCA between a
 25 determination that an unreasonable risk exists and any decision about how to manage such a risk
 26 as mentioned above. The bifurcated structure of TSCA strongly suggests that any consideration of
 27 benefits is properly deferred to the risk management (*i.e.* rulemaking) stage. As plaintiffs argue:

28 The requirement that the *determination* of risk precede the

management of the risk serves several purposes, including (1) eliminating the redundancy of performing two separate risk-benefit analyses, and (2) making a clear delineation between the (strictly science-based) determination of *whether there is a risk* and the (policy-influenced) decision of *if and how to manage the risk*. These purposes would be frustrated by requiring risk-benefit analyses in both phases.

PMIL 1 at 3. This construct is perfectly sensible: if the Court determines that an unreasonable risk exists, then the Agency is directed to go through the rulemaking process and at that point takes benefits into account in tailoring a management plan accordingly. This approach also coheres with the statutory text and (as is discussed next) with the legislative history of TSCA.

Finally, Plaintiffs argue that their position is supported by legislative history. *See* PMIL 1 at 3. Specifically, they look to comments submitted by Senate Democratic negotiators intended to clarify “the intent of the negotiators on elements of the final bill text.” 162 Cong. Rec. S3517 (daily ed. June 7, 2016) (statement of S. Democratic negotiators). At the hearing, the parties directed the Court’s attention to the following portion of those comments:

TSCA as in effect before the date of enactment of the Frank R. Lautenberg Chemical Safety for the 21st Century Act authorized EPA to regulate chemical substances if it determined that the chemical substance “presents or will present an unreasonable risk of injury to health or the environment.” In its decision in *Corrosion Proof Fittings vs EPA*, the U.S. Court of Appeals, 5th Circuit overturned EPA’s proposed ban on asbestos, in part because it believed that

In evaluating what is ‘unreasonable,’ the EPA is required to consider the costs of any proposed actions and to ‘carry out this chapter in a reasonable and prudent manner [after considering] the environmental, economic, and social impact of any action.’ 15 U.S.C. § 2601(c).

As the District of Columbia Circuit stated when evaluating similar language governing the Federal Hazardous Substances Act, ‘[t]he requirement that the risk be ‘unreasonable’ necessarily involves a balancing test like that familiar in tort law: The regulation may issue if the severity of the injury that may result from the product, factored by the likelihood of the injury, offsets the harm the regulation itself imposes upon manufacturers and consumers.’ *Forester v. CPSC*, 559 F.2d 774 789 (D.C.Cir. 1977). We have quoted this language approvingly when evaluating other statutes using similar language. *See, e.g., Aqua Slide*, 569 F.2d at

839.

The Frank R Lautenberg Chemical Safety for the 21st Century Act clearly rejects that approach to determining what “unreasonable risk of injury to health or the environment” means, by adding text that directs EPA to determine whether such risks exist “without consideration of costs or other nonrisk factors” and, if they do, to promulgate a rule that ensures “that the chemical substance no longer presents such risk.” In this manner, Congress has ensured that when EPA evaluates a chemical to determine whether it poses an unreasonable risk to health or the environment and regulates the chemical if it does, the Agency may not apply the sort of “balancing test” described above.

162 Cong. Rec. S3516 (daily ed. June 7, 2016) (statement of S. Democratic negotiators). This statement strongly suggests an intention to move away from a free ranging “balancing test.”

In their briefing, Plaintiffs also highlight the portion of the negotiators’ statement that “addressed a question that arose regarding how EPA is to carry out its responsibilities under Section 6(c)(2)” (which governs rulemaking). *Id.* at 3–4. Section 6(c)(2) lays out four factors that the Administrator must consider and address in a published statement when proposing and promulgating a rule under TSCA. *See* 15 U.S.C. § 2605(c)(2)(A). The pertinent portion of the negotiators’ statement notes:

Senate Democratic negotiators clarify that sections 6(c)(2)(A)(i) [“the effects of the chemical substance or mixture on health and the magnitude of the exposure of human beings to the chemical substance or mixture”] and (ii) [“the effects of the chemical substance or mixture on the environment and the magnitude of the exposure of the environment to such substance or mixture”] do not require EPA to conduct a second risk evaluation-like analysis to identify the specified information, but rather, can satisfy these requirements on the basis of the conclusions regarding the chemical's health and environmental effects and exposures in the risk evaluation itself.

162 Cong. Rec. S3517 (daily ed. June 7, 2016) (statement of S. Democratic negotiators). As Plaintiffs note, the Senate report “makes no mention” of EPA relying on risk evaluation findings for evidence related to 6(c)(2)(A)(iii) and (iv), which pertain to the “the benefits of the chemical substance” and the “economic consequences of the rule, including . . . the costs and benefits of the proposed and final regulatory action.” *See* PMIL 1 at 4. Here, too, the omission of the benefits-related factors suggests that the Senate had an “understanding that the issue of benefits w[ould]

not be raised during the risk evaluation” process. *Id.*

Taking all of this together, the plain text of the statute, the structure of the statute, and its legislative history all indicate that consideration of benefits at the risk evaluation stage is inappropriate.

b. Agency Interpretation

Plaintiffs contend that EPA’s own regulation relating to risk evaluation also supports the exclusion of benefits evidence at the risk evaluation stage. As required by Section 6(b)(4) of TSCA, EPA promulgated a rule “that establishes a process for conducting risk evaluations to determine whether a chemical substance presents an unreasonable risk of injury to health or the environment, without consideration of costs or other non-risk factors.” Procedures for Chemical Risk Evaluation Under the Amended Toxic Substances Control Act, 82 Fed. Reg. 33,726 (July 20, 2017) (codified at 40 C.F.R. pt. 702) (hereinafter “Final Rule”). The Final Rule included factors that EPA would consider in conducting risk evaluations, but it does not explicitly mention benefits. In relevant part, the Rule states:

To make a risk determination, EPA may weigh a variety of factors in determining unreasonable risk. The Administrator will consider relevant factors including, but not limited to: The effects of the chemical substance on health and human exposure to such substance under the conditions of use (including cancer and non-cancer risks); the effects of the chemical substance on the environment and environmental exposure under the conditions of use; the population exposed (including any susceptible populations), the severity of hazard (the nature of the hazard, the irreversibility of hazard), and uncertainties.

Id. Here, too, the factors to be considered explicitly include the (risk-related) factors noted in Section 6(c)(2)(A)(i) and (ii) of the statute but do *not* mention the benefit-related factors in Section 6(c)(2)(A)(iii) and (iv). While the Court acknowledges that the Rule does put a great deal of emphasis on flexibility, *see id.* (“the Agency did not think it was appropriate to define ‘unreasonable risk’ because each risk evaluation will be unique”; “This is not intended as an exhaustive list, but merely identifies some of the considerations that are likely to be among the most commonly used.”; “To make a risk determination, EPA may weigh a variety of factors in determining unreasonable risk.”), that general orientation toward customization does not overcome

1 the fact that the rule enumerated certain factors obviously considered to be important in
2 conducting risk evaluations and, in doing so, did not mention benefits.²

3 The parties also address whether the *Framework for Metals Risk Assessment* (authored by
4 the Office of the Science Advisor) (“*Framework*”) compels consideration of the benefits
5 associated with water fluoridation. In relevant part, Section 6 of TSCA states:

6 In identifying priorities for risk evaluation and conducting risk
7 evaluations of metals and metal compounds, the Administrator shall
8 use the Framework for Metals Risk Assessment of the Office of the
9 Science Advisor, Risk Assessment Forum, and dated March 2007,
or a successor document that addresses metals risk assessment and is
peer reviewed by the Science Advisory Board.

10 15 U.S.C. § 2605(b)(2)(E). Although the *Framework* directs that the essentiality of a metal to
11 health be considered, the statute specifically makes the *Framework* relevant to risk evaluations of
12 “metals and metal compounds,” and fluoride is neither a metal nor a metal compound. The
13 *Framework* is therefore irrelevant unless reference to the *Framework* was intended to convey a
14 broader mode of analysis applicable to non-metals.

15 The Court concludes it does not. “Where Congress includes particular language in one
16 section of a statute but omits it in another section of the same Act, it is generally presumed that
17 Congress acts intentionally and purposely in the disparate inclusion or exclusion.” *Bates*, 522
18 U.S. at 29–30 (quoting *Russell*, 464 U.S. at 23) (internal quotation marks and modification
19 omitted); *see also Pit River Tribe*, 939 F.3d at 971 (quoting *Barnhart*, 534 U.S. at 452). Thus, had
20 Congress intended to apply the *Framework* to other portions of TSCA, it knew how to do so;
21 instead, the fact that it did not mention the *Framework* in any other provisions suggests that it
22 intended the *Framework* to apply narrowly, and prescriptively only to metals.

23 Moreover, even if the *Framework* mode of analysis were applied to non-metals like
24 fluoride, the *Framework* only examines whether a substance is essential for—rather than merely
25

26 ² Notably, the EPA’s own website includes a page entitled *How EPA Evaluates the Safety of*
27 *Existing Chemicals*, which states: “TSCA prohibits EPA from considering non-risk factors (e.g.,
28 costs/benefits) during risk evaluation.” *How EPA Evaluates the Safety of Existing Chemicals*,
U.S. ENVTL. PROT. AGENCY, <https://www.epa.gov/assessing-and-managing-chemicals-under-tsc/how-epa-evaluates-safety-existing-chemicals> (last visited May 11, 2020).

beneficial to—human health. As Plaintiffs contend, under the *Framework*, “only ‘essentiality’ can be considered in risk assessment, not mere benefit.” PMIL 1 at 5. The *Framework for Metals Risk Assessment* distinguishes between metals that are essential and those which are merely beneficial: “Metals that are currently deemed nutritionally essential for humans are Co, Cr III, Cu, Fe, Mg, Mn, Mo, Se and Zn (Table 4-1). Some metals (e.g., B, Ni, Si, V, and perhaps As), while not essential to human health, may have some beneficial effects at low levels of exposure (NAS/IOM, 2003),” but those non-essential benefits are not considered under the *Framework*. *Framework for Metals Risk Assessment* at 4-16; *see also* Table 6-3. The *Framework* does not employ a general cost/benefit analysis.³

c. Conclusion

Accordingly, the Court **GRANTS** Plaintiffs’ First Motion *in Limine*. However, the Court notes that it will still permit EPA to challenge Plaintiffs’ experts on the topic of benefits, to the extent those experts wrote extensively about benefits in their expert reports for the limited purpose of challenging the credibility of these expert reports. However, since this is a collateral matter, any such inquiry will be limited.

2. Second Motion *in Limine* to Exclude Any Evidence in Support of a Deferral of Rulemaking Under 15 U.S.C. § 2620(b)(4)(B)(ii) (Docket No. 145)

In the event that the Court finds that fluoridation chemicals pose an unreasonable risk of injury to health, the Court must “order the Administrator to initiate the action requested by the petitioner.” 15 U.S.C. § 2620(b)(4)(B). However, Section 21 of TSCA contains a provision that affords the Court some leeway in ordering that action. Specifically, Section 21 enables to the Court to “permit the Administrator to defer initiating the action requested by the petitioner until such time as the court prescribes” if it finds “[1] that the extent of the risk to health or the

³ The EPA concedes that fluoride is not an essential substance. In his deposition, Edward Ohanian (EPA’s 30(b)(6) representative) was asked: “I understand you believe there’s a benefit to ingesting fluoride, but EPA recognizes that fluoride is not an essential nutrient, correct?” To which he answered: “That’s right.” *See* Exhibit 3 (Deposition of Edward Ohanian) to Plaintiff’s First Motion *in Limine*, Docket No. 144. EPA’s assertion that “fluoride is essential to the prevention of dental caries” does not establish that fluoride is “an essential nutrient” in the way that term is used in the *Framework*.

the Court **OVERRULES** EPA's objection.

This order disposes of Docket Nos. 139, 140, 141, 142, 143, 144, 145, and 150-1.

IT IS SO ORDERED.

Dated: May 19, 2020



EDWARD M. CHEN
United States District Judge

Appendix E
**DR. LINDA BIRNBAUM'S STATEMENT ON
THE NTP REPORT**

Op-ed: It is time to protect kids' developing brains from fluoride

Mounting evidence suggests fluoride may be hampering brain development and reducing kids' IQ. The US needs to rethink this exposure for pregnant women and children.

Bruce Lanphear, Christine Till and Linda S. Birnbaum

The debate on the fluoridation of drinking water—one of the most polarized, long-running, and high-decibel controversies in public health—has been reignited as new studies find that fluoride is toxic to the developing brain.

Last week, the U.S. National Toxicology Program (NTP) released a systematic review of all published studies evaluating the potential neurotoxicity of fluoride; the benefits of fluoride with respect to reducing tooth decay were not addressed. A committee of the National Academy of Science, Medicine, and Engineering will review it this fall. This comprehensive report scrutinized hundreds of human and animal studies on the impact of fluoride on brain and cognitive function. Most, but not all, of the high-quality studies evaluated fluoride concentrations that were about twice the level added to drinking water or higher. However, when considering all the evidence, their conclusion was "fluoride is presumed to be a cognitive developmental hazard to humans."

The NTP's conclusion was strengthened by a synthesis of high-quality studies showing that children who were exposed to higher amounts of fluoride during early brain development scored about 3 to 7 points lower on their IQ tests.

Their conclusion is consequential; about 75 percent of Americans on community water systems have fluoride in their tap water. Water is the main source of fluoride for people who live in communities with water fluoridation.

When do we know enough to revise long-held beliefs? We are reminded of the discovery of neurotoxic effects of lead that led to the successful banning of lead in gasoline and paint. Despite early warnings of lead toxicity, regulatory actions to reduce childhood lead exposures were not taken until decades of research had elapsed and millions more children were poisoned.

We know that the developing brain is exquisitely sensitive to minute concentrations of lead and other toxic chemicals. Moreover, toxic chemicals' irreversible effects on children's rapidly growing brains emphasize the need for prevention.

Failing to act on accumulated evidence raises deep and unsettling questions.

Why are beliefs about the safety of fluoride so intransigent in the face of consistent evidence to the contrary?

Costs outweigh benefits

Fluoride offers no benefits to the fetus and infant and – as shown in the video below – new evidence suggests that fluoride is toxic to the developing brain at levels routinely found in the general population.

The benefits of fluoride in the prevention of tooth decay are predominately topical, occurring only after teeth appear in the child's mouth. Fortunately, pregnant women can use fluoridated toothpaste and, if they

want to do more to prevent cavities, they can limit their consumption of sugar, a leading cause of tooth decay.

The loss of a single IQ point for an individual child is imperceptible, but the societal cost of millions of children losing 5 IQ points, or more is enormous. A decrement of even one IQ point translates to a 2 percent reduction in lifetime economic productivity (roughly \$20,000), not to mention the additional educational costs required for children with lower IQs.

Many health and dental organizations in North America recommend community water fluoridation. Given the weight of evidence that fluoride is toxic to the developing brain, it is time for health organizations and regulatory bodies to review their recommendations and regulations to ensure they protect pregnant women and their children.

We can act now by recommending that pregnant women and infants reduce their fluoride intake.

Specialized water filtration systems can be used to remove fluoride from tap water for pregnant women and infants fed formula. Pregnant women can also avoid black tea, which hyper-accumulates fluoride. The good news for all women is that there is little fluoride in breast milk. Bottled water typically contains lower amounts of fluoride than fluoridated tap water.

Some health advocates are going a step further. In 2016, a group of citizens petitioned the U.S. Environmental Protection Agency (EPA) to stop adding fluoride to drinking water because it is toxic. The EPA rejected the petition. In response, the citizen's group took an unprecedented step and sued the EPA in federal court. EPA lawyers argued half-heartedly that the science was insufficient and said the Agency does not have the resources to regulate fluoride under the Toxic Substances Control Act (TSCA).

In August, Judge Edward Chen of the Ninth Circuit deferred his ruling on whether fluoridation poses an unreasonable risk until the NTP released their report.

New evidence questions existing policies about the safety of fluoride for babies' developing brains. Given that safe alternatives are available and that there is no benefit of fluoride to babies' teeth before they erupt or appear, it is time to protect those who are most vulnerable.

Bruce Lanphear, MD, is a physician and professor at Simon Fraser University in Vancouver, Canada.

Christine Till, PhD, is an associate professor of Psychology at York University in Toronto, Canada.

Linda Birnbaum, PhD, is Scientist Emeritus and Former Director, National Institute of Environmental Health Sciences and National Toxicology Program of the National Institutes of Health.

This article is available online at: <https://www.ehn.org/fluoride-and-childrens-health-2648120286.html>

Chemical Usage 2019

Fluoride (lbs)
173,624



Corporate Office
3100 East Hennepin Ave.
Minneapolis, MN 55413
Phone: 800-328-5460
612-331-6910
www.hawkinsinc.com

Product Name: **HYDROFLUOSILICIC ACID (23-25%)**

Product Code(s): **1100**

lbs / gallon: **10.15**

Date Manufactured: 28-Oct-20

Date Tested: 28-Oct-20

Lot Number: 3763196

Technician: GEL

CERTIFICATE OF ANALYSIS

Parameter / Component	Specification	Experimental	Verification
Specific Gravity	1.210 - 1.240	1.2300	PASSED
H ₂ SiF ₆ , wt %	23 - 25	23.7	PASSED
Practical			PASS
Appearance			PASS

QC verification if applicable



SAFETY DATA SHEET

Version 5

1. Identification of the Substance / Preparation and of the Company / Undertaking

Product Name Hydrofluosilicic Acid
Product Code 1100
UN/ID No UN1778
Recommended Use Industrial, Manufacturing or Laboratory use.
Restrictions on Use None known

Manufacturer

Hawkins, Inc., 2381 Rosegate, Roseville, MN 55113 (612-331-6910)

Emergency Telephone:

CHEMTREC (US): 1-800-424-9300

2. Hazards Identification

GHS - Classification

Acute toxicity - Oral	Category 4
Acute toxicity - Dermal	Category 3
Acute toxicity - Inhalation (Dusts/Mists)	Category 4
Skin corrosion/irritation	Category 1 Sub-category B
Serious eye damage/eye irritation	Category 1
Corrosive to metals	Category 1

Hazards not otherwise classified (HNOC)

Not applicable

Label elements



Signal Word:

Danger

Hazard Statements:

- Harmful if swallowed or if inhaled
- Toxic in contact with skin
- Causes severe skin burns and eye damage
- May be corrosive to metals

Precautionary Statements:

- Wash face, hands and any exposed skin thoroughly after handling
- Do not eat, drink or smoke when using this product
- Use only outdoors or in a well-ventilated area
- Do not breathe dusts or mists
- Wear protective gloves/protective clothing/eye protection/face protection
- Keep only in original container
- Immediately call a POISON CENTER or doctor/physician
- IF IN EYES: Rinse cautiously with water for several minutes. Remove contact lenses, if present and easy to do. Continue rinsing
- Call a POISON CENTER or doctor if you feel unwell
- IF ON SKIN (or hair): Remove/Take off immediately all contaminated clothing. Rinse skin with water/shower

1100 Hydrofluosilicic Acid

- Wash contaminated clothing before reuse
- IF INHALED: Remove victim to fresh air and keep at rest in a position comfortable for breathing
- IF SWALLOWED: Call a POISON CENTER or doctor/physician if you feel unwell
- Rinse mouth
- Do NOT induce vomiting
- Absorb spillage to prevent material damage
- Store locked up
- P406 - Store in corrosion resistant container with a resistant inner liner
- Dispose of contents/ container to an approved waste disposal plant

3. Composition / Information on Ingredients

Chemical name	CAS No.	Weight-%
Fluorosilicic acid	16961-83-4	23-25
Hydrogen fluoride	7664-39-3	<1
Water	7732-18-5	Balance

Any concentration shown as a range is due to batch variation or the exact percentage has been withheld as a trade secret.

4. First Aid Measures

Description of first aid measures

General advice	Show this safety data sheet to the doctor in attendance. Immediate medical attention is required. Hydrofluoric (HF) burns require immediate and specialized first aid and medical treatment. Symptoms may be delayed up to 24 hours depending on the concentration of HF.
Inhalation	Remove to fresh air. If breathing has stopped, give artificial respiration. Get medical attention immediately. Do not use mouth-to-mouth method if victim ingested or inhaled the substance; give artificial respiration with the aid of a pocket mask equipped with a one-way valve or other proper respiratory medical device. If breathing is difficult, (trained personnel should) give oxygen. Delayed pulmonary edema may occur. Get immediate medical advice/attention.
Eye contact	Rinse immediately with plenty of water, also under the eyelids, for at least 15 minutes. Remove contact lenses, if present and easy to do. Continue rinsing. Keep eye wide open while rinsing. Do not rub affected area. Get immediate medical advice/attention.
Skin contact	Get immediate medical advice/attention. Wash off immediately with soap and plenty of water while removing all contaminated clothes and shoes.
Ingestion	Clean mouth with water and drink afterwards plenty of water. Never give anything by mouth to an unconscious person. Do NOT induce vomiting. Get immediate medical advice/attention.
Self-protection of the first aider	Avoid contact with skin, eyes or clothing. Wear personal protective clothing (see section 8). Ensure that medical personnel are aware of the material(s) involved, take precautions to protect themselves and prevent spread of contamination. Avoid direct contact with skin. Use barrier to give mouth-to-mouth resuscitation.

Most important symptoms and effects, both acute and delayed

Symptoms Burning. Coughing and/ or wheezing. Redness. May cause blindness.

Indication of any immediate medical attention and special treatment needed

Note to physicians Product is a corrosive material. Use of gastric lavage or emesis is contraindicated. Possible perforation of stomach or esophagus should be investigated. Do not give chemical antidotes. Asphyxia from glottal edema may occur. Marked decrease in blood pressure may occur with moist rales, frothy sputum, and high pulse pressure.

5. Fire-fighting Measures

Suitable Extinguishing Media	Use extinguishing measures that are appropriate to local circumstances and the surrounding environment.
Large Fire	CAUTION: Use of water spray when fighting fire may be inefficient.
Unsuitable extinguishing media	Do not scatter spilled material with high pressure water streams.

1100 Hydrofluosilicic Acid

Specific hazards arising from the chemical	The product causes burns of eyes, skin and mucous membranes. Thermal decomposition can lead to release of irritating and toxic gases and vapors.
Hazardous combustion products	Hydrogen fluoride. Silicon oxides.
Explosion Data	
Sensitivity to mechanical impact	None.
Sensitivity to static discharge	None.
Special protective equipment for fire-fighters	Firefighters should wear self-contained breathing apparatus and full firefighting turnout gear. Use personal protection equipment.

6. Accidental Release Measures

Personal precautions, protective equipment and emergency procedures

Personal precautions Avoid contact with skin, eyes or clothing. Ensure adequate ventilation. Use personal protective equipment as required. Evacuate personnel to safe areas. Attention! Corrosive material. Keep people away from and upwind of spill/leak.

Other information Refer to protective measures listed in Sections 7 and 8.

Methods and material for containment and cleaning up

Methods for containment Prevent further leakage or spillage if safe to do so.

Methods for cleaning up Dike far ahead of liquid spill for later disposal. Soak up with inert absorbent material (e.g. sand, silica gel, acid binder, universal binder, sawdust). Pick up and transfer to properly labeled containers. Clean contaminated surface thoroughly. After cleaning, flush away traces with water.

7. Handling and Storage

Precautions for safe handling

Advice on safe handling Handle in accordance with good industrial hygiene and safety practice. Avoid contact with skin, eyes or clothing. Take off contaminated clothing and wash before reuse. In case of insufficient ventilation, wear suitable respiratory equipment. Handle product only in closed system or provide appropriate exhaust ventilation. Do not eat, drink or smoke when using this product.

Conditions for safe storage, including any incompatibilities

Storage Conditions Keep containers tightly closed in a dry, cool and well-ventilated place. Protect from moisture. Store locked up. Keep out of the reach of children. Store away from other materials. Store in accordance with AWWA B703- Fluorosilicic Acid.

Incompatible materials Alkali. Strong acids. Strong oxidizing agents. Metals. Glass. Stoneware.

8. Exposure Controls / Personal Protection

Control parameters

Exposure Limits The following ingredients are the only ingredients of the product above the cut-off level (or level that contributes to the hazard classification of the mixture) which have an exposure limit applicable in the region for which this safety data sheet is intended or other recommended limit. At this time, the other relevant constituents have no known exposure limits from the sources listed here.

Chemical name	ACGIH TLV	OSHA PEL	NIOSH IDLH
Fluorosilicic acid 16961-83-4	TWA: 2.5 mg/m ³ F	TWA: 2.5 mg/m ³ F (vacated) TWA: 2.5 mg/m ³	IDLH: 250 mg/m ³ F TWA: 2.5 mg/m ³ F
Hydrogen fluoride 7664-39-3	TWA: 0.5 ppm F TWA: 2.5 mg/m ³ F S* Ceiling: 2 ppm F	TWA: 3 ppm F TWA: 2.5 mg/m ³ F (vacated) TWA: 3 ppm F (vacated) TWA: 2.5 mg/m ³ (vacated) STEL: 6 ppm F	IDLH: 30 ppm IDLH: 250 mg/m ³ F Ceiling: 6 ppm 15 min Ceiling: 5 mg/m ³ 15 min TWA: 3 ppm TWA: 2.5 mg/m ³

Appropriate engineering controls

Engineering controls Showers
Eyewash stations

1100 Hydrofluosilicic Acid

Ventilation systems.

Individual protection measures, such as personal protective equipment

Eye/face protection	Face protection shield. Tight sealing safety goggles.
Hand protection	Wear suitable gloves. Impervious gloves.
Skin and body protection	Wear suitable protective clothing. Long sleeved clothing. Chemical resistant apron.
Respiratory protection	No protective equipment is needed under normal use conditions. If exposure limits are exceeded or irritation is experienced, ventilation and evacuation may be required.
Environmental exposure controls	Do not allow into any sewer, on the ground or into any body of water. Prevent product from entering drains.
General hygiene considerations	Wear suitable gloves and eye/face protection. Do not eat, drink or smoke when using this product. Regular cleaning of equipment, work area and clothing is recommended. Avoid contact with skin, eyes or clothing. Remove and wash contaminated clothing and gloves, including the inside, before re-use. Wash hands before breaks and immediately after handling the product. Contaminated work clothing should not be allowed out of the workplace.

9. Physical and Chemical Properties

9.1. Information on basic physical and chemical properties

Physical State:	Liquid	Odor:	Pungent
Appearance:	Clear	Odor Threshold:	No information available
Color:	Colorless to light yellow		

<u>Property</u>	<u>Values</u>	<u>Remarks • Method</u>
pH:		No information available
Salt Out Point:		No information available
Melting Point/Freezing Point:	-16 °C / 4 °F	
Boiling Point/Boiling Range:	106 °C / 223 °F	
Flash Point:		No information available
Evaporation Rate (BuAc=1):		No information available
Flammability (solid, gas)		No information available
Flammability Limits in Air:		No information available
Upper Flammability Limit:		Lower Flammability Limit:
Vapor Pressure (mm Hg):		No information available
Vapor density (Air =1)		No information available
Specific Gravity (H₂O=1):	1.225	
Specific Gravity (2nd value):		
Water Solubility:	Miscible in all proportions in water	
Solubility(ies):		No information available
Partition Coefficient (n-octanol/water)		No information available
Autoignition Temperature:		No information available
Decomposition Temperature:		No information available
Kinematic Viscosity:		No information available
Dynamic Viscosity:		No information available
Oxidizing Properties:	No information available	
Explosive Properties:	No information available	

9.2. Other information

Softening Point:	No information available
Molecular Weight:	144.09
VOC Content(%):	No information available
Liquid Density	No information available
Bulk density	No information available

10. Stability and Reactivity

Reactivity	No information available.
-------------------	---------------------------

1100 Hydrofluosilicic Acid

Chemical stability	Stable under normal conditions.
Possibility of hazardous reactions	None under normal processing.
Conditions to avoid	Exposure to air or moisture over prolonged periods. Reacts dangerously with glass.
Incompatible materials	Alkali. Strong acids. Strong oxidizing agents. Metals. Glass. Stoneware.
Hazardous decomposition products	Hydrogen fluoride. Oxides of silica.

11. Toxicological Information

Information on likely routes of exposure

Product Information

Inhalation	Specific test data for the substance or mixture is not available. Corrosive by inhalation. (based on components). Inhalation of corrosive fumes/gases may cause coughing, choking, headache, dizziness, and weakness for several hours. Pulmonary edema may occur with tightness in the chest, shortness of breath, bluish skin, decreased blood pressure, and increased heart rate. Inhaled corrosive substances can lead to a toxic edema of the lungs. Pulmonary edema can be fatal.
Eye contact	Specific test data for the substance or mixture is not available. Causes burns. (based on components). Corrosive to the eyes and may cause severe damage including blindness. Causes serious eye damage. May cause irreversible damage to eyes.
Skin contact	Specific test data for the substance or mixture is not available. Causes severe burns. Toxic in contact with skin. (based on components).
Ingestion	Specific test data for the substance or mixture is not available. Causes burns. (based on components). Ingestion causes burns of the upper digestive and respiratory tracts. May cause severe burning pain in the mouth and stomach with vomiting and diarrhea of dark blood. Blood pressure may decrease. Brownish or yellowish stains may be seen around the mouth. Swelling of the throat may cause shortness of breath and choking. May cause lung damage if swallowed. May be fatal if swallowed and enters airways.

Symptoms related to the physical, chemical and toxicological characteristics

Symptoms Redness. Burning. May cause blindness. Coughing and/ or wheezing.

Numerical measures of toxicity

No information available

Acute Toxicity:

The following values are calculated based on chapter 3.1 of the GHS document .

ATEmix (oral)	387.99 mg/kg
ATEmix (dermal)	375.00 mg/kg
ATEmix (inhalation-dust/mist)	3.76 mg/l

Unknown Acute toxicity 26 % of the mixture consists of ingredient(s) of unknown toxicity

- 0 % of the mixture consists of ingredient(s) of unknown acute oral toxicity
- 25 % of the mixture consists of ingredient(s) of unknown acute dermal toxicity
- 26 % of the mixture consists of ingredient(s) of unknown acute inhalation toxicity (gas)
- 26 % of the mixture consists of ingredient(s) of unknown acute inhalation toxicity (vapor)
- 25 % of the mixture consists of ingredient(s) of unknown acute inhalation toxicity (dust/mist)

Component Information

Chemical name	Oral LD ₅₀ :	Dermal LD ₅₀ :	LC ₅₀ (Lethal Concentration):
Fluorosilicic acid 16961-83-4	= 430 mg/kg (Rat)	-	= 1.11 mg/L (Rat) 1 h
Hydrogen fluoride 7664-39-3	-	-	= 0.79 mg/L (Rat) 1 h
Water 7732-18-5	> 90 mL/kg (Rat)	-	-

Delayed and immediate effects as well as chronic effects from short and long-term exposure

Skin corrosion/irritation Causes severe burns.

Serious eye damage/eye irritation Classification based on data available for ingredients. Causes burns. Risk of serious damage to eyes.

1100 Hydrofluosilicic Acid

Respiratory or skin sensitization No information available.

Germ cell mutagenicity No information available.

Carcinogenicity See section 2 for classified hazards based on component information.

The table below indicates whether each agency has listed any ingredient as a carcinogen.

Chemical name	ACGIH	IARC	NTP	OSHA
Fluorosilicic acid 16961-83-4	-	Group 3	-	-

IARC (International Agency for Research on Cancer)

Group 3 - Not Classifiable as to Carcinogenicity in Humans

Reproductive toxicity No information available.

STOT - single exposure No information available.

STOT - repeated exposure No information available.

Target Organ Effects: Respiratory system, Eyes, Skin.

Other Adverse Effects: No information available.

Aspiration hazard No information available.

12. Ecological Information

Ecotoxicity The environmental impact of this product has not been fully investigated.

Chemical name	Toxicity to algae	Toxicity to fish	Toxicity to microorganisms	Toxicity to daphnia and other aquatic invertebrates
Fluorosilicic acid 16961-83-4	-	65: 96 h Poecilia reticulata mg/L LC50 static 28.7: 96 h Pimephales promelas mg/L LC50 static	-	-
Hydrogen fluoride 7664-39-3	-	-	-	270: 48 h Daphnia species mg/L EC50

Persistence and Degradability: No information available.

Bioaccumulation: There is no data for this product.

Chemical name	Partition Coefficient:
Hydrogen fluoride 7664-39-3	-1.4

Other Adverse Effects: No information available.

13. Disposal Considerations

Waste treatment methods

Waste from residues/unused products Dispose of in accordance with local regulations. Dispose of waste in accordance with environmental legislation.

Contaminated packaging Do not reuse empty containers.

US EPA Waste Number (product as supplied) U134

Chemical name	RCRA	RCRA - Basis for Listing	RCRA - D Series Wastes	RCRA - U Series Wastes
Hydrogen fluoride 7664-39-3	U134	-	-	U134

1100 Hydrofluosilicic Acid

14. Transport Information

DOT

Proper shipping name FLUOROSILICIC ACID
Hazard Class 8
UN/ID No UN1778
Packing Group II
Description UN1778, FLUOROSILICIC ACID, 8, PG II



15. Regulatory Information

International Inventories

AICS Complies
TSCA Complies
DSL/NDSL Complies
EINECS/ELINCS Complies
ENCS Complies
IECSC Complies
KECL Complies
PICCS Complies

Chemical name	AICS	TSCA	DSL	NDSL	EINECS	ELINCS	ENCS	IECSC	KECL	PICCS
Fluorosilicic acid	Present	Present ACTIVE	Present	-	Present	-	Present	Present [23300]	Present	Present
Hydrogen fluoride	Present	Present ACTIVE	Present	-	Present	-	Present	Present [27221]	Present	Present
Water	Present	Present ACTIVE	Present	-	Present	-	Present	Present [32224]	Present	Present

Inventory Legend

AICS - Australian Inventory of Chemical Substances
TSCA - United States Toxic Substances Control Act Section 8(b) Inventory
DSL/NDSL - Canadian Domestic Substances List/Non-Domestic Substances List
EINECS/ELINCS - European Inventory of Existing Chemical Substances/European List of Notified Chemical Substances
ENCS - Japan Existing and New Chemical Substances
IECSC - China Inventory of Existing Chemical Substances
KECL - Korean Existing and Evaluated Chemical Substances
PICCS - Philippines Inventory of Chemicals and Chemical Substances

RESTRICTIONS - REACH TITLE VII No information available

US Federal Regulations

CERCLA

This material, as supplied, contains one or more substances regulated as a hazardous substance under the Comprehensive Environmental Response Compensation and Liability Act (CERCLA) (40 CFR 302)

Chemical name	Hazardous Substances RQs	Extremely Hazardous Substances RQs	SARA Extremely Hazardous Substances TPQ
---------------	--------------------------	------------------------------------	---

1100 Hydrofluosilicic Acid

Hydrogen fluoride	100 lb	100 lb	100 lb TPQ
-------------------	--------	--------	------------

SARA 313

Section 313 of Title III of the Superfund Amendments and Reauthorization Act of 1986 (SARA). This product contains a chemical or chemicals which are subject to the reporting requirements of the Act and Title 40 of the Code of Federal Regulations, Part 372

Chemical name	SARA 313 - Threshold Values %
Hydrogen fluoride	1.0

SARA 311/312 Hazard Categories

Acute health hazard	Yes
Chronic health hazard	No
Fire hazard	No
Sudden release of pressure hazard	No
Reactive hazard	No

16. Other Information

NSF/ANSI 60 Certification



Maximum Use (mg/L unless otherwise indicated): 6

Prepared By: HSE Department

Issue Date: 28-Aug-2014

Revision Date: 27-Apr-2020

Revision Note: Reviewed and Re-issued

Disclaimer:

The information provided in this Safety Data Sheet is correct to the best of our knowledge, information and belief at the date of its publication. The information given is designed only as a guidance for safe handling, use, processing, storage, transportation, disposal and release and is not to be considered a warranty or quality specification. The information relates only to the specific material designated and may not be valid for such material used in combination with any other materials or in any process, unless specified in the text.

End of Safety Data Sheet

January 27, 2017

Green Bay City Council
City of Green Bay Protection and Welfare Committee
Green Bay, WI

Dear Committee members:

Delta Dental of Wisconsin is the state's largest private dental insurer. As the dental Science Officer for this company it is my job to monitor the health and treatment needs of all our insured members across the state. Primary prevention, or prevention before a disease is contracted, is paramount in maintaining oral health and reducing the costs associated with treating dental disease. Community water fluoridation is recognized by the dental scientific community as the most effective form of primary prevention for dental decay.

As part of my monitoring of community water fluoridation I have compared the intensity of treatment needs for children and adults living in fluoridated and non-fluoridated communities in Wisconsin. In 2011 the average number of fillings placed in adults and children under age 24 were more than 13% lower for individuals residing in fluoridated communities. This represents both a considerable savings in dollars and in disease morbidity.

The effectiveness of water fluoridation is indisputable and the safety has been reaffirmed time and again by organizations such as the American Dental Association, Centers for Disease Control and Prevention, American Academy of Pediatrics, and the Wisconsin Department of Health Services, along with more than 100 major health and medical organizations. As a health professional I ask that you do everything in your power to continue this valuable prevention program for the benefit of all Green Bay residents.

Sincerely,

A handwritten signature in black ink that reads 'Frederick Eichmiller'.

Frederick Eichmiller, DDS
VP & Science Officer

Dear Green Bay Alders,

11/23/2020

As the Executive Director of the Oral Health Partnership, I write to strongly urge you to continue our community's community water fluoridation program, as was done in 2017 by a vote of 10-1. I write to you especially on behalf of the underserved children in Green Bay and beyond whose rate of caries (cavities) would increase dramatically were community water fluoridation to end. Here are some of the **most important updates that easily** helped me understand this issue.

Update! - Community water fluoridation has been recently and often proven to be safe and effective. Even Wisconsin studies show what happens when fluoride is removed (attachments). A study often cited in Edmonton and Calgary by anti-fluoridation activists now shows the same thing - when fluoride is removed, cavities go up: <https://edmontonjournal.com/news/national/fluoridation-puts-edmonton-ahead-of-calgary-in-child-dental-health-study-finds>

Update! - 108 times anti-fluoride activists have brought their issues to court, and 108 times they have failed! They now have their 109th issue that is only pending further research. Additionally, no one has sued for drinking fluoride. No civil or criminal lawsuits about fluoride, ever. Unlike lead, mercury, etc., fluoride is safe and no attorney will take on case with lack of valid proof it is at all harmful.

Update! - Anti-fluoride activists argue fluoride is forced medication, which the EPA and others do not support as fluoride occurs naturally in water. But is fluoride forced medication? Perhaps in the same that vaccinations are a public health necessity - treating polio, smallpox, rabies with vaccines that are required of the public and also health breakthroughs.

Update! - Be aware that almost all of the "studies" referenced by the anti-fluoride group are misquoted and not properly represented. Furthermore, almost all of the studies referenced were debunked and discredited by the EPA in 2017! (<https://www.epa.gov/dwsixyearreview/review-fluoride-drinking-water-regulation>).

Update! - Anti-Fluoride activists engage in intimidation and other reprehensible behavior in Green Bay and around the U.S. They have repeatedly filed complaints against the licenses of professionals who support community water fluoridation and repeatedly sent letters threatening the jobs of others simply because people disagree. This is awful.

Update! - Recent peer-reviewed studies agree with many past studies - fluoride is both 100% safe and effective at reducing decay. Please review the vast preponderance of community water fluoridation literature, much of it recent, further below.

Update! - Anti-fluoride activists reference a recent NTP study often and say it shows cognitive decline linked to fluoride. That study is new and already being challenged by numerous groups about its methodology and conclusions. Please see further below to read further into the NTP study.

Update! - All four municipalities that buy Green Bay's water want it to remain fluoridated. The Brown County Board of Public Health voted unanimously to keep community water fluoridation, as did other groups. All major health organizations state-wide and nationally support community water fluoridation.

Thank you for paying attention to all that is happening here.

Michael Schwartz
Executive Director
Oral Health Partnership

Here is further information about the NTP study:

<https://cadth.ca/sites/default/files/pdf/htis/2019/RC1198%20Community%20Water%20Fluoridation%20Exposure%20Final.pdf>

The NTP literature search has included many papers published in non-peer reviewed journals and papers in Chinese but failed properly to consider methodologically stronger publications that do not support the NTP monograph's conclusions. These conclusions would change if the committee takes into account the following publications.

A study out of Sweden involves multiple measures of a range of cognitive outcomes for tens and hundreds of thousands of Swedish children and young adults, including covariates and fixed effects, and is more policy relevant.

Had fluoride in drinking water had even the slightest adverse effect on cognitive function, this study would have found it.

The article has been peer reviewed by the most prestigious economic journal in the world, the Journal of Political Economy, and accepted for publication.

<https://www.journals.uchicago.edu/doi/abs/10.1086/711915>

Linuz Aggeborn and Mattias Öhman (2020) analyzed data from Sweden and concluded that:

- a. "We reconfirm the long-established positive effect of fluoride on dental health."
- b. **"We estimate a zero-effect on cognitive ability** – in contrast to several recent epidemiological studies."
- c. "Fluoride is found to increase labor income. This effect is foremost driven by individuals from a lower socioeconomic background."

Broadbent et al 2015 is a methodologically strong cohort study from New Zealand (based on the renowned Dunedin Birth Cohort Study) that **found no association between exposure to water fluoridation and later measures of IQ and cognitive performance**. Authors considered many possible confounders, including fluoride tablets, fluoride toothpaste, geographic location, socioeconomic status, breastfeeding etc. (probably more than any other study has done), but none made any difference to their findings of no association between water fluoridation and IQ. **It's also worth noting that the Broadbent study collected people's IQ scores multiple times over a 30-year period, enhancing the reliability of the data.**

Broadbent JM, Thomson WM, Ramrakha S, Moffitt TE, Zeng J, Foster Page LA, Poulton R. 2015. Community water fluoridation and intelligence: prospective study in New Zealand. Am J Public Health:105(1):72-6

<https://www.ncbi.nlm.nih.gov/pmc/articles/PMC4265943/pdf/AJPH.2013.301857.pdf>

General Study Information about Fluoride's Safety:

1. Eason, Elwood, Seymour, Thomson, and Wilson - Renowned scientists (not activists) find water fluoridation safe for pregnant women, children, and adults.

<https://www.royalsociety.org.nz/assets/documents/Health-effects-of-water-fluoridation-Aug-2014-corrected-Jan-2015.pdf>

2. John Doull, Chair - Committee assembled to review all studies finds fluoride safe in drinking water:
<https://www.nap.edu/read/11571/chapter/1#xv>

3. NP, Napier TS, Villanacci JF. Scientists find no correlation with cancer and fluoride as previously claimed by anti-fluoride activists --Cancer Causes & Control 2016; 27(7):863-868. [PubMed Abstract]<<https://www.ncbi.nlm.nih.gov/pubmed/27189068>> "After examining more than 2.2 million cancer death records and 125,000 cancer case records in counties using fluoridated water, the researchers found no indication of increased cancer risk associated with fluoridated drinking water"

4. Public Health England 2014 - Studies here and across the US and world show dental benefit with community water fluoridation.

https://assets.publishing.service.gov.uk/government/uploads/system/uploads/attachment_data/file/300201/Water_fluoridation_health_monitor_for_England_2014_executive_summary_1Apr2014.pdf 45% fewer hospital admissions for children, 15% fewer caries for 5 year-olds, 11% fewer caries for 12 year-olds.

Controlled fluoridation: the dental effects of discontinuation in Antigo, Wisconsin

Charles W. Lemke, MS, MPH

Joseph M. Doherty, DDS, MPH

Michael C. Arra, DDS, MPH, Madison, Wis

A dental survey of schoolchildren was made in Antigo shortly before controlled fluoridation was discontinued. DMF rates were comparable to those of other fluoridated areas in the state. Four years after fluoridation was discontinued, and again, just after it was reinstituted, additional surveys were made. DMF rates had greatly increased and were characteristic of rates found in nonfluoridated areas in the state.

Fluoridation of the water supply of the city of Antigo, Wisconsin, began in June 1949 and ended in November 1960. The actions of a militant antifluoridation group brought about its discontinuance.

A dental examination of children in kindergarten, second, fourth, and sixth grades in both public and parochial schools was made in 1960, but an immediate local comparison was not possible since no prefluoridation survey was made in 1949. However, the def/DMF rates compared favorably with those of other fluoridated areas in Wisconsin.¹ The 1960 examination and the interruption of fluoridation provided a unique opportunity to document decay rates as they occurred after withdrawal of fluorides from the public water supply.

A survey of dental conditions of children en-

rolled in the kindergarten, second, and fourth grades of the city school systems, both public and parochial, was made in December 1964, four years after fluoridation stopped. The results of this survey showed a definite regression from the excellent dental conditions found in 1960 to the higher rates of dental decay found in nonfluoridated areas of Wisconsin.¹ When the results were released locally, a resurgence of activity took place among profluoridationists. A referendum was held and fluoride was again added to the public water supply beginning in October 1965.

A third survey of dental conditions was made in May 1966, at which time all Antigo elementary school children were examined. Because decay is almost irreversible once it has occurred, this last examination is an accurate reflection of the condition of teeth 4½ years after the discontinuance of fluoridation.

The purpose of this report is to summarize the results of the examinations made in Antigo in 1960, 1964, and 1966 to show the regression from excellent to poor dental conditions that occurred after the removal of adequate fluorides from the public water supply.

Procedure

The procedures used in the three examinations summarized in this report were intended to produce information that could be compared. All three examinations were conducted by personnel of the dental health section of the Wisconsin Division of Health. Mouth mirrors and explorers

with portable dental lights for illumination were used.

All children in the grades studied were given resident-history questionnaires for their parents to complete. Only those children who brought back completed resident-history forms signed by their parents were examined. Cooperation was excellent; approximately 91% of the enrollment participated in the examinations.

Findings

Results of the December 1964 survey have already received wide publicity. Children in kindergarten showed a 92% increase in the def rate, and children in the second and fourth grades showed 183% and 41% increases, respectively, in DMF rates as compared with the 1960 survey. The number of caries-free children showed decreases of 49% for the kindergarten children, 46% for the second graders, and 25% for the fourth graders.

Examination of the 1964 data indicated that a more detailed survey would produce information of further value. It was decided that a follow-up examination on a broader scale should be made approximately two years from the date of the 1964 survey. The survey was actually completed a year and a half after the 1964 survey. The timing was dictated in part by the speed with which fluoridation was reinstated in the city when the fact of an increasing decay rate was demonstrated by the 1964 survey.

Table 1 summarizes changes occurring in the def/DMF counts from the cessation of fluoridation in 1960 to its reinstatement in 1965. Table 2 presents the same information for caries-free children. The results as reported are for resident children only, that is, children whose use of the local water was continuous except for periods not exceeding 90 days in any one calendar year. The deciduous teeth or def count is recorded for the kindergarten children, and the permanent dentition or DMF count is recorded for the second, fourth, and sixth grade children.

The findings of the 1966 survey, when compared with the 1964 findings, showed a further increase in the def/DMF count and a comparable decrease in the caries-free children. Children in the kindergarten showed a 112% increase in def rates and children in the second, fourth, and sixth grades showed DMF increases of 70.5% and 91.6% respectively. The decrease in caries-free kindergarten children from 1960 to 1966 was 53% (Table 3)

Table 1 ■ Dental caries experience in deciduous teeth of kindergarten children in Antigo, Wis, 1960, 1964, 1966.

Year	No. Exam.	No. of Teeth	Total def	Mean def	% Increase from 1960	
1960	125	223	12	80	315	2.5
1964	131	509	30	87	626	4.8
1966	103	425	33	93	551	5.3

whereas the second, fourth, and sixth grade results showed 67%, 67%, and 63% decreases, respectively, in caries-free children (Table 4).

Chi-square values were calculated for differences in proportion of children with no caries in 1960 versus 1966. Four such 2×2 contingency tables are possible and the chi-square values calculated were found to be highly significant. In fact, such values would be exceeded by chance alone far less than once in 200 trials. The actual chi-square values were 11.582 for kindergarten children from October 1960 to May 1966, 52.290 for second graders, 15.116 for fourth graders, and 7.799 for sixth graders. A value of 7.88 is expected to occur by chance only once in approximately 200 trials.

All the children examined in the three surveys experienced varying exposure times to fluoride. The average-age 1960 kindergarten children were exposed to fluoride throughout the life cycle of the deciduous dentition up to the time of the examination. The 1964 kindergarten children received fluoride throughout the deciduous developmental cycle up to the eruption period but received no fluoride after that. The average 1966 kindergarten children, on the other hand, received fluoride only during the prenatal period and the first six months of postnatal development.

The 1960 second-grade children received fluoride throughout the entire life cycle of the permanent teeth present at the time of the examination.

Table 2 ■ Dental caries experience in the permanent teeth of children in the second, fourth, and sixth grades, Antigo, Wis, 1960, 1964, 1966.

Year	No. Exam.	No. of D	Teeth M	F	Total DMF	Mean DMF	% Increase from 1960
Second grade children							
1960	143	52	1	37	90	0.6	...
1964	109	133	0	52	185	1.7	183
1966	94	125	1	68	194	2.0	233
Fourth grade children							
1960	137	67	1	158	228	1.7	...
1964	130	156	2	155	313	2.4	41
1966	86	157	1	97	255	2.9	70
Sixth grade children							
1960	123	68	3	224	295	2.4	...
1966	85	148	1	243	392	4.6	91

Table 3 ■ Caries-free experience in the deciduous teeth of kindergarten children in Antigo, Wis, 1960, 1964, 1966.

Year	No. Exam.	Caries-free No.	%	% Decrease from 1960
1960	125	49	39.0	...
1964	131	26	19.8	49
1966	103	19	18.4	53

The average 1964 second-grade child had received fluoride up to the age of 5 and the average 1966 second-grade child had received it up to approximately the age of 3. The average 1960 fourth-grade child received fluoride up to the age of 11 whereas the average 1964 and 1966 fourth-grade child received it up to the ages of 7 and 5 respectively. The average 1960 sixth-grade child received fluoride up to the age of 13 and the average 1966 sixth-grade child up to the age of 7.

The illustration shows fluoride exposure time for the children examined in the 1966 survey. The upper line represents children of kindergarten age at the time of the May 1966 examination. On the average, they were born in mid-1960, just before the cessation of fluoridation in November. Consequently, the average kindergarten child received fluoridated water for only the first six months post-natally. The oldest children received it for nearly a full year. The youngest received it for a month or less. All of them received it during the prenatal period. The average fourth-grade child is represented by the 10-year and the sixth-grade child by the 12-year age line.

Discussion

If fluorides are indeed responsible for a reduction in dental decay, then removal of fluorides should

Table 4 ■ Caries-free experience in the permanent teeth of children in second, fourth, and sixth grades, Antigo, Wis, 1960, 1964, 1966.

Year	No. Exam.	Caries-free No.	%	% Decrease from 1960
Second grade children				
1960	143	103	71.0	...
1964	109	42	38.5	46
1966	94	22	23.4	67
Fourth grade children				
1960	137	48	35.0	...
1964	130	34	26.2	25
1966	86	10	11.6	67
Sixth grade children				
1960	123	32	2.6	...
1966	85	8	9.4	63


result in a regression to the original poor dental condition. This phenomenon is not well documented in a controlled fluoride situation. It could only be apparent in a case such as this where fluoridation has been in effect long enough to provide "year classes" or "age groups" with ample fluoride exposure throughout the major part of the period when teeth are developing, or erupting, or both.

To the best knowledge of the authors, there are only two previous reports that deal with the dental results of the removal of fluorides from a public water supply—the first, by Jordan,² deals with a controlled situation in 1962; the second, by Way,³ deals with a natural fluoride removal in 1964. A third report by Russell^{4,5} in 1949 deals with a somewhat analogous situation in which the children studied had moved to a low-fluoride area after varying periods of exposure to natural fluoride of 1.0 ppm or more.

Jordan's study, conducted in Austin, Minnesota, provides information on decay occurrence annually from 1952, when fluoridation began, through 1959. The fluoride level maintained from 1952 through 1956 was 1.2 ppm. Fluoridation was discontinued in 1956, after four years. The study showed a progressive decrease in the DMF rates from 1952 to a low point in 1956 and 1957. Rates from 1958 and 1959 began to show an increase. Jordan concluded that the "trend now indicates the decay rate may return to its original rate of 1952."

In May 1959 Galesburg, Illinois, after 40 years of using deep-well water which contained 2.0 ppm of natural fluoride, changed its source to the Mississippi River which contains 0.0 to 0.1 ppm of fluoride. In October 1961 the community adjusted the fluoride content of their water supply to 1.0 ppm. Thus, Galesburg was without adequate fluoride in their water supply for approximately two years and four months. Examination of children aged 6, 10, and 14 years in 1958 and again in 1961 showed substantial increases in DMF counts with as short an interruption as two years and four months. Way concluded, "to maintain the limited immunity that existed while ingesting the fluoridated communal water, the continued use of fluorides was essential for children of all age groups."

In a series of articles in 1948, Russell^{4,5} reported on the dental conditions of 2,140 children of Mitchell, South Dakota. He observed that 397 continuous-resident children between the ages of 11 and 15 had been exposed to a mean level of 1.15 ppm fluoride for ten months sometime before the eruption of their first permanent molars. No

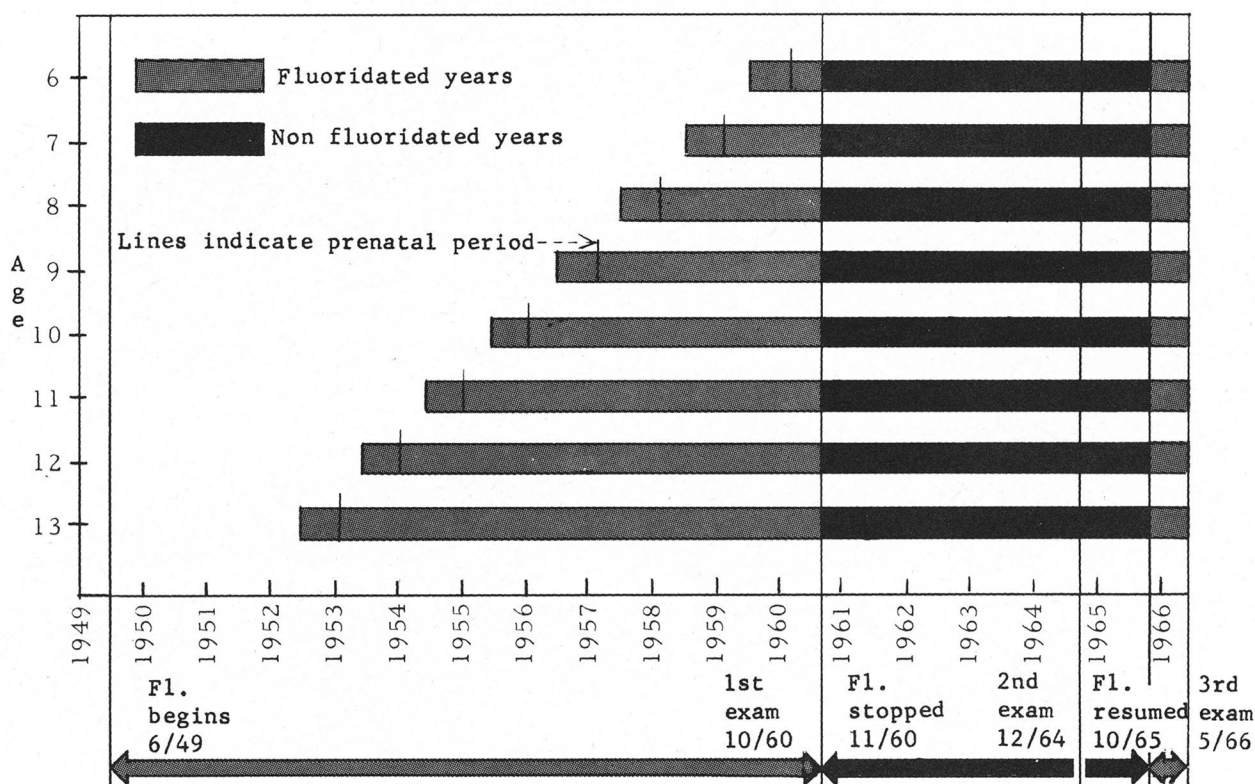

History of fluoride exposure of children age 6 through 13 from 1950 to 1966 in Antigo, Wisconsin.

caries-inhibitory effect could be demonstrated about ten years after Mitchell reverted to a low-fluoride water level.

Russell was further able to identify 297 migrant children who had consumed water with a fluoride concentration of 1.0 ppm or more through some definite age span of at least one year's duration. He was able to put children into three groups: those who had received their fluoride exposure before the age of 6, that is, before the eruption of their first permanent molars and incisors; those who had been exposed both before and after the age of 6; and a few children who had been exposed only after the first permanent molars and incisors had been fully exposed.

He drew the following conclusions⁵ from his findings:

- Those children who had been exposed to fluoride before the eruption of the first permanent molars showed only a transient inhibition of dental caries in teeth they still had at age 10. This inhibition was eventually lost, however, by age 14 to 16.

- Caries inhibitory effects persisted through age 14 to 16 in those children whose fluoride ex-

posure continued after the time of eruption of the first permanent molars.

- In migrant children 13 to 17 years old whose fluoride exposure began at birth and continued through the accepted calcification period, there was a definite caries reduction only when the exposure continued for some time after the eruption of the teeth.

Our findings, that is, the increased caries rate after an interruption in fluoridation for 4½ years, support the findings of the Russell, Jordan, and Way studies. The findings, as mentioned by Russell and reported by Jordan, Way, and ourselves, are the direct counterpart of those findings cited by Klein,⁶ who found decided inhibition of dental caries in children whose teeth had calcified in a fluoride-free area and who later, after the teeth had erupted, were exposed to water containing fluoride.

The findings as reported by Klein and others led Russell⁵ to offer the following hypotheses regarding fluorides:

- "Fluorides may be incorporated into tooth enamel either during the process of calcification or after eruption and when so incorporated are effective in the inhibition of dental caries.

■ "This inhibitory effect tends to persist so long as fluoride exposure is continued but tends slowly to be lost after fluoride exposure is discontinued, particularly in teeth highly susceptible to caries; hence,

■ "Periodic or continuous renewal of the fluoride content of tooth enamel is required for maintenance of the maximum caries-inhibitory effect."

Reference to the illustration shows that all kindergarten children reported in this study had received fluoride prenatally. The youngest kindergarten of 1966 received it only prenatally and the oldest received it prenatally and postnatally for a maximum of approximately one year. Under the assumption that prenatal fluorides offer maximum protection to deciduous teeth, the relatively rapid decline of tooth conditions shown in kindergarten children would not be expected. However, the efficacy of prenatal fluorides has been based primarily on assumption rather than scientific fact. A number of studies—Horowitz and Heifetz,⁷ in 1967, Schlesinger,⁸ in 1965, and Carlos⁹ and others in 1962—refute earlier conclusions regarding the benefit of fluoride supplements for pregnant women as far as prevention of decay in the deciduous teeth of their children is concerned. The lack of response to prenatally administered fluorides has led to a Federal Drug Administration¹⁰ ban on prescription drugs containing fluoride for pregnant women. There is no question of the safety of these drugs. They are banned simply because they cannot be shown to produce the effect expected of them.

Summary

Dental examinations made in 1960 in Antigo, Wisconsin, before the removal of fluorides, showed

DMF rates comparable to those characteristic of other fluoridated areas in Wisconsin. Dental examinations made in 1964, four years after fluoridation had stopped, and in 1966, just after fluoridation had been reinstituted, showed that DMF rates had greatly increased and were characteristic of those rates found in nonfluoridated areas in Wisconsin. Findings substantiate previous studies regarding the withdrawal of fluorides from the water supply and the ineffectiveness of fluoride as a prenatal therapeutic measure.

Mr. Lemke, formerly chief, section of research, Wisconsin Division of Health, is evaluation coordinator, Wisconsin Regional Medical Program. Doctor Doherty is deputy chief, and Doctor Arra is chief, dental health section, Wisconsin Division of Health, PO Box 309, Madison, Wis 53701.

1. Arra, M.C., and Lemke, C.W. Effects of adjusted fluoridated water on dental caries in school children of Amery, Wis. *JADA* 69:460 Oct 1964.

2. Jordan, W. The Austin school health study: dental health. *Amer J Public Health* 52:301 Feb 1962.

3. Way, R.M. Effect on dental caries of a change from a naturally fluoridated to a fluoride-free communal water. *J Dent Child* 31:151 2nd Quart 1964.

4. Russell, A.L. Dental effects of exposure to fluoride-bearing Dakota sandstone waters at various ages and for various lengths of time. I. *J Dent Res* 28:298 June 1949.

5. Russell, A.L. Dental effects of exposure to fluoride-bearing Dakota sandstone waters at various ages and for various lengths of time. II. *J Dent Res* 28:600 Dec 1949.

6. Klein, Henry. Dental effects of accidentally fluorinated water: I. *JADA* 36:443 June 1948.

7. Horowitz, H.S., and Heifetz, S.B. Effects of prenatal exposure to fluoridation on dental caries. *Public Health Rep* 82:297 April 1967.

8. Schlesinger, E.R. Dietary fluorides and caries prevention. *Amer J Public Health* 55:1123 Aug 1965.

9. Carlos, J.P.; Gittlesohn, A.M.; and Haddon, W.J. Caries in deciduous teeth in relation to maternal ingestion of fluoride. *Public Health Rep* 77:658 Aug 1962.

10. Goddard, J.L. Oral prenatal drugs containing fluorides for prenatal use. *Federal Register* Vol. 31 No. 204 Oct 1966.

RESEARCH ARTICLE

Open Access



Consequences of community water fluoridation cessation for Medicaid-eligible children and adolescents in Juneau, Alaska

Jennifer Meyer¹, Vasileios Margaritis^{2*}  and Aaron Mendelsohn²

Abstract

Background: The general aim of this research was to determine whether cessation of community water fluoridation (CWF) increased oral health disparities, as measured by dental caries procedures and restoration costs for children and adolescents.

Methods: The analysis was based on all Medicaid dental claims records of 0- to 18-year-old patients residing in zip code 99801 (Juneau, Alaska) during an optimal CWF year (2003, $n = 853$) compared to all claims for the same age group from 2012 ($n = 1052$), five years after cessation of CWF. A bivariate analysis (Mann-Whitney U test) of the mean number of caries procedures performed per client was conducted in the study groups under both independent CWF conditions. Furthermore, logistic regression was performed using the dependent variables of caries procedures and the cost of caries-related procedures, with adjustments for CWF group, gender, and race.

Results: The statistically significant results included a higher mean number of caries-related procedures among 0- to 18-year-old and < 7-year-old patients in the suboptimal CWF group (2.35 vs. 2.02, $p < 0.001$; 2.68 vs. 2.01, $p = 0.004$, respectively). The mean caries-related treatment costs per patient were also significantly higher for all age groups, ranging from a 28 to 111% increase among the suboptimal CWF cohorts after adjusting for inflation. The binary logistic regression analysis results indicated a protective effect of optimal CWF for the 0- to 18-year-old and < 7-year-old age groups (OR = 0.748, 95% CI [0.62, 0.90], $p = 0.002$; OR = 0.699, 95% CI [0.52, 0.95], $p = 0.02$, respectively). Additionally, the age group that underwent the most dental caries procedures and incurred the highest caries treatment costs on average were those born after CWF cessation.

Conclusions: These results expand our understanding of caries epidemiology under CWF cessation conditions and reaffirm that optimal CWF exposure prevents dental decay. These findings can offer fiscal estimates of the cost burden associated with CWF cessation policies and help decision-makers advance oral health, prevent dental caries, and promote equity in oral health outcomes.

Keywords: Dental caries, Water fluoridation, Alaska

Introduction

While the oral health of most Americans has improved over the last century, it remains a significant unmet health care need for children and structurally marginalized groups [1, 2]. Dental caries continues to be the most common chronic childhood disease, and dental pain is the second most common cause of school absences [1, 3, 4].

Importantly, the burden of negative oral health outcomes is disproportionately borne by vulnerable groups, including those least able to advocate for themselves, such as children, members of non-majority ethnic groups and low-income families [5–7].

From the 1930s through the early part of the twenty-first century, the research community has dedicated time and resources toward producing and reviewing comparison studies of fluoridated versus non-fluoridated communities [8]. Investigating potential associations among optimal community water fluoridation

* Correspondence: vasileios.margaritis@mail.waldenu.edu

²Public Health Programs, School of Health Sciences, College of Health Sciences, Walden University, 100 Washington Ave. South, Suite 900, Minneapolis, MN 55401, USA

Full list of author information is available at the end of the article



© The Author(s). 2018 **Open Access** This article is distributed under the terms of the Creative Commons Attribution 4.0 International License (<http://creativecommons.org/licenses/by/4.0/>), which permits unrestricted use, distribution, and reproduction in any medium, provided you give appropriate credit to the original author(s) and the source, provide a link to the Creative Commons license, and indicate if changes were made. The Creative Commons Public Domain Dedication waiver (<http://creativecommons.org/publicdomain/zero/1.0/>) applies to the data made available in this article, unless otherwise stated.

(CWF) and reductions in both pediatric dental caries and adult tooth loss are also important for improving economic, racial, and ethnic disparities in oral health [9–15]. Over the decades, researchers have established a large body of empirical work supporting both the efficacy and safety standards of CWF systems, which are often summarized in major meta reviews [2, 7, 16–19]. In addition to caries prevention, studies have demonstrated the treatment cost savings secondary to CWF. For example, estimates specify that for every \$1 spent on oral health preventative measures, such as CFW, taxpayers can save \$50 in annual treatment costs for each low-income citizen who relies on state and federal subsidies for dental care [3, 16, 20–24].

The U.S. Centers for Disease Control, along with several independent commissions, conclude that CWF is both a safe and cost-effective method for decreasing dental disease and caries among populations, regardless of age or income [3, 11, 18, 19, 21, 25]. Two large meta-reviews with different inclusion parameters noted that much of the evidence regarding CWF is based on mid- to late-twentieth century studies and cautioned about the applicability of the findings to modern conditions with widely available fluoridated toothpaste and advanced dental technologies [18, 19]. In 2010, the U.S. Department of Health and Human Services convened an interagency panel to review all the available evidence regarding CWF and its potential positive and negative health effects [7]. The panel determined that even after the introduction and widespread availability of fluoridated toothpaste, U.S. populations still benefited from CWF as a result of reductions in tooth decay up to 25% [7, 14, 21]. This panel also found that the only negative health effect associated with optimal CWF, even at higher than recommended levels (2–4 ppm), was severe dental fluorosis [7]. Therefore, considering the concerns regarding dental fluorosis, particularly for children whose teeth are still developing, the U.S. Public Health Service issued a new recommendation that community water programs fluoridate the water supply at 0.7 mg/L versus the previous range of 0.7–1.2 mg/L given the multiple sources of fluoride in the modern context and to balance decay prevention benefits while reducing the risk of dental fluorosis [2, 7]. Recent trends toward CWF discontinuation in public water systems represent an opportunity to evaluate caries epidemiology and caries treatment cost variations under suboptimal CWF conditions [26]. Given the relatively new phenomenon of policy change inspired by CWF cessation advocacy groups, the impact on population health after removing exposure to optimal fluoride levels in public water systems remains understudied [27–29].

The epidemiological impact of CWF discontinuation has been analyzed in only a small number of studies,

and the results have been mixed [25–30]. Additionally, whether specific age groups or income levels are more or less at risk for caries development following CWF cessation has not yet been established [25–30]. The first known meta-analysis of CWF cessation reviewed 13 multidisciplinary databases, and the authors noted only 15 research instances in which CWF cessation was the studied intervention [26]. These publications occurred over several decades, from 1956 to 2003, and represented thirteen different countries [26]. Variations among these published works include methodological factors, such as utilization of a comparison group for whom CWF was not ceased, application of a concurrent cross-sectional versus time series approach, and differences in the type of metric utilized – typically full dental records, claims records or open-mouth screening exams (i.e., DMFT scores), and contextual factors, such as the time interval post-cessation, healthcare delivery systems, local socio-economic conditions and consideration of other sources of fluoride in the community (the introduction of fluoride rinse programs, supplements, or available fluoride salts) [26]. This research intends to contribute to the growing CWF cessation evidence base by assessing and quantifying oral health changes secondary to CWF discontinuation among Medicaid-eligible children and adolescents in Juneau, Alaska, using documentation of caries-related procedures from Medicaid dental claims records six years post-CWF cessation.

According to the previous Surgeon General of the United States, as a nation, approximately 75% of the population has access to optimally fluoridated water [31]. The Healthy People 2020 [32] objective on CWF aims to increase that percentage to 79.6% of the population receiving the optimum level of CWF associated with caries prevention (0.7 mg/L or 0.7 ppm) in community water sources. However, the percentage of Alaska's population served by CWF was 65% in 2007 and fell to 49.3% in 2014 as a result of local city officials changing the public water fluoridation policies [33]. City assemblies in both Juneau (2007) and Fairbanks (2011) reversed CWF policies citing a 'lack of evidence' regarding the oral health benefits and risks of CWF [34]. Currently, the oral health impacts of these local water policy decisions on population oral health in Alaska remain unknown.

This research aimed to assess the impacts of these decisions using the following three research objectives. The first objective was to determine the extent to which CWF cessation impacts the frequency of dental caries-related procedures among Medicaid-eligible children and adolescents. The second objective was to determine the extent to which CWF cessation impacts caries severity as measured by caries-related treatment costs among Medicaid-eligible children and adolescents. The third objective was to determine the extent to which

CWF cessation impacts caries development rates for specific age cohorts among Medicaid-eligible children and adolescents. Recent trends toward CWF discontinuation from public water systems represent an opportunity to evaluate caries epidemiology and caries treatment cost variations under suboptimal CWF conditions [26].

Methods

Juneau served as an ideal study population, with 96% of the residents in zip code 99801 serviced by city water [35, 36]. The rugged terrain of Southeast Alaska makes Juneau one of only two U.S. state capitals accessible only by plane or sea. While Juneau lacks connections to major road systems, thus mitigating the risk of confounding from optimal CWF exposure due to in-and-out migration or travel from neighboring counties (also known as the ‘halo’ effect), it maintains all the modern conveniences that one would expect in the third largest Alaskan city – including schools, public transportation, a hospital, multiple clinics and a variety of dental professional offices, as well as the Southeast Alaska Tribal Health Consortium (SEARHC) headquarters. We also note the widespread availability of fluoridated toothpaste before, during, and after the study at retail outlets, as well as the distribution of such toothpaste to patients at dental clinics. The annual residential population characteristics are similar to those that we may observe on an island or in a closed population. For example, the Juneau census reported a population of 31,283 in 2003 and 32,832 in 2012, reflecting a total increase of 1549 over the nine-year period. In other words, a small population increase of 0.006%, or 172 persons, per year occurred during the study period [37, 38].

The target population of this study included children and adolescents between the ages of 0–18 years living in families whose incomes met Medicaid requirements. The eligibility requirements for Alaskans seeking Medicaid includes children up to 18 years old if the family income does not exceed 150–200% of the Federal Poverty Level [39]. Medicaid income limits vary depending on family size. The rationale for this focus was to assess two groups living in the same zip code with similar ages and economic experiences at two points in time, thus mitigating the influence of confounding factors known to influence oral health status, such as parent educational attainment and wide variations in income [40]. Families living in poverty also represent a vulnerable group likely to be affected by CWF cessation policy decisions and the group that is least able to participate in health policy decision-making processes [4, 24, 41]. As the entire study population was sourced from a homogeneous economic group at two different time points, we were able to observe the influences of the independent variable (CWF) on the dependent variables (dental caries

procedures and treatment costs) both before and after CWF cessation.

The retrospective comparative research design provided a method for investigating the main effect of CWF removal from community water systems on pediatric and adolescent oral health using Medicaid dental claims billing records. Data from Medicaid dental claims have been utilized in previous research, and the form is standardized by the American Dental Association to specify demographic indicators, exact procedure codes, reimbursement rates and provider service charges [16, 22, 23, 42]. Data were secured from all Medicaid dental claims records submitted during 2003, three years prior to cessation, and 2012, six years post-cessation, for all Medicaid-eligible children aged 0 to 18 years residing in the 99801 zip code who were examined by a dentist. The State of Alaska Chief Dental Officer confirmed that Juneau had been optimally fluoridated since the early 1980s, noting a ‘fluoride stoppage’ during the last half of 2003 to study pipe corrosion, although documentation of the actual study was not available (Dr. Whistler, personal communication, February 2, 2016). Therefore, the year 2003 was selected to obtain a clean representation of optimal (0.7 mg/L–1.2 mg/L) CWF exposure. Medicaid claims records were not available from the central Medicaid processing center for the period after 2012 for Alaska; therefore, as CWF cessation occurred in January of 2007, 2012 was selected as the comparison year to maximize the number of children in the sample with only suboptimal (< 0.065 mg/L) CWF exposure as measured annually from 2007 through 2012 [35].

Walden University’s Institutional Review Board approved the study (Walden IRB #10–31–16–0075333). Then, the dental claims database was released after approval by the Centers for Medicare and Medicaid Research Unit [43, 44]. Due to high database costs (\$10,500 USD) and study time constraints, only two years of claims were purchased.

The entire study population, including both 2003 and 2012, yielded 1905 patients, exceeding required sample size estimates. All dental claims records for every individual meeting the zip code and age criteria during the study years were reviewed and coded according to study parameters (i.e., Levels 1–4). In 2003, under optimal CWF conditions, the sample size for the 0- to 18-year age group was 853, and in 2012, under suboptimal CWF conditions, the sample included all claims for 1052 patients. Nationally standardized dental code reference material, specifically, Current Dental Terminology (CDT) codes used for procedure and service claim reimbursement, were publicly available for referencing procedure types and costs for both study years. Overall, CDT claims reimbursement rates do not change year to year like Current Procedural Terminology (CPT) codes typically used in medicine.

According to the retired State Dental Chief Dr. Whistler (personal communication August 1, 2018), Medicaid made adjustments in the form of increases for dental claims CDT codes in 2009 and 2010, which may have resulted in Medicaid reimbursement increases even without provision of more services. From 2003 to 2008, the Medicaid dental reimbursement rate would largely have been the same (i.e., remained unchanged). Therefore, since this study spanned 2003 and 2012, provider service fees were the more consistent metric and could also be adjusted for inflation, thus allowing comparisons.

Further variables were developed to accurately address the research objectives. In addition to sorting data into age group cohorts, a variable reflecting the number of caries-related procedures and total costs for caries-related procedures was used. More specifically, all dental procedure codes were organized into four levels. Level 1 represented the type of oral exam (e.g., partial or comprehensive), Level 2 represented preventative care (e.g., x-rays, sealants or fluoride varnish), Level 3 represented caries-related services (e.g., restoration by amalgam, resin, crown, filling under sedation or endodontic/root canal treatments), and Level 4 represented all other services, such as extractions and surgeries. While some Level 4 procedures were likely caries-related, such as extractions, we were not able to confirm this assumption by CDT codes alone as they lack diagnostic details. Therefore, to maximize precision regarding decay without a full medical record, the claims for extractions and outpatient surgeries were not included in the analysis.

The study objectives required analysis of the Level 3 category of procedure claims. We manually counted the number of caries-related claims (Level 3 claims) and the total dollar amount charged by the service provider for these restorative treatments. For example, if a patient had a one-surface primary amalgam restoration and a three-surface anterior resin restoration during the study year, then this patient's experience would be summed as two caries-related procedures, along with the total caries-related costs for these specific procedures.

Descriptive statistics were calculated in SPSS for the independent variable of CWF and the dependent variables of dental caries procedures and dental caries-related costs, followed by adjustments for gender and race. Adjustments for income and parental educational attainment were not applied since the entire sample included only low-income participants whose family incomes met the criteria for Medicaid eligibility. Parent education was not a variable in the database, but it is assumed to be similar between the two study years since the child or adolescent was receiving Medicaid benefits. Qualification for Medicaid was and remains based on income level and varies by family size, disability status, and other metrics. For example, in 2003, the poverty level for a family

of three in Alaska was defined as an annual income of \$15,140, and in 2012, the income level was \$23,870 [45, 46]. Medicaid expansion in Alaska did not occur until 2015 under the Affordable Care Act. Proximity to a dental provider in the small community of Juneau, which utilizes public transit and has approximately 40 miles of paved, two-lane highway, remained unchanged during the study period.

Results

Univariate analysis of the data indicated that half of the participants were male (51.2%). Slightly more than one-half (53.9%) of the participants self-identified as American Indian or Alaska Native (AI/AN), and 30.9% self-identified as white/Caucasian. While the AI/AN community accounts for only 13.4% of Alaska's total population, they are over-represented in the Medicaid group due to historical oppression resulting in poverty. Table 1 summarizes the full descriptive statistics of the complete study population for the 0- to 18-year-old age groups.

We conducted a bivariate analysis of the mean number of caries procedures for the study groups under both conditions to address the first research objective assessing the extent to which CWF cessation impacts the frequency of dental caries procedures. According to the results of a Shapiro-Wilk test ($p < 0.0001$), the data were not normally distributed. Therefore, a Mann-Whitney U test was used to evaluate the difference in the mean number of dental caries-related procedures per child between the two independent CWF groups of different sizes. The results in Table 2 demonstrate that the mean number of caries-related procedures for the 0- to 18-year-old age groups was significantly higher in the suboptimal CWF group than that in the optimal CWF group (2.35 vs. 2.02, $p < 0.001$). The binary logistic regression results indicated that the odds ratio for patients aged 0 to 18 years living under optimal CWF conditions to receive a dental caries procedure was 0.748, indicating a protective effect (OR = 0.748, 95% CI [0.62, 0.90], $p < 0.0001$). In other words, the odds of a child or adolescent undergoing a dental caries procedure in 2003 was 25.2% less than that of a child or adolescent in the suboptimal CWF group.

Our analysis for the second research objective yielded similar results (Table 3). The mean caries-related treatment cost for the 0- to 18-year-old age cohort was significantly higher in the suboptimal CWF group than that in the optimal CWF group (\$593.70 vs. \$344.34, $p < 0.0001$) without adjusting for inflation. According to the U.S. Department of Labor Consumer Price Index [47], the inflation rate increased an estimated 24.75% between 2003 and 2012. Therefore, the increase in inflation-adjusted provider service charges in caries treatment costs

Table 1 Descriptive Statistics of the Juneau Study Sample by CWF Status ($n = 1905$)

Descriptor	Optimal CWF Year 2003 (0.7–1.2 mg/L)		Suboptimal CWF Year 2012 (< 0.1 mg/L)	
	Frequency	Percent	Frequency	Percent
<i>N</i>	853	44.8	1052	55.2
Gender				
Female	402	47.2	528	50.1
Male	451	52.8	524	49.9
Race/Ethnicity				
White/Non-Hispanic	319	37.5	269	25.6
Black/African American	19	0.02	19	0.02
American Indian or Alaskan Native	423	49.6	604	57.4
Asian or Pacific Islander	23	2.7	37	3.5
Hispanic or Latino	18	2.1	52	4.9
Native Hawaiian or Other Pacific	18	2.1	55	5.2
Unknown	33	3.9	16	1.5

associated with CWF cessation for the 0- to 18-year-old age group was +47%, or \$161.84. According to logistic regression analysis, the odds that a patient aged 0 to 18 years under optimally fluoridated conditions would be billed for dental caries treatment was 0.749, which was 25.1% less than that for a patient of the same age in the suboptimal CWF conditions group (OR = 0.749, 95% CI [0.623, 0.90], $p < 0.002$).

Lastly, our analysis for the third research objective considered which age group suffered the largest caries procedure burden under both CWF conditions. Bivariate analysis revealed that the mean number of caries-related procedures per patient for children under 7 years old was significantly higher in the suboptimal CWF group than that in the optimal CWF group (2.68 vs. 2.01, $p < 0.004$). The results from binary logistic regression were also significant (OR = 0.699, 95% CI [0.52, 0.95], $p < 0.02$) and similar to previous results, indicating a protective effect for optimal CWF exposure. Caries treatment costs were also higher in the under 7-year-old suboptimal CWF group than those in the optimal CWF group (\$692.87 vs. \$350.13, $p < 0.0001$). After adjusting for inflation, we observed a caries treatment cost increase of 73% attributable

to CWF cessation and estimated at approximately \$255.60.

The results for the group of individuals born after CWF cessation and aged <6 years were of particular interest to the research team. These results are also included in Tables 2 and 3 and Fig. 1, which summarize the differences in the mean number of caries procedures and treatment cost results and illustrates consistent epidemiologic trends. The children without exposure to optimal CWF suffered a higher percent increase in caries procedures along with higher restoration costs, thus signifying greater tooth surface loss to decay secondary to weaker enamel (2.52 vs. 1.55, $p < 0.0001$) (\$644.72 vs. \$272.73, $p < 0.0001$) (Fig. 1). According to binary regression analysis for the under six-years-old age group, the odds of undergoing dental caries procedures under optimal CWF conditions was 51% less than that for a child of the same age in 2012 under suboptimal conditions (OR = 0.488, 95% CI [0.33, 0.73], $p < 0.0001$).

Discussion

The results of this study confirm the benefits of optimal CWF supported by previous research and can contribute

Table 2 The Mean (SD) Number of Caries Procedures per Child in 2003 and 2012, and a Summary of the Bivariate and Binary Regression Analyses

Age Group (years)	Mean (SD) 2003 Optimal CWF	Mean (SD) 2012 Suboptimal CWF	Mann-Whitney U <i>p</i>	Logistic Regression ^a Optimal CWF OR, [95% CI]
0 to < 6	1.55 (3.89) $n = 194$	2.52 (4.35) $n = 301$	0.0001	0.488, [0.33, 0.73]
0 to < 7	2.01 (4.22) $n = 303$	2.68 (4.57) $n = 461$	0.004	0.699, [0.52, 0.95]
7 to < 13	1.61 (3.38) $n = 352$	1.64 (2.60) $n = 400$	NS	NS
13 to 18	2.75 (4.73) $n = 198$	3.04 (4.66) $n = 191$	NS	NS
0 to 18	2.02 (4.05) $n = 853$	2.35 (3.99) $n = 1052$	0.001	0.748, [0.62, 0.90]

NS Not Significant

^aAdjusted for gender and race

Table 3 Mean Caries-related Treatment Costs by Age in 2003 and 2012 and Adjusted for Inflation

Age Group (years)	Mean (\$) 2003 Optimal CWF	Mean (\$) 2012 Suboptimal CWF	Mann-Whitney U p	Total Cost Inc/ % Inc	Adjusted ^a -25% Inflation	Increase (\$) Attributed to Suboptimal CWF
0 to < 6	272.72	644.72	0.0001	372.00/136%	111%	302.71
0 to < 7	350.13	692.87	0.0001	342.74/98%	73%	255.60
7 to < 13	241.52	382.44	0.001	140.92/58%	33%	79.70
13 to 18	519.07	795.68	0.035	276.61/53%	28%	145.34
0 to 18	344.34	593.70	0.0001	249.36/72%	47%	161.84

^aService provider charges were used rather than Medicaid reimbursement amounts for comparisons by accurately adjusting for inflation

additional research-based evidence regarding the oral health consequences and costs that can arise when CWF is discontinued. The most common modality of study among previous CWF cessation research was a concurrent cross-sectional analysis using DMFT screening in a community that had ceased CWF at some point in the past compared to a community that continued optimal CWF [26]. Therefore, this research offers an alternative modality for studying the effects of CWF using Medicaid claims data from the same community before and after CWF cessation.

The results demonstrate a statistically significant increase in the number of dental caries procedures and associated treatment costs for the general cohort under suboptimal CWF conditions in 2012 among patients aged 0 to 18 years (2.35 vs. 2.02, $p < 0.001$). This increase was more pronounced among younger age groups under suboptimal CWF conditions, specifically the < 7-year-old age group (2.68 vs. 2.01, $p = 0.004$) and the < 6-year-old age group who were born after CWF was ceased (2.52 vs. 1.55, $p < 0.0001$).

The naturally occurring fluoride level in Juneau's water since CWF was ceased in January 2007 has remained between 0.05–0.065 mg/L per annual reporting, which is

more than ten-times less than the optimal CWF level needed for caries prevention [35]. Previous research indicates that without the presence of optimal levels of fluoride in drinking water, and thus in the mouth and saliva, teeth may form with weaker enamel and lack the ability to remineralize early signs of decay [9, 25, 31, 48]. Therefore, we expected to observe a general increase in dental caries-related procedures and treatment costs across age groups because fluoride acts primarily topically [9, 48]. Additionally, we expected to observe more significant impacts among patients with the lowest exposure to optimal CWF.

In this study, a major advantage of acquiring both pre- and post-fluoride cessation data in this natural setting was the potential to assess the net differences in the intervention condition (suboptimal CWF) and in the control condition (optimal CWF) [49]. The results indicate a clear caries epidemiologic shift toward a caries increase among patients without the protective benefit of optimal CWF. As no significant difference in the mean number of caries procedures was observed between the 7- to 12- and 13- to 18-year-old age groups, we suggest that these individuals may have a residual protective effect from optimal CWF exposure during childhood and

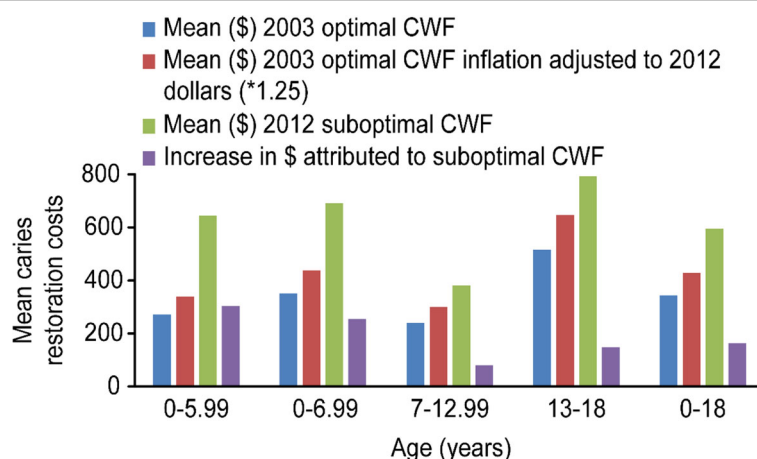


Fig. 1 Mean caries restoration costs according to age for children with optimal or suboptimal community water fluoridation (CWF). First, the mean cost in 2003 for children with optimal CWF was calculated; the mean cost in 2003 was then adjusted for inflation (*1.25) according to the 2012 dollar value; and lastly the increase cost attributed to suboptimal CWF was calculated

early adolescence. Additionally, between 2003 and 2012, we observed a sevenfold overall increase in the placement of sealants. Optimal CWF exposure during childhood, plus the increased use of dental sealants during school-aged years, may explain the results among the older cohorts; however, this topic requires further investigation [27–29].

Overall, we were able to measure the influence of the independent variable, CWF, on the dependent variables, dental caries procedures and treatment costs, both before and after cessation by utilizing a study population comprising participants living at or near poverty conditions. The similarity of the target groups' income criteria for Medicaid eligibility adds strength to the internal validity of the study; therefore, the results and causal implications are more valid than if the results had been derived from the general population [22, 49]. Second, the external validity of the results was also increased by working with only Medicaid claims data, which limited the influence of higher-income groups [22, 50]. Families with high incomes may have easier access to dental care and may more routinely visit a dentist or refill supplemental fluoride tablets, which could potentially dilute small changes in caries rates under fluoridation and non-fluoridation conditions [22, 24, 27, 50]. Therefore, the results are likely generalizable to other Medicaid groups in communities considering CWF cessation.

Regarding reliability, variations in providers' therapeutic approaches and billing practices may have had some influence, but we anticipate that these variations were similar in both study years. The data were managed and recoded by only two individuals, and errors were estimated to be minimal. In summary, the internal and external qualities of this study support generalizability to other 0- to 18-year-old Medicaid populations in Alaska who have already ceased CWF or are considering CWF cessation. The methodology and analysis processes are certainly transferrable to other regions and offer an innovative metric option for future oral health research and statewide public health surveillance programs.

The results presented in Table 3 indicate a progressively higher caries risk and cost burden for the younger age groups in the suboptimal CWF cohort. Please recall that older patients in this study were exposed to several years of optimal CWF as young children born prior to cessation in 2007. For example, patients in the 7- to 13-year-old age group were born between 2000 and 2005 and thus benefited from early-life/childhood optimal CWF exposure. Overall, the costs of caries treatment services increased for each age group cohort, even after adjusting for inflation, and were markedly higher under suboptimal CWF conditions. These results support current evidence that even in modern conditions with widely available fluoride toothpaste, rinses,

and professionally applied prophylaxis, CWF is associated with population benefits, including cost effectiveness and caries prevention [6, 7, 22, 24, 31, 50, 51].

Limitations

The study has a number of limitations. First, due to funding limits, only two years of data were purchased for comparison rather than five to ten years of data, which would have enabled a more sophisticated trend analysis. Second, dental claims for extractions or full-mouth reconstruction were removed from the primary data analysis because we could not confirm that these procedures were caries-related without the clients' full medical records. Therefore, caries procedures and costs may be underrepresented in the results. Third, the coding scheme also assumes that within 1 year, the dental professional treated all points of decay for each individual patient and did not over- or undertreat. Lastly, if an eligible child did not visit the dentist that year, then no claims forms were generated, and they were not included in the study.

While the use of reimbursement claims records as the primary metric for longitudinal evaluation in a pre- and post-CWF-exposed population was innovative, a precedent had been set by concurrent comparison population analyses completed in Louisiana [16] and New York [22] and by the Texas Department of Public Health [23]. Additional methodological factors include identification of strategies to control for confounders and the issue of measuring short-term versus long-term changes. Rugg-Gunn and Do [40] remark that among studies published in the last twenty-five years exploring CWF using a cross-sectional comparison methodology, the use of multivariate statistical analyses with adjustments for confounders has yielded minimal change in the net effect of CWF on caries reduction. Typical covariates for dental caries and dozens of other negative health outcomes include diet, parental education and parental income [40]. As with most negative health outcomes, these covariates can play roles in determining an individual's oral health, often influencing diet options, social norms toward seeking preventative dental care, prioritization of home oral care practices and stress levels [24, 28]. We acknowledge baseline and comparison data regarding parental education among low income families, home oral hygiene practices, and dietary habits to be unknown considerations. However, proxy measures may offer some estimates of influence. For example, the Alaska Youth Risk Behavioral Survey (YRBS) tracks sugar-sweetened beverage (SSB) consumption among teens, which appears to be declining, mirroring national trends. According to the YRBS for Alaska in 2007, 21.8% of youths drank one SSB one or more times per day during the past 7 days, while in 2013, the rate

was 15.8% [52, 53]. While the trend of reduced SSB and thus added sugar consumption may be declining nationally and statewide, the reduction is highly unlikely to be sufficient to result in a reduction in caries (< 10% of total daily calories) [54, 55].

Based on available population estimates, we note only small changes between the 2003 and 2012 Juneau Borough censuses and minimal changes to Medicaid eligibility requirements. Therefore, common sense would support that the parental education level among Medicaid-eligible families was also comparable between the two groups. While the similarities in population size and socioeconomic conditions may strengthen the validity of the study conclusions, they can also be viewed as a limitation for the generalizability of the study's results to other populations that experience more in-and-out migration or wider variations in income.

Other covariates that may have influenced the results include prescriptive fluoride supplementation, school fluoride rinse programs, and dental sealants. No school-based oral health or school rinse programs existed in Juneau before, during or after the study period, and prescriptive supplementation has always remained very limited (personal communications with Dr. Whistler and Dr. Hort, January 2016). Notably, among studies exploring other probable confounders, such as widely available fluoride toothpaste, moderate access to school-based fluoride varnish programs and in-office fluoride applications, researchers have reported that optimal CWF still improves oral health among children through caries prevention, enamel remineralization and cost savings [22, 28, 31, 50, 51, 56, 57]. Lastly, another potential limitation of this study is that we do not have information regarding fluoride toothpaste use in this low-socioeconomic status population, and fluoride toothpaste use may be much lower than that expected in other populations. Such information could strengthen the conclusion regarding the benefit of CWF in this population compared to other populations that regularly use fluoride toothpaste.

Conclusion

This study analyzed oral health changes secondary to CWF discontinuation among Medicaid-eligible children and adolescents in a community in which the local government ceased fluoridation of the public water system. We examined the relationship between dental caries-related procedures and costs under optimal and suboptimal CWF conditions through rigorous statistical analysis of Medicaid dental claims records and formed the following conclusions. According to the aforementioned results, CWF cessation promoted a marked increase in the number of caries-related procedures and treatment costs for Medicaid-eligible children and adolescents aged 0–

18 years. Additionally, the results indicated that children in the younger age group cohorts underwent more dental caries procedures than the older age group cohorts, who had benefited from early childhood exposure to optimal CWF. These results add to the growing body of information available regarding CWF cessation epidemiology by both confirming the dental caries prevention benefit of CWF and expanding the evidence base regarding the oral health impacts of CWF cessation under contemporary conditions.

The analysis also can offer fiscal estimates that can be used by community leaders and decision-makers who are considering CWF cessation and may need to plan for the increased revenue required to address the treatment costs among clients relying on state and federal government subsidies. With this study, dental and public health professionals also have access to more evidence to accurately inform officials establishing future community water fluoridation policies and to illustrate how CWF cessation can affect individuals, especially children, in economically vulnerable or low-income circumstances [22, 24, 28, 50].

Acknowledgements

The authors would like to thank the following individuals for their support and commentary on this research: Dr. Brad Whistler, Dr. Kimberly Hort, Dr. Thomas Hennessy, and Karol Fink RD.

Funding

The study was self-funded. No public or private funding source was used for this research.

Availability of data and materials

Data supporting this study can be released by the Centers for Medicare and Medicaid Services (CMS) Research Data Assistance Center (ResDAC) after an application process. The claims database used in this study are not publicly available because they contain beneficiary-protected health information and thus require a Data Use Agreement. This agreement is awarded after an application/approval process conducted by the Centers for Medicare and Medicaid Research Data and Assistance Center (ResDAC), and only then can data be purchased <https://www.resdac.org/>. This application also requires IRB approval from your institution prior to submission.

Authors' contributions

JM and VM conducted the data management and analysis. JM and VM contributed to the design of the study. JM, VM and AM contributed to the data interpretation and preparation of the manuscript. All authors read and approved the final manuscript.

Ethics approval and consent to participate

Walden's Institutional Review Board also approved the study (Walden IRB #10–31–16-0075333).

Consent for publication

Not Applicable.

Competing interests

The authors declare that they have no competing interests.

Publisher's Note

Springer Nature remains neutral with regard to jurisdictional claims in published maps and institutional affiliations.

Author details

¹Health Sciences, University of Alaska Anchorage, College of Health, 3211 Providence Drive, Anchorage, AK 99508, USA. ²Public Health Programs, School of Health Sciences, College of Health Sciences, Walden University, 100 Washington Ave. South, Suite 900, Minneapolis, MN 55401, USA.

Received: 6 March 2018 Accepted: 30 November 2018

Published online: 13 December 2018

References

- Jackson SL, Vann WF, Kotch JB, Pahel BT, Lee JY. Impact of poor oral health on children's school attendance and performance. *Am J Public Health*. 2011;101:1900–6. <https://doi.org/10.2105/AJPH.2010.200915>.
- U.S. Department of Health and Human Services, Centers for Disease Control and Prevention. Statement on the evidence supporting the safety and effectiveness of community water fluoridation. (2017). <https://www.cdc.gov/fluoridation/pdf/cdc-statement.pdf>. Accessed 1 Nov 2018.
- Centers for Disease Control and Prevention. Community water fluoridation. (2015). <https://www.cdc.gov/fluoridation/index.html>. Accessed 1 Nov 2018.
- Newacheck PW, Hughes DC, Hung YY, Wong S, Stoddard JJ. The unmet health needs of America's children. *Pediatrics*. 2000;105:989–97.
- Abanto J, Carvalho TS, Mendes FM, Wanderley MT, Bönecker M, Raggio DP. Impact of oral diseases and disorders on oral health-related quality of life of preschool children. *Commun Dent Oral Epidemiol*. 2011;39:105–14. <https://doi.org/10.1111/j.1600-0528.2010.00580.x>.
- U.S. Department of Health and Human Services, National Institutes of Health, National Institute of Dental and Craniofacial Research. Oral health in America: A report of the surgeon general. (2000). <http://www.nidcr.nih.gov/DataStatistics/SurgeonGeneral/Documents/hck1ocv@www.surgeon.fullrpt.pdf>. Accessed 1 Nov 2018.
- U.S. Department of Health and Human Services Federal Panel on Community Water Fluoridation. U.S. Public Health Service recommendation for fluoride concentration in drinking water for the prevention of dental caries. *Public Health Rep*. 2015;130:318–31. <https://doi.org/10.1177/003335491513000408>.
- Freeze RA, Lehr JH. The fluoride wars: how a modest public health measure became America's longest running political melodrama. Hoboken: John Wiley & Sons; 2009.
- American Dental Association. Fluoridation FAQs. (2016). <http://www.ada.org/en/public-programs/advocating-for-the-public/fluoride-and-fluoridation/fluoridation-faq>. Accessed 1 Nov 2018.
- Centers for Disease Control and Prevention. Untreated dental caries (cavities) in children ages 2–19, United States. (2018). <https://www.ncbi.nlm.nih.gov/pubmed/25932891>. Accessed 1 Nov 2018.
- Centers for Disease Control and Prevention. State Strategies - Preventing tooth decay. (2015). <http://www.cdc.gov/policy/hst/statestrategies/oralhealth/>. Accessed 1 Nov 2018.
- Dye BA, Arevalo O, Vargas CM. Trends in paediatric dental caries by poverty status in the United States, 1988–1994 and 1999–2004. *Int J Paediatr Dent*. 2010;20:132–43. <https://doi.org/10.1111/j.1365-263X.2009.01029.x>.
- Dye BA, Thornton-Evans G, Li X, Iafolla TJ. Dental caries and sealant prevalence in children and adolescents in the United States, 2011–2012. NCHS Data Brief. Hyattsville: National Center for Health Statistics; 2015. <https://www.cdc.gov/nchs/data/databriefs/db191.htm>. Accessed 1 Nov 2018.
- Griffin SO, Regnier E, Griffin PM, Huntley V. Effectiveness of fluoride in preventing caries in adults. *J Dent Res*. 2007;86:410–5. <https://doi.org/10.1177/154405910708600504>.
- Neidell M, Herzog K, Glied S. The association between community water fluoridation and adult tooth loss. *Am J Public Health*. 2010;100:1980–5. <https://doi.org/10.2105/AJPH.2009.189555>.
- Centers for Disease Control and Prevention. Water fluoridation and costs of Medicaid treatment for dental decay – Louisiana. (1999). <https://www.cdc.gov/mmwr/preview/mmwrhtml/mm4834a2.htm>. Accessed 1 Nov 2018.
- Gillcrist JA, Brumley DE, Blackford JU. Community fluoridation status and caries experience in children. *J Public Health Dent*. 2001;61:168–71. <https://doi.org/10.1111/j.1752-7325.2001.tb03385.x>.
- Iheozor-Ejiofor Z, Worthington HV, Walsh T, O'Malley L, Clarkson JE, Macey R, et al. Water fluoridation for the prevention of dental caries. *Cochrane Database Syst Rev*. 2015;CD010856. https://www.cochrane.org/CD010856/ORAL_water-fluoridation-prevent-tooth-decay
- McDonagh M, Whiting P, Bradley M, Cooper J, Sutton A, Chestnutt I, et al. A systematic review of public water fluoridation. New York: National Health Service Centre for Reviews and Dissemination; 2000.
- Centers for Disease Control and Prevention. Recommendations for using fluoride to prevent and control dental caries in the United States. *Morb Mortal Wkly Rep*. 2001;50(RR14):1–42. <https://www.cdc.gov/mmwr/preview/mmwrhtml/rr5014a1.htm>. Accessed 1 Nov 2018.
- Griffin SO, Jones K, Tomar SL. An economic evaluation of community water fluoridation. *J Public Health Dent*. 2001;61:78–86. <https://doi.org/10.1111/j.1752-7325.2001.tb03370.x>.
- Kumar JV, Adekugbe O, Melnik TA. Geographic variation in Medicaid claims for dental procedures in New York state: role of fluoridation under contemporary conditions. *Public Health Rep*. 2010;125:647–54. <https://doi.org/10.1177/003335491012500506>.
- Texas Department of State Health Services. Water fluoridation costs in Texas: Texas health steps [EPSDT-MEDICAID]. Austin: Texas Department of State Health Services; 2000. <http://www.dshs.texas.gov/dental/Fluoride-Cost.shtm?terms=Water%20fluoridation%20costs%20in%20Texas>. Accessed 1 Nov 2018.
- Wong E. The real cost of removing water fluoridation: a health equity impact assessment-report. Wellesley Institute: Portland; 2013.
- Armfield JM. Community effectiveness of public water fluoridation in reducing children's dental disease. *Public Health Rep*. 2010;125:655–64. <https://doi.org/10.1177/003335491012500507>.
- McLaren L, Singhal S. Does cessation of community water fluoridation lead to an increase in tooth decay? A systematic review of published studies. *J Epidemiol Commun Health*. 2016;70:934–40. <https://doi.org/10.1136/jech-2015-206502>.
- Maupomé G, Clark DC, Levy SM, Berkowitz J. Patterns of dental caries following the cessation of water fluoridation. *Commun Dent Oral Epidemiol*. 2001;29:37–47. <https://doi.org/10.1034/j.1600-0528.2001.00007.x>.
- McLaren L, McNeil DA, Potestio M, Patterson S, Thawer S, Faris P, et al. Equity in children's dental caries before and after cessation of community water fluoridation: differential impact by dental insurance status and geographic material deprivation. *Int J Equity Health*. 2016;15:24. <https://doi.org/10.1186/s12939-016-0312-1>.
- McLaren L, Patterson S, Thawer S, Faris P, McNeil D, Potestio M, et al. Measuring the short-term impact of fluoridation cessation on dental caries in grade 2 children using tooth surface indices. *Commun Dent Oral Epidemiol*. 2016;44:274–82. <https://doi.org/10.1111/cdoe.12215>.
- Attwood D, Blinkhorn AS. Dental health in schoolchildren 5 years after water fluoridation ceased in south-West Scotland. *Int Dent J*. 1991;41:43–8.
- Murthy VH. Surgeon general's perspectives. *Public Health Rep*. 2015;130:296–8. <https://doi.org/10.1177/003335491513000402>.
- Healthy People 2020. Oral health. Washington, DC: U.S. Department of Health and Human Services, Office of Disease Prevention and Health Promotion. Published 2014. (2018). <https://www.healthypeople.gov/2020/topics-objectives/topic/oral-health>. Accessed 1 Nov 2018.
- Centers for Disease Control and Prevention. State reported water fluoridation data and statistics 2000–2014. (2016). <https://www.cdc.gov/fluoridation/statistics/2014stats.htm>. Accessed 1 Nov 2018.
- Chomitz D. Fairbanks city council halts additional fluoride in city water. *The Fairbanks Daily News-Miner*. (2011). http://www.newsminer.com/fairbanks-city-council-halts-additional-fluoride-in-city-water/article_3b1cde97-dcef-5b4b-be69-9c2fc34531e4.html. Accessed 1 Nov 2018.
- City Borough of Juneau (CBJ) Water Utility. Water utility system information. Annual water quality reports for 2004–2016; (1993–2003 available by request). <https://beta.juneau.org/engineering-public-works/utilities-division/water-utility>. Accessed 1 Nov 2018.
- U.S. Environmental Protection Agency, Consumer Confidence Reports (CCR). Annual drinking water reports for Alaska, Juneau, 99801. <https://ofmpub.epa.gov/apex/safewater/f?p=136:103:::NO:::> Accessed 1 Nov 2018.
- Alaska Department of Labor and Workforce Development. Labor department estimates Alaska's 2003 population. Report prepared by the research and analysis section. (2004). <http://labor.alaska.gov/news/2004/news04-33.pdf>. Accessed 1 Nov 2018.
- Alaska Department of Labor and Workforce Development. Alaska population overview 2012 estimates. Report prepared by the research and analysis section. (2013). <http://live.laborstats.alaska.gov/pop/estimates/pub/12popover.pdf>. Accessed 1 Nov 2018.

39. Centers for Medicare & Medicaid (CMS). Medicaid and CHIP in Alaska. <https://www.medicare.gov/medicaid/by-state/stateprofile.html?state=alaska>. Accessed 1 Nov 2018.
40. Rugg-Gunn AJ, Do L. Effectiveness of water fluoridation in caries prevention. *Commun Dent Oral Epidemiol*. 2012;40:55–64. <https://doi.org/10.1111/j.1600-0528.2012.00721.x>.
41. Dye BA, Li X, Thornton-Evans G. Oral health disparities as determined by selected healthy people 2020 oral health objectives for the United States, 2009–2010. *NCHS Data Brief*. 2012;104:1–8.
42. Dental ADA. Claim form. (2012). <http://www.ada.org/en/publications/cdt/ada-dental-claim-form>. Accessed 1 Nov 2018.
43. Centers for Medicare & Medicaid (CMS). Research and data assistance center (ResDAC). (2012). <https://www.cms.gov/Research-Statistics-Data-and-Systems/Research/ResearchGenInfo/ResearchDataAssistanceCenter.html>. Accessed 1 Nov 2018.
44. Research Data Assistance Center. (ResDAC). CMS data request center. <https://www.resdac.org/>. Accessed 1 Nov 2018.
45. U.S Department of Health and Human Services, Office of the Assistant Secretary for Planning and Evaluation. HHS poverty guidelines. Federal Register, Vol. 3, No. 3018, 4154–4055. (2003). <https://aspe.hhs.gov/2003-poverty-guidelines-federal-register-notice>. Accessed 1 Nov 2018.
46. U.S Department of Health and Human Services, Office of the Assistant Secretary for Planning and Evaluation. HHS poverty guidelines. Federal Register, Vol. 77, No. 17, 4034–4035. (2012). <https://aspe.hhs.gov/2012-hhs-poverty-guidelines#thresholds>. Accessed 1 Nov 2018.
47. U.S. Department of Labor. Bureau of labor statistics, databases, tables & calculators by subject, CPI inflation calculator. (2017). https://www.bls.gov/data/inflation_calculator.htm. Accessed 1 Nov 2018.
48. O'Mullane DM, Baezz RJ, Jones S, Lennon MA, Petersen PE, Rugg-Gunn AJ, Whelton H, Whitford GM. Fluoride and oral health. *Community Dent Health*. 2016;33(2):69–99. <https://www.cdjournal.org/issues/33-2-june-2016/704-fluoride-and-oral-health>. Accessed 1 Nov 2018.
49. Murray DM. Design and analysis of group randomized trials. New York: Oxford University Press; 1998.
50. Edelstein BL, Hirsch G, Frosh M, Kumar J. Reducing early childhood caries in a Medicaid population: a systems model analysis. *J Am Dent Assoc*. 2015; 146:224–32. <https://doi.org/10.1016/j.adaj.2014.12.024>.
51. O'Connell JM, Brunson D, Anselmo T, Sullivan PW. Costs and savings associated with community water fluoridation programs in Colorado. *Prev Chronic Dis*. 2005;2:A06. <https://doi.org/10.1377/hlthaff.2016.0881>.
52. State of Alaska. Department of Health and Social Services, Office of Disease Prevention and Health Promotion. Alaska 2007 Youth Risk Behavioral Health Survey. Published 2007. <http://dhss.alaska.gov/dph/Chronic/Pages/yrebs/yrebs07.aspx>. Accessed 1 Nov 2018.
53. State of Alaska. Department of Health and Social Services, Office of Disease Prevention and Health Promotion. Alaska 2013 Youth Risk Behavioral Health Survey. Published 2013. http://dhss.alaska.gov/dph/Chronic/Documents/School/pubs/2013YRBS_Highlights.pdf. Accessed 1 Nov 2018.
54. Bleich SN, Vercammen KA, Koma JW, Li Z. Trends in beverage consumption among children and adults, 2003–2014. *Obesity*. 2018;26:432–41. <https://doi.org/10.1002/oby.22056>.
55. Moynihan PJ, Kelly SA. Effect on caries of restricting sugars intake: systematic review to inform WHO guidelines. *J Dent Res*. 2014;93:8–18. <https://doi.org/10.1177/0022034513508954>.
56. Rozier RG, Adair S, Graham F, Iafolla T, Kingman A, Kohn W, et al. Evidence-based clinical recommendations on the prescription of dietary fluoride supplements for caries prevention: a report of the American Dental Association Council on Scientific Affairs. *J Am Dent Assoc*. 2010;141:1480–9. <https://doi.org/10.14219/jada.archive.2010.0111>.
57. Cho HJ, Jin BH, Park DY, Jung SH, Lee HS, Paik DI, et al. Systemic effect of water fluoridation on dental caries prevalence. *Commun Dent Oral Epidemiol*. 2014;42:341–8. <https://doi.org/10.1111/cdoe.12091>.

Ready to submit your research? Choose BMC and benefit from:

- fast, convenient online submission
- thorough peer review by experienced researchers in your field
- rapid publication on acceptance
- support for research data, including large and complex data types
- gold Open Access which fosters wider collaboration and increased citations
- maximum visibility for your research: over 100M website views per year

At BMC, research is always in progress.

Learn more biomedcentral.com/submissions



8/14//2020

Dear Green Bay Common Council,

On behalf of the Village of Wrightstown, I write to express our overwhelming support for community water fluoridation. The Green Bay Water Utility supplies us with treated water that contains fluoride at the appropriate level to promote dental health for our customers, and we would like to be able to continue this offering as a wholesale customer of the Green Bay Water Utility.


The science behind fluoridation of water and decades of success, with agreement from every major health organization from the Centers for Disease Control and Prevention (CDC) to the American Dental Association (ADA), concluded that fluoridated water protects teeth without posing risks to health. While fluoride is naturally occurring in almost all water supplies, we appreciate that Green Bay Water Utility has adjusted the level by adding fluoride to achieve the right amount to reduce tooth decay.

Before the common practice of fluoridation, health organizations believe lack of fluoride is one of the major reasons that many people needed dentures, which were quite common before widespread fluoridation. Science and studies prove that dental costs are lower and oral health problems have declined in fluoridated communities, having an important impact on our overall health and lowered many families' dental budgets.

Many times misleading information associates fluoride with fertilizer and industrial waste. The reality is that fluoride is extracted from phosphate rock, and so is phosphoric acid, an ingredient in name brand soft drinks such as Pepsi and Coca Cola. Neither one of them comes from fertilizer. It is important to base decision-making on true and corresponding health related information and the science behind water treatment.

Dental disease is the most common childhood disease and is associated with diabetes, adverse pregnancy outcomes, heart disease and lost school and work hours.

Science and health stats show fluoridated water decreases tooth decay by nearly 25 percent in children as well as in adults. The science behind this treatment has also proven to save communities money, by reducing costs and lost work hours spent on repairing tooth decay. For most communities, every \$1 invested in water fluoridation saves \$38 in unnecessary dental treatment costs. Green Bay Water Utility has been wise to use this proven intervention and we urge its continuation to benefit all of the people who drink Green Bay water.

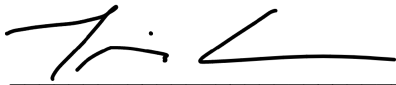

Travis Coenen, Village Administrator

8/14/2020

Date

DEPARTMENT OF PUBLIC WORKS
Douglas J. Martin
Director of Public Works
dmartin@ashwaubenon.com



August 19, 2020

**Green Bay Water Utility
Attn: Nancy Quirk, P.E.
PO Box 1210
Green Bay, WI 54305**

Re: Potable Drinking Water -- Fluoride Addition

Dear Nancy:

Thank you for the opportunity to discuss the topic of fluoride addition in potable drinking water. From time to time, questions come forth as to the viability of adding fluoride to public drinking water and its effectiveness in providing a measurable impact on the teeth of those drinking the water. When questions of this nature come forth, we show them the respect they are due by turning to the experts in the professions who see the end results on a daily basis. In this case, our dental professionals are the front-line viewers of what the addition of fluoride to public drinking water has on the teeth of those who drink water with versus without the addition. From our local dentists to the American Dental Association, the results, and recommendations they consistently urge is to maintain a beneficial level of fluoride in drinking so as to aid in the development and protection of teeth. The Green Bay Water Utility has followed CDC and WDNR guidelines for decades in the addition of fluoride to its drinking water to the benefit of many generations of families. In following the recommendations and results from the experts in the dental professions, as well as the national associations within that field, we continue to support the fluoride addition to potable drinking water.

Thank you very much for your time.

Sincerely,

**Douglas J. Martin, P.E.
Director of Public Works**



2990 S. Pine Tree Rd.
Hobart, WI 54155
Phone (920) 869-3807
Fax (920) 869-3808

Jerry Lancelle
Public Works Director
Email Jerry@Hobart-WI.org

RE: Green Bay Water Utility Fluoride Levels

August 11, 2020

The Village of Hobart, purchasing water from Green Bay Water Utility for about a decade, has been very satisfied with the quality of the water and levels of Fluoride in that water.

It has been our experience that Green Bay Water Utility, being a member of the AWWA, keeps current with the applicable research and recommendations for optimal Fluoride levels in the drinking water. The recommendations of AWWA in turn follow the science and research conducted by the CDC, AMA, and WHO among others, for beneficial and safe levels of Fluoride in our drinking water.

The proven benefits from Fluoride to aid in strengthening teeth and preventing tooth decay has been well documented worldwide as nearly all developed countries practice fluoridation. The 25% reduction in tooth decay estimated from the use of low levels of fluoride is a safe and cost effective means of aiding our residents in maintaining a healthy lifestyle while potentially saving money in health care costs.

The Village of Hobart does not wish to see a deviation in levels of Fluoride in our water supply from the Green Bay Water Utility. I believe changes from the AWWA recommended levels they have followed in the past will decrease the value of the water supplied to our residents.

Respectfully,

Jerry Lancelle
Public Works Director
Village of Hobart
920-655-3719

**SCOTT MUNICIPALITY UTILITY - BROWN COUNTY WISCONSIN
RESOLUTION 2020-08-01
SAFE DRINKING WATER**

WHEREAS, Scott Municipal Utility's (SMU's) number one objective is to provide customers with safe drinking water, and

WHEREAS, SMU strives to follow all federal, Wisconsin, and local regulatory guidelines and recommendations relative to the addition of and maintenance of recommended chemicals, including fluoride, and

WHEREAS, SMU, at the same time, recognizes the concerns of customers relative to safe levels of said chemicals in their drinking water, and

WHEREAS, SMU will continue to depend on the medical experts, scientific community, and regulatory agencies to establish the safe level for each chemical found in or added to the drinking water provided to our customers, and

WHEREAS, SMU is a wholesale customer of the Green Bay Water Utility.


NOW THEREFORE BE IT RESOLVED the SMU strongly encourages the Green Bay Water Utility to follow all federal, Wisconsin, and local regulatory guidelines and recommendations relative to the addition of and maintenance of recommended chemicals, including fluoride, and


FURTHER, SMU strongly encourages Green Bay Water Utility to depend on the medical experts, scientific community, and regulatory agencies to establish the safe level for each chemical found in or added to the drinking water provided to their wholesale and retail customers.


Adopted this 3rd day of August, 2020.

I hereby certify that the foregoing resolution was duly adopted by the Scott Municipal Utility Commission at a legal meeting on the 3rd day of August, 2020.

ADOPTED THIS 3rd DAY OF AUGUST, 2020

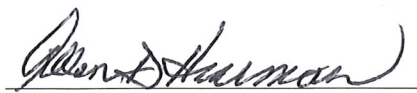

Allan Herrman, President

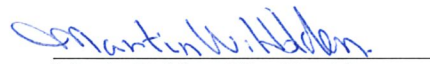
Martin Holden, Vice-President

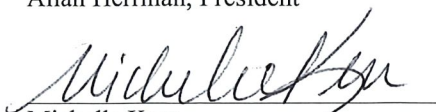
Michelle Kerr


Mark Verbeten


Scott May

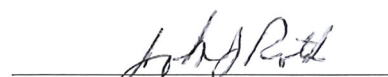
ATTEST: John Roth, Clerk/Treasurer

BROWN COUNTY HEALTH & HUMAN SERVICES DEPARTMENT
Public Health Division

111 N JEFFERSON ST
P. O. BOX 23600
GREEN BAY, WI 54305-3600



Anna Destree, MS, Public Health Officer

PHONE: (920) 448-6400 FAX: (920) 448-6449 / 448-6479 WEB: www.browncountywi.gov FACEBOOK: @BrownCountyPublicHealth

September 18, 2020

Green Bay Protection and Welfare Committee,

We, the appointed Board of Health, wish to submit this letter in support of continued fluoridation of our local water. We understand that this topic has again been brought forward for consideration.

At our August 11, 2020 meeting, two constituents spoke against fluoridation and were supported by two individuals calling from other states identifying as experts. Water fluoridation was supported and evidence was cited by Dr. Russell Dunkel, State Dental Director as well as an outside caller, Dr. Johnny Johnson. Nancy Quirk, Green Bay Water Utility General Manager, with expertise in water safety gave reassurance of the support and evidence of benefit to fluoridation. We are grateful for the interested participation of our community on this and all topics and are committed to examining credible new data and research as it becomes available.

According to the Center for Disease Control website (CDC.gov), community water fluoridation is recommended by nearly all public health, medical, and dental organizations. It is recommended by the American Dental Association, American Academy of Pediatrics, US Public Health Service, and World Health Organization. The CDC goes on to say that because of its contribution to the large decline in cavities in the United States since the 1960s, CDC named community water fluoridation one of 10 great public health achievements of the 20th century.

With this firm endorsement of water fluoridation by these prominent and recognized experts, we are confident that water fluoridation is the right public health provision for our community. We are taking this opportunity to reaffirm our support, as the Board of Health, for continued fluoridation of water.

Please feel free to reach out to us for any reason.

Respectfully submitted,

Respectfully,

A handwritten signature in black ink, appearing to read "Richard Schadewald".

Richard Schadewald, Chair
Brown County Board of Health

A handwritten signature in black ink, appearing to read "Karen Sanchez".

Karen Sanchez, Vice Chair
Brown County Board of Health



Public Health
Prevent. Promote. Protect.

Brown County
Health & Human Services



Wisconsin Chapter



Maggie
Priebe, DDS



November 24, 2020
100 N Jefferson Street
Room 203, City Hall
Green Bay, WI 54301

Dear Green Bay Common Council,

I am writing on behalf of the Wisconsin Oral Health Coalition (WOHC) in addition to several other local, state and national organizations representing the medical and dental communities among other community based organizations in support of community water fluoridation. This broad-based coalition continues to support community water fluoridation and urges the city of Green Bay to continue providing this safe and effective measure to the citizens of Green Bay and those in communities who purchase water from the city. We applaud the work that the Policy and Protection Committee has done in listening to nearly 10 hours of public comments and discussing this issue at length. We urge you to support the hard work of this committee and continue this important public health measure in your community.

Our medical, dental and community partners want to make it clear this is not a debate amongst the medical and dental communities. More than 100 national and international medical, dental and community based organizations continue to support fluoridation while opposition comes only from a small but vocal group not looking at the entire body of evidence on this subject.

Community water fluoridation is a safe, cost-effective health measure for preventing tooth decay. Community water fluoridation saves families money that would otherwise pay for more frequent fillings and other dental treatments. Green Bay spends \$30,505.12, or 22 cents per resident, to provide this proven public health benefit to 140,000 individuals. Delta Dental of Wisconsin, a not-for-profit service corporation, compared claims data from Delta Dental of Wisconsin members residing in communities with and without community water fluoridation. They estimate fluoridation saved Wisconsin residents more than \$6.1 million in 2011 by reducing the need for fillings, crowns or other costly procedures. Nearly 90 percent of the population in Wisconsin on public water supplies has access to the benefits of optimal levels of fluoride.

Communities that fluoridate their water across the country have an average of 25 percent less dental disease compared to those that do not. This is true even with the introduction of other fluoride containing products like toothpaste and rinses. The negative impact of ceasing community water fluoridation is disproportionate to lower income and other health-disadvantaged populations experience poorer oral health and significant barriers to dental care. As a result, the removal of water fluoridation will be especially damaging for already health-disadvantaged populations and will worsen oral health inequities.

We hope you will listen to the medical, dental and public health experts on this issue and continue this important practice in your community. Ending this effective program would be a detriment to the community and a step backward in the area of prevention. Please support community water fluoridation by maintaining the City of Green Bay's community water fluoridation program.

Please let me know if you have any questions or would like more information about community water fluoridation.

Sincerely,

A handwritten signature in black ink, appearing to read "Matt Crespin".

Matt Crespin, MPH, RDH
mcrespin@chw.org
(414) 337-4562
Associate Director
Children's Health Alliance of Wisconsin

6737 W. Washington St.
Suite 1111
West Allis, WI 53214
CHAWISCONSIN.ORG

T 414-337-4575
F 414-266-4876
CHAW@CHW.ORG

**REPORT OF THE PROTECTION AND POLICY COMMITTEE
GRANTING OPERATOR LICENSES**

December 1, 2020

The Protection and Policy Committee wishes to request that the following applications for Operator Licenses be granted.

Stipulations placed on licenses shall continue to be in effect.

OPERATOR LICENSES

Bakke, Katelyn
Barke, Martin E
Davis, Jalisa T
Eyre, Debbie
Flannigan, Michael C
Jester, Christina E
Junquera, Kyle A
LaMarch, Gini M
Lieburn, Daniel J
Longlais, Jeffrey J
Martinez, Gabriela
Martinez, Lorenza M
Mills, Natasha L
Mittelstadt, Katrina A
Murfield, Matthew K.
Northway, Stacy L
Nowak, Lori L
Olbrantz, Jessica L
Pardee, Charles D
Perez, Joel A
Pietroske, Vicki L
Prince, MiTinisha DM
Saunders, Christina M
Sherburne, Matthew C
Smith, Nina M
Van Pay, Steven J
Wrchota, Amber M



Report to the Green Bay Plan Commission

MEETING DATE

December 1, 2020

PREPARED BY

Paul Neumeyer, Staff

AGENDA ITEM # P.1

To allow the property owner to continue to rent the subject property, 1135 Shadow Lane, under the conditions of the Short Term Rental Permit (STRP) and that any further substantiated claims or violations reported, within the next 6 months, shall be brought back before the Plan Commission for further consideration and potential action.

BACKGROUND

Primary Address: 1135 Shadow Lane

Reason for Request: To review past violations on the subject property relative to the Short Term Rental Permit.

Aldersperson/District: Ald. Chris Wery / District 8

Surrounding Zoning and Land Uses:

SUBJECT: Low Density Residential (RI) - Single-family dwellings

NORTH: Low Density Residential (RI) - Single-family dwellings

SOUTH: Low Density Residential (RI) - Single-family dwellings

EAST: Low Density Residential (RI) - Single-family dwellings

WEST: Low Density Residential (RI) - Single-family dwellings

Comprehensive Plan: The 2022 Smart Growth Plan designates this area as low density residential uses.

Report: Over the past few months, staff has received a handful of complaints on the subject property. The complaints have been summarized in detail by the Green Bay Police Department and are attached within this agenda packet. No other zoning violations were noted in the research by staff. The property owner, Kurt Stricker, Shadow Lane GB, LLC, has renewed his Short Term Rental Permit (STRP) for 2020 and the permit has been active since late 2018. Another item within this agenda, ZP 20-34, is being considered under similar terms but, is not related to violations on the subject property and will be reviewed under its own merits as a separate action item. Short term rentals are a permitted use in the RI District with the following development standards:

13-1609. Accessory uses. (Amd. GO 36-09)

(j) Short-term Rentals (STRs). (Cr. GO 9-09; Rep. & Rec. GO 20-16)

(l) Prior to occupancy as a short-term rental, the following shall be obtained by the local representative:

State of Wisconsin Tourist Rooming House Permit

State of Wisconsin Sale and Use Tax Permit

Proof of registration with the City of Green Bay Treasurer regarding Brown County Room Tax requirements.

Proof of registration with the Brown County Health Department.

A lease agreement example provided that indicates language regarding compliance with parking, noise and other applicable City of Green Bay ordinances being met during occupancy of the structure.

City of Green Bay Short-term Rental Permit (STRP)

(2) A submittal for Short-term Rentals (STRs) shall include the following:

a. Initial application

1. Completed STRP application on a form established by the City.

2. \$100.00 application/review fee.

3. Proof of insurance.

4. Necessary permits and proof of registration as required in 13-1602(j)(1), Green Bay Municipal Code.

b. Renewal of a STRP

1. A STRP is valid for one year and shall expire on June 1 of the calendar year. A STRP may be renewed on an annual basis and shall meet the following standards:

a) Proof of insurance.

b) Necessary permits and proof of registration as required in 13-1602(j)(1), Green Bay Municipal Code.

c) Renewal Fee: \$100.00

(3) The number of occupants in STRs shall not exceed the limits set forth in the State of Wisconsin Uniform Dwelling Code and other applicable County and City of Green Bay housing regulations for residential structures based on the number of bedrooms within the unit.

(4) STRs are issued to a specific owner of a Short-term rental. STRs shall be terminated when the permit holder sells or transfers the real property which was rented, except for a change in ownership where the title is held in survivorship or transfers on the owner's death.

(5) Availability of STRs to the public shall not be advertised on site.

(6) A STRP shall be visible from the exterior of the principal structure and shall contain the name and telephone number of the local representative.

(7) STRs shall not violate any applicable conditions, covenants, or other restrictions on real property.

(8) Alcohol may not be sold on site.

(9) STRs granted by the City may be subject to review on a yearly basis or when the Planning Director or Plan Commission has reason to believe that the regulations are not being adhered to or that there are problems associated with the STRs that warrant review by the Plan Commission and the Green Bay Common Council. STRs may be revoked based on the findings of the Plan Commission. STRs denied by the Planning staff may be appealed to the Plan Commission and Common Council.

(10) No Recreational Vehicle (RV), camper, tent or any other temporary lodging arrangement shall be permitted on site for the means of providing accommodations for occupants and/or guests of a Short-term rental.

(11) STRs shall comply with all requirements of this ordinance and all applicable standards of the Green Bay Municipal Code.

(12) Violations: Failure to comply with the requirements above shall constitute a violation of the provisions of this section. Disturbances or nuisances caused by the tenants of an approved STR which violate the City Municipal Code, including but, not limited to, outdoor events and existing noise ordinances or State law, shall also constitute a violation. Penalties for each violation shall be imposed in an amount not to exceed \$500, including court costs, and may result in permit suspension or revocation.

It was determined by the staff, having receiving substantiated complaints by the Police Department, that the complaints should be presented to the Plan Commission and eventually the Common Council for their information and possible consideration under provision (9) above. It appears that complaints have been resolved and continue to be monitored by the Police Department.

Staff believes because these complaints were dealt with in a timely manner from their occurrence that there are no pending complaints. Staff believes that some latitude can be given to the property owner to continue to rent this property. With the limitation that any future substantiated claims or violations, within the next 6 months, be brought back before the Plan Commission for further consideration and potential action. Ald. C. Wery and adjacent property owners have been notified of the request. As of the drafting of this report, staff

has two inquiries to the request.


RECOMMENDATION

Staff is recommending that the property owner may be allowed to continue to rent the subject property under the conditions of the Short Term Rental Permit (STRP). If further substantiated claims or violations are reported within the next 6 months, those violations shall be brought back before the Plan Commission for further consideration and potential action.

FISCAL IMPACT

ATTACHMENTS

1. ZP 20-33_34 letter
2. Break Down of calls for 1135 Shadow Lane - Redacted
3. Ald Wery Comments for Short Term Rentals

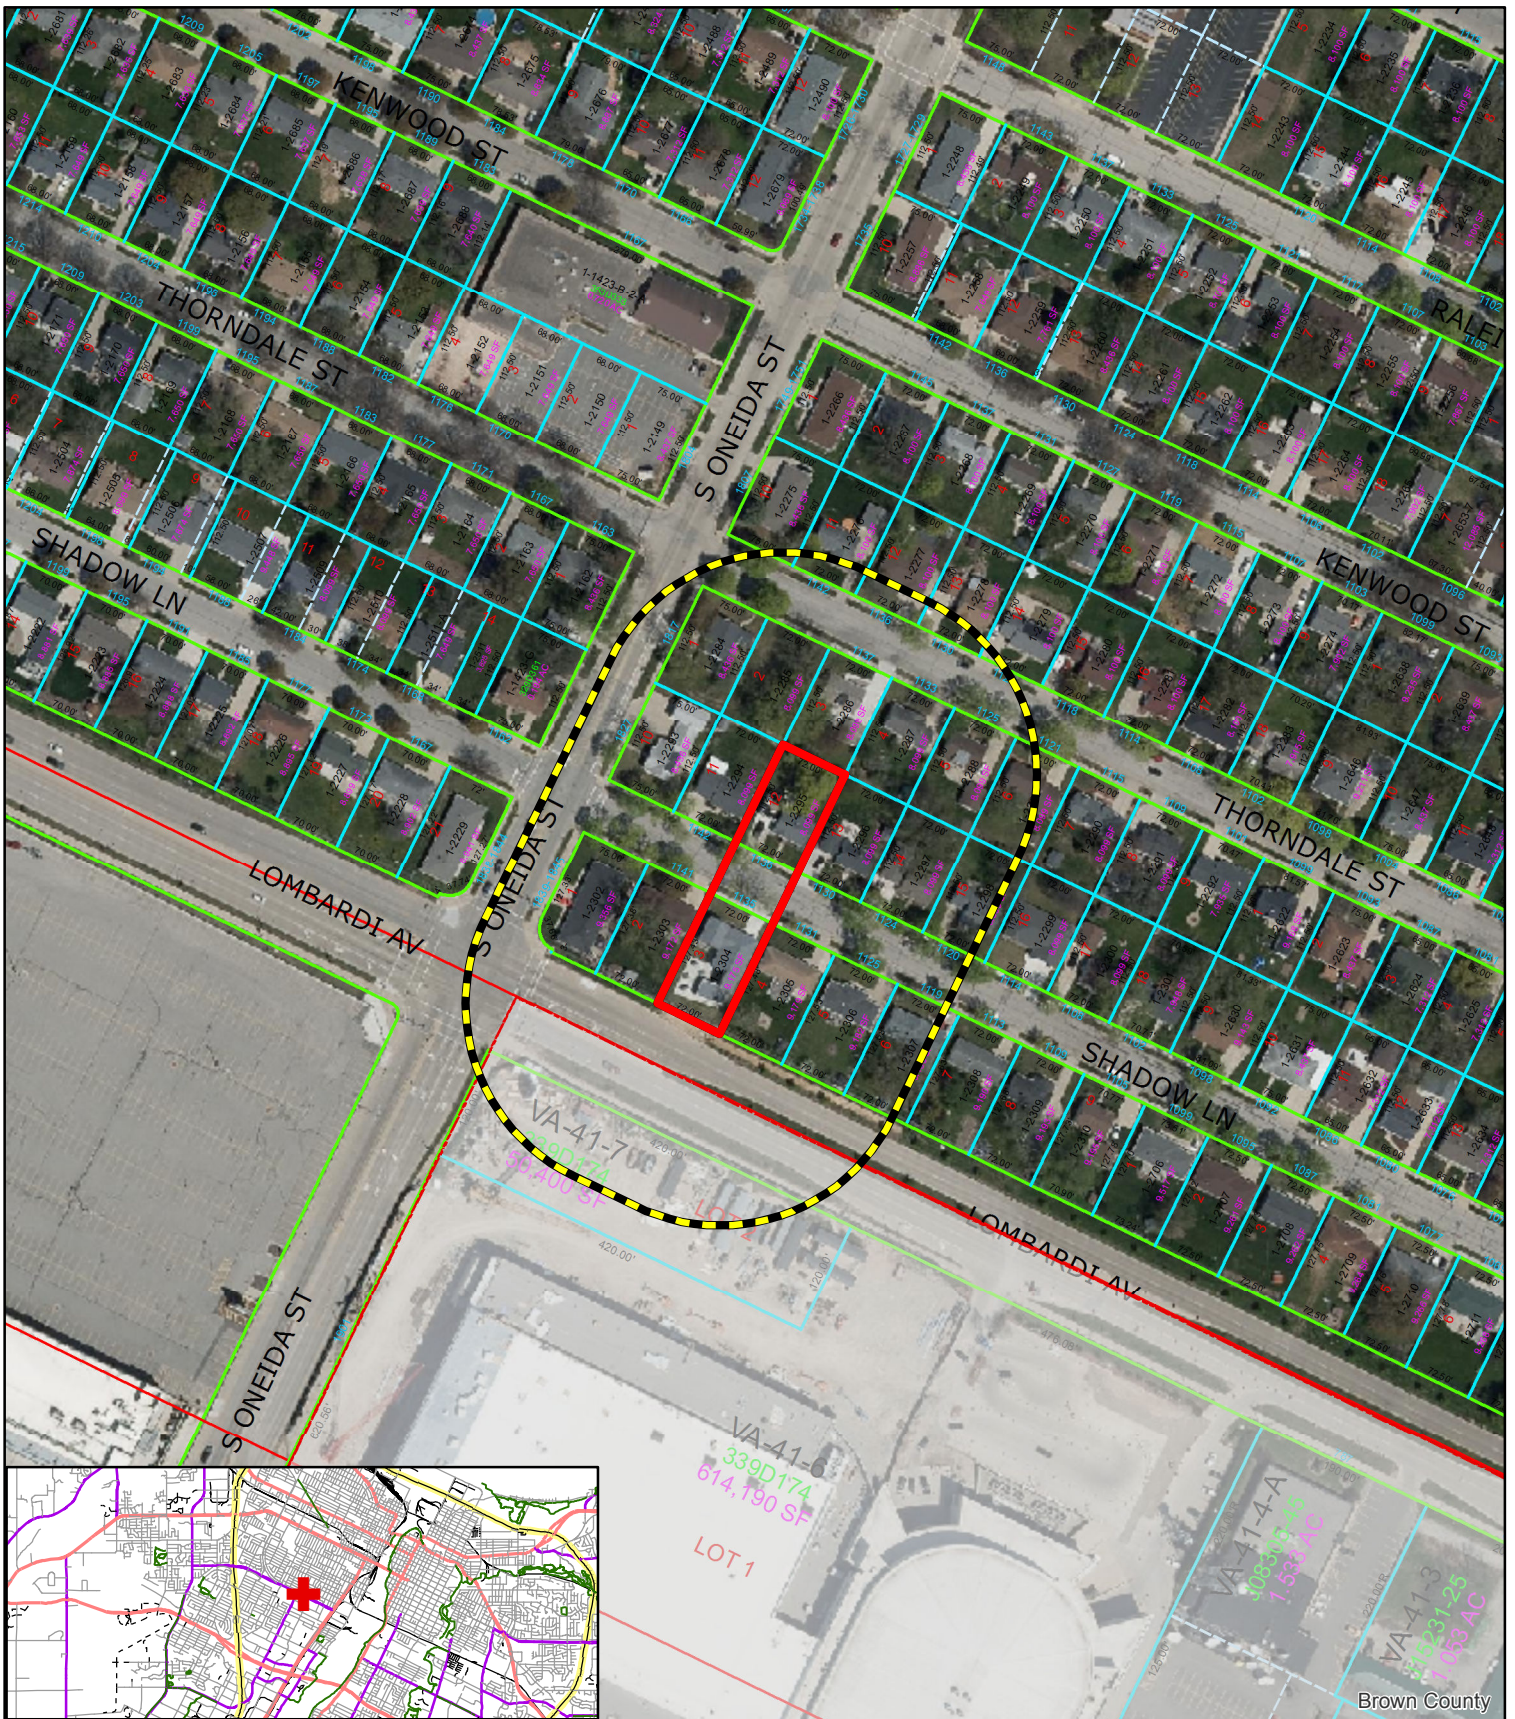

**Zoning Petition (ZP 20-33) 1135 Shadow Lane and Zoning Petition (ZP 20-34) 1136 Shadow Lane
Review of Short Term Rental Permits**

- Subject Area
- 200' Property Owner Notice

0 5,000 10,000
Feet



This is a compilation of records and data located in various City of Green Bay offices and is to be used for reference purposes only. The City of Green Bay is not responsible for any inaccuracies or unauthorized use of the information contained within. No warranties are implied.
Map prepared by PN

Break Down of calls for 1135 Shadow Lane

Noise Complaint on 9/21/2019 @ 9:16 pm (19-057473) – Comp [REDACTED] reported loud music from the backyard of this address. [REDACTED] described as a band playing for several hours. Officers spoke with [REDACTED] who was hosting a small get-together with a band. Officers were on scene around 10:55 pm and the band had been done and was breaking down the equipment. **No Enforcement Action Taken**

Noise Complaint on 8/22/2020 @ 5:35 pm (20-048596) – Comp [REDACTED] reported a band playing in the backyard at an extremely loud level. Officers spoke with [REDACTED] who informed them the band was done at 9:30 pm. Officers on scene found the noise to be reasonable given it was a weekend and taking the time into consideration. **No Enforcement Action Taken**

Noise Complaint on 8/22/2020 @ 8:41pm (20-048624) - Comp [REDACTED] reported a live band in the backyard of this residence and estimated 20 cars/40 people present. Officers spoke with the comp who thought it was reasonable to allow the music to continue until 10pm noise ordinance would be in effect. Asked officers to check back on property around 10:30pm. **No Enforcement Action Taken**

Noise Complaint on 8/22/2020 @ 10:43pm (20-048637) – Comp [REDACTED] called in reporting lots of yelling and loud music going on and off. A Landlord Referral was completed to document the complaints and generate a letter to the landlord along with a written warning. **Written Warning was issued to property owner.**

In reviewing the calls for service for this address only one call came in for 2019. The band was done and breaking down by the time officers were on scene. The three calls for service in 2020 all came in on the same day for a live band. No enforcement action was taken on the first two calls due to the level of noise, time of day, and consideration for the weekend. Officers were called a third time for yelling and loud music after 10pm (not the live band). A written warning was issued to [REDACTED] for the late noise issue, as this has been the first problem this year. Officer Robinson was able to contact [REDACTED] and pass on his contact information to Alder Wery as requested. [REDACTED] explained that he was operating under the assumption he had until 11pm for his band. He will change the Airbnb listing to reflect the 10pm noise ordinance as well and work with the police department to avoid further issues. Even with the one written warning this year, this property would not qualify for a chronic or public nuisance based on the amount and nature of the calls for service.

From: [Chris Wery](#)
To: [Paul Neumeyer](#)
Cc: [Stacy J. Mosher](#); [Debbie Mosher](#); [Debbie Jacques](#); [Jennifer Fischer](#); [Teri and Jim Sot](#); [Jim McGrath](#)
Subject: Comments for Short Term Rentals
Date: Monday, November 23, 2020 4:19:01 PM

Hi Paul,

My apologies, I am not able to make the meeting tonight so I will submit some comments.
Please read this:

Plan Commission, thanks for hearing about the issues at these addresses. It is important to remember that applicants for any short term rental agree to certain provisions in order to rent out a home.

Here is one of those stipulations:

- Agree to assure that use of the premises by short-term rental occupants will not disrupt the neighborhood, and will not interfere with the rights of neighboring property owners to the quiet enjoyment of their properties.

Please review the police complaints for loud parties and also recognize there are DPW complaints for garbage storage, bin storage and lawn parking.

Many short term rentals quietly rent to out of town families and are generally great neighbors. Some keep pushing the envelope and make it seem like they are a bar located in a residential area. Obtaining a license for a short term rental is a privilege not a right. I would not be opposed to any corrective measures seemed necessary by the Plan Commission in order to send a strong, clear message about what we expect from these types of licensed properties.

**I will also be addressing this at city council next week and invite any interested parties to join me.

Alderman Chris Wery
920-490-9282
chriswery@att.net

Facebook: [Alderman Chris Wery, District 8 City of Green Bay](#)



Report to the Green Bay Plan Commission

MEETING DATE

December 1, 2020

PREPARED BY

Paul Neumeyer, Staff

AGENDA ITEM # P.2

To allow the property owner to continue to rent the subject property, 1136 Shadow Lane, under the conditions of the Short Term Rental Permit (STRP) and that any further substantiated claims or violations reported, within the next 6 months, shall be brought back before the Plan Commission for further consideration and potential action.

BACKGROUND

Primary Address: 1136 Shadow Lane

Reason for Request: To review past violations on the subject property relative to the Short Term Rental Permit.

Aldersperson/District: Ald. Chris Wery / District 8

Surrounding Zoning and Land Uses:

SUBJECT: Low Density Residential (R1) - Single-family dwellings

NORTH: Low Density Residential (R1) - Single-family dwellings

SOUTH: Low Density Residential (R1) - Single-family dwellings

EAST: Low Density Residential (R1) - Single-family dwellings

WEST: Low Density Residential (R1) - Single-family dwellings

Comprehensive Plan: The 2022 Smart Growth Plan designates this area as low density residential uses.

Report: Over the past few months, staff has received a handful of complaints on the subject property. The complaints have been summarized in detail by the Green Bay Police Department and are attached within this agenda packet. On two separate occasions, complaints were filed in October and November of this year regarding excessive amounts of garbage on the site. However, in each case, when the Inspector arrived, they did not observe any garbage issues and the cases were closed.

The property owner, Matt Keesey, has renewed his Short Term Rental Permit (STRP) for 2020 and the permit has been active since August 2018. Another item within this agenda, ZP 20-33, is being considered under similar terms but, is not related to violations on the subject property and will be reviewed under its own merits as a separate action item. Short-Term rentals are a permitted use in the R1 District with the following development standards:

13-1609. Accessory uses. (Amd. GO 36-09)

(j) Short-term Rentals (STRs). (Cr. GO 9-09; Rep. & Rec. GO 20-16)

(l) Prior to occupancy as a short-term rental, the following shall be obtained by the local representative:

State of Wisconsin Tourist Rooming House Permit

State of Wisconsin Sale and Use Tax Permit

Proof of registration with the City of Green Bay Treasurer regarding Brown County Room Tax requirements.

Proof of registration with the Brown County Health Department.

A lease agreement example provided that indicates language regarding compliance with parking, noise and other applicable City of Green Bay ordinances being met during occupancy of the structure.

City of Green Bay Short-term Rental Permit (STRP)

(2) A submittal for Short-term Rentals (STRs) shall include the following:

a. Initial application

1. Completed STRP application on a form established by the City.

2. \$100.00 application/review fee.

3. Proof of insurance.

4. Necessary permits and proof of registration as required in 13-1602(j)(1), Green Bay Municipal Code.

b. Renewal of a STRP

1. A STRP is valid for one year and shall expire on June 1 of the calendar year. A STRP may be renewed on an annual basis and shall meet the following standards:

a) Proof of insurance.

b) Necessary permits and proof of registration as required in 13-1602(j)(1), Green Bay Municipal Code.

c) Renewal Fee: \$100.00

(3) The number of occupants in STRs shall not exceed the limits set forth in the State of Wisconsin Uniform Dwelling Code and other applicable County and City of Green Bay housing regulations for residential structures based on the number of bedrooms within the unit.

(4) STRs are issued to a specific owner of a Short-term rental. STRs shall be terminated when the permit holder sells or transfers the real property which was rented, except for a change in ownership where the title is held in survivorship or transfers on the owner's death.

(5) Availability of STRs to the public shall not be advertised on site.

(6) A STRP shall be visible from the exterior of the principal structure and shall contain the name and telephone number of the local representative.

(7) STRs shall not violate any applicable conditions, covenants, or other restrictions on real property.

(8) Alcohol may not be sold on site.

(9) STRs granted by the City may be subject to review on a yearly basis or when the Planning Director or Plan Commission has reason to believe that the regulations are not being adhered to or that there are problems associated with the STRs that warrant review by the Plan Commission and the Green Bay Common Council. STRs may be revoked based on the findings of the Plan Commission. STRs denied by the Planning staff may be appealed to the Plan Commission and Common Council.

(10) No Recreational Vehicle (RV), camper, tent or any other temporary lodging arrangement shall be permitted on site for the means of providing accommodations for occupants and/or guests of a Short-term rental.

(11) STRs shall comply with all requirements of this ordinance and all applicable standards of the Green Bay Municipal Code.

(12) Violations: Failure to comply with the requirements above shall constitute a violation of the provisions of this section. Disturbances or nuisances caused by the tenants of an approved STR which violate the City Municipal Code, including but, not limited to, outdoor events and existing noise ordinances or State law, shall also constitute a violation. Penalties for each violation shall be imposed in an amount not to exceed \$500, including court costs, and may result in permit suspension or revocation.

It was determined by the staff, having receiving substantiated complaints by the Police Department, that the complaints should be presented to the Plan Commission and eventually the Common Council for their information and possible consideration under provision (9) above. It appears that complaints have been resolved and continue to be monitored by the Police Department.

Staff believes because these complaints were dealt with in a timely manner from their occurrence and that there are no pending complaints. Staff believes that some latitude be given to the property owner to

continue to rent the subject property. With the limitation that any future substantiated claims or violations, within the next 6 months, be brought back before the Plan Commission for further consideration and potential action. Ald. C. Wery and adjacent property owners have been notified of the request. As of the drafting of this report, staff has two inquiries to the request.


RECOMMENDATION

Staff is recommending that the property owner may be allowed to continue to rent the subject property under the conditions of the Short Term Rental Permit (STRP). If further substantiated claims or violations are reported within the next 6 months, those violations shall be brought back before the Plan Commission for further consideration and potential action.

FISCAL IMPACT

ATTACHMENTS

1. ZP 20-33_34 letter
2. Break down of calls for 1136 Shadow Lane-Redacted

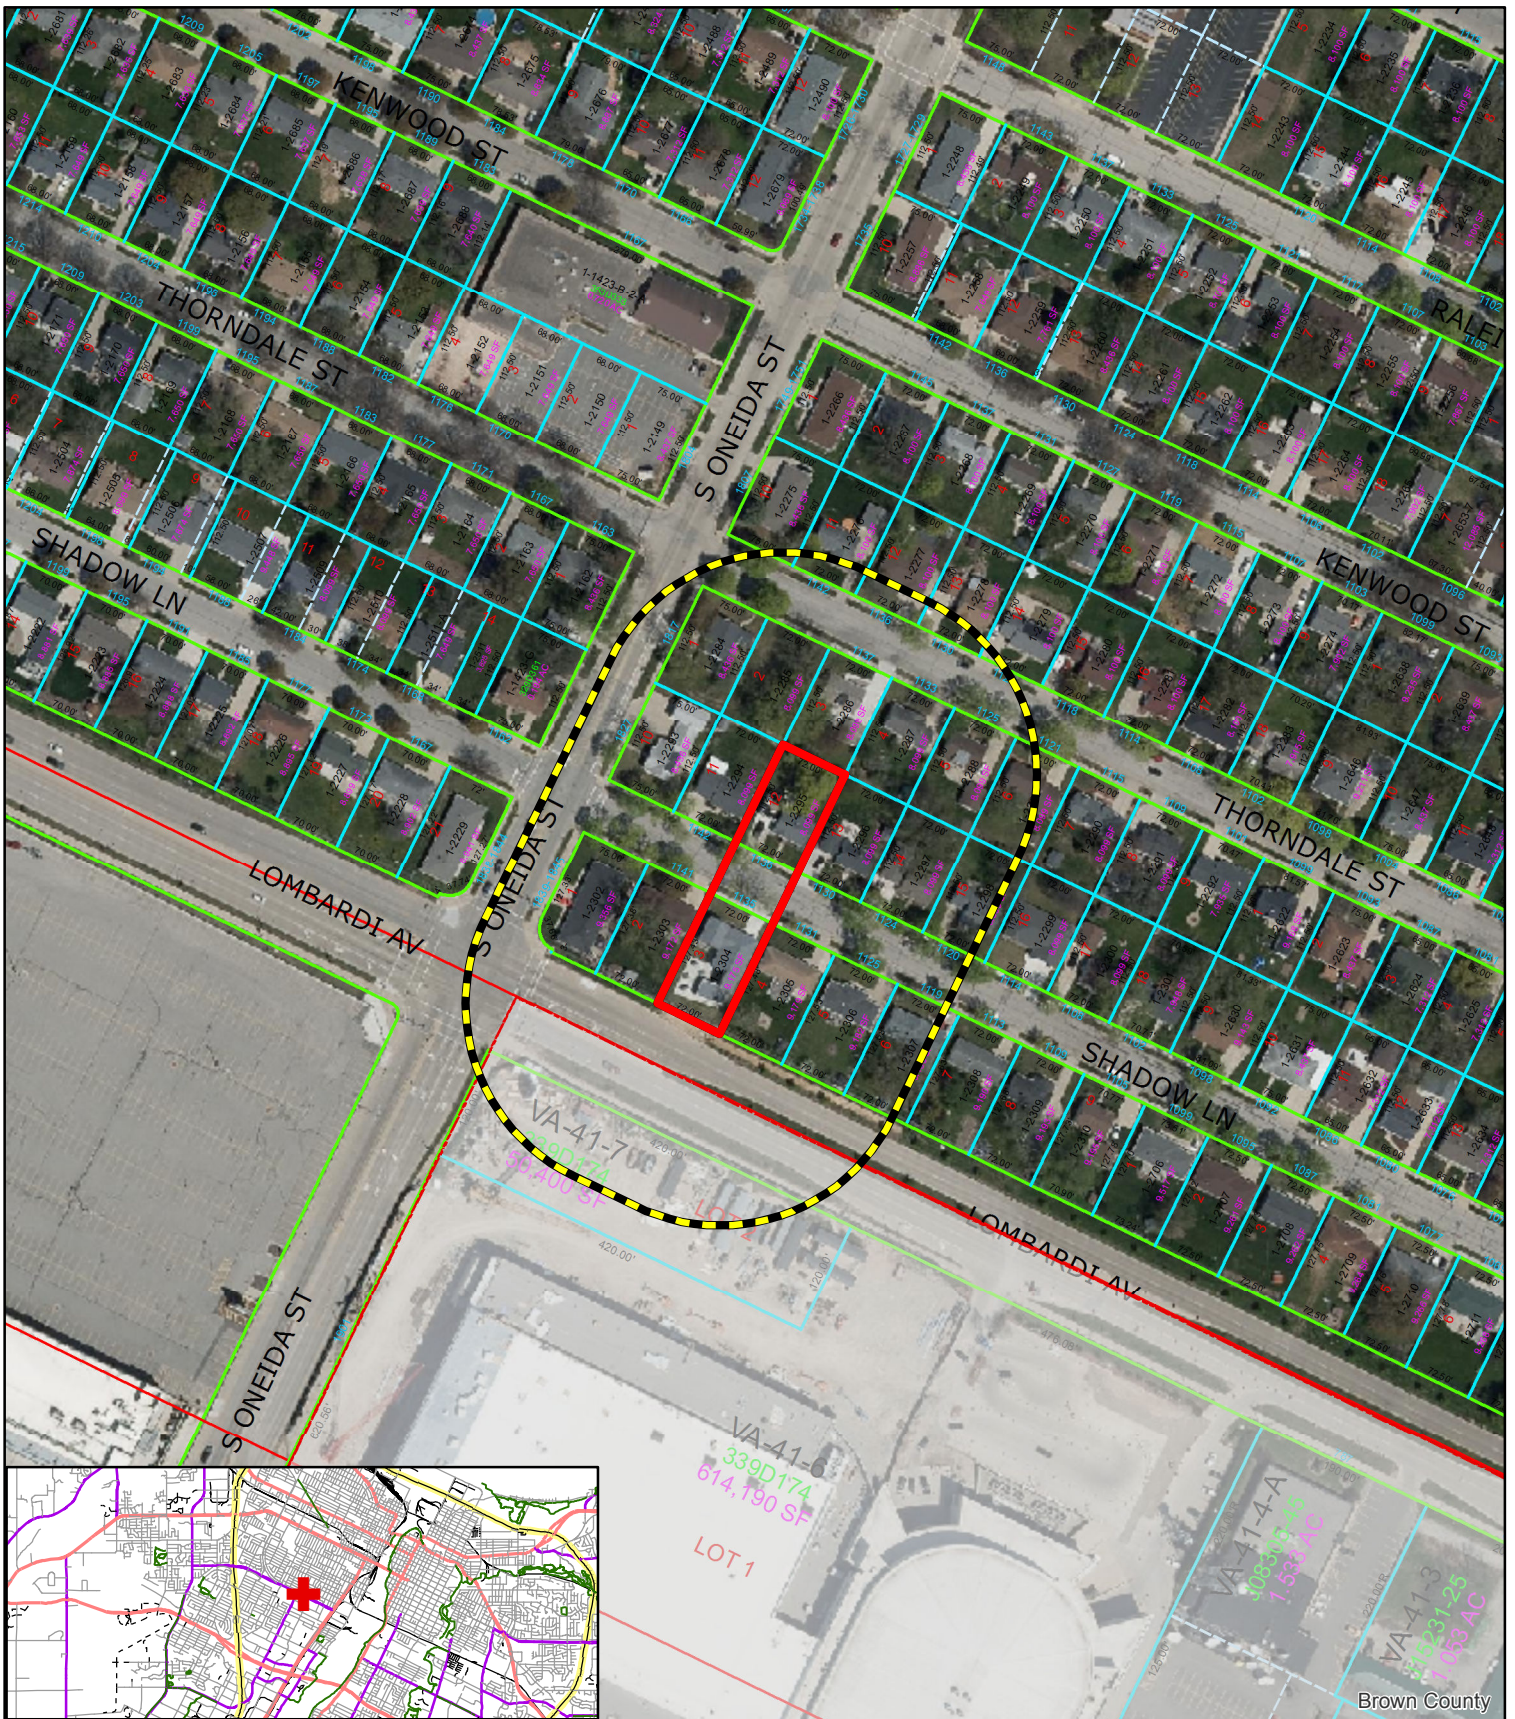

Brown County

Zoning Petition (ZP 20-33) 1135 Shadow Lane and Zoning Petition (ZP 20-34) 1136 Shadow Lane **Review of Short Term Rental Permits**



Subject Area



200' Property Owner Notice

0 5,000 10,000
 Feet



This is a compilation of records and data located in various City of Green Bay offices and is to be used for reference purposes only. The City of Green Bay is not responsible for any inaccuracies or unauthorized use of the information contained within. No warranties are implied.
 Map prepared by PN

Break down of calls for 1136 Shadow Lane

Noise Complaint on 6/21/2019 @ 10:17 pm (19-035299) – Comp [REDACTED] reported a loud party playing bag toss w/ 10-15 people present and lights in the backyard. Renter [REDACTED] was cooperative and agreed to shut the garage doors to limit the noise. Officer documented that they were watching sports and that they were warned they could be cited if calls continued that night. **No Enforcement Action Taken/No further calls that night**

Disturbance on 7/20/2019 @10:39 pm (19-042645) – Comp [REDACTED] reported a M/F verbal disturbance in front of this address. The parties went to 1136 Shadow and asked to use the bathroom then stood in the street and argued with each other. Officers spoke with a male [REDACTED] at 1136 Shadow and he advised the M/F were not with the group here and they left after asking to use the bathroom. **No Enforcement Action Taken/Parties unrelated to call address**

Noise Complaint on 8/9/2019 @ 11:07 pm (19-047631) – Officer Initiated Call, could hear yelling from inside the garage. Officers spoke with the persons and it was a party at the residence. They were warned about the noise. No calls from neighbors and no further calls on this group. **No Enforcement Action Taken**

Noise Complaint 8/15/2020 @ 12:09 am (20-046806) - [REDACTED] caller reporting possible underage drinkers at a party. The comp reported [REDACTED] asked them to “keep it down”. Officers spoke with [REDACTED], who had rented the house for a Bachelorette party. Officers observed they were playing games in the garage and were cooperative when asked to keep the noise down. **No Enforcement Action Taken**

Noise Complaint 8/15/2020 @ 10:49 pm (20-047006) – [REDACTED] caller reporting 15-20 females being loud in the garage. When officers arrived on scene they found the noise to be reasonable and could only hear talking. They did not make contact as the noise was not an issue. [REDACTED] caller made a second call at 11:31 pm stating they could still hear them being loud and playing music. Same officer had responded to all three calls made on 8/15/2020 and advised dispatch to have the caller leave their info for a call back. No further calls received that night. **No Enforcement Action Taken**

Disturbance on 8/28/2020 @ 9:08 pm (20-050001) – Comp [REDACTED] reported a possible verbal disturbance in the garage. Officers spoke with the residents inside who explained they had rented the house for a bachelorette party and there was no disturbance. They agreed to shut the garage door and were asked to keep it down. No further calls that night. **No Enforcement Action Taken**

In reviewing the calls for service there were five calls linked to the address, two in 2019 and three in 2020. None of them rose to the level that officers on scene felt the need to issue citations or written warnings (which would be needed for a chronic nuisance). Only one of two the noise complaints in 2019 was called in [REDACTED]. The two noise complaints and one disturbance for 2020 all happened between 8/15 and 8/28. Both noise complaints were called in by an [REDACTED] caller on 8/15 and both were related to persons playing games in the garage. The disturbance call on 8/28 was also related to parties playing games in the garage and this was a noise complaint more than a disturbance. This does not rise to the level of a Public Nuisance or a Chronic Nuisance. I have put in a call to [REDACTED] to spoken with him about these calls. We have been successful in working with the property managers on a similar rental on Liberty Street and curbing these types on calls. I am confident I will be able to work with [REDACTED] and limit further calls. He has agreed to sign up for our ALERT program and to also add the 10PM noise ordinance to his rental agreement/advertisement.



Report to the Green Bay Plan Commission

MEETING DATE

December 1, 2020

PREPARED BY

David Buck, Staff

AGENDA ITEM # P.3

To receive and place on file the Housing Market Study.

BACKGROUND

The Green Bay Redevelopment Authority commissioned MSA Professional Services Inc. to conduct a Housing Market Study, which was finalized in October 2020.

The purpose of this study is to help the City better understand its housing market and the housing market in surrounding communities (Allouez, Ashwaubenon, Bellevue, Suamico, De Pere and Howard)—the secondary market. This study examines the existing balance between housing demand and supply by analyzing data, talking to housing experts and understanding experiences of local residents. Based on this examination, gaps in the number, type, price point and location of housing units in Green Bay are indicated. To close these gaps and improve housing options in the City, this study lays out a toolbox of targeted strategies.

Not only will the study results assist in current program and policy decisions, they will assist as important background information for the update of the City's Comprehensive Plan as well as other area-wide planning.

The study is included in your agenda packet but can also be viewed on the City's website at:
<https://greenbaywi.gov/1176/Housing-Market-Study>

RECOMMENDATION

Staff is recommending to receive and place on file.

FISCAL IMPACT

ATTACHMENTS

1. Green Bay Housing Market Study_Final 10062020
2. Appendix A - Survey Results
3. Appendix B- Maps (full size)

Green Bay

WISCONSIN

Housing Market Study

October 6, 2020 FINAL

ACKNOWLEDGMENTS

Redevelopment Authority

Gary Delveaux, Chair
Matt Schueller, Vice Chair
James Blumreich
Kathy Hinkfuss
Alder Barbara Dorff
Melanie Parma
Deby Dehn
Jeff Mirkes-*Liaison Member*
Leah Weycker-*Liaison Member*
Chelsea Kocken-*Liaison Member*

Community & Economic Development Staff

Kevin Vonck, Development Director
Cheryl Renier-Wigg, Assistant Development Director
Matt Buchanan, Development Specialist
David Buck, Principal Planner
Paul Neumeyer, Zoning Administrator
Will Peters, Neighborhood Development Specialist
Erin Roznik, Design Specialist

Prepared by:

MSA Professional Services, Inc.

CONTENT

01	Executive Summary	52	Other Housing Market Forces
03	Introduction	71	Housing Gaps & Opportunities
07	About Green Bay	80	Implementation
17	General Housing Characteristics	A	Appendix A - Survey Results
22	Rental Market	B	Appendix B - Maps
35	Ownership Market		
43	Housing for Special Populations		

DEFINITIONS

Affordable Housing:

Housing that serves lower-income residents, typically households earning 80% of the area median income (AMI) as calculated by the US Department of Housing and Urban Development (HUD).

Housing Affordability:

The measure of how much a household can spend toward total housing cost. The widely accepted standard for affordability states that a household should spend no more than 30% of their gross income toward housing costs.

Workforce Housing:

Housing that is affordable to the workforce in a community. Because incomes within the workforce vary, a range of housing options is needed to fit the needs of the community.

GLOSSARY

ACS: American Community Survey (Census Bureau)

AMI: Area Median Income

DOA: (Wisconsin) Department of Administration

HUD: (US Department of) Housing and Urban Development

EXECUTIVE SUMMARY

GREEN BAY HOUSING MARKET STUDY

INTRODUCTION

The purpose of this study is to help the City better understand its housing market and the housing market in surrounding communities (Allouez, Ashwaubenon, Bellevue, Suamico, De Pere and Howard)—the secondary market. This study examines the existing balance between housing demand and supply by analyzing data, talking to housing experts, and understanding local residents' experiences. Based on this examination, gaps in the number, type, price point and location of housing units in Green Bay are indicated. To close these gaps and improve housing options in the City, this study lays out a toolbox of targeted strategies.

HOUSING GAPS & OPPORTUNITIES

Using both conservative and high growth scenarios to arrive at a range, the City will need the following to meet projected housing demand by 2040:

- **3,314 - 7,441 rental units (140 - 310/year)**

This equates to approximately the following per year, based on current rental pricepoints and HUD FY2020 income categories:

- 75-170 units with monthly rent up to \$1,030
- 50-110 units with monthly rent between \$1,150-\$1,650
- 15-30 units with monthly rent greater than \$1,440

- **4,052 - 9,098 owner-occupied units (170 - 375/year)**

This includes attached and detached units and equates to the following per year, based on current ownership price points and HUD FY2020 income categories:

- 35-75 units priced up to \$158,000
- 35-75 units priced between \$178,000-\$248,000
- 100-225 units priced greater than \$217,000

IMPLEMENTATION

(refer to pages 80-84 for more detail)

Goal

The City's primary housing goal is to Build Healthy

Neighborhoods. Healthy neighborhoods have:

- Varied housing types, sizes and price points, including both owner- and renter-occupied units. This enables more people to stay in the neighborhood as housing needs shift, and it limits future instability due to changes in the housing market.
- Sidewalks and urban design features that make walking pleasant and safe (whether for transportation or for pleasure).
- Convenient access to public transit and daily needs retail and services.
- Quality parks and open space.
- Community gather places, including both public venues (e.g. community center) and private venues (e.g. coffee shops).
- Active neighborhood associations and public or quasi-public places to meet within or near the neighborhood.

STRATEGIES TO IMPROVE HOUSING OPTIONS

Communication Strategies

1. **Establish Housing Committee**—The Housing Committee can be the driving force to implement this plan, provide oversight on the development and administration of funding programs, support public outreach about the City's housing needs and programs, and support updates to this plan as the market shifts and outside funding programs change.
2. **Improve Staff & Developer Communications & Processes**—Improve the experience for developers by coordinating feedback and sign-off from each department during the development review process. Increasing efficiency should also decrease costs to developers.

Initiatives

3. **Assist & Grow Neighborhood Associations**—Promote neighborhood identity and social cohesion through neighborhood associations. Use neighborhood associations as a way to engage residents in planning efforts and developments.
4. **Retain Inventory of and Market City-Owned Redevelopment Properties**—Continue maintaining a repository of properties owned by the RDA and

EXECUTIVE SUMMARY

incentives offered for residential and other types of development.

Regulation

5. **Amend Comprehensive Plan**—Update Future Land Use Map to include more flexibility in residential and mixed use areas.
6. **Examine Waiving or Reducing Development Fees**—Consider waiving or reducing fees on a case-by-case basis to encourage affordable housing and reduce costs to developers.
7. **Increase Code Enforcement for Converted Single-Family Rentals**—Create a targeted rental inspection program in areas with large number of single-family homes converted to rentals.
8. **Streamline Approval Process for Affordable Housing**—Streamline approval process for housing projects that include affordable units to offer an incentive to include these types of units in developments.
9. **Reduce Parking Requirements for Affordable Housing**—Consider reducing parking requirements for affordable multi-family developments located within a certain distance (1,000 to 1,500 feet) of a bus stop.
10. **Review Requirements for Landscaping and Building Materials in Zoning Code**—These elements can drive up developer costs. Review requirements for landscaping and hardscaping materials to see if any requirements can be softened or if there are materials that could be used to offer the same aesthetic at a lower price point.
11. **Adopt Policies That Encourage Accessory Dwelling Units (ADUs)**—Consider permitting ADUs by right in all residential areas. A requirement could be added that the property owner live on-site.
12. **Enable Cottage Courts Through PUDs**—Explore areas where cottage courts could be possible in the City and assemble and promote these areas to developers through the RDA.
13. **Create a Rural Holding (RH) Zoning District**—Create a Rural Holding District in the City's Zoning Code for undeveloped Land. The purpose of the district should be to hold land as agricultural or open space until it is ready to be placed into regular zoning classification such as R-1, R-2, etc.

Funding

14. **Create an Affordable Housing Trust Fund**—Create an Affordable Housing Trust Fund as a general purpose vehicle that can serve various affordability initiatives anywhere in the City.
15. **Utilize Tax Increment Financing for Affordable Housing Incentives**—Use TIF for the construction

of infrastructure to encourage the development of housing.

16. **Utilize Tax Increment Financing-Affordable Housing One-Year Extension**—Hold open TIF Districts that are about to be closed for one additional year beyond their planned or maximum duration to generate funds that can be used anywhere in the City for affordable housing.
17. **Promote the Use of the Federal and State Low Income Housing Tax Credit (LIHTC) Program**—Support and encourage developer use of LIHTC. Affordable Housing Trust Funds could be used as local match for LIHTC.
18. **Market Opportunity Zones**—Promote the four areas in the City that qualify under this program offering opportunity for private investment and development of workforce housing.
19. **Increase Use of Downpayment Assistance**—Promote Wisconsin Housing and Economic Development Association (WHEDA) and Federal Home Loan Bank of Chicago (FHLBC) downpayment assistance programs.
20. **Amend Rental Conversion Program Policy**—Consider the following changes to the City's rental conversion grant program: 1) at least 10% of funds must be used for exterior renovations; and 2) increase the maximum amount of the grant.

Partnerships


21. **Support Habitat for Humanity, NeighborWorks Green Bay and Other Affordable Housing Providers**—Maintain supply of lots for new home construction.
22. **Form Working Groups with Major Employers**—Convene major employers annually to discuss housing issues and initiatives.
23. **Coordinate with the University of Wisconsin-Green Bay and Northeast Wisconsin Technical College(NWTC)**—Work with the University to update its campus plan every 5-10 years. A big component of the plan should be plans to house students within the community. Partner with NWTC and the Department of Workforce Development to encourage people to seek training in building trades.

INTRODUCTION

This study was commissioned by the Redevelopment Authority (RDA) of the City of Green Bay. The RDA has identified housing as a critical issue that needs to be addressed to improve Green Bay and grow its economy based on feedback from various stakeholders. The purpose of this study is to help the City better understand its housing market and the housing market in surrounding communities (Allouez, Ashwaubenon, Bellevue, Suamico, De Pere and Howard), and to craft targeted strategies to improve housing options.

There are two parts to the Green Bay housing supply. The first is all of the housing in Green Bay and the second is all of the housing outside of Green Bay for people who go to school or work in the City. The housing in Green Bay is the easiest to measure and analyze, and is the part that the City has the most control over. The housing outside the City is a bit harder to quantify and qualify, but it is nevertheless important to our understanding of the overall market. This report attempts to document conditions and trends in the overall market, including an understanding of why people are choosing to live where they live.



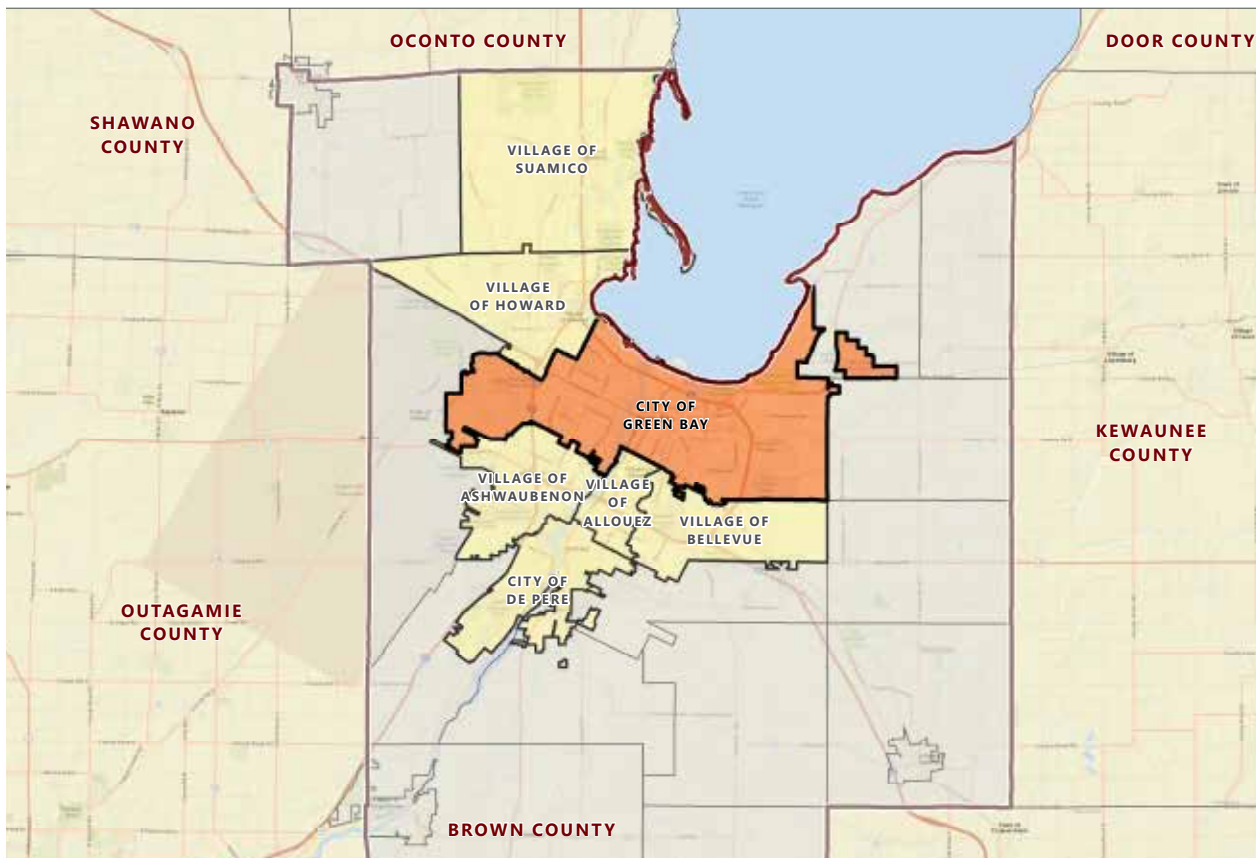

STUDY PROCESS

This study uses a variety of methods and data to understand the housing market. Objective, measurable data were collected from the City, Brown County, the Multiple Listing Service (real estate listings and sales), the State of Wisconsin, the U.S. Department of Housing and Urban Development and the U.S. Census Bureau. The City is compared to surrounding communities and wider context (county, state, nation) in a variety of ways, and also compared to itself in the form of time-series data that reveal trends. This study also incorporated a series of interviews with people familiar with the housing market—the housing experts, and a community survey of area residents and employees.

Project Oversight

The study was initiated by the Redevelopment Authority of the City of Green Bay. City Staff from the Department of Community and Economic Development met four times during the study process: first in January 2020 for a kickoff discussion of issues and opportunities facing the City and region, then in February to prepare for interviews and the community survey, next for a presentation and discussion of the first draft of the study in August and finally for a public meeting presentation of the final plan in September.

Interviews

The project team met and interviewed a variety of people with knowledge and insight about the local housing market, including realtors, lenders, builders, landlords, students and employers. These interviews were conducted in May 2020.

The feedback collected in these interviews often gravitated to similar topics and viewpoints, reflecting a strong shared understanding of how the local housing market functions. This feedback is described in the following chapters. In a few cases the interviewees were not in agreement on a topic – these differing viewpoints are noted.

There was one question of particular interest that we asked near the end of every interview:

“What role do you see for the City to influence the housing market?”

A summary of noteworthy responses to this question follows, in no particular order:

1. Build neighborhoods near large employers. Although residential development may not traditionally be encouraged near industrial properties, creating homes near jobs so that people can walk to work will benefit everyone.

2. Find ways to hold landlords accountable for the quality and upkeep of their units.
3. Offer incentives that can be provided through the TIF Affordable Housing Extension. The City could give developers loans up front for utility extensions because banks often won't finance this.
4. Improve communication between City and housing experts/organizations in the community to identify opportunities and solutions to housing challenges.
5. Streamline the application approval process within the City to shorten the time between when developers submit an application and when they are able to begin development. When decisions are delayed until the last minute, developers lose money.
6. Encourage a variety of non-traditional housing types (tiny homes, mixed use).
7. Encourage development of market rate and affordable housing.
8. Focus on parks, trails and other amenities that people want in a community.

Community Survey

A community survey was conducted April 2020. The survey was offered online. In total the survey had approximately 968 responses, including 74 in the Spanish version of the survey. The survey was promoted via notices in the paper, social media, websites, and through email. The full responses are provided in Appendix B. Relevant findings are featured throughout the following chapters.

DEFINITIONS

The terms 'housing affordability', 'affordable housing' and 'workforce housing' are often used interchangeably, however they have different meanings. These terms are defined here to aid in understanding the analysis and recommendations in this study.

Affordable Housing

Affordable housing is housing that typically serves the lowest-income residents of a community. Generally this includes residents with no income up through residents making 80% the area median income. Income limits calculated by the US Department of Housing and Urban Development (HUD) give ranges for which housing market service levels are measured. The income limits for Green Bay are defined using the Green Bay Metro FMR (Fair Market Rent) area. Current 2020 Income limits for the Green Bay Metro area are shown in the figure below.

Funding for newly constructed affordable housing almost always comes from subsidies that offset costs of construction and/or operation. This allows rents to be set at a certain price that is manageable for low-income households based on the HUD income limits that come out every year. The price also takes into consideration families' other expenses such as food, childcare, transportation and healthcare. Other forms of affordable housing include:

- » Naturally Occurring Affordable Housing (NOAH)
- » Housing Operated by Non-Profits
- » Vouchers, Tax Credits, Other Federal Programs

Figure 1. FY 2020 Income Limits for Green Bay HUD Metro Fair Market Rent Area

Source: US Department of Housing and Urban Development

FY 2020 Income Limit Area	Median Family Income for Family of 4	FY 2020 Income Limit Category	Persons in Family							
			1	2	3	4	5	6	7	8
Green Bay, WI HUD Metro Fair Market Rent Area	\$82,300	Extremely Low In- come 30% AMI	\$17,300	\$19,800	\$22,250	\$26,200	\$30,680	\$35,160	\$39,640	\$44,120
		Very Low Income 50% AMI	\$28,850	\$32,950	\$37,050	\$41,150	\$44,450	\$47,750	\$51,050	\$54,350
		Low Income 80%AMI	\$46,100	\$52,700	\$59,300	\$65,850	\$71,150	\$76,400	\$81,700	\$86,950

Housing Affordability

Housing affordability is a measure of how much a person or household can spend toward total housing cost. This measure is relative to income, meaning that higher-income households have a wider selection of homes that would be affordable, while lower-income households generally have fewer affordable options within the housing market.

The widely accepted standard for affordability states that a household should spend no more than 30% of their gross income toward housing costs. This standard is the same for owners and renters. For renters this also includes utilities and renters insurance. For homeowners this includes principal, interest, taxes, insurance and utilities.

Income categories are calculated by HUD, and used to determine appropriate monthly housing costs across different regions. For the Green Bay Metro region, affordability limits are shown below. For example, in Green Bay a household earning 100% of the area median income could afford a \$307,400 home or a monthly rent of \$2,058. In contrast, a household earning 50% of the area median income could afford a \$158,200 home or a monthly rent of \$1,029.

Workforce Housing

Workforce housing is housing that is affordable to the workforce in a community. Because incomes within the workforce vary, a range of housing options is needed to fit the needs of the community. Workforce housing also means ensuring a supply of affordable housing for employee households that earn minimum wage—and ensuring appropriately priced housing for moderate to high-income earners in both the rental and ownership markets.

Variety in the housing stock is important, as households have a variety of preferences that impact where and how they can live. Important types of variety necessary to serve area employees include structure types, sizes, locations, and price points.

Figure 2. Affordability Thresholds for Green Bay HUD Metro Fair Market Rent Area

Source: US Department of Housing and Urban Development

FY 2020 Income Limit Area	Maximum Monthly Housing Cost for Family of 4 (100% Median Income)	FY 2020 Income Limit Category	Persons in Family					
			1	2	3	4	5	6
Green Bay, WI HUD Metro Fair Market Rent Area	\$2,058	Extremely Low Income 30% AMI	\$433	\$495	\$556	\$655	\$767	\$879
		Very Low In- come 50% AMI	\$721	\$824	\$926	\$1,029	\$1,111	\$1,194
		Low Income 80%AMI	\$1,153	\$1,318	\$1,483	\$1,646	\$1,779	\$1,910

ABOUT GREEN BAY


CITY OVERVIEW

Green Bay is considered Wisconsin's earliest European settlement and was home to several indigenous peoples for hundreds of years before Europeans arrived. Both indigenous peoples and arriving white settlers used the waterways as a source of prosperity to grow and provide for their communities. The area is also crossed with abundant natural resource amenities, and Green Bay to this day is still a major shipping center through the Great Lakes. Some of the largest employers in the community are still in the paper and shipping/transportation industries.

Green Bay is currently undergoing a downtown transformation that is attracting people downtown to live, work and play. There are several new housing developments, and new opportunities for recreation, entertainment and employment that are part of this effort. This report discusses some of these recent/current developments and seeks to leverage the momentum of these efforts to ensure that the City has the housing current and future residents are looking for.



COMMUNITY BASICS

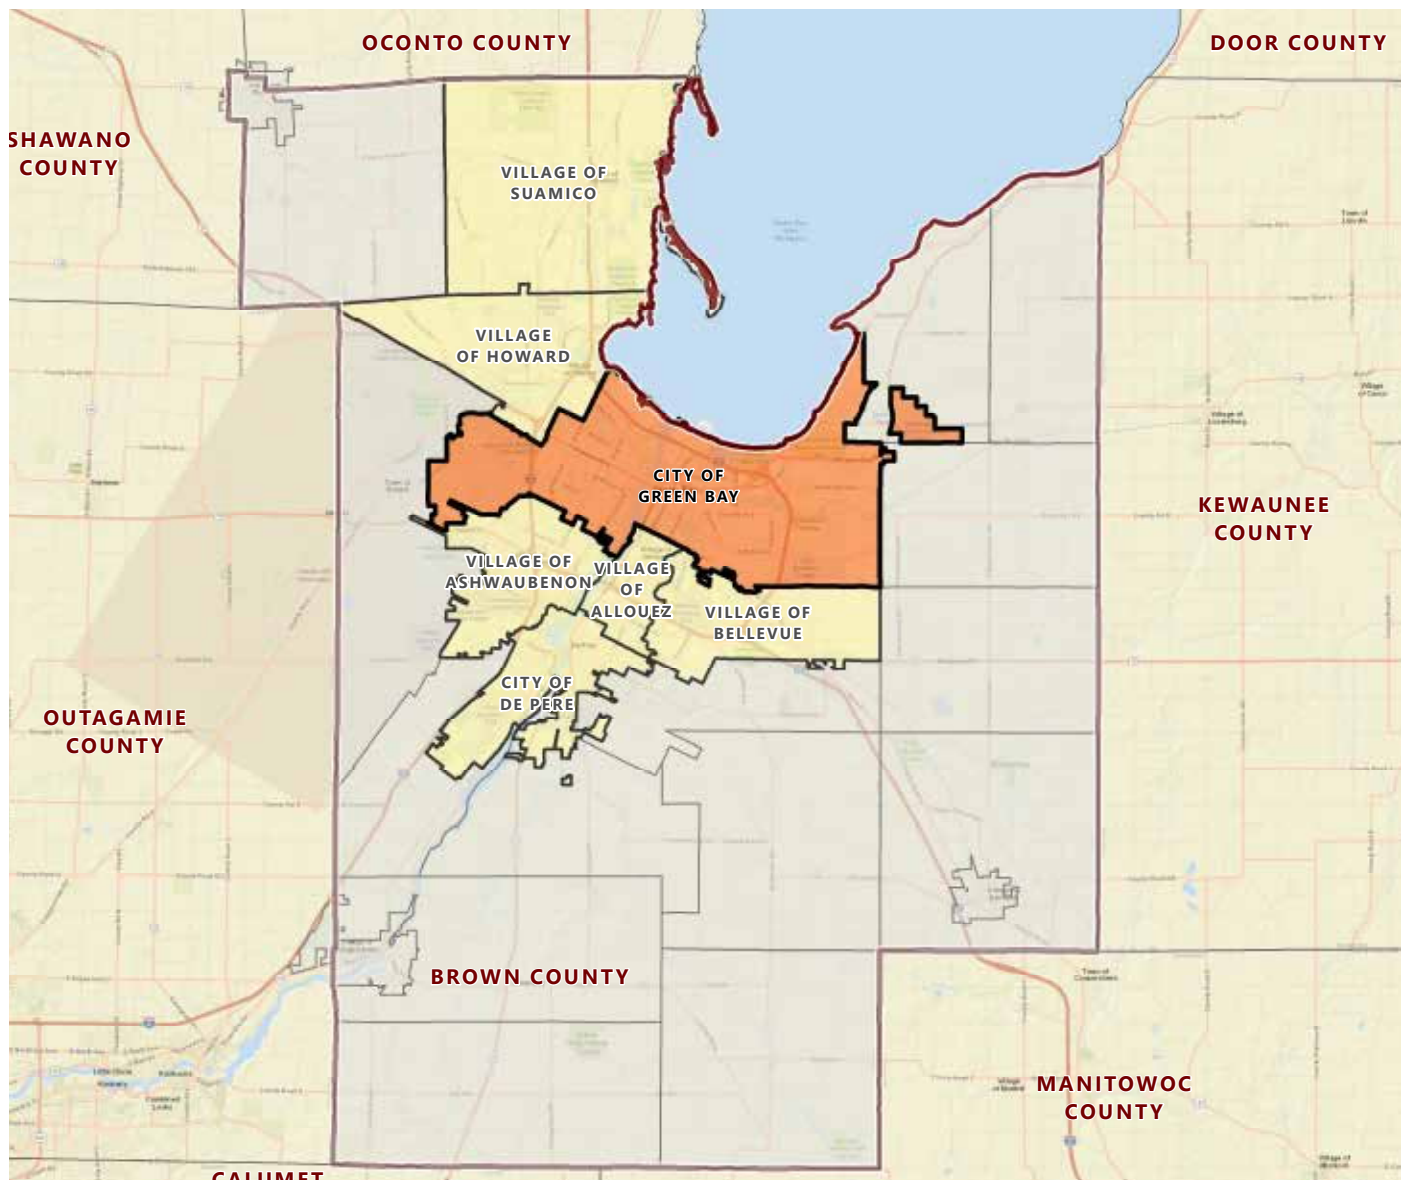

Green Bay is the largest city in Brown County and the third largest city in the State of Wisconsin. It is located on the shores of Lake Michigan, and surrounded by the communities of Allouez, Ashwaubenon, Bellevue, De Pere, Howard, and Suamico. Well connected within the region, Madison is a 2.5 hour drive, Milwaukee 2 hours, Chicago 3.75 hours, and the Twin Cities 4.5 hours.

The largest of all communities in the area, Green Bay is known for its football, lake views, and natural/recreational amenities.

One of the major tourist destinations in the State of Wisconsin, over 5.7 million tourists pass through the City and surrounding areas each year, with the number of visitors increasing on an annual basis.

Per the Green Bay Convention and Visitors Bureau, \$671 million is circulated into the local economy through tourism each year, generating \$43.5 million in local tax revenue that supports the City and County's ongoing operations and improvements.

POPULATION

Population within the region and the City itself has displayed relative consistency throughout the past decade. The City's secondary market (Allouez, Ashwaubenon, Bellevue, De Pere, Howard, Suamico) has shown a net population increase over the past 5 years, while the City itself has seen a net increase of 1,609 residents from 2010 to 2019. This represents a total percentage growth of 1.6%. This is the lowest growth percentage among communities in the secondary market that experienced growth over the past decade.

The growth pattern within the metro area indicates the City's loss of potential growth to other communities. The City's relatively low growth within strong regional growth suggests that the City could be attracting a larger share of the growth in people and housing than it currently is.

Population change is directly tied to change in the number of households and the size of those households, both of which are influenced by availability of desirable units within desired markets. Green Bay's data indicates increases of household size (larger households and households with children), without growth in the number of households.

Figure 3. Population Change

Source: 2018 ACS 5-Year Estimates

Municipality	2010-2019 Population Change	Percent Change Over Decade
Green Bay	1,636	1.6%
Allouez	-182	-1.3%
Ashwaubenon	-83	-0.5%
Bellevue	986	6.8%
De Pere	942	4%
Howard	2,281	13.1%
Suamico	1,389	12.2%

Figure 4. Population Growth Trends in Green Bay and Secondary Market

Source: 2018 ACS 5-Year Estimates



HOUSEHOLDS

Figure 5. Annual Change in Total Households in Green Bay and Secondary Market

Source: 2018 ACS 5-Year Estimates

Municipality	2010-2018 Household Change	Percent Change
Green Bay	-1,980	-4.24%
Allouez	-90	-1.61%
Ashwaubenon	253	3.31%
Bellevue	825	14.34%
De Pere	1,035	12.28%
Howard	1,352	19.9.3%
Suamico	713	17.62%


The estimate of total households within the City has shown a consistent slight decline each year since 2010. This relative consistency in number of households, combined with the slight population increase, runs contrary to larger national trends of decreasing average household sizes—which directly impacts demand for existing housing stock.

Larger family sizes and new family formation is a key factor in Green Bay's population growth, and indicates a strong base of not only families, but also youth that the City can work to convert into lifelong residents of the City over the next 20-40 years.

National trends show that most age groups are living in larger households now than they were a decade ago. This change is most transparent for adults age 35 and older. Between 2010 and 2017 there was a three percent increase in the number of adults age 35 and older living in households with at least three people. A common explanation for larger households among older adults is young adults who reside with their parents, but this could also be a parent of the householder or simply a roommate.

Figure 6. Household Trends in Green Bay and Secondary Market

Source: 2018 ACS 5-Year Estimates

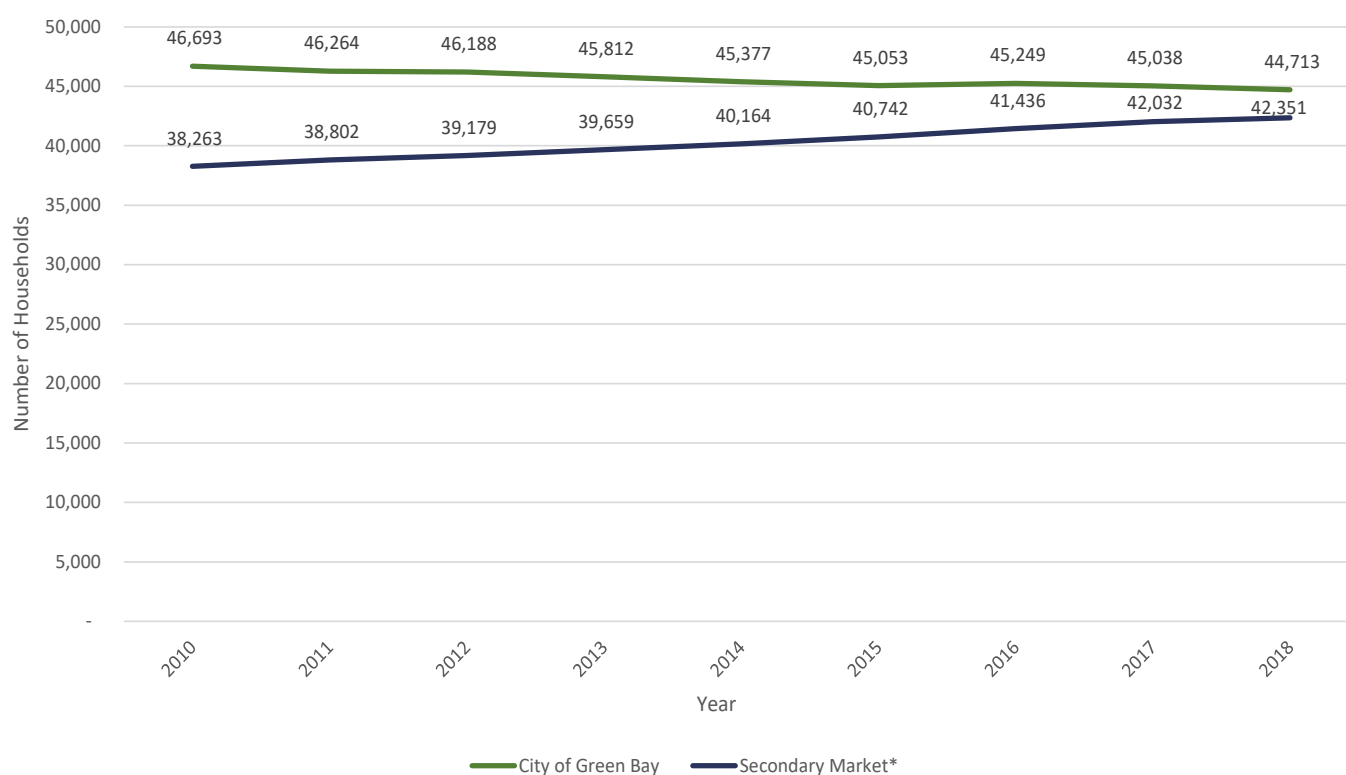

AGE COHORTS

Age trends are used to help predict current and future needs of the community—especially needs related to recreation, education, and service amenities (e.g. daycare).

As people continue to age, or add members to their households, their needs change as well. Since 2010, the City has seen an overall increase in population. Some age cohorts such as older children (10-19) and middle-aged adults (40-49) have decreased as students move off to college and households relocate.

There has been an increase in persons aged 20-29 and 30-39, a typical age for the formation of family households that would factor into the increase in young children (0-9). The other age range displaying a large increase is those at retirement age, from 60-69 years old. These households likely aged into this category over the decade, which is consistent with general trends of aging in the County, State, and Nation as baby-boomers reach retirement. Older households have, or will have, unique housing needs.


Figure 7. Annual Change for Age Cohorts in Green Bay

Source: 2018 ACS 5-Year Estimates

Green Bay	Total Change 2010 -2018	Percent Change
0-9	548	3.69%
10-19	-1,023	-7.01%
20-29	707	4.36%
30-39	313	2.17%
40-49	-2,440	-19.16%
50-59	-61	-0.47%
60-69	2,414	32.25%
70-79	322	6.88%
80-85+	-98	-2.62%
Total Change	761	0.7%

Figure 8. Population by Age Group in Green Bay and Secondary Market

Source: 2018 ACS 5-Year Estimates

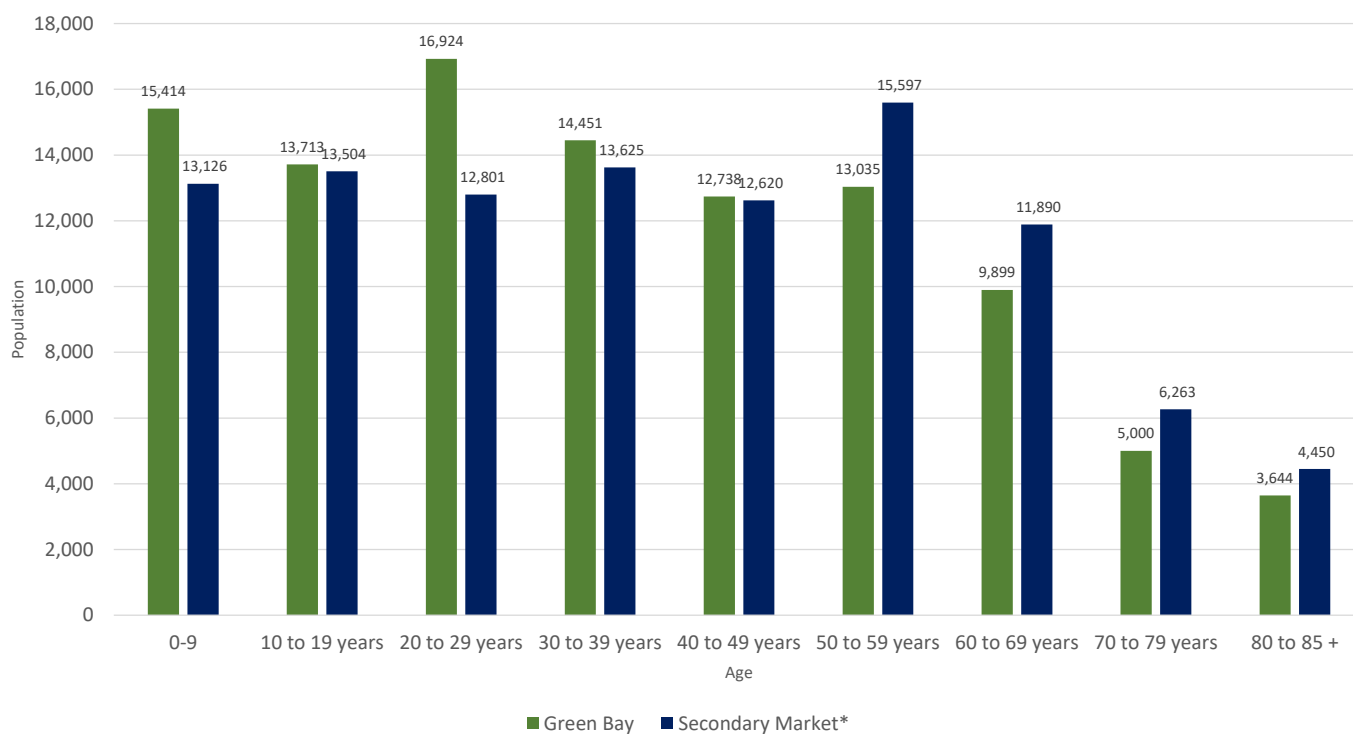

POPULATION PROJECTIONS

Green Bay's future population growth has been projected by the State Department of Administration (DOA). DOA projections can be used to predict future demand for community resources, housing, and municipal projections of service levels.

Currently the third largest City in the State, Green Bay does not have the same growth rate projection as other similarly sized communities and is not projected to maintain its population rank in Wisconsin. Kenosha is projected to surpass Green Bay's population by 2040 to become the third largest city in the state.

DOA projections are based on historical trends, and market forces and local policy can have a large impact on the long-term accuracy of these projections. As Green Bay has seen housing market-share loss to bordering municipalities, there is potential that a strategic investment in housing opportunities within the City could shift these projections.

The community survey administered through this study indicated that mid-tier housing is in short supply, and that younger people are more interested in moving to Green Bay after college but find homeownership out of reach. The apartment market is currently "tight", with a low vacancy rate which decreases opportunity to attract residents while increasing housing costs in a competitive market.


Figure 9. Population Projections for Green Bay

Source: WI Department of Administration

Green Bay Population Projections	2025	2030	2035	2040
DOA Projection	111,200	113,850	114,700	113,500

Figure 10. Population Projections for Green Bay and Secondary Market


Source: ACS 5-Year Estimates, WI DOA Projections

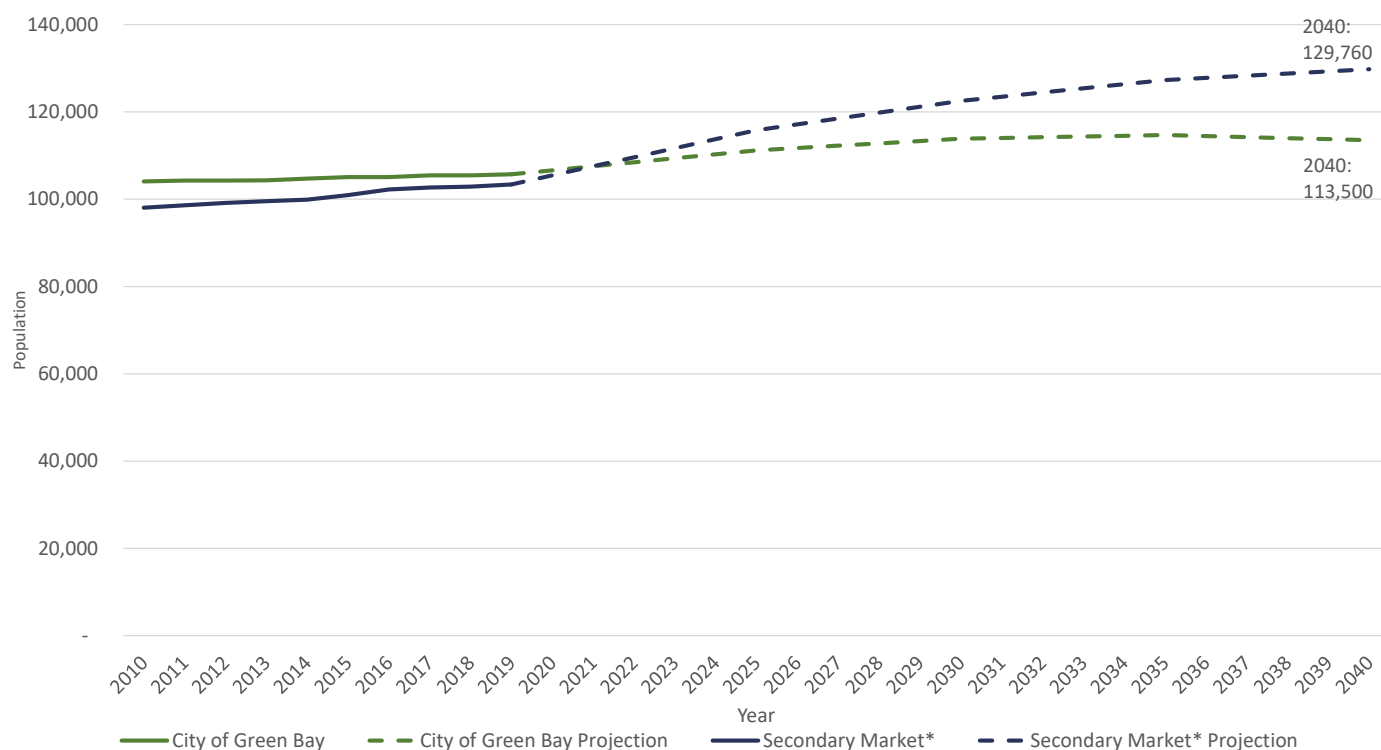

HOUSEHOLD PROJECTIONS

Figure 11. Household Projections for Green Bay and Secondary Market

Source: 2018 ACS 5-Year Estimates

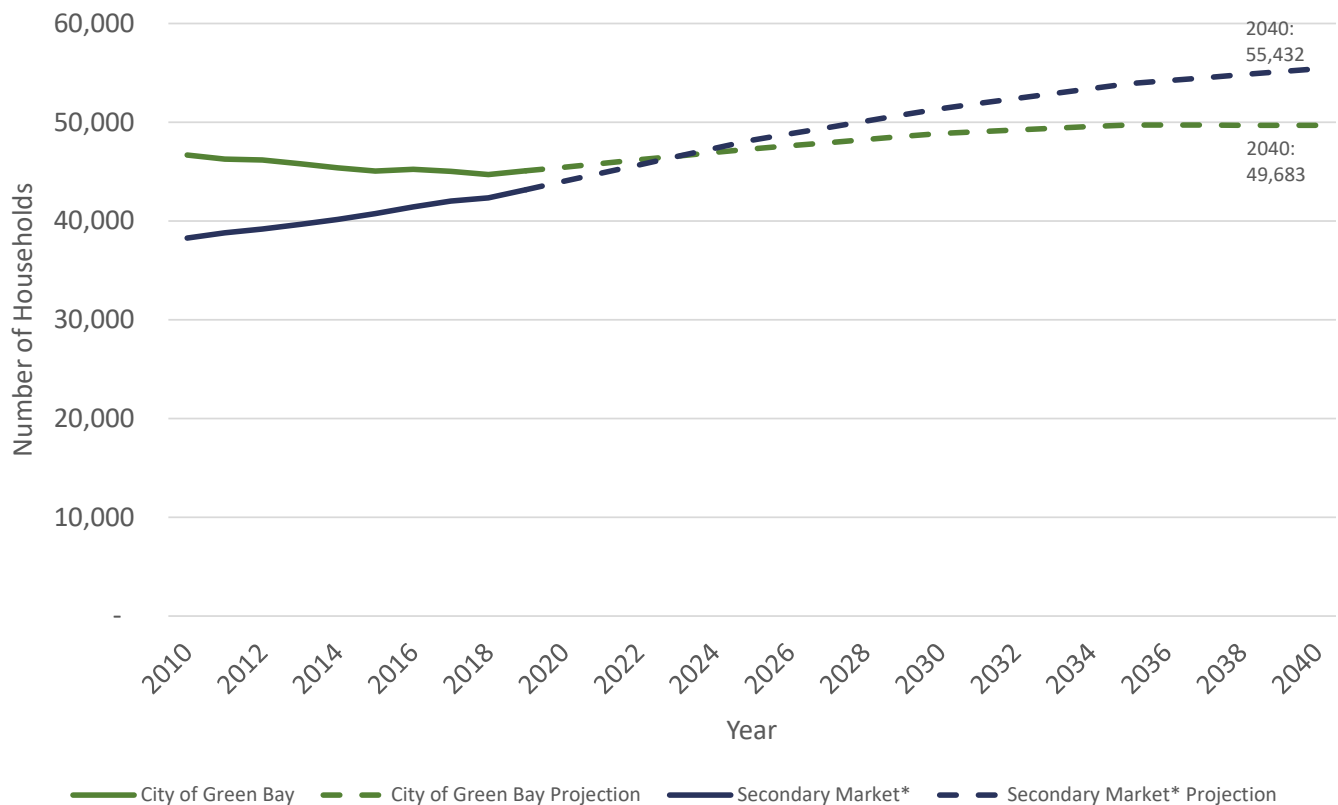

Projecting Green Bay's future households is tied to both future population projections as well as future anticipated persons per household as demographics change and people age. Across the nation, reductions in household sizes are expected to continue through at least 2040. This is indicative of populations continuing to age, dependents leaving their family households and most likely creating their own, and longer formation periods for young-family households than existed in prior decades. Young adults are not getting married as soon and are waiting longer to start families. Projection methods for the City show a steady rise in households in Green Bay and a more rapid increase for the secondary market.

EMPLOYMENT INDICATORS

Place of residence often coincides with location of a person's job, though we also expect to see a high degree of mobility within a metropolitan area. The figure on the right represents inflow and outflow of the City's workforce. The number of people that work in Green Bay is about 66,000. Of this 66,000, 46,245 live outside of Green Bay and 20,197 live in Green Bay. The second highest place of residence for workers in Green Bay is Ashwaubenon, which is not surprising as it is close to Green Bay's downtown and business park. There are 32,275 people who live in Green Bay but work in another community.

The data also shows that people from Madison, Milwaukee and Appleton commute into Green Bay for jobs. There is a large number of workers from "All Other Locations" which includes workers who live in unincorporated areas and other small towns beyond the municipalities of the Green Bay Metro Area.

Figure 12. Inflow/Outflow Analysis in Green Bay

Source: onthemap.census.gov


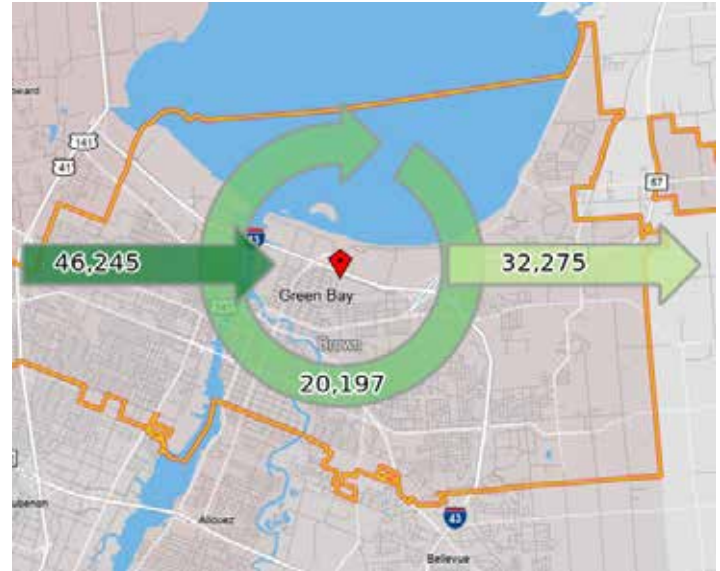


Figure 13. Place of Residence for all Workers in Green Bay

Source: onthemap.census.gov

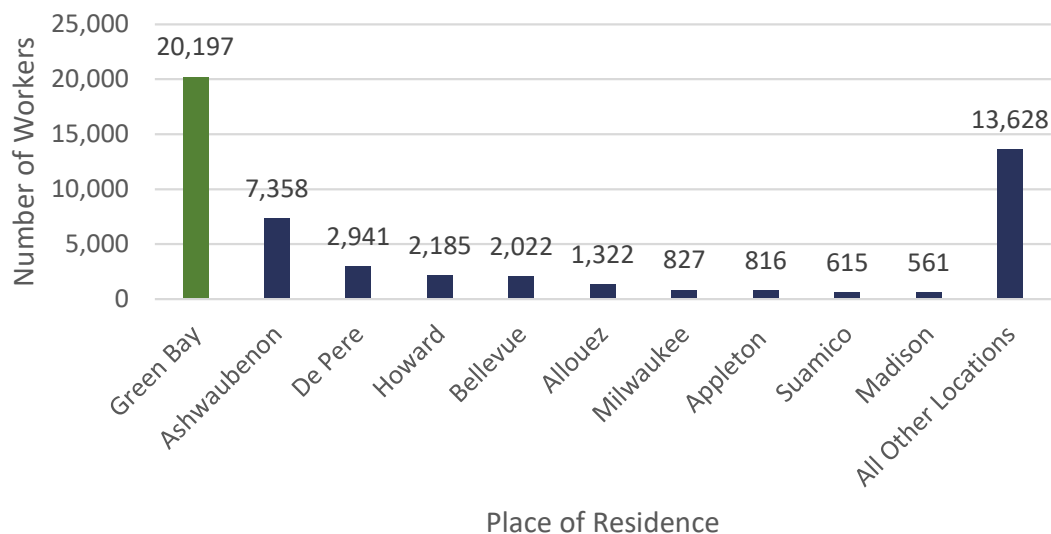


Workers from Outlying Communities	
Milwaukee	827
Appleton	816
Madison	561
All Other Locations	13,628

EMPLOYMENT INDICATORS

Figure 14. Commute Times for all Workers in Green Bay and Secondary Market

Source: 2018 ACS 5-Year Estimates

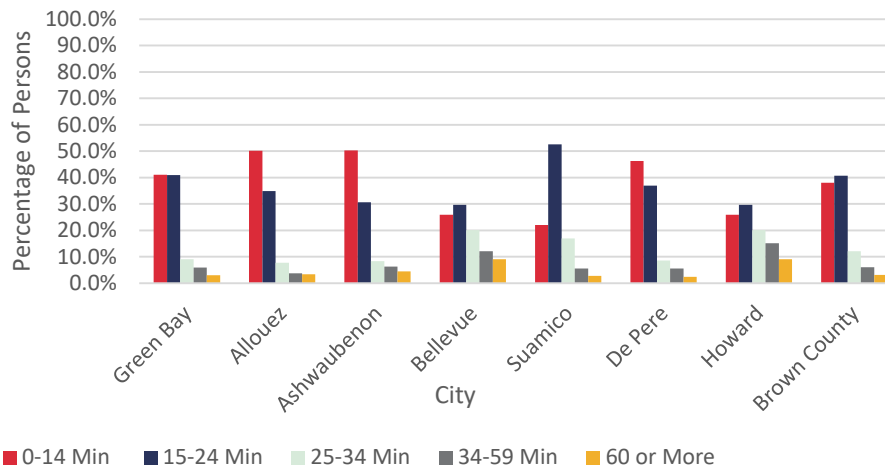

Commute times in Green Bay and the secondary market are fairly low, with the majority of workers commuting in under 24 minutes. People will drive further for a job if they cannot afford housing or find desirable housing in the community where they work.

Top Employers

Brown County and the City of Green Bay have a diverse economy with many opportunities for workers of all ages. The major industries in Green Bay are Education & Health Services; Trade, Transportation & Utilities; Manufacturing; and Professional & Business Services. There are 11 post-secondary establishments (schools) in Green Bay. These industries and top employers below provide opportunities

for workers. This is why employment indicators are essential to housing. If there is not lower cost housing available for workers, they are less likely to stay in Green Bay, or come to the city. Having the housing workers at these employers are looking for is essential to the vitality of Green Bay's economy.

Figure 15. Top Employers for Green Bay and Surrounding Areas

Source: Greater Green Bay Chamber of Commerce

Company Name	Number of Employees
Bellin Health	3,140
Humana	2,846
Oneida Nation	2,789
Schneider	2,626
Aurora Health Care	2,470
Georgia-Pacific	1,937
United Healthcare	1,823
HSHS St. Vincent Hospital	1,668
American Foods Group	1,592
Preva Health	1,299
JBS Green Bay	1,238
Wal-Mart Stores, Inc.	1,232
Green Bay Packaging, Inc.	1,187
Associated Banc-Corp.	1,185
Festival Foods	1,102
Wisconsin Public Service	932

INCOME TRENDS

Income and Earnings are key factors in housing affordability. The more income that a household earns, the more housing options that fall within their affordability threshold. A household that spends more than 30 percent of its income on housing is considered housing burdened. While incomes are mobile, meaning households can move from place to place, the physical structure of a housing unit is stationary. In practice this typically means that households often commute, choosing to live wherever they find the acceptable balance among convenience, quality, local amenities, and affordability.

As compared to communities in the secondary market, Green Bay has the lowest median income, \$47,797, and the second lowest per capita income, \$32,612. When comparing the County and the City, a much larger percentage of households in the City have incomes under \$50,000.


Figure 16. Income Trends for Green Bay

Source: 2018 ACS 5-Year Estimates

Income Level	Percentage of Green Bay	Percentage of Brown County
Less Than 5,000	3.7%	2.4%
\$5,000-\$9,999	3.0%	1.9%
\$10,000-\$14,999	5.6%	4.3%
\$15,000-\$19,999	3.7%	4.9%
\$20,000-\$24,999	5.0%	4.1%
\$25,000-\$34,999	12.6%	1.2%
\$35,000-\$49,999	16%	13.8%
\$50,000-\$74,999	19.5%	19.2%
\$75,000-\$99,999	13%	15.1%
\$100,000-\$149,999	10.3%	15%
\$150,000 or More	4.5%	9.2%

Figure 17. Median and Per Capita Income for Green Bay and Surrounding Areas

Source: 2018 ACS 5-Year Estimates

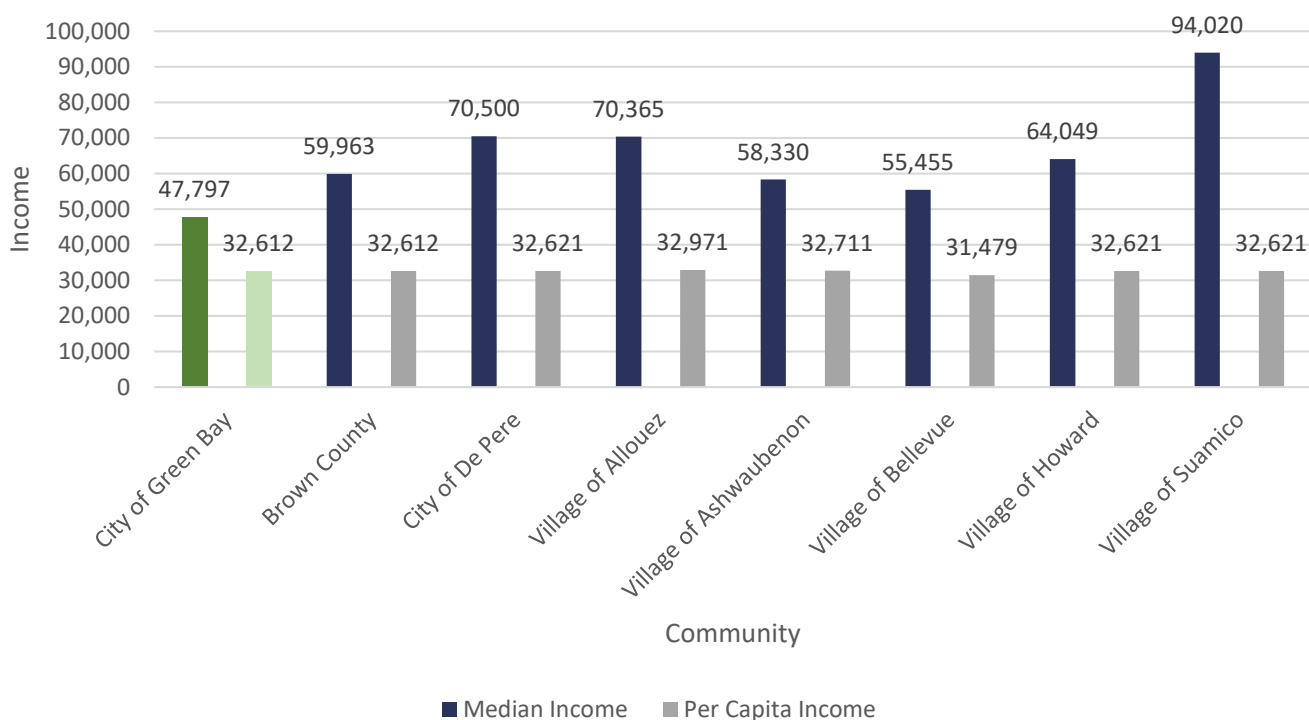


GENERAL HOUSING CHARACTERISTICS

OVERVIEW

This section of the plan begins to explore characteristics of the housing market—housing type, age, permits, and occupancy. These are important categories to set a baseline for current and future growth potential to provide the best quality of life for current and future residents.

In brief, the majority of housing in Green Bay and the secondary market communities are single family detached homes. Green Bay's housing stock tends to be older, with the majority of single-unit ownership homes built before 1969. Secondary market communities of Allouez and De Pere display similar unit age rates, while the remainder of the secondary market offers newer housing options as their primary market. However, in more recent years new housing starts in the City have increased, offering more options to people looking for newer homes.

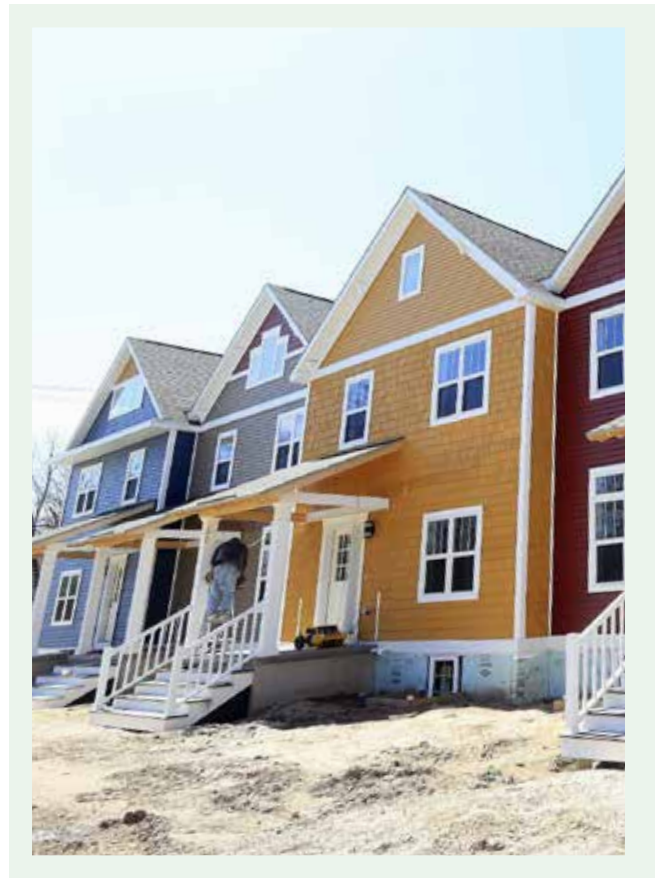

HOUSING TYPE BY UNIT

A housing “unit” is a single living space—either standalone or as part of a larger structure. The most common structure type in Green Bay and the secondary market communities is detached single-unit homes, commonly referred to as single-family.

The second most common structure type in the City is 5- to 9-unit structures (small apartment complexes), followed by 2-unit (duplex/twinhomes). These types of units serve an important purpose in providing choices within a market, allowing residents options as to how and where they would like to live.

Figure 18. Housing Type by Unit

Source: 2018 ACS 5-Year Estimates

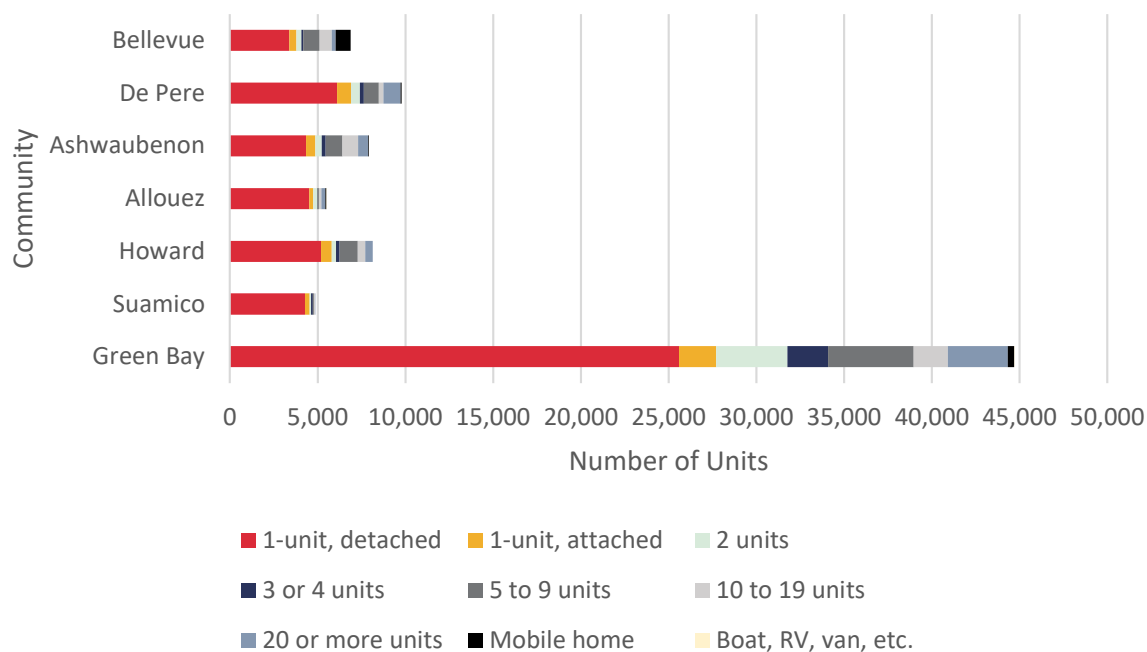


Figure 19. Housing Type by Unit

Source: 2018 ACS 5-Year Estimates

Housing Unit By Type														
	Green Bay		De Pere		Howard		Allouez		Ashwaubenon		Suamico		Bellevue	
1-unit Detached	25,591	59%	6,107	62.5%	5,194	63.8%	4,515	82.0%	4,329	54.7%	4,285	88%	3,382	49.2%
1-unit, Attached	2,108	4%	792	8.1%	611	7.5%	229	4.2%	543	6.9%	248	5.1%	416	6.1%
2 units	4,067	8.3%	506	5.2%	248	3.0%	236	4.3%	358	4.5%	83	1.7%	282	4.1%
3 or 4 units	2,315	4.6%	229	2.3%	195	2.4%	9	0.2%	227	2.9%	108	2.2%	94	1.4%
5 to 9 units	4,875	10%	844	8.6%	1,041	12.8%	85	1.5%	956	12.1%	52	1.1%	943	13.7%
10 to 19 units	1,961	4%	271	2.8%	421	5.2%	147	2.7%	887	11.2%	74	1.5%	683	9.9%
20 or more units	3,395	7.4%	974	10%	426	5.2%	211	3.8%	583	7.4%	19	0.4%	226	3.3%
Mobile home	374	1.4%	54	0.6%	0	0%	66	1.2%	25	0.3%	0	0%	847	12.3%
Boat, RV, Van, etc	27	0.1%	0	0%	0	0%	9	0.2%	0	0%	0	0%	0	0%

YEAR STRUCTURES BUILT

Year of construction as shown in the graph below indicates the age of homes as estimated by the US Census Bureau. Almost one third of all residential units (30%) in Green Bay were built between 1960 and 1979, which is similar to Ashwaubenon, Allouez, and Brown County as a whole.

In the communities of De Pere, Bellevue, Howard and Suamico, the most common date of construction is from 1980-1999. Since 2000, construction appears to have decreased in Green Bay, a finding that is consistent across communities in the secondary market and is indicative of older average housing stock age in established communities.

The age of a home or apartment building is not, by itself, an adequate measure of quality or condition but can be used as an indicator. Older homes tend to have poor energy performance, higher maintenance costs, and sometimes lack things homebuyers desire such as attached garages. If not maintained, these older homes may not be desirable to potential buyers. Even if maintained, some buyers may not be interested in/able to do the maintenance and upkeep required of an older home. Focus group interviews confirmed that housing is generally older in Green Bay and in need of rehabilitation.

Figure 20. Year Structure Built

Source: 2018 ACS 5-Year Estimates

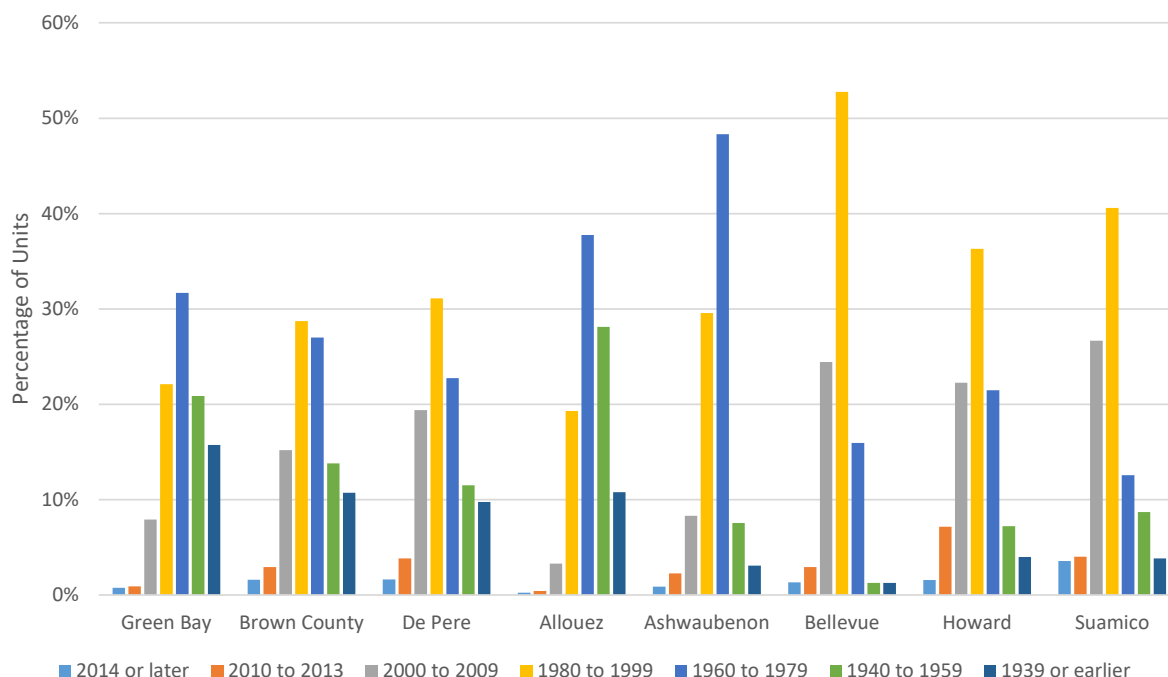


Figure 21. Green Bay Owner Occupied Year Structure Built

Source: 2018 ACS 5-Year Estimates


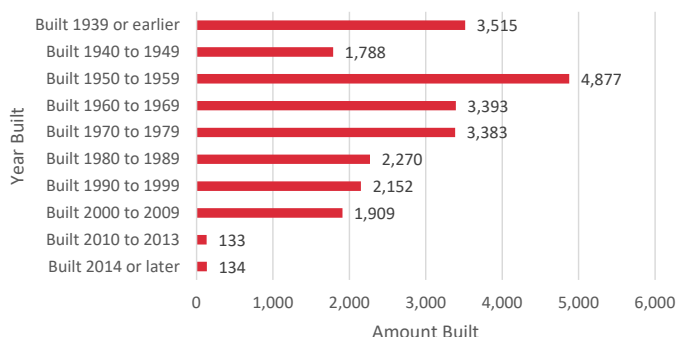


Figure 22. Green Bay Renter Occupied Year Structure Built

Source: 2018 ACS 5-Year Estimates

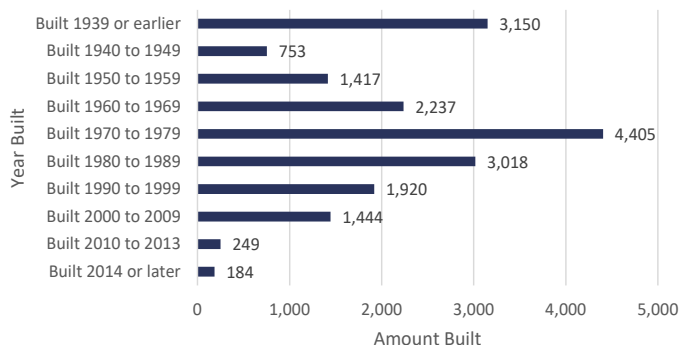

BUILDING PERMITS

Building Permit data allows a real-time trend of new construction starts in Green Bay. Post-recession starts in the City were consistent with larger national trends—primarily slow growth in housing construction, but continuing to climb year-to-year.

Single-unit starts have shown a steady, consistent increase over recent years before decreasing in 2019. However, for the existing housing stock there has been a dramatic increase in alteration permits after steady, slow growth from 2014-2018.

As much of Green Bay's housing stock is older than surrounding areas, this indicates alteration and upkeep to stock that can better serve the needs of residents.

New construction of single-unit homes takes two forms within the City—either on previously undeveloped land, or through the replacement of older homes that have been “razed” (demolished).

New homes that replace older homes are represented in the building permit data in the category of “Raze Single Family Home”, which suggests significant single-unit redevelopment projects occurring on an annual basis. Permits for new multi-family properties remained low from 2014-2018 with some small building projects. In 2019 that number grew to nine in both categories of 3-4 family building and 5+ building. Alterations to multi-family buildings has stayed consistent at about 20 per year.

Figure 23. Single Family Home New Construction, Raze, and Alterations

Source: City of Green Bay

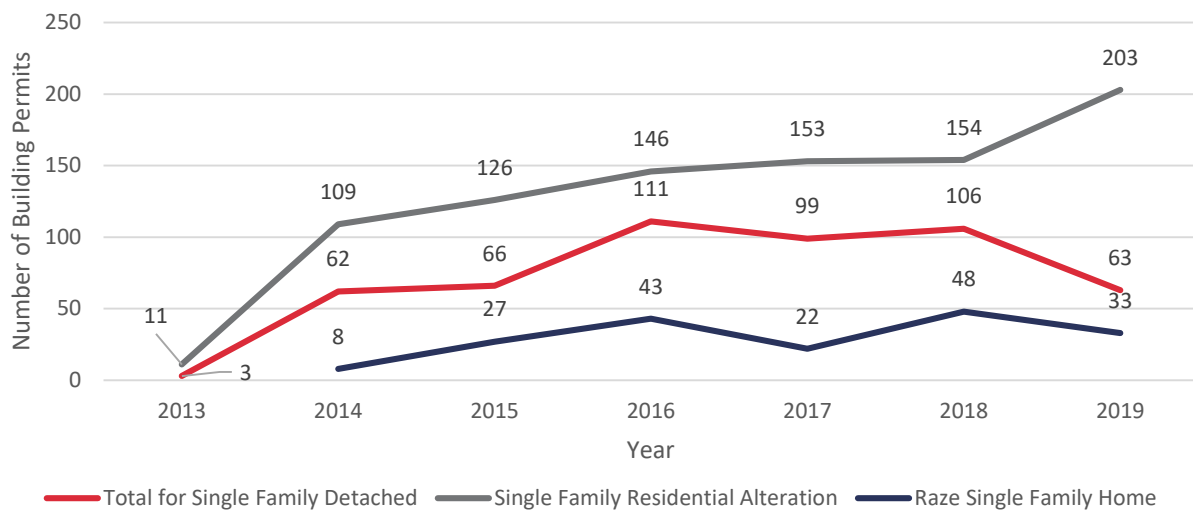


Figure 24. 3-4 Family Building and 5 or More Building Permits

Source: City of Green Bay


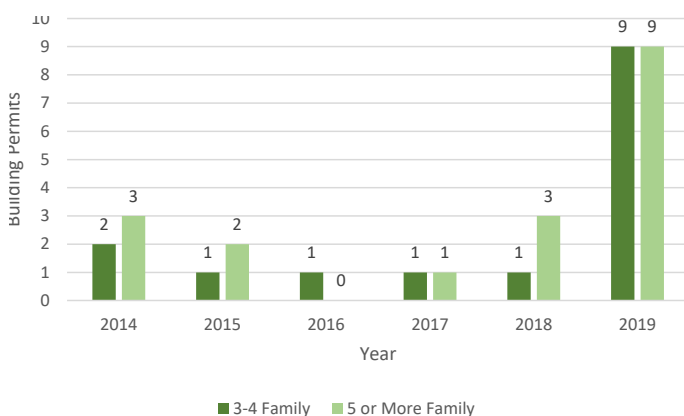


Figure 25. Total Number of Building Permits

Source: City of Green Bay

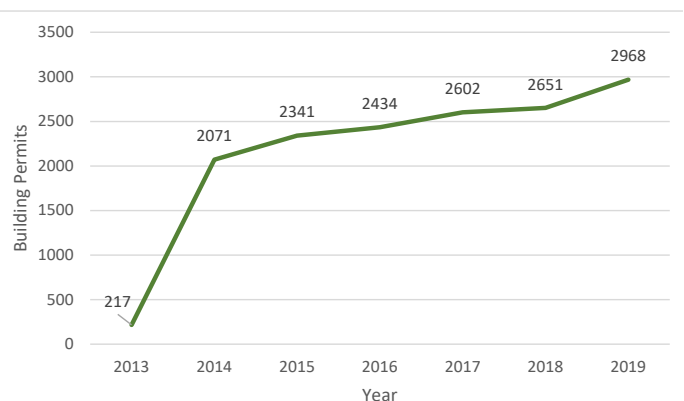

CROWDING

Crowding data is used to display the relationship between housing unit size (number of bedrooms) and household size (number of people). Households that average more than 1 person per room or 1.5 persons per room are considered to be “overcrowded” or “extremely overcrowded”, respectively.

Despite the City’s increasing household size, more than half of renter- and owner-occupied units have 0.5 or less occupants per room—they occupy homes that have excess space for their needs. This is consistent regionally within secondary market communities as well, and indicates that the City’s housing stock is in good position to accommodate growing family households.

Figure 26. Owner Occupied, Occupancy Per Room

Source: 2018 ACS 5-Year Estimates


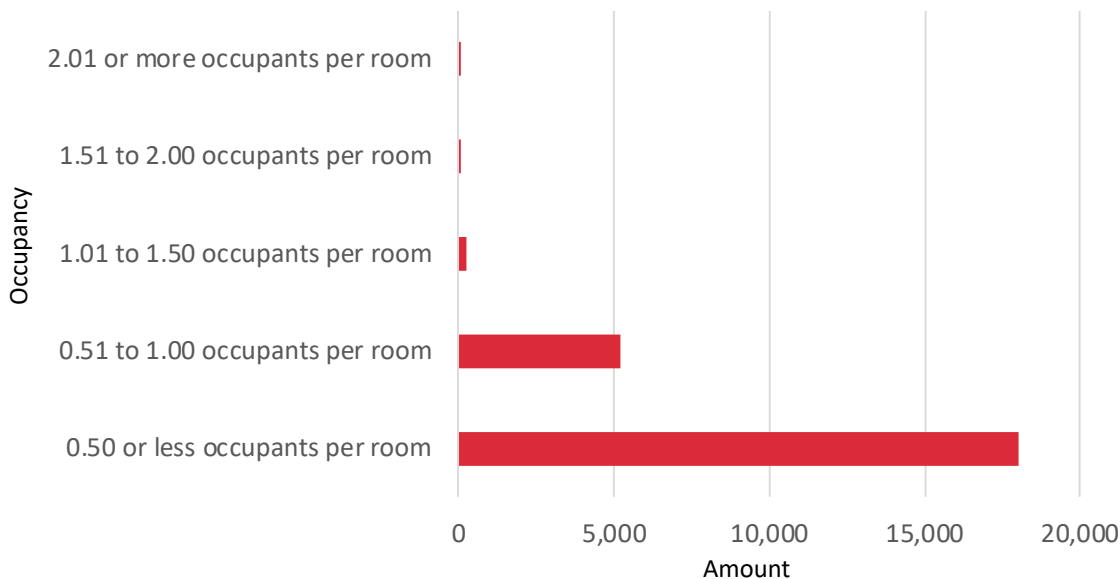


Figure 27. Renter Occupied, Occupancy Per Room

Source: 2018 ACS 5-Year Estimates

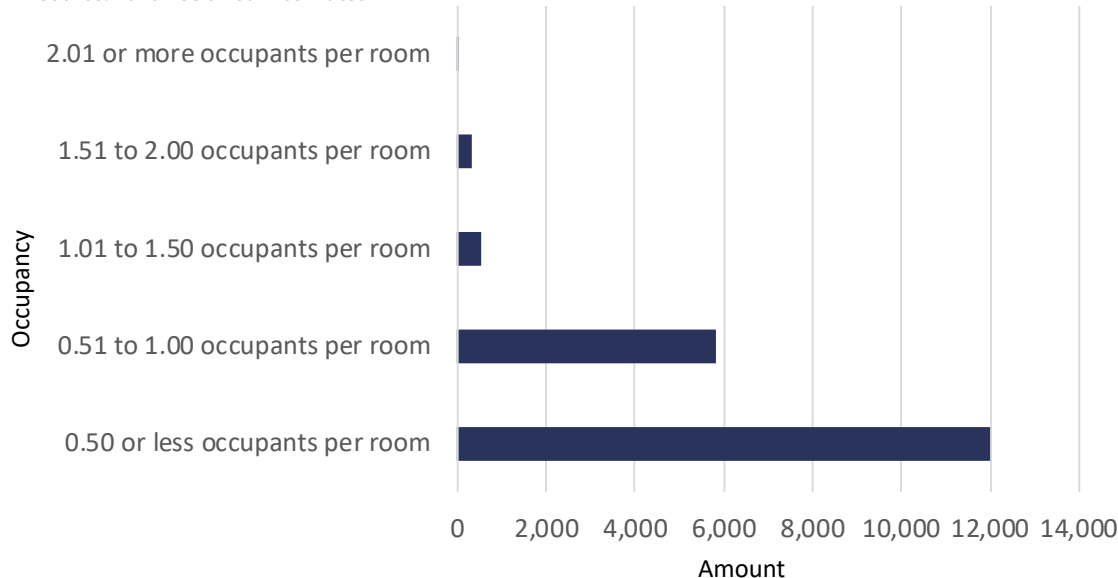

RENTAL MARKET

OVERVIEW

Within the City, 44% of the housing stock is rental units. Rental units include a variety of housing types – single-family homes, duplexes, condos and multifamily residential units.

AFFORDABILITY

Household income is key to discussions about housing affordability, as income determines purchasing power for households. Using HUD's income limits, Figure 29 shows the general monthly rent a household could afford without becoming housing cost burdened (more than 30% of gross income paid toward rent). The rents vary based on household income and household size. For a household of four earning 100% of the median income, a monthly rent of \$2,058 is considered affordable (this includes utilities).

Figure 28. Housing Occupancy in Green Bay

Source: 2018 ACS 5-Year Estimates

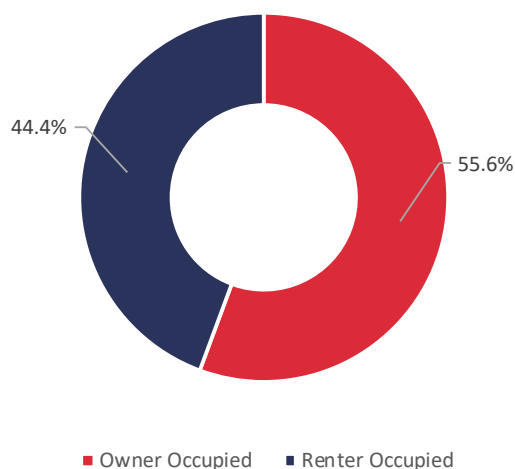


Figure 29. Affordability Thresholds for Renters in the Green Bay Area

Source: HUD 2020 Income Limits

Green Bay, WI HUD Metro FMR Area	Maximum Monthly Housing Cost (100% Area Median Income)	Persons in Family						
		FY 2020 Income Category	1	2	3	4	5	6
	\$2,058	Extremely Low (30%) Income	\$ 433	\$ 495	\$ 556	\$ 655	\$ 767	\$ 879
		Very Low (50%) Income	\$ 721	\$ 824	\$ 926	\$ 1,029	\$ 1,111	\$ 1,194
		Low (80%) Income	\$ 1,153	\$ 1,318	\$ 1,483	\$ 1,646	\$ 1,779	\$ 1,910

HOUSING STRESS

A cost burdened household is a household which pays more than 30% of its income to housing costs. Generally when a housing market is “tight”, or competitive, this drives costs up for consumers and also increases cost burden. This is true in Green Bay, as overall rates of rental housing cost burden are high, similar to many communities in the secondary market. Of those experiencing cost burden in the City, 34% are severely cost burdened (greater than 50% of income toward housing costs). Cost burden for renters is greater in Green Bay than surrounding communities. Similar to most other communities, cost burden is also greater for renters than it is for homeowners, which is a reflection of lower renter incomes, barriers to securing financing (in addition to lower incomes) and other market forces.

Cost burden in the City exists primarily with households at or below 50% median income, those considered very

low or extremely low income. This signifies that the supply of rental units in the City has gaps in unit availability at the appropriate price points to serve this income group. There is a significant housing gap at the very bottom of the rental market, an undersupply of 3,715 units for those at 30% or less median income. This indicates an opportunity to better serve low-income households through income-restricted and subsidized units that ensure affordability levels not currently provided by the market.

There is a surplus of units (8,870) available at 31-50% median income. There is a shortage of 1,285 units for households between 51-80% median income, and a fairly significant shortage in units for those at greater than 80% median income (3,385 units). This indicates an opportunity to add higher-rent, high-quality rental units to the market.

Figure 30. Cost Burdened Renters in Green Bay & Surrounding Communities

Source: 2012-2016 CHAS

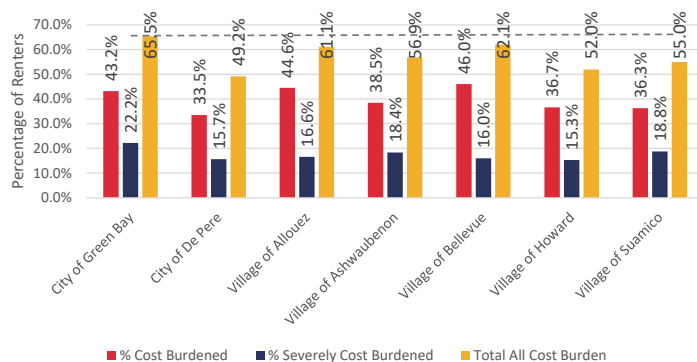


Figure 32. Households by Income & Tenure

Source: 2012-2016 CHAS

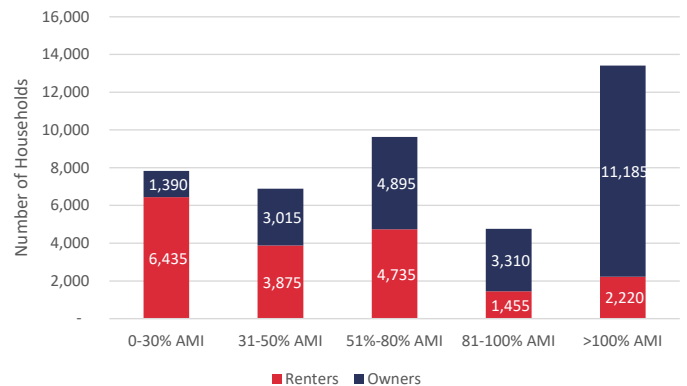


Figure 31. Renter Cost Burden by Household Income

Source: 2012-2016 CHAS

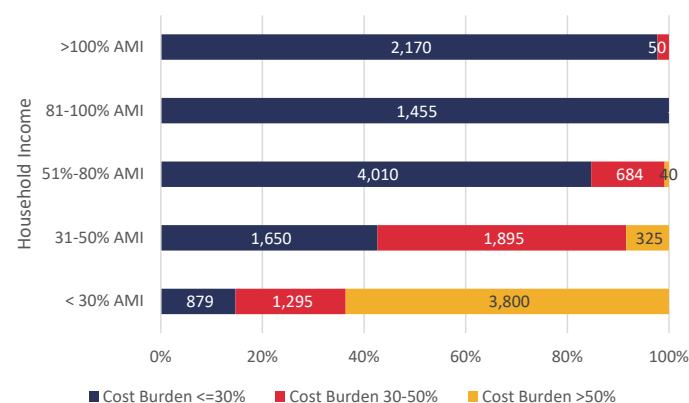


Figure 33. Rental Unit Mismatch in Green Bay

Source: 2012-2016 CHAS

	Rental Units Available	Renter Households	Over-/Under-Supply
0-30% AMI	2,720	6,435	(3,715)
31-50% AMI	12,745	3,875	8,870
51%-80% AMI	3,450	4,735	(1,285)
>80% AMI	290	3,675	(3,385)

RENTAL UNIT CONSUMPTION

The US Census and HUD assess how many households are over- and under-consuming housing. The previous figures in this chapter have suggested that higher-income households have been renting down in the market when securing housing, but what units are they actually occupying? Figure 34 shows that 9% of households above 80% median income are renting units affordable at 30% median income, 17% are renting units affordable at 50% median income.

Green Bay also has the reverse happening, households at lower incomes are renting beyond what is considered affordable to them. For households earning less than 30% median income, 33% are renting units affordable at 50% median income, 18% are renting units affordable at 80% median income and 9% are renting units affordable at greater than 80% median income. When households rent units that are more expensive than what they can afford, cost burden increases.

Adding more choices at appropriate price points will help guide consumers to desirable housing that can decrease


cost burden among renters within the community.

The most common response among renters in the community survey in regards to important factors in deciding where they live was cost (74%). Just over 50% of these renters responded that in the past five years, they have had to forego other needs such as food, healthcare or childcare to continue to pay for housing. This further highlights just how big an issue affordability is within the City and that there is a need for more rental units.

Thirty-five percent (35%) of the renters who took the survey said if they were to move in the future they would look to rent housing, the remaining 65% would be most interested in ownership options (both conventional and condo). So in addition to focusing on providing more affordable rental units, there should be a focus on more affordable ownership units so those options are available too. The primary barriers to purchasing a home for renters who took the survey were lack of downpayment (69%), monthly payment would be too high (57%), and too much existing debt (44%).

Figure 34. Rental Unit Consumption by Income in Green Bay

Source: 2012-2016 CHAS

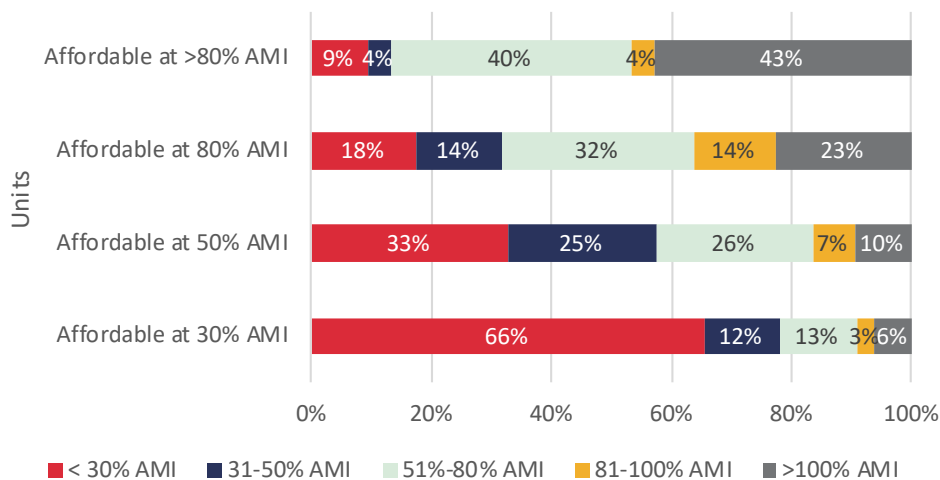

52% of renters who responded to the community survey have had to forego other needs such as food, healthcare or childcare to continue to pay rent

UNIT TYPES

There are different types of rental units available to provide choices in the housing market to meet the needs of current and potential residents in Green Bay. Fifty-one percent (51%) of rental units within the City are found in smaller building types—single-family homes, duplexes and tri- or quadplexes. Very few of the City’s apartment units are found in buildings with more than 20 units (16%). Single-family and duplex home rentals are becoming increasingly popular due to the difficulty many people have in providing a downpayment or securing loan funding to purchase a home. We estimate that there are approximately 3,200 single family detached homes in Green Bay that are rented (see map on the following page). These units offer an opportunity for people interested but unable to purchase a home, but with a tight supply of these homes, rents continue to increase.

Figure 37 indicates the number of bedrooms available in Green Bay’s renter-occupied housing units. Green Bay has the highest number of 2-3 bedroom units (21,530 total, 63% of rental stock) compared to secondary market communities. The community with the next highest number is De Pere at 2,380 units (60%) its rental stock. Something that came up repeatedly in focus groups is that there is a need for rental and owner units for families with 3 or more bedrooms.

Green Bay also has the highest number of efficiency and one-bedroom units (9,794, 28% of housing stock) compared to the secondary market. The community with the next highest number of efficiency and one-bedroom units is Ashwaubenon at 1,159 (32% of housing stock). These smaller units are often the most affordable rentals available to the community.

Figure 36. Rental Units by Type in Green Bay

Source: 2018 5-Year ACS Estimates

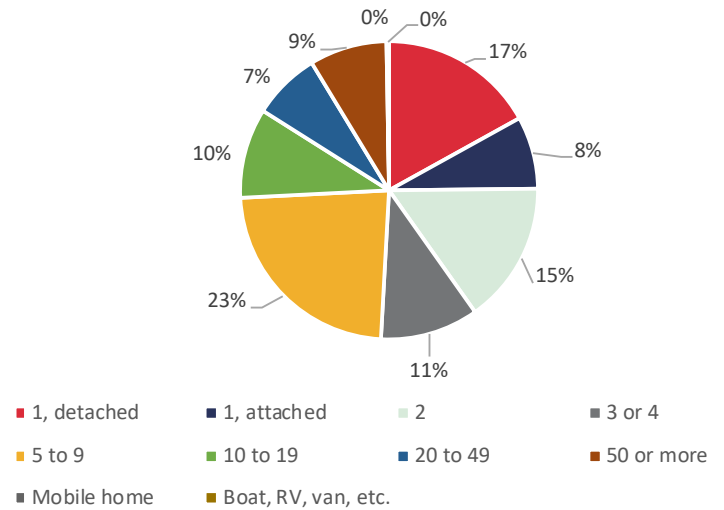


Figure 37. Rental Units by Bedroom in Green Bay

Source: 2018 5-Year ACS Estimates



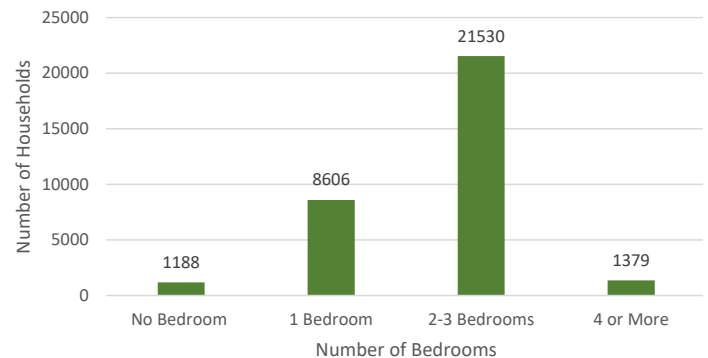


Figure 35. Rental Units by Bedroom in Surrounding Communities

Source: 2018 5-Year ACS Estimates

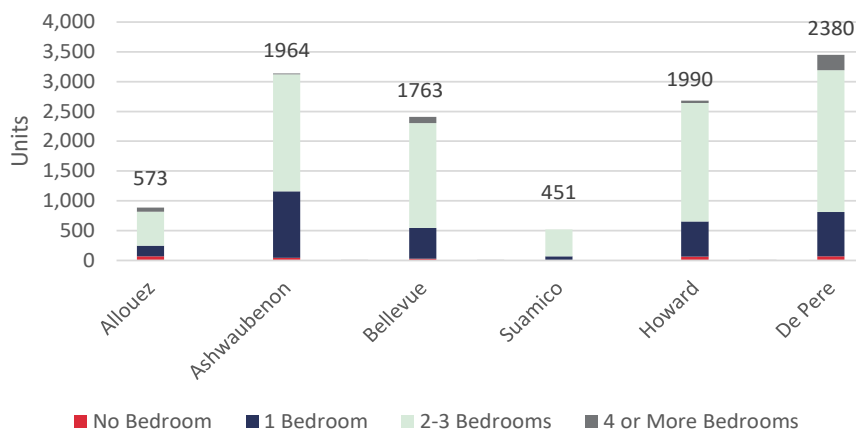


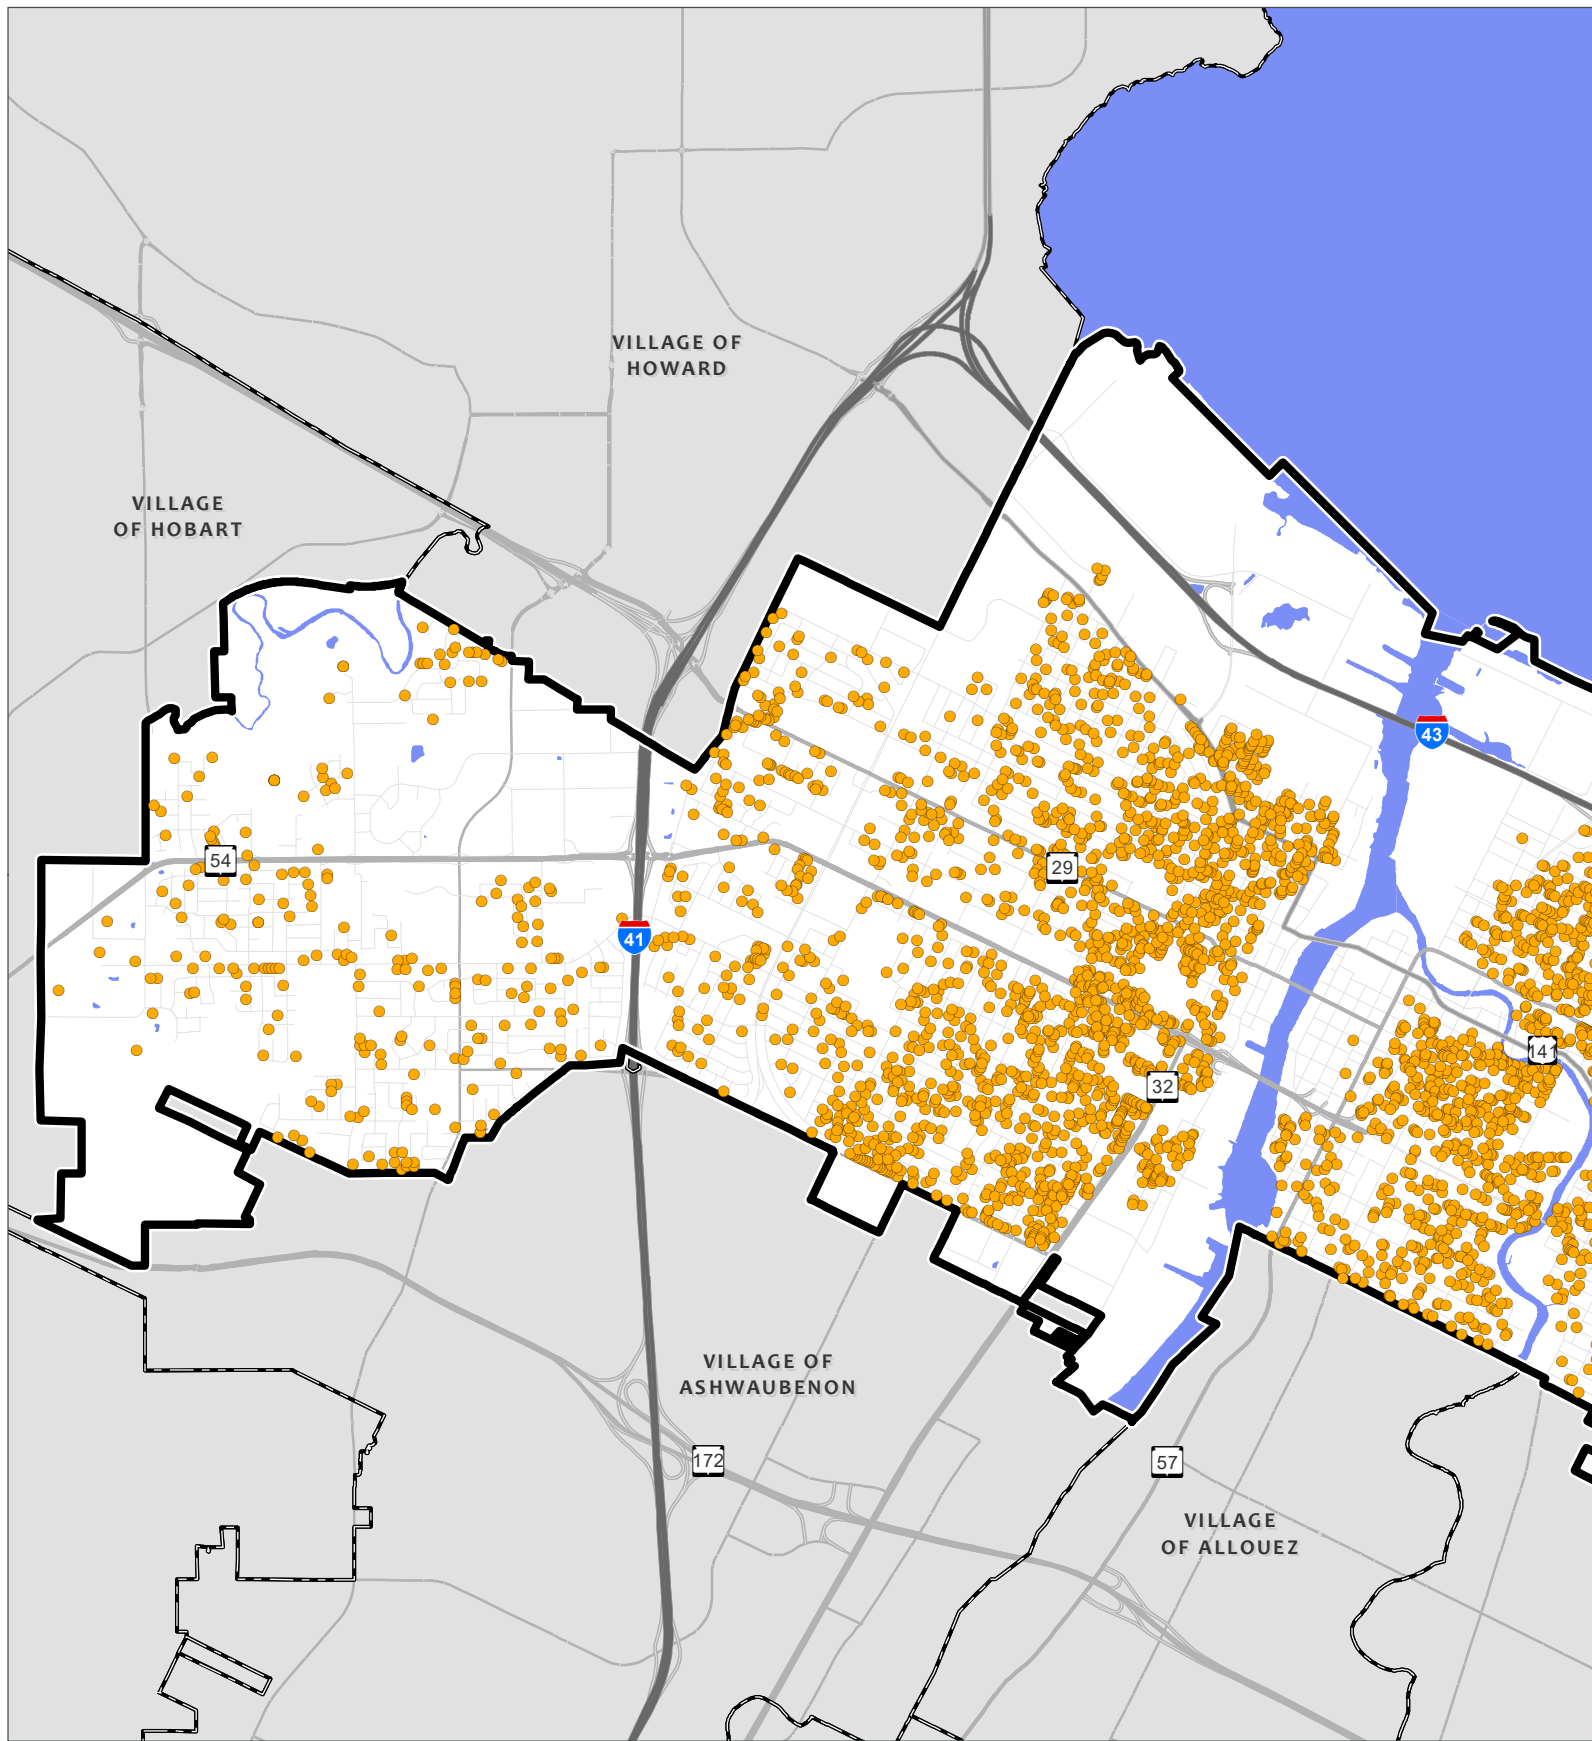

Data Sources:
Brown County GIS Data
Green Bay Assessor Data

-  City of Green Bay
-  Surrounding Municipality
-  Single Family Rental



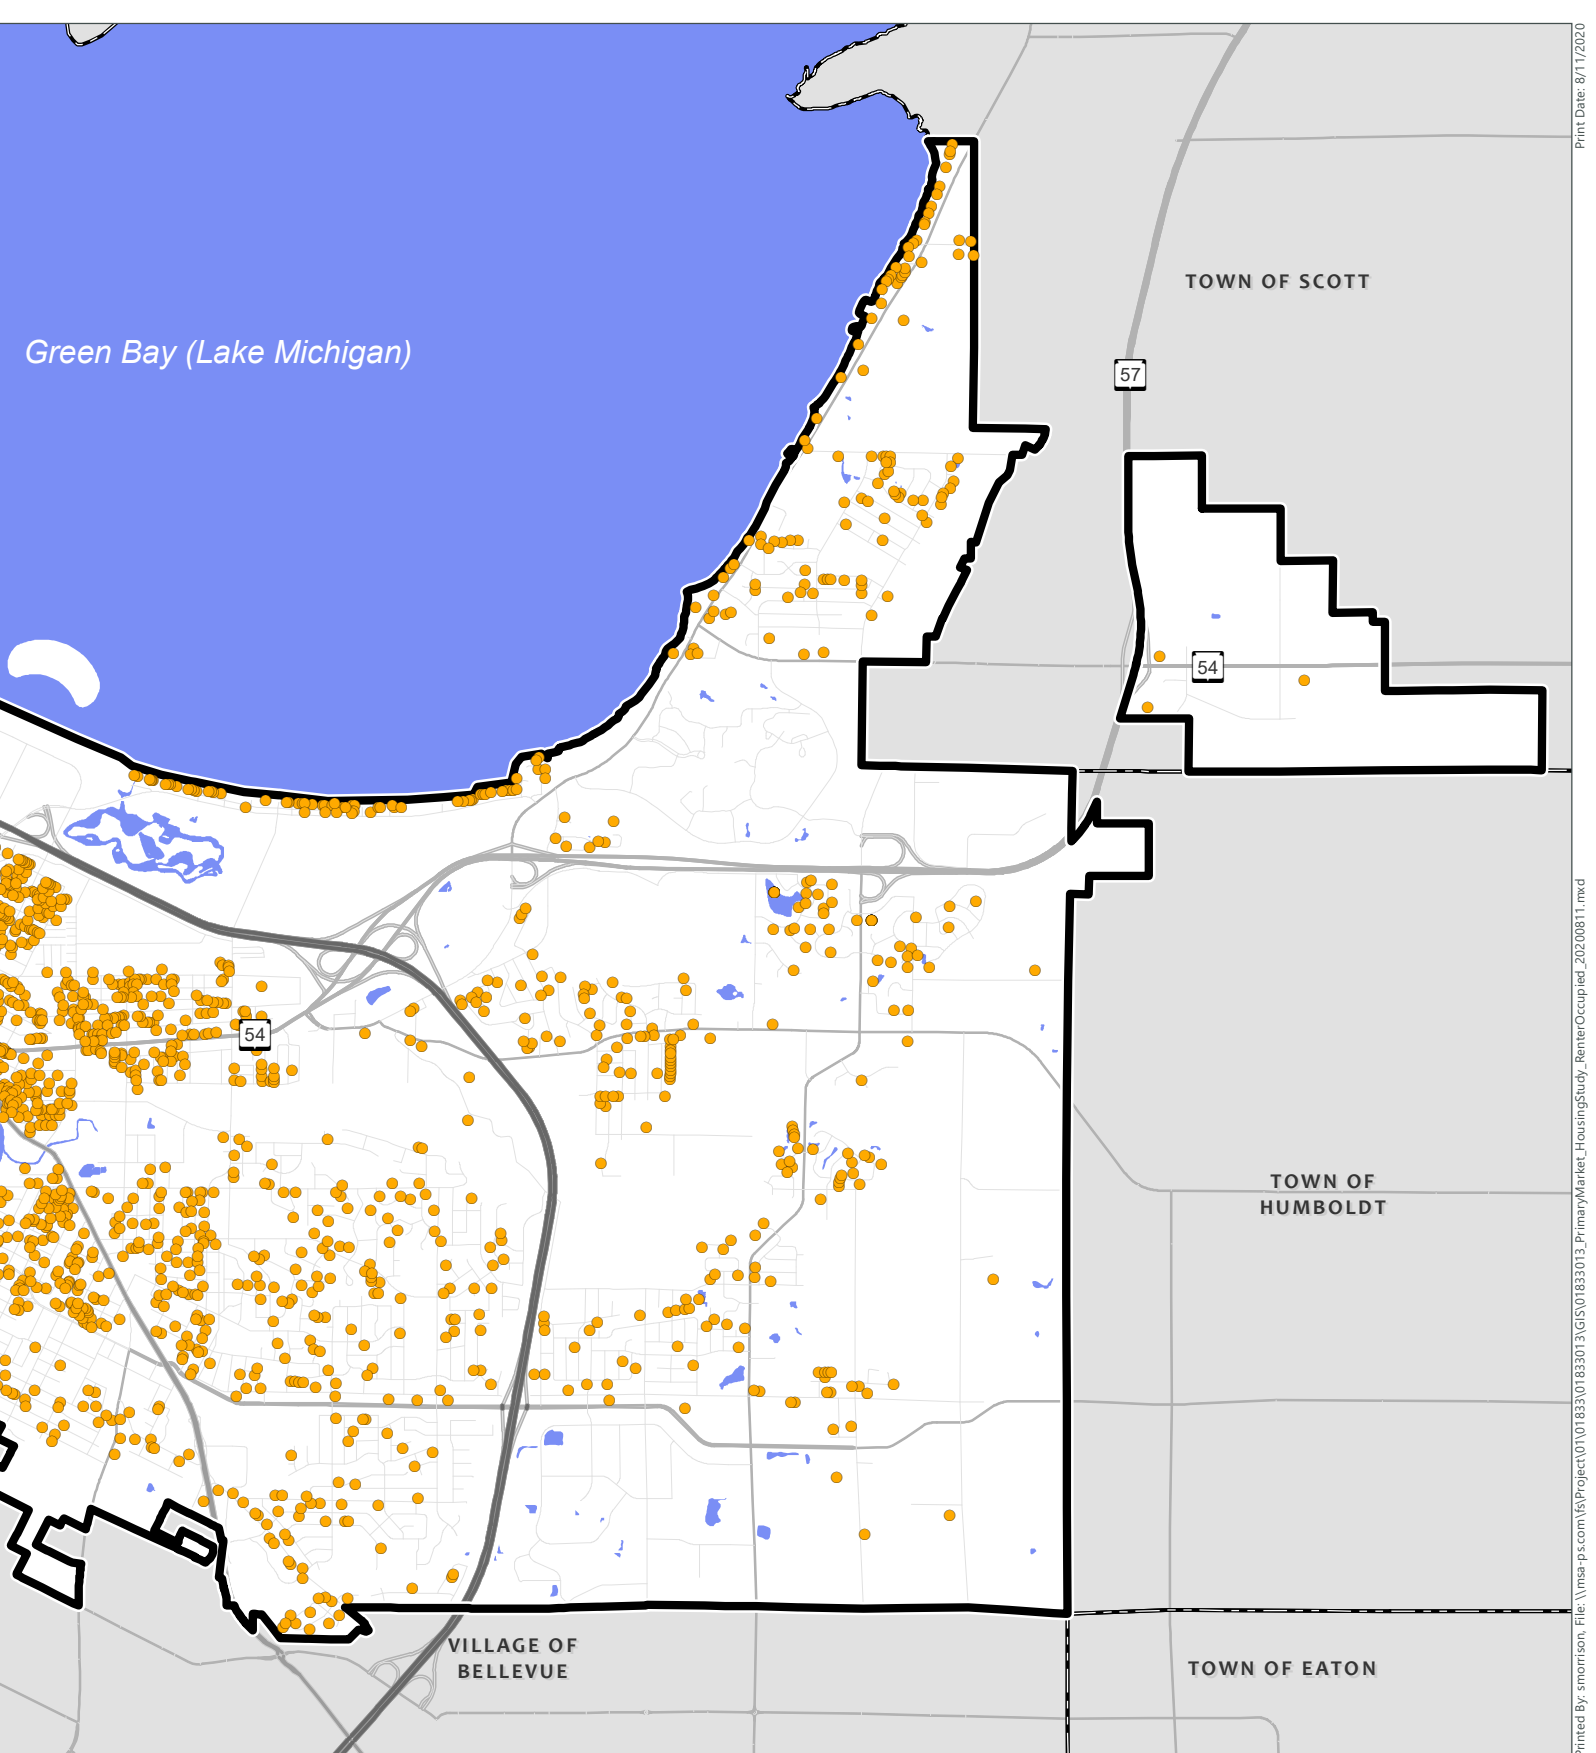

Print Date: 8/11/2020
Printed By: smorrison, File: \\msa-ps.com\sa\Project\01\01833\01833013\GIS\01833013_PrimaryMarket_HousingStudy_RenterOccupied_20200811.mxd

unicipalities
er Occupied Properties

Single Family Renter Occupied Residential Properties

Green Bay Housing Study
City of Green Bay
Brown County, WI

COST

For renters who took the community survey, 74% said that cost was an important factor when deciding to live at their current residence. Data shows that median rent in Green Bay is lower than all secondary market communities and Brown County. When compared to the median income in Green Bay, the median rent of \$701 would be considered affordable to a household earning \$28,040. Current median household income for renters in Green Bay is \$30,605. Thus, for a hypothetical household earning median income could afford more than 50% of the rental units available in Green Bay. Despite Green Bay having relatively low housing costs compared to surrounding communities, there is a concern of quality of units due to age. This was something that came up in both focus group interviews and the community survey.

Median rents by bedroom also indicate that Green Bay is relatively less expensive than surrounding communities. Ranges of rental unit price show that most units rent for between \$500 and \$999. A \$1,000 price point for rental units is the limit of affordability for a household earning \$40,000 annually. A very small number of units rent for \$1,500 or higher, a reflection of the aging housing stock and lack of new units that have been built recently.


Figure 38. Median Rent in Green Bay and Surrounding Communities
Source: 2018 5-Year ACS Estimates



Figure 39. Median Rent by Bedroom in Green Bay
Source: 2018 5-Year ACS Estimates



Figure 40. Current Unit Rents in Green Bay
Source: 2018 5-Year ACS Estimates

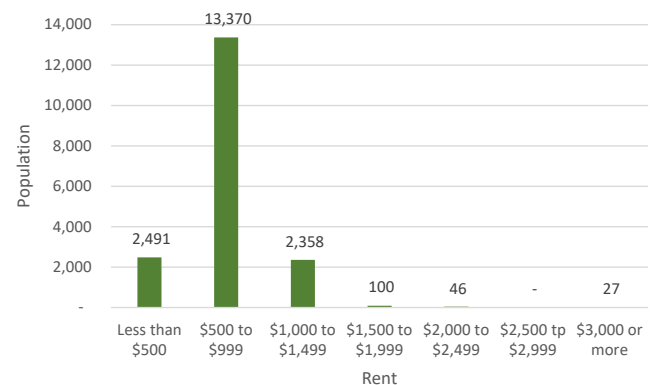


VACANCY

Vacancy rates are an important measure of the balance between housing demand and supply in a community. A typical healthy vacancy rate for renters is around 5%. This number is typically higher than the homeowner vacancy rate because rental units are more likely to sit vacant between renters. A rental vacancy rate around 5% is an appropriate balance between supply and demand, with enough available units to offer renters choice and the ability to move in somewhere right away. If the rental vacancy rate falls, it is harder for renters to find units and easier for landlords to raise rents.

The 5-Year ACS estimates for vacancy rates contain a significant margin of error (greater than 20% for Green Bay and secondary market communities), so numbers should be reviewed cautiously. Green Bay's rental vacancy rate is 3.8%, which is slightly lower than desirable. This estimate might not be too far off; a number of focus group participants noted that supply for rental units is tight and it's hard for renters to find desirable units. Increasing supply and increasing the rental vacancy rate in Green Bay would be healthy for the housing market—this would give more choices for potential residents who are looking to move to the City, and provide more options for current and future residents to self-select into housing that is appropriate in size and price point.

Figure 41. Rental Vacancy Rates

Source: 2018 5-Year ACS Estimates

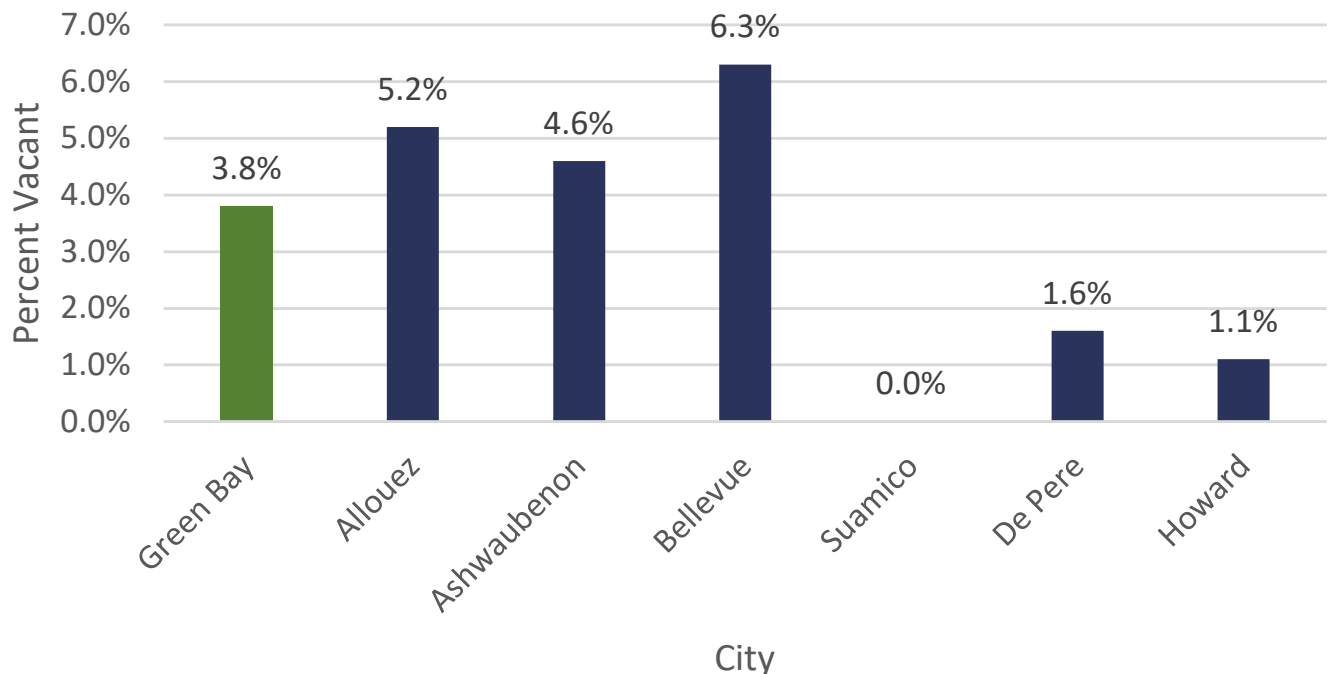

Note: The 5-Year ACS estimates for vacancy rates contain a significant margin of error (greater than 20% for Green Bay and secondary market communities), so numbers should be reviewed cautiously.


SIZE

Household size is important to the housing market, as larger households require units with more bedrooms so as not to be overcrowded (more than one person per room). Smaller units, efficiencies and one-bedroom units, serve to provide the most affordable option for households with one to two people. Currently, 3% of rental units in Green Bay are considered crowded. While renter households generally have smaller household sizes, Green Bay growth trends have shown increasing household sizes over recent years. The size of renter households increased from 2.16 (2010 5-Year ACS) to 2.21 (2018 5-Year ACS) during the nine year timeframe. The continued need for larger apartment units is reinforced by focus group participants who noted there is a lack of units with three or more bedrooms in Green Bay.

Within the City, 19% (3,544) of rental units contain three or more bedrooms. Considering increasing household sizes, this submarket will remain an important component to new development in the City. According to 2018 5-Year ACS estimates, 29% (5,445) of renter-occupied housing units have household sizes of three people or more. This indicates there is a shortage of approximately 1,900 units with three or more bedrooms. This shortage of “family units” is further reinforced by the 46% of renter households who have at least one child under the age of 18 (2018 ACS).

Figure 42. Renter Occupied Units by Bedroom in Green Bay

Source: 2018 5-Year ACS Estimates

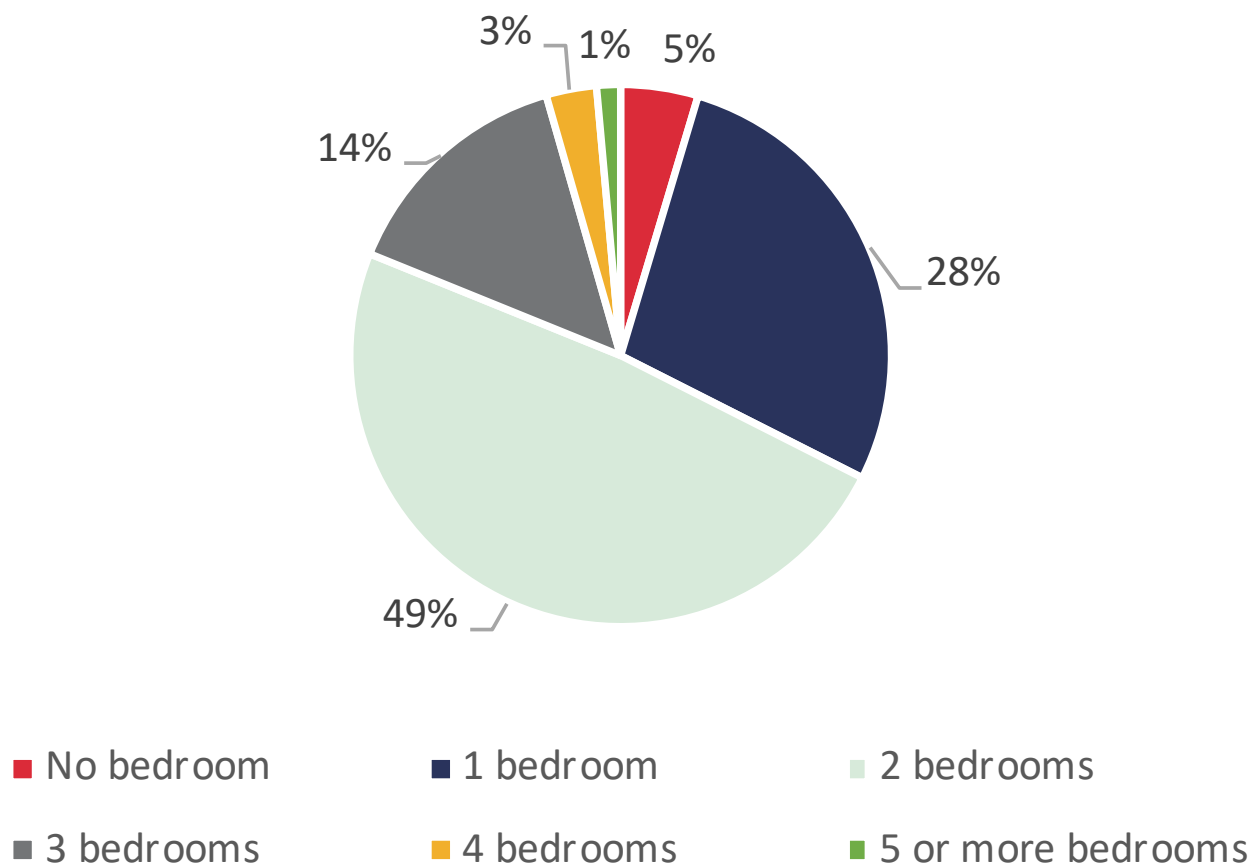

AGE OF STOCK


Green Bay's rental market consists of a variety of housing types with different time periods of construction. Approximately 64% of the City's rental housing stock was built before 1980, and 17% was built 1939 or earlier. Older units are typically more affordable to renters, while newer units offer opportunities to rent at a higher price point. See the following page for location of multi-family units by age. The majority of the oldest units are located near downtown, while the newer units are located further out.


Older units in the City that are rental units have limited risk of contaminants such as lead-based paint, however

other health concerns come with age and compounded disrepair. Of respondents who took the survey, 63% of renters viewed their rental units as in either "excellent" or "good" condition. Although only 9% of renters stated the condition of their units was "poor", anecdotal evidence from focus groups supported the idea that there is a lack of desirable rental units in the City. In particular, concerns about quality and livability of units is greatest for households who are low income and have few rental options available/landlords who are willing to rent to them.

Figure 43. Year Built for Rental Units in Green Bay

Source: 2018 5-Year ACS Estimates

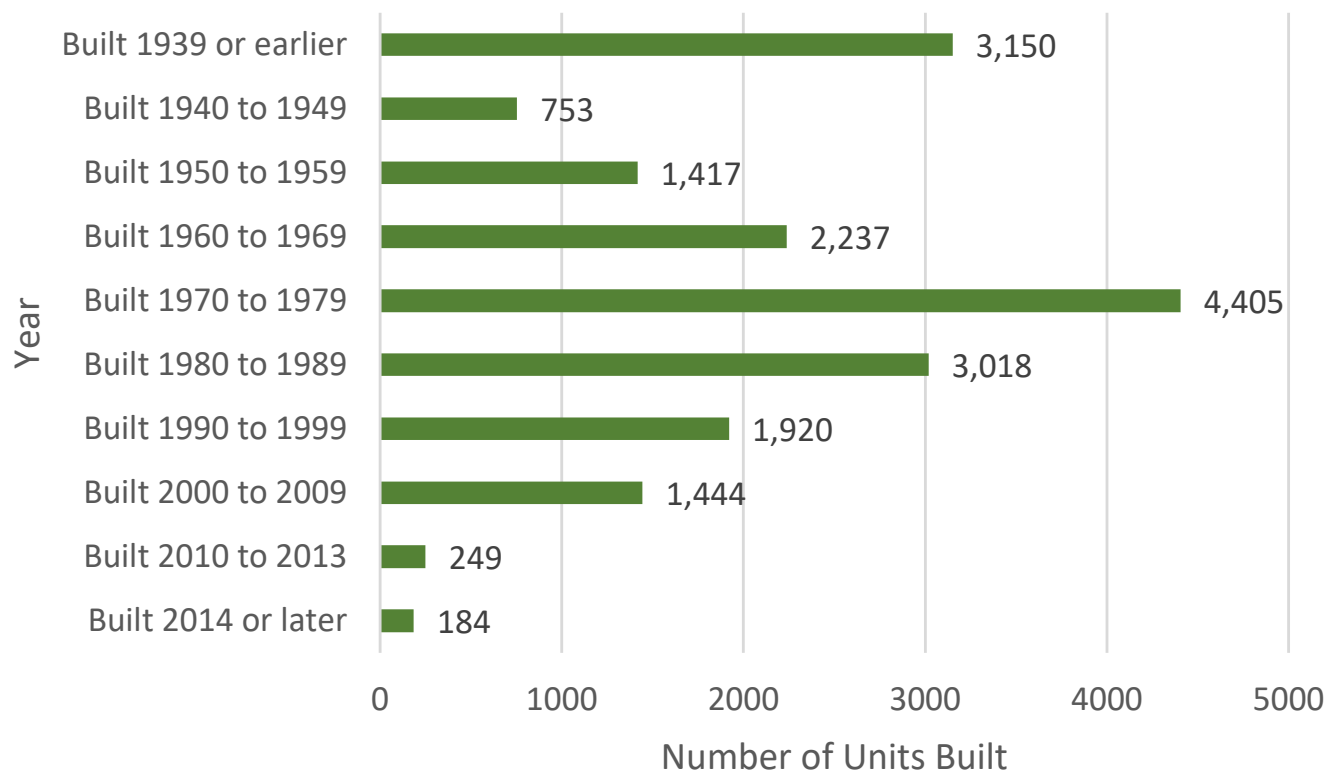

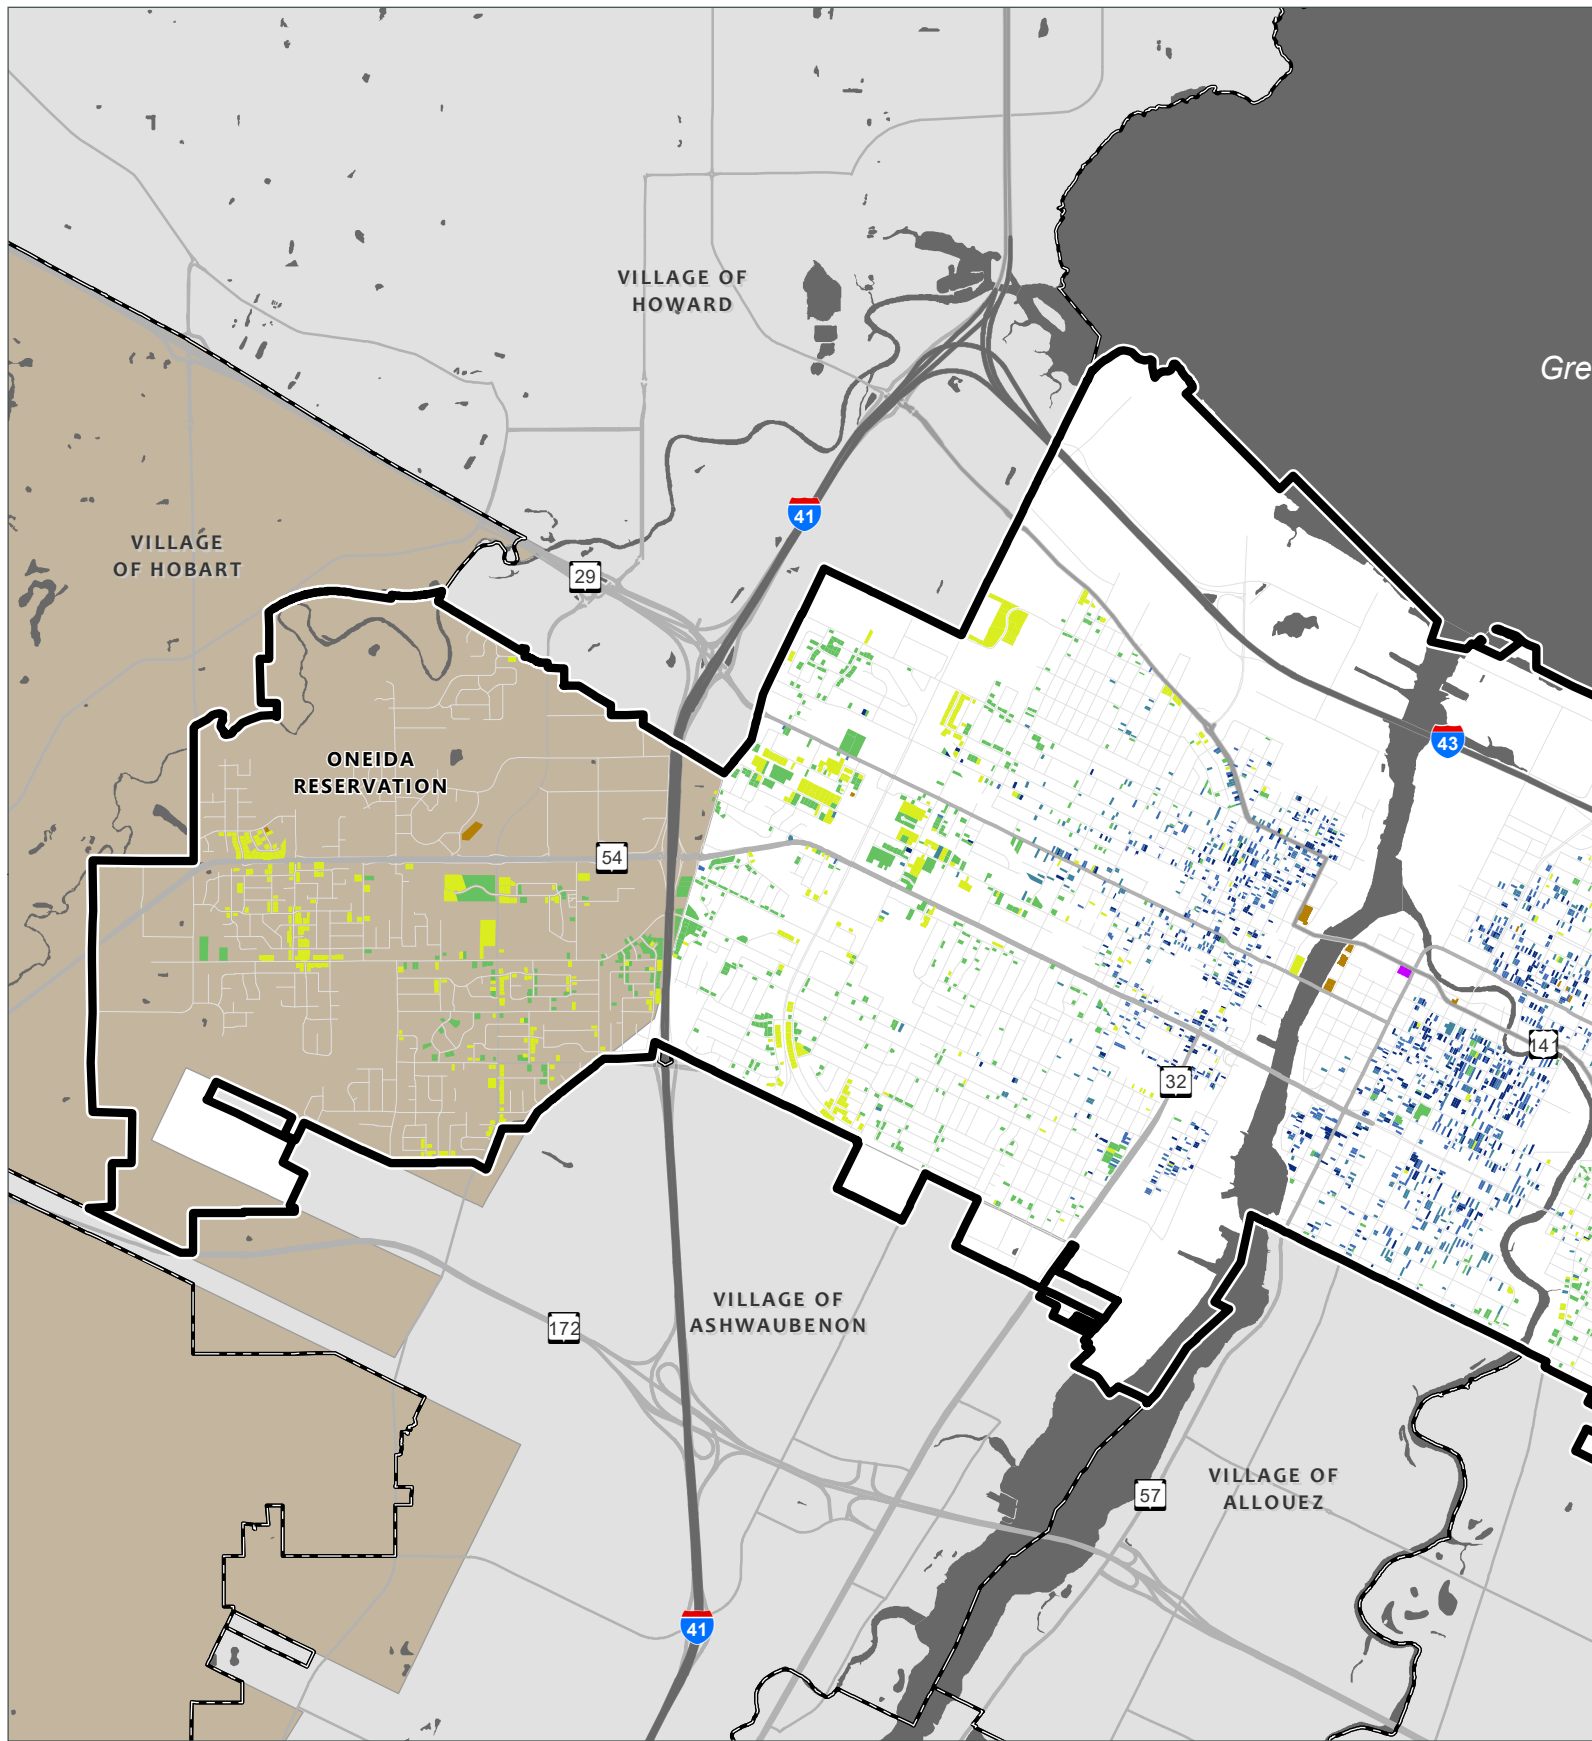

Data Sources:
Brown County GIS (2020)



 Water Body

 Tribal Land

 City of Green Bay

YearBuilt

 1855 - 1900

 1901 - 1925

 1926 - 1950

 1951 - 1975

 1976 - 2000

 2001 - 2020

 No Building



Print Date: 8/31/2020
Printed By: smorrison, File: \\nsa-ps.com\\s\\Project\\0101833\\01833013\\GIS\\01833013_ByAge_Multifam_PrimaryMarket_20200827.mxd

Multi Family Residential Properties by Age

City of Green Bay Housing Study

**City of Green Bay
Brown County, WI**

DEVELOPMENT EXAMPLE

The following analysis shows estimated costs for a new one-bedroom apartment in Green Bay. Costs include construction costs, taxes, operating expenses and reserves for maintenance and vacancies. A break even monthly rent for this unit would be \$1,280. The table at the bottom of the page shows that this unit would not be considered affordable for very low and extremely low-income households in Green Bay. If underground parking were

added into the cost of this unit, the monthly break even rent is \$1,660. This is not considered affordable for any low-income household.

If not subsidized to lower rents, new construction can offer expanded housing opportunities for those with higher levels of income, which can free up housing at lower price points.

Figure 44. 1-Bedroom Rental (New Construction)

Source: MSA Calculations

Typical 1-Bedroom Rental Construction & Land Cost = \$130,000			
Equity to Cost Ratio	20%	Loan to Cost Ratio	80%
Required Equity	\$26,000	Mortgage Loan	\$104,000
Annual Pre-tax Distribution Rate	10%	Mortgage Interest Rate	4%
Cash Payments for Equity	\$2,600	Debt Service	\$6,000
Net Operating Income	\$8,600		
Operating Expenses (2%)	\$2,600		
Real Estate Taxes (2019 Effective Tax Rate of .024074789)	\$3,130		
Replacement Reserve	\$300		
Effective Gross Value	\$14,630		
Vacancy (5% required assumption)	\$730		
Gross Potential Income	\$15,360		
Breakeven Annual Rent	\$15,360		
Breakeven Monthly Rent	\$1,280		

Figure 45. Affordability for 1-Bedroom Rental New Construction

Source: HUD 2020 Income Limits

Maximum Monthly Housing Cost (100% Area Median Income)		Persons in Family						
		FY 2020 Income Category	1	2	3	4	5	6
Green Bay, WI HUD Metro FMR Area	\$2,058	Extremely Low (30%) Income	\$ 433	\$ 495	\$ 556	\$ 655	\$ 767	\$ 879
		Very Low (50%) Income	\$ 721	\$ 824	\$ 926	\$ 1,029	\$ 1,111	\$ 1,194
		Low (80%) Income	\$ 1,153	\$ 1,318	\$ 1,483	\$ 1,646	\$ 1,779	\$ 1,910


OWNERSHIP MARKET

OVERVIEW

Owner-occupied units comprise 56% of all units within Green Bay. The most common type of ownership property is single-family homes (91% of all owner occupied units). Other less common owner-occupied unit types include duplexes, townhomes (often condominiums) and mobile homes.

Figure 46. Owner-Occupied Housing Units by type for Green Bay

Source: 2018 5-Year ACS Estimates

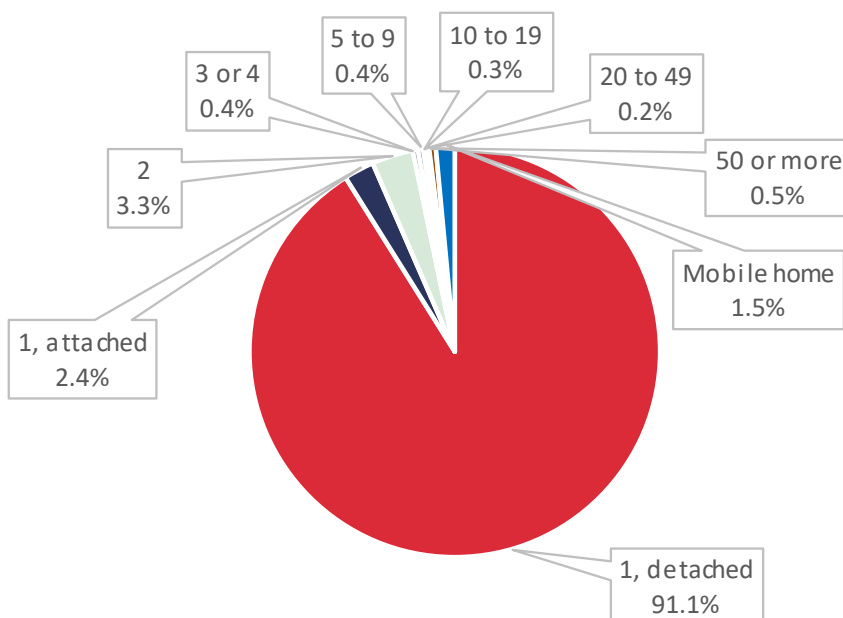

Condominium Ownership:

A group of housing units where homeowners all own their individual unit space and share ownership of common use areas and/or building elements. The individual units typically share a wall.

AFFORDABILITY

Household income is key to discussions about housing affordability, as income determines purchasing power. Using HUD's income limits, the table below shows the general purchase price a household could afford without becoming housing cost burdened (more than 30% of gross income paid toward housing). These amounts vary based on household income and household size. For a household of four earning 100% median income, \$82,300, a purchase limit of \$307,400 is considered affordable. Assumptions under this scenario are for a 30-year fixed mortgage and assume a \$10,000 downpayment, a 3.958% interest rate, home insurance, PMI (private mortgage insurance) and a 1.2% property tax.

The majority of owner-occupied homes in the City are occupied by households earning above the area median income. This is not an uncommon occurrence, as increased

income opens up increased ownership opportunities and eases costs associated with homeownership. Figure 48 shows that the majority of homes sold in Green Bay in 2019 were affordable to median income households, again confirming a generally older, more affordable housing stock.

While a majority of homeowners earn more than 100% median income, 39% of home owners are considered low-, very low- or extremely low-income. Often these populations are aging homeowners who have entered retirement and have seen significant loss in income, which brings new challenges. Although these owners may own their homes free and clear, they often struggle with property tax payments, upkeep and other factors of homeownership that require continual maintenance funds and/or physical requirements.


Figure 47. Affordability Limits in the Ownership Market in the Green Bay Area

Source: HUD 2020 Income Limits

Green Bay, WI HUD Metro FMR Area	Purchase Limit (100% Area Median Income)	FY 2020 Income Category	Persons in Family					
			1	2	3	4	5	6
\$307,400		Extremely Low (30%) Income	\$ 66,300	\$ 76,200	\$ 86,000	\$ 99,600	\$ 117,200	\$ 134,700
		Very Low (50%) Income	\$ 109,900	\$ 126,000	\$ 142,100	\$ 158,200	\$ 171,000	\$ 180,200
		Low (80%) Income	\$ 177,600	\$ 197,800	\$ 222,900	\$ 247,700	\$ 268,000	\$ 288,000

Figure 48. Recently Sold Homes Affordable to Median Income Homeowners

Source: Joint Center for Housing Studies of Harvard University (2019)

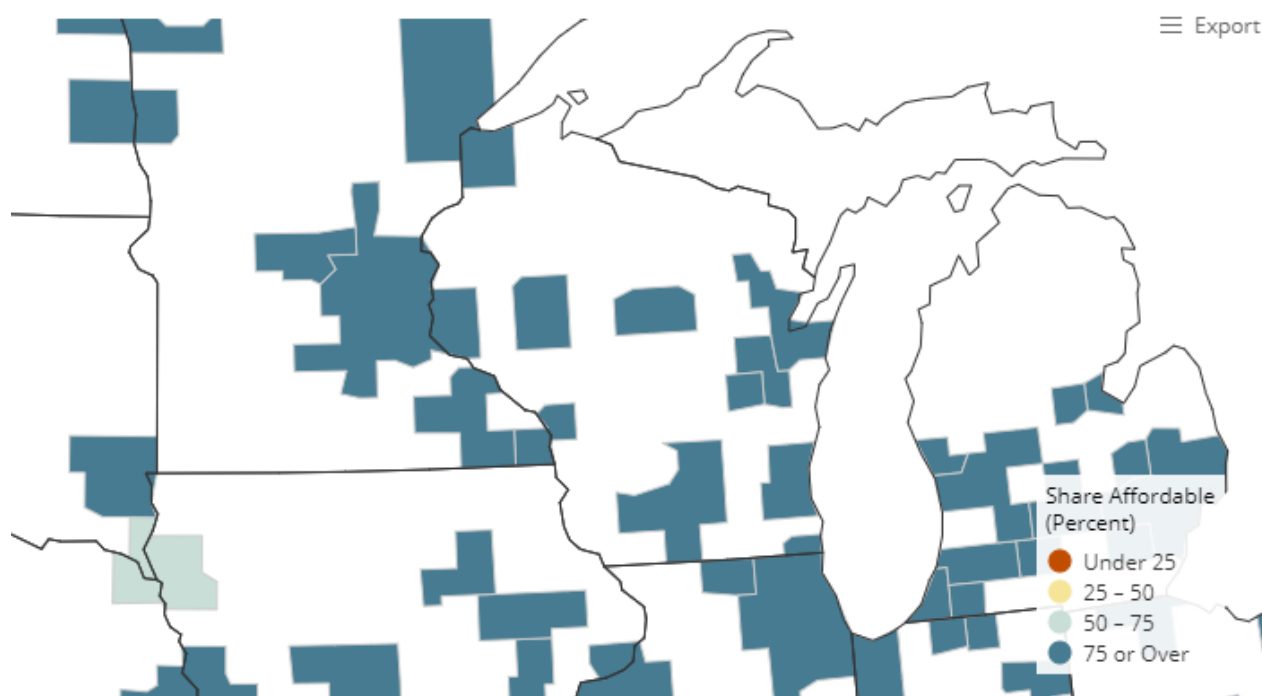

HOUSING STRESS

Generally when a housing market is “tight”, or competitive, this drives costs up for consumers and makes it harder for households without downpayment savings. As compared to renter households, owner-households typically experience cost burden less frequently. This can be explained by a couple of factors—including homeowners earning higher incomes and 32% of homes being owned free and clear (no mortgage). Homeownership also has barriers to entry, so people must qualify to buy by meeting underwriting standards. These standards serve to minimize risk by ensuring adequate income, increased access to credit, etc.

When compared to the secondary market, Green Bay experiences higher cost burden among homeowners (26%) than all communities with the exception of the Village of Howard (28%). Of those experiencing cost burden in the City, 33% are severely cost burdened (greater than 50% of income toward housing costs).

Cost burden in the City exists primarily with owner households at or below 50% median income, those considered very low or extremely low-income. Although cost burden is more prevalent for these lower-income households, there is an oversupply of 9,515 homes available at the 0-50% median income threshold, likely due to the age of the housing stock.

There is a significant shortage at the upper end of the owner market, an undersupply of 11,685 units for those at greater than 80% median income. This indicates an opportunity to provide more moderately- and higher-priced housing that is affordable and desirable to these income groups. Those homebuyers with higher incomes are therefore competing with lower-income households for homes that those with lower incomes could otherwise afford. When higher-income households compete with lower-income households, they have the financial flexibility to offer more money or better terms to sellers, forcing lower-income households to look elsewhere or to rent housing instead. The competition for units and lesser options at lower incomes can be a frustration for renter households who are hoping to buy into owner-occupied housing.

Of the renters who took the community survey, 39% said they were planning on purchasing a home somewhere in the next 2-3 years and 28% were unsure whether they would. Most respondents who said they would likely purchase a home had downpayments of no more than \$20,000. This further emphasizes the importance of having affordable homes ready for when renters decide to move into owner-occupied housing.

Figure 49. Cost Burdened Homeowners in Green Bay and Surrounding Communities

Source: 2012-2016 CHAS

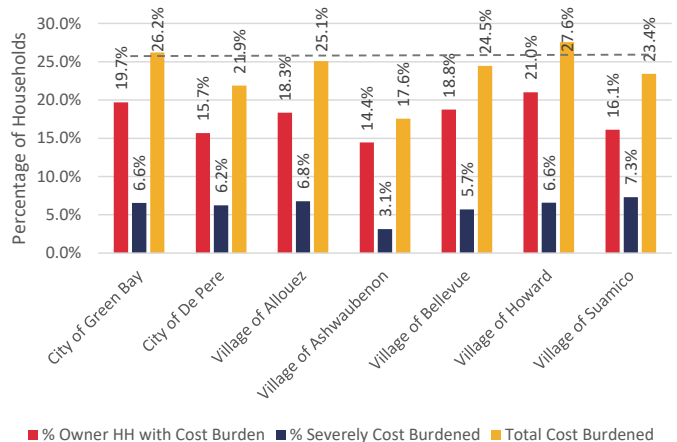


Figure 50. Owner Cost Burden by Household Income

Source: 2012-2016 CHAS

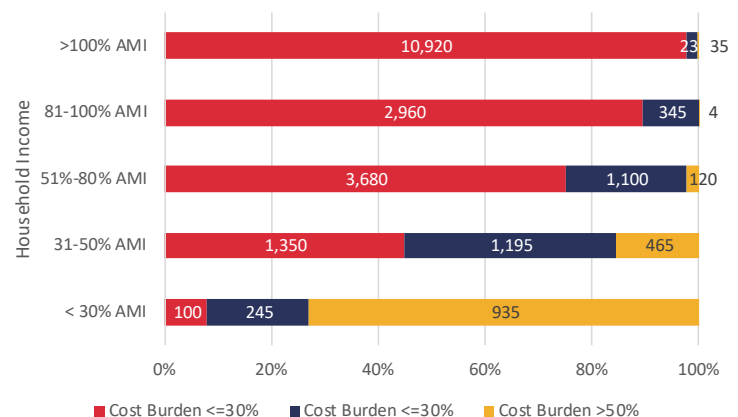


Figure 51. Ownership Unit Mismatch in Green Bay

Source: 2012-2016 CHAS

	Ownership Units Available	Owner Households	Over-/Under-Supply
0-50% AMI	13,920	4,405	9,515
51%-80% AMI	7,470	4,895	2,575
81%-100% AMI	1,350	3,310	(1,960)
>100% AMI	1,460	11,185	(9,725)

HOMEOWNERSHIP UNIT CONSUMPTION

The US Census and HUD assess how many households are over- and under-consuming housing. The previous graphs and tables in this chapter have suggested that higher-income households have been purchasing down in the market or looking outside of Green Bay when securing housing, but what units are they actually occupying? Figure 52 shows that 50% of units affordable at 50% median income are being purchased by households earning greater than 80% median income. These homes are affordable to higher-income households and provide desirable ownership options for high-income earners. However, it does provide increased competition that precludes lower-income earners from entering the ownership market.

Green Bay also has the reverse happening, households at lower incomes are purchasing beyond what is considered affordable to them. 7% of units affordable at 100% median income or greater are being purchased by households at or below 50% median income. However, the ownership market is primarily dominated by households earning over 100% median income. These households are generally under consuming in the housing market—the percentage of their income spent on housing costs is extremely

low. While this is beneficial to individual households, it strains the market and ultimately increases sale prices in all housing price ranges and removes more affordable housing options for lower-income households. Affordable home ownership was confirmed as one of the top unmet housing needs in Green Bay right now in the community survey and focus groups.

Overall, 32% of ownership units in Green Bay are units without a mortgage (assumed to have been purchased 15 or more years ago). Of the 32%, 54% of these units are owned by households considered low-income. This reflects the prevalence of low-/fixed-income retirees among those who own a home without a mortgage. A number of these aging homeowners are staying in place, at least for the time being, which puts a strain on the available housing stock as new residential construction has lagged behind demand. This is confirmed by ACS estimates that show 58% of owners without a mortgage are 65 years and over. Forty-one percent (41%) are those age 35 to 64, some of whom will choose to age in place and others will search for other housing options in the community (such as apartments or smaller homes) as they get older.

Figure 52. Homeownership Unit Consumption by Household Income in Green Bay

Source: 2012-2016 CHAS

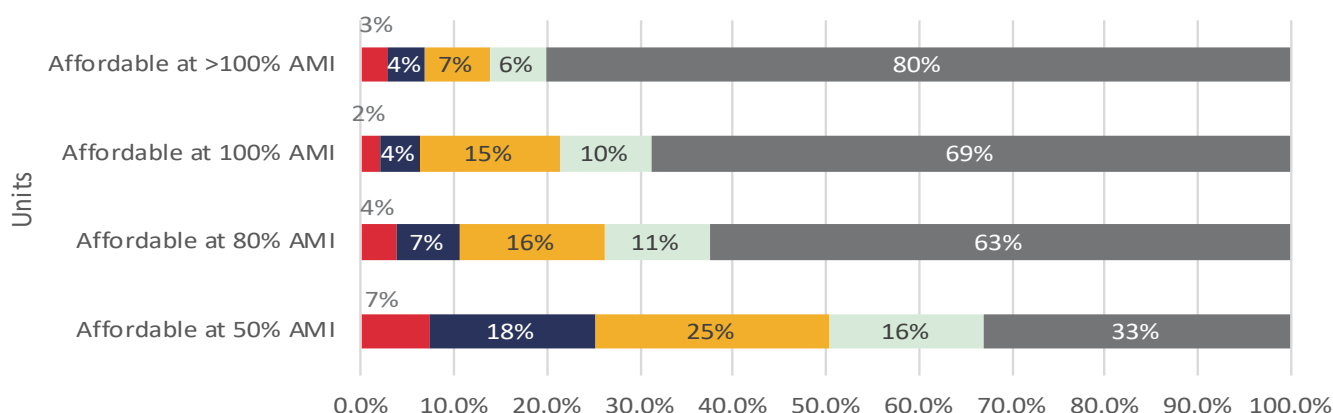


Figure 53. Ownership Unit Household Occupancy by Mortgage Status

Source: 2012-2016 CHAS

		Households by Income				
		0-30% AMI	31-50% AMI	51-80% AMI	81-100% AMI	>100% AMI
Units with a Mortgage	Affordable at 50%	480	1,220	2,255	1,685	3,540
	Affordable at 51-80%	175	190	605	565	3,605
	Affordable at 81-100%	-	15	65	100	680
	Affordable at >100%	25	40	55	15	765
Units without a Mortgage	Affordable at 50%	525	1,190	1,205	560	965
	Affordable at 51-80%	110	305	540	270	1,005
	Affordable at 81-100%	25	40	125	25	190
	Affordable at >100%	15	20	45	75	400

HOUSING COST

An important aspect of the housing market study is the cost of supply. The figure below indicates the median value for owner-occupied units, as estimated by the ACS. While cost and value are not strictly synonymous, in the housing market they are typically aligned. This figure shows that compared to the secondary market, housing in the City is relatively affordable at the low end of the regional market. This does not reflect the cost of new housing units in particular (built since 2018).


Green Bay's housing values decreased by approximately 5% between 2010 and 2017 and finally increased in 2018 back to just below what the median value was in 2010 (\$132,900 compared to \$132,500). This can be explained by a lack of new construction and an aging housing stock. The increase in median values is explained by an increase in price simply due to demand outstripping supply.

Increasing housing value despite an aging housing stock was something that was discussed as a housing issue in several of the focus groups. Cost was also the number one response when homeowners were asked in the community survey what the most important factors were in the decision to live at their current residence.

Note: ACS estimates are based on a sample polling of homeowners, so these estimates do include error. Housing price data from the Multiple Listing Service (MLS) is based on actual sales data and will be presented on the next two pages.

Figure 54. Median Value of Owner Occupied Housing Units in Green Bay and Surrounding Communities

Source: 2018 5-Year ACS Estimates

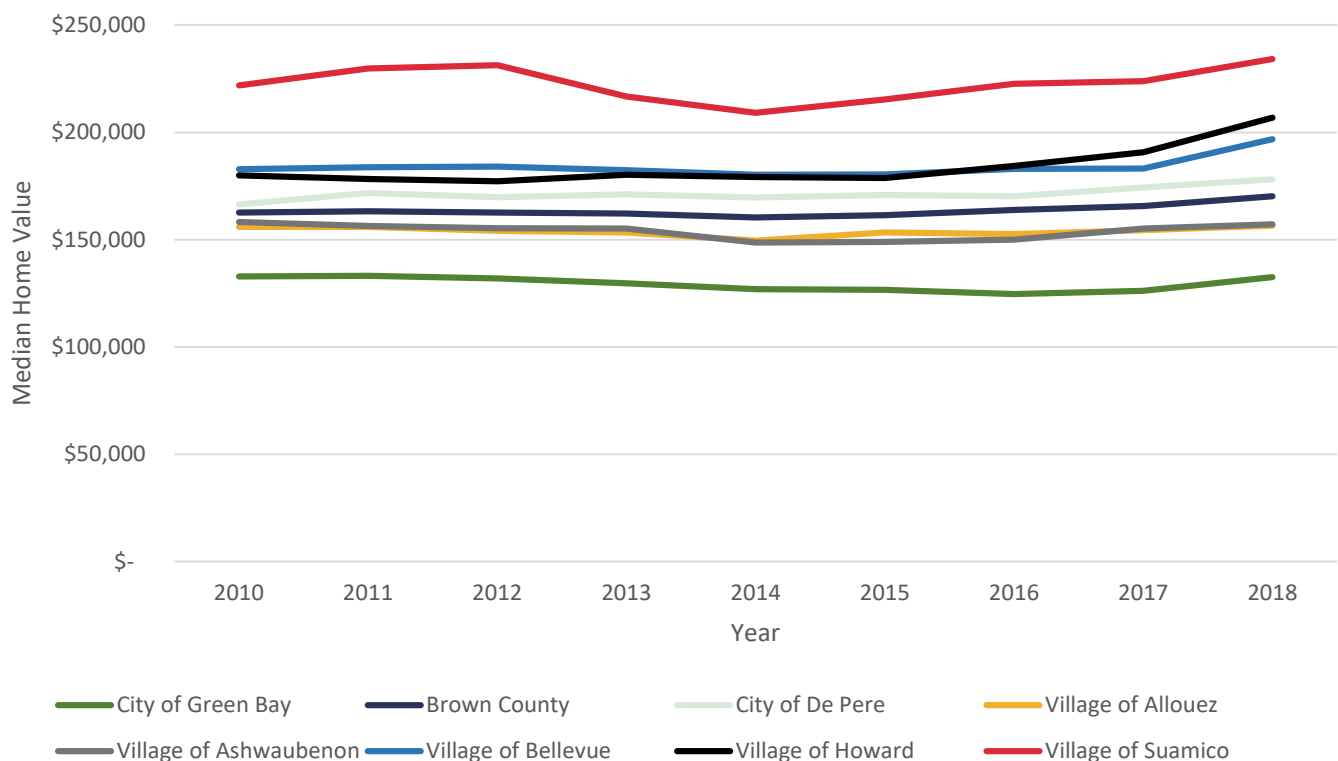

MARKET TRENDS

Detached Single-Family Homes

When comparing housing values to sale prices of detached single-family homes on the Multiple Listing Service (MLS), these trends also show that the median sale price for homes in Green Bay has increased over the past 5 years by 28% in Green Bay. This closely tracks the increase in Brown County during the same time period (29%). Despite the increase in median sale price, the total number of sales for single family homes has remained relatively constant (a decrease of 1% between 2015 and 2019).

The average days on the market for homes in Green Bay between 2015 and 2019 decreased from 99 to 67, reinforcing the tight supply that is occurring. With a tight supply, homes are typically not on the market for long and multiple buyers often put in offers on the same home.

Average months of supply is a good indicator of how balanced the housing market is. Six months of inventory is generally considered a balanced housing market. In 2019 Green Bay had three months of inventory, the same as Brown County.

Attached Single-Family Homes

Attached single-family housing is single family housing that shares a wall or walls with another homes (e.g. townhomes and rowhouses). This type of housing makes up only about eight percent of Green Bay's housing stock. Consequently, attached single-family home sales are low. Only 27% of the existing attached single-family stock is currently owner-occupied, this is also a contributing factor to low turnover. Total sales of attached single family units between 2015 and 2019 was just 25 sales, though sales did decrease to only two units in 2017. The median sale price has also remained unchanged in Green Bay between 2015 and 2019. The median sale price in the County increased by 83.7% during this time period. This is likely due to the relatively large impact new units have on the small pool of this unit type, but could also be due to increased demand. Responses to the community survey indicated that 7% of respondents would be interested in attached townhouses/rowhouses if they were to move in the future.

Figure 55. Detached Single-Family Home Sales in Green Bay and Brown County

Source: Multiple Listing Service


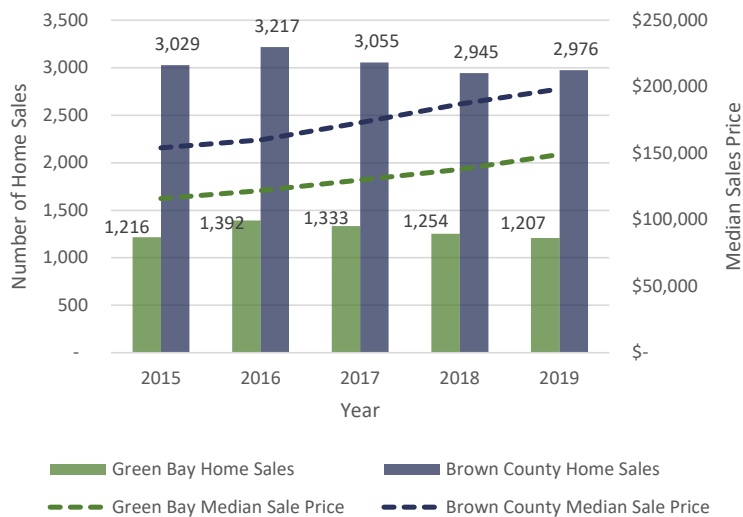


Figure 56. Attached Single-Family Home Sales in Green Bay and Brown County

Source: Multiple Listing Service

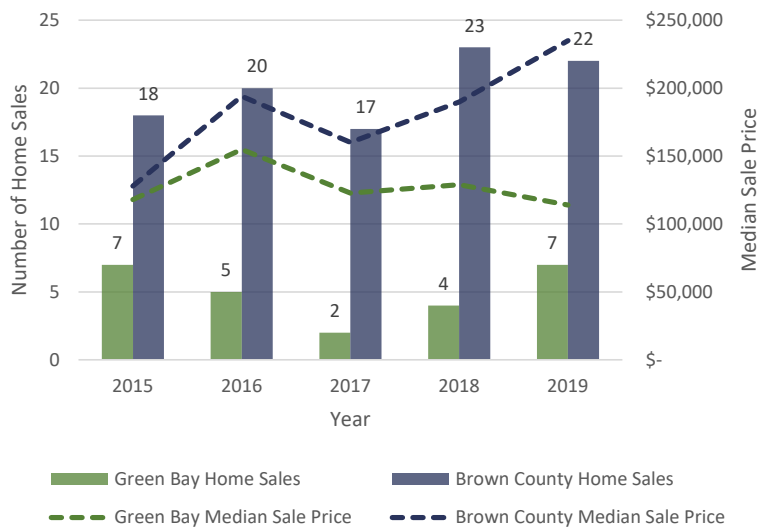

MARKET TRENDS

Duplex/Twindo Homes

Duplex/twindo homes comprise about 15% of Green Bay's housing stock. Accordingly, they also make up a small number of home sales in the City, though the total sales has increased in recent years. Between 2015 and 2019 the number of duplex sales increased from 92 to 123 (an increase of 34%). During the same time period, median sale price increased by 20% (from \$117,100 to \$139,900).

Other indicators of balance in the market for these types of unit include days on market which decreased from 96 in 2015 to 76 in 2019. Total months of supply remained unchanged during this time period.

Although this is a relatively small percentage of the housing stock, real estate data indicate that there is increasing demand for these types of units. Eight percent of respondents to the community survey indicated they would be interested in living in a duplex if they were to move in the future.

Condos

Condominium is a type of ownership. It's similar to a traditional single-family home in that the owner owns the individual unit, however there is joint ownership with other condo owners for common grounds, hallways, etc. The physical type of structure where condominium ownership is most commonly found is in attached single-family homes and multi-family buildings.

Between 2015 and 2019, condo sales in Green Bay remained relatively stable (55 in 2015 and 51 in 2019). Despite a stable number of sales, prices have gone up 42 % between 2015 and 2019. Average days on market also significantly decreased from 171 to 82 days (52% decrease) from 2015 to 2019. This was more severe than the decrease in Brown County (120 to 86 days, a decrease of 28%). Months of inventory was six in 2015 and then decreased to three in 2016/2017 but went back up to six in 2019. Months of supply is slightly lower in Brown County (five months).

These indicators in the condo home sales market indicate that there has been increased interest in condos in recent years. Responses to the community survey confirm this finding—16% of respondents said if they were to move in the future they would be interested in condo ownership.

Figure 57. Duplex Home Sales in Green Bay and Brown County

Source: Multiple Listing Service


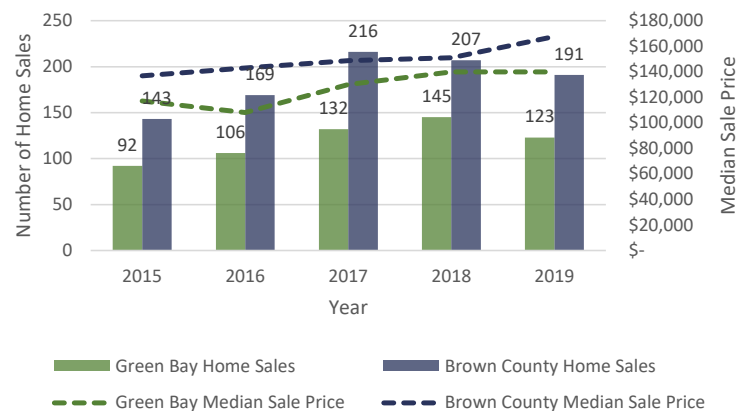


Figure 58. Condo Home Sales in Green Bay and Brown County

Source: Multiple Listing Service

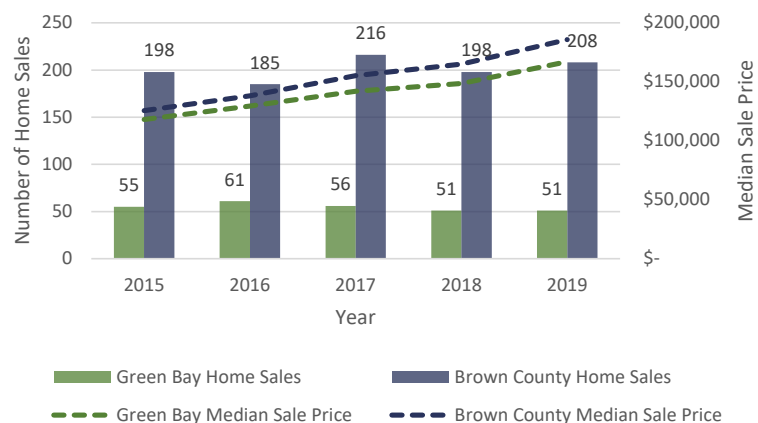


OWNERSHIP UNIT SIZE

The most common bedroom size for owner-occupied units within the City is three bedrooms (56%), followed by two bedroom (20%) and four bedroom (20%) units. Ownership units are typically larger in size than rental units, which is a large part of their appeal to families. Of those homeowners who took the community survey, 34% said they have one or more children under the age of 18 living in their household,

and 18% said they have children or dependent adults over age 18 living in their household, this is actually 2% less than renters who responded to the survey. It's important the City provides ownership housing that can support both families with children and without.

Figure 59. Owner-Occupied Units by Bedrooms

Source: 2018 5-Year ACS Estimates

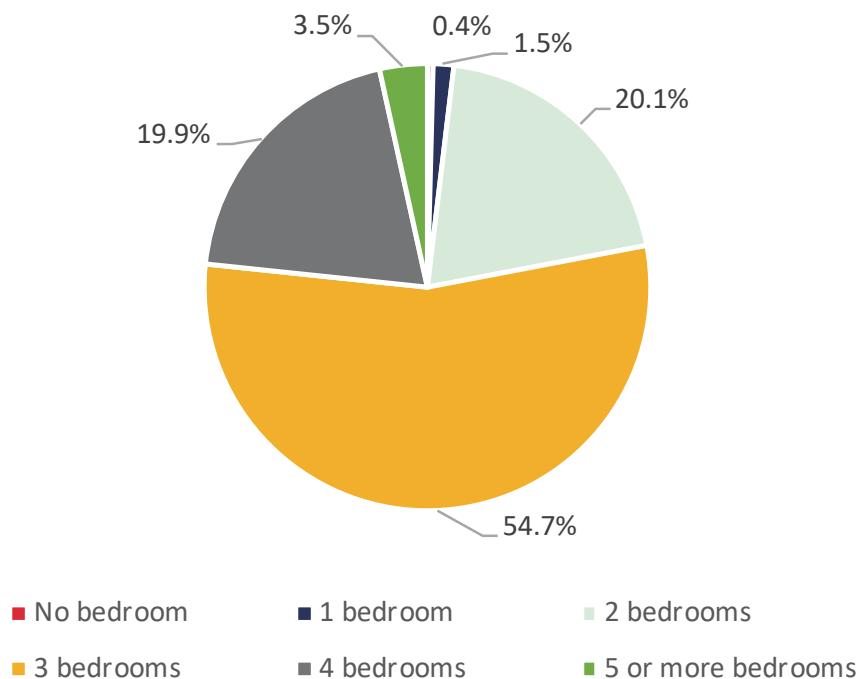

HOUSING FOR SPECIAL POPULATIONS

OVERVIEW

This section further investigates the special populations of Green Bay and the secondary market — the student population, disabled population, homeless and the elderly. Ensuring adequate housing for all of these groups is important to the overall health of the housing market in Green Bay. The unique housing needs of these populations are often overlooked, yet these needs grow in proportion to overall population growth.



Woodfield Village Senior Apartments




Northeast Wisconsin Technical College Housing

HOMELESSNESS

Figure 60. Green Bay School District Homeless Student Enrollment

Source: Wisconsin Department of Public Instruction

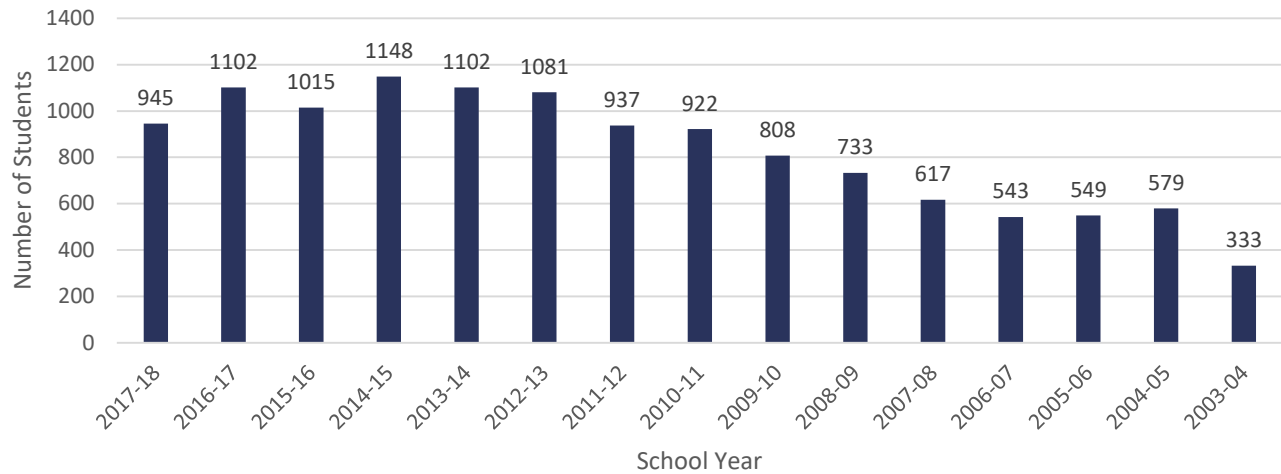


Youth Homelessness is tracked at family level by school districts in Wisconsin and the Wisconsin Department of Public Instruction. Different than traditional measures of homelessness which look at individuals both unsheltered and in transitional or emergency shelter, youth homelessness is a measure of housing instability. The definition of homelessness as tracked by educational institutions includes students who lacked a permanent nighttime residence. While these students are often not in the shelter system, they have an unknown place of residence on a nightly basis, often staying in hotels on a temporary or permanent basis or “doubling up” with other families temporarily.

The number of homeless students in the Green Bay School District has, overall, risen in the past eight years. This is an indicator of a tight housing market as instability, especially inability to find and afford rental units often forces individuals to find shorter-term options for their families. This is often temporary until more secure housing is located. The school district serves the City of Green Bay, Village of Allouez, Village of Bellevue, Town of Scott, parts of Ledgeview, Eaton and Humboldt. Surrounding area school districts have experienced an increase in homeless youth in the past 3 years as well.

Anecdotal feedback from the focus groups indicates that organizations working with the homeless are seeing an increase in young adults (age 17-30) because homelessness

Figure 61. Surrounding Community Homeless Student Enrollment

Source: Wisconsin Department of Public Instruction

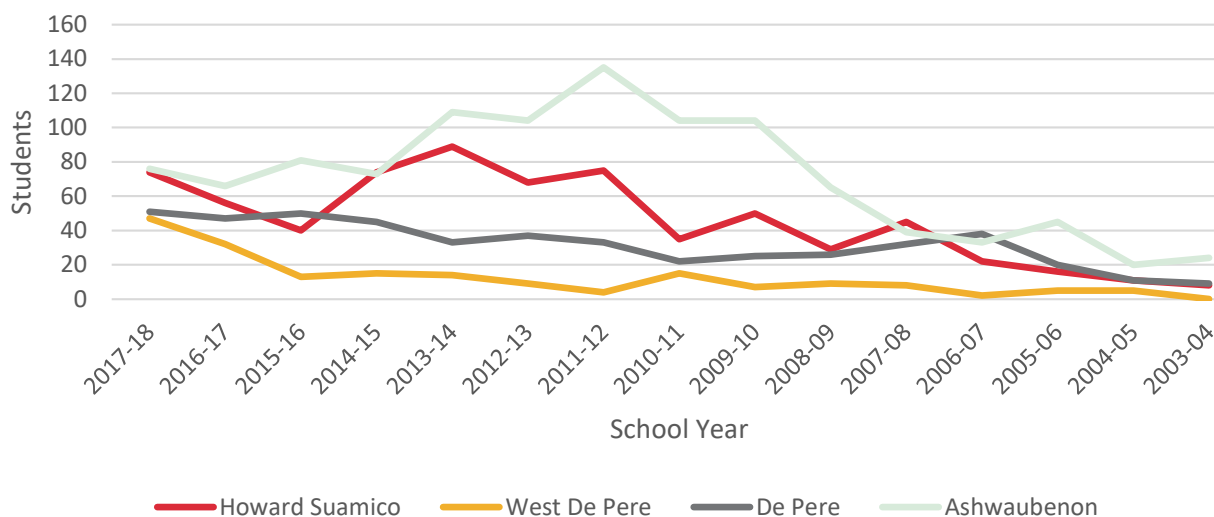

is cyclical. Children growing up in homeless households often don't know how to sustain stable housing once they transition from a homeless shelter into housing because they have not grown up in a household with stable housing.

When looking at the wider population, the Brown County Homeless and Housing Coalition serves about 500 people per month. There are an additional 200 single people (not including families) on waiting lists at any point in time. In June 2020, there were 798 homeless clients served in Brown County. This is up 34 clients from a year ago. Sixty-one of the clients in June 2020 were new clients, 13 were returns to homelessness and 54 were exits to public housing. The number of new clients entering the homeless

system dropped from 102 to 61 between June 2019 and 2020. Of these 798 homeless clients served in June 2020, 30% were children (under age 18). Over half (59%) were white, 26% black, 12% American Indian and the remainder other races.

There are a variety of reasons a person may be homeless, many of which are not directly tied to housing availability, such as poverty, unemployment, physical or mental health issues, drug or alcohol abuse, domestic violence and abuse. However lack of affordable housing can contribute to homelessness, so it is important to consider the homeless population in Green Bay.

Figure 62. Brown County Total Homeless Clients Served, May 2019–April 2020

Source: icalliances.org/monthly-dashboard-wi

How has the total number of clients served changed over time?



Figure 63. Brown County New Clients Entering Homeless System, May 2019–April 2020

Source: icalliances.org/monthly-dashboard-wi

How has the number of new clients entering the homeless system changed over time?



A chronically homeless person costs the taxpayer an average of \$35,578 per year. Costs on average are reduced by 50% when homeless are placed in supportive housing. Supportive housing costs on average \$12,800 per year.

-National Alliance to End Homelessness

AGING POPULATIONS

The elderly population is an important factor in housing as many are current homeowners, and some will require different accommodations, specialized housing, or programming to assist aging-in-place. Senior housing generally refers to the combination of services and housing that allow them to continue to live comfortably. This ranges from continuing to live in their own home with virtually no services, to townhomes and apartments that offer the ability to “downsize” their residence, specialized housing units with limited services, and different types of assisted living facilities.

There are three popular types of senior-specific housing: 1) Nursing Homes—primarily for adults with serious medical needs. 2) Assisted Living facilities—offer residents the ability to live a free and independent lifestyle, but they also receive regular support for a range of daily activities, from cleaning to meal preparation to medication management. Residents are also offered a calendar of special events, activities, trips, and many opportunities for social engagement. 3) Independent living facilities—ideal for individuals who can still live independently but enjoy having access to assistance when needed/desired such as dining, medical care and entertainment.

Within the greater Green Bay area there are five nursing homes offering 405 beds, 12 assisted living facilities offering 749 beds and 12 independent living complexes (5 are income restricted). Rents at the independent living complexes fall into the following ranges :

- Studio: \$890–\$2,050
- One Bedroom: \$345–\$2,500
- Two Bedroom: \$585–\$2,850

As varying levels of services are included with different types of housing for aging populations, typical affordability standards do not apply. Often senior households will pay up to 50% of their income for market rate senior housing, up to 90% of their income for specialized and assisted living, often funded in part through sales of an owned home. Many households age 62+ in the City are still homeowners (71%). Over the next 20 years, nearly 15,000 residents will age into the 80+ age category, and may look to sell their housing for other living options. Selling homes as people age is not an easy task. As the housing tenure data on the next page shows, home ownership peaks around age 70 and many desire to stay in their current home as long as possible. This suggests a need for services to enable that objective while maintaining and adapting existing housing.

Figure 64. Housing Income and Tenure Aging Population

Source: HUD CHAS 2012-2016 62+ Household Income and Tenure

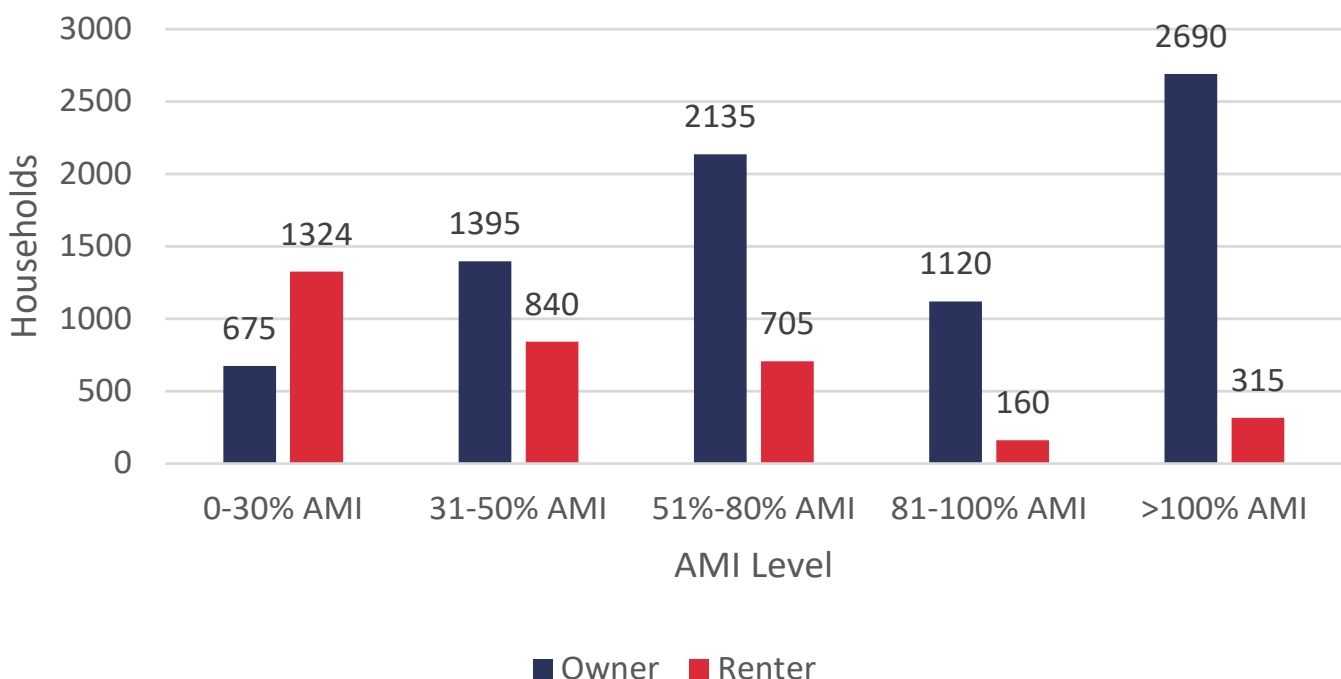


Figure 65. Housing Income and Tenure Aging Population

Source: HUD CHAS 2012-2016 62+ Household Income and Tenure


62+ Household Income and Tenure		
	Owner	Renter
0-30% AMI	675	1,324
31-50% AMI	1,395	840
64-80%	2,134	705
81-100%	1,120	160
>100%	2,690	315

77% of respondent to the 2018 AARP Home and Community Preferences Survey (age 50+) state they would like to remain in their community for as long as possible.

76% would like to remain in their current residence for as long as possible.

Figure 66. Housing Tenure by Age in Green Bay

Source: 2018 5-Year ACS Estimates

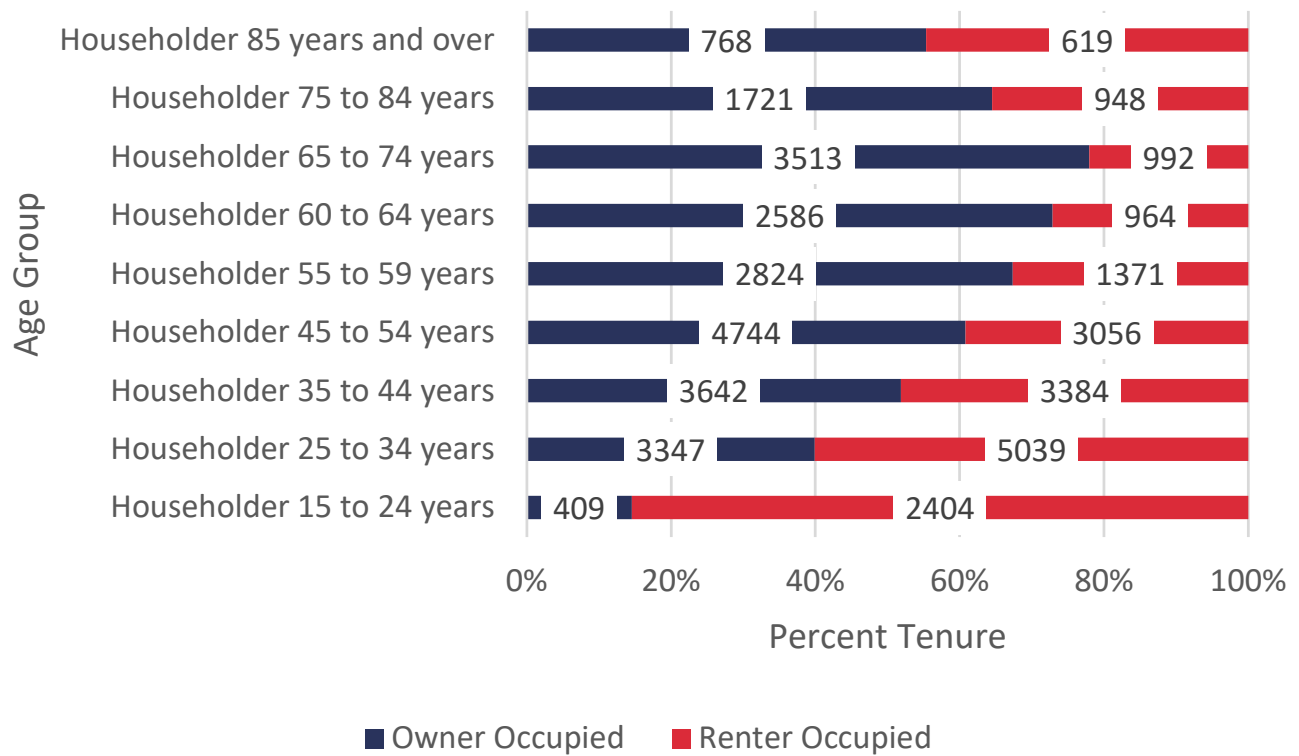

DISABLED POPULATIONS


Persons with a disability do not inherently require access to specific housing types or accommodations. It is dependent on the type and severity of the disability. More commonly persons with a disability receive services and accommodations as they continue to age and require more specialized forms of housing. This is due to the percentage of population by age, that experience a disability being disproportionately higher in aging and senior housing holds which is not fully the case in Green Bay, as a higher portion of younger and middle age adults have a disability.

Wisconsin DOA projections show that there will be a 63% increase in those age 70-79 by 2040. A 2007 study by Smith et. al. published in the Journal of the American Planning Association projects that due to the aging population, 21% of all households will have at least one disabled resident in 2050. They also estimate there is a 60% likelihood that a newly built single-family detached unit will house at least one disabled resident during its expected lifetime. Because many seniors desire to live independently for as long as possible, this suggests a growing need for housing that is accessible.

When housing units are constructed specifically for persons with disabilities, they are not traditionally built using methods that easily accommodate aging populations and often require renovation such as wider doorways, lower counter tops, zero entry shower/baths. However, many municipalities have requirements that mandate a percent of new construction be built using universal design standards. These standards often not only provide access to persons with and without disability, but are cheaper to construct on a per unit basis.

Figure 67. Disabled Population by Age

Source: 2018 ACS 5- Year Estimates

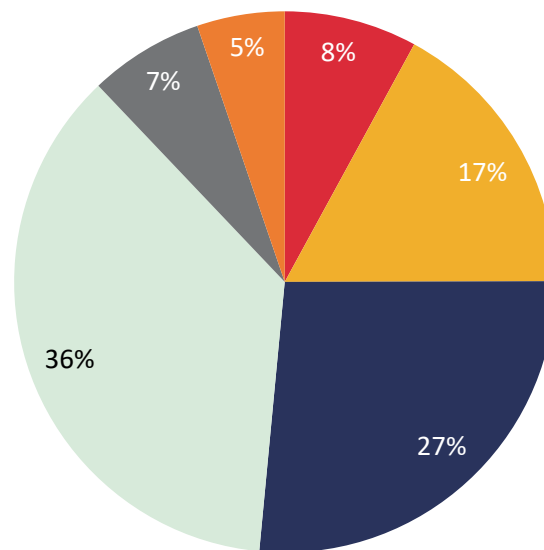

■ Under 5 years ■ 5 to 17 years ■ 18 to 34 years
■ 35 to 64 years ■ 65 to 74 years ■ 75 years and over

Figure 68. Age Projections for Green Bay

Source: Wisconsin Department of Administration

Green Bay	2018	Projected 2040	Projected Percent Increase
0-9	15,414	16,400	6.4%
10-19	13,713	15,619	13.9%
20-29	16,924	18,810	11.1%
30-39	14,451	14,221	-1.6%
40-49	12,738	14,634	14.9%
50-59	13,035	14,274	9.5%
60-69	9,899	9,436	-4.7%
70-79	5,000	8,140	62.8%

*Based on WI DOA age cohort projections for Brown County

ACCESSIBILITY

Income and disability current trends in the City show that households including someone living with a disability are found across all income levels, including levels that would find market rate housing affordable. Lower-income households tend to have disabilities go unreported or undiagnosed due to limited access to affordable healthcare. There is no reliable data on local units that are accessible, though estimates nationally place accessible single family homes at just 1% of the total housing stock

in the country. The high number of those with a hearing or vision disability at 0-30% median income is slightly concerning, but many times their assisted housing needs are not as structural as those with ambulatory disabilities. The 1,135 households under 50% median income with ambulatory disabilities are most concerning because they are at the highest risk for homelessness because of their incomes and also have the greatest need for accessibility features, which many likely do not have .

Figure 69. Disabled Population Independent Living Ability

Source: 2018 ACS 5- Year Estimates


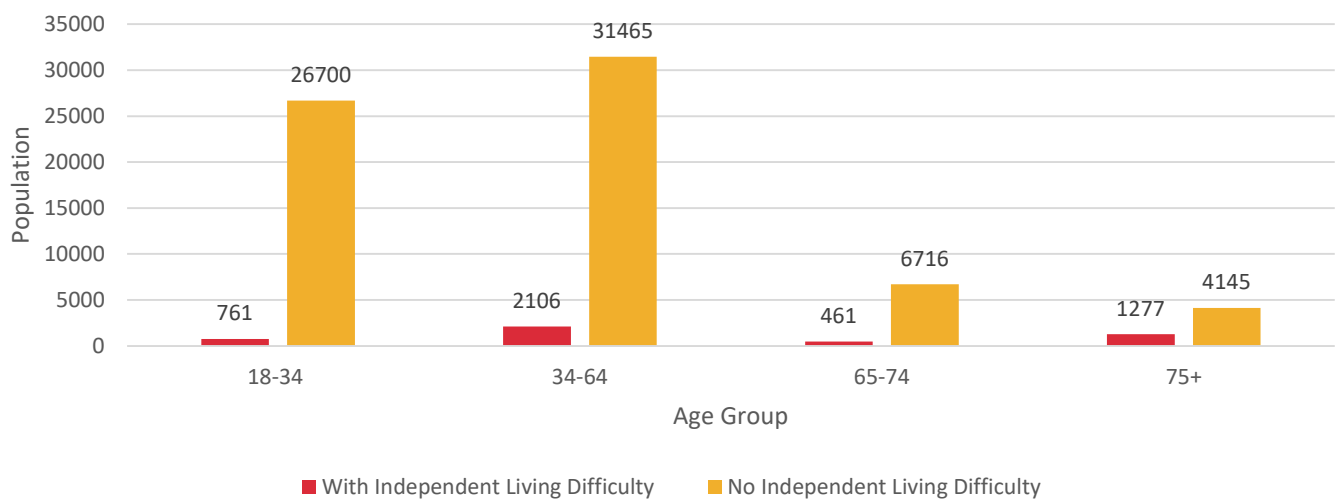


Figure 70. Disability and Income for Green Bay


Source: HUD CHAS 2012-2016

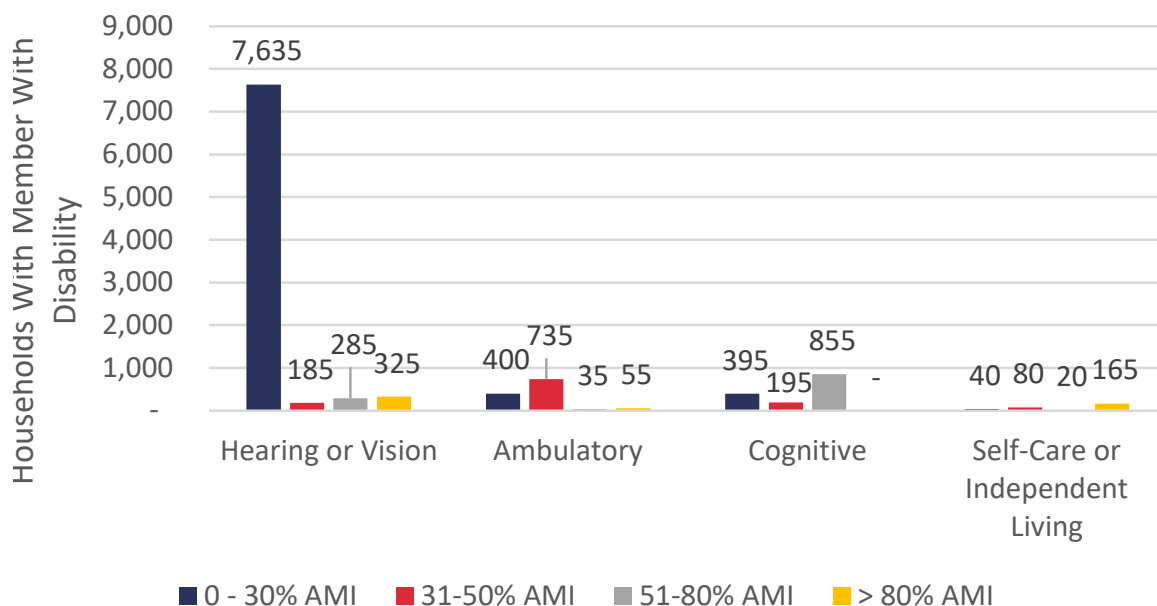

STUDENT POPULATION

Figure 71. UW Green Bay Student Enrollment

Source: University of Wisconsin Green Bay

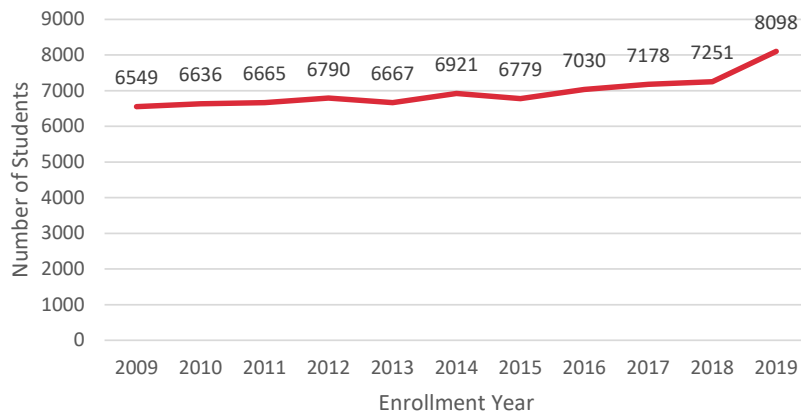

University of Wisconsin Green Bay

Green Bay is home to several universities and a technical college. We only include three in our discussion below because they have the greatest impact on Green Bay's housing market, particularly when students live off-campus. There are both positive and negative impacts on the housing market when college students live off-campus within a community. Firstly, they increase demand for homes within walking distance of the campus, which can be positive. On the other hand, they also place additional pressure on a tight affordable housing market. Student housing can also aid in driving rent up as landlords can charge more, especially when homes are rented by the room, and most students sign a one-year lease so landlords can raise rents every year if the market will allow it.

University of Wisconsin - Green Bay

The University Wisconsin Green Bay has experienced enrollment growth in the past 10 years. Their most recent enrollment number for 2019 was 8,098. UW Green Bay has Resident Halls, Private Room Apartments and Shared Room Apartment options for its students on-campus. The residence halls house 794 students, the private room apartments house 716 and the shared room apartments house 567. Overall 64% of students at UW Green Bay live off campus and commute for classes (approximately 5,183). The University has no good way of knowing where these students live, because they often have on file only a "home" address which may be their parents' home. It is presumed a sizable majority of those living off-campus live in the City of Green Bay.

There were 11 UW-GB students who responded to the community survey, 73% said they live in Green Bay, the remainder live in Allouez, Bellevue and Howard. For those who do not live in Green Bay, the reason is because they couldn't find the housing they wanted, housing prices are too high or they were looking for a more desirable neighborhood character. These students live in a mix of detached single


family homes, duplexes and larger apartment complexes (5 or more units per building). Cost is by far the most important factor for these students when they chose where to live. Half of these students have had to forego other needs such as food, healthcare or childcare to continue to pay for housing. As is true in most places with a large off-campus student population, the high percentage of cost burdened renters (66% of renters) in the City is at least somewhat due to off-campus students.

St. Norbert

Saint Norbert's total enrollment has been trending downward, most recently at 2,081 students in 2019. The school provides different options for first year students which are more dorm style and upperclassmen can choose from apartments, single family detached homes and townhomes, all owned by the college. The school expects students to live on campus all four years and so there are very few commuter students.

Figure 72. St. Norbert University Enrollment

Source: St. Norbert University

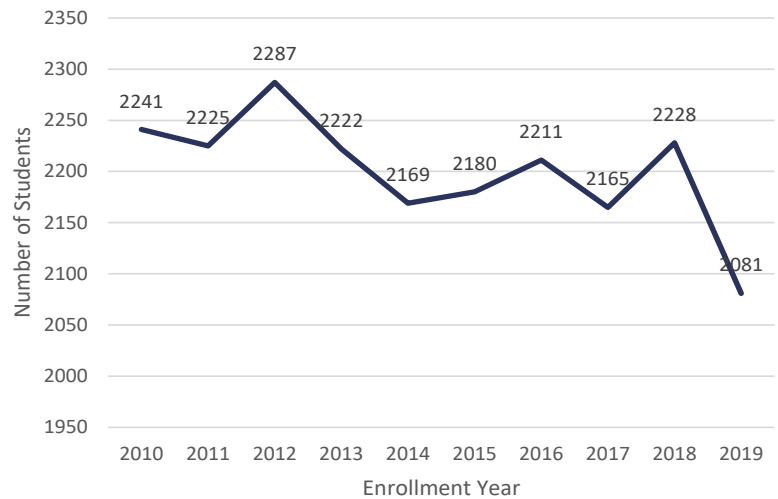


Northeast Wisconsin Technical College

Northeast Wisconsin Technical College's (NWTC's) enrollment increased between 2013 and 2016 and then experienced a large decrease in 2017 by 12% (1,193 students). The Green Bay Campus has very limited student housing options and the majority of students are commuters. In 2018 a private developer built a new 100-student resident hall that is now open for NWTC students. This is the only option for students to live on campus. Students living off campus live in other housing within the City or in other communities.

Figure 73. Northeast Wisconsin Technical College Enrollment

Source: Northeast Wisconsin Technical College

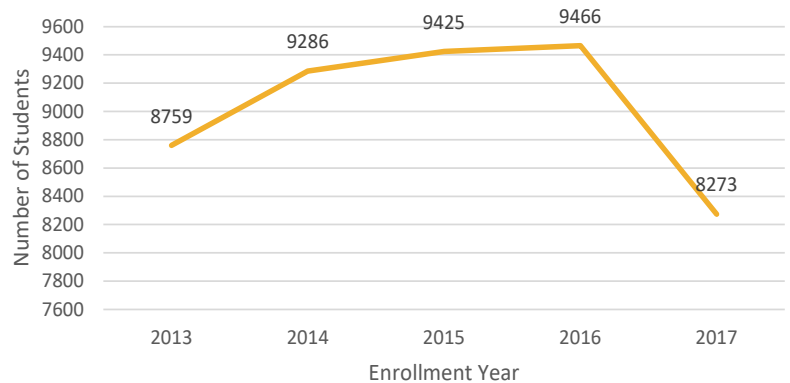

There were 20 full-time NWTC students who took the survey. 75% said they live in Green Bay while the others live in De Pere, Ashwaubenon, Howard and Suamico. The top reasons people chose to live outside of Green Bay were the housing cost, school district and to live closer to family. These students live primarily in detached single-family homes and duplexes, several live in larger apartment complexes (5 or more units). Cost was the most important factor for nearly all students in deciding where they live. Half of NWTC students have had to forego other needs such as food, healthcare or childcare to continue to pay for housing.

OTHER HOUSING MARKET FORCES

The housing market is impacted by a variety of local and national forces, including trends and public policy and regulation. This section describes some of those forces.

TAXES

A common theme that came up in the community survey and focus groups is the impact taxes have on a household's decision to live in Green Bay or in another community with lower tax rates.

Based on 2019 data from the Wisconsin Department of Revenue, Green Bay's mill rate is higher than neighboring communities. It's generally expected that cities will have higher tax rates than towns and villages because they maintain more infrastructure and offer more services per capita. The City's infrastructure is also generally older and has more repair costs than in most of the secondary market. Green Bay is between four and eight times larger than all of the communities in Figure 74. The Village of Howard has the lowest mill rate at .016462. Green Bay's mill rate is 32% higher than Howard's. Twelve percent of community survey respondents noted that taxes were an important factor in deciding to live at their current residence.

Figure 74. 2019 Mill Rate Comparison

Source: Wisconsin Department of Revenue

*The median home value in Green Bay is based on 2018 5-Year ACS estimates

Municipality	2019 Mill Rate	Taxes on \$132,500 home	Difference vs. Green Bay	2018 Population
Green Bay	0.024073	\$ 3,190	\$ -	105,477
Allouez	0.022521	\$ 2,984	\$ (206)	13,757
Suamico	0.019974	\$ 2,647	\$ (543)	12,676
De Pere	0.019269	\$ 2,553	\$ (637)	24,699
Ashwaubenon	0.017837	\$ 2,363	\$ (826)	16,795
Bellevue	0.01762	\$ 2,335	\$ (855)	15,423
Howard	0.016462	\$ 2,181	\$ (1,008)	19,508

ASSESSED PROPERTY VALUE

Another method of evaluating housing conditions is to consider the value per square foot of homes. In the maps on the following 4 pages, value per square foot is made up of land and improvement values. While both land and improvements (buildings) generally appreciate over time, development and use trends can drastically shift associated land values over the course of decades. In practice, this means that very desirable areas can have a larger increase in land value, while other areas grow at rates more consistent with overall inflation. This will be something to stay aware of especially as Green Bay's downtown is redeveloped and becomes an increasingly desirable place for businesses to locate and people to live.


In general, single-family home values near the edges of the City are higher (\$100/SF or greater), while homes near the center of the City are lower in value (\$75/SF or less) (see map on the following page). Value per square foot often correlates to housing age, which appears to be the case here.


A map of value per square foot for multi-family structures follows the single-family map. In general, value per square foot of multi-family dwellings is lower than that of single family homes, but the geographic trend is consistent, with lower-value, older units near the City center.



Figure 75. Community Survey Responses - (Homeowners) What is the approximate assessed value of your home?

Source: Community Survey

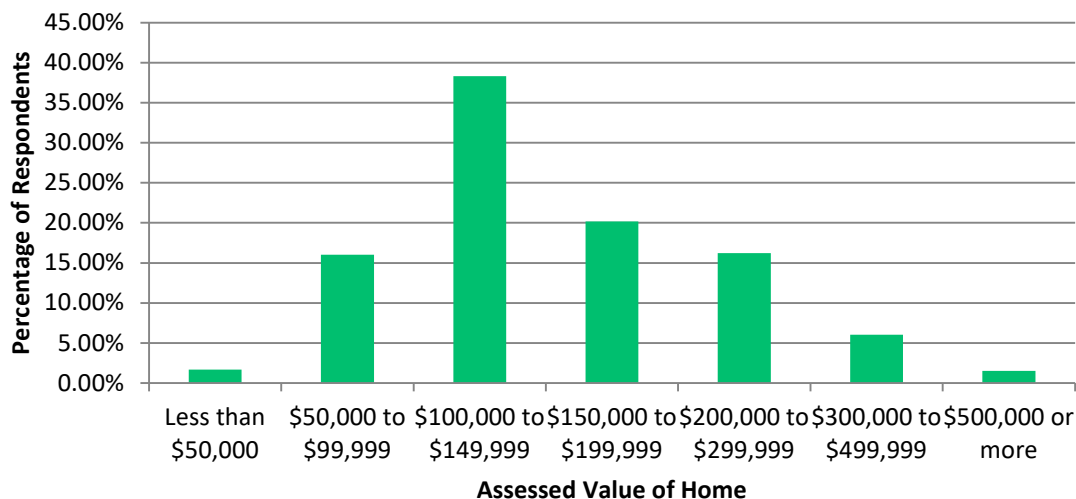

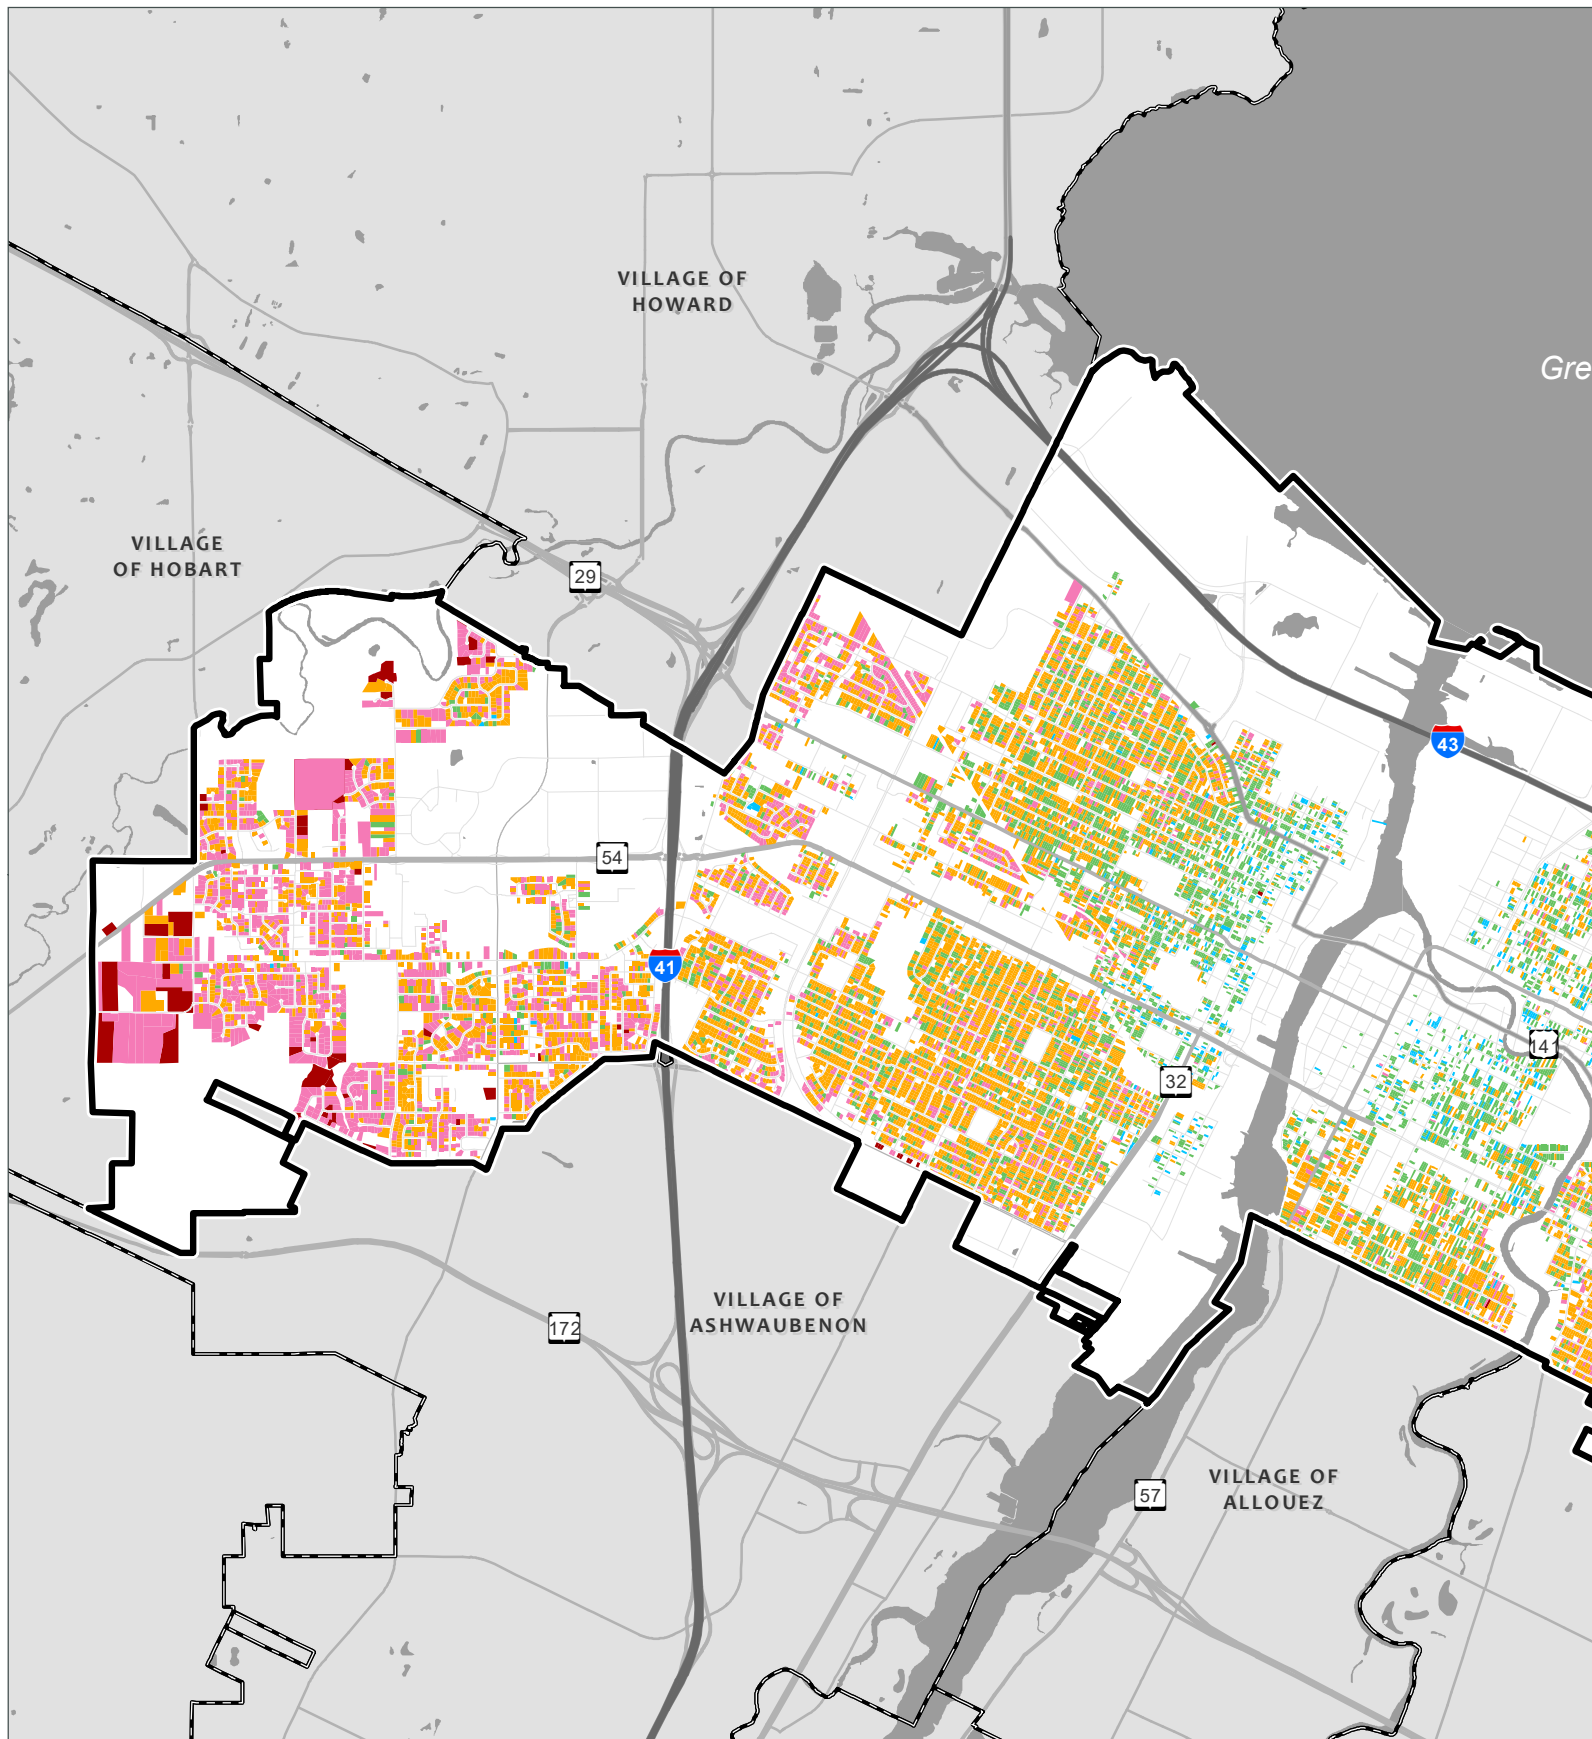

Data Sources:
Brown County GIS (2020)





 Water Body

 City of Green Bay

Value per Square Foot

 \$50 or less


 \$50.01 or more

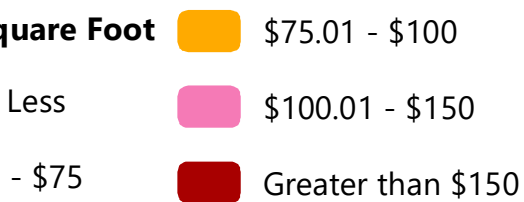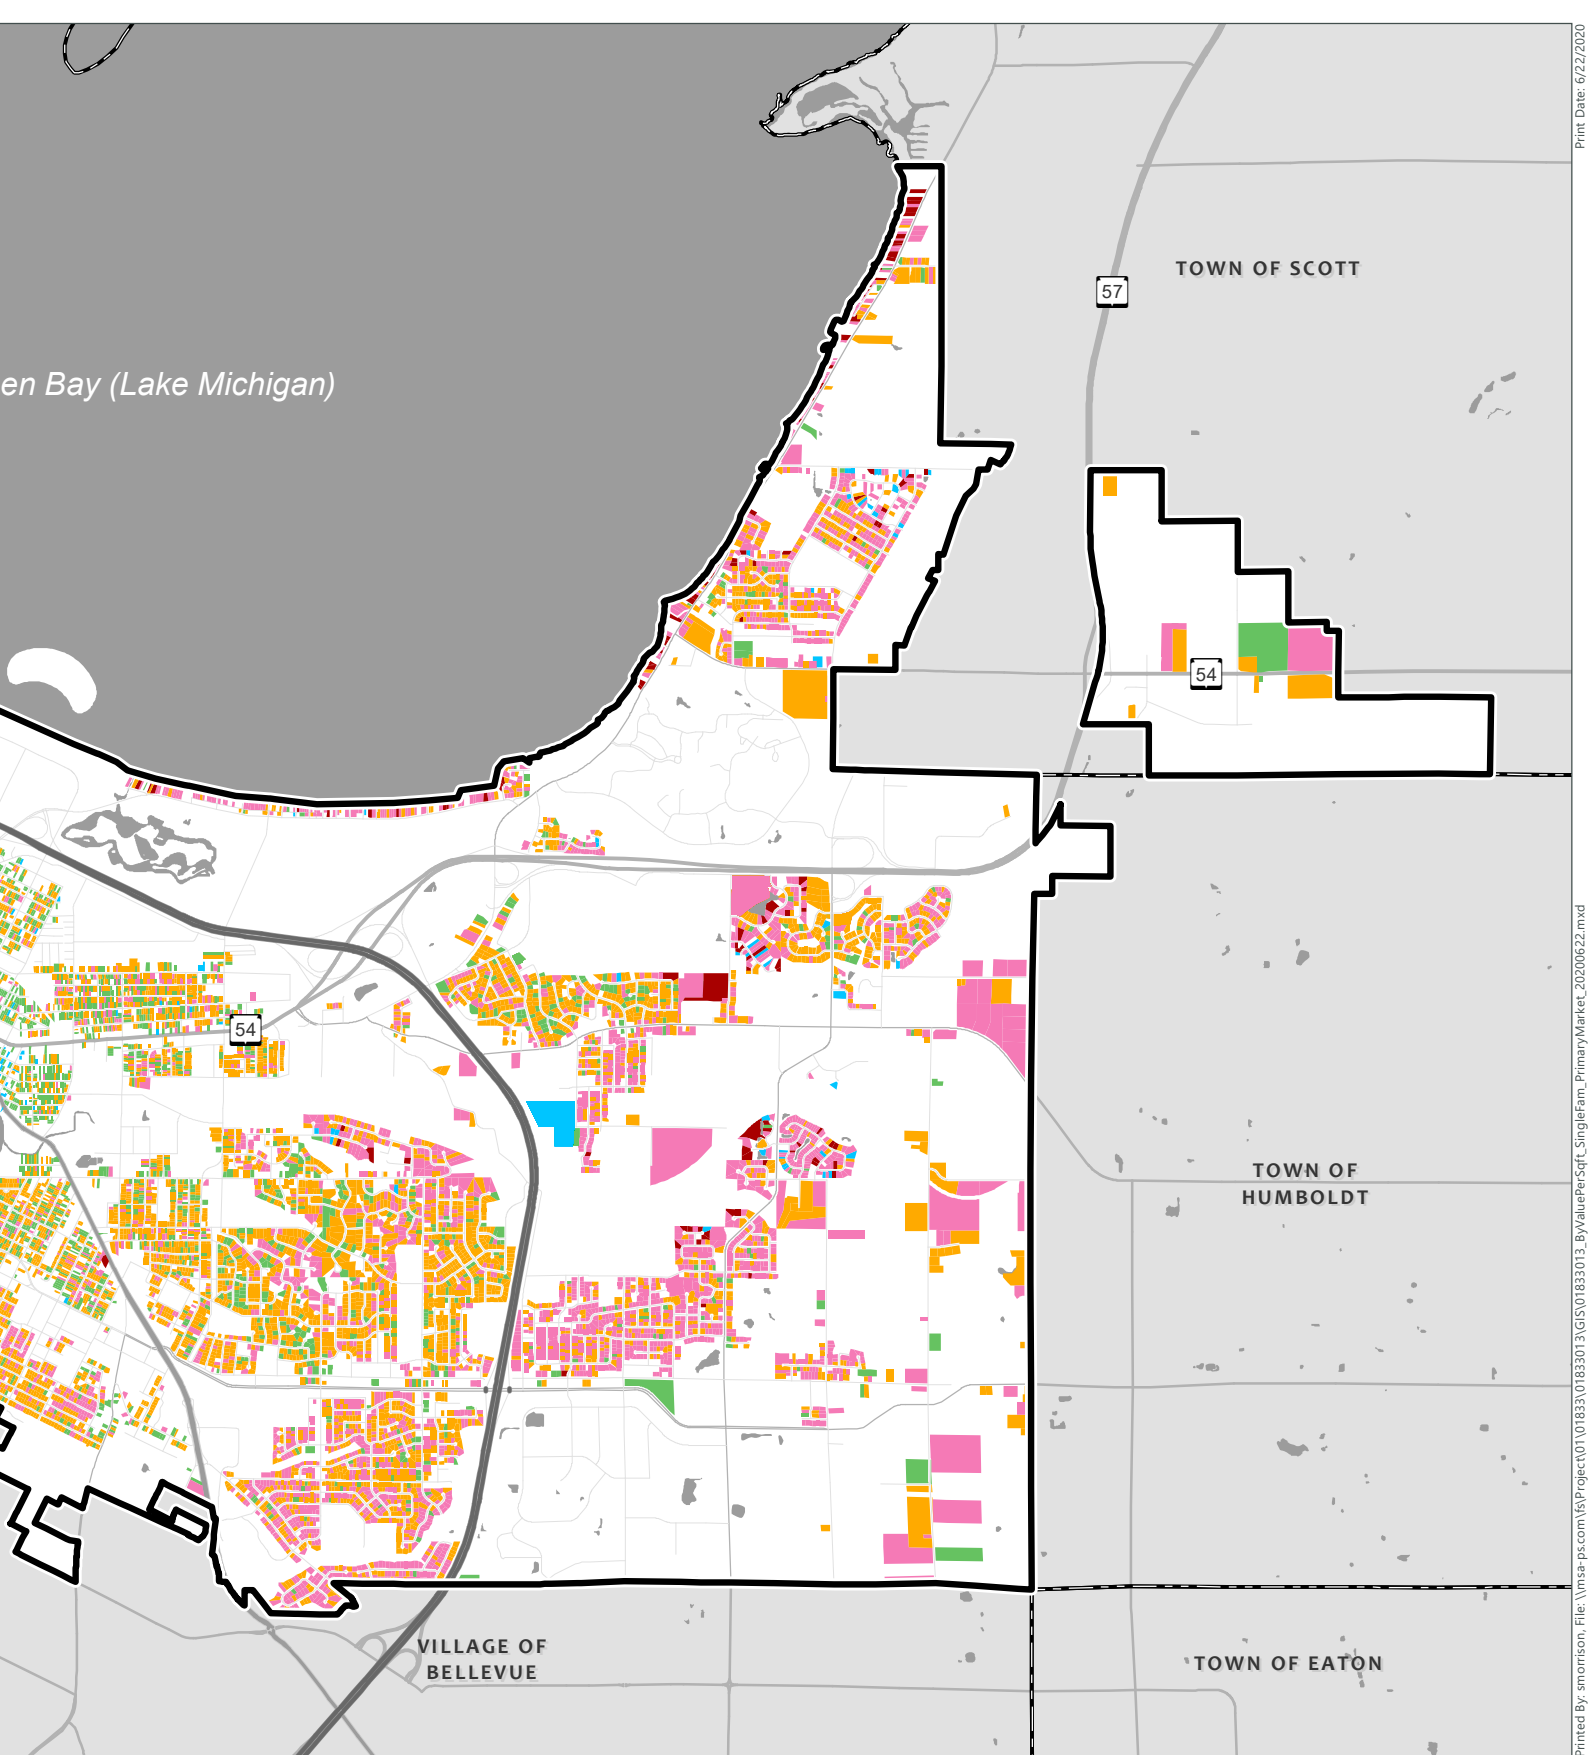

Single Family Residential Properties by Value per Square Foot



City of Green Bay Housing Study

City of Green Bay
Brown County, WI

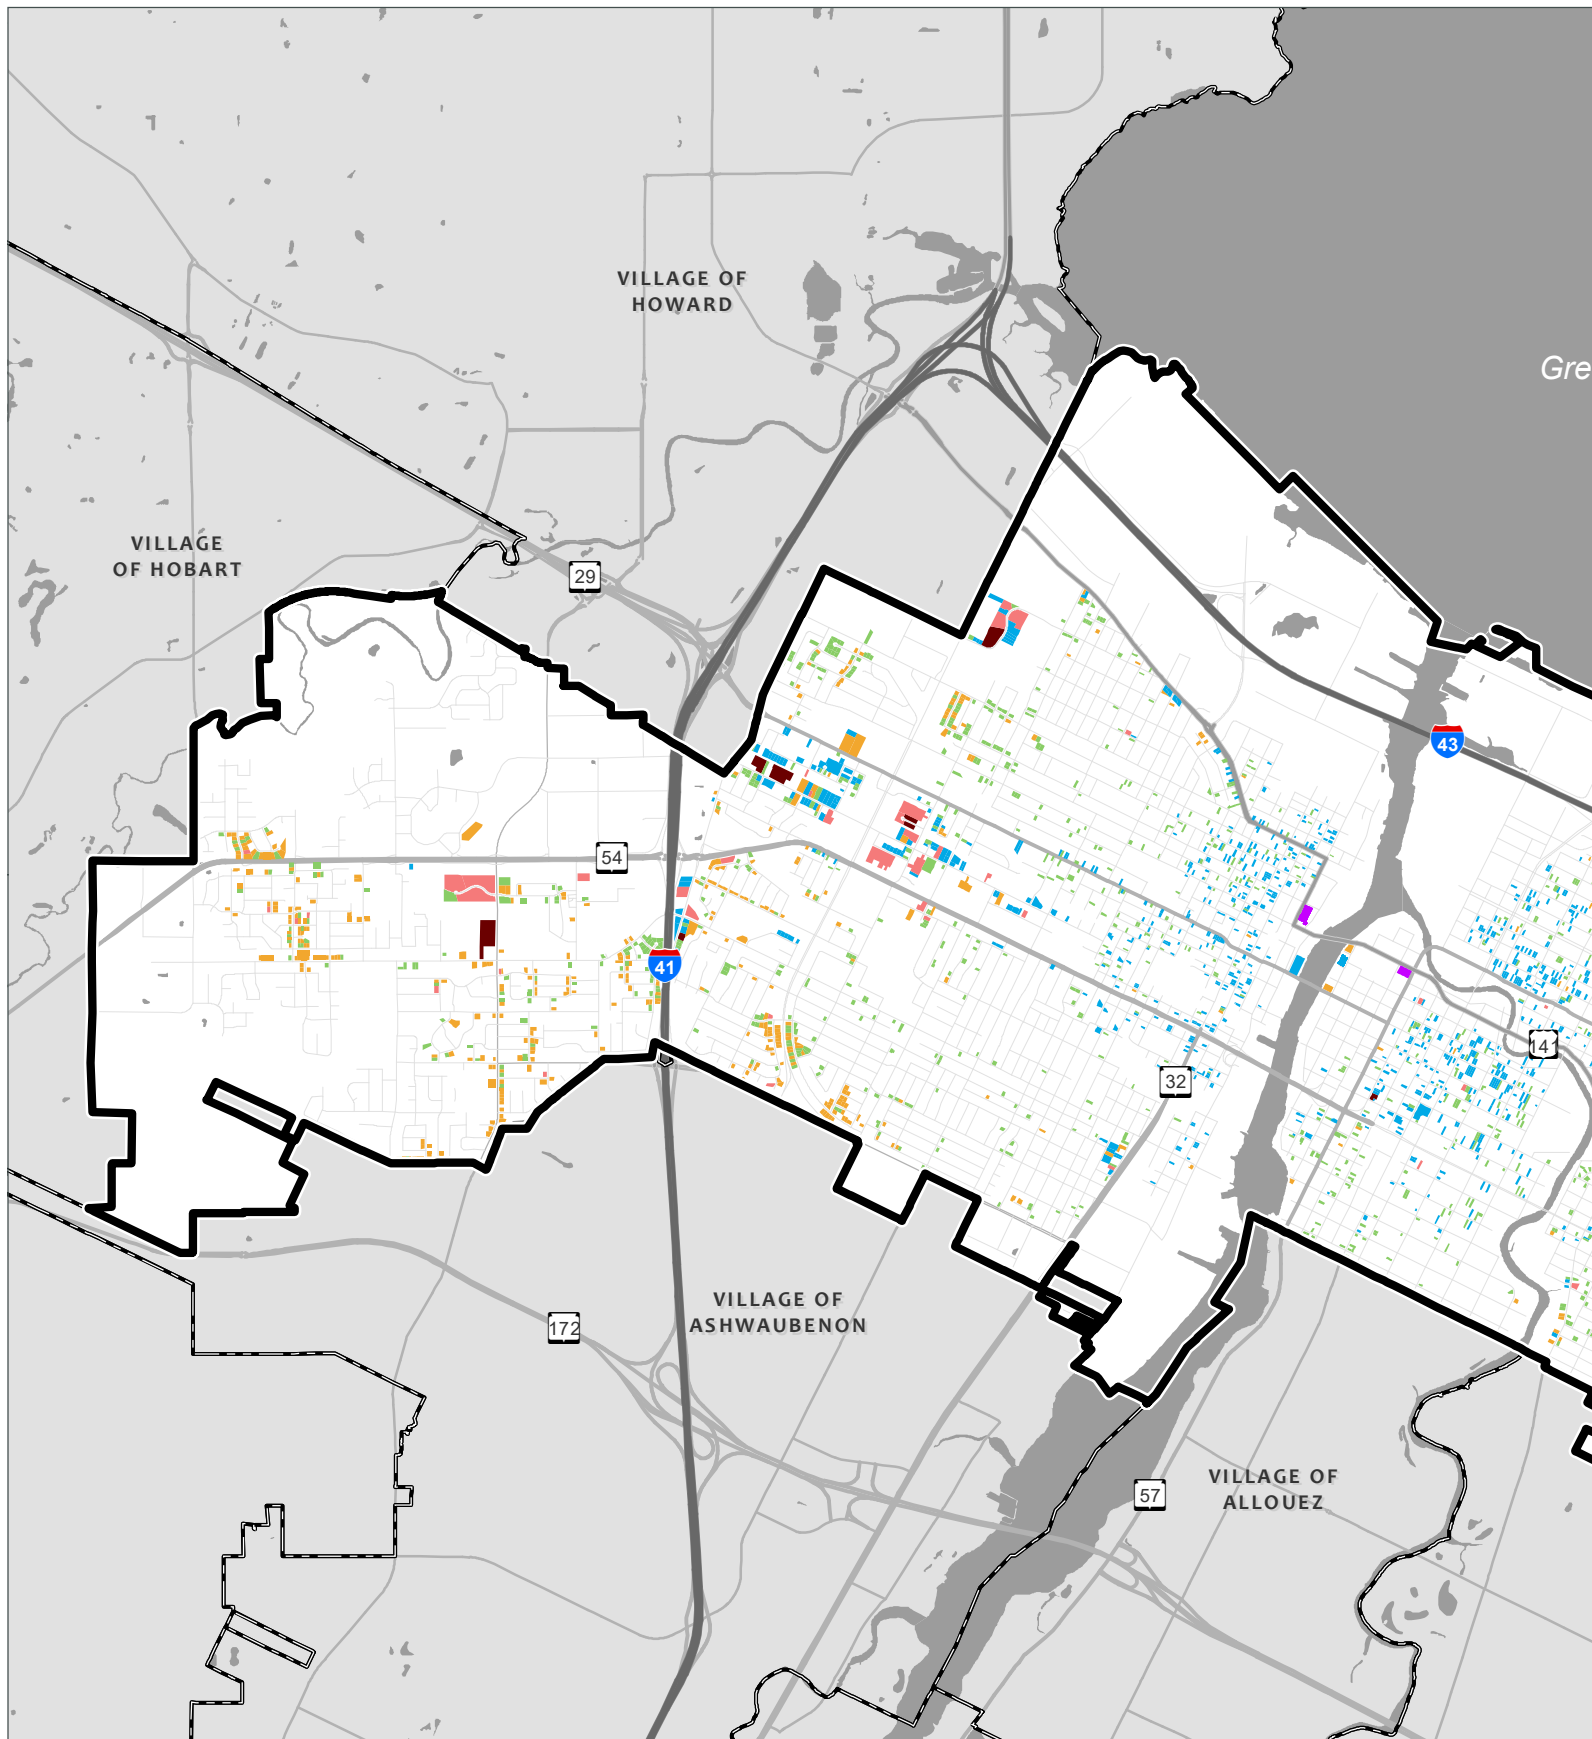

Data Sources:
Brown County GIS (2020)



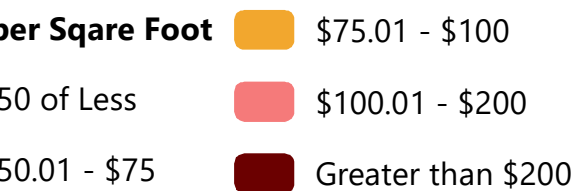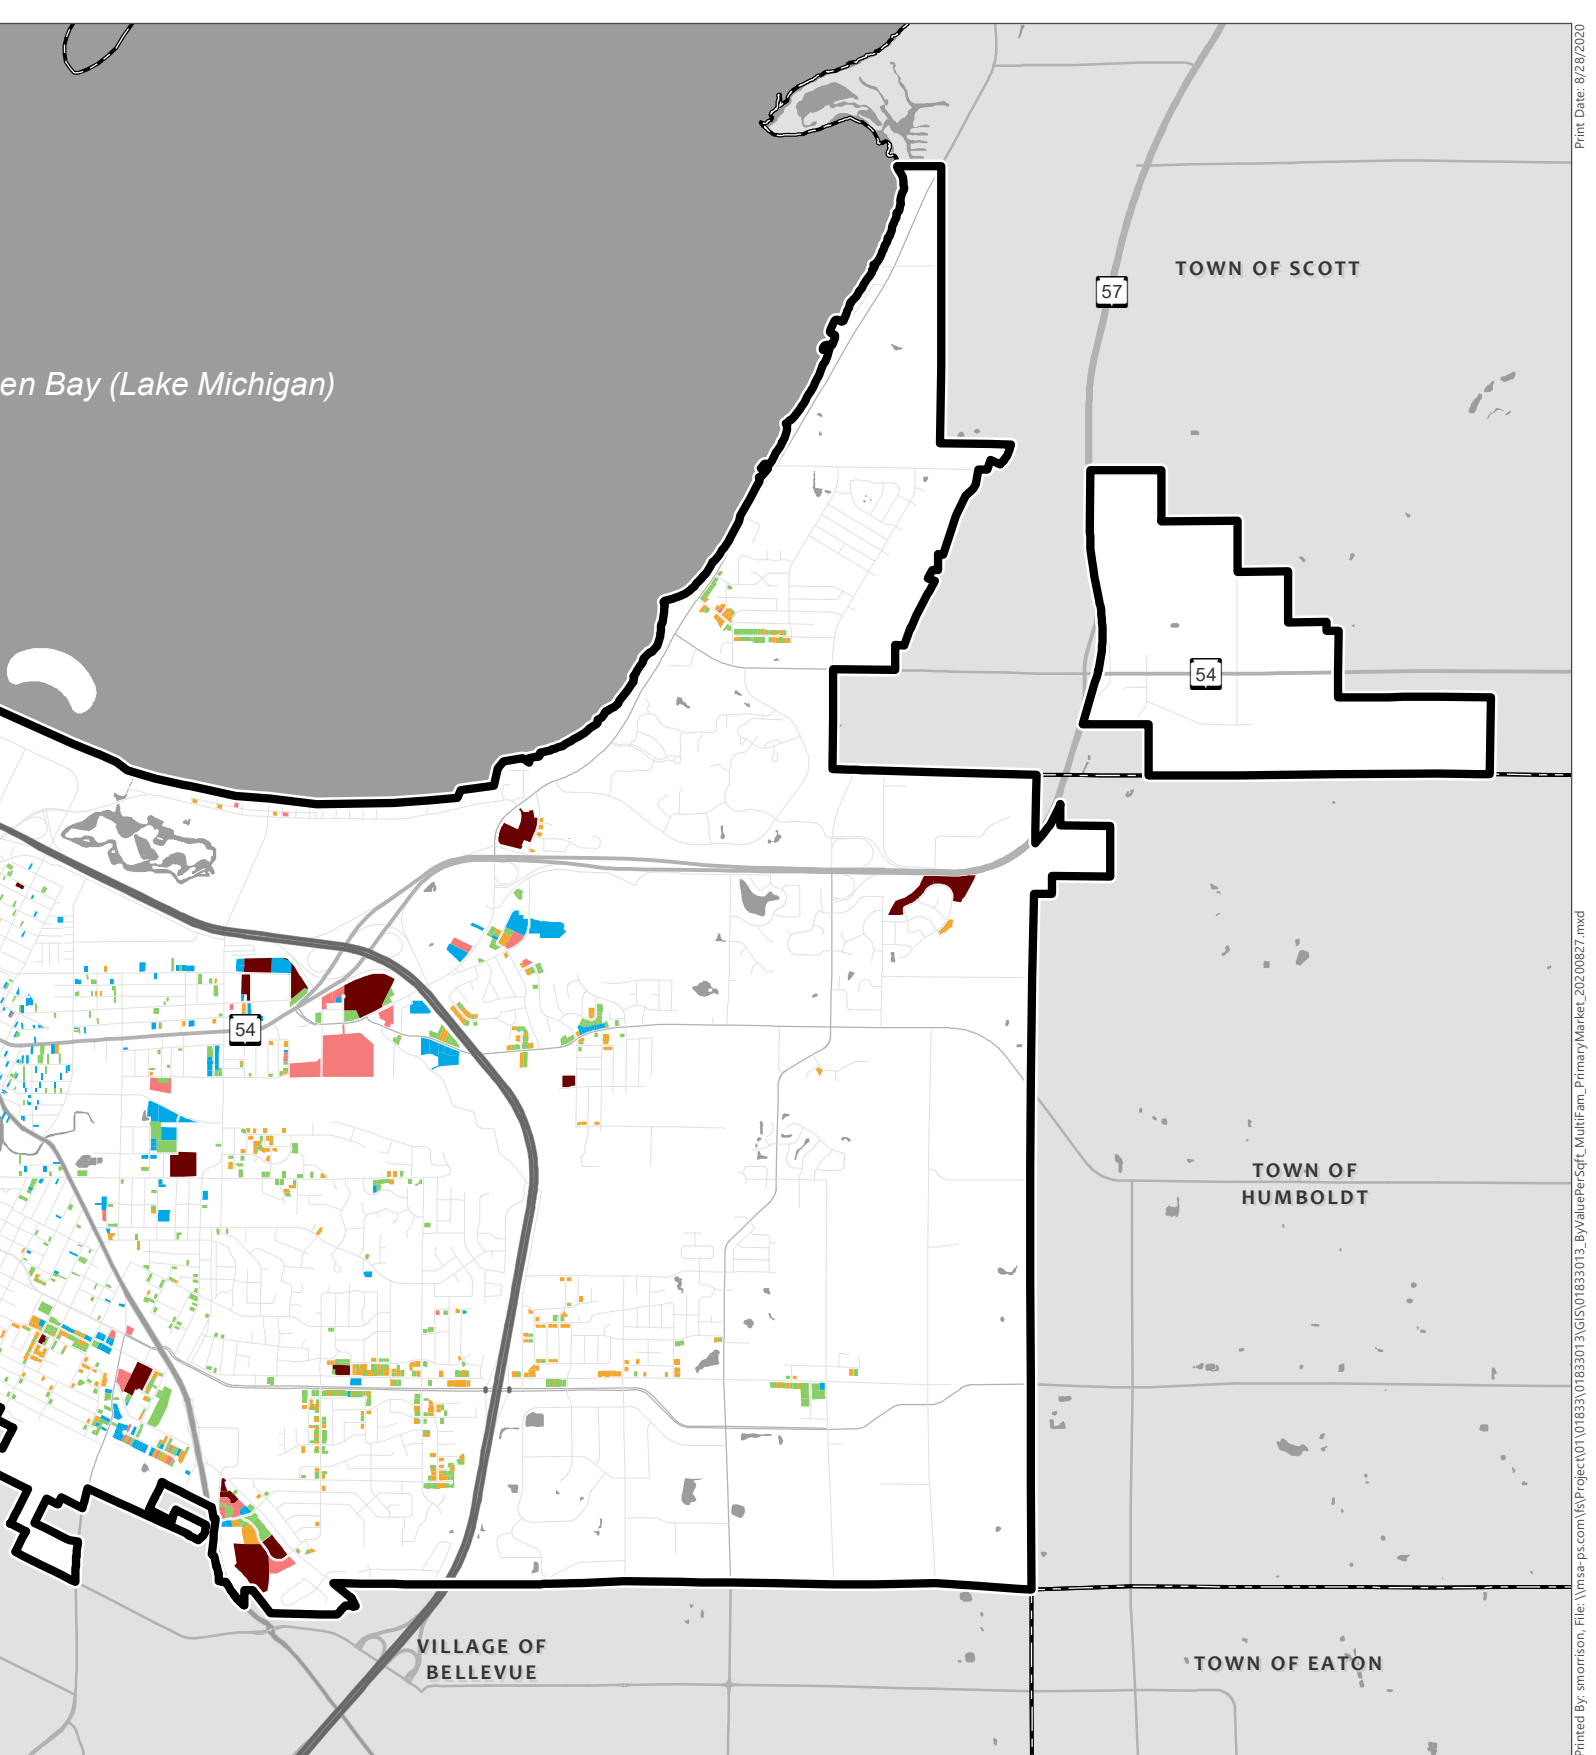

Multi Family Residential Properties by Value per Square Foot

City of Green Bay Housing Study
City of Green Bay
Brown County, WI

INFILL REDEVELOPMENT HOUSING OPPORTUNITIES

The City's priority focus for infill redevelopment is parking lots downtown. The City has added structured ramp parking downtown which addresses the need for parking downtown and is an acknowledgment that space is limited, and the trade-off for parking is not constructing another commercial or residential building that could stimulate economic growth and add to the vibrancy downtown. The only issue is that many of these parking lots shown below are privately owned.

The City recently purchased Associated Bank's parking lot, and put out a request for proposals for what they would like to see a developer propose on the site. This approach was successful for Green Bay because it was able to identify specifically what type of development was desired in that location (mixed use with affordable and market rate housing). The developer also saw this approach as

favorable because it told them exactly what the City wants and where they want it.

The City maintains a website of for-sale City-owned properties with details and any eligible funding programs. RFPs are included for some of the large development sites: <https://greenbaywi.gov/332/Available-Properties>. This information is something the City should continue to focus on to communicate to developers what they want and where they want it.

Redevelopment of commercial areas was also discussed in focus groups. These sites are typically near amenities and have good access to transit making them ideal locations for workforce housing. Military Avenue was one specific location that was suggested.



Parking in Downtown Green Bay

City of Green Bay Housing Study
City of Green Bay
Brown County, WI

- Surface Lot
- Parking Garage



SUPPLY OF AVAILABLE LOTS

In addition to redevelopment opportunities, there are parcels in the City that are zoned for residential use, but remain vacant. Figure 76 shows where these parcels are located.

Currently, there are around 100 parcels considered vacant residential properties. Of these, 57% are under development. The remaining 45 lots are owned by the City. These City lots range in size from 0.03 to 0.96 acres. Of these properties, 31% are zoned D2 (Downtown 2), 27% are zoned R1 (low density residential), 20% are zoned OR (office residential), 11% are zoned C1 (Commercial 1), 9% are zoned R3 (Varied Density Residential) and 2% are zoned R2 (Medium Density Residential).

Development in the City is limited by the location of wetland, floodplain and steep slopes as shown on the following page. All of these development limitations are found adjacent to Lake Michigan, the Fox River, East River and Baird Creek. While these water features add to the vibrancy of the community they also prevent or increase the cost of development in certain areas within Green Bay.

Figure 76. Vacant Properties

Source: City of Green Bay

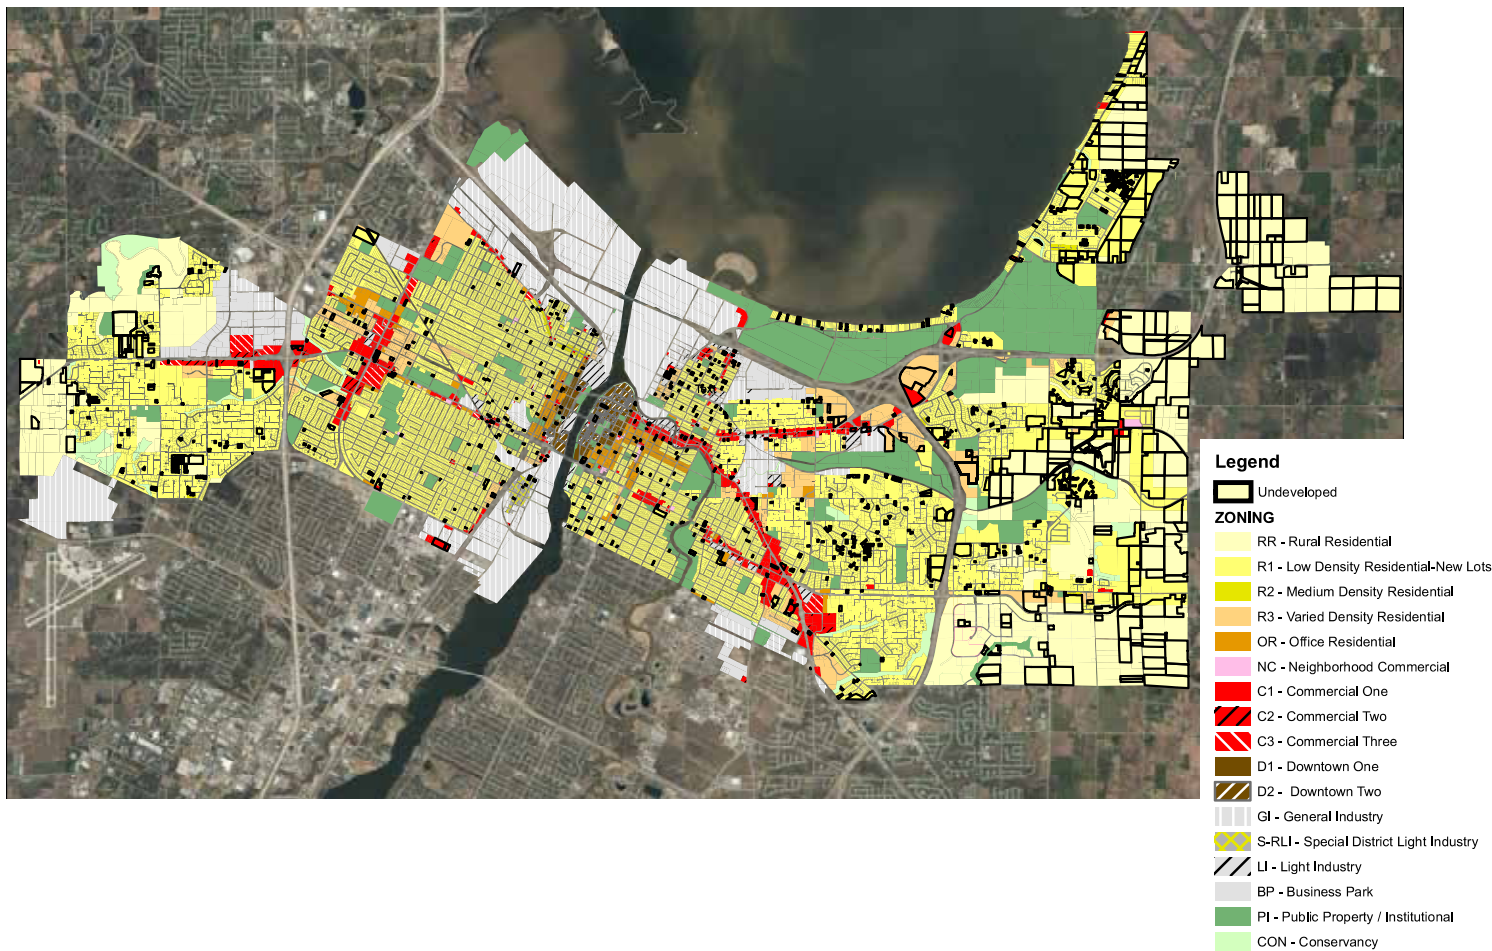


Figure 77. Development Limitations

Source: MSA Professional Services

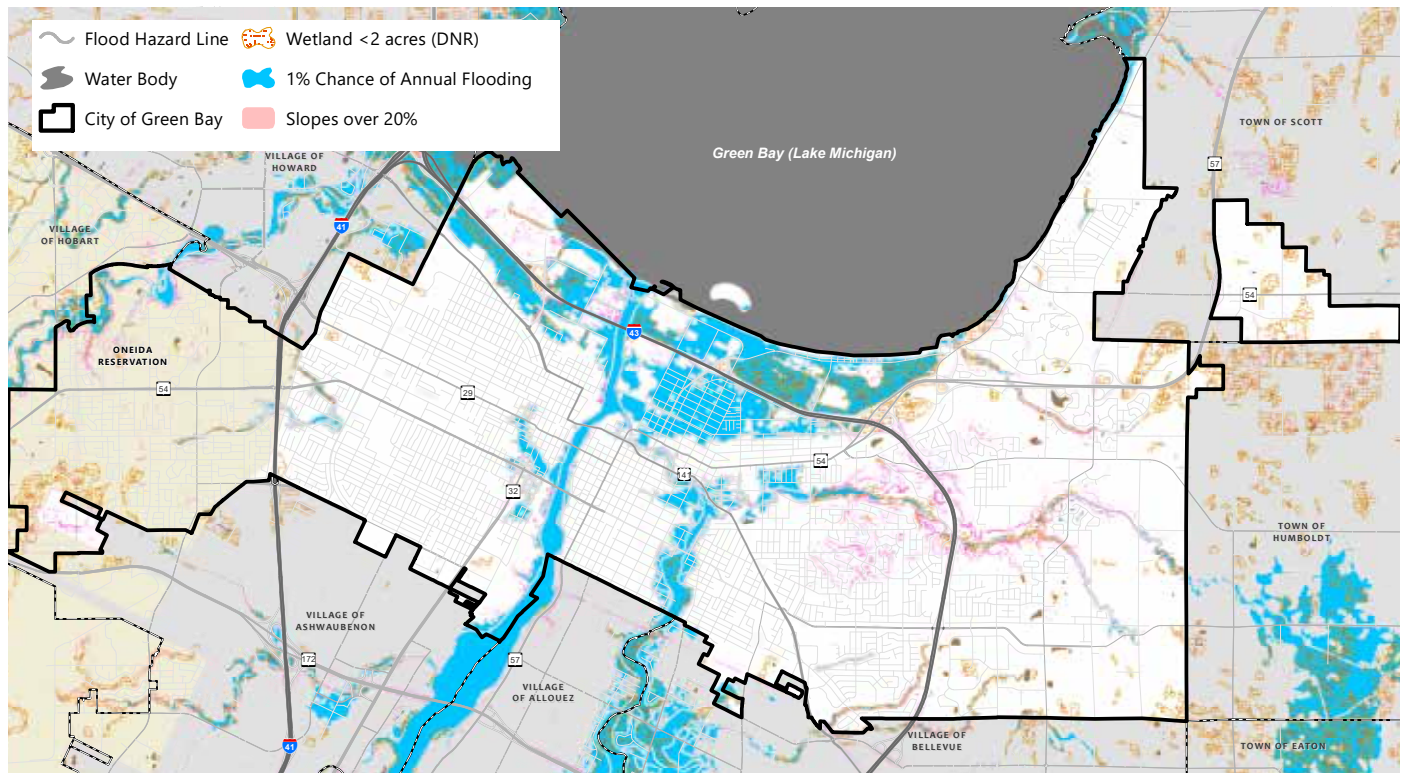


Figure 78. Green Bay Zoning Ordinance Use Matrix

Source: City of Green Bay Ordinances (Chapter 13)

	Low Density Res- New Lots	Medium Density Res	Varied Density Res	Rural Residential	Office Residential	Neighborhood Commercial	Downtown	Commercial One	Commercial Two	Commercial Three	Light Industry	General Industry	Business Park	Special District Light Industry
	R-1	R-2	R-3	RR	OR	NC	D	C1	C2	C3	LI	GI	BP	S-RLI
Dwelling Type														
Single-family dwelling, detached	P	P	C	P	C									C (new)
Two-family dwelling - duplex	C	P	P		C									C (new)
Two-family dwelling – semi-detached	C	P	P		C									C (new)
Single-family attached dwelling, townhouse	C	C	P		P	P	P							C
Multiple-family dwelling, 3 or 4 units		C	P		P	P	P	P	P	P				
Multiple-family dwelling, more than 4 units			P		P	P	P							
Carriage-house	C			C	P	P								P
Short-term rentals (STRs)	P	P		P										
Live-work Unit	C	C	C	P	P	P	P	P	P	P	C	C	C	P
Rooming house, boarding housing	C	C	P		C	C	C							
Community living arrangement:														
Serving 3 to 8 persons	P	P	P	P	P	P		C	C	C				
Serving 9 to 15 persons	C	C	P		C	C	C	C	C	C				
Serving 16 or more persons			C					C	C	C				
Dormitory		C	C		C	C		C	C					
Fraternity, sorority house	C	C	C		C	C								
Convent, monastery, seminary	C	P	P		C		C							
Nursing home, assisted living			C		C	C	C	C	C					
Transitional facility			C				C							

Note: P = Permitted Use; C = Conditional Use

REGULATIONS

Zoning

Green Bay's Zoning Ordinance has four traditional residential zoning districts:

- "RR" Rural Residential
- "R-1" Low Density Residential - New Lots
- "R-2" Medium Density Residential
- "R-3" Varied Density Residential

Of these four residential zoning districts, the R-3 district is the only one that allows multi-family housing (3 or more units) by right. Townhome style homes (single-family attached) are permitted by right only in the R-3 district. Single-family is allowed by right in all residential districts, with the exception of the R-3 district. There are also mixed-use and commercial districts that allow residences either by right or as conditional uses (see table on the prior page).

Currently the mixed use districts in the City (OR, NC and D) allowed attached single-family and multi-family by right, which promotes the development of housing types that are generally more affordable. Residential development by right within the zoning code reduces unpredictability and helps to ease the procedural costs of housing development. Carriage houses (accessory dwelling units) are permitted by right only in the OR and NC districts. These are a conditional use in the R-1 and RR districts. Accessory dwelling units (ADUs) offer another opportunity to create affordable housing. When renters in the community survey were asked if they would consider living in an ADU, 66% said they would consider it. When homeowners were asked if they would be willing to add an ADU to their property, 20% said yes.

One part of Green Bay's ordinance that offers increased flexibility to accommodate a variety of needs and uses is the planned unit development (PUD). This type of zoning allows for a mixture of residential, commercial and public facilities along corridors. The purpose of the PUD is to encourage alternative designs that allow a mix of uses in one area and better use and integrate the site's natural characteristics as well as the existing built environment's characteristics. Approval of a PUD results in the creation of an overlay to the base zoning district. Many of the City's new multi-family and transitional/shelter developments go through the PUD process (though they do not readily show up on the zoning map).

Minimum lot sizes vary from 10,000 square feet in the RR (Residential District) to 5,000 square feet in the R-2 (Medium Density) and R-3 (Varied Density) districts. The RR district comprises 35% of all residentially-zoned parcels within the City. The intent of this district is to provide for

limited large-lot development in areas of the City not yet served by public utilities. For areas served by public utilities this district allows for the option of conservation subdivision design. The use of this district is intended to be limited, while it currently makes up a sizeable portion of the residential acreage in the City (see map on the following page). Anecdotal information from one focus group suggests new lots in the community tend to be large and it is often expensive to get infrastructure to these places, which can drive up cost for developers which then is passed on to homebuyers.

Development Fees & Process

Some of the costs directly passed on to consumers from developers in both ownership and rental markets are fees associated with development. Development review fees are assessed by the City in order to ensure the quality of development. Impact fees are assessed to cover the incremental cost of City facilities needed to accommodate new housing.

The development example on page 70 shows total development fees for a hypothetical subdivision of 30 (2,500 sq. ft.) single-family homes, eight (1,500 sq. ft.) duplexes and one apartment complex with 60 units. Fees for this 106-unit development would add a total of \$264,585 to the project (an average of \$2,496 per unit). These fees are typically passed on to buyers and renters through purchase price/rents. It is important that fees be reassessed periodically to ensure they are appropriately reflecting the City's costs and not dramatically out of step with fees charged by other communities in the region.

Focus group participants included several developers who stated that generally development fees in Green Bay are reasonable. The only concern about high fees was in relation to the stormwater management; some developers believe that stormwater requirements are too onerous, though they understand this is something that is passed down from the Wisconsin Department of Natural Resources. The other concern developers had was in regards to the length of time it takes for applications and approvals in the City. They felt it takes too long to get approvals in the City which costs them more money as they wait to start development.

CITY OF GREEN BAY ZONING

g2.DBO.ADP_BND

Color

- Transmission Line
- Right of Way
- Proposed Wetland Mitigation
- ADP Boundary
- Trail
- g2.DBO.ADP_Line

Active PUD

0

1

GBWV Wells

Well Head Protective Buffer

Conditional Use

Zoning

ZONING

Rail

RR - Rural Residential

R1 - Low Density Residential-New Lots

R2 - Medium Density Residential

R3 - Varied Density Residential

OR - Office Residential

NC - Neighborhood Commercial

C1 - Commercial One

C2 - Commercial Two

C3 - Commercial Three

D1 - Downtown One

D2 - Downtown Two

GI - General Industry

S-RIU - Special District Light Industry

LI - Light Industry

BP - Business Park

PI - Public Property / Institutional

CON - Consistency

I-43 Zoning

Business Related Retail

Consistency

Entertainment District

Executive Office A

Executive Office B

Light Manufacturing

Lodging


Mixed Use

54/57 Zoning


Commercial

Light Manufacturing


Mixed Use

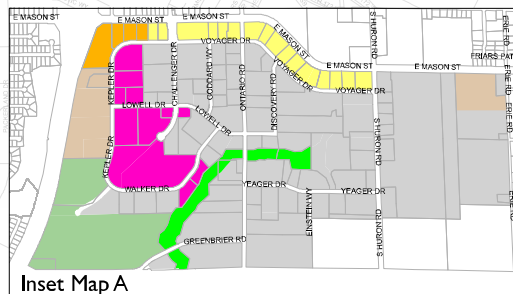

Inset Map A

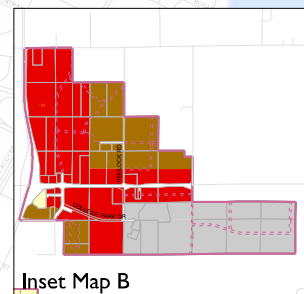

Inset Map B

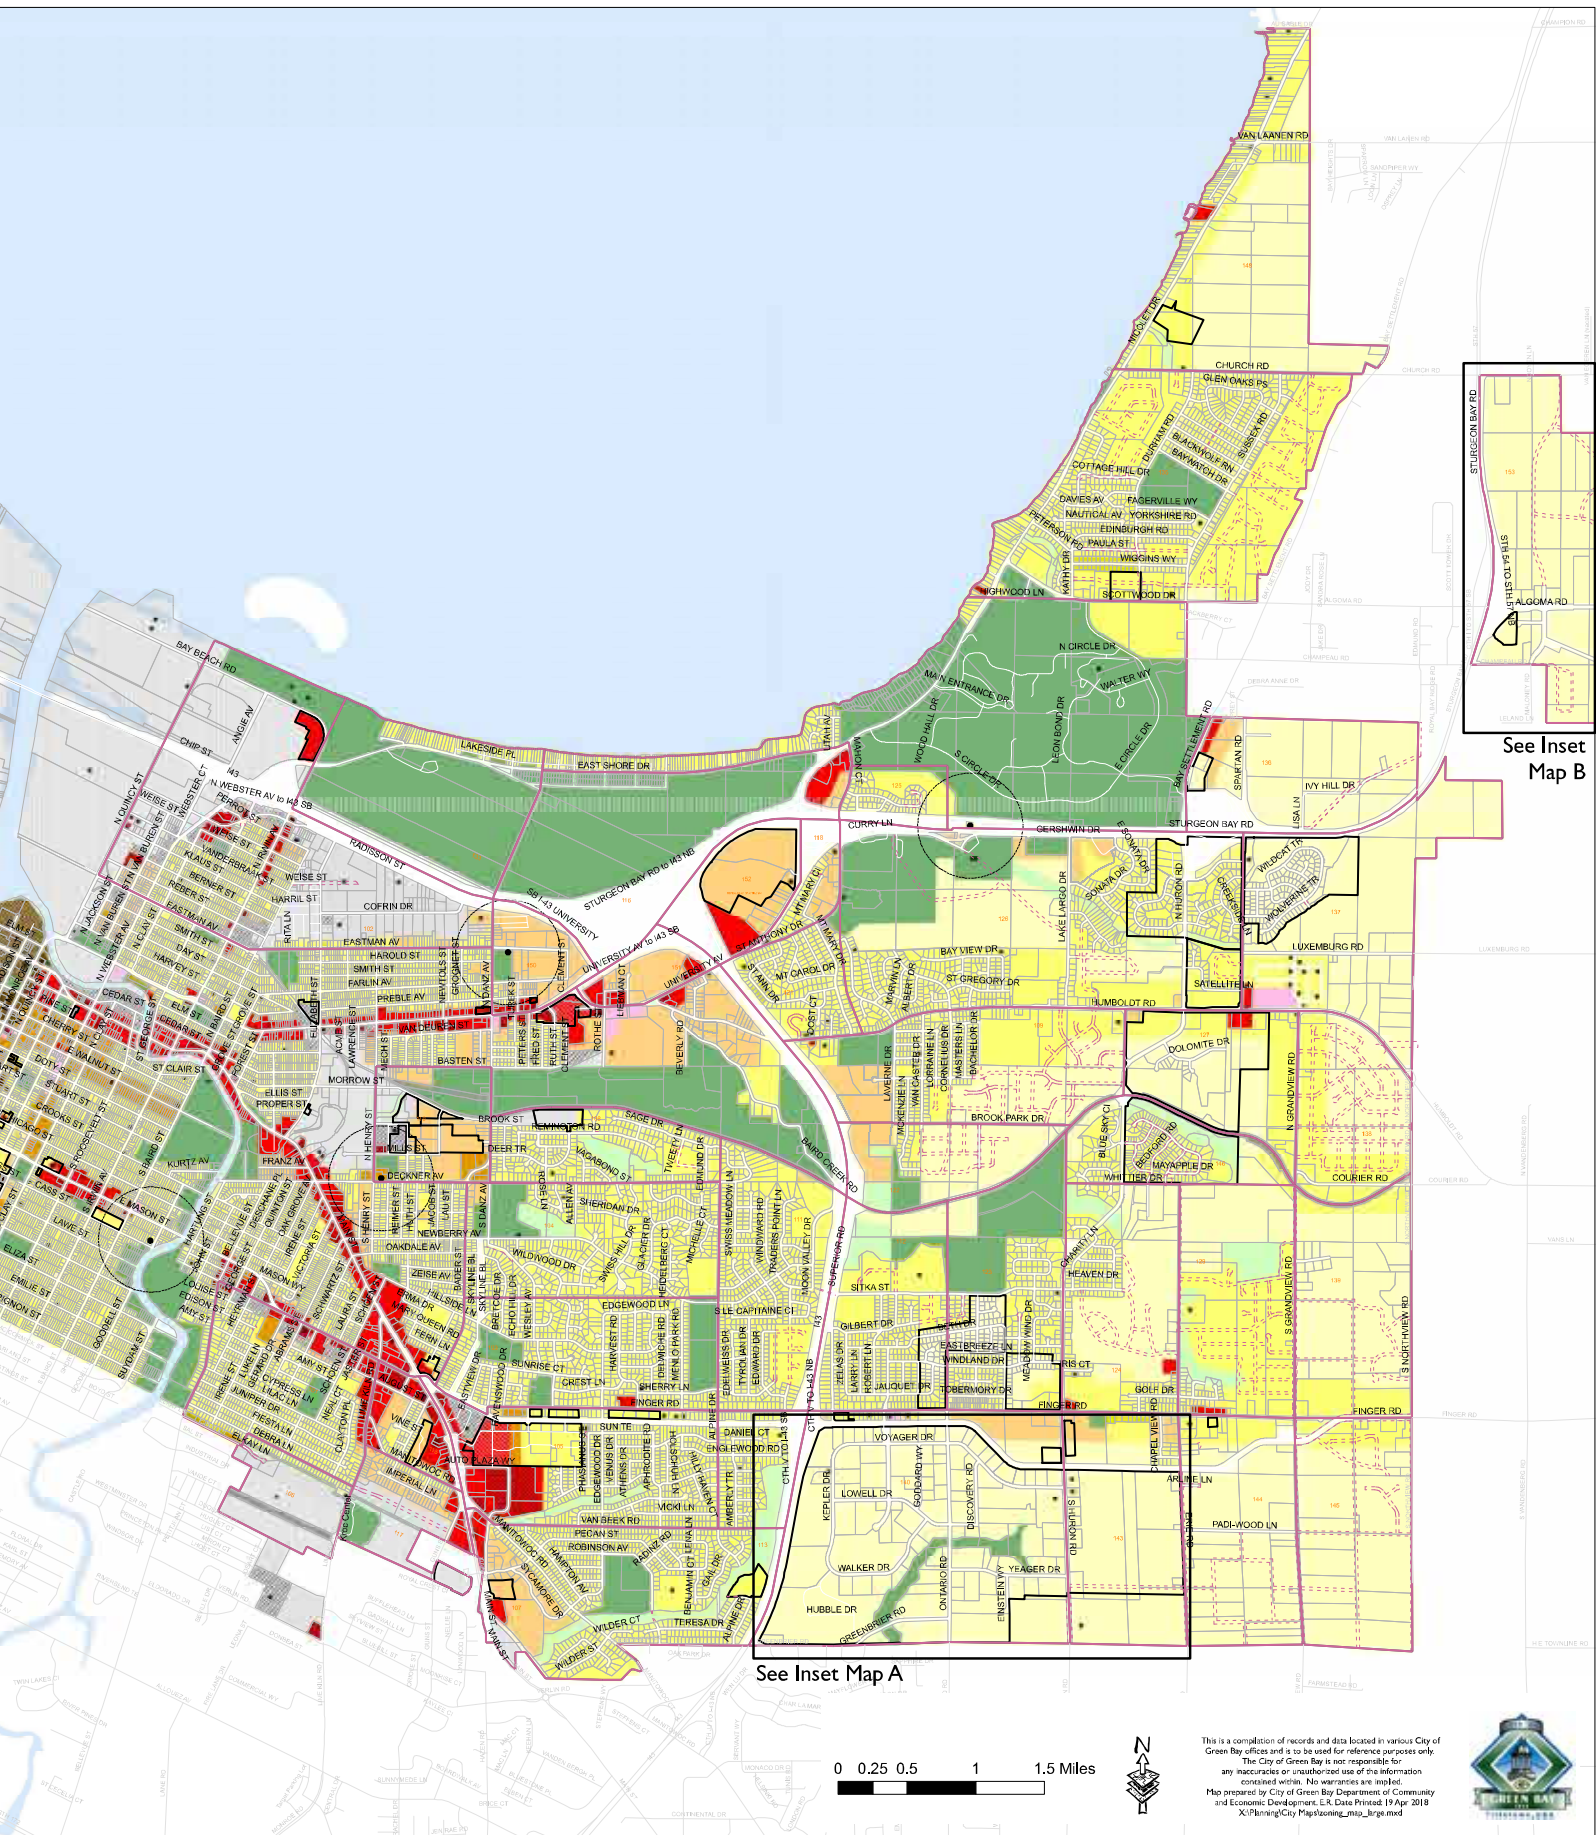

See Inset
Map B

See Inset Map A

0 0.25 0.5 1 1.5 Miles



This is a compilation of records and data located in various City of Green Bay offices and is to be used for reference purposes only. The City of Green Bay is not responsible for any inaccuracies or unauthorized use of this information contained within. No warranties are made. Map prepared by City of Green Bay Department of Community and Economic Development. E.A. Date Printed: 19 Apr 2018 X:\Planning\City Map\planning_map_large.mxd



Example Development Scenario: 30 Single Family Homes, 16 Duplex Units, 60 Apartment Units (1 building)				
Fee Type	Amount	Unit	Quantity	Total
Site Plan Approval - All	\$50	EA	39	\$1,950
Site Plan Approval - MF	\$5	1,000 SF	1,440	\$7,200
Construction Plan Approval - SF and Duplex	\$50	EA	38	\$1,900
Construction Plan Approval - MF	\$100	EA	1	\$100
Erosion Control Permit - All	\$20	Parcel	39	\$250 (max.)
Building Permits - SF and Duplex	\$0.095	SF	99,000	\$9,405
Building Permit - MF	\$0.105	SF	72,000	\$7,560
Electrical Permits - SF and Duplex	\$0.045	SF	99,000	\$4,455
Electrical Permits - MF	\$0.055	SF	72,000	\$3,960
Electrical Permits - MF Air Conditioning	\$70	EA	60	\$4,200
HVAC Permits - SF and Duplex	\$0.045	SF	99,000	\$4,455
HVAC Permit - MF	\$0.055	SF	72,000	\$3,960
Sewer, Water, Stormwater Connections - All	\$90	EA	39	\$3,510
Plumbing Permits - SF and Duplex	\$50	Min.	38	\$1,900
Plumbing Permit - MF	\$70	Min.	60	\$4,200
Preliminary Subdivision Review - Flat Fee	\$150	EA	1	\$150
Preliminary Subdivision Review - Per Lot	\$35	EA	39	\$1,365
Final Subdivision Review	\$100	EA	1	\$100
Park Fee-in-Lieu	\$350	Unit	106	\$37,100
Street Tree Fee	\$85	Tree	89	\$7,565
Stormwater Management	\$2,700	Run-off unit	59	\$159,300
TOTAL FOR DEVELOPMENT	\$264,585			

Note: SF=single family, MF=multi-family

*A run-off unit is approximately 3,000 square feet of impervious area


SINGLE-FAMILY CONVERSION

As with many college towns in Wisconsin, Green Bay has many owner-occupied homes that were converted to renter-occupied homes. Property owners either rent out the entire home, or create multiple rental units within the home. Green Bay's zoning ordinance allowed people to convert single-family units into multi-family units until the 1990s. This is not an entirely undesirable occurrence except these units can create concern about noise and parking among nearby owner-occupants when the home is divided up into multiple rental units. A positive aspect of single-family conversion is that it does provide affordable rental housing stock. The map below shows the likely location of

single-family homes that were converted to rentals. Note, this data is not able to differentiate between entire single family homes that are rented out and single family homes that include multiple rental units. These parcels were identified because they are single family homes and the property address does not match the owner address in the City Assessor's data. There are approximately 3,410 single family rental conversions in Green Bay.

Figure 79. Single-Family Renter Occupied Properties

Source: MSA Professional Services and Brown County

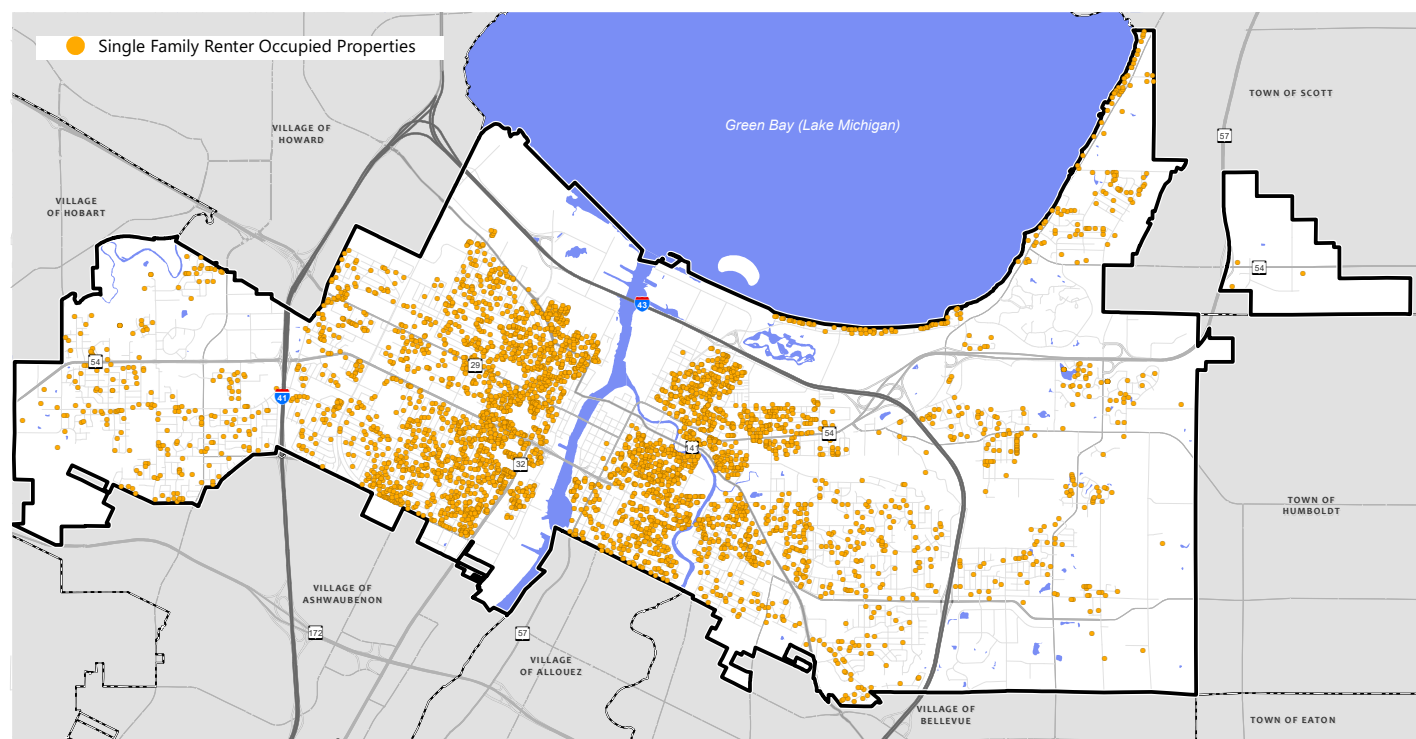

LIVABILITY

Green Bay attracts residents for numerous reasons. When survey respondents were asked which factors had the most positive impact on their decision to move to Green Bay, the factors that were considered to have the most positive impact were access to amenities and neighborhood character.

Amenities

Green Bay offers unique amenities that attract visitors, businesses and residents:

- Lake Michigan
- College/Universities/Technical College (UW - Green Bay, St. Norbert, Northeast Wisconsin Technical College)
- Entertainment (Resch Center, Meyer Theatre, etc.)
- Wineries & Vineyards (Capitain's Walk, Duck Creek Vineyard, LedgeStone Vineyards, etc.)
- Breweries (Badger State Brewing, Copper State Brewing, etc.)
- Museums/Historical Sites (Astor Historic District, Green Bay Packers Hall of Fame, etc.)
- Farmers Markets
- Recreation (Trails, Parks)
- Home of the Green Bay Packers

Green Bay's downtown is changing as the City seeks to attract people to downtown living and events. One critical project in this transformation is the Shipyard Redevelopment located along the Fox River, which will turn a brownfield into a destination for recreation, tourism and living. This will serve as a catalyst for other projects downtown and has the potential to increase demand for housing in and near downtown.

Neighborhood Associations

Neighborhood associations were a positive aspect of Green Bay that was brought up in focus groups. Green Bay has 43 neighborhood associations which engage in a variety of activities from organizing block parties/picnics, to conducting traffic studies or educating residents about zoning issues and new developments that might impact the area. Neighborhood associations in Green Bay receive City funding and the presidents of all of Green Bay's Neighborhood Associations meet at a monthly meeting of the Green Bay Neighborhood Leadership Council. These meetings provide a formal link between the neighborhoods and City government.

According to focus group participants, neighborhood associations in Green Bay do a good job of building cohesiveness between renters and homebuyers. One wish that came up in focus groups was for more neighborhood associations to get involved in advocating for low-

income residents and directing people to help when they need it—whether this be treatment, tenant resources, or programming for children. It is also important that as new neighborhoods are developed, new neighborhood associations continue to be developed as well.

Transportation

The City is well-served by public transit. The primary issue that came up in regards to transportation during focus groups was the lack of bus connections to surrounding communities. Currently the Green Bay Metro provides bus service to Green Bay, De Pere and the Villages of Allouez, Ashwaubenon and Bellevue. Service includes 17 buses on a fixed route schedule that operate Monday through Friday, 5:15 AM to 9:45 PM, Saturday from 7:15 AM to 6:45 PM, and Sunday service when the Green Bay Packers have home games. Bus service is strongest in areas with public housing and jobs that pay the lowest wages, indicating an active effort to match transit supply and demand. Based on hours of operation, public transit is hard to use for 2nd and 3rd shift workers.

Trails were brought up in one focus group as something that makes Green Bay a desirable place to live. Walking/hiking is the most popular recreation activity for Wisconsin residents, according to the WDNR's Wisconsin Statewide Comprehensive Outdoor Recreation Plan. As such, it will be important for the City to continue to plan for hiking/walking/running trails within the City. The City currently has approximately 22 miles of shared-use/informal trails within the City.

School District

The Green Bay Area Public School District had a total enrollment of 20,248 for the 2019/2020 school year. This is a decrease of 4.2% from the 2016-2017 school year. When looking at rankings by US News, the Green Bay Area Public School District ranked 14th in the Green Bay Area. US News ranks high schools on six factors based on their performance on state assessments and how well they prepare students for college. The graduation rate for the school district is 86%, lower than in the surrounding districts of: Ashwaubenon, (91%), De Pere (96-97%), Howard-Suamico (91%) and Pulaski (98%).

Stakeholder engagement during this study revealed mixed reactions regarding the school district. Some focus group participants felt that Green Bay schools are a draw, while some felt it pushed people to look for housing in surrounding communities. Of survey respondents, 32% said the school district positively impacted people's decisions to live in Green Bay and 20% felt the school district had a negative impact on people's decisions to live

Figure 80. Green Bay Neighborhood Associations
Source: City of Green Bay


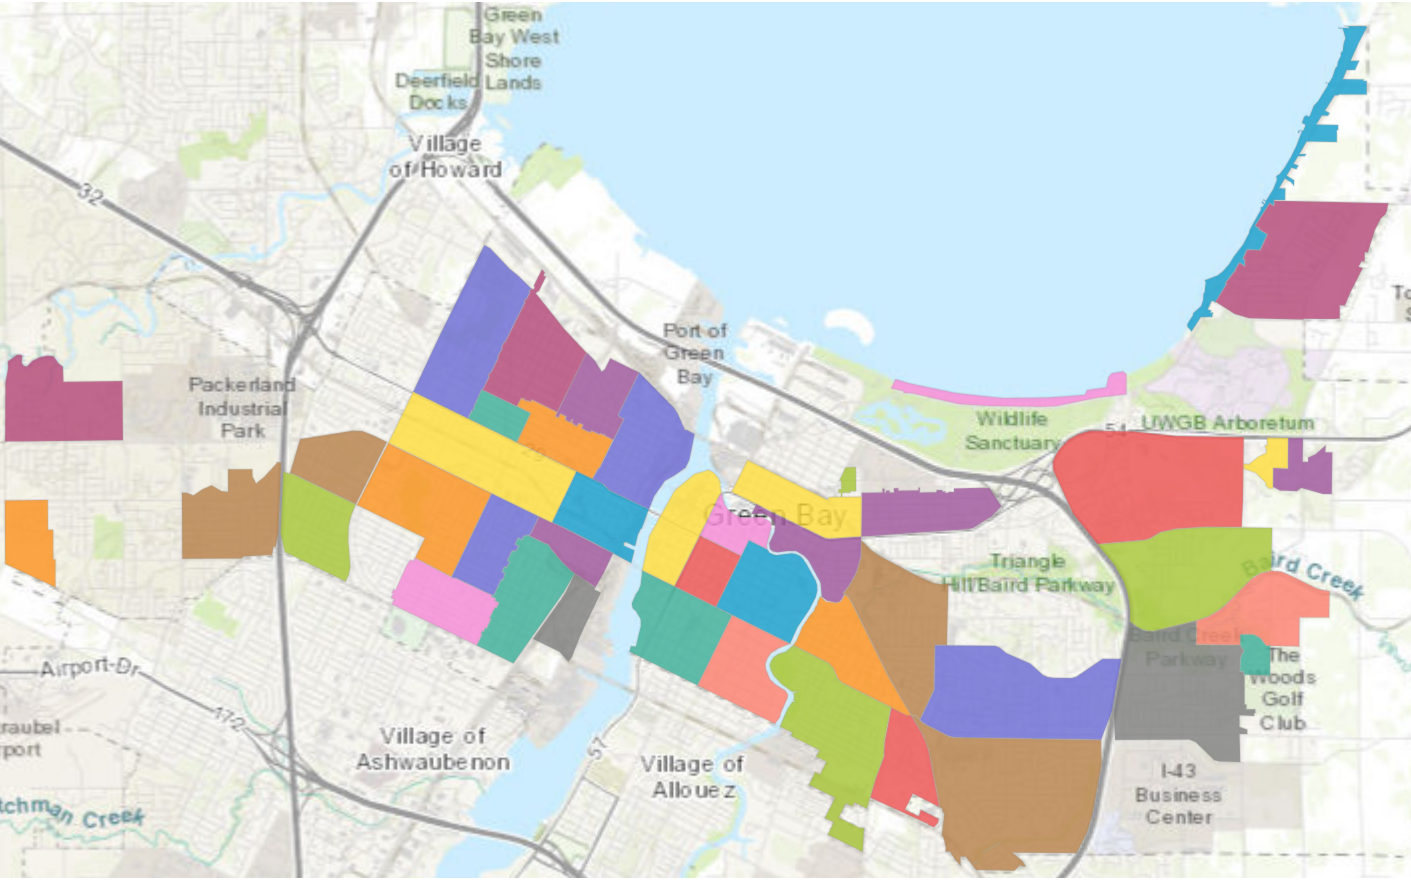


Figure 81. Green Bay Trail Systems
Source: MSA Professional Services

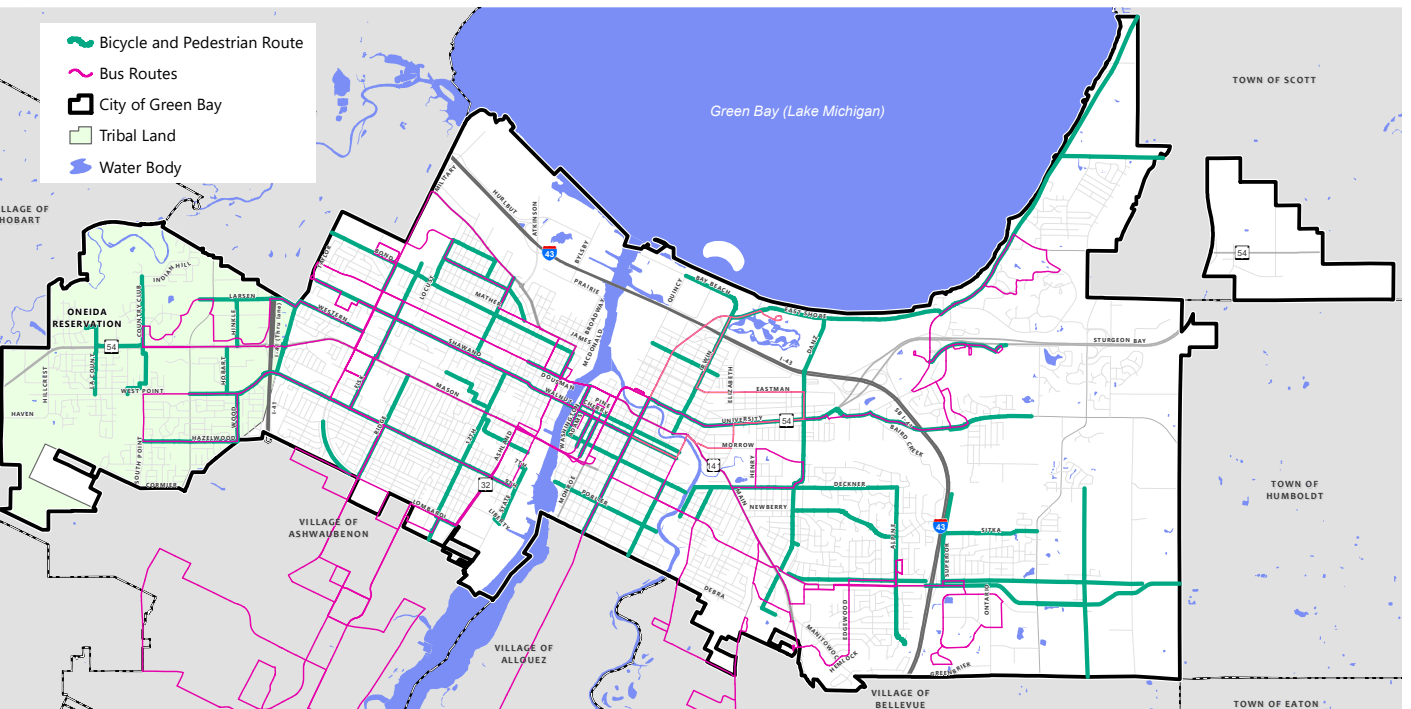


HISTORIC HOUSING

Green Bay has six historic districts: Astor, Broadway-Dousman, Broadway-Walnut, Downtown, Oakland-Dousman and Whitney School. These districts exist to ensure new construction and remodeling projects are consistent with the historic character of the existing buildings (Chapter 13 of the City's Ordinances). Those requirements are a long-term benefit to the character

and quality of the community but they can also become a short-term impediment to investment. In Green Bay, historic districts are overlay districts. Specific guidelines for design exist in each district's historic preservation plan. All applications for new construction or remodeling are reviewed by the Landmarks Commission.

Figure 82. Green Bay Historic Districts

Source: City of Green Bay

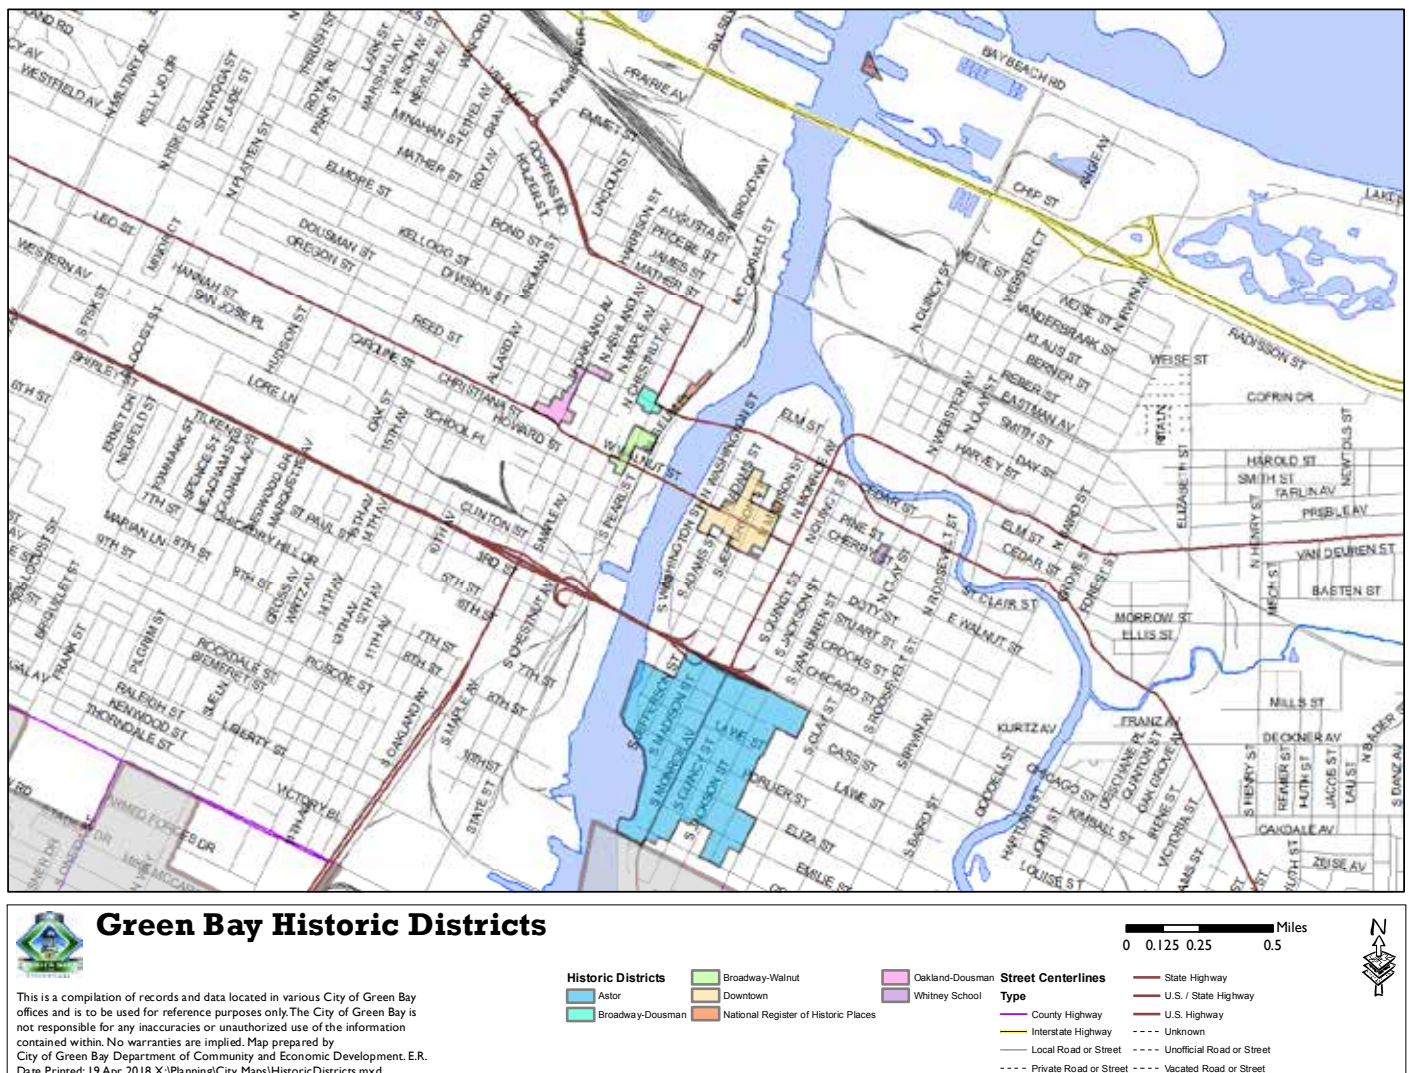

NATIONWIDE TRENDS

Green Bay is connected to and affected by trends affecting housing across the country, including changes in financial regulation, demographics, development practices and cultural norms. These are some of the most relevant changes affecting housing demand in the Green Bay area:

1. Household size and house size

Household size – the number of people living together – has been in decline for more than 50 years due to multiple related trends, though this has not been the case recently in Green Bay. In 1960 the average U.S. household size was 3.35 people, and by 2010 it was 2.59. Causes include declining birthrates, declining marriage rates and increasing age of first marriage, and increased longevity. In other words, people are spending more of their lives single, and those that choose to be parents are having fewer kids.

The effects of these changes on housing are varied, and not always predictable. The size of new houses has increased more or less steadily over the past 40 years, from an average of 1,400 SF in 1970 to an average of 2,600 SF in 2013. While households have been shrinking, families have been giving children their own rooms and designating separate spaces for things like home offices. There has been a modest trend back toward smaller units, even “tiny house” living, but these are not visible in the continuing overall growth of the average home size. A more predictable trend is the growth of retirement housing to accommodate the needs and interests of older people, many of whom live for years as one-person households. National data on apartment size suggest they too have grown, though not as dramatically, to an average of about 1,000 SF.

2. Aging Population

Trends in US Census data show that the segment of the population age 65 or older is increasing across the nation. The Population Reference Bureau (PRB) estimates that the number of Americans age 65 and older is projected to more than double between 2014 and 2060. As Baby Boomers age, we expect the number of seniors in Green Bay to continue to rise.

PRB notes that, especially in the Midwest, those age 65 and older are choosing to age in place, or stay in their homes as long as possible. The community survey also found that most older residents prefer to stay in their current housing as long as possible. The second most common type of unit for this age cohort is within apartment complexes containing 20 or more units (19%). Due to the high number of seniors aging in place, accessibility improvements are critical as is offering senior apartments.

Housing Affordability

Large-scale economic trends are bringing housing affordability into focus as a prominent issue across the country. While the household income of the top 5% of US households has more than doubled in the past 50 years, middle income households have seen only about a 10% increase in that period. Meanwhile, inflation-adjusted housing costs have risen roughly 50% for rental housing and 70% for home ownership in that period. The result of these trends is that housing is requiring a bigger portion of household incomes. Thirty percent of income has long been viewed as the standard threshold for “affordable”, as defined by the federal government. Twenty percent of owners and 43% of renters in the City currently pay more than 30% of their income for housing.

Local governments are now stepping in to address the challenges around affordability. Spurred by businesses concerned about hiring needs, complaints from residents who can’t find desirable housing within their budgets, and community concerns about declining conditions due to lack of reinvestment in housing, communities are coming forward with policies and initiatives to address this challenge.

3. Stricter Lending Regulation, More Student Loan Debt, and Delayed Home Ownership

Lender underwriting requirements have stiffened considerably in the wake of the housing crisis that caused the Great Recession. In January 2014, provisions of the Dodd-Frank Act kicked in that establish standards for a “qualified mortgage” that can be purchased by Fannie Mae or Freddie Mac. The standards compel banks to verify that borrowers’ debt-to-income ratio doesn’t exceed 43 percent of their gross income, part of an effort to prevent people from overexposing themselves to the risk of foreclosure. Banks that fail to verify this debt ratio can be sued by the borrower if he or she later defaults on the loan. The long-term effects of this regulation are uncertain, but it is fair to assume that some aspiring homeowners will be protected from foreclosure by being denied a mortgage in the first place.

With the rise in housing costs and stricter borrower protections, this also means that first-time homeownership is more difficult to accomplish due to rising down payment and closing costs. According to the State of the Nation’s Housing Report 2019 (Joint center for Housing Studies of Harvard University), as the large millennial generation ages into their 30’s, when homebuying peaks, there should be a growing demand for homeownership. If age-specific

NATIONAL IMPACTS

homeownership rates remained at the same level in 2018, household growth alone would add roughly 8.0 million homeowners between 2018 and 2028.

The combined effect of increased student loan debt, increased ownership costs, and stricter borrowing rules is a delay in the average age of first-time home ownership. The National Association of Real Estate found that between 1993 and 2018 the average age of first-time home buyers rose from 26 to nearly 34.

4. Planning and Development Practices

The dominant trend in community planning and development after World War II was the segregation and concentration of uses and housing types – stores here, single family homes there, apartments somewhere else. This pattern has been shown to weaken neighborhoods and communities by isolating people and building in a dependence on car use. It is now generally recognized that healthy neighborhoods are those that people can stay in over time as their needs and interests change. Healthy neighborhoods include a mix of housing types, sizes, and price points, and they often include or are near to stores and restaurants. Healthy neighborhoods are also walkable, enabling anyone unable to drive—kids, seniors—the ability to get around safely.

5. COVID-19

The full health and economic impacts of COVID-19 are still to be determined as new cases occur and programs and


policies are put in place at the national and local levels to try and keep businesses afloat and people employed. While people spend more time in their homes, there is some speculation that this may lead them to look for larger homes. On the other hand, economic recession with workers out of jobs or in fear of losing their jobs is likely to reduce demand for big ticket items like new cars and homes. Anecdotal evidence from realtors suggests that there was a slowdown for people looking for homes in Spring of 2020, however it seems that as we get further into the summer, things are beginning to pick up.

Preliminary real estate data shows that home sales did fall off what they have normally been over the last few years, see Figure 83.

In May 2020 Governor Evers announced a \$25 million program to help Wisconsinites pay rent during COVID-19. Eligible households must have income at or below 80% of the County Median Income and can receive up to \$3,000 in rental payments and/or security deposits. This program should serve to alleviate financial stress for many renters who may be out of a job or laid off and prevent eviction. If the recession does deepen and more jobs are lost, this could create a very real crisis among low-income renters who face the possibility of being evicted if they can't pay rent.

Figure 83. Green Bay Total Home Sales 2017-2020

Source: Zillow

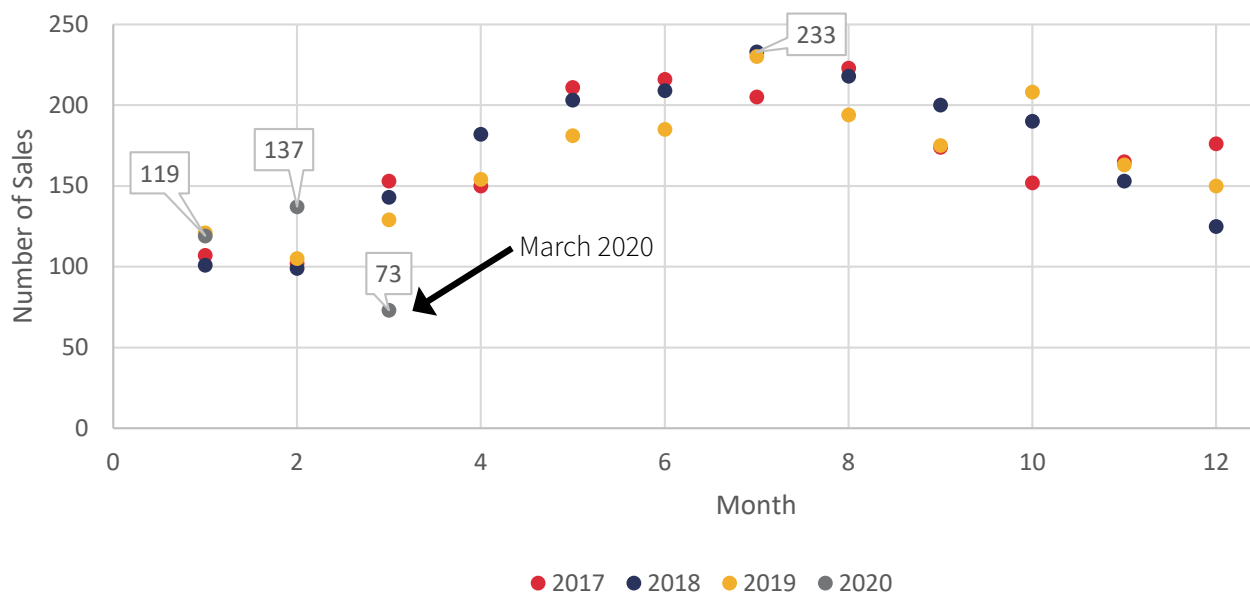

HOUSING GAPS AND OPPORTUNITIES

UNITS NEEDED

Overall

This chapter includes unit recommendation under two projection methods. The first method uses the Wisconsin Department of Administration (DOA) projections for the City. These estimates are considered conservative as they rely on a continuation of past growth trends in the City. The second projection method, the high growth scenario, uses DOA growth projections from the secondary market surrounding Green Bay, which has been projected to grow at a faster pace than the City. It is useful to have multiple growth scenarios to allow for some flexibility as to what the future might hold for Green Bay. The City is not limited to a continuation of what past growth has been - and has an opportunity to pull in new residents who are coming to live in the region.

The Wisconsin Department of Administration estimates that the total number of households will increase in Green Bay to 48,869 in 2030 and 49,683 in 2040. Overall, this is a 17% increase from today. The growth in housing units should exceed the growth in households, to accommodate 1% vacancy of owner-occupied units and 5% vacancy of renter-occupied units.

Market conditions support the continued growth of all types of housing, including both renter- and owner-occupied units. Under the DOA projection of accommodating 7,168 households over the next 20 years, and continuing to

support a healthy balance owner- and renter- units, the City will require a net addition (accounting for the loss of units in redevelopment) of about **3,314 rental units (140/year) and 4,052 owner-occupied units (170/year)**. These projected needs are based on the assumption that the current balance of 44% rental units and 56% ownership units is maintained.

Under the high growth scenario assuming there will be 16,095 new households by the year 2040, the City will require a net addition of about **7,441 rental units (310/year) and 9,098 owner-occupied units (375/year)**.

This equates to approximately the following per year, based on current **rental** pricepoints and HUD FY2020 income categories:

- 75-170 units with monthly rent up to \$1,030
- 50-110 units with monthly rent between \$1,150-\$1,650
- 15-30 units with monthly rent greater than \$1,440

This includes attached and detached units and equates to approximately the following per year, based on current **ownership** price points and HUD FY2020 income categories:

- 35-75 units priced up to \$158,000
- 35-75 units priced between \$178,000-\$248,000
- 100-225 units priced greater than \$217,000

Figure 84. Rental Unit Need Projection for Green Bay (High Growth Scenario)

Source: HUD CHAS, MSA Professional Services

Income Thresholds	Current Unit Oversupply (Undersupply)	2030 Total Renter Households	2030 Oversupply (Undersupply)	2040 Total Renter Households	2040 Oversupply (Undersupply)
0-30% AMI	(3,715)	7,748	(5,028)	8,871	(6,151)
31-50% AMI	8,870	4,666	8,079	5,342	7,403
51-80% AMI	(1,285)	5,701	(2,251)	6,528	(3,078)
>80% AMI	(3,385)	4,425	(4,135)	5,066	(4,776)

Figure 85. Rental Unit Need Projection for Green Bay (Conservative Growth Scenario)

Source: HUD CHAS, MSA Professional Services

Income Thresholds	Current Unit Oversupply (Undersupply)	2030 Total Renter Households	2030 Oversupply (Undersupply)	2040 Total Renter Households	2040 Oversupply (Undersupply)
0-30% AMI	(3,715)	7,397	(4,677)	7,520	(4,800)
31-50% AMI	8,870	4,454	8,291	4,528	8,217
51-80% AMI	(1,285)	5,443	(1,993)	5,533	(2,083)
>80% AMI	(3,385)	4,224	(3,934)	4,295	(4,005)

These calculations are based on the assumption that the percentage of renters vs. owners in the City, and the percentage of households that fall into each income bracket, remain constant.

Rental Units

When looking at specific price/affordability tiers within the rental market, the largest gaps exist at the highest and lowest levels of rent. Green Bay's existing rental stock is relatively old, making it more affordable as compared to surrounding communities. However, there is still an undersupply of 3,715 units affordable to households earning 30% median income or less. Under the conservative growth scenario, if no new units are added, by 2030 there will be an undersupply of 4,677 rental units affordable at 0-30% median income. By 2040 there will be an undersupply of 4,800 of these units. These units currently fall within the \$430-\$650 rent category (note: this includes utilities). There is also a current undersupply of 1,285 of units affordable to households earning 51-80% median income. If no new units are added, by 2030 this will be an undersupply of 1,993 units and 2,083 units by 2040. These units currently fall within the \$1,150-\$1,650 price range. There is also a shortage of 3,385 rental units for those households earning greater than 80% AMI. If no new units are added, by 2030 this will be a shortage of

3,934 and by 2040 a shortage of 4,005 units. These units are priced between \$1,440-\$2,470.

The only oversupply of housing is currently for households earning 31-50% median income. There is a current oversupply of 8,870 units. These units currently fall into the \$720-\$1,030 price range. If no new units are added, by 2030 this will be a 8,291 unit oversupply, and by 2040 a 8,217 unit oversupply.

When looking at the high growth scenario, these numbers change to even greater under supplies in most categories and a smaller oversupply of units affordable at 31-50% median income (see Figure 84).

It is important to note that some of the shortages at specific price points can be filled by means other than construction of new units. Some of those units abundant at the 31-50% median income affordability tier can be made affordable to households earning below 30% median income, and others can be renovated and upgraded to respond to the gaps at higher price points.

Ownership Units

A similar breakdown of the ownership housing stock by affordability tiers shows an oversupply of units available at the lowest price points and an undersupply of units available at higher price points. Specifically, under the conservative growth scenario there is an oversupply of 9,515 units available to households earning up to 50% median income. These homes are currently priced \$110,000-\$158,000. If no new homes are added, that surplus will drop to 8,857 homes by 2030 and 8,772 by 2040. There is also an oversupply of 2,575 units that are affordable to households earning 51-80% median income. If no new units are added, the oversupply will drop to a surplus of 1,843 units by 2030 and 1,750 units by 2040. These homes are currently priced \$178,000- \$248,000.

At 81-100% median income there is an undersupply of 1,960 homes currently available. If no new homes are added, by 2030 this becomes an undersupply of 2,455 units and by 2040 an undersupply of 2,518 units. These homes are priced \$217,000-\$311,000. There is also currently an undersupply of 9,725 homes that are affordable to households earning

greater than 100% median income. If no new homes are added, by 2030 there will be an undersupply of 11,397 units and by 2040 an undersupply of 11,611 units. These homes are currently priced \$260,000- \$373,100.

Under the high growth scenario there is still an oversupply of units affordable to those earning 80% median income or less and an undersupply of units affordable to those earning greater than 80% median income.

The oversupply of units at lower price-points is not surprising as a majority of the City's housing stock is older—64% was built before 1980 and 17% was built 1939 or earlier. Due to the age and condition of the older housing stock, the City has an opportunity to invest in current ownership housing units.

The undersupply of higher-priced homes is also not surprising as only 2% of the City's single-family housing stock has been built since 2010. Focus groups also confirmed there is a need for moderately priced housing, up to \$250,000.

Figure 86. Ownership Unit Need Projection for Green Bay (High Growth Scenario)

Source: HUD CHAS, MSA Professional Services

Income Thresholds	Current Unit Oversupply (Undersupply)	2030 Total Owner Households	2030 Oversupply (Undersupply)	2040 Total Owner Households	2040 Oversupply (Undersupply)
0-50% AMI	9,515	5,340	8,616	6,073	7,847
51-80% AMI	2,575	5,894	1,576	6,748	722
81-100% AMI	(1,960)	3,986	(2,636)	4,563	(3,213)
>100% AMI	(9,725)	13,468	(12,008)	12,419	(13,959)

Figure 87. Ownership Unit Need Projection for Green Bay (Conservative Growth Scenario)

Source: HUD CHAS, MSA Professional Services

Income Thresholds	Current Unit Oversupply (Undersupply)	2030 Total Owner Households	2030 Oversupply (Undersupply)	2040 Total Owner Households	2040 Oversupply (Undersupply)
0-50% AMI	9,515	5,063	8,857	5,148	8,772
51-80% AMI	2,575	5,627	1,843	5,720	1,750
81-100% AMI	(1,960)	3,805	(2,455)	3,868	(2,518)
>100% AMI	(9,725)	12,857	(11,397)	13,071	(11,611)

These calculations are based on the assumption that the percentage of renters vs. owners in the City, and the percentage of households that fall into each income bracket, remain constant.

Senior Units

Green Bay currently has about 19,500 households age 55 and older. By 2030 this is projected to be 24,500, and by 2040 27,300 households. Some in this age cohort will continue to live in their current homes, but others will look for dedicated housing for seniors. The projections for senior units needed in Green Bay are into two categories: those requiring Assistance with Daily Living (ADL), and those not requiring ADL. Examples of ADL include meal preparation, assistance with taking medication or bathing, which are part of assisted living and nursing home facilities.

For Independent living facilities (ADL not required), there is a current estimated demand for 2,530 subsidized units and 1,362 market rate units. This need increases to 2,948

subsidized and 1,587 market rate units in 2030 and 3,130 subsidized and 1,685 market rate units in 2040.

These numbers do not include the number of units that currently exist in the City, and do not include need from communities outside the City.

For assisted living facilities/nursing homes/memory care units, there is a current estimated need for 16 beds in Green Bay. By 2030 this increases to a need for 800 additional beds and 1,337 additional beds in 2040. This does include the existing supply of assisted living/CBRF/nursing home facilities currently found in Green Bay. This does not include need from communities outside the City.

Figure 88. Independent Living Demand Projection for Green Bay (Low Growth Scenario)

Source: See below

Age Cohort of Household	Assumptions	2018 Households	2030 Households (projected)	2040 Households (projected)
55-64	-	6,606	5,866	6,220
65-74	-	7,225	9,429	8,231
75+	-	5,731	9,188	12,848
Assistance with Daily Living (ADL) NOT Required*				
55-64	93%	6,144	5,455	5,784
65-74	69%	4,985	6,506	5,679
75+	40%	2,292	3,675	5,139
% Renter Households**		29%	29%	29%
Total Potential Market		3,892	4,535	4,815
% Subsidized**		65%	29%	29%
Projected Demand - Subsidized***		2,530	2,948	3,130
Projected Demand - Market Rate***		1,362	1,587	1,685

*Estimates from the Agency for Healthcare Policy and Research

**2012-2016 HUD CHAS data for 62+ households

***This does not include existing units

Figure 89. Assisted Living Demand Projection for Green Bay (Low Growth Scenario)

Source: HUD CHAS, MSA Professional Services

Age Cohort of Household	Assumptions	2018 Households	2030 Households (projected)	2040 Households (projected)
55-64	-	6,606	5,866	6,220
65-74	-	7,225	9,429	8,231
75+	-	5,731	9,188	12,848
Assistance with Daily Living (ADL) REQUIRED*				
55-64	7%	462	411	435
65-74	31%	2,240	2,923	2,552
75+	60%	3,439	5,513	7,709
% Renter Households (not homeowners**)		29%	29%	29%
Total Potential Market		1,781	2,565	3,102
Minus Existing Supply of Assisted Living/CBRF/ Nursing Home Beds		1,765	1,765	1,765
Projected Demand		16	800	1,337

*Estimates from the Agency for Healthcare Policy and Research

**2012-2016 HUD CHAS data for 62+ households

WHERE UNITS ARE NEEDED

Affordable Housing

Affordable rental housing often faces two challenges: local opposition (“Not in my Backyard”) and financial feasibility. Affordable housing is almost always subsidized in some way. Common methods for subsidizing affordable housing include Low Income Housing Tax Credits (LIHTC) and local funding through active Tax Incremental Finance District or an affordable housing fund. Applications for 9% LIHTC are competitive and applications receive points based on a number of criteria they can meet in the following areas: higher incomes and lower unemployment (by census tract); being in a high-performing school district; and being near amenities such as schools, parks, grocery stores, libraries, etc.

The map on pages 78-79 show priority areas for affordable housing based on funding criteria for LIHTC. Lighter areas are the highest priority areas for housing. The map also shows a quarter-mile buffer around current bus lines, to aid local discussions in prioritizing assistance in areas served by transit. In addition to the benefits of increasing a potential housing project’s LIHTC application scoring, building housing near parks, schools, transportation and other amenities is good planning practice. In the community survey, over 50% of respondents said access to amenities positively influenced their decisions to live in the community, more than any other factor.

A benefit to Green Bay’s older housing stock is that it provides naturally occurring affordable housing. For this reason, ownership affordability is considered a low priority. Of greater issue is the quality/desirability of homes and barriers to homeownership such as lack of downpayment, credit history, and low income levels.

Target Redevelopment Area

The City has a number of catalytic development projects occurring downtown:

- **The Shipyard Project**—renovating brownfields and constructing a signature outdoor public recreation and entertainment facility and multi-family housing.
- **Rail Yard Innovation District**—22-acre historic redevelopment/development, including condominiums, located between Broadway, Bond St., Donald Driver Way and Dousman St.
- **901 Main**—three-story, mixed-use urban development with multi-family units.
- **Whitney Park Townhomes**—located in the 200 block of N. Van Buren Street, adjacent to the future Whitney School redevelopment.

These projects will make the downtown a more vibrant and attractive place to live. The downtown has a significant amount of surface parking which could be converted into housing, commercial or something else that would increase the taxable value of the property and the vitality of the area. The City has consolidated some of its parking into ramps downtown, but could continue to do so. New and existing ramps could serve the parking needs of new housing and other businesses downtown.

Any housing that is added downtown should be in some multi-family or townhome format, though the specific design and density could vary depending on the site. There is no building height restriction in the D2 zoning district; height is restricted to approximately 3 stories within the D1 district. Building heights may, and should, be increased with a conditional use permit, especially when a taller building is proposed near buildings of similar size.

Senior Housing

Downtown is also an ideal location for active living senior housing. Although many seniors prefer to age in place in their existing homes, there is a movement of retirees and empty nesters moving downtown. The appeal of downtown is being closer to services and amenities - public transit, health care, pedestrian-friendly streets, arts culture, libraries, stores and human interaction - all things that are also attracting younger residents to live downtown. The preferred location for assisted living facilities and nursing homes is more flexible, though proximity to a health care facility can be advantageous.

New Owner-Occupied Housing

New owner-occupied housing should be part of balanced neighborhoods—neighborhoods that include a mix of housing types and price points with convenient access to daily needs, goods and services. Balanced neighborhoods have a mix of attached and detached housing formats and a range of sizes and price points. Balanced neighborhoods with good urban design can not only lead to long term quality and comfort in neighborhoods, but can also serve to improve equity in education environments.

Federal Low Income Affordable Housing Tax Credits (LIHTC) - Section 42 Housing

LIHTC (or Section 42) is a federal program which gives the Wisconsin Housing and Economic Development Authority (WHEDA) the authority to issue tax credits for acquisition, rehabilitation, or new construction of rental housing for low-income households. When a project is completed, investors can deduct from their taxes about 4% or 9% of their investment in the project each year for ten years. LIHTC developments must continue to meet the established affordability requirements for 30 years, with either 20% of units affordable at 50% of the Area Median Income or 40% of the units at 60% of median income. WHEDA monitors the condition of each project awarded with credits to ensure they stay in good repair, have acceptable management practices and maintain affordability. There are two types of tax credits available within the LIHTC program:

Federal 9% Tax Credit - Competitive

The 9% tax credit is available for new construction and rehabilitation projects that do not have other federal funds. Nine percent (9%) tax credits are received through a competitive application process with WHEDA. Per WHEDA guidelines, Projects require a local funding match in order to score well.


Federal 4% Tax Credit - Non-competitive

The federal 4% tax credit is available for acquisition, new construction and rehabilitation projects, and is often used for rehabilitation. These funds can be used with other federal funds. Four percent (4%) tax credits are received through a non-competitive application process with WHEDA. Four percent (4%) tax credit projects are often more difficult to use because they require a mixture of funding sources, of which local funding is important.

Wisconsin Low Income Housing Tax Credit (LIHTC)

State of Wisconsin 4% Tax Credit - Non-competitive

The state 4% tax credit is available for acquisition, new construction and rehabilitation projects. These state credits can be used to match the 4% federal funds. The state 4% tax credits are received through a non-competitive application process with WHEDA. The credits are awarded only if they are necessary for the financial feasibility of the property. A preference is given to developments located in municipalities with fewer than 150,000 people.

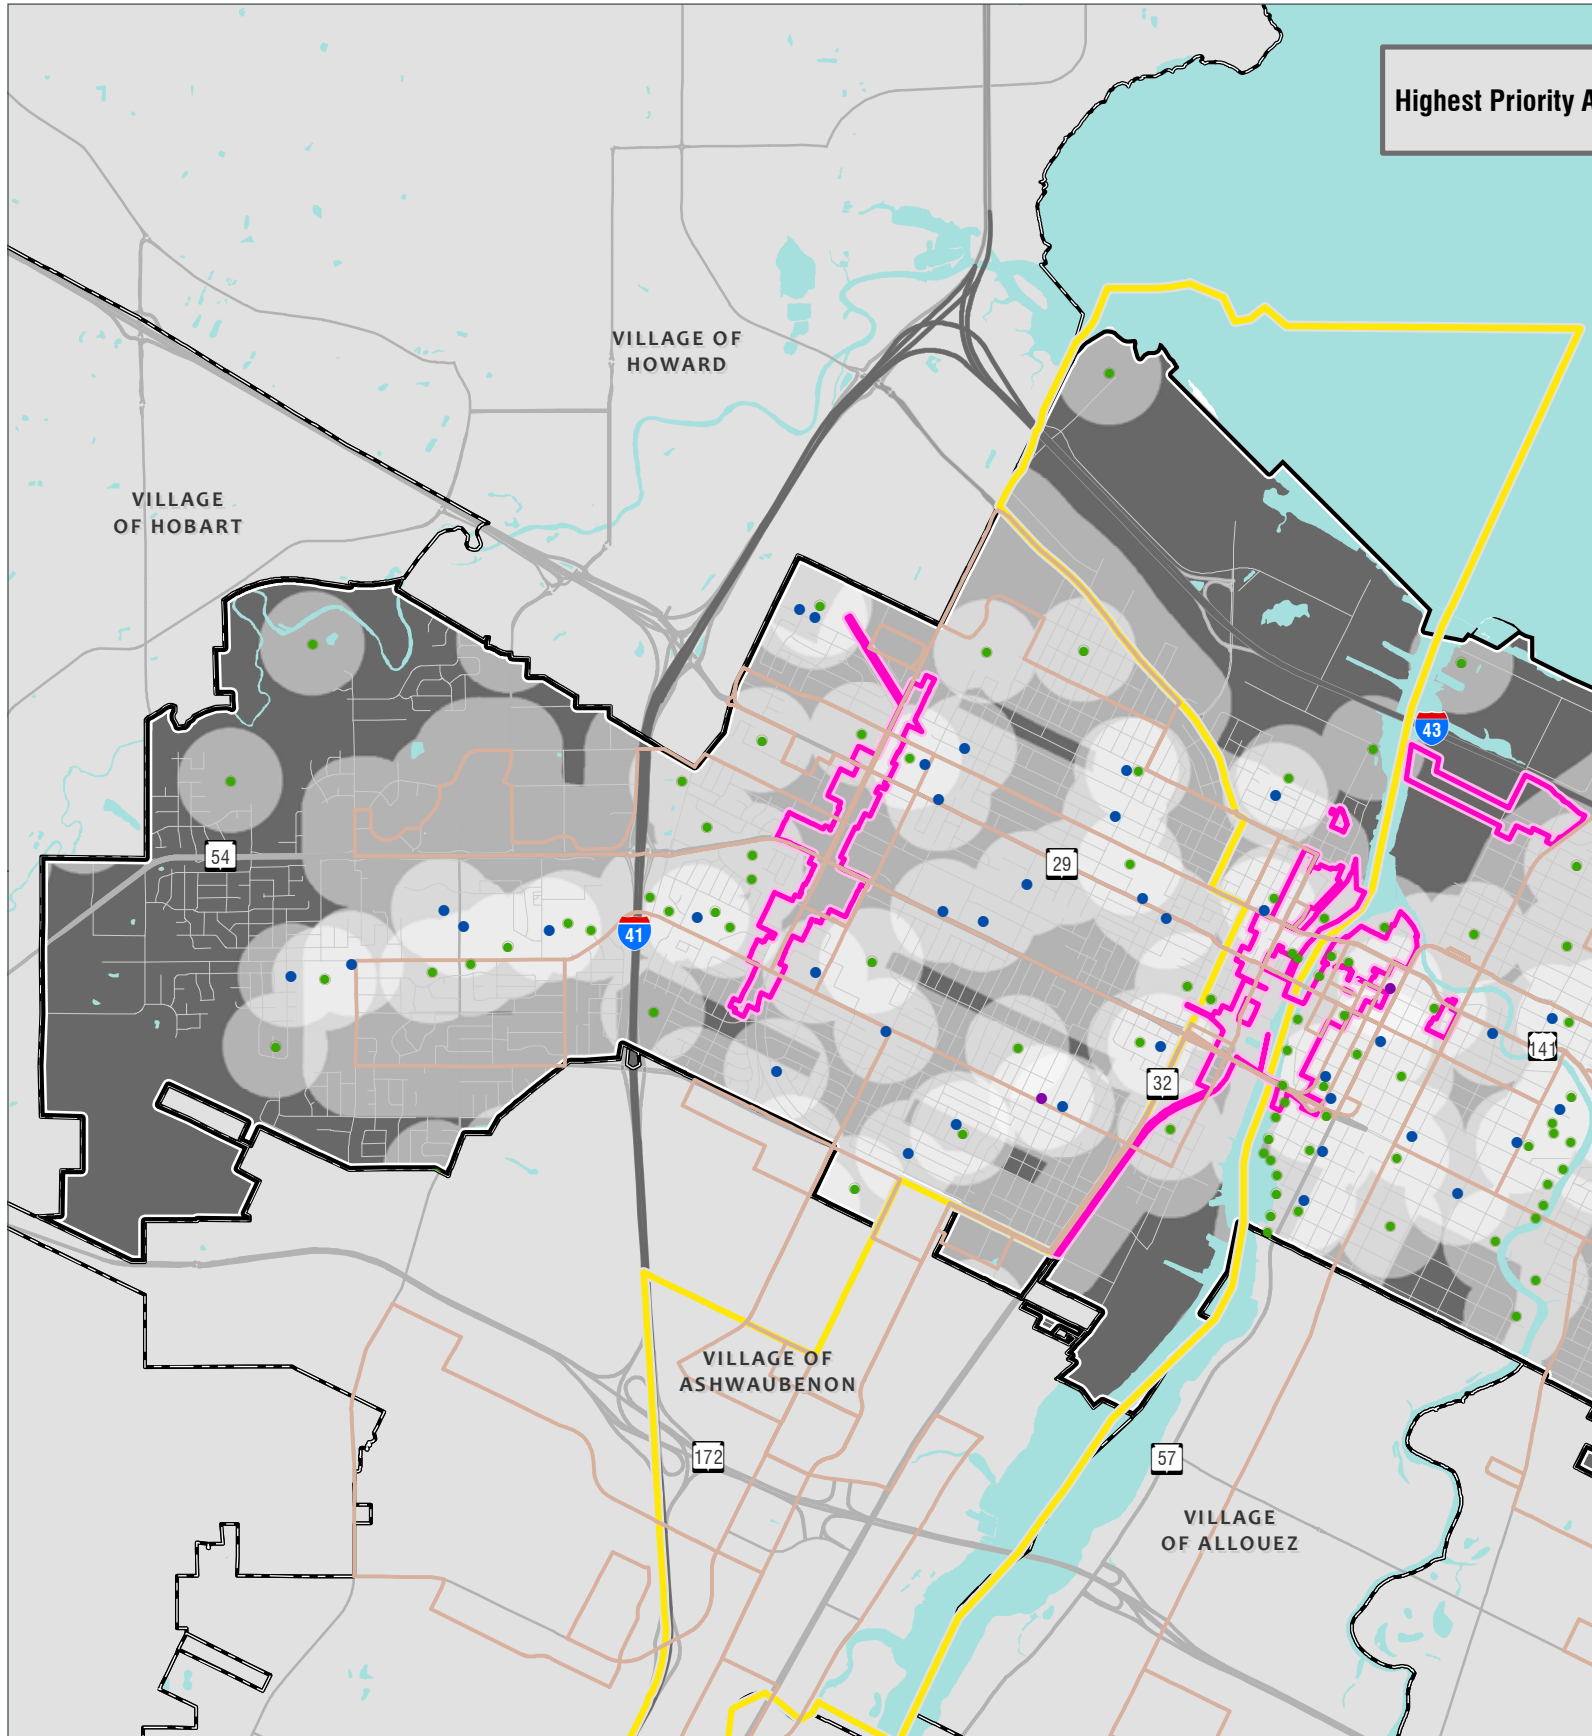


Highest Priority A



Data Sources:
 Brown County GIS Data
 City of Green Bay GIS Data
 Green Bay Assessor Data
 TIF District resolutions date from 1998 - 2018; data shown as currently adopted in 2020



-  Bus Route
-  City of Green Bay
-  Surrounding Municipalities
-  Library
-  Park
-  School

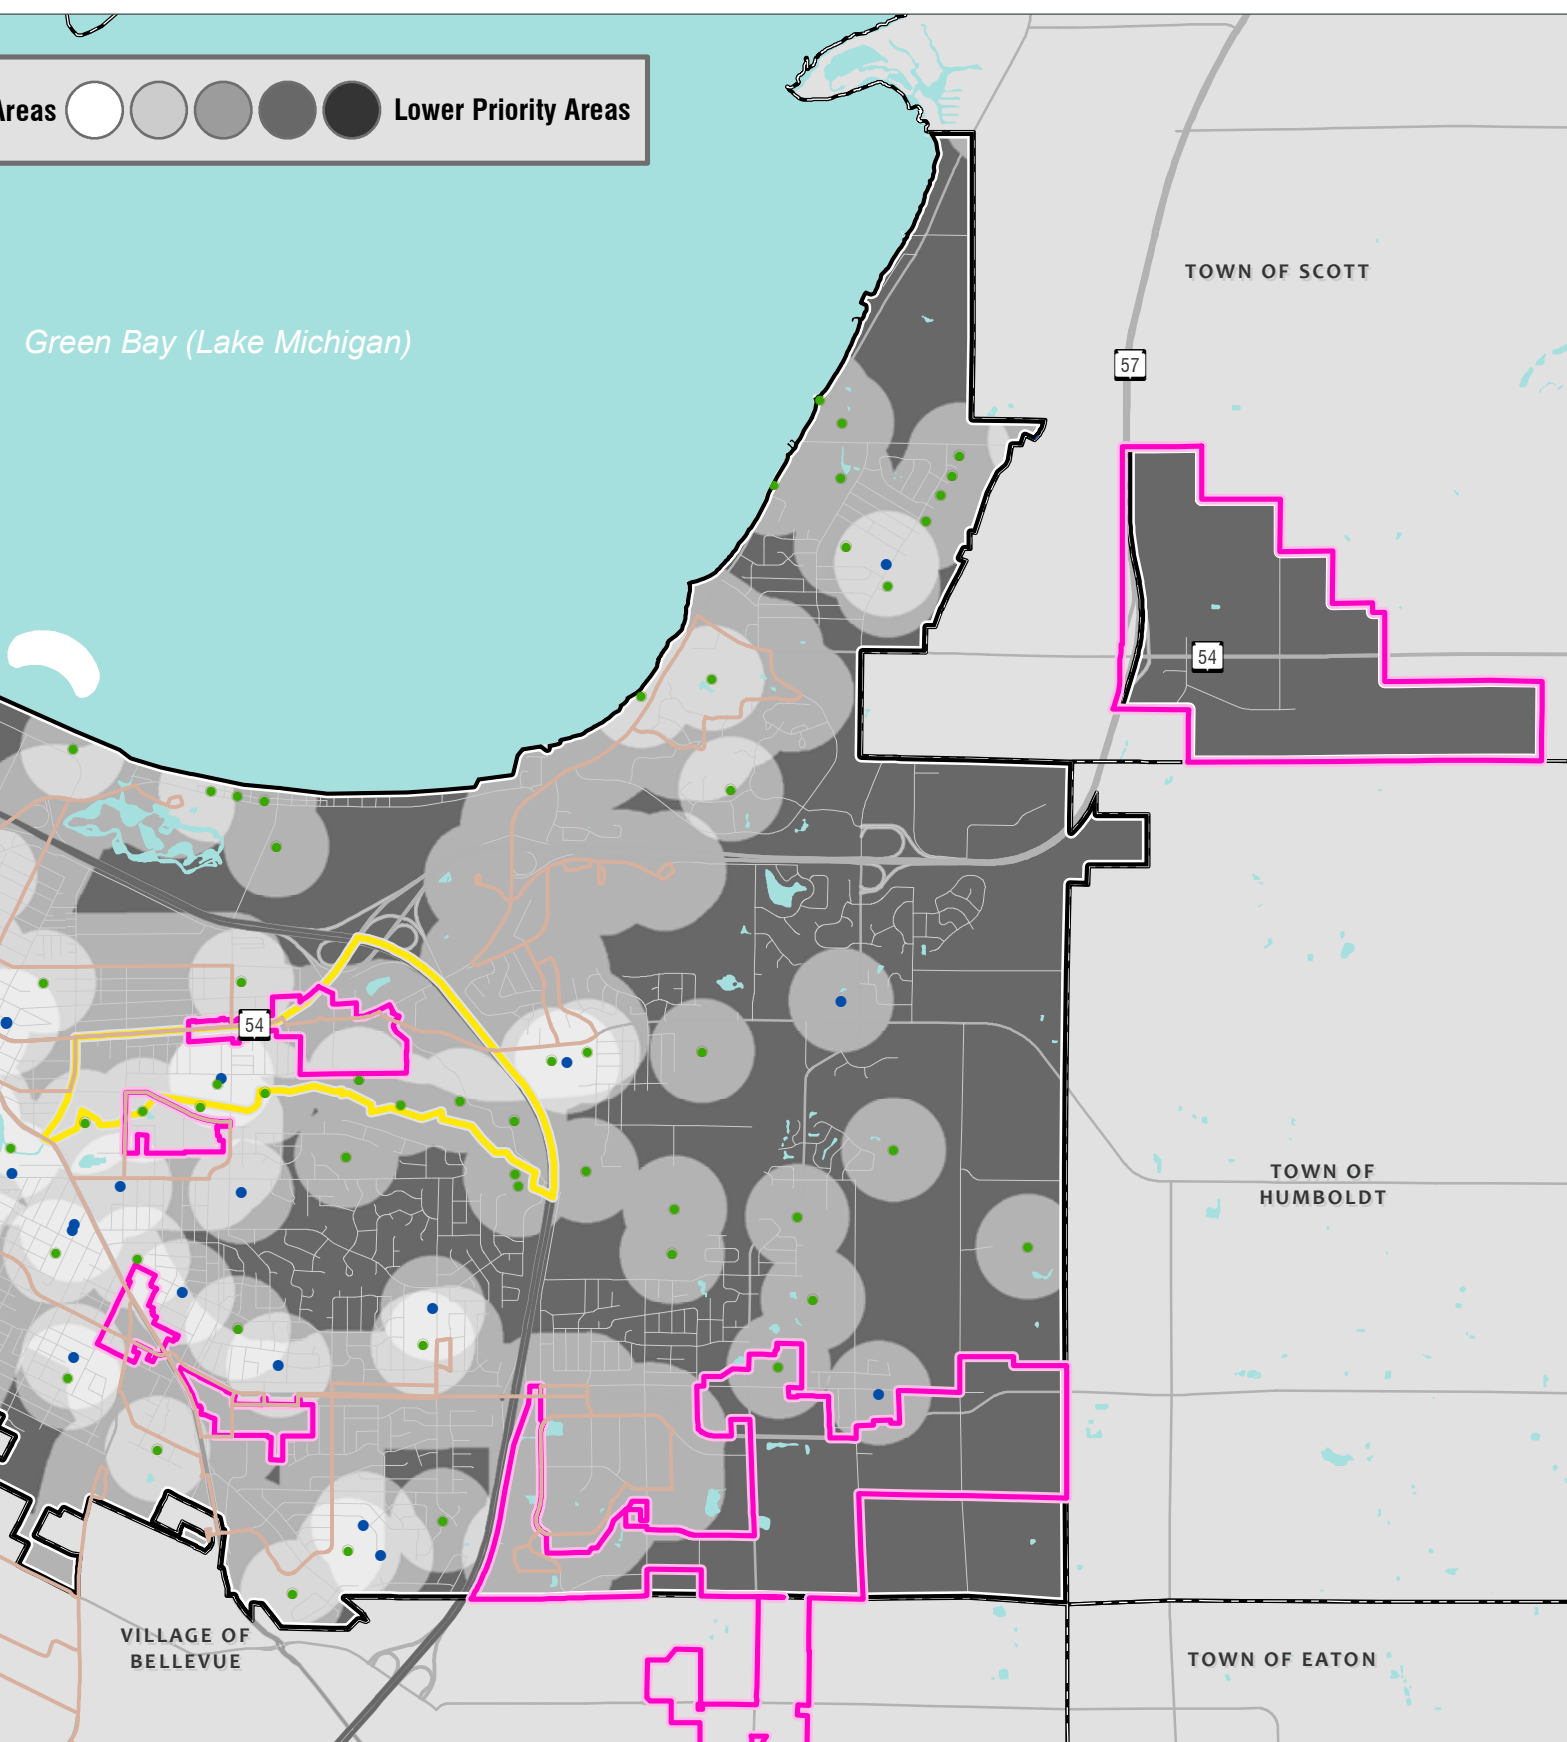

Printed By: smorrison, File: Wmsa-ps.com\5\Project\0101833\01833013\GIS\01833013_PrimaryMarket_HousingStudy_LI_TargetHousingAreas_20200812.mxd

Print Date: 8/12/2020

- Opportunity Zone
- TIF District (as of 2020)
- Within 0.25 miles of Park, Library, or School

Affordable Housing Target Growth Areas

Green Bay Housing Study

**City of Green Bay
Brown County, WI**

IMPLEMENTATION

GOAL

Build Healthy Neighborhoods

The one fundamental goal that every strategy within this plan supports is healthy neighborhoods. Policies and investment in housing should not only diversify housing stock within the community, but should lead to healthy neighborhoods that are more likely to attract residents and reinvestment in the future. Healthy neighborhoods have:

1. Varied housing types, size and price points, including both owner- and renter-occupied units. This enables more people to stay in the neighborhood through shifting housing needs, and it limits future instability due to changes in the housing market.
2. Sidewalks and urban design features that make walking pleasant and safe (whether for transportation or for pleasure).
3. Convenient access to public transit and daily needs retail and services.
4. Quality parks and open space.
5. Community gathering places, including both public venues (e.g. community center) and private venues (e.g. coffee shops).
6. Active neighborhood associations and public or quasi-public places to meet within or near the neighborhood.

The City should prioritize projects that address both a market gap and criteria for healthy neighborhoods.

STRATEGIES FOR IMPLEMENTATION

Communication

Housing Committee

A Housing Committee or Subcommittee can be the driving force to implement this plan, including providing oversight on the development and administration of funding programs, supporting public outreach about the City's housing needs and programs, and supporting updates to this Plan as the market shifts and outside funding programs change year by year.

There is a wealth of housing experts within the community who have a good pulse on the type of housing needed in the City, barriers to development, incentives developers need for affordable housing, and other issues related to housing development, renting and owning. The Housing Committee should at least annually convene a meeting with these housing experts to discuss what is going on the market and any new issues that may be facing the community. One option would be to create a sub-committee under the Redevelopment Authority.

Staff & Developer Communications & Processes

Development projects require collaboration with multiple City departments. Getting feedback and sign-off from each department in an efficient manner is a challenge in many

communities, including Green Bay. It will improve the experience for developers and outcomes for all if the City is able to improve the process in the following ways:

1. Assign a City staff person as a single point of contact for each project who will help the applicant navigate the process. This person should be a part of all project communications and willing to resolve problems that may arise in the review and approval process.
2. Ensure reviews and inspections are completed fully and in a timely manner, and include all pertinent feedback during the first review.

Initiatives

Neighborhood Associations

Continue promoting neighborhood identity and social cohesion through neighborhood associations. Active Neighborhood Associations within Green Bay are one positive element that is contributing to neighborhood satisfaction already, according to focus group participants. The City could also use Neighborhood Associations as a way to engage residents in neighborhood planning efforts and developments that might impact a particular area. For major developments in/near a neighborhood that may provoke some controversy, the City Council/local alderperson should work with the appropriate neighborhood association(s) to host a neighborhood meeting where the developer can present to and seek feedback from the neighborhood.

City-Owned Properties

The City currently maintains a list of properties owned by the RDA for residential and other types of development. Incentives are offered for many of the lots and the City lists what type of development they would like to see. This

program should continued.

Regulation

Comprehensive Plan

The City is updating its Comprehensive Plan following the housing study which will serve to implement/reinforce the policies in this plan. The Comprehensive Plan's Housing Element text should focus on flexibility for diverse housing formats and price points. The Future Land Use Map should include flexibility in residential and mixed use areas. To this end, the City could create the following districts:

- Low Density Housing: These areas include single-family and two-family units (both rental and owner-occupied), for various income levels.
- Low and Medium Density Housing: These areas include single-family and two-family units, townhomes and small apartment complexes (up to eight units per building).
- Medium Density Housing: These areas include a variety of attached housing types (townhomes, small and large multi-family buildings). These areas are generally close to major streets, mixed-use areas, or commercial/complement areas to provide convenient, walkable access to transit, shopping, restaurants, and other amenities. Medium density housing should be used as a transition between high and lower density housing.
- High Density Housing: These areas include larger multi-family buildings. These areas are also close to major streets, mixed-use areas, or commercial/complement areas.
- Neighborhood Mixed Use: These areas should include relatively small existing and planned activity centers with retail, restaurant, service, institutional and civic

Figure 90. Online Matrix of Available City-Owned Properties

Source: www.greenbaywi.gov/332/Available-Properties

[Source: www.greenbay.wisgo.com/available-properties](#)

HOUSES	RESIDENTIAL LOTS	OTHER LOTS	LARGE DEVELOPMENT SITES
--------	------------------	------------	-------------------------

Address	Parcel ID	Lot Size / Square Feet	Plan	Asking Price
158 N. Maple Avenue	4-95	55' x 75' ~3,500 SF	UPDATE: The RDA has hired an architect to engineer plans for an attached garage to be placed within the footprint of the building. An architectural plan of the existing conditions will also be provided. This will be posted to the website as soon as they are completed with an anticipated release date of July 31st, 2020.	Negotiable
			Rehabilitate property by converting from multi-family to single-family for owner-occupancy.	

uses primarily serving nearby residents. Residential should be included in mixed-use buildings and as standalone multi-unit residential developments.

- **Community Mixed Use:** These areas should include existing and planned areas supporting an intensive mix of residential, commercial and civic uses serving residents and visitors from the surrounding area and the community as a whole. These areas are generally located at major intersections and along relatively high-capacity transit corridors, providing more residential units and commercial space compared to Neighborhood Mixed Use Areas.

Consider Waiving or Reducing Fees

Affordable housing is the most challenging type of housing to develop, in part because it's challenging to make it financially feasible. To help encourage affordable housing and reduce costs to developers, Common Council could consider waiving or reducing fees on a case-by-case basis. In some cases, this type of assistance can be used as local match for grant programs. The City could also consider covering the cost of the fees with TIF funds. Fee reductions should only be for projects with income-qualified affordable units that have some sort of requirement in place to be income-qualified for 15 years (the same as LIHTC).

Streamline Approval Process for Affordable Housing

Expedited approval processes save time and ultimately reduce costs to developers. A streamlined approval process for housing projects that include affordable units would offer an incentive to include these types of units in development. The City could consider committing to having determinations on developments with affordable housing made within 60 or 90 days.

To aid with communication and streamlining the process, the City could consider moving its permitting and planning review services online for the benefit of staff and applicants. This allows applicants to view the status of their project and comments from staff review. On the staff end, this pushes reminders to staff to get reviews done in a timely matter and facilitates communication between staff about projects. Evolve, Powered by Infovision Software is one example of such a service.

Code Enforcement for Student Housing

The City could create rental inspection programs in areas with a prevalence of single-family/two-family homes converted to rentals. As many of UW Green Bay's students live in off-campus housing, there is a direct connection between the University and the City. The City should work with the University on creating and funding an inspection program in which the cost of salaries for code enforcers could be shared. The goal of the program being to ensure

students are living in safe, healthy housing.

Reduce Parking Requirements for Affordable Housing

Parking is expensive, which adds to the cost of housing units. Lower-income households often have fewer vehicles and rely on public transit. Consider reducing parking requirements for all multi-family developments located within a certain distance (e.g. 1,000 to 1,500 feet) of a bus stop.

Review Requirements for Landscaping and Building Materials in Zoning Code

Design and landscaping requirements serve to preserve the quality and health of neighborhoods and communities, but they can also drive up developer costs, which is especially challenging for developers of affordable housing. The City should review its requirements for landscaping and hardscaping materials to see if any requirements can be softened or if there are materials that could be used to offer the same look at a lower price point. This issue was brought forward in focus groups as something that has deterred development of affordable housing in some areas of the city.

Zoning Code—Encourage Accessory Dwelling Units (ADUs)

An Accessory Dwelling Unit (ADU) is a housing unit located on the same lot as a single-family home, commonly over a garage, in a basement or in its own structure. Attached ADUs are the most common since they are the least costly option for an ADU. Financing can be difficult (the average cost to develop a stand-alone ADU is \$200,000), but these units allow homeowners to create an additional dwelling on their property for family members, caretakers, and friends in need of downsizing. Twenty percent (20%) of homeowners who took the Community Survey said they would be interested in developing an ADU on their property. Only two percent (2%) said they already have an ADU.

ADUs are currently permitted by right in the OR (Office Residential) and NC (Neighborhood Commercial Districts). ADUs are conditional uses within the R-1 (Low Density Residential-New Lots) and RR (Rural Residential) districts. Permitting ADUs by right in all residential areas would remove one hurdle for development. A requirement could be added that the property owner live on-site.

Enable Cottage Courts Through PUDs

The City's Planned Unit Development (PUD) zoning offers flexibility to accommodate a mixture of residential, commercial and public facilities along corridors. The PUD is meant to encourage alternative designs that allow a mix of uses in one area and better use and integrate the

site's natural characteristics as well as the existing built environment's characteristics. One alternative design the City could seek to promote is the "cottage court." Cottage courts are small groupings of housing around a shared public space. These can be for-sale or rental units. They offer a cost savings to developers/owners because they offer a small lot and a small home.

The City should explore areas where implementation could be possible and assemble and promote these areas to developers through the RDA.

Create a Rural Holding District

The City currently uses the RR (Rural Residential) district for land that is not yet served by utilities within the City. This is intended for limited use, however it makes up 35% of land that is zoned residential in the City. This make the default size for lots within this district to be 10,000 square feet, which facilitates the development of larger lot, single-family residential homes rather than a diverse spectrum of housing types and price points.

The City could create a Rural Holding District for undeveloped land. The purpose of this district is to hold lands as agricultural or open space until they are ready to transitional into urban districts. The only permitted use by right in these areas should be agriculture and open space. Once the City has development proposals for these areas, they should be rezoned appropriately, ideally integrating healthy neighborhood concepts. This will help ensure a mix of unit types and price points in the City.

Figure 91. Cottage Court in Overland Park, KS

Source: www.opkansas.org



Funding

Create an Affordable Housing Trust Fund

The City could create an affordable housing trust fund as a general purpose funding vehicle that can serve various affordability initiatives anywhere in the City. This can be used for matching funds, land purchase, new construction, renovation and downpayment assistance. Funds could come from the TIF Affordable Housing One-Year Extension, general obligation bonds, sale of surplus land, general fund budgeting and private contributions. This funding could be leveraged to make developers more competitive when applying for Low Income Housing Tax Credits (LIHTC).

Tax Increment Financing—Affordable Housing Incentives

The City should use TIF for the construction of infrastructure - water, roads, utilities, sewer - necessary to encourage the development of housing.

Tax Increment Financing - Affordable Housing One-Year Extension

A TIF district can be held open for one additional year beyond its planned or maximum duration to generate funds that will be used for affordable housing. 100% of the increment collected in that extra year can be used for housing anywhere in the City, with the stipulation that 75% must be used for affordable housing. More information can be found in section 66.1105(6)(g) of the State statutes.

Federal Low Income Housing Tax Credit (LIHTC) - Section 42 Housing

LIHTC (or Section 42) is a federal program which gives the Wisconsin Housing and Economic Development Authority (WHEDA) the authority to issue tax credits for acquisition, rehabilitation or new construction of rental housing for low-income households (see description on page 79). There are two type of tax credits available through this program: 1) Federal 9% Tax Credit (competitive) and 2) Federal 4% Tax Credit (non-competitive).

Wisconsin Low Income Housing Tax Credit (LIHTC)

Similar to the federal LIHTC program, Wisconsin offers a 4% non-competitive state tax credit which can be used as match for the federal 4% program (see page 79 for more detail).

Opportunity Zones

The Opportunity Zones Program encourages private investment in specific high-need areas. For census tracts to qualify for the program, they must meet one of five federal low-income criteria. If a census tract qualifies, a federal tax incentive is given to investors who bring private capital and jobs to the community. The incentive includes a permanent exclusion from capital gains if the property is held for at least ten years. Additionally, the investor can receive a tax deferral if the capital gains are reinvested in a state opportunity fund.

Four areas in the City qualify under this program . The City should continue to promote this program as these areas offer opportunity for private investment and development of workforce housing.

Downpayment Assistance

WHEDA and the Federal Home Loan Bank of Chicago (FHLBC) already have downpayment assistance programs which should be promoted. The FHLBC Downpayment Plus program provides matching funds which could be matched from pools of local employers or from the City.

Rental Conversion

Conversion of single-family homes to rental homes is a common occurrence in college towns across Wisconsin. Not all instances of this are undesirable, but these conversions can create concerns among nearby owner-occupants, including noise and excessive parking. Therefore it can be desirable for some of these renter-occupied homes to be converted back to ownership units.

The City has offered a conversion grant program which is currently on hold and being reviewed and modified to cover more projects. The City should consider the following changes:

- At least 10% must be used for exterior renovations.
- Increase the maximum grant amount

Partnerships **Habitat for Humanity**

Habitat for Humanity in Brown County uses volunteer labor and donations to build and renovate affordable housing. The City should continue the partnership with Habitat by working to maintain a supply of lots for new Habitat home construction. This will require a collaboration with various developers to arrange potential sites.

NeighborWorks

NeighborWorks Green Bay provides homeownership preparation services, downpayment and closing cost assistance, and affordable homes for sale and rent. The City should continue to partner with NeighborWorks to promote the services it offers and help it maintain a supply of existing owner/rental homes for renovation and lots for new owner/rental homes.

Major Employers

Major employers play an important role in the housing market in a community by bringing new people into the community or areas nearby. Employers have the best pulse on how many people they plan to hire, what their salaries (and budgets) will be, and what types of housing they may be looking for. The City should convene major employers in the community at least annually to discuss housing issues and initiatives in the City. The goal of the meeting should be a better understanding about changes in housing demand in the region. By discussing housing initiatives with employers, the City could help gain private sector support for developments which might be more prone to “not in my back yard” (NIMBY) sentiments. Major employers could be a strong partner in advocating for new developments and for advocating for changes in policies and regulations that support the development of affordable housing.

University of Wisconsin - Green Bay


The City should work with the University to update its campus plan every 5-10 years discussing physical enrollment and growth and that addresses any “objectionable impacts” the University might have on surrounding neighborhoods. A big component of this plan should be the University’s plans to house students within the community.

Northeast Wisconsin Technical College


The City should explore a partnership with NWTC and the Department of Workforce Development (DWD) to expand training programs for the unemployed or those seeking higher paid jobs in skilled trades. In particular, programs offering training in construction and rehabilitation of housing would be key areas for partnership. The City could consider partnering to provide financial assistance for people training in building trades.

APPENDIX A - SURVEY RESULTS


1. IN WHAT COMMUNITY IS YOUR PRIMARY PLACE OF RESIDENCE?*

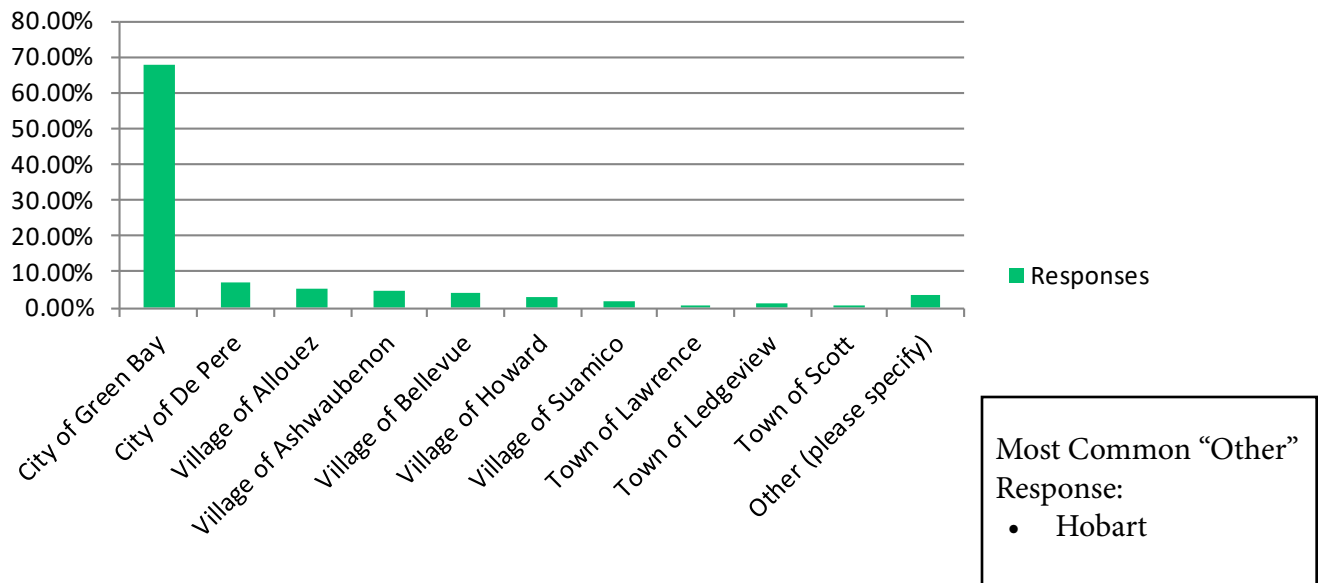


2. IF YOU DO NOT LIVE IN THE CITY OF GREEN BAY, PLEASE INDICATE WHAT FACTORED INTO THAT DECISION (SELECT ALL THAT APPLY).*

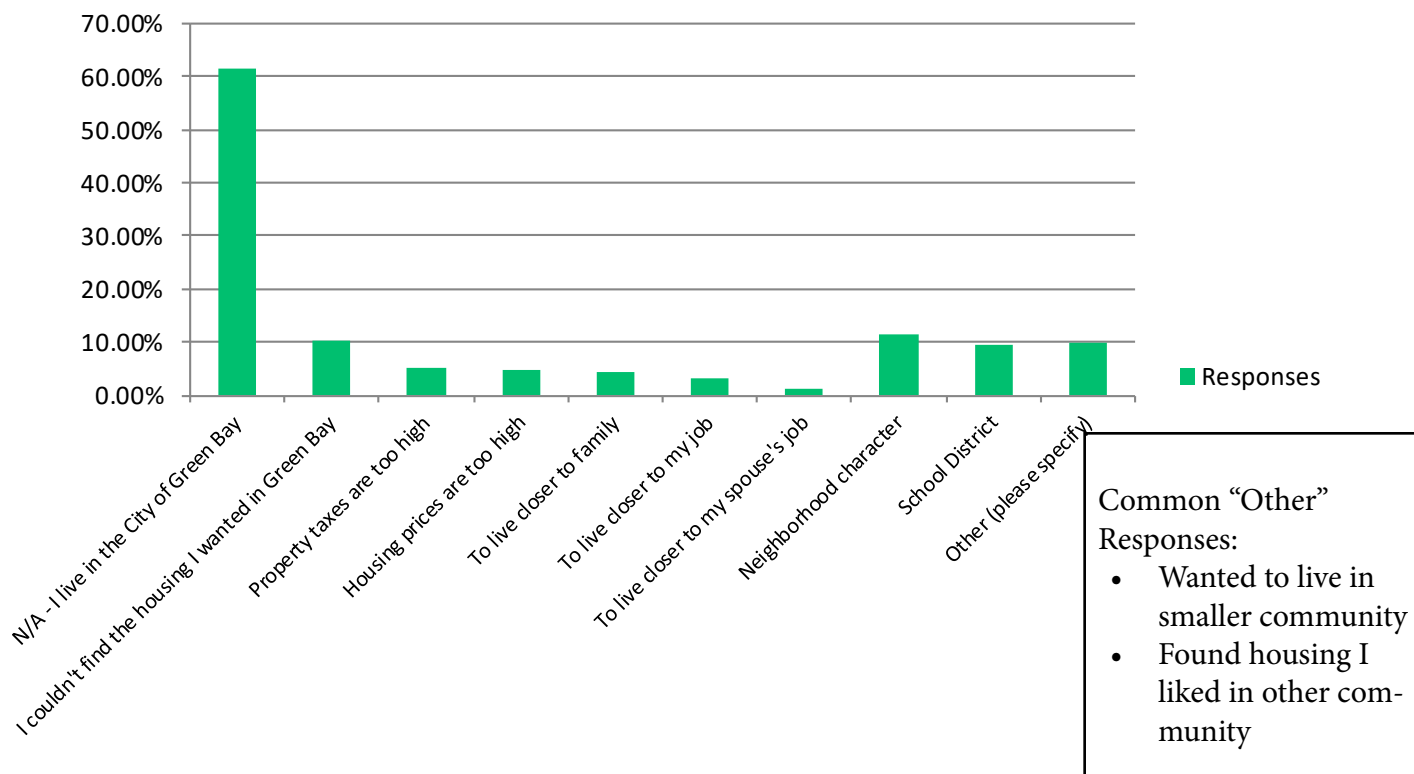


3. IN WHAT COMMUNITY IS YOUR PRIMARY PLACE OF WORK?*

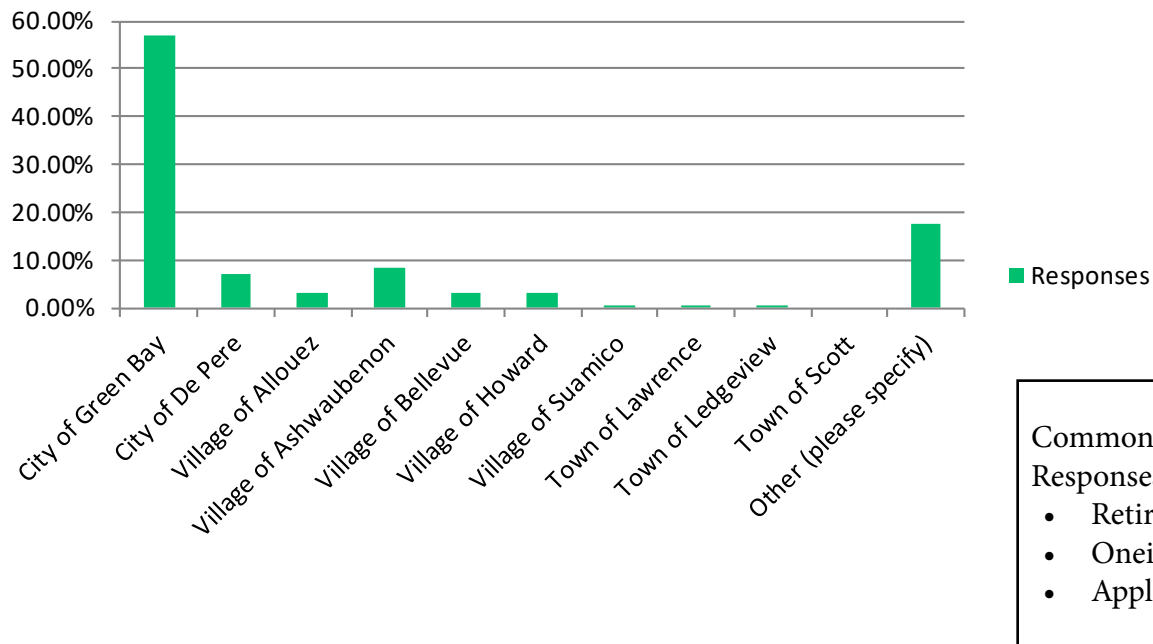


4. PLEASE INDICATE YOUR AGE:

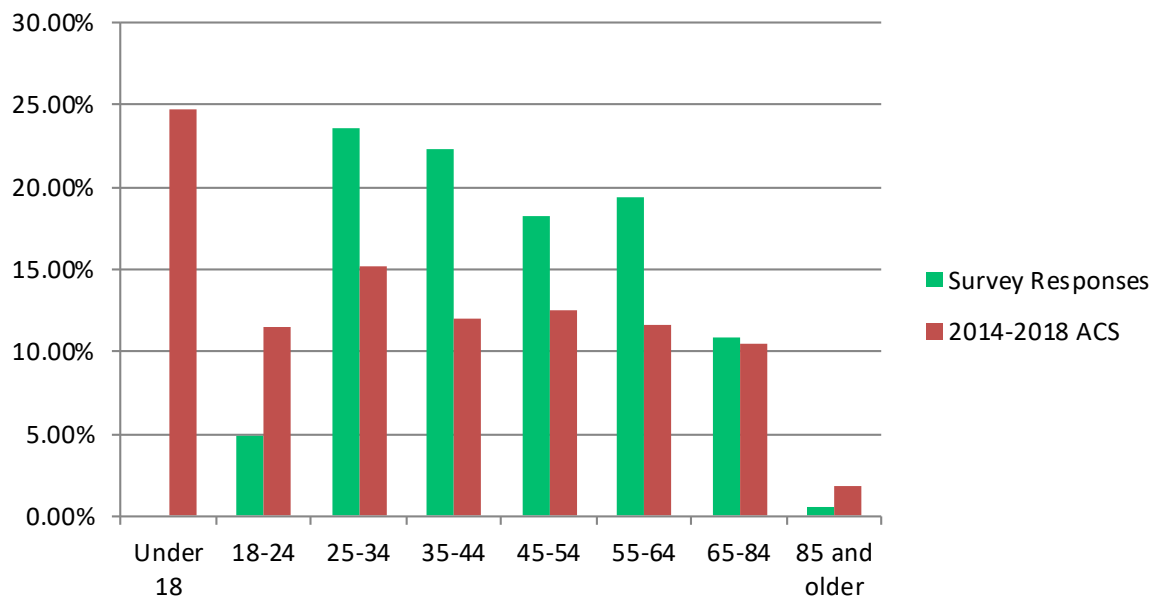


5. PLEASE INDICATE YOUR RACE OR ETHNICITY:

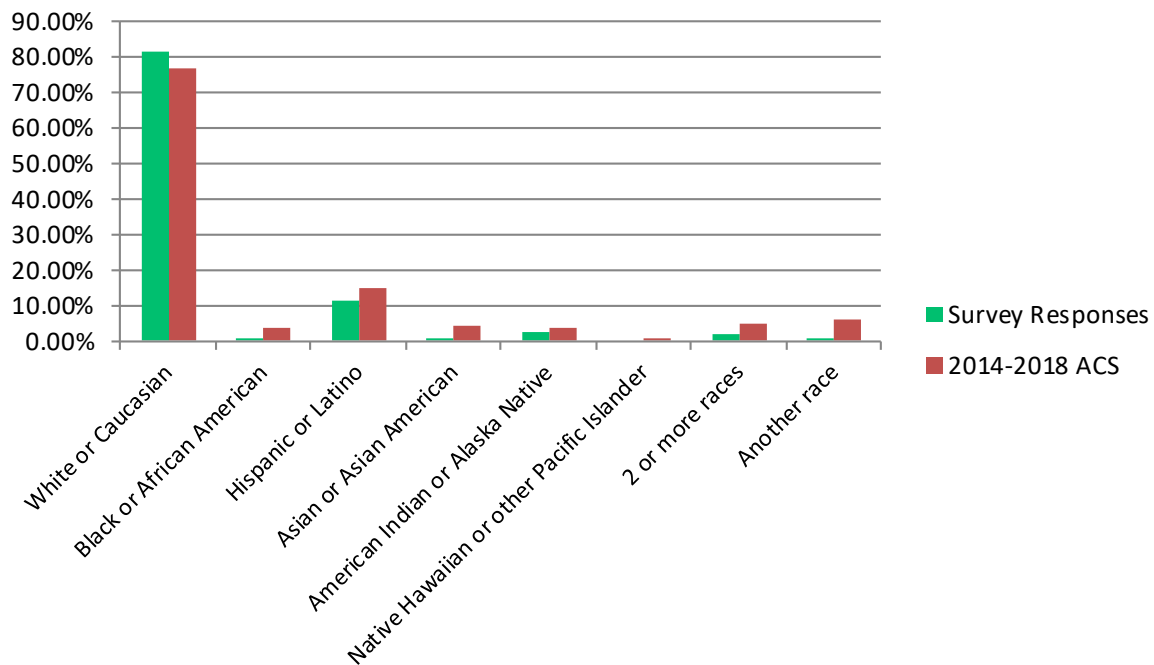


6. WHAT IS YOUR GENDER?

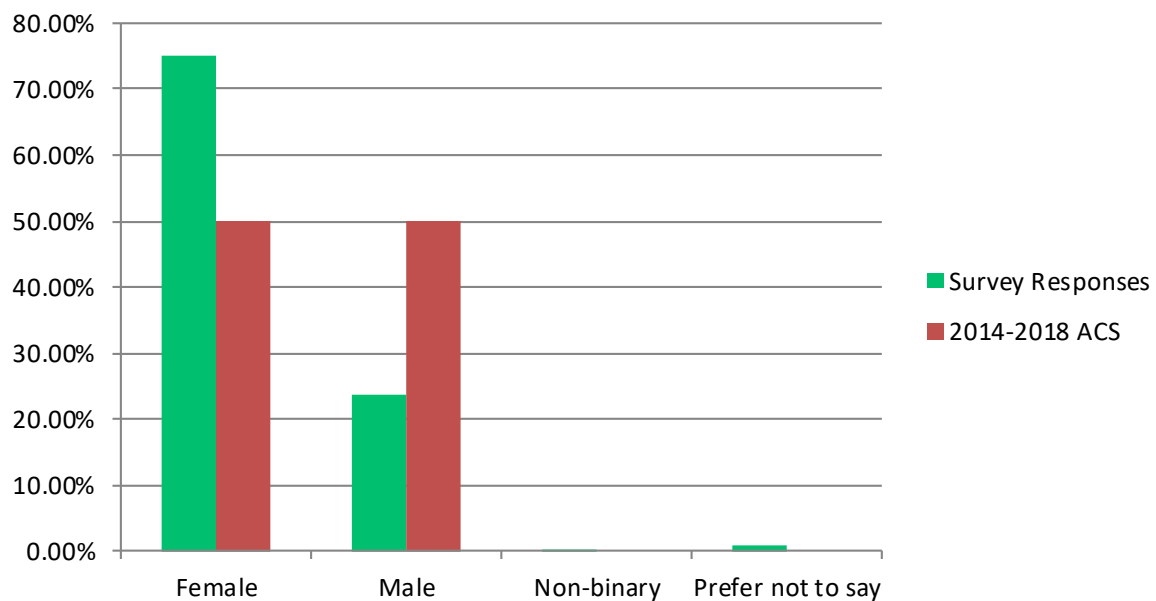


7. DO YOU HAVE CHILDREN UNDER THE AGE OF 18 LIVING IN YOUR HOUSEHOLD? IF YES, HOW MANY?

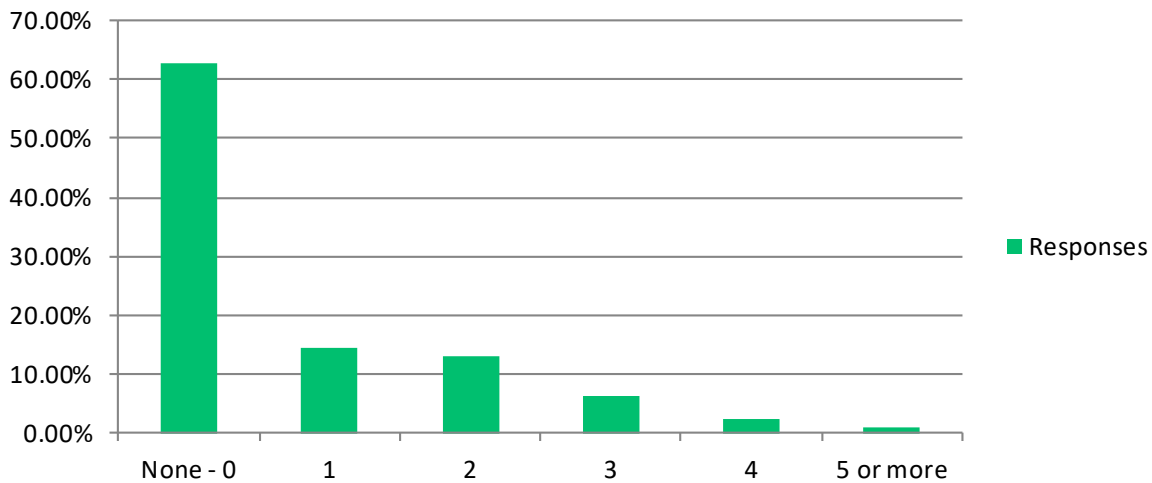


8. DO YOU HAVE ANY CHILDREN OR DEPENDENT ADULTS OVER THE AGE OF 18 LIVING IN YOUR HOUSEHOLD? IF YES, HOW MANY?

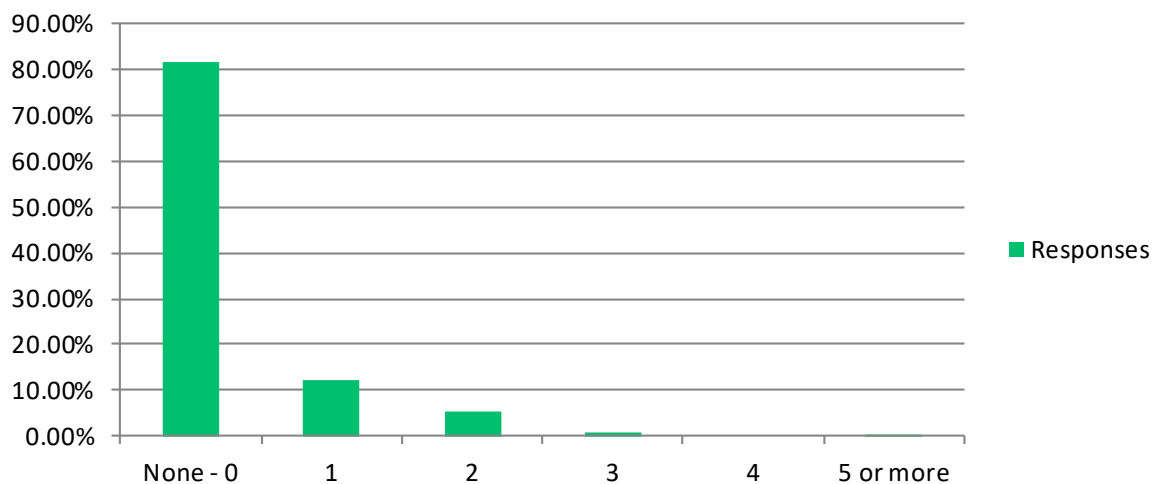


9. HOW WOULD YOU DESCRIBE YOUR LIVING SITUATION?

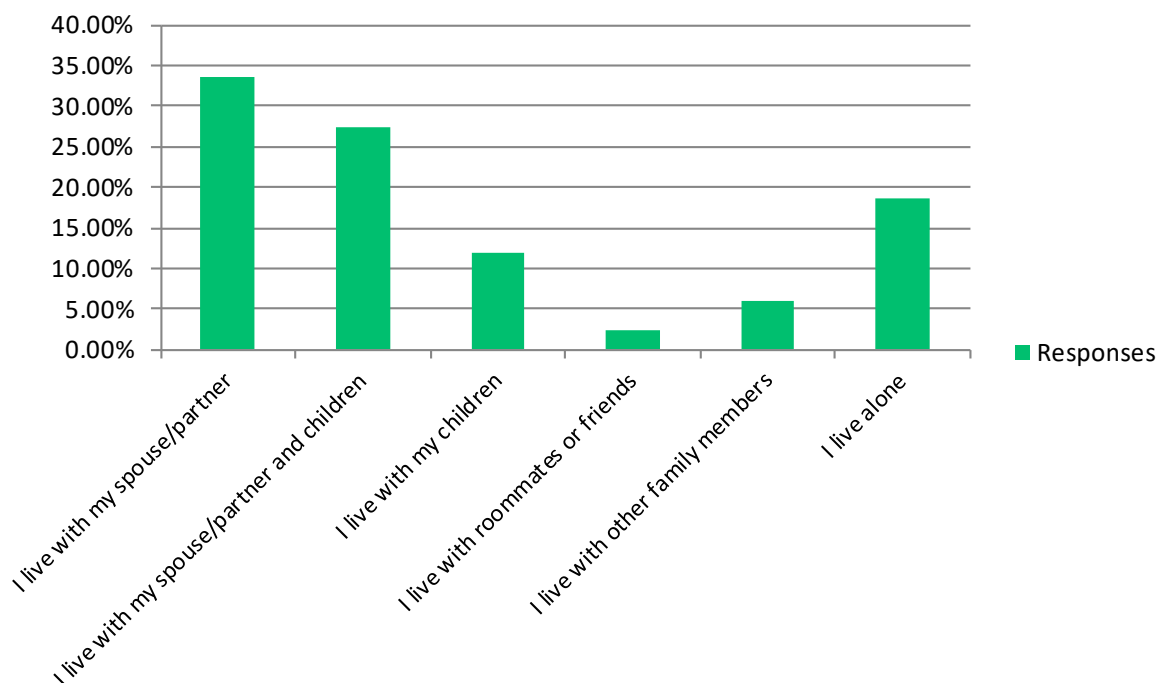


10. ARE YOU CURRENTLY A FULL-TIME STUDENT AT ANY OF THE FOLLOWING?

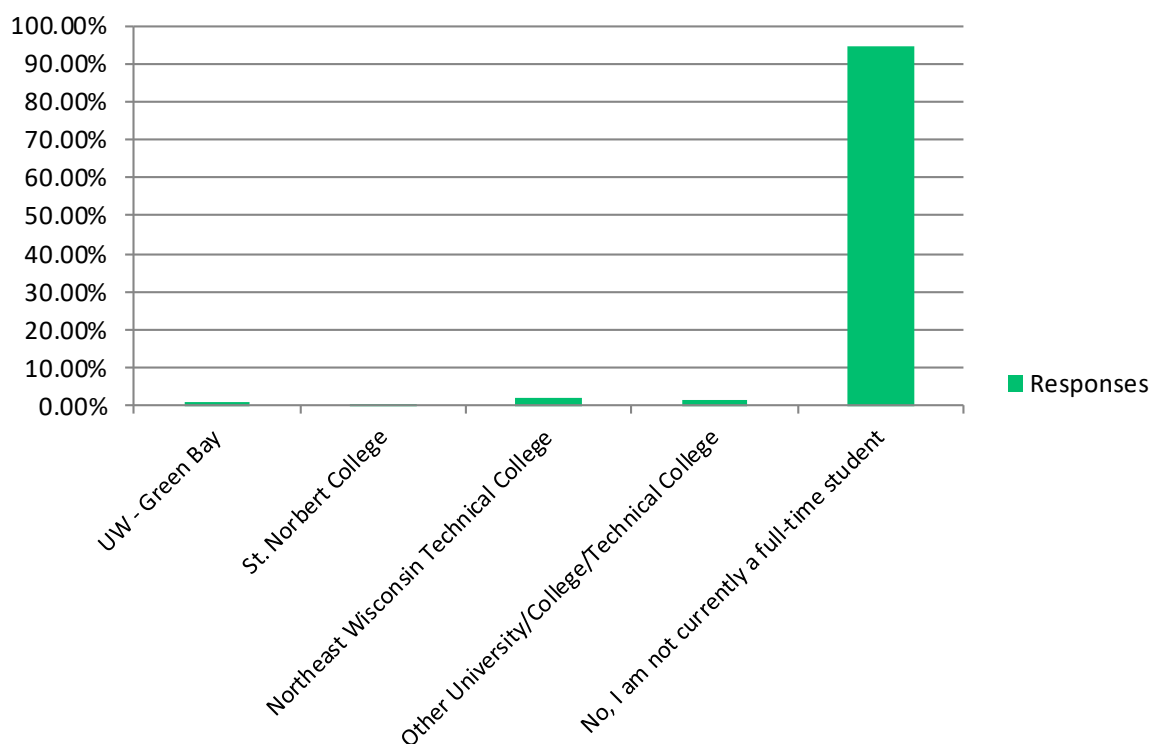


11. PLEASE INDICATE YOUR EMPLOYMENT STATUS.

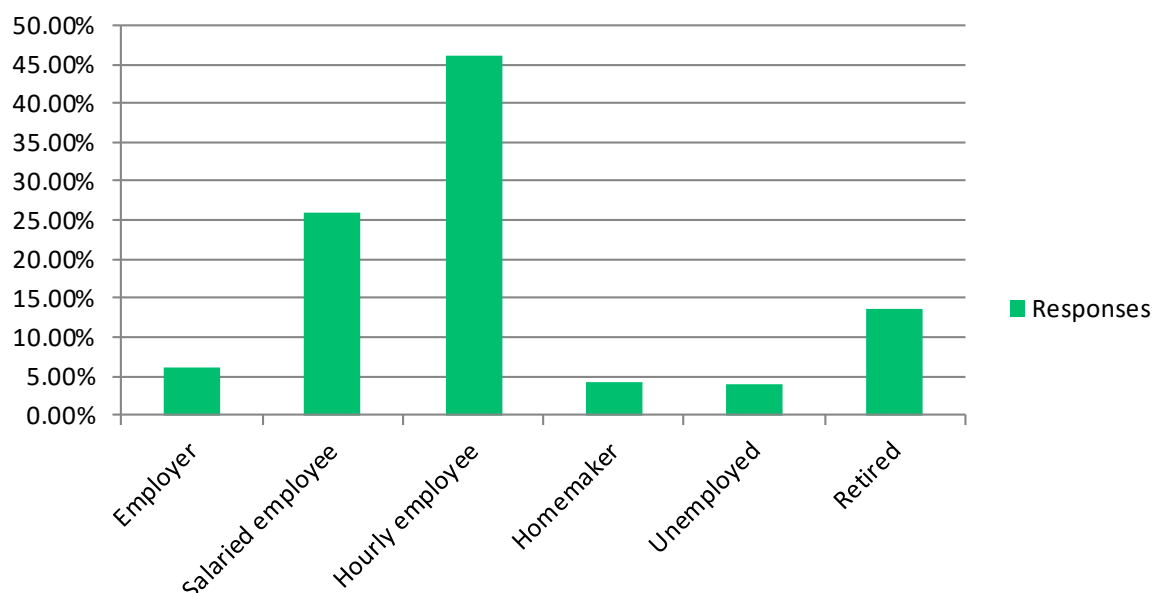


12. EMPLOYERS: DO YOU FEEL AS IF YOU HAVE BEEN ABLE TO ATTRACT ENOUGH EMPLOYEES TO GROW YOUR BUSINESS TO ITS FULLEST POTENTIAL?

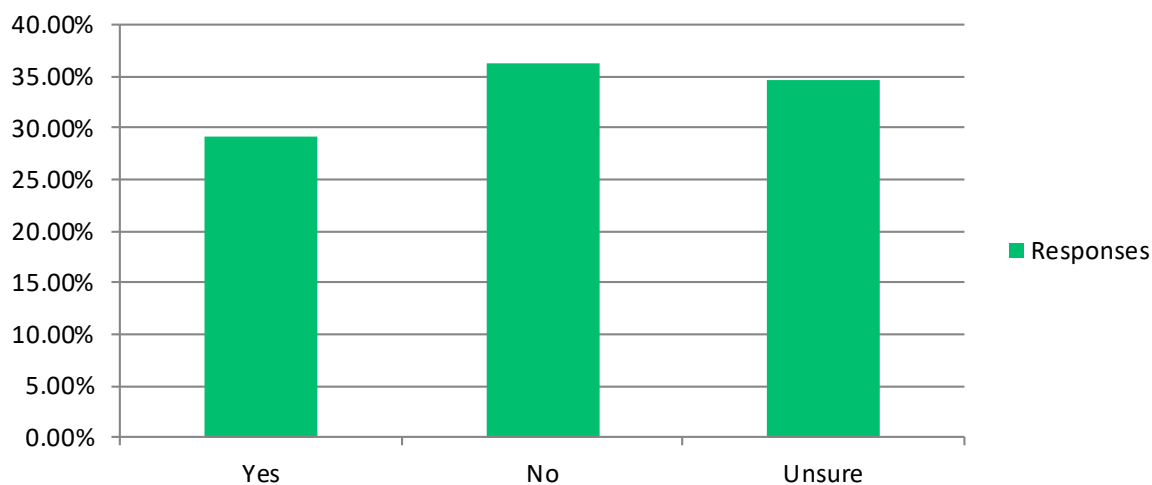


13. EMPLOYERS: IN THE PAST 5 YEARS, HAVE HOUSING-RELATED ISSUES IMPACTED YOUR ABILITY TO ATTRACT QUALITY EMPLOYEES?*

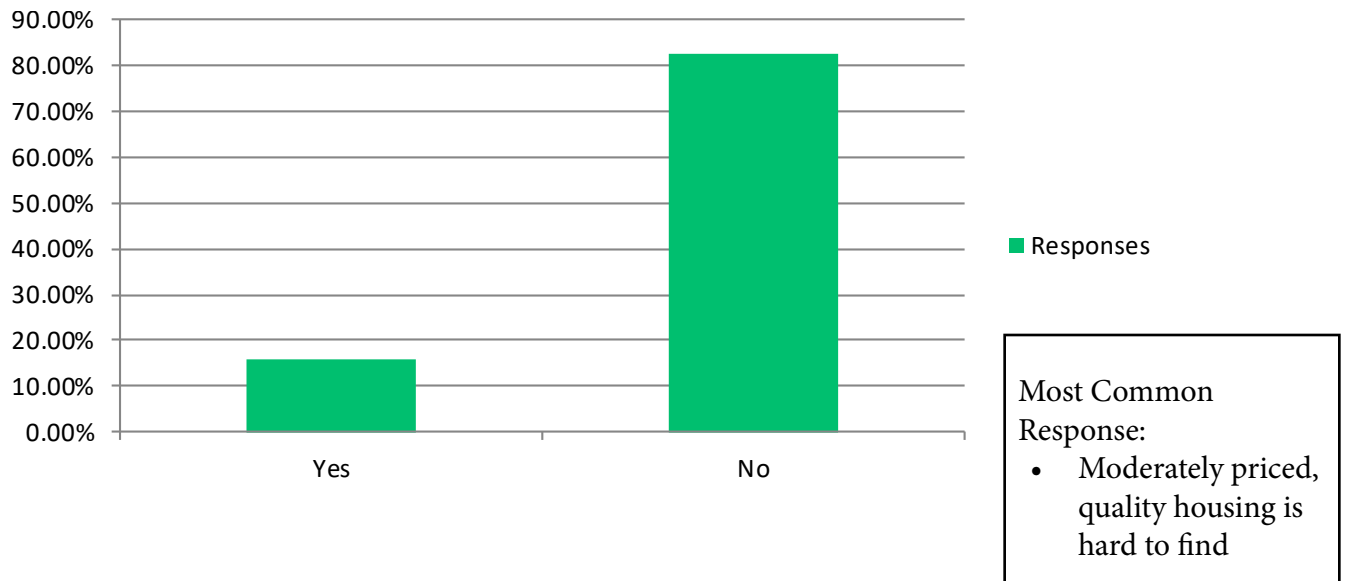


14. EMPLOYEES: HOW LONG HAVE YOU WORKED FOR YOUR EMPLOYER?

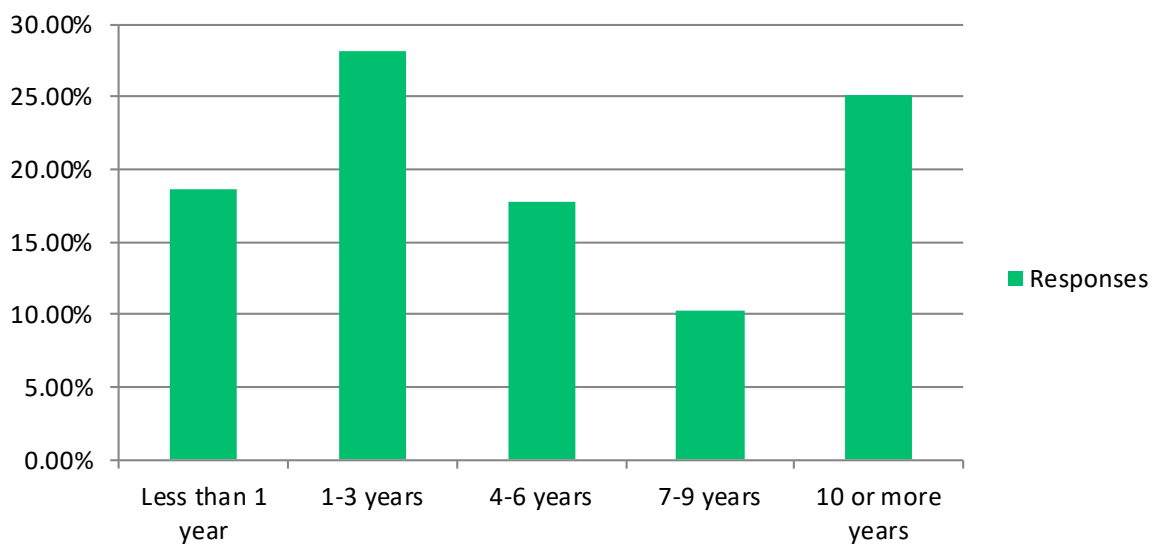


15. WHAT IS YOUR TOTAL HOUSEHOLD INCOME BEFORE TAXES?

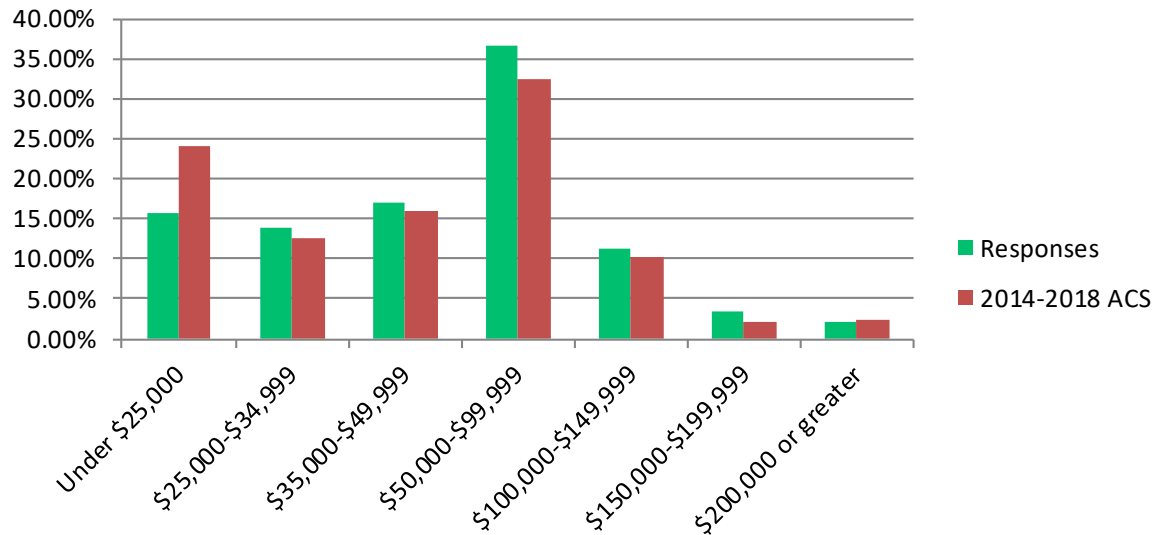


16. WHAT MODE OF TRANSPORTATION DO YOU USE TO GET TO WORK? (SELECT ALL THAT APPLY)*

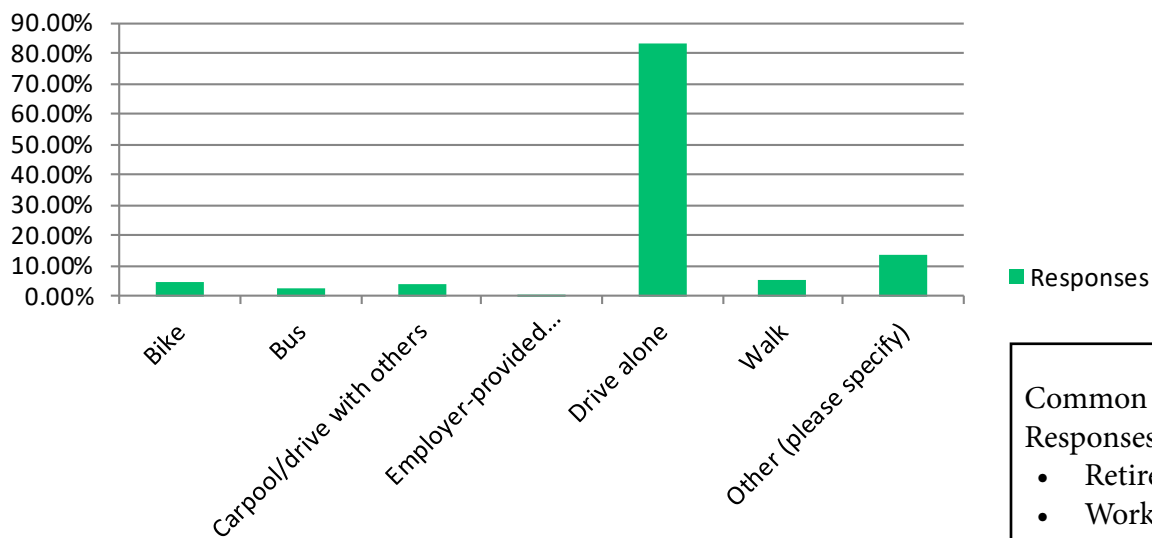


17. HOW FAR DO YOU LIVE FROM YOUR PRIMARY PLACE OF EMPLOYMENT?

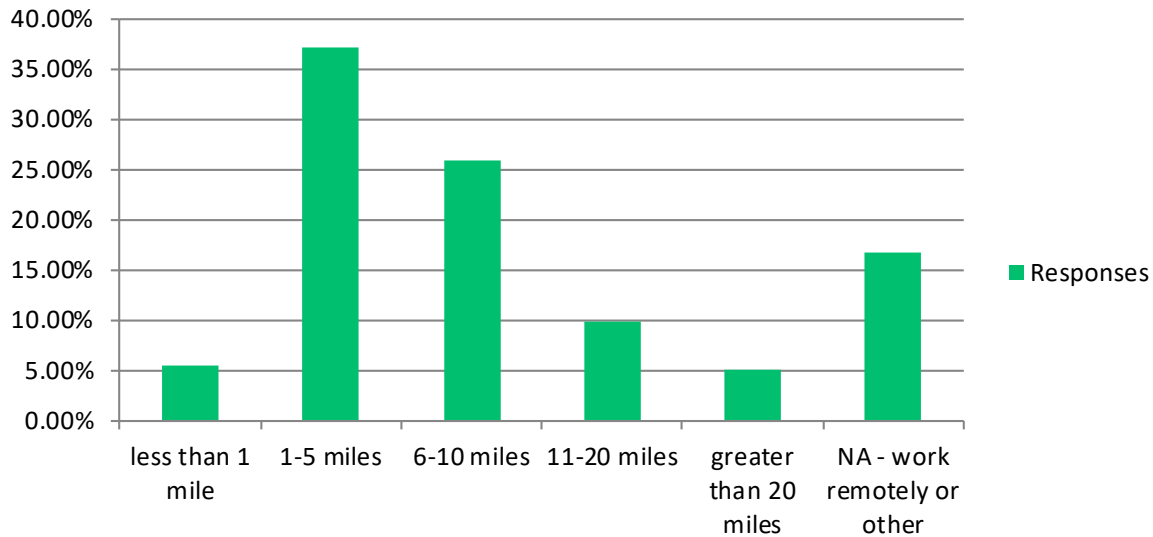


18. HOW LONG DOES IT TAKE YOU TO TRAVEL FROM HOME TO YOUR PRIMARY PLACE OF EMPLOYMENT?

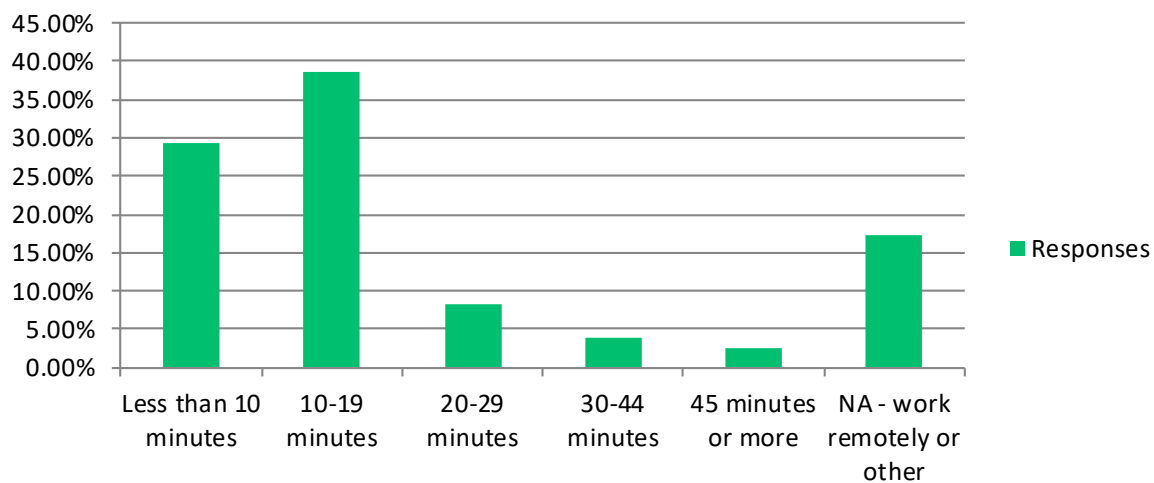


19. WHAT TYPE OF STRUCTURE DO YOU LIVE IN?

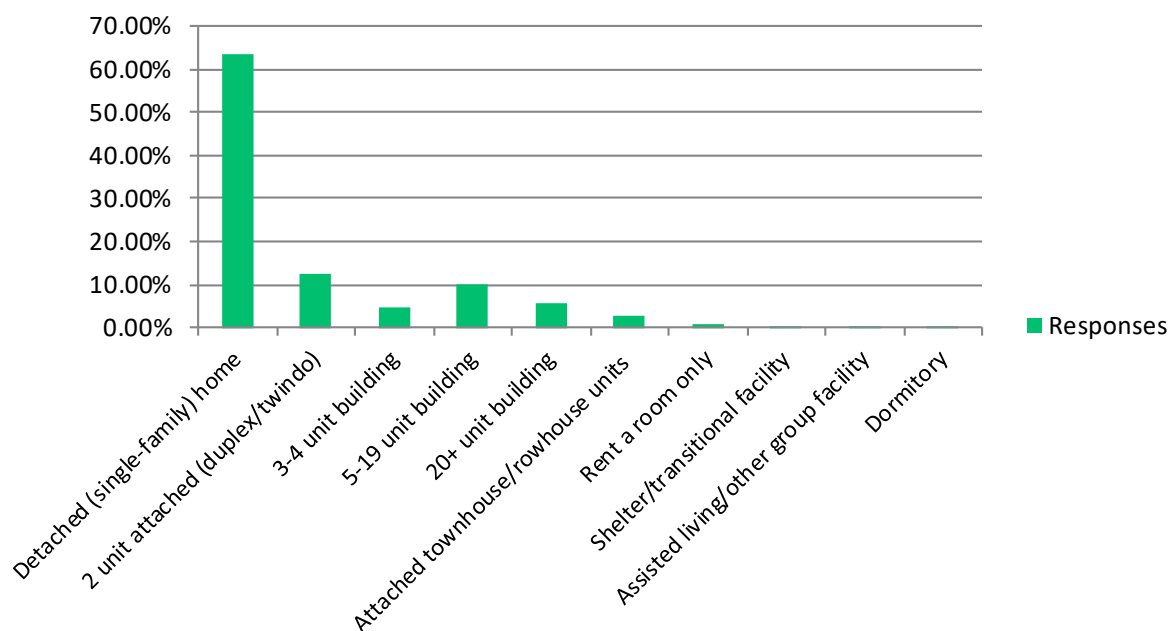


20. HOW MANY BEDROOMS DOES YOUR CURRENT HOME HAVE?

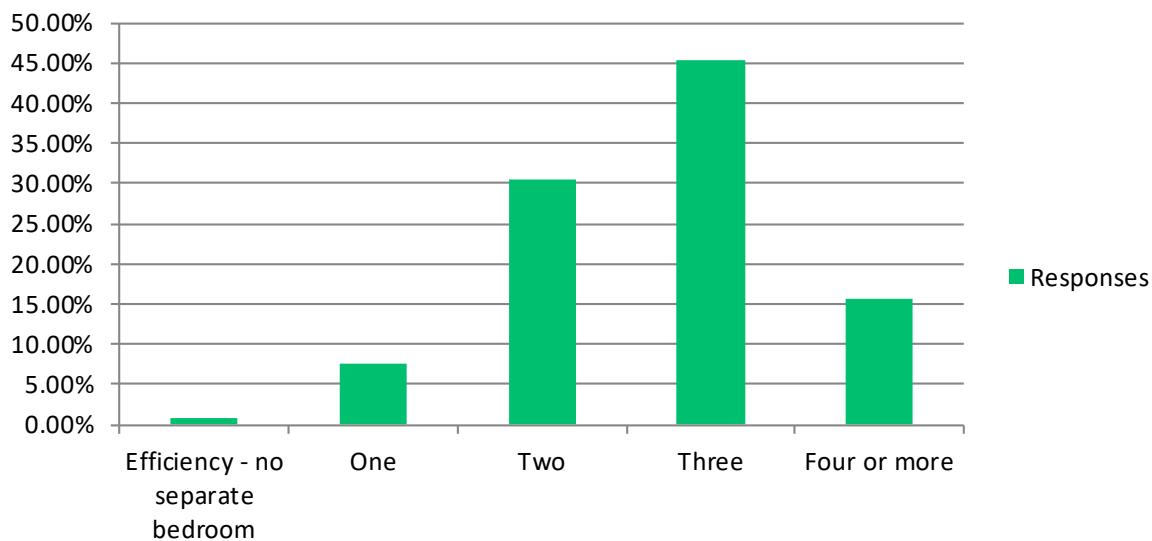


21. WHAT WERE THE IMPORTANT FACTORS IN DECIDING TO LIVE AT YOUR CURRENT RESIDENCE? (SELECT ALL THAT APPLY)*

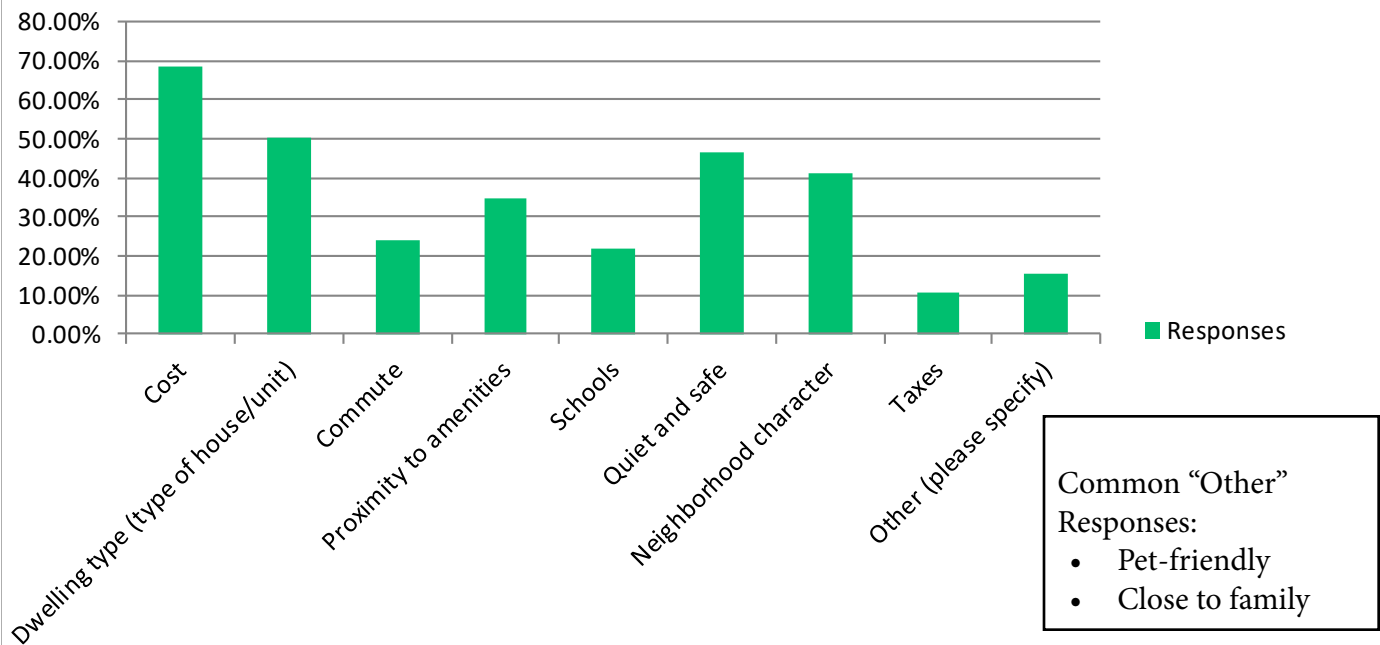


22. DO YOU RENT OR OWN YOUR PLACE OF RESIDENCE?

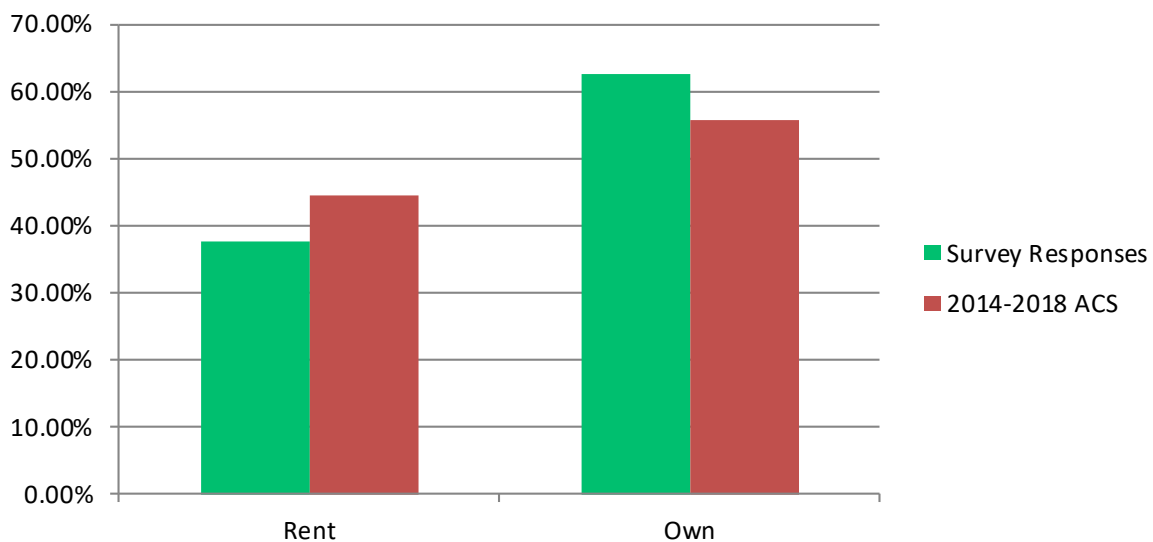


23. RENTERS: APPROXIMATELY HOW MUCH DO YOU CURRENTLY PAY FOR YOUR HOUSING EACH MONTH, INCLUDING RENT, INSURANCE AND UTILITIES?

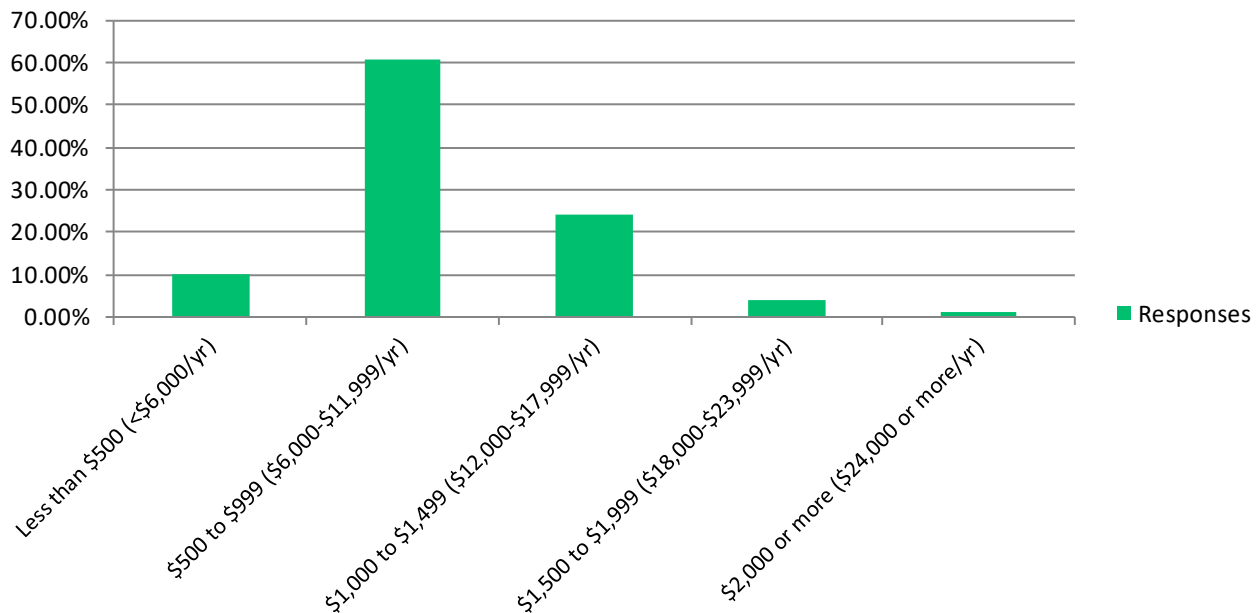


24. IF YOU ARE A RENTER, WOULD YOU CONSIDER LIVING IN AN ACCESSORY DWELLING UNIT (ADU)/GRANNY FLAT/ MOTHER-IN-LAW SUITE?

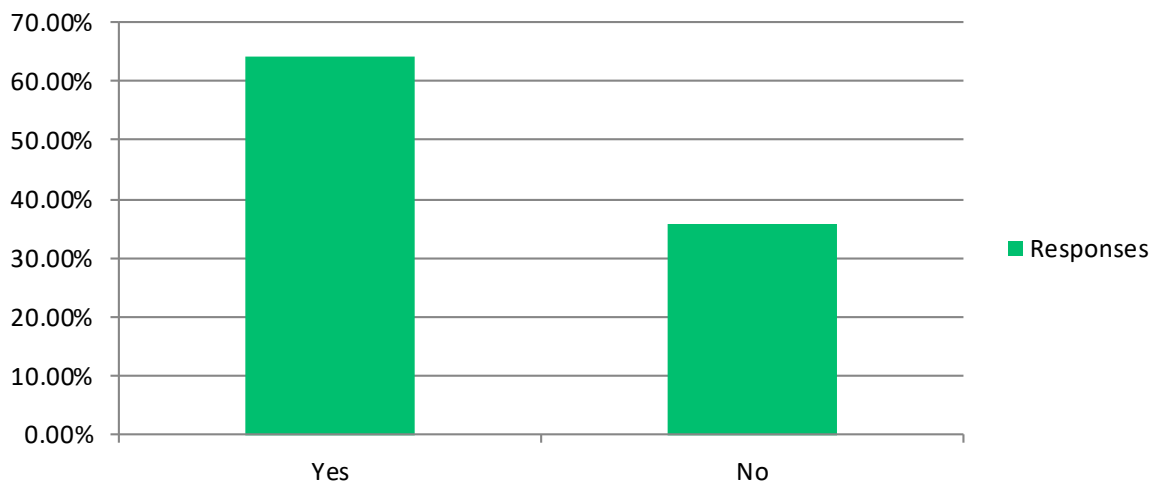


25. IF YOU OWN YOUR HOME, WHAT IS YOUR MONTHLY COST, INCLUDING UTILITIES, MORTGAGE PAYMENTS, TAXES, ETC.?

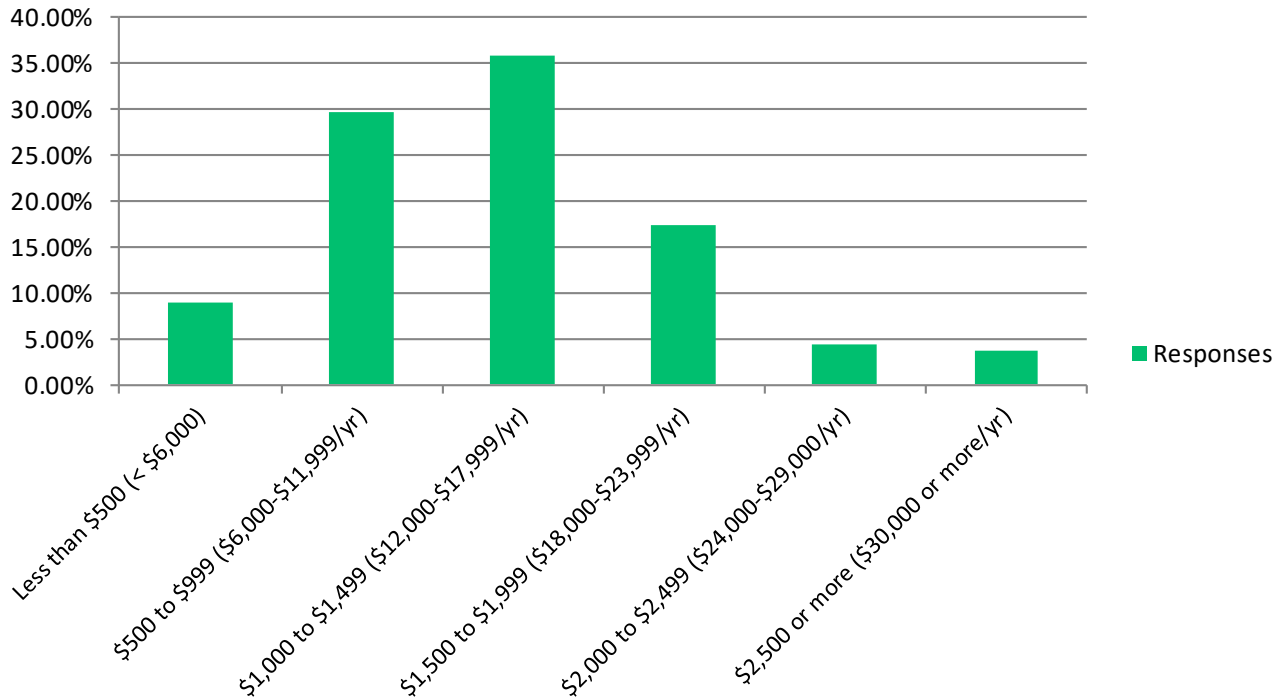


26. HOMEOWNERS: WHAT IS THE APPROXIMATE ASSESSED VALUE OR YOUR HOME?

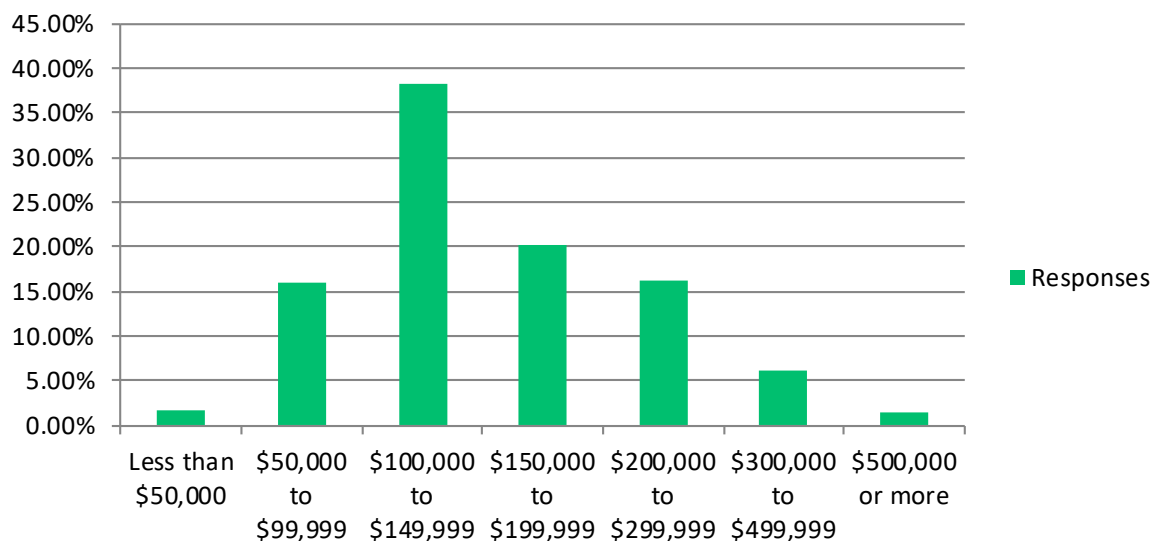

27. HOMEOWNERS: IF YOU WERE TO SELL YOUR HOME RIGHT NOW, WHAT DO YOU BELIEVE WOULD BE A FAIR MARKET PRICE?

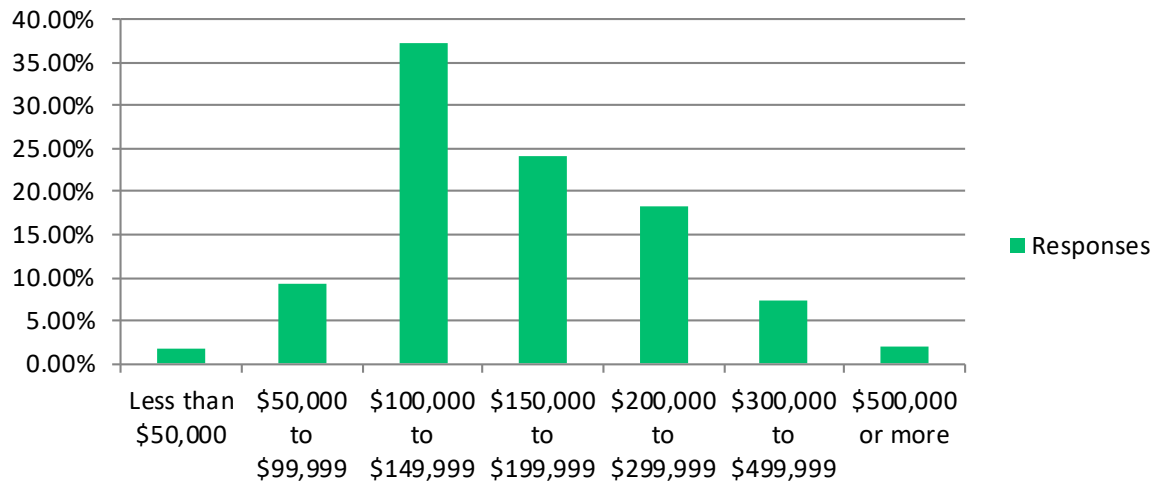


28. HOMEOWNERS: IN THE PAST 5 YEARS, HAVE YOU INVESTED MORE THAN \$2,500 IN IMPROVEMENTS TO AN EXISTING HOME, NOT INCLUDING STORM OR FLOOD DAMAGE REPAIR?*

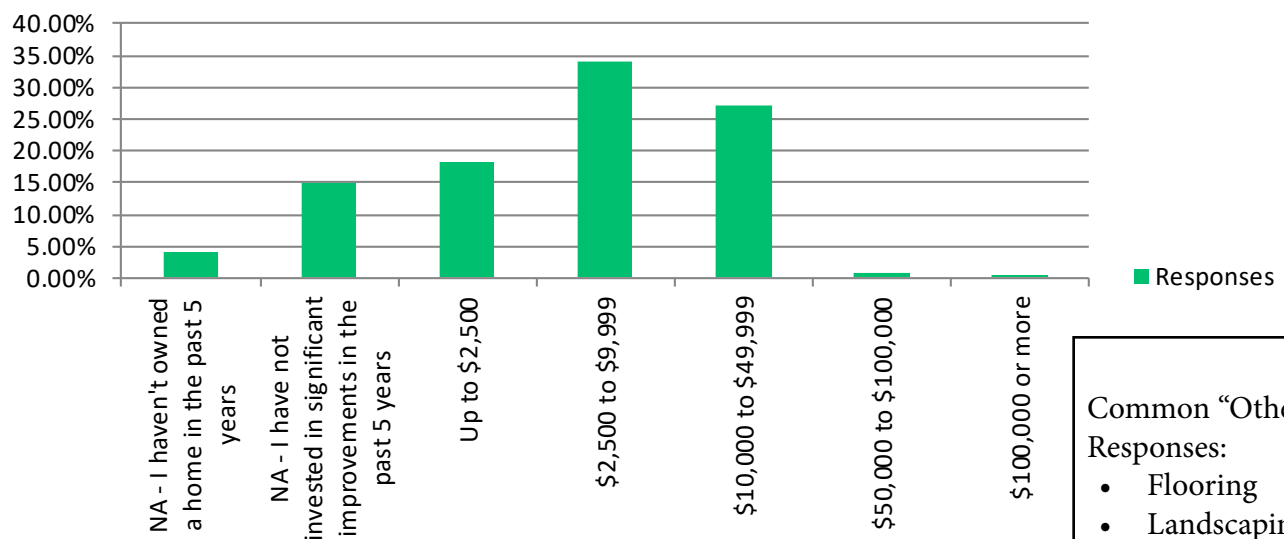


Common "Other" Responses:

- Flooring
- Landscaping
- Roof


29. HOMEOWNERS: IN THE NEXT 5 YEARS, DO YOU INTEND TO INVEST MORE THAN \$2,500 IN HOME IMPROVEMENTS?*

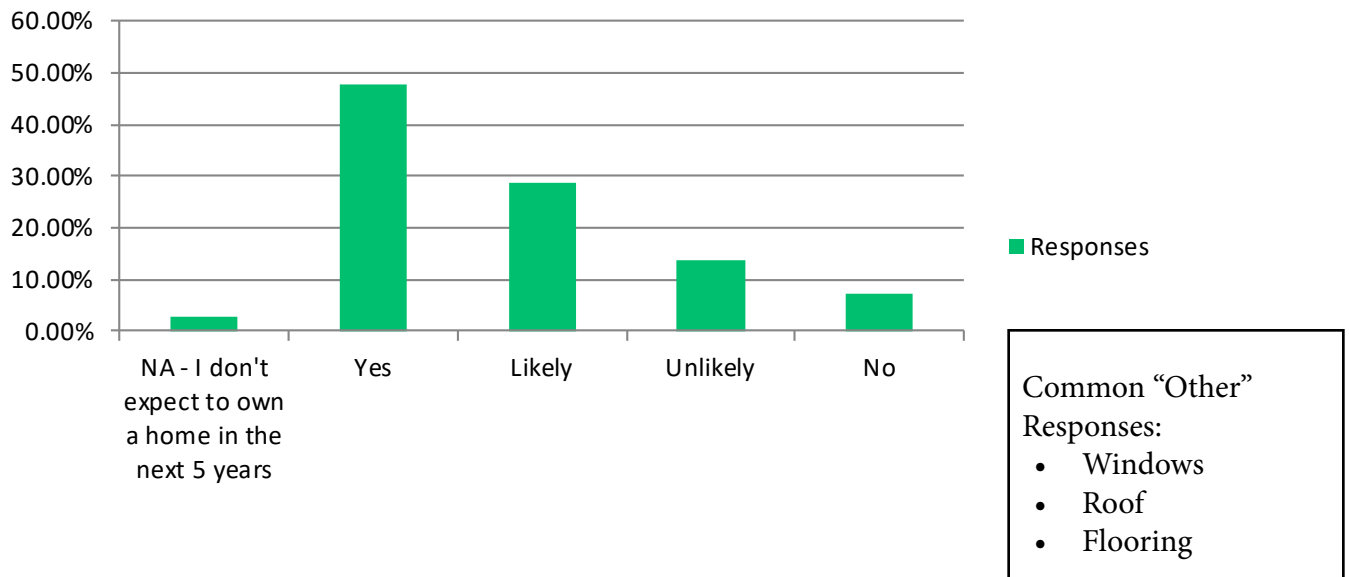


30. IF YOU OWN YOUR HOME, WOULD YOU BE INTERESTED IN ADDING AN ACCESSORY DWELLING UNIT (ADU), GRANNY FLAT/ MOTHER-IN-LAW SUITE TO YOUR PROPERTY?

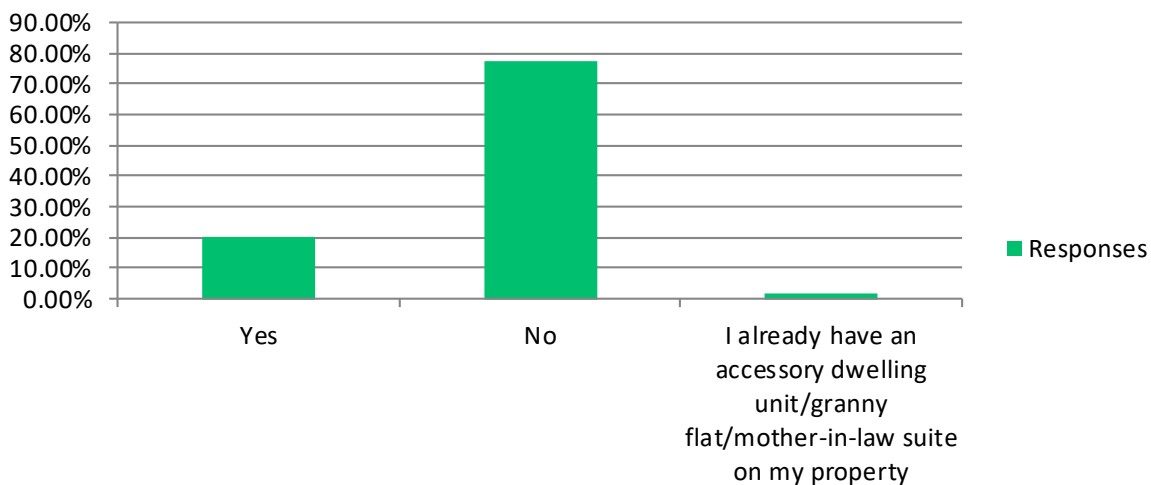


31. IF YOU OWN YOUR HOME, WOULD YOU BE INTERESTED IN PURCHASING AN INVESTMENT PROPERTY TO RENT OUT?

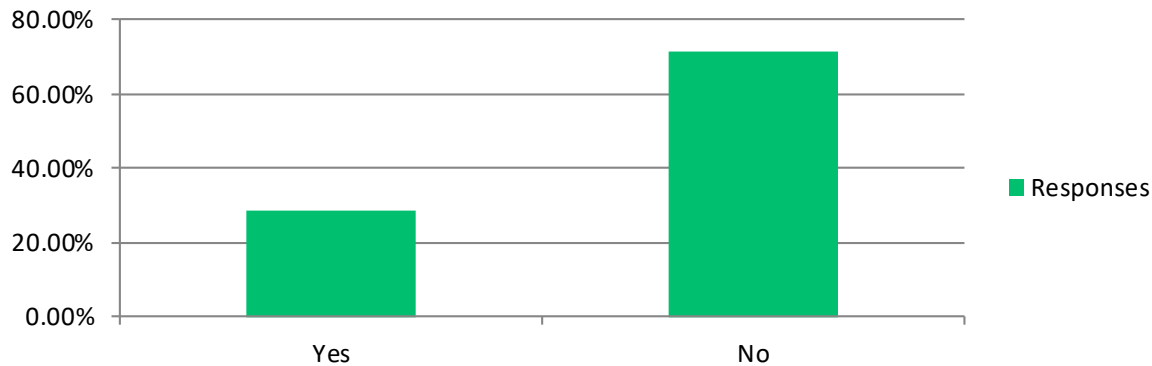


32. HOMEOWNERS: ARE YOU CURRENTLY RENTING YOUR PRIMARY RESIDENCE AS A SHORT TERM RENTAL (E.G. AIRBNB)?

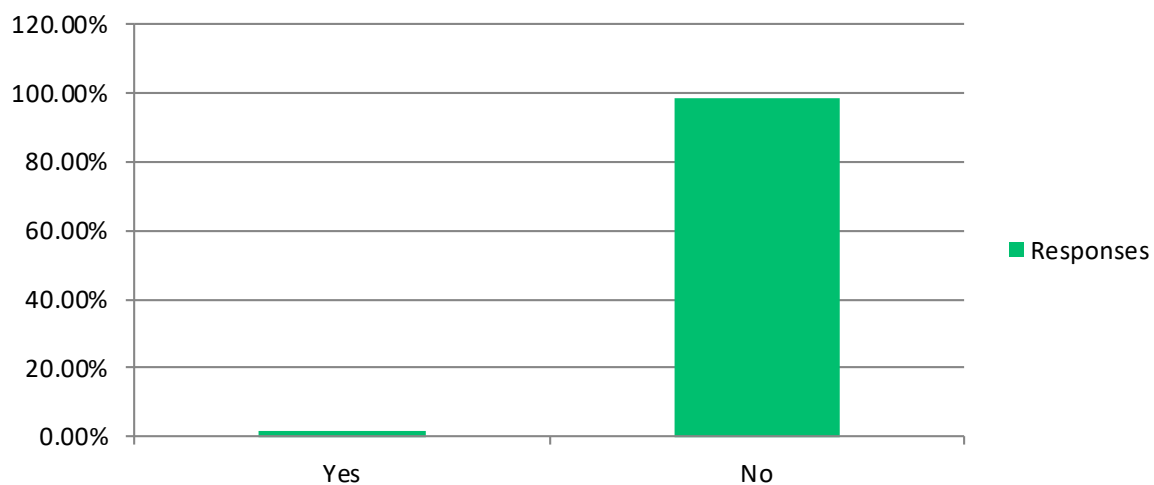


33. IN THE PAST FIVE YEARS, HAVE YOU HAD TO FOREGO OTHER NEEDS SUCH AS FOOD, HEALTHCARE, OR CHILDCARE TO ENSURE YOU COULD CONTINUE TO PAY FOR YOUR HOUSING?

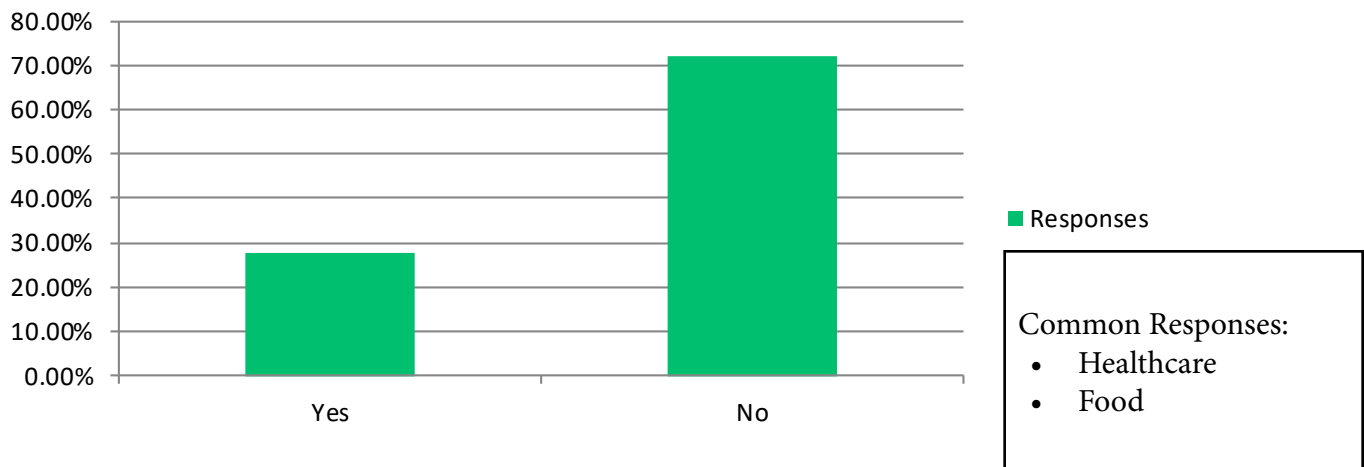


34. WHAT IS THE CONDITION OF YOUR HOME OR APARTMENT? CONSIDER BOTH THE BUILDING SYSTEMS AND THE INTERIOR AND EXTERIOR FINISHES?

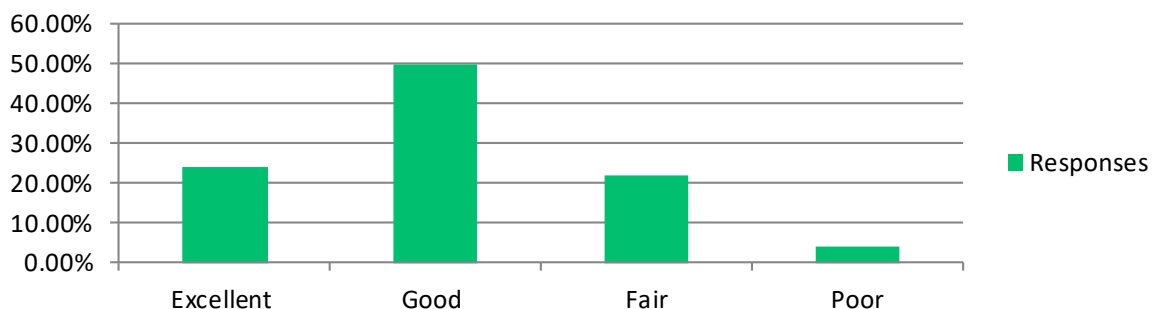


35. IF YOU WERE TO MOVE IN THE FUTURE, WOULD YOU RATHER RENT OR OWN YOUR HOUSING?

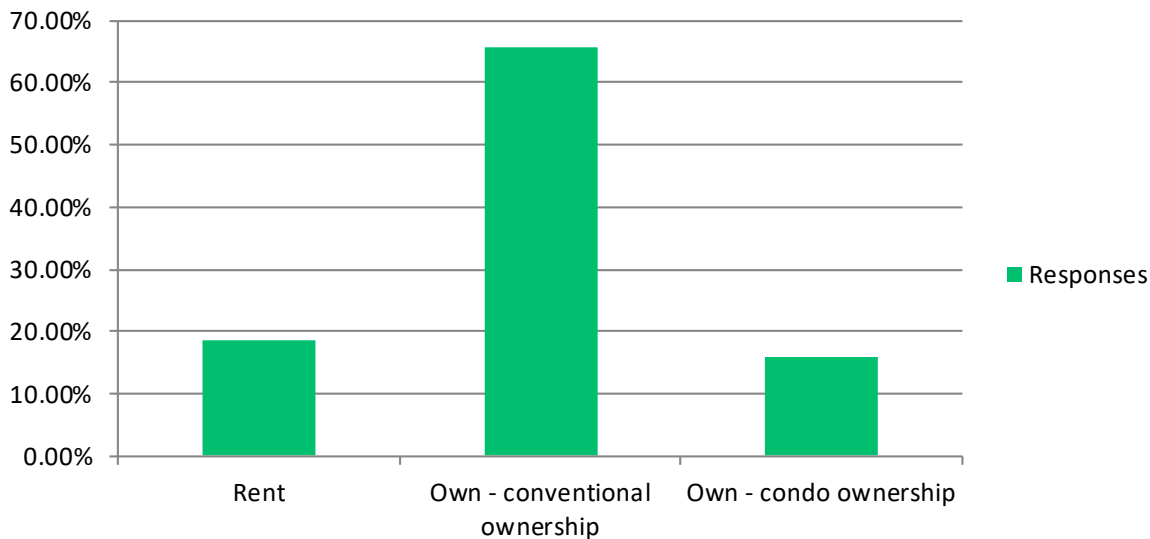


36. IF YOU WERE TO MOVE IN THE FUTURE, WHAT TYPE OF STRUCTURE WOULD APPEAL MOST TO YOU?

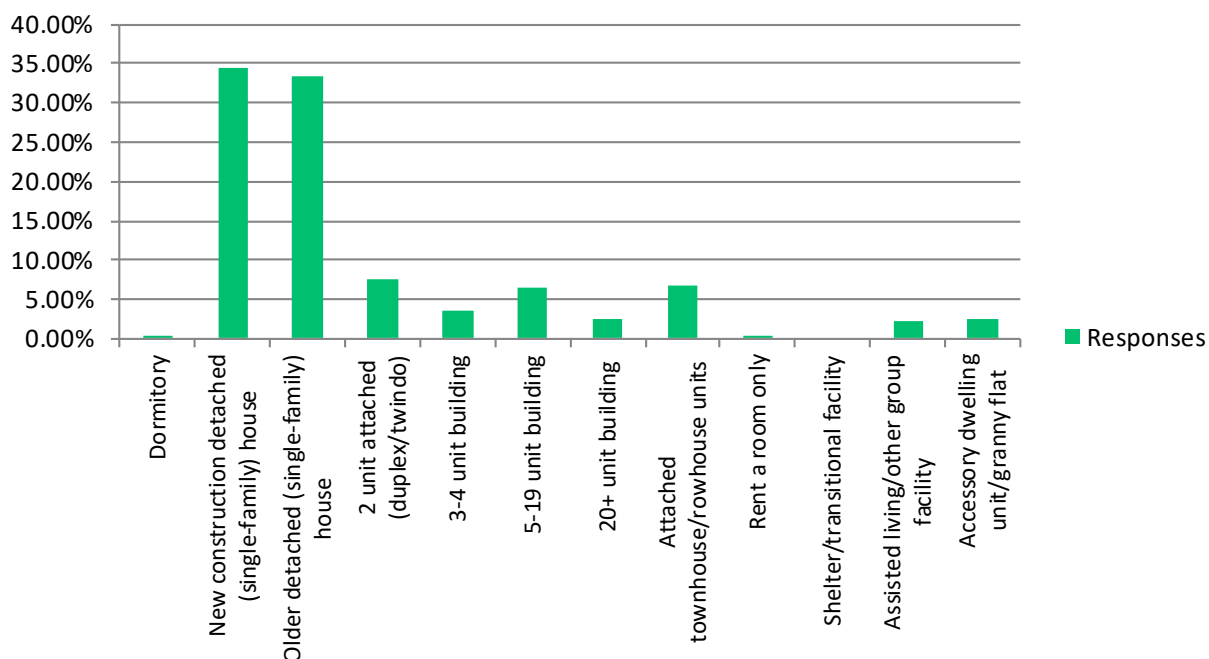

37. ARE YOU CURRENTLY PLANNING TO PURCHASE A HOME SOMEWHERE IN THE NEXT 2-3 YEARS?

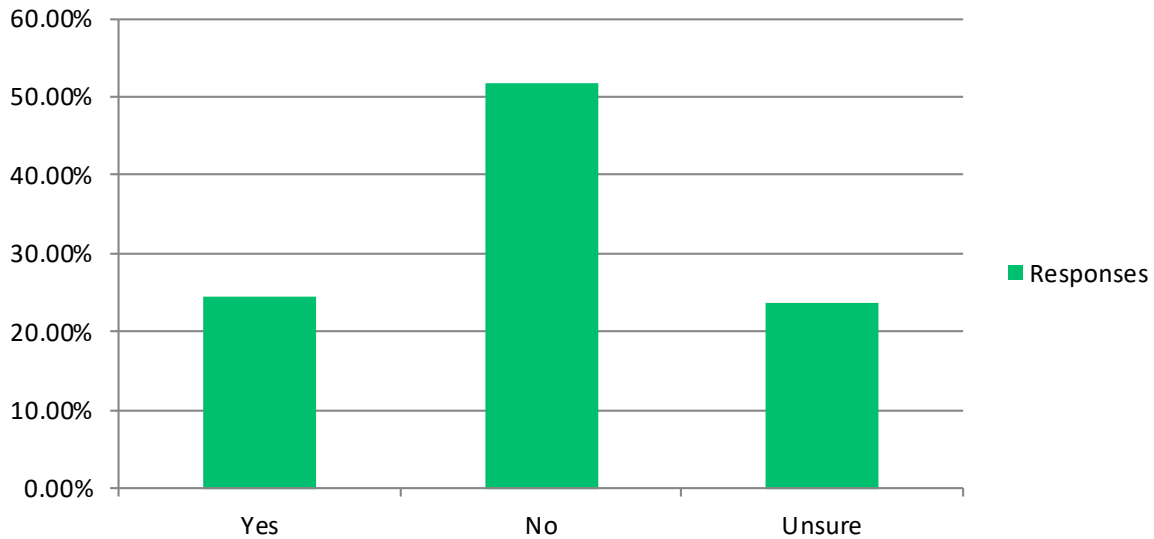

38. IF NO, WHAT ARE THE MAIN BARRIERS TO PURCHASING A HOME? SELECT ALL THAT APPLY.

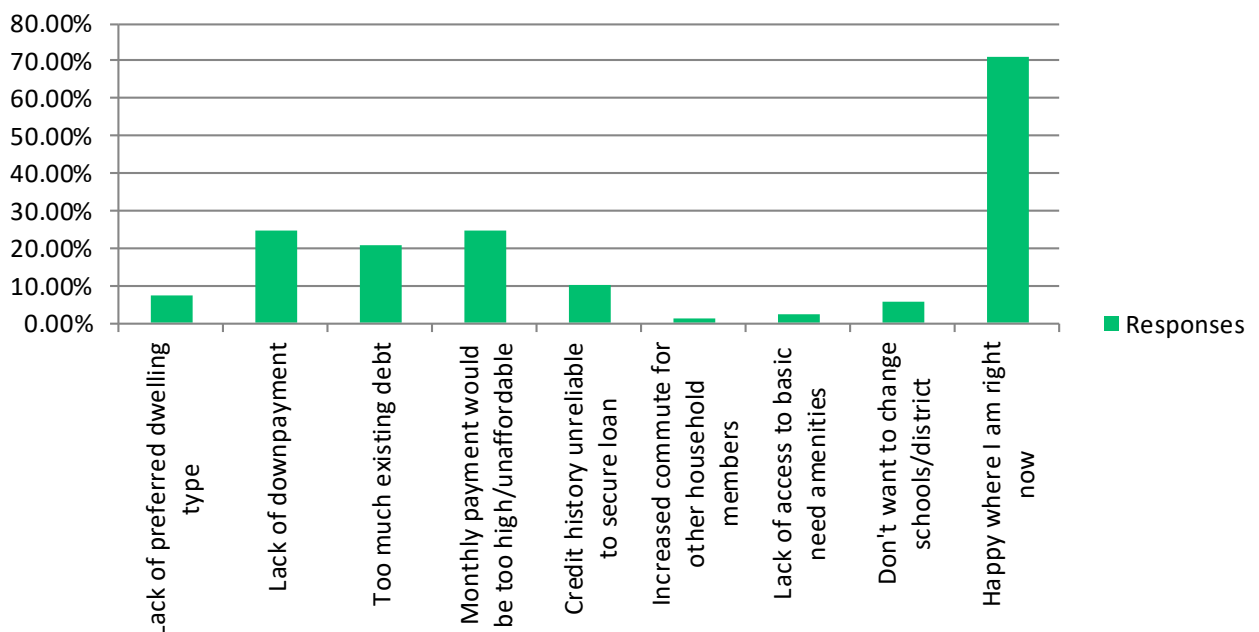


39. WHAT IS THE ANTICIPATED AMOUNT OF FUNDS YOU WOULD HAVE AVAILABLE TOWARD A DOWN PAYMENT FOR HOME PURCHASE?

Most Common Responses:

- \$10,000 (36 respondents)
- \$5,000 (35 respondents)
- \$20,000 (21 respondents)
- \$50,000 (19 respondents)
- None (10 respondents)


40. HAVE YOU PERCEIVED CHANGES IN HOUSING OPTIONS AND AVAILABILITY IN GREEN BAY OVER THE PAST 5 YEARS?*

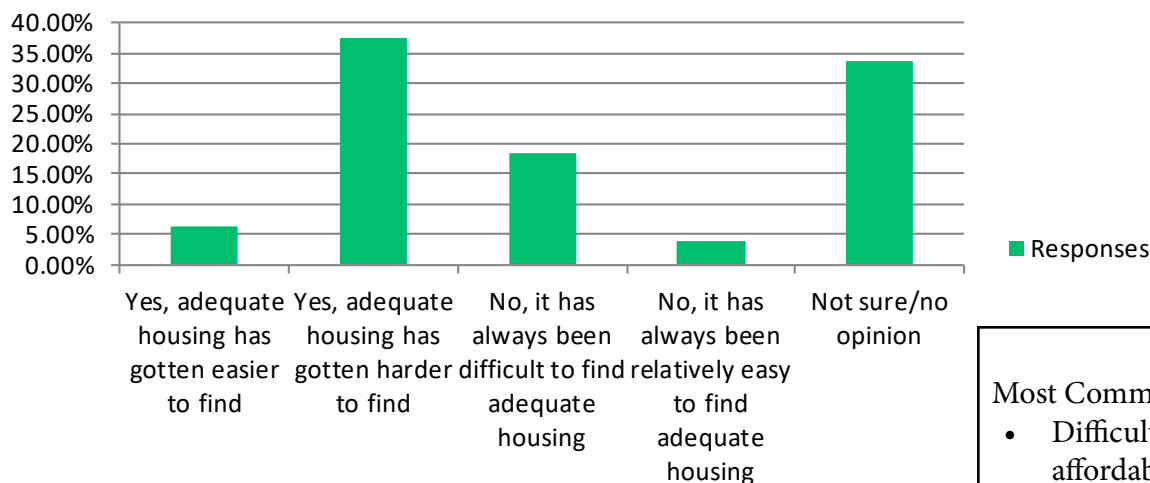


Most Common Response:

- Difficult to find quality, affordable housing.


41. IN YOUR OPINION, WHAT EFFECT DO EACH OF THE FOLLOWING ISSUES HAVE ON DECISIONS TO CHOOSE HOUSING IN GREEN BAY?*

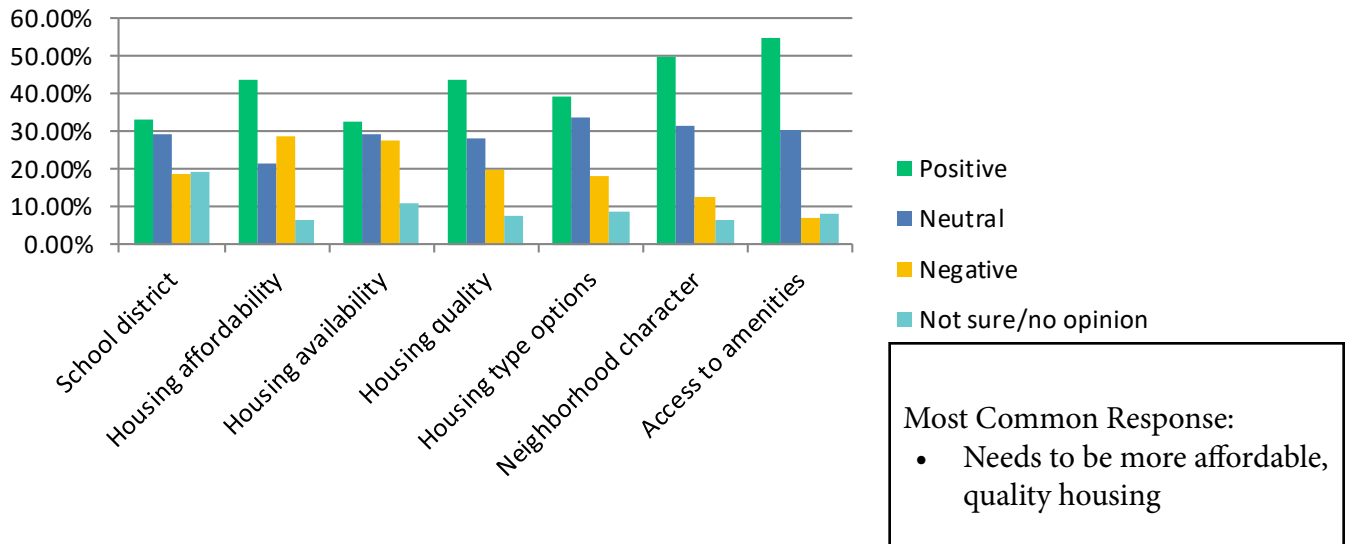

42. IN YOUR OPINION, WHAT ARE THE GREATEST UNMET HOUSING NEEDS IN GREEN BAY RIGHT NOW? (SELECT UP TO 3)

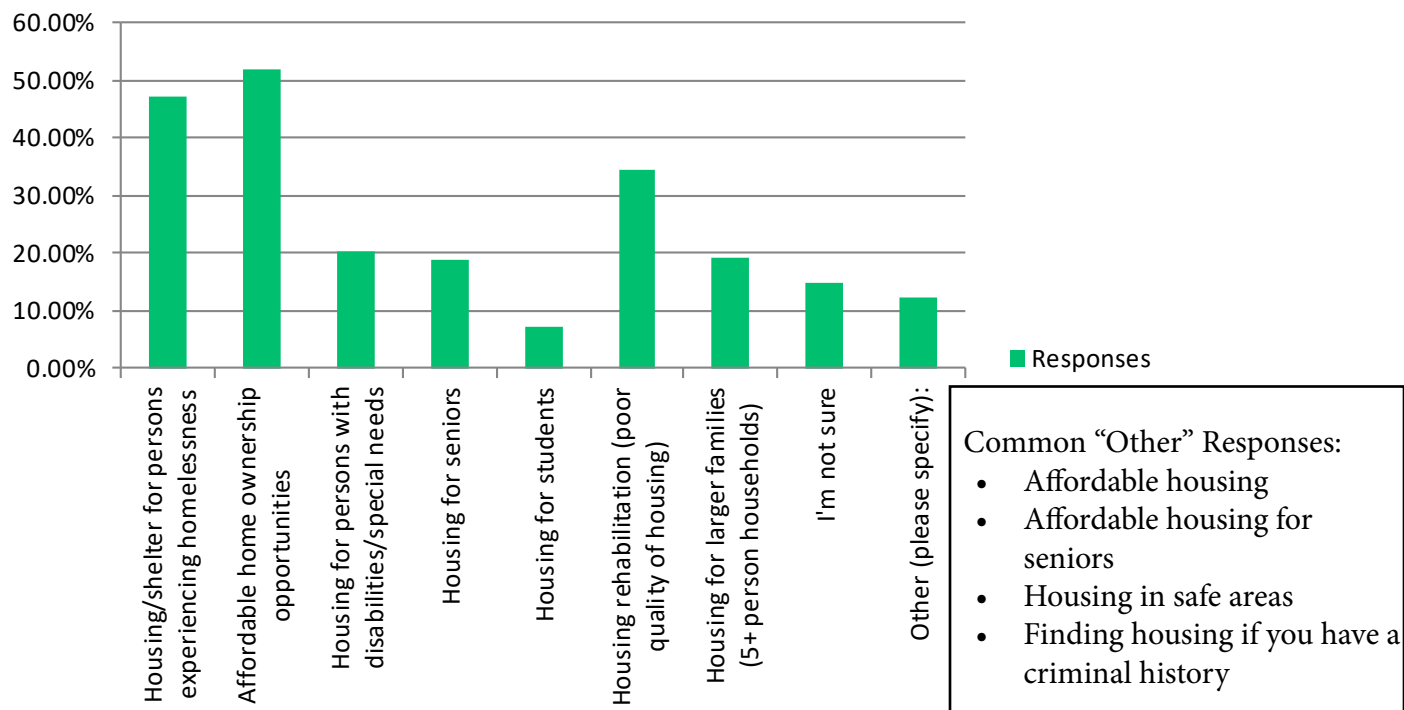

43. IF THE CITY WERE TO USE/CREATE PROGRAMS THAT TARGET A SPECIFIC HOUSING TYPE, IS THERE A SPECIFIC TYPE OF INVESTMENT YOU FEEL WOULD HAVE THE GREATEST BENEFIT?

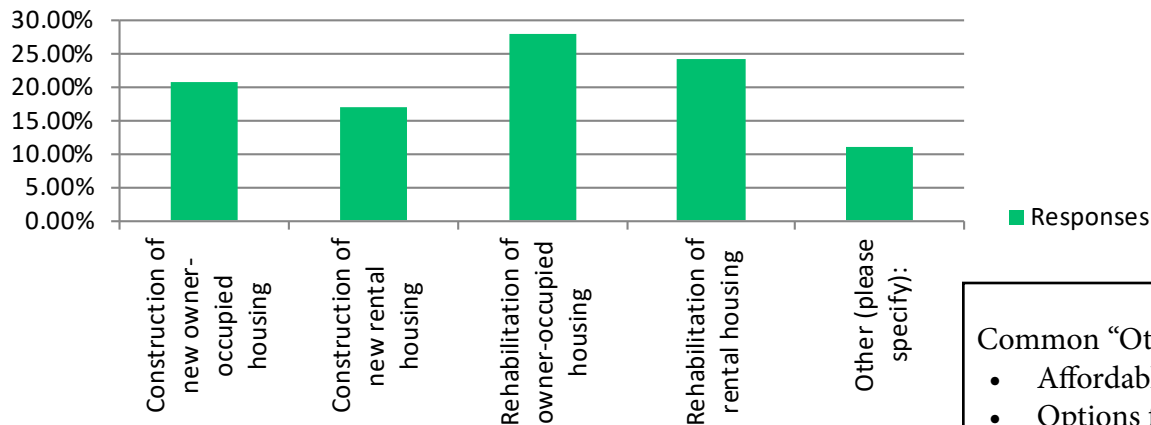

Common “Other” Responses:

- Affordable housing
- Options for homeless or people at risk of homelessness
- Affordable housing for seniors

OPEN-ENDED RESPONSES

1. In what community is your primary residence?

- New Franken by address, services provided by Green Bay
- Wrightstown
- Kewaunee County
- Parents
- Hobart
- Pittsfield
- Hobart
- Town of Morrison
- Hobart
- Hobart
- Sobieski
- Appleton
- Oshkosh, WI
- Village of Hobart
- Luxemburg
- Brown and Outagamie County
- Pulaksi
- Currently Manitowoc but hope to move back to the Green Bay within the next couple of years.
- Oconto
- Oneida/Hobart
- Wauwatosa
- Madison, WI
- Village of Hobart
- What do you want me to say
- Village of Hobart

(for now)

- Hobart
- Village of Hobart
- Village of Hobart
- Kaukauna but work in Green Bay
- Hobart
- Hobart
- Town of Eaton
- Village of Hobart
- Bay settlement

2. If you do not live in the City of Green Bay, please indicate what factored into that decision (select all that apply).

- City is dysfunctional.

- Rent is too high
- Crime
- Live closer to a previous job in another county.
- Moved in with my partner
- Anything affordable is shitty and looks ready to be condemned
- Living with family
- Location of St. Norbert Abbey
- I just happened to find a place in De Pere before I found one in Green Bay
- Space and distance

from busy city	wanted to be in that area	the parochial school our kids attended.	there but found home in Allouez
• Live in city	• lived in this home for 29 years	• I live in an apartment, and this is what turned up when I was looking.	but that was over 20 years ago.
• Serendipity	• quiet place to live	• Based out of MKE area	• Lack of innovation and close minded government
• First housing available that accepted my section 8 voucher	• out grew the home wanted a larger yard on a less busy street	• No affordable housing	• Nice neighborhoods were too expensive and cheap neighborhood were scary. No solid middle ground in the center.
• Was available when I was looking.	• No reason	• The house we liked ended up being in De Pere	• river access
• Location.	• Not a lot of acres, or space with standard city size lots	• Better Schools and Higher Paying Job	• Was in GB moved to better neighborhood
• Where I found condo that fit me	• Lack of confidence/ leadership with City Council, Alderman and Mayor(s)	• Wanted a large lot for a new house	• Taxes to high
• This is just where the house we wanted was located	• wanted to be in the country	• composition of the city council and its lack of genuine leadership	• Just liked this house
• More space & quieter neighborhood	• We downsized a couple years ago and the house just happened to be in Bellevue.	• Rural living	• Number of dogs/ cats too restricted
• Moved to take care of family next door.	• our program is for reservation boundaries	• The price of the house and lower taxes.	• Zero lot line duplex..I own my half
• Used to live in GB, but to many people renting properties to just to have them rented, so a lot of trash moved into GB. Wanted a safer community.	• Neighborhood/ safety	• I have not found any land I am comfortable with in Green Bay	• I'm retired
• Need more options downtown for groceries.	• Have a dog	• I found a house I like in De Pere.	• Just the house I bought was in ash-waubenon
• Quality of rental housing	• Moved in with my daughter.	• De Pere Has always been my home. I love it here.	• My former Job. I'm recently disabled, so I retired early.
• Have always grew up in Howard	• Property on river	• I live in Howard/ Green Bay (54313) and that's because of housing that was available to meet our needs	• Bears fan
• We are now retired but built years ago to be close to our jobs at that time.	• lack of places that accept cats for houses and duplexes	• Larger parcel of land	• House was available
• Discrimination.	• Found the condo I wanted in De Pere, after living in Allouez for 42 years	• NA	• Mas tranquilo
• Crime rate too high	• Specific house I wished to live in	• Country living with more land	3. In what community is your primary place of work?
• Quieter area	• We bought a home in Allouez in 1965, and built a home there in 1972 and are still there. At the time, we liked the suburban character, not having to deal with river crossing, and easy access to	• I chose my house to live in the Southwest High School Boundaries	• Harrison
• We've lived in the Village of Suamico since 1994; liked the rural feel while still being 15 minutes from downtown. Husband grew up in a rural area.		• We were looking in east de Pere as we had always lived	• All of Brown County equally
• My husband lived in De Pere and he			• Sturgeon bay
			• Appleton
			• Varies
			• Kimberly
			• Retired - Formerly worked in Green Bay
			• Home
			• Retired
			• Retired
			• Retired

- Keshena, WI
- Appleton
- Retired
- Retired
- Appleton
- Retired
- Appleton
- Disabled
- All over Wi
- Do not work
- Retired
- Menominee MI
- Keshena and Green Bay
- retired
- Retired
- Louisville, KY
- retired
- Retired
- New London, WI
- Not employed in WI right now
- Retired
- Retired
- Retired
- Retired
- Don't work
- Shawano, WI
- Real estate- all over northeast wi
- Retired
- Appleton
- I work from home for myself
- Retired
- Retired
- Retired
- primarily Fox Cities
- Stay at home mom
- Kewaunee
- Outgamie
- Disabled/retired
- Retired
- Madison
- Retired
- Retired
- Retired
- Retired
- Retired but volunteer i n city of gb
- Retired
- Menasha
- Retired from employment in Green Bay
- Oneida
- oneida
- travel between Manitowoc, Ashwaubenon, DePere, & Suamico 2nd of- fice in Green Bay
- Retired
- As a caregiver I travel in the greater GB area
- Not working
- Retired
- Retired
- Oneida
- Retired
- Oneida
- Retired
- Retired
- Disabled, no longer work
- City of Kaukauna
- Retired
- Retired from Ballin Hospital.
- Pulaski
- Milwaukee
- Travel all of Wisconsin
- Disability person
- Madison, WI
- retired
- Neenah
- Oneida
- Neenah-Menaaha
- retired previously
- Kewanee
- Stay at home mother
- Retired
- I work from home. My employer is based out of Kentucky, though there is an office in Depere.
- Manitowoc County
- WAH for a company in De Pere
- Two Rivers
- I am a disabled veteran, I do not work.
- Oneida, Wisconsin
- N/A
- I am a realtor so I cover all of North-east Wisconsin
- Retired
- Remote (Travel and Online)
- Brown County - I am a real estate agent
- Retired
- Retired - not working out of the house.
- Unemployed
- Retired
- Retired
- Retired
- Disabled
- I travel. Appleton, Green Bay are where I make the most though
- Retired
- Retired
- I had worked for HS school district my husband had an office in Allouez but now works froma- home office
- I'm going to school in MN.
- Oneida
- Retired
- Retired
- City of Appleton
- retired
- retired
- Retired now
- I travel for work
- Currently not working
- Denmark
- retired
- Retired
- Appleton, WI
- Retired
- retired
- retired
- retired
- Retired
- Retire
- City if Shawano
- I don't work - re- tired
- Oneida
- Travel through state
- Disabled
- Mishicot, but was working in GB when we moved here
- Marinette
- Retired, previously City of GB
- Seymour
- Self employed and travel to several communities regularly
- On Disability
- I work throughout the state in real estate
- Retired
- Manitowoc
- Retired
- retired
- Retired
- Outside sales rep
- Manitowoc
- N/A
- unemployed
- Appleton
- Retired
- Hobart
- Oneida
- retired
- Stay at home mom
- Seymour
- Hobart

13. In the past 5 years, have housing-related issues impacted your ability to attract quality employees?

- I am self employed

- rent for moderate income workers is difficult to find
 - 50% of my employees live 30 - 75 miles away because housing is less expensive elsewhere.
 - These questions don't apply to me. I am a real estate salesperson paid on commission
 - While I am self-employed at the moment, the housing market has a large disparity as it relates to multi-family living. New properties are constructed that support young professional salaries of larger metropolitan areas without the jobs in the area to support it.
 - 50% of my employees live 30 - 75 miles away and must commute to work. Often it is due to the price of quality housing in GB.
 - Need more technical people or skilled
- 16. What mode of transportation do you use to get to work?**
- Work at home
 - And sometimes walk
 - Work from home
 - Work from home
 - Wah
 - Coronavirus, lost job
 - Prior to retirement, I drove alone to work and occasionally took the bus
- None - work from home
 - Car
 - I am retired
 - Not employed
 - N/A
 - N/A
 - N/a
 - Work from home
 - Retired
 - Retired
 - Not employed
 - Work from home
 - Work at home
 - I stay at home
 - retired
 - Z
 - N/A retired
 - Employer's Provided vehicle
 - Work from home
 - retired
 - Homemaker
 - Transport people in my job
 - Retired
 - Dont work
 - I don't work
 - Retired
 - Retired
 - Retired
 - Retired, but would drive
 - Retired
 - I live where I work part-time.
 - Also work from home
 - Work from home
 - Retired
 - Retired
 - Drive myself
 - I work remotely
 - Work from home
 - work from home
 - Work at home
 - Retired
 - Retired
 - Drive car
 - Disability
 - Retired
- Get a ride from family
 - Retired
 - Work at home
 - None
 - Do not work now
 - Telecommute from home
 - Do not work, but would drive alone if did.
 - Ride with my husband
 - Ride with husband
 - Drive with wife
 - I am a homemaker, my house is where I work.
 - Retired
 - Disabled, no longer work and do not own a vehicle
 - Retired
 - WAH
 - I mostly work at home but use above modes when needed
 - I do not work
 - n/a--retired
 - Car
 - My vehicle to bring kids to school
 - N/A retired
 - work from home
 - Work from home. When I used to work in the office, I drove alone.
 - WAH
 - Do not work
 - retired
 - As I have said, I'm retired. I used to work for Prevea.
 - Work from home
 - I work from home, but use my bike or walk to get around town
 - Retired
 - With from home
- N/A
 - work from home
 - Retired
 - Work at home
 - Retired
 - Don't work
 - Retired
 - NA
 - retired
 - Typically fly
 - Work at Home
 - Retired
 - Work at home
 - None, work from home
 - none
 - I work from home
 - Unable to drive/disabled
 - Take a cab (only if I have not other alternative) and rides from friends and family.
 - retired
 - Oc
 - Pussy
 - I travel to my clients homes in Wi.... Green bay, fox valley, milwaukee, wausau wherever needed
 - N/A
 - Work from home or drive bi-weekly for meetings
 - I drive hubby takes employer bus
 - Retired, previously a car
 - retired no work
 - I am on disability
 - I work at home. I walk into my home office
 - Not applicable
 - none
 - N/A
 - Work from home
 - Retired

- Drive myself
 - retired
 - Stay at home mom
 - Retired
 - Snowmobile
 - Coche
- 21. What were the important factors in deciding to live at your current residence? (select all that apply)**
- Zoning
 - No lease, sold my home and looking for a new home to buy
 - Just a few not enough places accept housing
 - Moved from out of state and couldn't find anything else
 - Pet friendly
 - Dog-friendly
 - My family is nearby
 - Close to activities downtown
 - Friends
 - House was passed down
 - I am homeless live in a shelter
 - House was previously owned by family
 - All applicable
 - assisting family with rental expenses
 - Backyard is on a park - very important - looked for conservancy or park
 - Home of my religious community
 - They didn't run a credit check
 - Accepts big dogs 100lbs
 - Accepted dogs
 - Had no other opinion had to take what
- I could
 - Took housing
 - Its near a park I have a dog
 - Pet friendly
 - Availability/cost
 - Pet friendly
 - Good friends.
 - Took over family member's lease
 - Grew up here
 - Can't find anywhere else to take housing assistance
 - All of the above
 - Cat friendly; no smoking allowed in building
 - Pet friendly
 - Inherited
 - The home is owned by a family member
 - B
 - Accepts cats
 - VA financed
 - It's the Motherhouse of my Religious Congregation.
 - Pet friendly
 - We needed to move quickly for my job and it was the best duplex we found
 - Number of bedrooms since we have a large family
 - Home was owned by my grandparents
 - Handicap accessible
 - Low income senior apartment
 - Was homeless
 - Homless with children
 - Moved in with my partner who owns the home
 - Moved in with partner
 - accessibility
 - Attached 2 car
- garage
 - Pet policy
 - Close to relative
 - provided internet and cable when moved in
 - Parent's home
 - Handicapped accessible
 - It is attached to my husbands place of employment
 - Allowed Pets
 - Investment opportunity and area rental income levels
 - Close to family
 - Village Board, Village Growth and Village Community
 - Walkable neighborhood for significant other who does not drive
 - In unit laundry
 - Accepted housing
 - Having a cat be allowed
 - Services-snow removal, lawn mowing
 - Inherited from parents
 - Met housing requirements based on cost
 - Allowed my one pet; a friendly cat
 - Character of my home
 - Needed to find a new place to live quickly due to a family member needing to go into a nursing home.
 - take cats with reasonable fees
 - The only place that let me move in
 - Availability
- husband's boyhood home
 - Accepts Housing Assistance
 - Takes rental assistance/Section 8 housing
 - Housing/ ICS
 - Easy to get to City Trail and Fox River Trail
 - Availability
 - Live on a lake
 - garage size, trees, yard, condition of home, I like the way my home feels
 - Sidewalks
 - Housing allowed
 - Staying with parents bc I can't afford to live alone with my 2 kids
 - Pet friendly
 - Been there 30+ years & moving sucks.
 - Excepted my dogs
 - Close to family that helps me after surgeries
 - Oneida land
 - Yard size
 - I live alone
 - If it can generate income (duplex)
 - Pet friendliness
 - Building character
 - Custom Built
 - Availability
 - number of bedrooms
 - No transient housing and no sex offenders
 - Work requirement
 - Allows dogs
 - Character of home
 - More land
 - Bought from a friend

• Family home • Amenities (washed&dryer, garage, etc.) • I liked the apartment's old world charm. • Central air • Scenery • Attached garage • Green Bay Packers • View of the bay • It's paid for • Cost was a factor, but mostly what we could get for our money and how reliable the investment felt... would we get it back someday and were others investing and maintaining their property. • Sold mobile home • Family home • water access • Although shopping/grocery is important, being close to downtown/the Broadway district (along with my child's schooling) is a huge factor: living close to downtown means we can actually have a life when the buses aren't running. Being close to grocery and shopping isn't so great if we are too far away from recreation and living. • Lots of land • Family • Pet friendly • Trying to report illegal activity so neighborhood im-	proves so I can sell and MOVE OUT of GREEN BAY • Inherited property, but my selection is based off of deciding factors that I would highly consider, and Safety • Yard! • Availability • Lambeau and attached garage for pets • Owned and lived in home since 1973 • Moved in with partner • Purchased as an owner occupied investment property • Central air, a space for a garden, and the feeling • Rent amount • Pet policy • Small enough to maintain despite disability • Pet Friendly! • Husband already owned • Couldn't afford my own place and school districe • That one new brewery by that place • Yard for my dog • Porque tengo 4 hijos y tenía que separarlos • Las escuelas estan con distancia para caminar. 28. In the past 5 years, have you invested more than \$2,500 in improvements to an existing home, not including storm or flood damage repair?	If so, approximately how much have you invested? • Windows roof heating and cooling • New roof /windows • Roof, fence, windows, water heater, furnace, interior improvements • New windows, deck, plumbing improvements, landscaping, new basement insulation, interior painting, kitchen repair, General maintance. • Fixtures, appliances, doors, furnace • Landscaping & regrading, redone cabinets in bathroom and kitchen • Finished basement, fenced yard, replaced flooring • Fence, flooring • Hardwood floors installed, finished basement • Roof, hot water heater, Plumbing • New windows and siding plus wood fence • Furnace • air filtration system on furnace because of the coal piles, and water heater • Fence, new boiler, washer and drier, paint • Finished basement • Updates to floors, bathroom, kitchen and ac. • Bathroom , roof, new window, paint • New windows, new	furnace, new flooring • Doors, windows, furnace, A/C, • Renovated north entrance • Hvac. Insulation. Lighting. Bathroom remodel • we have done various remodelings and then we have done Roofing as well as siding and new windows • New roof in 2019 • Roof, bath, flooring • Cosmetic, landscaping • New flooring, paint, leaking basement fixed. • Basement windows, deck, bathtub replacement • Deck, windows, roof, furnace, interior remodeling • Driveway, roof,painting • New water heater, paint, bathroom floor, outside landscaping. • New windows • Fence, landscaping, interior upgrades. • Remodeling • New furnace and AC • New windows • Remodeled kitchen and bathroom, hung new drywall in master bedroom and living room then painted those rooms, new carpeting in both bedrooms and living room, vinyl flooring
--	--	---	--

in kitchen bathroom by and hallway, new baseboard trim and doors in living room both bedrooms kitchen and bathroom, upgraded electrical system to a fuse box and put in new wiring, and black topped out driveway. • Replaced windows • “Landscape curbing • Wet bar” • New roof • Flooring and kitchen • “Bathroom remodel • Kitchen remodel “ • Windows, bathroom, carpeting • Complete remodel, flooring, kitchen, light fixtures • New Windows, trim work, landscaping • Painted exterior, water control in basement • Windows, roof, garage door • New roof \$13K, paint 3K • New driveway • Sun room attached garagw • Replaced water pipes • Basement remodel • Reconstruction of the back half of our house due to water damage and age • Furnace/ac, roof, fence, landscape, paint • New flooring, significant painting, deck restoration. • Roof, hardwood	floor, new toilets furnace air conditioner insulation • Remodeled bathrooms • Windows, doors, back yard. • “Kitchen, Bath, widows, furnace, air Plumbing” • Repaint kitchen, main living area, bathroom, and 2 bedrooms; new furnace and central AC; new doorbells and outdoor security camera system; complete bathroom remodel down to the studs: new flooring, fan, light fixtures above the sink and vanity, paint, drywall, plaster, electrical, plumbing, toilet, sink, faucets, shower, tub, mirrors, fans and linen cabinets; refinish all hardwood floors; kitchen remodel: new counters, toe kicks, sink, faucet, stove, and wainscotting (in the eating area), new light fixtures with individual fans in the main living area for each of the two rooms; new washer and dryer hoses for the existing machines in the basement; moisture barriers for the crawl space; complete replacement, leveling and regrading of the outdoor patio w/ new patio	paver bricks; sealing outdoor leaks with expansion foam to keep out water and other critters; installation of new hardwood door jams and reducers to cover gaps in the floor between rooms • Remodel, painting, • Variety of home projects • Remodeled bathroom and landscaping • Remodeled bathroom. • Fence, landscaping, flooring • Windows, deck, fence • New furnace, new roof, pressure tank • New door and screen doors, lighting and painting. New walk in shower. New double concrete driveway and walk up area. • Roof and gutter repair, upgraded electrical panel, installed overhead lighting throughout, installed fence around the back yard, painting, replaced old door-knobs, installed new garage door • New windows, flooring and painting inside rooms. • “Built an addition • “ • windows - ac - furnace • New heating system • Landscaping	• New roofing 20,000 • Leaf guard gutters • Roof repair, plumbing repair, house painting • Fixed basement walls and updated basement, added fence • New windows, doors, gutters, downspouts n gutter tops. Trimmed my huge tree in the backyard too. Patio doors. Upgrade to my kitchen w new granite countertops and new cabinet doors. • windows, painted and resealed the basement, new gutters, • Landscape • New roof, new hot water heater • Paint house, windows, install patio, weatherized basement, upgraded bath, replaced main line to home • window pane (glass only) replacement, landscaping, carpet replacement • Curb appeal • Updated bathroom and deck • New kitchen cabinets, interior and exterior doors. New lighting, new flooring. Insulated house. • New furnace • Flooring, landscaping, bathroom updates • Flooring, paint, fence, landscaping
---	--	--	--

- Updated Electrical; carpeting
- New siding, painting, flooring
- Landscaping
- Windows replaced, poured patio and landscape curbing, vinyl flooring, exterior eaves and gutters, gas fireplace insert update, landscaping, storage shed.
- We remodeled the apartment that my husband and I live and replaced furnaces in other units.
- flooring, bathroom upgrades
- outdoor landscaping
- "New driveway
- New furnace
- Various yard work
- New sink
- New plumbing work"
- remodeled kitchen (\$15,000) new roof (\$9,000), build a shed (\$6,000)
- New Windows, flooring, privacy fence, finished basement
- Duplex renovations. Replaced both AC units, and furnace one one side, replaced roof, completed basement and egress window for one side. Complete renovation on other side including ripping out all flooring and replacing with hardwood, and new tile in bathrooms, repainted all walls
- and ceiling, tore out and replaced all trim and doors, replaced all light fixtures and updated outlets, refinished kitchen cabinets.
- Installed a chair on the stairway for accessibility.
- "New floors
- Chimney work"
- Remodel bathrooms, family room, new deck, front door, landscaping
- New garage
- New roof
- Finished the basement and updated the landscaping.
- Hardwood floors, new roof
- landscaping, third driveway stall
- mudjacking driveway, regrating the lawn, fixing the basement structure
- Added a garage stall, gutted and updated two bathrooms
- New roof, new furnace, new water heater.
- I've insulated, replaced the furnace and water heater. Repaired the chimney which was deteriorating.
- Gut rehab of a house built in 1903.
- New roof
- Kitchen replacement, updates throughout
- Concrete patio and driveway, landscaping, new furnace and new roof.
- Psyned exterior and Had backyard dug out so doesn't flood again
- Windows and doors
- Gutter guards
- Replaced doors and windows on main floor to improve energy efficiency, remodeled front porch, and upgrade appliances.
- Replaced windows in our upstairs
- New Roof
- Wood burner, fence
- Flooring, paint, light fixtures, faucet, vanity
- Carpet, fencing, paint
- Front and back porches, concrete repair
- Kitchen renovations, bathroom toilet and fixtures
- vinyl fence in back yard
- addition to kitchen and complete remodel of kitchen. opened up staircase, new flooring, all new paint
- roof replacement
- Renovation of a rental property we own and renovation of a personal property. Includes flooring -vinyl plank, decking, paint, fireplace, appliances, lighting, insulation, drywall, carpeting, kitchen counters and cabinets, and bathrooms.
- Ceiling plaster work
- interior, Ripping out old carpeting and linoleum, refinishing wood floors, new stove, new refrigerator, painting interior walls
- Replaced roof and furnace.
- New flooring, installed dishwasher
- New furnace and water heater, window wells & covers, created a garden plot and 2 raised beds, new sump pump and sump pump back up battery/charger, new handles on kitchen cupboards, new hardware for kitchen and bathroom sinks, landscape mulching, humidifier for basement
- Bathroom remodel. Landscaping and Furnace and other repairs
- Bathroom remodel, kitchen remodel, paint, floors, furnace, ac
- Added dishwasher and updated countertops. New shower/tub and tiled bathroom. New Furnace and Added Air Conditioning.
- Floors / Bathrooms
- New roof and gutters
- Garage doors. Landscaping. Flooring.
- New furnace, water heater, some plumbing, new roof, new

- sides in shed, painting, regal zing of old windows
- Gutters, kitchen counter tops, fix roof, insulation redo bathroom
- Fence with gate
- Flooring (carpet, vinyl), landscaping, roof repairs, staining
- Bathroom update, attic insulation, paint
- pergola, added bedroom
- 2300\$ new chimney and 10k new roof
- Landscaping
- Landscaping, roof, furnace
- Doors, outlets, switches, light fixtures, smoke/co detectors
- full kitchen remodel, bathroom floor, plastering, painting, bathroom vanity, light fixtures, floor refinishing, exterior painting, extensive porch repair in progress
- Complete interior paint, new interior doors/trim, refaced kitchen cabinets/ granite counter, all flooring, all light fixtures, cultured stone on 13' high fireplace, bath vanities, water heater, furnace, radon system, finished rec room in lower level, plastered/painted garage interior, some new siding, new deck, all new landscaping.
- updated kitchen, bathrooms and laundry
- Windows & doors
- Garage roof, porch roof, remodel porch, sump pump, new AC and new stove
- Painting, appliances, window treatments, landscaping
- New roof
- New furnace and central AC, many cosmetic updates to the home.
- new windows, flooring, updated kitchen, 3rd stall garage addition, driveway, landscaping
- new roof 2 years ago
- bathroom remodel, fencing for backyard
- Windows, furnace, water heater, electrical.
- Appliances, basement leak repairs, roof, garage door, new deck, paint, window repair
- Windows, insulation, landscaping
- Landscaping, new deck, new flooring
- Roof, bathrooms, windows, floors (hard wood and carpet), kitchens
- Floorings, light fixtures, appliances
- new flooring throughout entire house.
- roof windows
- doors, furn, etc
- Updated kitchen counters, sink and DW; minor case-work and flooring changes, installed new blinds in several windows
- New roof, new furnace, installed central air
- Swimming pool renovation
- Opened up kitchen and living area, remodeled kitchen, living room and new flooring.
- Kitchen update
- Knocked out wall, opened up basement stairwell, all new flooring, remodeled bathroom, new appliances
- Front porch, cedar fence
- Landscaping
- Flooring, lighting, landscaping, windows, doors
- New furnace & ductwork; new hot water heater; new doors and 1 new window; new, insulated garage door; attic insulation added; new roof; new siding w/brickwork; new outdoor storage shed; new vinyl privacy fence. New walk-in shower & bathroom flooring, new vanity; new kitchen cupboards and flooring. New kitchen sink.
- new flooring, new appliances, finished basement
- new roof on house and garage, plumbing & new tile in shower, replaced segment of sewer pipe near st.
- Roof, Plumbing, Plastering, Floor Refinishing, lighting...
- Upgraded foyer and bathroom. Upgraded gutters
- New roof
- "Roof, gutters, furnace, air conditioning
- "
- Upgrade to bathroom. New flooring. New furnace & hot water heater.
- plaster & painting all the walls, removing carpeting, plumbing, refinish hardwood floors, updating electrical fixtures. landscaping etc.
- New roof and replaced window
- Remodeled my bathroom
- Installed dishwasher, new countertops, new vinyl fence, new garage doors.
- Vinyl privacy fence
- Insulation, painting, landscaping shrubs and a gazebo, professional electrical work.
- Bath remodel
- Tree removal, garage fixed
- windows sunporch roof
- New windows, soffits, new front doors and flooring, gutters and downspouts,

- Hardwood floors, cement pad for camper and patio. Fencing.
- Windows, siding, finished basement with egress window and 2nd bathroom
- Patched, sanded, washed, primed and painted entire interior Of the house. Replaced and Updated ALL outlets-and switches as well as ALL outlet/switch covers. Sanded Stained porch, added new solar power decorative light caps for the posts on porch. New Washer and dryer. New fridge. new light fixtures. Added bar counter to kitchen wall. In the process of finishing basement.
- New black aluminum fence with brick pillars with lights.
- Roof, furnace, hot water heater, sump pump, tree trimming, gas fireplace
- carpet, water heater, roofing
- Front Door, backyard fence, updating electrical, backyard garden, backyard patio furniture
- Roof
- "Custom built wooden fence
- Updated lighting
- Updated appliances"
- Plumbing, roof, plaster work, electrical
- cal
- Roof repairs, painting
- eve covers, new garage roof
- Floors, countertops, kitchen cabinets
- External excavation and internal support of bowing basement walls.
- New roof
- New patio, new roof, epoxy flooring in garage, garage heater. Renovated bathroom, new landscaping, reverse osmosis water system, lighting control system and entertainment system.
- Kitchen remodel
- Total remodel
- Backyard fence
- Driveway, windows fence kitchen cabinets carpet
- Carpeting, laminate flooring, kitchen sink, bathroom sink, toilet, & tub/shower
- New furnace and duct work was completely replaced
- Replacement windows, flooring and furnace
- Reinsulating roof/upstairs, replacing roof, replacing bathroom floor
- sunroom
- Insulation and new plaster, new roof, new perimeter drain and functioning sump pit w/poured basement floor, furnace & central air, hot water heater and
- new PEX plumbing and waste drains. Two kitchens and three bathrooms.
- Appliances, landscaping
- "remodel and new garage
- "
- Flooring, bathroom , fence....
- Appliances
- \$25,000 three season room, new central air and energy efficient furnace.
- New windows
- Roof, landscaping
- Redid main bathroom, refinished hardwood floors in living room
- Windows, basement leak repair, chimney tuck pointing
- Patio and updated back steps with composite materials. Fixtures, landscaping, fencing, concrete work.
- Bath, roof
- New Roof and Sheathing (Plywood) on 1 garage (2 separate garages combined)
- Roof
- New sidewalks & garage floor, new kitchen, new windows & doors, refinishing of hardwood floors.
- Flooring, siding, service doors, insulation
- Paint exterior
- New Furance, hot water heater, garage
- roof, vinyl siding home and garage, new windows
- New sump pump, bathroom fixes, ... limited because we get hit by taxes
- Windows, painting, built a porch, carpet and roof
- New A/C, remodeled bath
- Kitchen reno
- Finished basement - added full bathroom, bedroom with egress window, and living room.
- Solid hardwood flooring, landscaping
- New window, furnace, update electrical and new counter tops .
- Water heater
- Had house primary drain replaced, had gutter guards installed on all gutters
- Furnace misc updates
- New roof, finished basement
- Central AC
- Finish attic space
- New furnace and central air, new fence, new garage door and opener, new landscaping, updated bathroom, new front door and as screen door, continue trimming trees
- Concrete slab for parking and tree roots plugged my sewer pipe.
- Bathroom remodel,

basement remodel, added patio	landscaping	rooms	windows
• Flooring, walls, lights, plumbing	• Replace roof, repaint house, new fence, kitchen and bath updating	• Interior remodeling, driveway, garage	• Basement remodel
• New siding.	• Cabinets, flooring	• replace siding, deck, flooring throughout house	• Masonry for chimney and porch, 3 new entry doors
• Paint, landscaping	• Updates to baseboards, kitchen, flooring, bathroom, some windows	• Complete 2nd floor and add heating.	• Add cabinetry in lower level
• Windows	• Redo gutters, new windows on main floor, update some kitchen appliances	• Kitchen remodel	• New siding. bathroom update, new countertops
• Windows, interior doors and flooring base boards kitchen and bathroom remodel and all rooms repainted and deck re done	• Paint Exterior, build a fence	• Bathroom remodel	• New furnace
• Windows, furnace, landscaping	• New roof and windows.	• Concrete patio and Driveway	• Siding
• New garage	• Update bathrooms, upgrade landscape	• Remodeling the main level and updating the bathrooms	• Roof
• New furnace, A/C; 14 replacement windows	• Flooring, bathroom remodel	• Windows,	• Landscape
• Siding, painting, knob and tube removal	• Gutters, paint outside of house, flooring	• New roof	• Flooring, bathroom updates, deck/patio
• Redid my bathroom and flooring	• Attic refinishing	• New garage door, update kitchen, update bathroom	• Continuation of updates
• Family room & 2nd full bath	• New furnace	• New flooring in the kitchen, carpets for rooms, fix balcony by adding new flooring and a fence, get a new counter	• Remodel kitchen and bath, add bath, remodel basement, add patio
• New roof and furnace	• Basement, bathroom, kitchen flooring, insulate garage	• Hang new drywall in son's bedroom, hang new drywall in backhall and redo the floor with carpet or vinyl as well as the steps leading into the basement, seal the leaks in the basement walls, refinish the basement, put on a new inside door and new screen door leading out of the back of the house.f	• Kitchen
• Rebuilt chimney; remodel basement, upgraded fireplace	• New deck, siding	• Replace more windows	• New windows
• New roof	• New roof and fence	• Exterior painting and plumbing	• exterior paint
• Fenced in yard. New garage roof and garage door. Landscaping. Painted all interior walls.	• Kitchen and bath	• Roof	• Replace porch with concrete patio, replace driveway/sidewalk leading to home, replace front stairs
• Finished basement	• Roof	• Drive way and garage Foundation	• Replace deck, windows, repair sheds, replace whole house carpet
• Techo	• We may buy a new air conditioner	• Replace more windows	• Repainting the front and rear porches; replacing the front door; replacing and rebuilding a new front stairs
• Alfombras, reparaciones eléctricas etc	• Build a garage, build a pantry, paint, new flooring	• Exterior painting and plumbing	• Resealing and repainting outside door frames and windows; move and replace portions of the existing outdoor fence
29. In the next 5 years, do you intend to invest more than \$2,500 in home improvements?	• Fence in yard, fireplace repair	• Roof	• Finishing Basement
• Bathrooms and kitchen	• Roof, floors	• Fence	• Landscaping, siding, windows, flooring,
• Electrical	• Windows and exterior doors	• Roof, flooring, lighting, possibly	
• Driveway and parking lot upgrade,	• Siding. Shed landscape		
	• new countertops in kitchen and bath-		

- bathroom remodel
- Windows
- New roof, appliances, resurface driveway, landscaping
- Driveway, deck
- Windows
- Updated
- new HVAC units, siding repair, landscaping, finishing basement
- Remodeling kitchen
- stain repair
- Egress window to make partially finished basement safer (bedroom down there is less functional)
- New garage
- Plant trees
- New floor in garage and parking
- New garage
- New roof, landscape improvement
- New carpet and some bath upgrades. Toilet, tile sink n cabinets.
- New furnace, new siding, new sink kitchen, new windows. New roof
- finish windows,
- New roof. Siding.
- new handrail on deck
- Roof
- roof
- New roof, waterproof basement
- Windows
- New windows, siding
- Basement improvements.
- Update kitchen, interior paint
- Roof
- Deck, roofing
- New flooring, updates to 2 bathrooms, lawn upgrades
- Finishing basement
- flooring
- We need to redo bathroom because the pipes keep freezing all winter.
- driveway and roof and remodel family room
- Redo bathroom
- possibly windows or flooring
- carpet (\$5,000), basement remodel (\$5,000 est.)
- roof, furnace, gutters, air conditioning
- Finish basement
- Routine Updates: Bathroom Fixtures, Furnace, Water Heater
- concrete drive way, new siding
- New deck and landscaping. Kitchen counter tops
- 2nd bathroom
- Adding a deck to the back of the home
- General upkeep
- Install gas hookup and fireplace, repair roof, new siding, flooring
- Windows, deck and landscaping
- Floors, paint, possibly new furnace and/or water heater, roof repair/maintenance
- Replace deck with a patio, redo the landscaping, replace a fireplace with a pellet stove
- New deck, fence, upgrade bathrooms and kitchen
- Window improvement, landscaping
- new central air unit
- Paint the exterior and interior. Replace carpeting. Install a deep sink in the basement and perhaps convert the downstairs shower to a sink and vanity.
- Finish basement with additional bedroom and bathroom.
- New furnace and central air
- roof and windows
- Furnace, flooring, siding
- Windows
- Hot water heater, roof, new deck
- Finishing our basement and renovating our front porch and external siding.
- Redo floors, possibly windows
- Doors and landscaping
- Windows
- Roof, furnace, windows
- Don't know
- Don't know
- More new appliances, upgraded fence, and landscaping.
- Potentially fixing the walls in the basement, installing new sump pump, fixing drainage issues which cause leaking into the basement
- Driveway and / or sump pump drain to storm sewer
- Driveway
- Window, paint, replace bathroom, kitchen improvement
- Leak in roof
- New cabinets in the kitchen
- Patio, addition
- Bathroom updates, yard fencing
- New garage, siding & roofing on home
- Floors, exterior paint
- Basement and roof
- basement
- windows
- Deck/patio, landscaping
- Bathroom, deck, kitchen, flooring, closets, paint, lighting
- Repair to windows interior and exterior, wood repair on basement steps,
- Adding bathroom possibly
- Deck, driveway, some windows
- new central A/C unit, repair or replace driveway, additional landscaping and gardening expansion and improvements, possible gutter repair or improvements, plant a few fruit trees, some basement window improvements, possibly fix or redo garage floor

- roof, exterior paint
 - more remodeling and deck replacement
 - New Patio and front door, new flooring.
 - Further bathroom/ kitchen
 - Siding, doors, windows
 - Replace cast iron plumbing, add basement half bath
 - Flooring, appliances, any repairs
 - Roofing. Possible kitchen remodel.
 - Update kitchen and bathroom and some plumbing
 - Garage roof and rotten window frames on house
 - flooring, appliances
 - Windows
 - Possible new shed
 - Replace pavement in driveway and walkway, tree trimming of dead branches, gutters, sunshades on patio
 - doors, cabinets, baseboards, windows, paint, blinds
 - floor refinishing, interior painting, exterior painting
 - Roof, central air conditioner
 - New roof, new landscaping
 - new kitchen, bathrooms, laundry, basement
 - New floors, potentially a bathroom remodel, painting
 - New refrigerator and kitchen cabinets, house roof,
- siding and exterior doors
 - New driveway
 - new roof
 - I want to have laundry hook ups on the first floor
 - new facade, new porch, laying new floor/carpeting throughout the house
 - New roof
 - Central air, garage repairs
 - Bathroom and kitchen remodel
 - Family Room / Kitchen addition
 - flooring, bathroom renovation, carpeting
 - More new flooring, new driveway
 - replace remaining original windows
 - Fence/Landscaping, Updated Electric, Air Conditioning, replace back exterior stairs
 - Kitchen update
 - new roof
 - bathroom remodels
 - upstairs flooring; possibly bathroom updates
 - Kitchen
 - Flooring
 - would like new siding, paved driveway (current is gravel)
 - Bathroom remodeling
 - New furnace and water heater, gutters and roof
 - Bath update, windows
 - New gutters, landscaping
- Roof, attic conversion
 - Roof, flooring, lighting
 - Deck
 - Interior painting, storage, basement upgrades and landscaping.
 - new patio, new roof
 - redo floors
 - Exterior trim
 - Electrical upgrades, new garage
 - Roof
 - Paint windows front door
 - Remodel kitchen and bath
 - Driveway and kitchen repair
 - Electrical updates, new porch, finish plastering & painting rest of house, update all electrical fixtures, finish the flooring
 - May need new furnace & air
 - Adding a deck; finishing the basement
 - Remodel my kitchen
 - Roof
 - New flooring, kitchen counter, garage doors
 - Replace Garage
 - Exterior
 - Windows
 - Needs work
 - paint doors - possible roof and gutters
 - Kitchen improvements, paint, possible new furnace and air conditioner
 - Kitchen reno
 - windows, doors.
 - Leveling garage
- floor and siding garage
 - Yard/landscape improvements, New vinyl privacy backyard fence. Waterproof and finish basement. New carpet. New backsplash for kitchen. New oven and microwave. Fire pit area outside. New roof new faucets new kitchen sink. Border off and mulch playground.
 - I am in the Shipyard District & I plan another fence on the other side of the house. Possibly a new roof.
 - furnace, roofing, bathtub
 - upgrades to bathroom(s), kitchen, driveway
 - Roof
 - Flooring and windows
 - Update current bathroom; build new bathroom in basement
 - Plumbing, plaster, electrical, windows
 - Bathroom renovation
 - Exterior landscaping, foundation upkeep
 - Driveway, front walk, landscaping.
 - Repaint exterior and interior; changes to bathroom and kitchen
 - Deck replacement
 - Renovate exterior - new trim and

- siding, new deck and porch, exterior lighting, additional landscaping, fence repair.
- Roof, floors
- Roof
- Garage remodel
- Roof furnace
- Windows roof
- Windows
- More windows, roof, skylight, flooring
- Driveway, Bathroom, landscape
- New windows, doors
- Siding improvement, bathroom update, kitchen update
- concrete patio and counter tops
- Replacing siding and possibly rebuilding the garage
- new roof
- Repair patio, yard updates
- Whatever my new house needs to become safe and efficient.
- Windows
- Fence & finish basement
- Finish the basement, improve yard drainage, landscaping, adding a second bathroom
- Roof... maybe siding
- Fix ceilings where plumbers had to cut through, update bathrooms
- New roof for sure, backyard patio, fireplace and new windows are a possibility.
- Replace several windows, improve gutters, redo laundry hookups and adjoining wall
- Gutters, roof
- Basement remodel
- Redo driveway concrete
- Depends on Green Bay market. Green Bay needs to stop spending money on downtown! Far east side or other areas and make them want people to stay or move here
- Redo kitchen flooring, cabinets, new driveway
- Bathroom remodels
- New gutters and gutter guards, additional fencing for pets add egress window and room in basement, maybe remodel kitchen
- Fence
- New roof and sheathing on second garage, new water tiles, upgrade both bathrooms, refinished/new flooring and carpet throughout entire house, new counters, trim, 2 windows, doors, sections of exterior vinyl, landscaping, fixtures. A lot of work to sell.
- Central air
- roof, basement,
- Fence, patio
- We need a roof. We need to replace the fence. The basement needs a sump pump. The main drain is full of roots and needs work and our foundation is cracked...
- Install a garage tub/wash area.
- Siding
- Sofets and gutters replaced
- Would add a room downstairs but I'm getting raped by the city
- Sidewalk and driveway
- Yard improvements, electrical
- Landscaping
- Flooring throughout house, kitchen countertops, landscaping/deck
- 2 bathroom Remodels and replacing more flooring
- HVAC
- new flooring
- Whatever breaks
- Updated kitchen and bathrooms and landscaping improvements
- Deck, outdoor areas,
- Garage, driveway, basement
- New doors, Patio, Landscaping
- Garage
- Bathroom remodel
- New fence
- Indoor remodeling
- Kitchen remodel, fencing
- Roof
- New fence, kitchen renovation
- Roof
- replace some appliances, rebuild deck
- More flooring and other bathrooms built
- Bath remodel, patio replacement
- Replace driveway
- New roof. Updated bathroom.
- Roof? Replacement front & back doors.
- New driveway
- Kitchen and bath remodel
- Sun room finish basement
- Bathroom remodel
- New roof
- New roof
- Repave driveway, repair or replace windows, new roof
- Siding, driveway redone, kitchen remodel, flooring
- New roof on current home
- Updates. Gutters, downspouts, kitchen.
- Windows, doors, deck repair, water heater
- Pave the driveway
- Baño y piso
- Mejorar Los cuartos y el baño
- Poner fence
- Replastering, replace siding, renovate kitchen, closets doors and stairs that go through basement,,
- Ruf y siden
- Roof siding dance etc
- Techo

33. In the past 5 years, have you had to forego other needs such as food, healthcare or

childcare to ensure you could continue to pay for housing?

- Wife had Breast cancer
- But I know several people who have, especially young families
- Rents are crazy high! Having to choose between food or rent because wages are too low for what you pay for rent which is very high and sometimes you end up owing. This are hard times!
- Every month it's either food or I pay my rent it's insane!
- Used my credit card for groceries and gas
- have not been able to afford medical insurance since Sept
- I've lost my home to pay for child care though
- I currently work part time to be able to go back to school. Because I'm working part time, we are without health insurance and using free clinics. We don't qualify for rent subsidies and our large family (6) and need for 4 bedrooms makes it impossible to find cheaper housing.
- Wives health insurance
- No extra hardly had money to pay rent.. food clothing as my young child is growing fast birthdays canceled because had no money
- Had to reschedule certain medical appointments because we didn't have the money for the copay
- Employment issues past 2 years
- Our so called health care system sucks!
- Formerly in a DV situation
- Food and letting my kids play any sports
- Housing in Green Bay has become so high. I've transferred back from out of state and pay up to 200.00 more a month for the same type of dwelling. I'm originally from GB. Everyone is a "flip" expert now and doubles rent
- Debt is a thing. Duh.
- Healthcare, car insurance, & childcare
- I will when I retire in a couple of years.
- I went without healthcare until now
- Healthcare
- Food
- Dental... low cost dental is a serious & ongoing problem here
- Healthcare
- When we previously lived on the west side of Green Bay our rent was \$1400.00 plus all utilities. We were living paycheck to paycheck
- Healthcare
- Used credit cards when roommate stopped paying her share of rent.
- Even with a Section 8 voucher, money is tight
- Healthcare, job loss
- When unemployed
- Dental work and health care needs
- Thankfully we have family to help with childcare. Otherwise things might have been different
- this is what life with a disability is, folks.
- No, but we haven't been able to save much for rainy day
- I was unemployed for a few years. Paying our mortgage was very important
- I have had to forgo food to pay my rent
- decreased quality of services so we could pay easier
- Healthcare
- I have not, but many of my friends, colleagues, and family members have been faced with this choice.
- Electric
- If not for ics.project based housing voucher
- Defaulted on credit cards to maintain housing and basic necessities
- I have concerns about being able to continue living with the skyrocketing cost of rent and still tending to other bills.
- Healthcare
- I have put off nonessential things that will eventually become essential because I don't have enough after housing expenses to cover it all
- I have no health care
- Food
- regarding previous rental questions, we already own rental units and are at the stage of our lives that we are more likely to downsize than acquire more.
- I have food share
- food
- Most of the improvements were made possible by Green Bay Redevelopment. Medicare does not cover some healthcare needs, which we can't afford. I pay our mortgage first.
- Car insurance, health insurance are too expensive- rent is more important
- We go to Paul's Pantry because we can't afford food.
- Health care, dental, etc.
- all of the above.
- I am fortunate that we are on Badger-Care, FoodShare (although we do not get enough to enable us to eat healthfully and have enough for

the whole month), and ICS/Housing. My mother helps with the rest.	• 15000 • 30,000 • \$100000 • ?	• 70000 • 15000 • 5,000 • \$4,000	• Idk • \$10,000 • 1,000.00 • N/a
• I am fortunate that we are on Badger-care, FoodShare (although we don't get as much as we actually need), and ICS/Housing takes care of the bulk of my rent. If the rent were any higher, though, we'd be on the street--it's extremely difficult to find quality housing under \$800, close to town, and accepts ICS/Housing..	• Depending on what our current house would sell for, approximately \$10,000-\$20,000. • 15,000 • \$5000 • 5000 • 5-7000 • \$50 • Unsure now, due to our current situation with COVID 19	• Currently, my husband attends NWTC and will be graduating with his welding certificate. There's so much up in the air until he gets a job. Then we'll be working on digging ourselves out of debt for a while. • Would depend on what my current residence would sell for.	• 30,000 • 0 • I do not have funds for a downpayment • 3000 • \$50K • ~\$20,000 • 5000 • 75000 • None • \$5000 • I would rent so \$1500 to move in • 100,000- 150,000 • \$6000 • \$10,000 • \$5,000.00 • \$2000 • \$50,000 • 15,000 • 0 • 50k • Not sure 3% down? • \$2000 • 20,000 • 3,000 • \$50000 • \$5,000 • n/a • \$50,000 • 5000 • 15,000 • Prefer not to say. • 10,000.00 • \$25,000 • 20,000 • Depends on dental expenses (thousands).. without those possibly \$10,000... but being low income w/o health or dental makes everything up in the air. • None • \$3,000-\$5,000
• Luckily I have others to live with and help cover bills • Lost job 3/2019 after 24 yrs • I budget according to rent. • BUDGET!!!! • Our rent prices are very fair for the surrounding market we choose. • Like to get a new roof but can't afford it • Healthcare • I was able to make an 8 year payment arrangement	• \$100,000 • ?? • 3000 • 50,000 • ???? • 15k • 1000 • Unsure • 12000 • 25,000-40,000 • None right now my bills are to high • \$3,000 • 0 • \$10,000 • 10000 • \$10,000 • 2,000 • < \$5,000	• 4,000 • 0 • none-VA loan eligible • As little as possible • \$0 • 30000 • Nothing at the moment as I'm off of work due to the town being shut down. I get no assistance at all • 30000 • 0 • \$15,000-\$20,000 • \$0 • 20% • \$2000 • \$10,00 • 2,000 • 70k • No clue • 20000 • 5000 • 5000 • Not sure, the lowest down possible if the rates are still low. • 30k • 40,000	
39. What is the anticipated amount of funds you would have available toward a down payment for home purchase?	• 1,000 • ? • 50000 • Currently none. After I graduate and am working full time, I'd like to save \$10k for a down payment. • 10000 • \$20,000.00	• 2000 • 2,000 • 70k • No clue • 20000 • 5000 • 5000 • Not sure, the lowest down possible if the rates are still low. • 30k • 40,000	
• 50,000 • \$20,000 • None of your business • 3,000 at least			

• 5000-7000 • \$1000.00 • 0 • 10,000 • \$10,000 • \$10,000 to \$15,000 • \$25,000 • \$3,000 • N/a • 100,000 to 180,000 • 1000 • 20% • 0 • 5 thousand • \$5,000 • \$0 • 2,000-3,000 • I wouldn't know where to start honestly. • Selling current house • 0 • 4k • \$25,000 • 3,000 • \$50,000 • \$5,000 • Depends on what my current house sells for • 20,000 • 75,000 • \$5,000 • 10,000 • \$0 • \$150,000 • \$2000.00 • None • looking to buy additional investment properties • 8,000 • \$30,000 - 60,000 • 35000 • \$30,000 • 20% • 75,000-80,000 • 10,000 • 0 • \$200,000	• ? • 70000 • 10,000 • 10,000 • Minimal. I can not pin down an amount because of the turbulent nature of our economy. I expect my savings will be drained in the near future. • 6000 • around \$15,000 to \$20,000, just guessing. • \$50,000 • 10,000 • 10000 • \$50,000 • 3% • 30000 • 1300 per capita • 10k • Unknown, I am in the process of buying a house at this time • Unsure at this point in time. Hoping to have 10-20% when the time comes. • \$110000.00 • \$10000 • \$50K • 500 • \$15,000 • 5k • Ha!! Zero right now • Unsure at this time • 3000 • 2-5,000. • \$2000 • None • \$3000 • \$10,000 • 60,000 • Whatever value I have in my current home. • 10,000-20,000	• 100,000 • \$5000 • 30k-50k • Not sure I need help • n/a • 20K • N/A • \$2500 • 7000 • 5% • 15,000.00 • 20% • over \$50K • 5,000 dollars • Unknown • \$4,000 • \$30,000 • 0.00 • \$20,000 • Not sure • Depends on sale of current home • 40000 • \$25000 • 8,000.00 • \$0 • \$2,000 • \$5000 • 20-30% • 20000 • At this moment \$0 right now • 4,000 • Equity of existing home at the time • 5,000 • na • 50,000-100,000 • Depending on the value of our home at the time of sale, hopefully around \$40k • 3000 • 3,000 • 20%- \$9,000 • 35000 to 40,000. • Depends on what we get for current home • 5000	• \$500, because I am a veteran I thought I did not need a down payment • 5000 • I would pay cash for the entire cost. • not sure • 7000 • 10-15K • 10,000 • \$5,000 to \$6,000 • equity in my current home: somewhere around \$130,000. • 5-10%. • \$10,000 • \$3000 • \$15,000 • None • Pay in full, no loan • 30,000 • Don't plan to purchase • Decline • \$10,000 • \$4000 • Unknown • 20,000 • \$5,000-\$7,000 • 200,000 • 0 • I could put ~\$10,000 on a decent house. • None • 5,000 • My existing home value. • \$40000 • 20% • 50,000 • 20,000, give or take based on the market • \$10,000 -\$20,000 • 5000 • \$10000 • 10,000 • \$200,000 • \$100,000 • 10,000
--	---	---	--

- “A house is being deeded to me, I will have to fix it up with a loan or sell
 - “
 - 5000
 - 5000
 - \$50,000
 - Unknown. Hopefully at least 10 percent and preferable closer to 20 percent
 - 3-\$5000, on top of whatever profit come from selling the existing house
 - 6,000
 - ?
 - \$275,000
 - \$30-50K
 - 150000
 - 0
 - It would depend on what the sale price was of my current home
 - 10000
 - \$3000
 - the funds from the sale of my existing home
 - \$100,000
 - 10000
 - 20000
 - 25,000
 - \$10,000
 - 45,000
 - \$20,000
 - 200000 but would be in another town unless gb stops putting houses on top of each other and makes neighborhoods have character. Why stay in gb. If taxes are cheaper in surrounding areas and new and better schools
 - 5,000
 - 250,000.00
 - \$150k
 - Available and willing are two different things. Available \$20k, willing up to \$10k with FHA.
 - \$40,000-50,000
 - \$4000
 - Under \$2000
 - \$20,000.00
 - 6,000
 - \$100,000
 - Idk
 - \$10000
 - Unsure
 - 5,000
 - 80,000
 - 30-40,000 from equity in sale of current home
 - \$120,000
 - \$10000
 - \$0. I am disabled and working part time just to get by
 - Less than \$10,000
 - 1,000
 - 25000
 - \$70,000
 - I’m not sure, it is still some time from now
 - N/A
 - Either sell out current house or rent it out on Airbnb and we have other land we could sell
 - 10,000
 - \$5000.00
 - \$10,000
 - I’m a real estate investor and try to put 20% down.
 - 5000
 - 1000
 - 3,000
 - 50000
 - \$5,000
 - 1000
 - If we sell our home to purchase another would use gross profit, otherwise just savings around \$5,000
 - 0
 - 20k
 - \$6
 - None at the moment
 - 150,000 +/-
 - 5000
 - N/A
 - 0
 - 20000
 - Aproximadamente \$10,000
 - \$10,000.00
 - 20000
 - \$5000
 - \$5,000 no se si esa cantidad está bien pero es con lo que contaríamos
 - 10000
 - \$5000
 - 2,000
 - 5,000
 - 1000
 - 5,000
 - \$10,000
 - 0
 - 8000
 - 5000
 - 2000
 - 10,000
 - 5,000
 - 6,000
 - 6000
 - 20%
 - \$2500
 - Ahorita ninguno con esta epidemia que estamos viviendo la economía está por los suelos y no hay trabajos
 - 0
 - 10000
 - 10000
 - 20 mil
 - \$10,000.
 - \$0
 - 180000
 - 10 000
 - 2,000
 - 5,000
 - \$10,000
- 40. Have you perceived changes in housing options and availability in Green Bay over the past 5 years?**
- Property is much more expensive than 5 years ago- it’s a sellers market. We love the new places being built downtown, especially the Whitney Apartments, but would never rent for that price when we can own a home for less. But, if they were selling units, we’d be interested.
 - Renting in the city is hard at times with unresponsive, unorganized landlords and third party property management
 - To many luxury apts being built, and nothing affordable for young families who dont receive housing or other assistance. Nothing nice for elderly people either
 - Affordable housing in a lower middle class price range has been extremely competitive in the last few years. Especially in specific neighborhoods.

- Just moved here but it has been very difficult to find affordable rentals
- So I many irresponsible landlords, too many people tolerate drug houses
- It's very difficult to find, good affordable housing even for a single parent or person. Anything affordable is very slummy looking in a bad neighborhood
- Very few good AFFORDABLE units
- The cost is very prohibitive
- Housing costs have gone up and wages have not. More people looking for 'cheaper' housing. Taxes are higher.
- Neighborhoods with affordable housing is no longer safe for a family. The safe neighborhoods are very inaccessible for middle class future home-buyers.
- We have a cat and a dog, finding a place to rent, that's still nice is extremely difficult. We got lucky where we currently are.
- We have a dog.
- More available, and the prices continue to rise to the point of being unrealistic
- Landlords need to stop charging Chicago rents - no employer here pays Chicago wages
- There are a lot of
- unaffordable building popping up around downtown
- It has gotten SIGNIFICANTLY more expensive to rent a 3-4 bedroom home.
- We were nearly homeless a couple years ago because of the spike in rent and our poor credit
- Haven't looked in 25 years but would be interested in a smaller version of a single family home or attached town-home with minimal maintenance.
- To many bad landlords that do not maintain their properties.
- Landlords are being very selective to whom they rent to, leaving many without options
- More costly to rent
- I worked in property management for the last 10 years and saw that there is a real shortage in affordable apartments. Under \$700.
- Things are way over priced right now.
- Housing prices have gone up . 60% of my income
- It saddens me to see so many new apartments, townhouses and condos being built that are catered towards people who can afford \$1000+ for rent when there is such a huge need for affordable housing in our area.
- Please stop making more housing, too many people here is making crime go up and run low on resources. I hate more and more people moving here it's making green bay worse, not better.
- Too much luxury apts vs affordable.
- Rents have gone up only slum lords accept housing assistance it is very frustrating
- I moved back here in December 2018 after about 27 years in Nevada.
- I was a home owner for 27 years..now rent. Way to many subdivisions geared toward higher income residents... to many highrise apt geared toward higher income as well. not enough 1 level apt. Senior housing is always just as expensive. Lower income areas are not safe.
- Housing is simply too expensive
- This city is overpriced considering the quality of most rentals, and incredibly unfriendly to pets.
- Have friends who are homeless
- Price of decent homes for first time buyers is extremely high
- Rent in Green Bay is expensive
- Rents are too high.
- Apartment rent so high
- More costly!
- It's impossible to find reliable, affordable housing, especially for those who are in the 0 to 30% of the County Median Income.
- We bought our house last year. It was hard to get a house in this sellers market. I felt most houses were also over priced.
- Affordable housing is very difficult to find. Everything "decent" or on the "nicer" end requires a great credit score, monthly income of 3x the rent, or other factors that may automatically disqualify a person even though they could still pay rent. What is considered "affordable housing" is run down, in unsafe or rundown areas around town and most have very crappy landlords. The units and tenants are not taken care of. Just because people have a lower income doesn't mean they should have to be treated like crap and be forced to live that way because no one else will give them a chance or charge a ridiculous amount

- in rent.
- Not a lot of entry levels homes are available in the \$100,000 and less range that don't need a ton of repairs and/or updates
 - Much development but prices are too high
 - Looking for new places to rent it was hard to find anything with a good price and in good condition.
 - Rents have increased, although wages don't appear to be keeping up in this area at all.
 - I didn't even want to buy a house here, to be honest. But I had little time & ended up getting a cheap old home in a sorta crummy area (basement floods for days in heavy rains, almost yearly, sometimes more than one event). Now I feel attached to it like a ball & chain. I'd rather be in de pere, a couple areas in west gb, or out in the country or woods. Unlikely tho.
 - A lot of these questions are not applicable to me.
 - My daughter has been looking for adequate housing for the last 5 years it's hard she doesn't have the greatest credit due to student loan debt. The rent is way over priced for what it is. There are some landlords in the city that should not be able to take housing for the conditions of their property for the amount of rent they are charging. I would love to purchase a house in the city if Green Bay for my daughter but at the time the house are overpriced I'm not paying more than fair market value. I would like to have her rent from us because I know it would be clean and well taken care of, however she cannot get any help from housing with renting from a relative. I think there are many people in the city in the same situation. It's hard for a single person to make it go. I can understand why so many are homeless. If you do find something affordable it's usually a high crime neighborhood. The property taxes are also high in the city for some of the places I've looked at compared to adjacent towns and villages.
 - Rents have gone up as the rents were deflated for so long since 2008. Landlords are finally getting a break to find good paying tenants and pay off their mortgage. Not sure what is going to happen with the new law telling us we can't evict for nonpayment of rent for 60 days... by the time landlords get a court date it could be 4+ months they are squatting and forcing landlords to not get in a new tenant. Nothing was said about helping landlords. There has been much new construction, that will soon ease the shortage.
 - Housing prices are higher
 - The rental market for houses (either single family or duplex) under approx \$1200/month is BRUTAL. Places big enough for a family are getting two dozen applications before the showing even happens, which often costs money per application. My partner and I spent something like \$200 on application fees last year before we found our place, which we could absorb, but a lot of families can't.
 - Too few decent non-smoking senior apartments. I am looking in other counties now.
 - Adequate housing means buildings that are not water damaged and in disrepair. That is harder to find in Green Bay, especially in the NW neighborhood where we used to live. That's part of the reason we left the city.
 - There is a lack of quality housing
 - Rents are skyrocketing!
 - At least in the De Pere area it's gotten harder to find adequate housing.
 - Would like to move to some of those new apartments but with my home being paid off I can't see paying such high rent for a single or a two room place. Especially I'm on a fixed income.
 - No landlords are taking housing. (Bluefrog mostly)
 - Family member has been trying to find a affordable apartment for 3 months. Makes just over Low Income threshold so options are limited and most often in bad condition.
 - Too many apartment buildings going up in the same area. We would love to rent a ranch house rather

- than an apartment here in our area but haven't seen any available.
- Plenty of housing avail on green bay covering all price points
 - I am a professional and looking to move but I can't find a unit that is below \$750. I don't want to spend so much money on a one bedroom, the prices are crazy and that is all the new ones seem to be at for price.
 - We just moved to Green Bay in June 2019.
 - We are looking for a deluxe, first floor, 3 bedroom apartment in s safe neighborhood, which will accommodate our elderly residents with some physical limitations, and limited maintenance .
 - can't find anything affordable...so this question doesn't make sense to me. I guess housing is there just not affordable for me so if I can't afford it the housing isn't available
 - I work with households trying to find rental housing and it really hard to find vacant affordable units.
 - I work at a shelter, housing for clients
- has always been difficult.
- Affordable housing remains a concern for those with limited means.
 - I'm a landlord and housing market prices have increased causing rent prices to increase
 - moved to Green bay recently
 - For a single person, it is hard to find a low cost option (<\$600/month) in a nicer area (with allergies - need own laundry)
 - There is not affordable housing in Green Bay
 - Houses in my price range go quickly
 - Lots of high priced apartments have gone up!
 - Rents are going up, number of units available has gone down, safe neighborhoods that are affordable and walkable don't really exist in Green Bay proper anymore.
 - As someone who uses a wheelchair it has always been difficult to find accessible housing within our price range.
 - Rental properties are priced too high for the condition and amenities offered.
 - There is a shortage of condos available.
 - Would have rented
- but rent costs are twice ownership cost, doesn't make sense
- Rent prices are very high
 - Seems like renting in Green Bay keeps going up, so a lot of people I meet are couples who split rent because they can't afford it on their own.
 - "New builds are targeted for higher end client, ie high rents.
 - Been in the GB area for 30 yrs & affordable housing in a decent neighborhood has gotten extremely hard to find and/ or nonexistent. "
 - "I was a buyer in a seller's market. Prices of homes higher than they should be at. Bids going even higher and fast. Difficult to be a part of that process.
 - People do not keep their homes updated or beautify the landscape of their property. "
 - I'm looking at the mobile home sites lately
 - It seems like a majority of the housing options; high rise apartments/condos are being built along side or near the waterfront of the Fox River. Having said this most are either
- out of my price range, require using an elevator (I have a small dog and transporting groceries could be a nightmare). When I'm ready to purchase I'm looking for an affordable (\$125K - 185K) ranch style condo or townhouse with my own entrance, garage and basement. On a side note there's a shortage of assisted living residences in Brown County. With more and more people living longer then before there's a waiting list to get into a majority of the current places. In developing the area known as the "railyard" that would have been an awesome place to build an assisted living residence with some rooms, dining and gathering space facing the water. Could even be a multi-level building too.
- Prices up, snapped up quickly.
 - There are definitely more housing options in Green Bay today, but cost and other factors (such as prior renting history, credit) still present significant barriers for a large portion of our community's residents.

- I have heard that there is a housing shortage. I was amazed at how fast houses were selling when we bought out house in the spring of 2018.
 - “Pets not being accepted ..I NEED A PET FOR EMOTIONAL support “
 - Credit and tenant history is strict.
 - No one accepts ICS
 - No condos for middle income
 - “There seems to be a radical extremes of what is available for ‘regular’ people just trying to live. Not everyone wants or can afford a 1500/month condo.
 - “
 - Market is very competitive for my price range. Hard to find a decent home in a decent neighborhood for \$120,000.
 - Single family dwellings are getting more expensive and it seems that the new apartments, condos being built are far to expensive for working people.
 - Rent has been rising much faster than the cost of living increase for SSDI beneficiaries. I am looking to move to an low cost(HUD/ Section 8) elderly/ disabled living community to ensure
- I never become homeless or have to live in a slum lord type situation because of the the huge spike in the cost of rent in Green Bay/Brown County. The wait lists for these type of residential community buildings is too long. We need more low cost housing for both the elderly/ disabled population and for the general population struggling to find low cost, but safe, living options in Brown County. Many of the new residential building in Green Bay seems to be geared for those who are classified as middle income or higher financially, rather than the low income/working homeless population. This needs to change.
- no desire to live in GREEN BAY
 - affordable workforce housing is very hard to find. I did consider selling and renting; however, it is impossible to find quality housing that is affordable.
 - I live in Fort Howard. I do not like seeing such a heavy rental neighborhood. :(I feel like there is too much transition of people
- here. I notice how rentals are not taken care of and the lack of home pride. I have seen Neighborworks and Habitat Builds being added here and I wish there were more options and communication for funding for existing homeowners.
- Average cost of apartments continues to rise
 - I think finances are a challenge. In our economy many people can't afford a home because the costs of living in and maintaining a property are beyond their reach. I have also noted that there is still some discrimination in who gets loans or bids approved.
 - It seems that there is a lot of new housing along the river, but many of the rents seem out of reach for the average person/family.
 - I have purchased a second home in Green Bay for weekends and live during the week in Madison. I purchased an older home with garage for \$50,000 in GB. I would not want to live there full time because the schools are ghetto, there is no coop or grocery store nearby
- and the neighborhood is very rough. Shootings and thefts occur often.
- We are fortunate with housing, but it seems that affordable housing is getting much harder to find.
 - Good housing is too expensive; poor housing is plentiful and cheap
 - We've only lived here about 5 years. We first rented an apartment before buying our current home about 1.5 years ago. The housing market was competitive and probably still is except for the coronavirus.
 - Currently looking at leaving Green Bay because rent is cheaper in Howard
 - In search of 5 bedroom house there are not many affordable options
 - Housing, in general, was harder to find.
 - With housing prices going up, it's become more difficult to find affordable housing that doesn't need lots of updating/repairs. Homes are still much more affordable here than in other areas of the US though.
 - reading about newer housing options that are appearing in Green Bay, my first

- thought is “Wow, who can afford that!” Rentals seem high priced.
- If I were to move, I’d be very interested in one of the homes Neighborworks has rehabed.
 - Low amounts of homes for sale
 - Still looking
 - Have not personally looked, but as an agent the housing market has certainly changed.
 - Prices are too high for my income
 - Home prices have increased
 - Rents too high and it just keeps going up..
 - There appears to be more options in the community overall. Those options seem to be for those with significant income verses options for those with housing struggles.
 - “Havent had to look but notice many many apartments and condos and wonder where all the people are coming from to fill them.
 - “
 - There has always been adequate housing
 - “I have a therapy pet(dog)! People want illegal deposits and monthly fees Federal Law they CAN’T charge under Disabilities Act!
 - Housing in area DOESN’T want to accept Federal Housing Vouchers either!”
 - Decent housing (safe) with amenities (washer and dryer in unit with a garage) is extremely hard to find for under \$900 in the Green Bay Area
 - Rent has skyrocketed and most new apartments built are high end rental units. Not enough for middle and low income.
 - Affordability upon budgets
 - We wanted to rent when we moved here in 2017. Renting was more expensive than buying partly due to the use of a VA mortgage.
 - I’ve noticed that the city is becoming more gentrified. Many in my generation can’t afford the places that are being built around the city. Yeah, there is more housing options, but I/we can’t afford it.
 - Not everyone can afford high rent.
 - have not been looking in this area; next permanent move will likely be out of the region
 - Rent too expensive for fixed income elderly
 - Affordable housing doesn’t exist in the area. Definition of affordable is way off base.
 - I’m a school social worker, and I support many families who have found it nearly impossible to afford adequate housing. Some families have even become homeless or remained homeless because of inadequate affordable, safe housing options in Green Bay.
 - Not enough family housing that has 3 bedrooms or more that is affordable.
 - Desperate need for safe, in good repair & affordable housing.
 - Obviously the cost has increased
 - Wish there were more stand alone or duplex condos on west side of city. He
 - “It is sad that the quality of housing stock in Green Bay has been allowed to deteriorate. We need to find a less regressive way of taxing those who actually maintain their properties! As a homeowner, I feel that the city has been against me at every turn. My neighbors all have taken the time to speak to me in person about how the neighborhood has improved since
 - I bought my home here..
 - “
 - Actually affordable, cheaper housing (apartments) tend to be in very poor condition or in undesirable areas. Modern “Affordable Housing” is outrageously priced for the area and tough for two full time spouses to afford and build a savings at the same time. I can’t imagine finding comfortable, and affordable housing with children factored in.
 - There are more apartments available with new complexes being built, but not many that are affordable and in a safe neighborhood.
 - “Neighborhoods in Green Bay are unsafe, and lack good quality of life.
 - Availability isn’t an issue as I do not wish to live in Green Bay, much less own property here!”
 - Single level, ADA compliant condo!!
 - We need to allow people to build in law suites and such. Green Bay is too picky about dumb stuff like this. It’s good for our community, more living space and we get to help & assist others.
 - Low income housing (section 8)

- scarce.
- Prices are going up. Nicer buildings are being built but they're too expensive for the average person, which then drives the cost of other apartments up as well.
 - New builds are WAY TOO EXPENSIVE. Even old, run down apartments are more than my mortgage!
 - I have only lived here 3 years
 - My honest answer is no, it's been easy to find, but I've been very privileged as a child, young adult, and adult. Prices have certainly shot up since we bought our first home in 2011.
 - Values up 8.9% year over year, tough buyer market
 - Safety and noise! We need safe neighborhoods so hire more officers and chase out the drugs, littering, and noise pollution. Illegal bass and loud tailpipes are ruining otherwise great GB housing options.
 - With new apartment housing being built in Green Bay and surrounding charging \$1,000 for a 1 bedroom, how is this affordable housing?
 - I'm a transplant,
- and it was extremely hard to find nice, affordable housing. Because I was out of state, landlords didn't trust me, they weren't pet friendly, and most were higher priced than what was offered. There wasn't a housing site like other communities, except craigslist but here that site is very sketchy.
- "Unable to find anything affordable--\$1000 or above even over \$600 uses up, many times. all your social security!!
 - "
 - Easier to find, but still not ideal.
 - Home prices have increased substantially in the past 5 years.
 - I know we are short affordable units
 - Not enough 3 bedroom apartment homes, in larger communities, that are pet friendly .
 - Not enough fully intact historical homes "1900s-1920s Craftsman four squares" For under \$80,000
 - There are more market-rate units, but the market-rate seems out of reach for most people I know. I am a young professional with student loan debt,
- similar to many friends.
- Not enough rentals available under \$800.
 - Not many options for low income. Middle/ income condos lack character.
 - Affordable housing is difficult to find
 - City of Green Bay rentals are incredibly not pet friendly.
 - A veces se vuelve más difícil porque los vendedores de bienes raíces quieren vender en el área que ellos quieren que uno compre y solo le muestran esas casas a uno y no me parece que eso sea buena idea
 - Por el problema del idioma
- 41. In your opinion, what effect do each of the following issues have on decisions to choose housing in Green Bay?**
- Some places within the city are priced based on location but also do not cover any utilities at all
 - Rent is too high it was too hard to find a place now days especially if you have an eviction which I get why but at the same time if we have one we shouldn't have to be homeless bc of it. Everyone makes
- mistakes things happen!
- This question is poorly structured.
 - I don't really understand how this question is worded. Are you asking if Green Bay provides a positive or negative experience in these areas or if buyers/renters are looking for these things?
 - Depends on the neighborhood
 - No mold in housing
 - Stop people from moving here, too many from Milwaukee and Chicago and Hindu wherever
 - I haven't looked much, but property tax is way too high here.
 - I'm not considered low income...but am in today's standards. So what I can afford compared to neighborhood characteristics I'd say...there is no neighborhood in my opinion affordable and safe in the 675.00 price range that has good character
 - This question is poorly worded. Ex: By selecting "negative" for school district, I am not saying that the school district has a "negative effect" on my decision to choose my housing.
 - There are some

- very nice character homes in loser neighborhoods, but there is a lot of crime in those areas.....
- Want to buy in Green Bay, but right now, housing is too expensive.
 - Rent is too high in most areas & DO NOT take pets, and the cheaper places are in the dangerous areas! At my age, I don't want to be living under lock & key 24/7
 - This question is confusing. The wording is not very clear.
 - Grocery stores in Green Bay tend to be on the outskirts of the city. The inner city has a high need for good grocery stores with a lot of selection.
 - Nothing in my price range other than crap, to be honest
 - Not sure I understand how to answer the question
 - There's not enough affordable housing that landlords keep up better. I know everything is complaint driven from serving on a town board myself and it's hard to target everyone but when housing is involved some of these landlords should be held more accountable
 - I think people want all of these things when choosing where to live.
 - I like being able to live near downtown Green Bay.
 - There really isn't enough affordable housing, either ownership or rental, especially for the poor or low income members of our community.
 - The city of Green Bay has more affordable housing but lots of pitfalls compared to schools, quality houses and quality neighborhoods
 - Not enough affordable options for senior only living
 - Green Bay has more and more variety in housing than the surrounding communities. The school district lags behind due to challenges that don't exist in the surrounding communities
 - I don't understand what you want me to say in this question, I think people don't move to GB due to unaffordable housing in the city. Families with special needs also pick De Pere due to Sybal Hopp.
 - Affordable housing seems to be hard to come by for low income based on what I have heard.
 - Apartments that match our criteria and fit our needs, are practically non-existent in Green Bay.
 - Transportation options limit where people choose housing
 - There are a lot of new places popping up all over the city, they are all very nice looking but cost is just too much for what I want to spend.
 - Allowance of Pets have had 2 dogs for several years
 - Do not understand the question.
 - Although for each thing indicated as positive, I also feel these are lacking in our community
 - This is a difficult question to understand.
 - Please change the wording on these questions listed above
 - These are the issues my children and grandchildren used to select housing in Green Bay
 - Outrageous costs and Green Bay has no concerns about the low income and safety of neighborhood
 - Poorly constructed question. Confusing pos/neg.
 - I don't understand the question in regards to the issues and the rating scale provided seems it should be important to not important? I rated as such
 - Shortage of middle income and low income condos.
 - While Navarino district has improved, it remains unsafe from time to time, causing us to consider moving.
 - Green Bay has good and bad residential areas, The slum lord type areas need to be brought back to their former good standing and quality, good housing for low income families made affordable in these areas.
 - Downtown Green Bay and areas closer to the center of the city are not as well taken care of, as well as a higher rate of crime and traffic issues. As you travel outward, prices rise and quality increases.
 - SIDEWALKS! Hard to find Green Bay neighborhoods with them and would REALLY like them. In addition, continuous bike lanes. I don't live far from work, but the active commuting route is disjointed making it difficult to bike to work.

- Since quality of school is often tied to property taxes those areas with more wealthy home owners tend to have better schools so families of lesser means are more likely to be unable to purchase a home in an area that also had better schools
- Downtown GB Schools are rough.
- Thanks to Neighborworks for making this home possible
- A decent area is always preferable.
- I am not sure I know what you were asking in this question.
- I'm not sure I understood question -- factors which would influence choice or factors available in GB?
- The academic quality isn't great but we like the diversity of the district
- I suffer from severe depression, anxiety, PTSD And MST. I need to feel and see I can protect my children
- Stores that are close
- recently the market has been lopsided in favor of sellers
- Safety/Neighbors
- My answers refer to Ashwaubenon
- I don't understand the rating system with the question
- A lot of crime ridden areas in Green Bay!
- Those in my price range usually need a lot of repair
- There are many slum lords in Green Bay. They should be held accountable to keep up their properties.
- Again, the city is becoming gentrified with little diversity happening in the newly developed areas.
- Old perceptions of downtown neighborhoods need to be changed
- There appear to be a few nice neighborhoods - cool character and where there is evidence of investment and care. Infrastructure investment appears poor and that is scary as a private investor. I can't afford to be the most expensive house on the block and to send my kid to a private school because the reality of living in the center isn't easy. It's too easy and cheap to living somewhere else and drive to work. The city is too spread out and low density to require choosing the center. The only reason seems to be to lessen the impact of greenfield development but as mentioned prior, all the other uncertainties negate that desire.
- Green Bay is a diverse community with a lot to offer! Housing options vary depending on the area. Some neighborhoods are desirable, some are not. I wish there was more affordable housing available for the working poor. Challenges with transportation and access to childcare and other needed amenities.
- Green Bays neighborhoods and schools have been in decline over the years. Crime and drug activity has consumed the eastside. People that can afford to will move to better, safer neighborhoods in Howard, Suamico, Ledgeview.... anywhere but Green Bay.
- Reasons are too individual to generalize.
- The neighborhood where I'm at is awful and getting worse
- This question was very strangely. I interpreted positive meaning "very important."
- Above issues are irrelevant given the poor quality of life in this city.
- Word your question better
- My family lives on west side, north of Lambeau Field so that's why I chose to live here.
- Your scale makes no sense...
- I have friends who looked a long time to rent and are over-paying because they have cats
- I think potential new residents perceive village schools as better than GBAPS
- Hard crime on the rise and pedophiles in my neighborhood
- Too many drug houses and sex offenders living in wrong areas
- The apartments/duplexes that i qualify for, are old, run down places like dutchmans creek (creekwood) where the really bad folks from Milwaukee/chicago take over because management of said places tend not to care so much as long as the places are rented.
- These questions are worded poorly.
- We need 3 bedroom, 2 bath, first floor, pet friendly, lower crime rate
- Need more retail especially in the center area of city More credit unions, fast foods, Afford-

- able supermarkets, Restaurants and bakeries
 - We need more commercial neighborhood centers for residential areas
 - .
 - N/A
- 42. In your opinion, what are the greatest unmet housing needs in Green Bay right now? (select up to 3)**
- Property management control, less with apartment buildings and more so with residential houses and duplexes being rented within the city
 - Affordable housing in a safe neighborhood
 - Seems to be a lot of placing and apartment building and condos being built for very high income young people or places being rented out and no one is living in them.
 - You need to help those with evictions find places too not just the older or disabled. Everyone needs help
 - Not helping people who have a criminal past who have a hard time getting back on their feet and struggle to survive because no one will help them due to their history
 - We want to buy a house but our savings was spent the year I was diagnosed with MS. It's difficult to get back to where we were.
 - affordable rentals for low-income individuals - not enough of them
 - So many houses on the east side have had flooding issues, it makes me wary of buying a home in many neighborhoods
 - control of litter partially because of the way that the schools handle their open campus lunch programs is out of control. Also No One issues fines for littering in this city and that must change
 - No mold and renting for big dogs. . German Shepherd friendly
 - Housing for poor/bad credit, or other blemish (evictions, criminal charges) which would have someone face homelessness
 - Affordable living considering the hourly wage I get paid. It's too expensive to pay rent and all other bills associated with renting my own place again.
 - In Sheboygan they turned a hospital into apartments. It was a dump. Drugs. But, something like that, affordable for single men who don't need a big apt. or are looking to save up. big communal kitchen. It was a fun community for the most part. They were month to month so they could kick the riff raff out. \$500 or less. Why can't we get something like that.
 - Affordable rental options
 - there are very few housing options for people with less than satisfactory backgrounds.
 - Wait list for assistance is 2 years. Homeless list is 1 year!
 - Affordable housing for low income landlords not allowing ICS vouchers on property should be a crime. Landlords should have to follow housing codes to avoid slum lords.
 - Housing for ones who are getting over a financial slump
 - Housing for 55 and up. The quality is lacking. We are still active and have grandkids. We still want 2bd. They build them more like nursing homes than functional affordable housing.
 - Affordable rental options for low income families.
 - Taxes too high compared to surrounding area
 - Housing for people with cats.
 - Homes in safe areas.
 - Also, Affordable yet QUALITY/MAINTAINED housing in general.
 - Affordable rental units and landlords willing to work with housing subsidy programs
 - Affordable and safe housing for low income families.
 - Affordable renting options that aren't tiny dark old apartments.
 - We need far better, cleaner, safer and more affordable housing for seniors.
 - Water damage is downplayed and overlooked by realtors, but causes serious health effects. The public needs to be informed and stricter codes need to be put into place!!!
 - Not all seniors live high off the hog! Bring some affordable units to GB where seniors can live without going broke!
 - apartments with 3-4 bedrooms
 - More affordable options
 - Affordable Ranch homes for rent in good newer areas
 - Housing for families


- of 2 to 5 children in a nice area that is affordable
- Far too many 3 bedrooms ranch homes that won't be able to sell in a few years.
- Build homeless shelters in de Pere and suamico
- I work in housing the homeless and I can say that it is very difficult to house the homeless especially if they have a criminal history.
- homes are not affordable at this current market
- the apartment I live in should be condemned but then I would be homeless
- Housing for sex offenders
- Housing for a single person is near impossible for the price
- City of Green Bay and Brown County not invested in their housing community for renters/tenants. City of Green Bay and Brown County relying on use of housing based program to be the "Save All - End All". Those entities not recognizing landlord units do not need housing based programs due to demand for housing. Those entities too need to show buy-in and support
- to landlord units to address housing needs for those without housing.
- Affordable housing for all - a one bedroom apartment shouldn't cost what it does
- Affordable, safe housing options for all low income families/singles
- Having only lived here less than a year and done limited searching prior to moving into my current apartment, I really don't have much of an opinion or knowledge regarding a lot of this stuff.
- Housing with universal design, which is not the same as housing for people with disabilities.
- Rent is too high
- Rent cost
- Affordable apt renting (or house rentals)
- Housing for people who are victims of domestic abuse. Housing options for people with an eviction on their record (how do they secure housing when no one will rent to them?) housing for untraditional and inter generational families;
- All of the above!
- Cost and quality
- Persons released from prison
- Actually, all could be selected IMO.
- affordable houses and duplexes for middle income individuals. So much of the new construction is for low income individuals with income caps. these new builds are nicer than those of us with middle income can afford and start at \$1300 about for a studio or a one bedroom. How about some nice new construction for rent for the middle income folks without outrageous rent prices attached to them.
- Lack of Pet accepted housing
- Delapidated homes should be raised. I was thrilled to see the building on the corner of Baird and Main come down. I'm hoping the underground part will be dealt with too.
- We need more quality, safe low income housing for all the above populations, including veteran housing.
- I would like to see more programs that help people who can afford to buy a house and pay mortgage but then have little left over to maintenance or other related necessities (car/garage repair, landscaping, home repair improvements, getting assistance with home maintenance); it would also help I think if the payments a home owner is automatically expected to make on street repairs, city projects etc could be pro-rated based on that home owners actual income/available money rather than just the value of the property. The value of the property doesn't necessarily reflect the ability of the owner to keep adding debts and payments they don't personally choose but which are automatically assessed to them because they own that property.
- High end single family homes
- Affordable housing for people with disabilities.
- Older houses in Green Bay need work
- Affordable rentals
- Duplex upkeep,. Always run down dragging the down neighborhood with it.
- Housing for individuals between the ages of 50-70 interested in downsizing but still very active!
- Quality of schools in the neighborhoods

- | | | | |
|--|---|--|--|
| that are affordable | parking for 2 or more vehicles, many apartments only have 1 spot and if you are a couple or have roommates that does not work | fice and was told it's common and they can't stop it! | young professionals who are interested in home ownership and do not want to live in a condo or apartment. |
| • Good housing | | • Rentals/housing for people with pets or questionable credit. | • New construction of apartments are really expensive. More than my house payment was. |
| • My answers apply to Ashwaubenon | • Safety | • Condominiums or similar ownership options for people who do not want the traditional detached house lifestyle | • Lack of decent apartments in all areas |
| • "The deterioration and unsafeness of our once beautiful inner city...east, west and north sides. At 72 i am a lifelong resident and could cry. | • The fact that there's no room to live and we can't build on our own properties even though it would help our community both mentally and financially. | • Too many drug houses and sex offenders living in wrong areas | • You need apartment homes for those who are downsizing from houses later in life. |
| • "There is enough housibg | • I work in Sofia Services so I feel I have 1st hand knowledge of Section 8 and low income housing being n/a | • Artist residency and air bnbs | • Housing for people with pets |
| • Affordable rent | • Housing for people with records | • When a single mom has 2 children .. 1 boy and 1 girl and needs a 3 bedroom place, she is stuck in a run down 2 bedroom place unable to afford better | • Landlords refusing to take assisted applicants forcing more than one family/unsafe living arrangements. |
| • Affordable houses for seniors. | • Major issue with senior/disabled living is Monroe Plaza! My daughter, who was 8 months pregnant was followed into elevator and offered crack! Another day we witnessed young girls prostituting to male residents. We also saw drug materials in common room on fourth floor twice! Young males sleeping in common room most nights. Very dangerous building. Mom moved out because she was so scared after having visitor steal her cart with groceries right from her in hallway! Reported all to of- | • Affordable rental units | • Pet friendly |
| • Affordable rental options for young families | | • Young professional housing affordability | • Más casas con un pago accesible con opción a compra. |
| • Availability of single family homes | | • Young professional housing - mid priced, close to amenities, good neighborhood, room for a small family | • N/A |
| • Affordable housing. Everything I've heard of being built is out of our price range, and I work for the city. We need better housing for the low income downtown | | • Housing options for young people, working professionals, couples without children. New home construction seems focused on large houses (high sq. footage, three garages, etc.) at prices well above \$250,000. Smaller, "starter homes" would be ideal for | |
| • "We need availability of shop keepers to live above their businesses again, that was one of the greatest things about old Green Bay. We also need more access to community gardens, perhaps even a victory garden type program to help people grow nutrient dense food in their yards. | | | 43. If the City were to use/create programs that target a specific housing type, is there a specific type of investment you feel would have the greatest benefit? |
| • "Inventory | | | • Construction of new rental housing, but affordable, not 1k and up for 1 and 2 bedrooms |
| • Housing that has | | | • Invest in tracking down and getting rid of landlords who don't take care of property's |
| | | | • Housing assistance |


- of any sorts is not accepted by anyone in decent looking places which is silly bc they are guaranteed payment yet have a set of standards to maintain
- I want to choose Construction of new rental housing but add the fact that new construction needs to be affordable. A lot of new builds, such as the new complex on Main Street near Whitney Park, or rehabilitations, such as the Whitney School Apartments, are far out of the price range of many Green Bay residents.
- No need to build and destroy more trees. Fix up existing buildings, but do it well. Also use abandoned buildings to fight homelessness.
- incentivize landlords to keep rents affordable
- Rehab of rentals/ large family units with no increase in rent
- Affordable rentals aren't \$1600 for two bedrooms. Average single income families can't afford that and they don't take assistance.
- Construction of new homeless shelter
- Buy up properties prone to flooding! You shouldn't be building new housing when existing housing is flooding so much
- We need to have more restrictions are landlords to rent to crappy tenant similar to the way they have laws in Milwaukee that hold landlord responsible for things that tenants do or the city will never improve
- Affordable housing
- Not sure
- Rentals for current or near risk of homelessness
- Make it more affordable for people to live in what we already have most people are homeless or on the line of it bec it's too expensive
- Answered in previous
- We definitely need more options for people and families who are experiencing homelessness
- Assistance to help low income buy foreclosed houses and rehab them
- Rental costs seem high considering property values, but I think a lot of that is the property tax rate. I sold my house in Reno for \$260k, my property tax was less than \$1,000 per year.
- Low income housing
- I wanted to click both rehab housing and new construction affordable housing
- Affordable for the working poor
- Affordable Senior Housing
- Seniors...there is such a waiting list for affordable housing. I can't afford to retire...lose half my income and at least 2yr waiting list after that....and wouldn't be able to afford when I'm at while waiting... with health issues dread not being able to afford to stay if I couldn't work any more yet no affordable housing available without a long wait.
- Affordable rental housing
- Construction of new rental housing SPECIFICALLY for low-income and Section 8 individuals.
- But at affordable prices! Who can afford 800.00-900.00 a month? Most places I've seen are not made of gold! The last place I live was just NICE... and when I moved.. the jacked the rent to 975.00 a month! OMG!! The maintenance was awful there!
- The few low rent buildings that I have been in are not conducive to healthy family living.
- Affordable housing with resources on hand to provide budgeting, parenting and nutrition classes/resources.
- many buildings sitting empty that can be re-purposed. PLEASE do not build new, let's put empty buildings that are unable to be rented to use.
- Families that I work with as a teacher at Howe are often moving and will often share the struggle with finding a new apartment within a reasonable distance to Howe. This is a reason students in the gbaps district often switch schools many times in just their elementary career. Parents share they want to live near the elementary school their child has gone too but it takes too long to find that as an option.
- Construct new, more affordable housing for seniors.
- Investment is worthwhile if it addresses the needs of those who need decent, affordable housing.
- For seniors but on a small independent scale. A community group or setting of

- smaller homes/cottages for seniors to rent/buy.
- Forcing new and existing landlords to take housing so more of those who are coming out of homelessness can get into a place.
- Affordable Housing
- See above
- In some areas houses should be demolished and new housing of mixed housing built. In other areas of the city remodeling existing homes and fixing up a neighborhood is good
- The city needs to limit government assistance or have stricter guidelines. Limit assistance to residents of the county/Green Bay, people who have lived in and contribute to the community.
- Single floor condos, reasonably priced
- Only private sector money should be used.
- Rental apartments specifically designed for senior citizen communities with services and amenities.
- I am looking for housing not investments
- affordable, accessible housing is a must that is in good repair and location
- Establish/Try pilot programs to grab the attention of landlord units: Tax Break Incentive, Repair Incentive (failed Housing Inspections), Rental Income from Housing Program Not Taxable (as income, probably above what City could do); as examples. Beyond... Improve housing inspection response from Integrated Community Solutions,
- Rentals for low income people!
- New rental housing, but with a focus on ACTUAL affordable housing and market-rate housing, luxury units are swamping the market and unrealistic for most young families and singles, persons living with disabling conditions, and seniors
- Rentals that take rental assistance that are up to code.
- All of the above should incorporate universal design principles.
- Would like to choose rehab of BOTH owner occupied and rental housing.
- We need affordable rental units. The new builds downtown aren't affordable to most people.
- "Rent-to-own option apartment/condo option for single people.
- And rehabilitation of lower priced rentals. All new apartment construction is luxury and \$\$"
- Scatter site variety of housing options for lower income households
- Affordable options for each type listed above.
- We need more elderly/disabled rental housing community buildings for the low income in this population, but also quality, safe low income housing for the general population.
- TEAR DOWN THE SAD DISCUSTING AREAS = STAY OUT OF THE WAY AND GET BUILDERS NON=PROFITS ETC TO SO THERE THING HOME-OWNERSHIP NOT RENTALS
- Affordable new retail housing, not that expensive crap being build downtown.
- I feel there are 2 needs to be addressed: rehabilitation of owner-occupied housing and rehabilitation of rental housing back to single family occupied housing.
- No more new rentals. Far to many apt buildings in my opinion, although they all appear to be full?
- Unsure
- Land trusts in which eligible owners can purchase constructed housing for a lower cost, receive the increased value for their home improvements when they sell, but the land and its potential increase in value remains in trust.
- Not sure
- Not sure
- Fix up all old houses
- low-income condos
- Rent to own housing options? Income based buying options. I work for a non-profit ... I love my job but shouldn't have to work 2 jobs. The individuals I serve deserve quality people who are willing to sacrifice a higher income to serve them.
- The northeast and northwest neighborhoods appear to be in need of rehabilitation, both rental and owner-occupied.
- Construction of AFFORDABLE new construction and rental properties. Green Bay has become unaffordable to the people it wants to retain/

- | | | |
|--|--|---|
| <p>attract!</p> <ul style="list-style-type: none"> • Housing for elderly and disabled • Tiny homes • None at this time • "Housing units under HUD Section 8 Housing Vouchers" • AFFORDABLE rentals not luxury apartments or condos. • None • Permanent supportive housing is greatly needed. • Incentivize and support the good quality existing assets and support redevelopment by the private sector of lost properties. Add density near existing commercial nodes to concentrate activity, investment, and to maximize infrastructure efficiency. Then act like a city. As the third most populated city in WI, the small town mentality is less than quaint, it's absurd. You can't run a sustainable city without infrastructure investment. It can't all be volunteer and donations by old family money. Those old families are selling to multi-national corporations who aren't personally invested here. We need to cultivate the next generation of businesses and build | <p>civic pride beyond the football team. Low taxes aren't why people choose to live in a northern climate.</p> <ul style="list-style-type: none"> • As indicated earlier • No clue • Unknown - taxes are too high already • Multiple town home communities for families along with town home communities just for adults that are affordable. If the going pay in the area is roughly \$10-12/hr and no food/medical assistance is available, why are these folks, myself included with being working disabled, forced to live subpar? • affordable housing for retired--handicap accessible-not a rat hole • Get rid of the slum lords • I absolutely love the new urban construction of apartments in the area. It just does not fit what we need. We would ideally love a first floor, private patio, pet friendly, 3 bedroom, 2 bath in a Senior Community with social events. • No idea • Construction of low-income housing; landlord program assisting them with understanding | <p>subsidized renting and their recourse if they experience issue tenants</p> <ul style="list-style-type: none"> • Affordable pet friendly units • Creación de viviendas para inmigrantes |
|--|--|---|

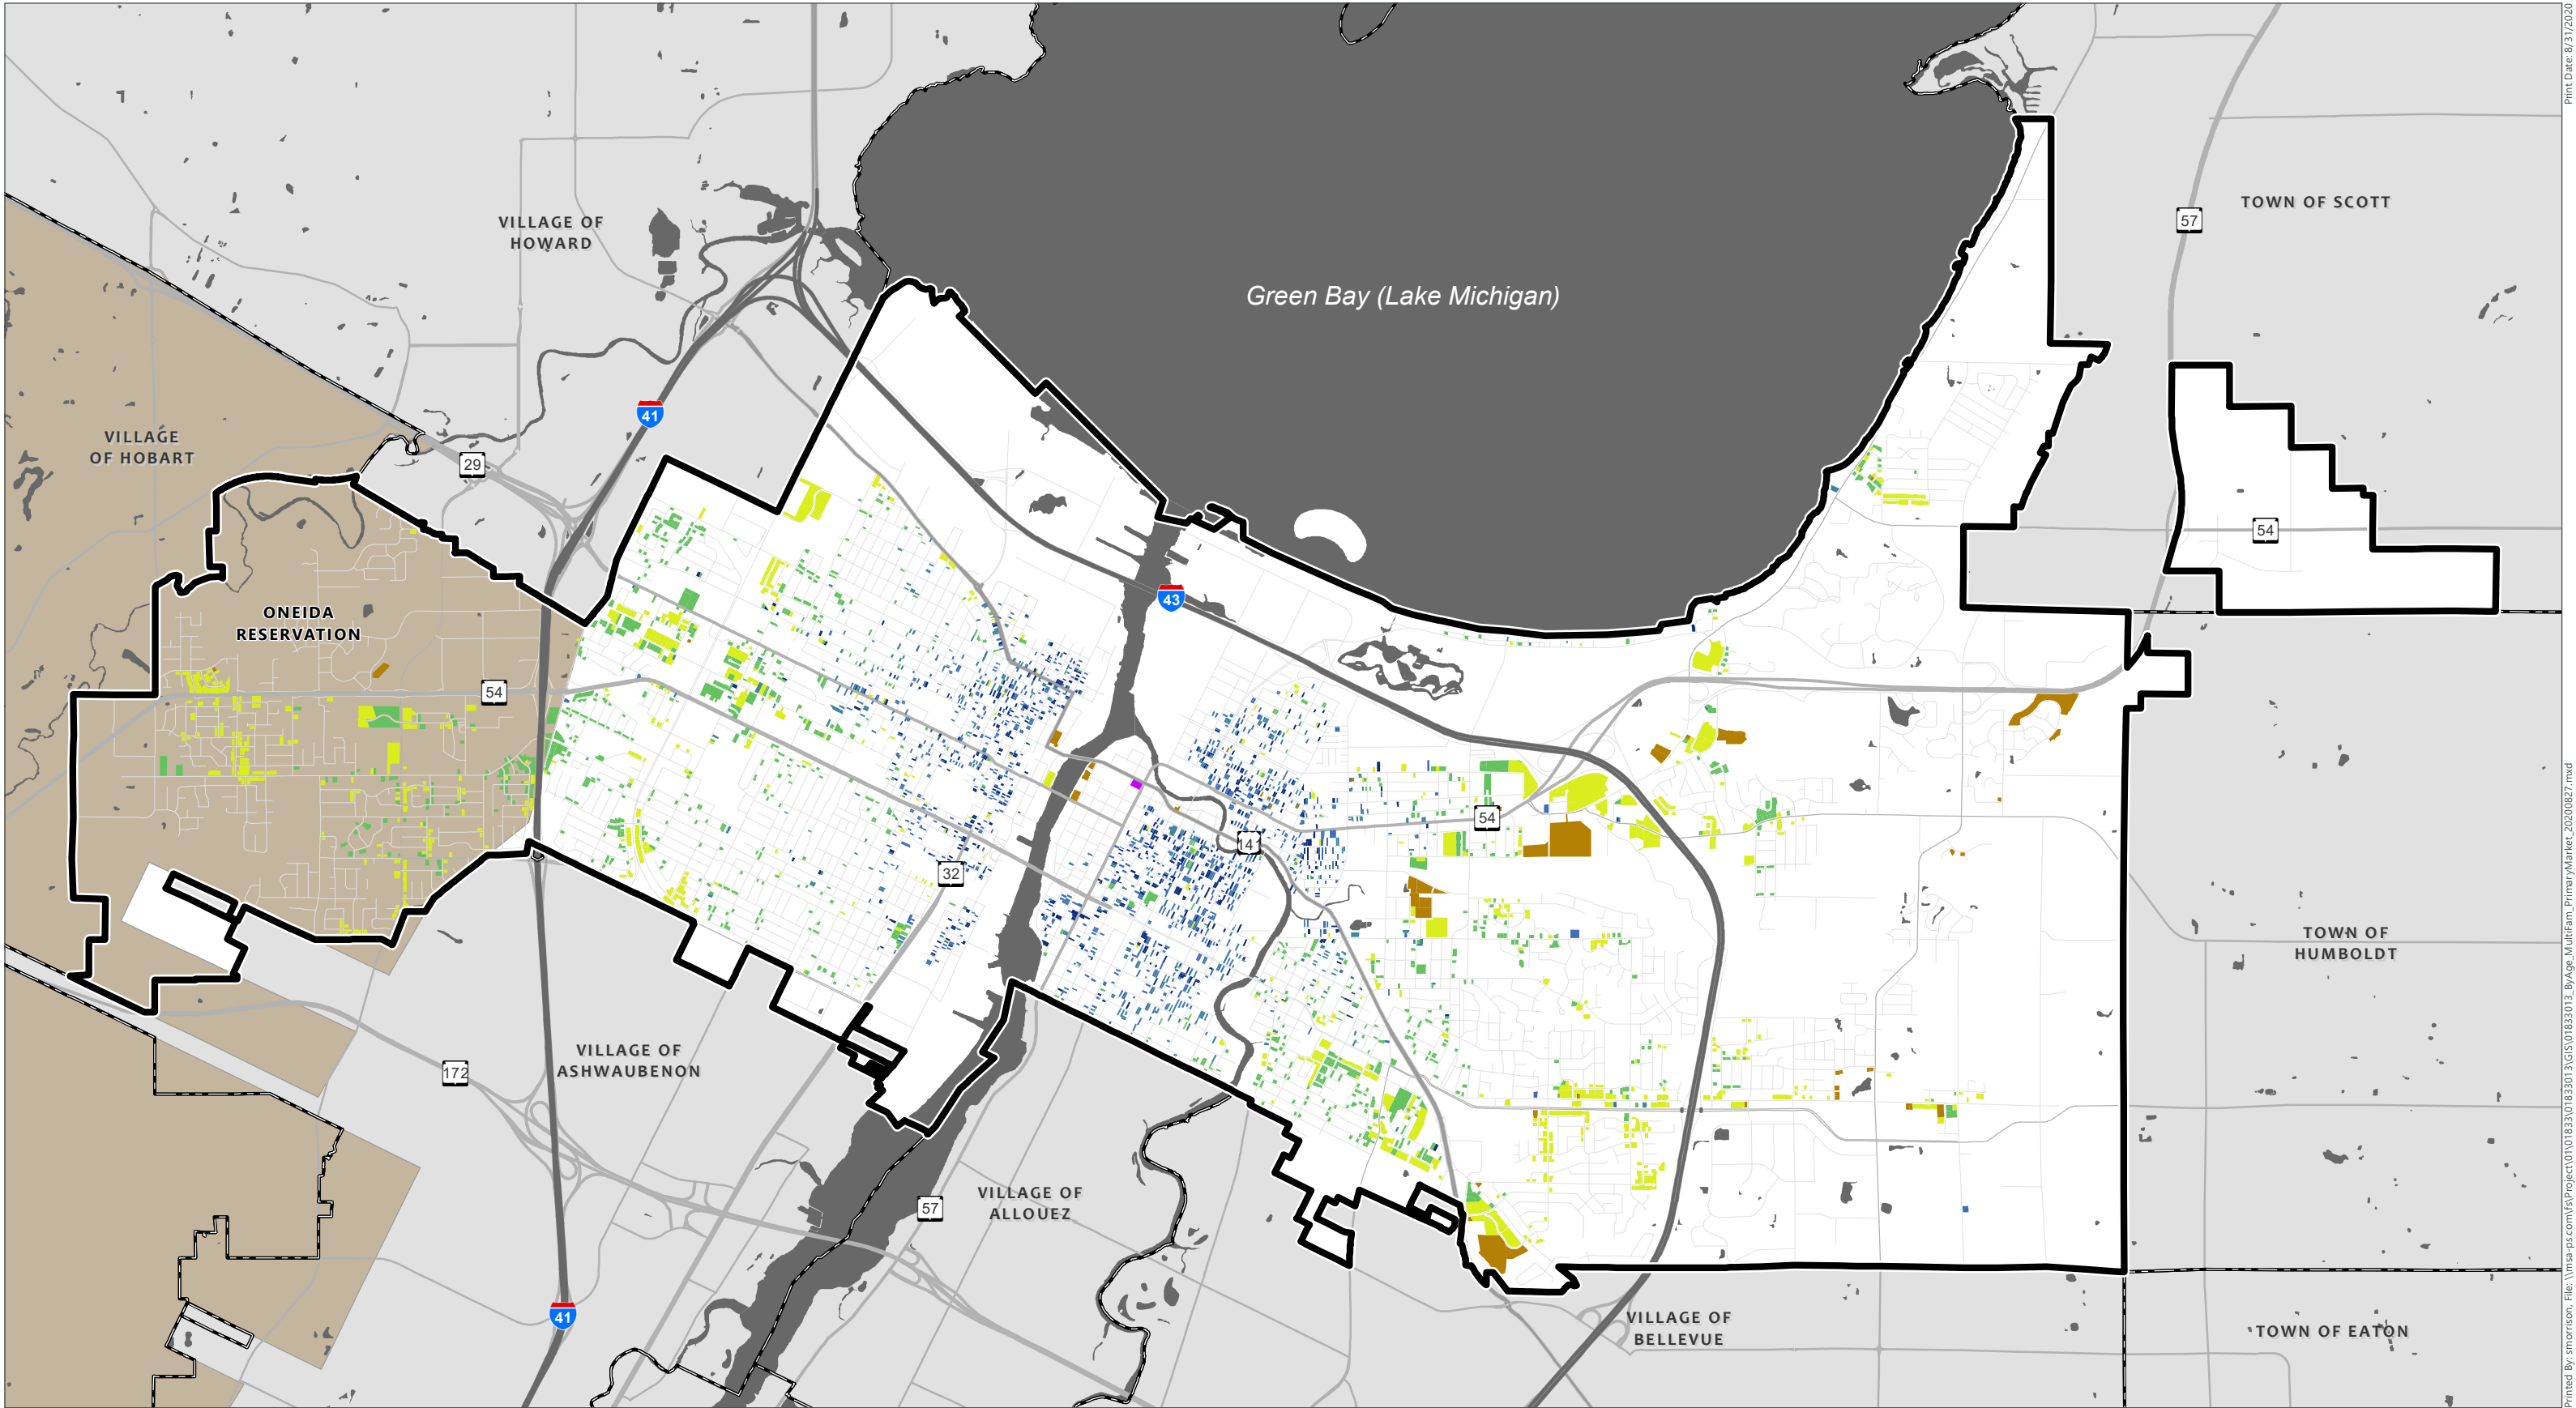


Data Sources:
Brown County GIS (2020)

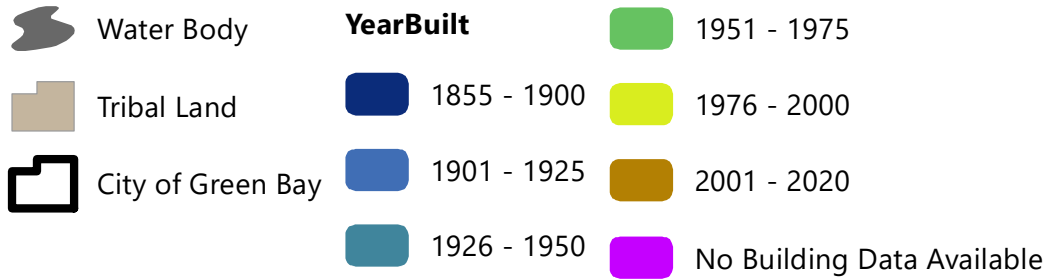

Multi Family Residential Properties by Age

City of Green Bay Housing Study

City of Green Bay
Brown County, WI

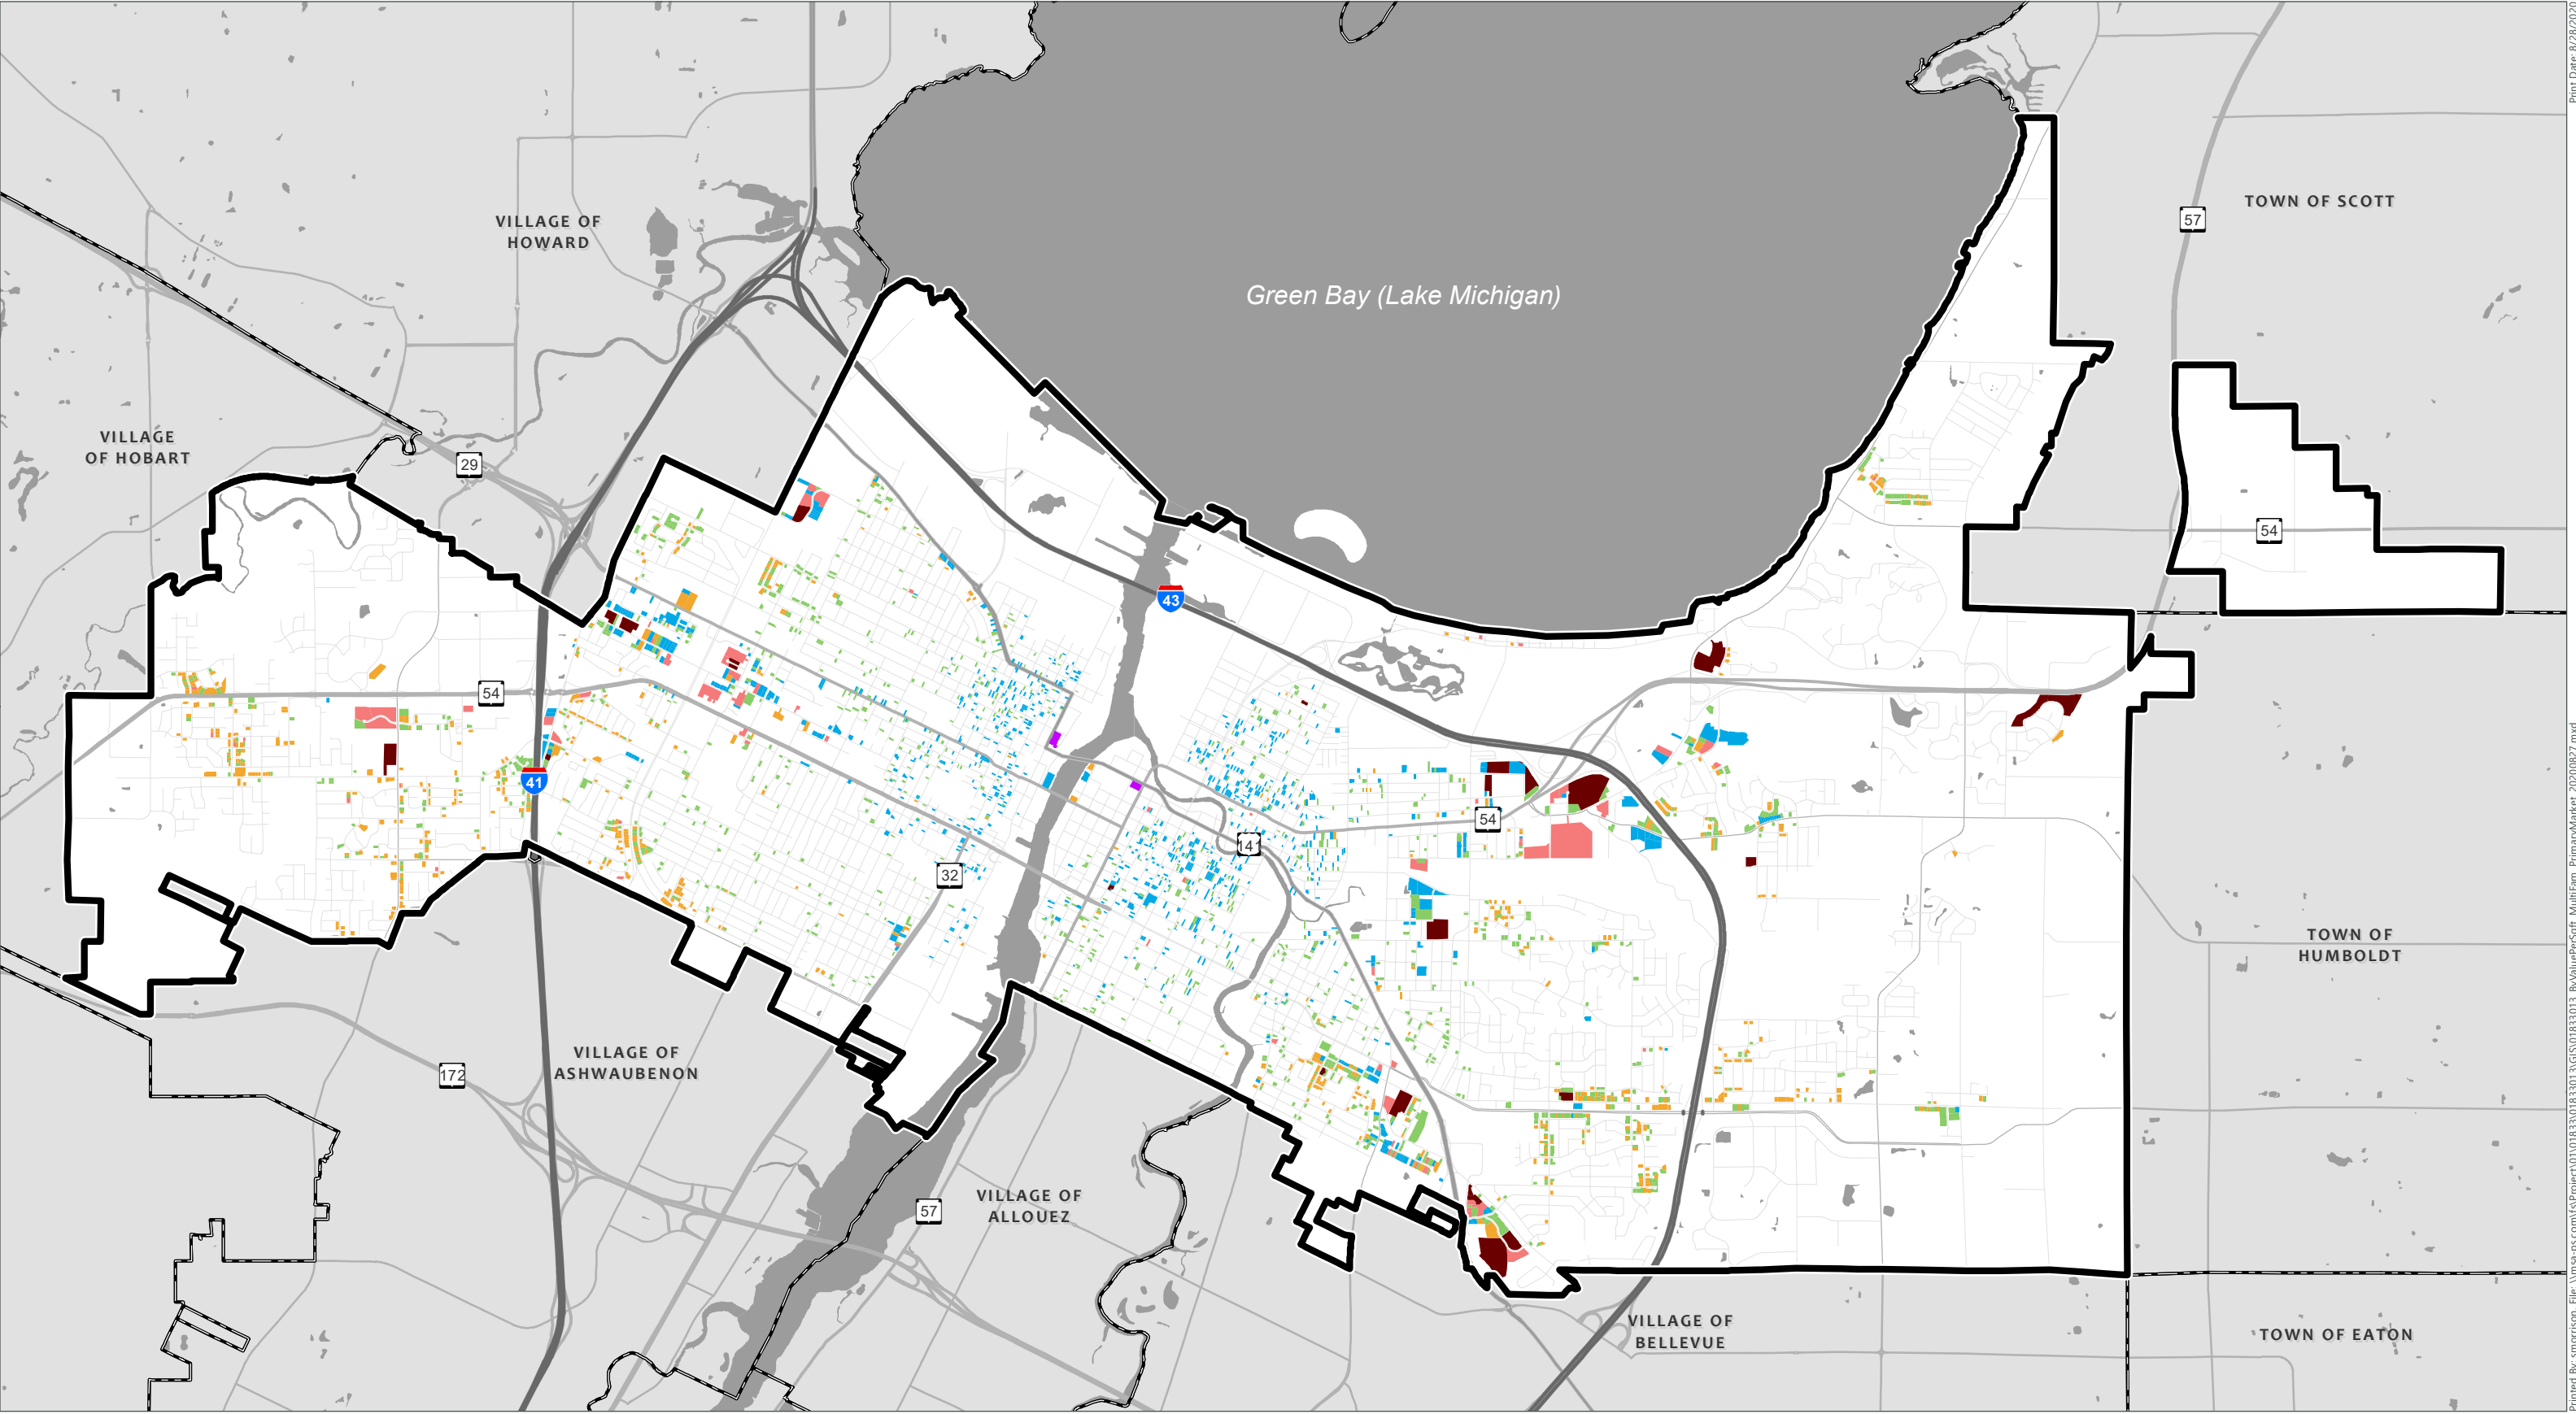


Data Sources:
Brown County GIS (2020)




- | | | |
|----------------------------|-----------------------------|--------------------|
| Water Body | Value per Sqare Foot | \$75.01 - \$100 |
| City of Green Bay | \$50 of Less | \$100.01 - \$200 |
| No Building Data Available | \$50.01 - \$75 | Greater than \$200 |

**Multi Family Residential Properties by
Value per Square Foot**
City of Green Bay Housing Study
City of Green Bay
Brown County, WI


Print Date: 8/28/2020
Printed By: smorrison, File: \\msa-pc.com\\s\\Project\\0101833013\\GIS\\01833013_ByValuePerSqFt_MultiFam_PrimaryMarket_20200827.mxd

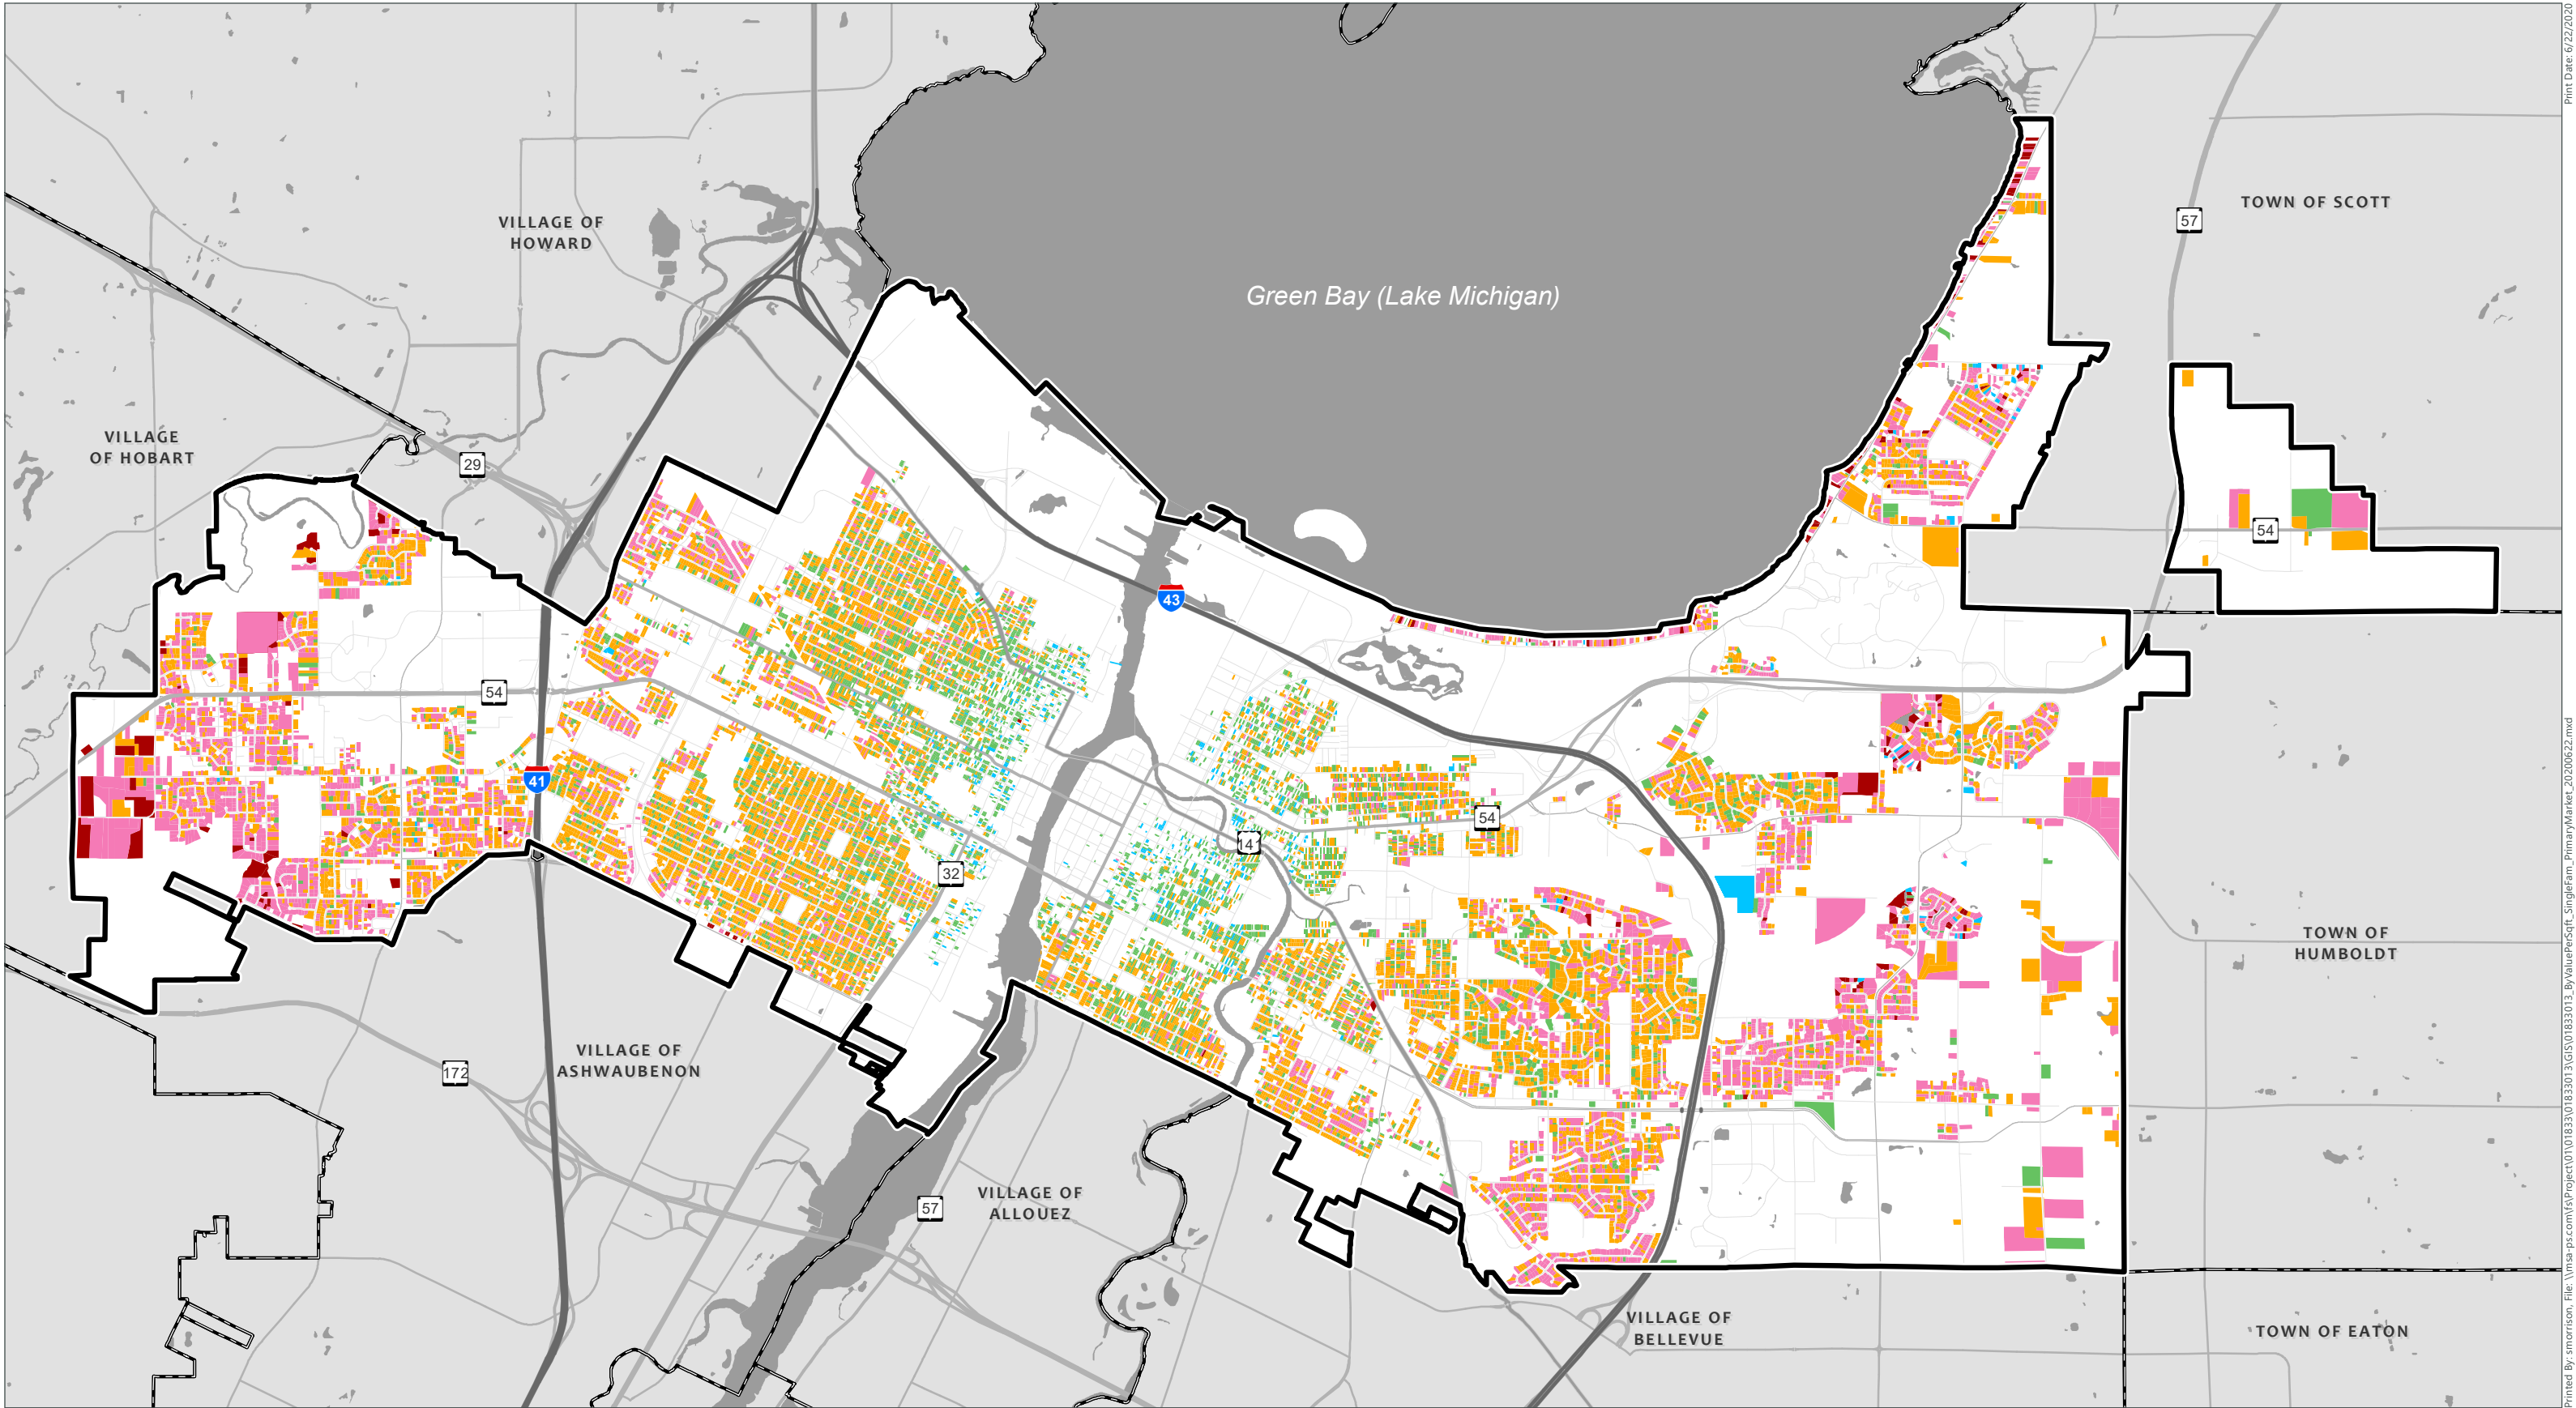

Data Sources:
Brown County GIS (2020)

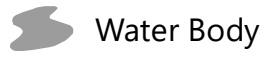

Water Body

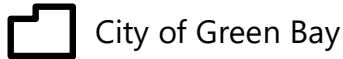

City of Green Bay

Value per Square Foot

\$50 or Less

\$50.01 - \$75

\$75.01 - \$100

\$100.01 - \$150


Greater than \$150

Single Family Residential Properties by Value per Square Foot

City of Green Bay Housing Study

City of Green Bay
Brown County, WI

Printed By: smorrison, File: \\msa-pc.com\\s\\Project\\0101833\\01833013\\GIS\\01833013_ByValuePerSqft_SingleFam_PrimaryMarket_20200622.mxd Print Date: 6/22/2020

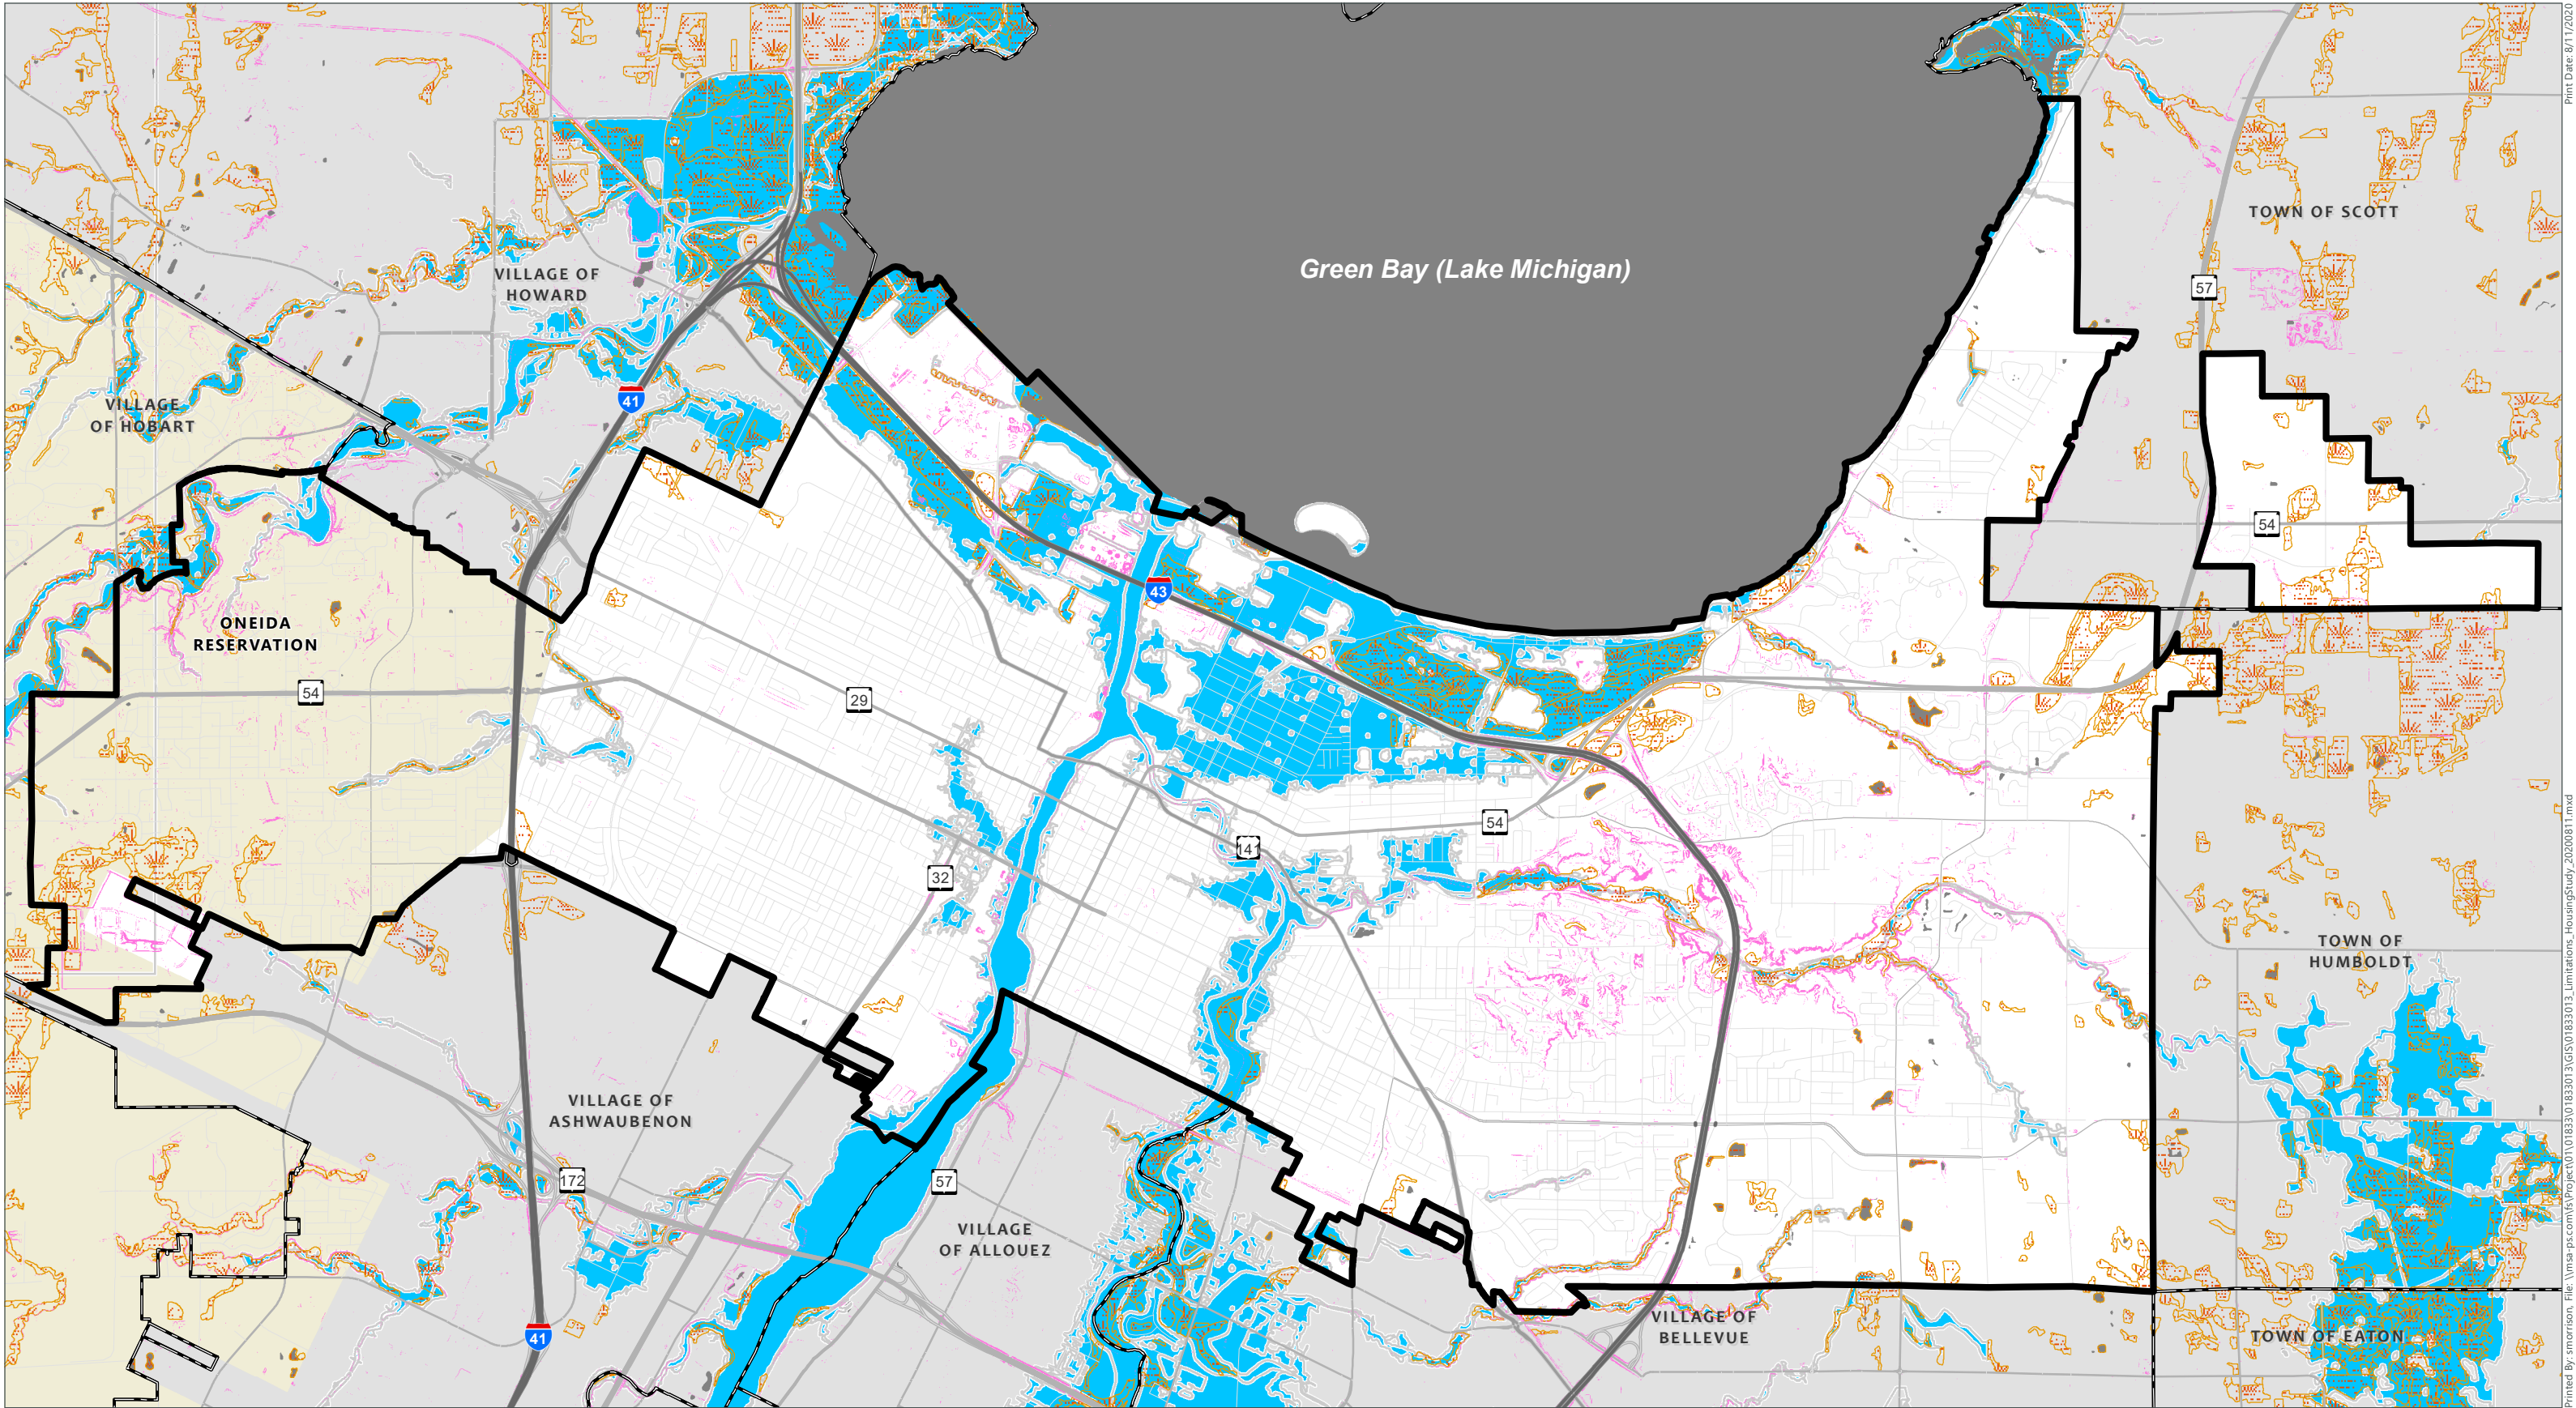


Data Sources:
Brown County GIS (2020)




- Flood Hazard Line
- Water Body
- City of Green Bay
- Wetland <2 acres (DNR)
- 1% Chance of Annual Flooding
- Slopes over 20%

Development Limitations

City of Green Bay
City of Green Bay
Brown County, WI

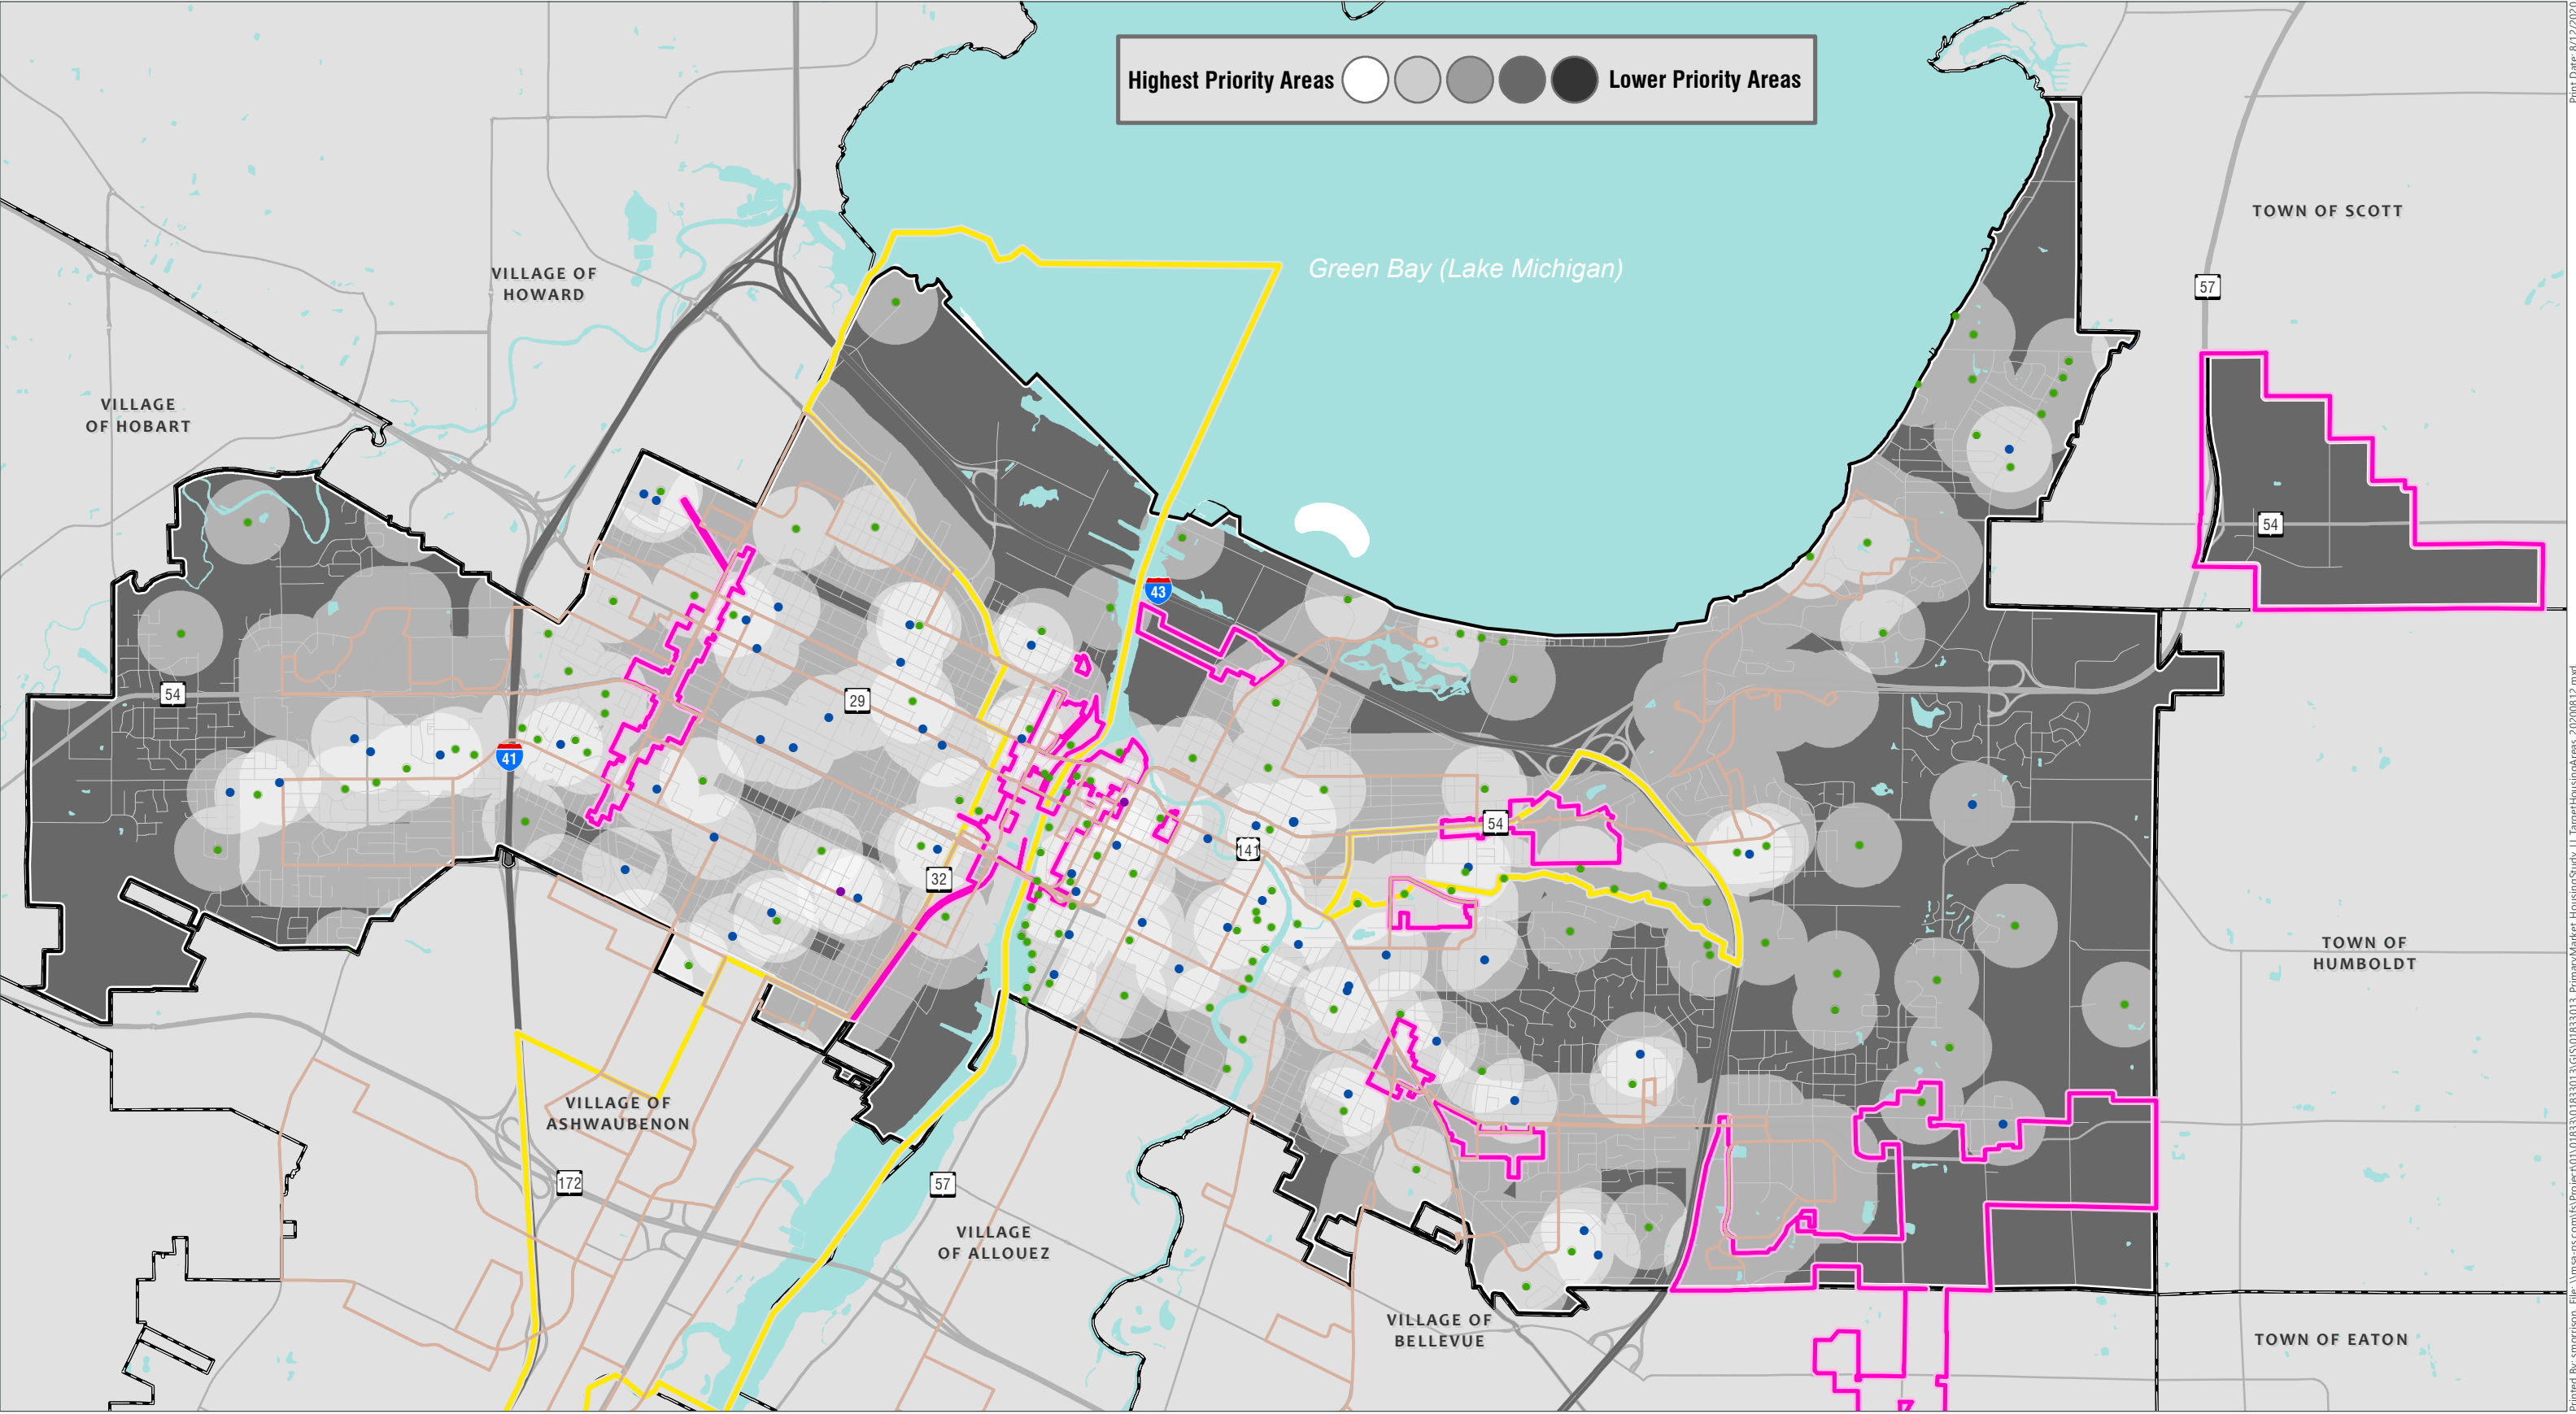

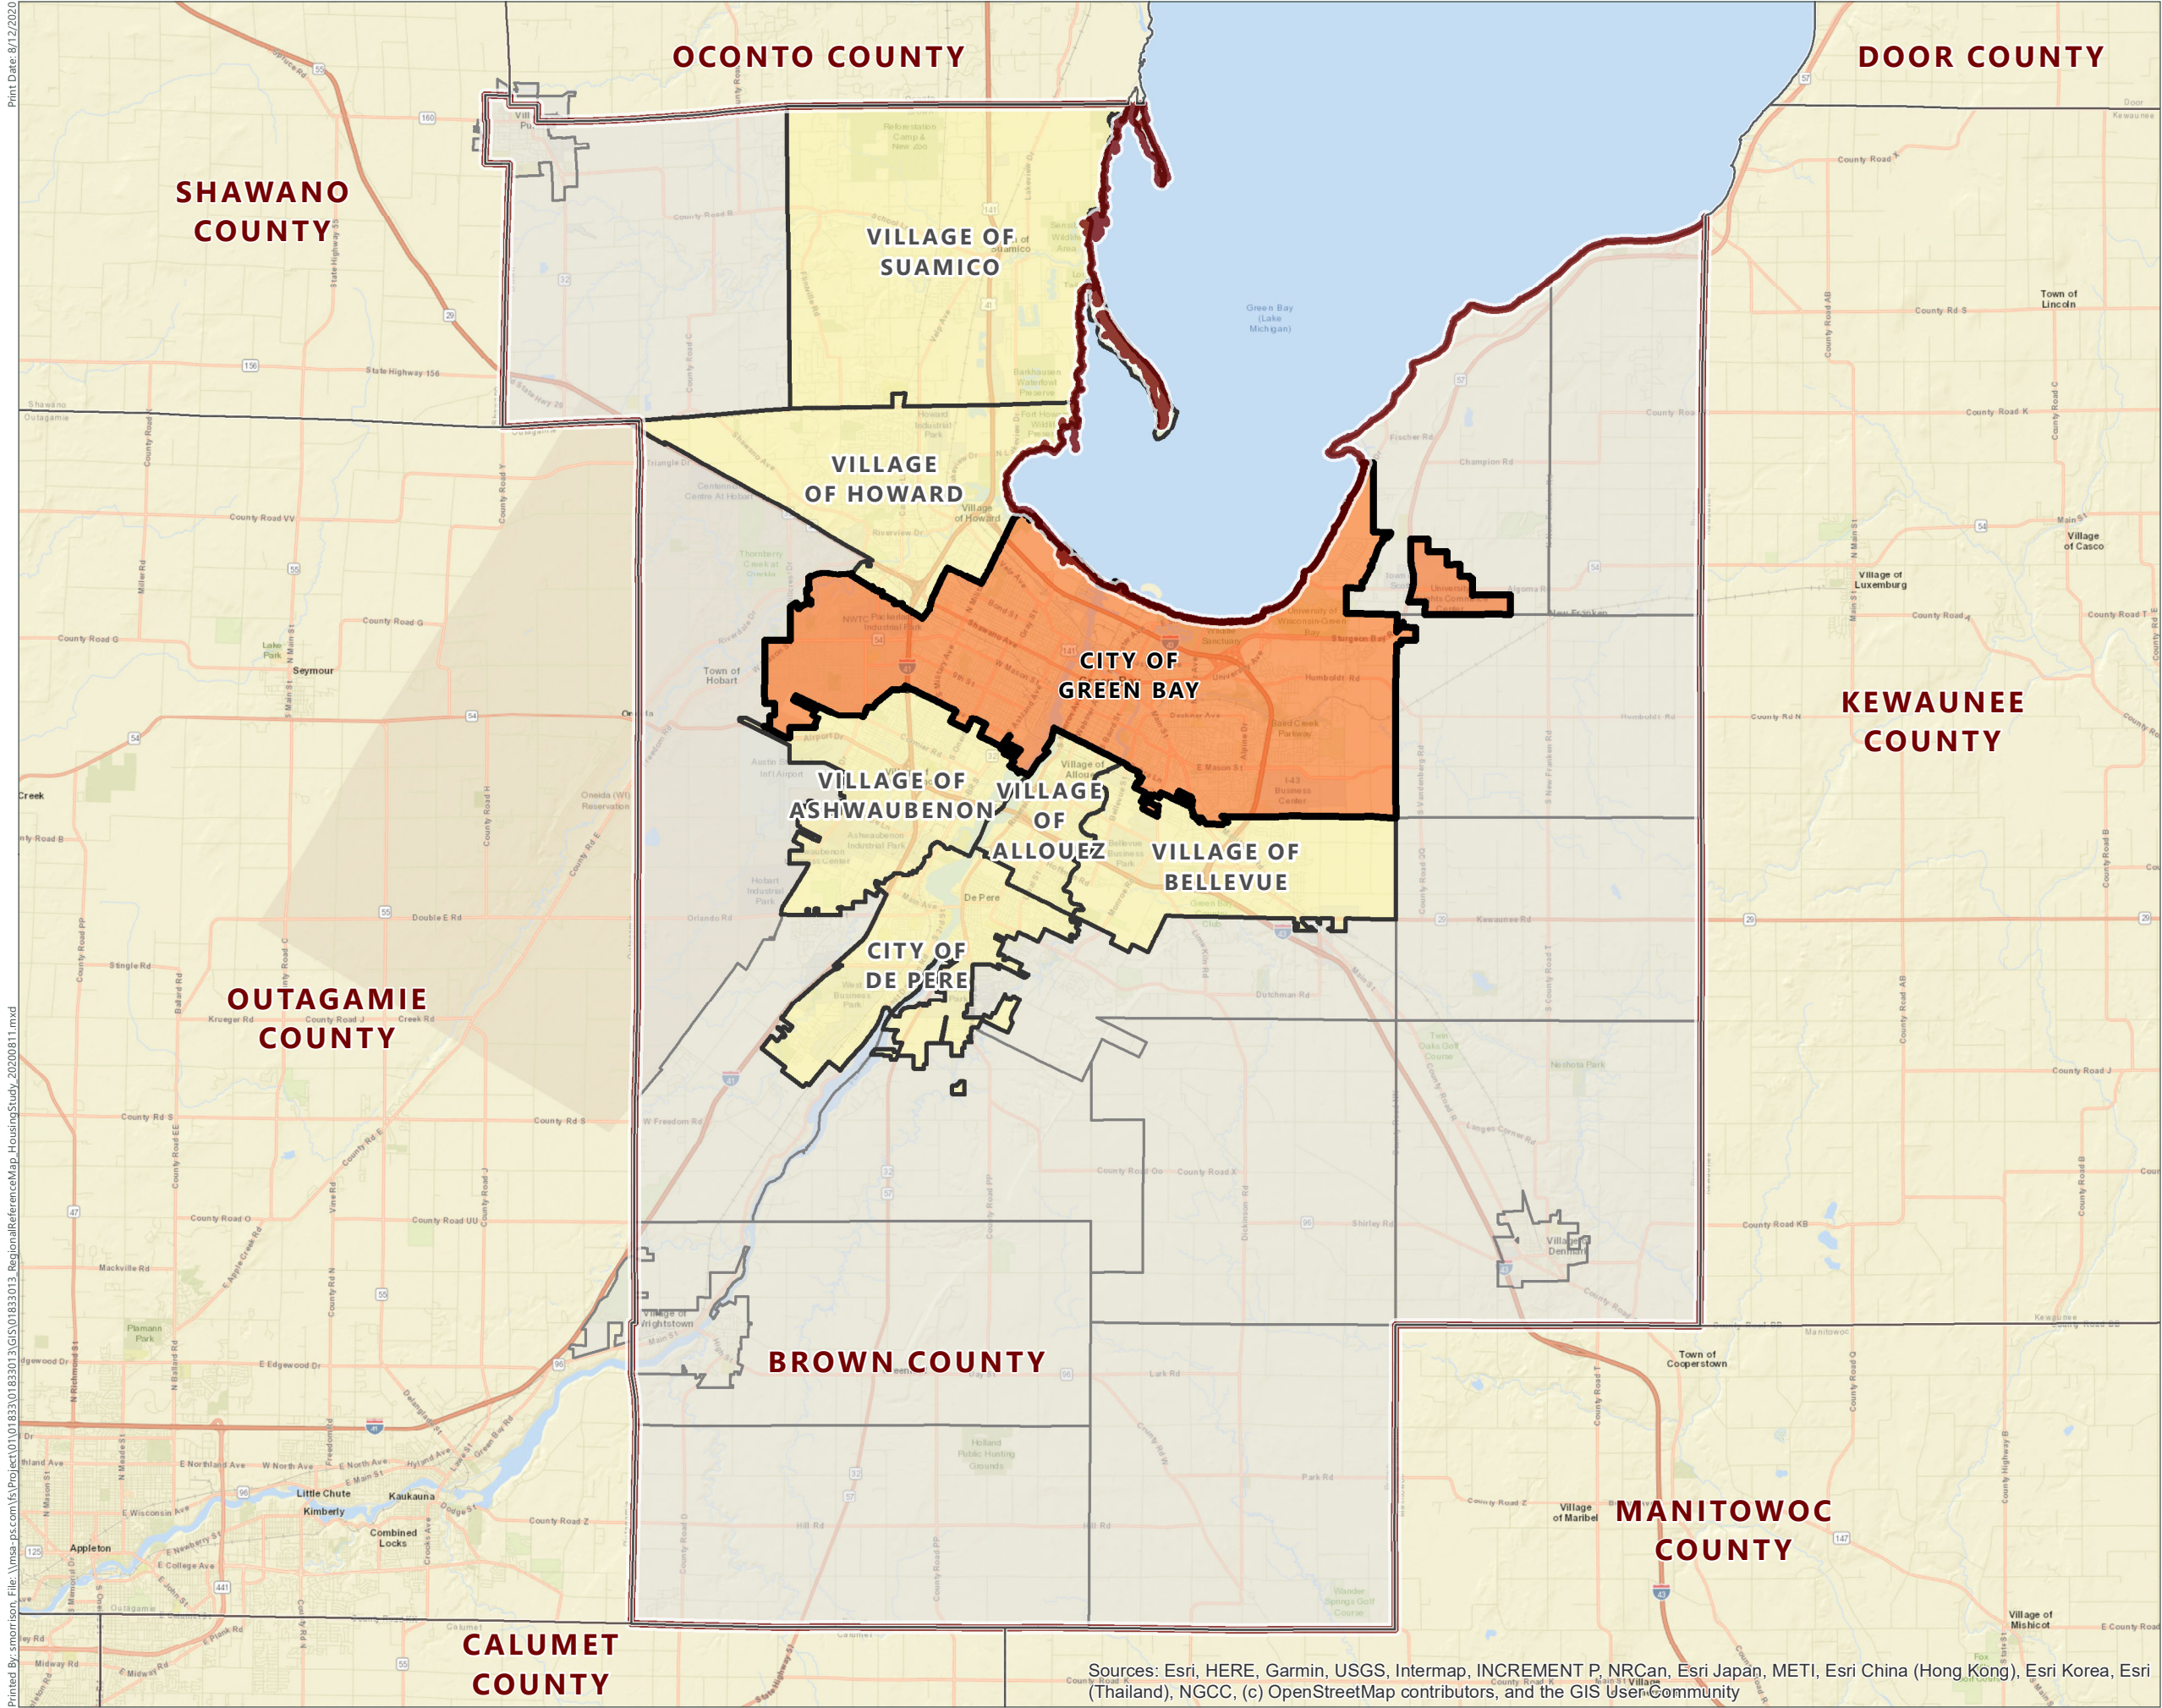

Regional Map

City of Green Bay Housing Study


City of Green Bay
Brown County, WI

- City of Green Bay
- Secondary Market Communities
- Municipal Boundary
- County Boundary
- Brown County Boundary

Data Sources:
County Boundaries: WDNR
Municipalities, Street Centerlines: Brown County (2020)

Sources: Esri, HERE, Garmin, USGS, Intermap, INCREMENT P, NRCan, Esri Japan, METI, Esri China (Hong Kong), Esri Korea, Esri (Thailand), NGCC, (c) OpenStreetMap contributors, and the GIS User Community



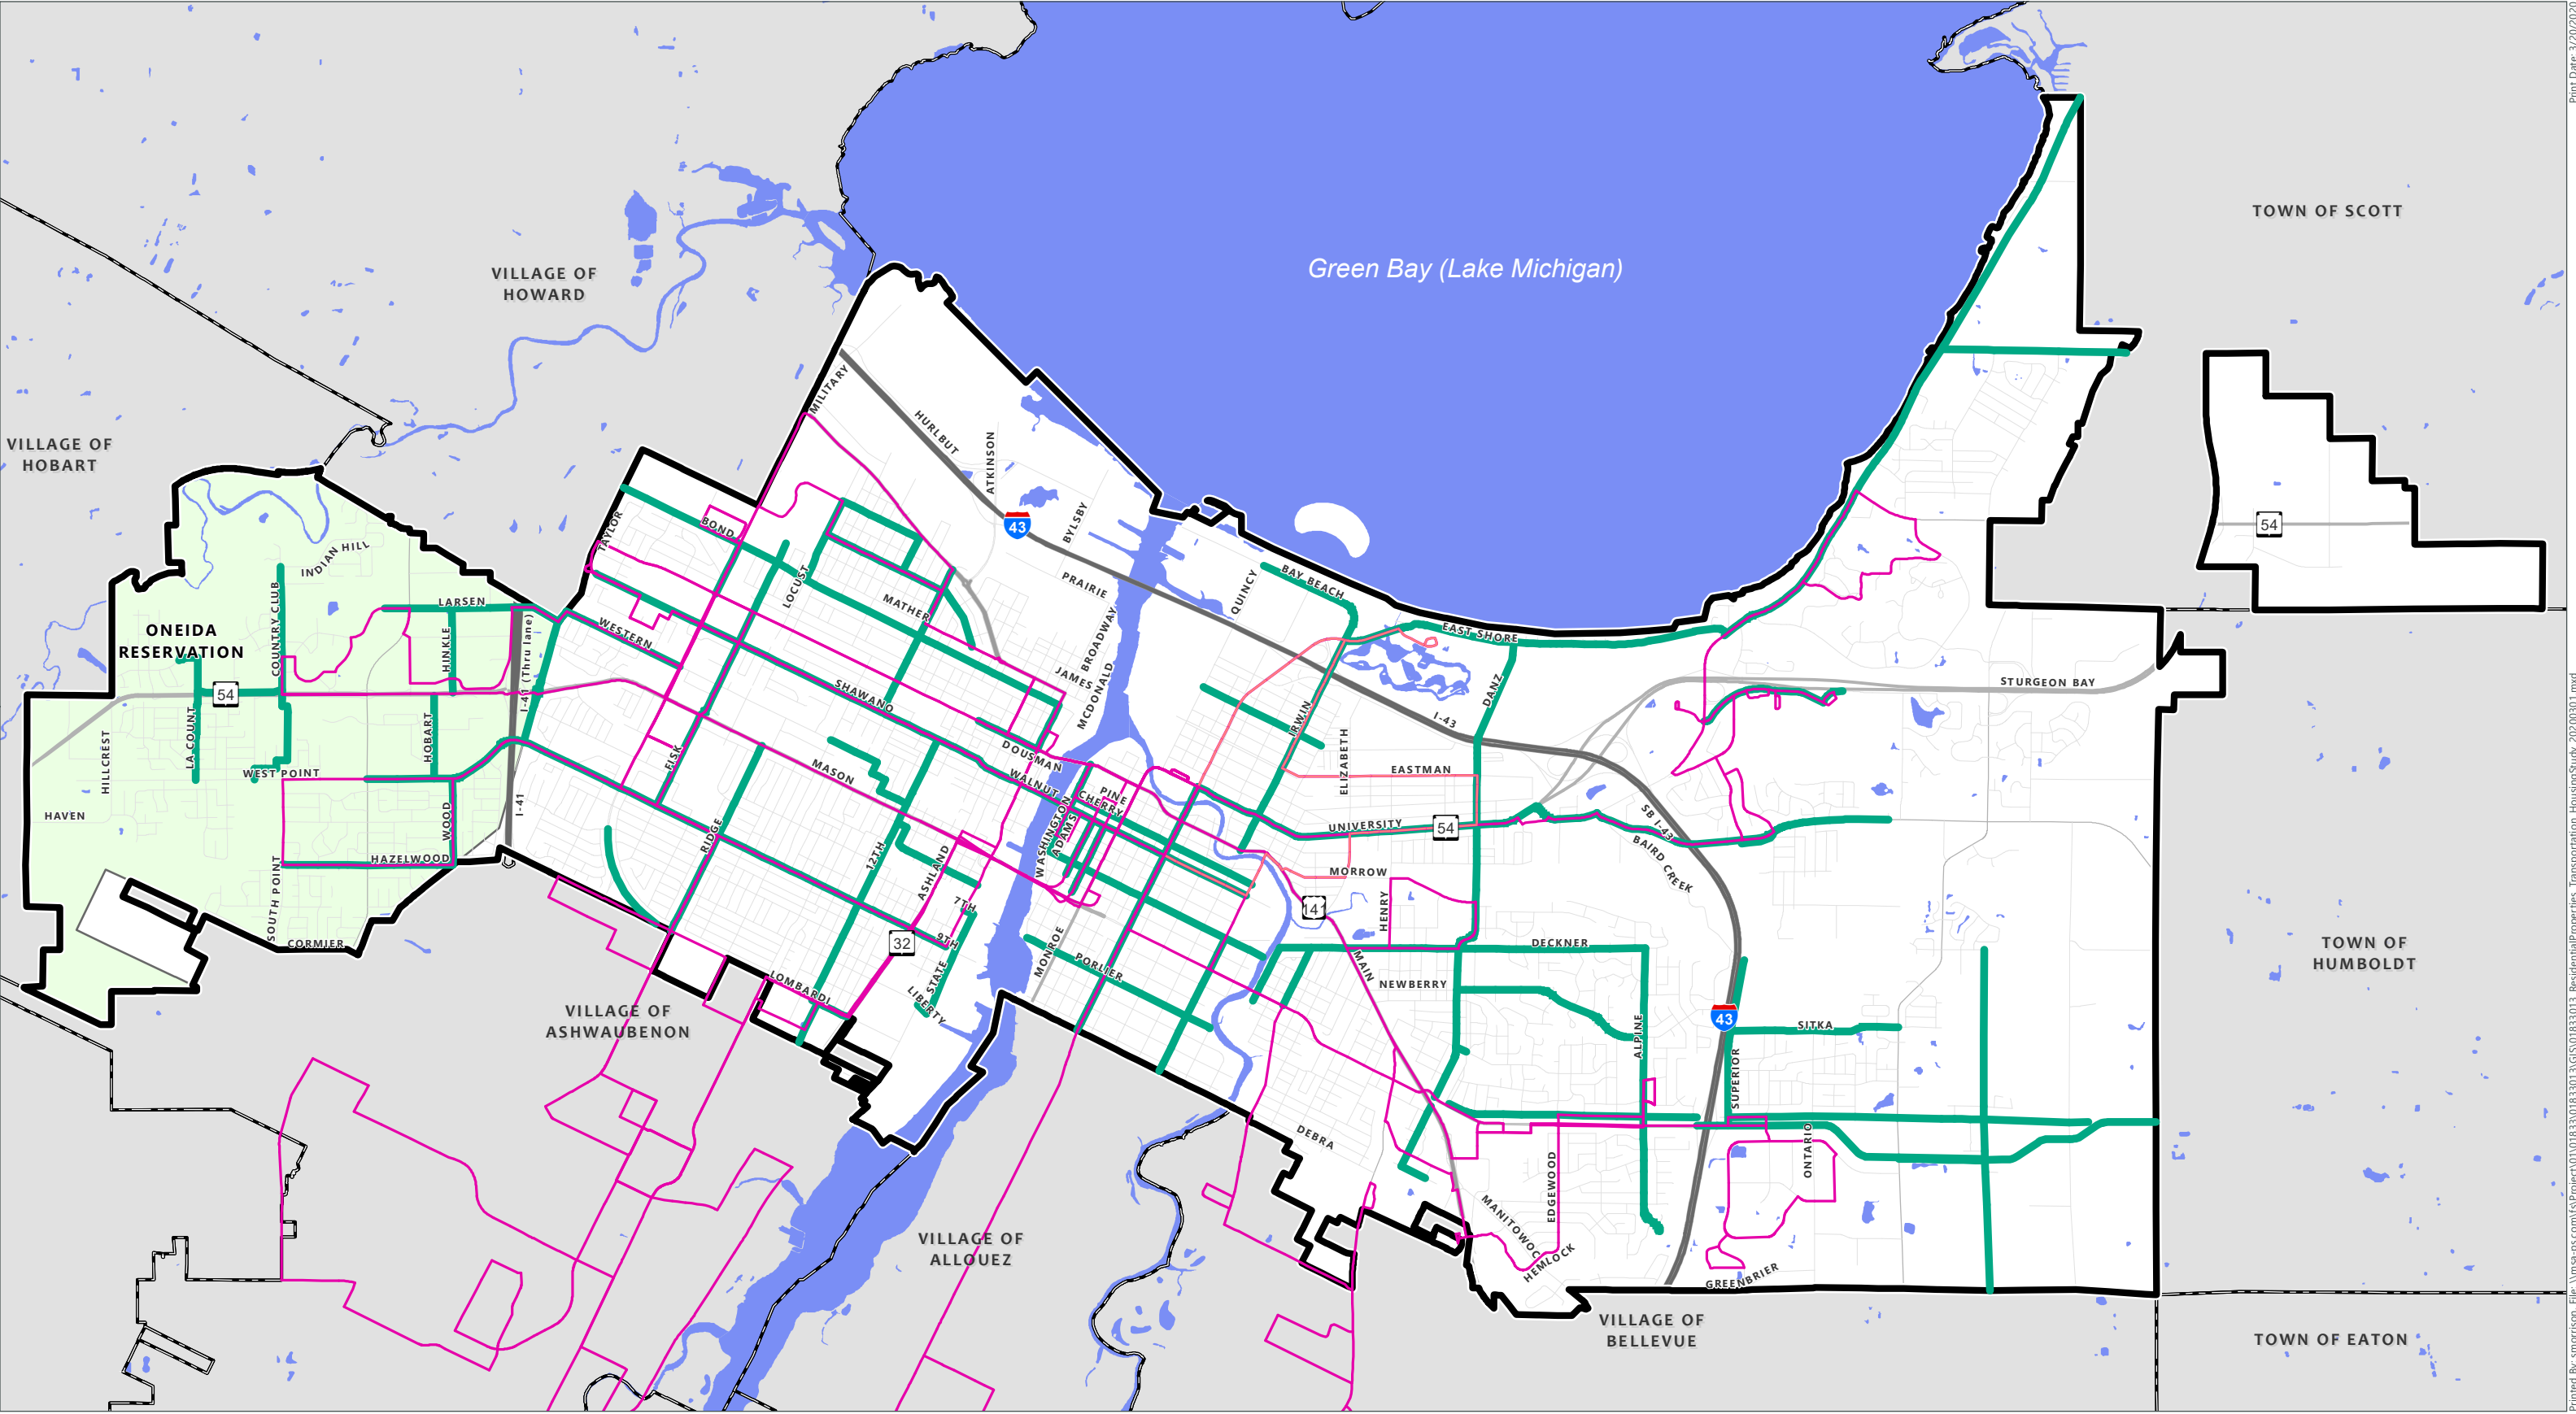

Data Sources:
Brown County GIS (2020)
City of Green Bay (2020)




- Bicycle and Pedestrian Route
- Bus Routes
- City of Green Bay
- Tribal Land
- Water Body

Transportation Systems


City of Green Bay Housing Study
City of Green Bay
Brown County, WI

City of Green Bay Neighborhood Associations

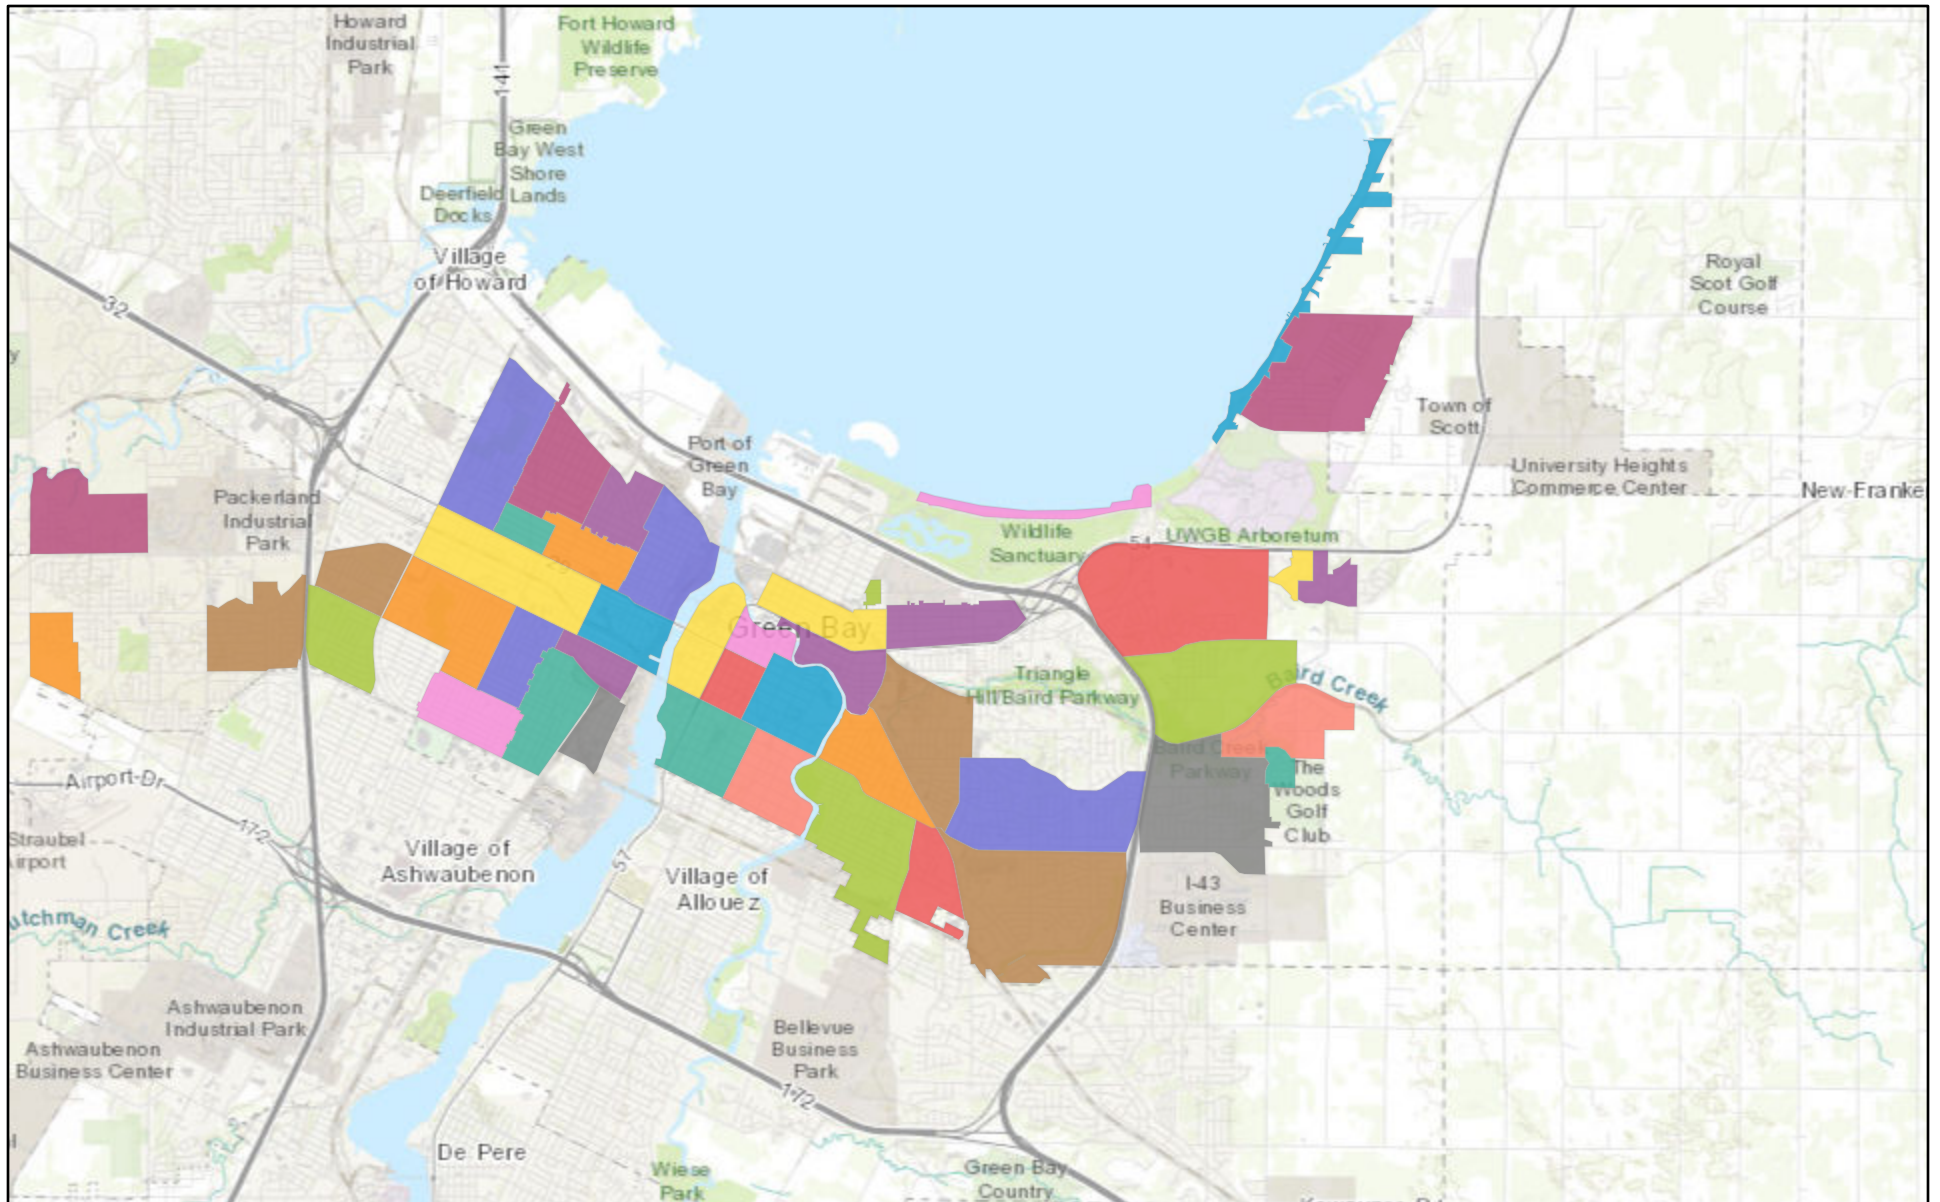

June 4, 2020


1:144,448

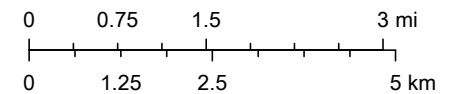

Sources: Esri, HERE, Garmin, Intermap, increment P Corp., GEBCO, USGS,

Green Bay Historic Districts

This is a compilation of records and data located in various City of Green Bay offices and is to be used for reference purposes only. The City of Green Bay is not responsible for any inaccuracies or unauthorized use of the information contained within. No warranties are implied. Map prepared by City of Green Bay Department of Community and Economic Development. E.R.
Date Printed: 19 Apr 2018 X:\Planning\City Maps\HistoricDistricts.mxd

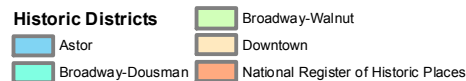

an **Street Centerlines**

Typ





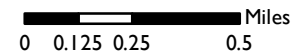


EXHIBIT C - MAP OF UNDEVELOPED PARCELS SUIABLE FOR RESIDENTIAL DEVELOPMENT

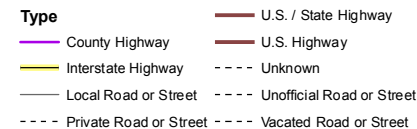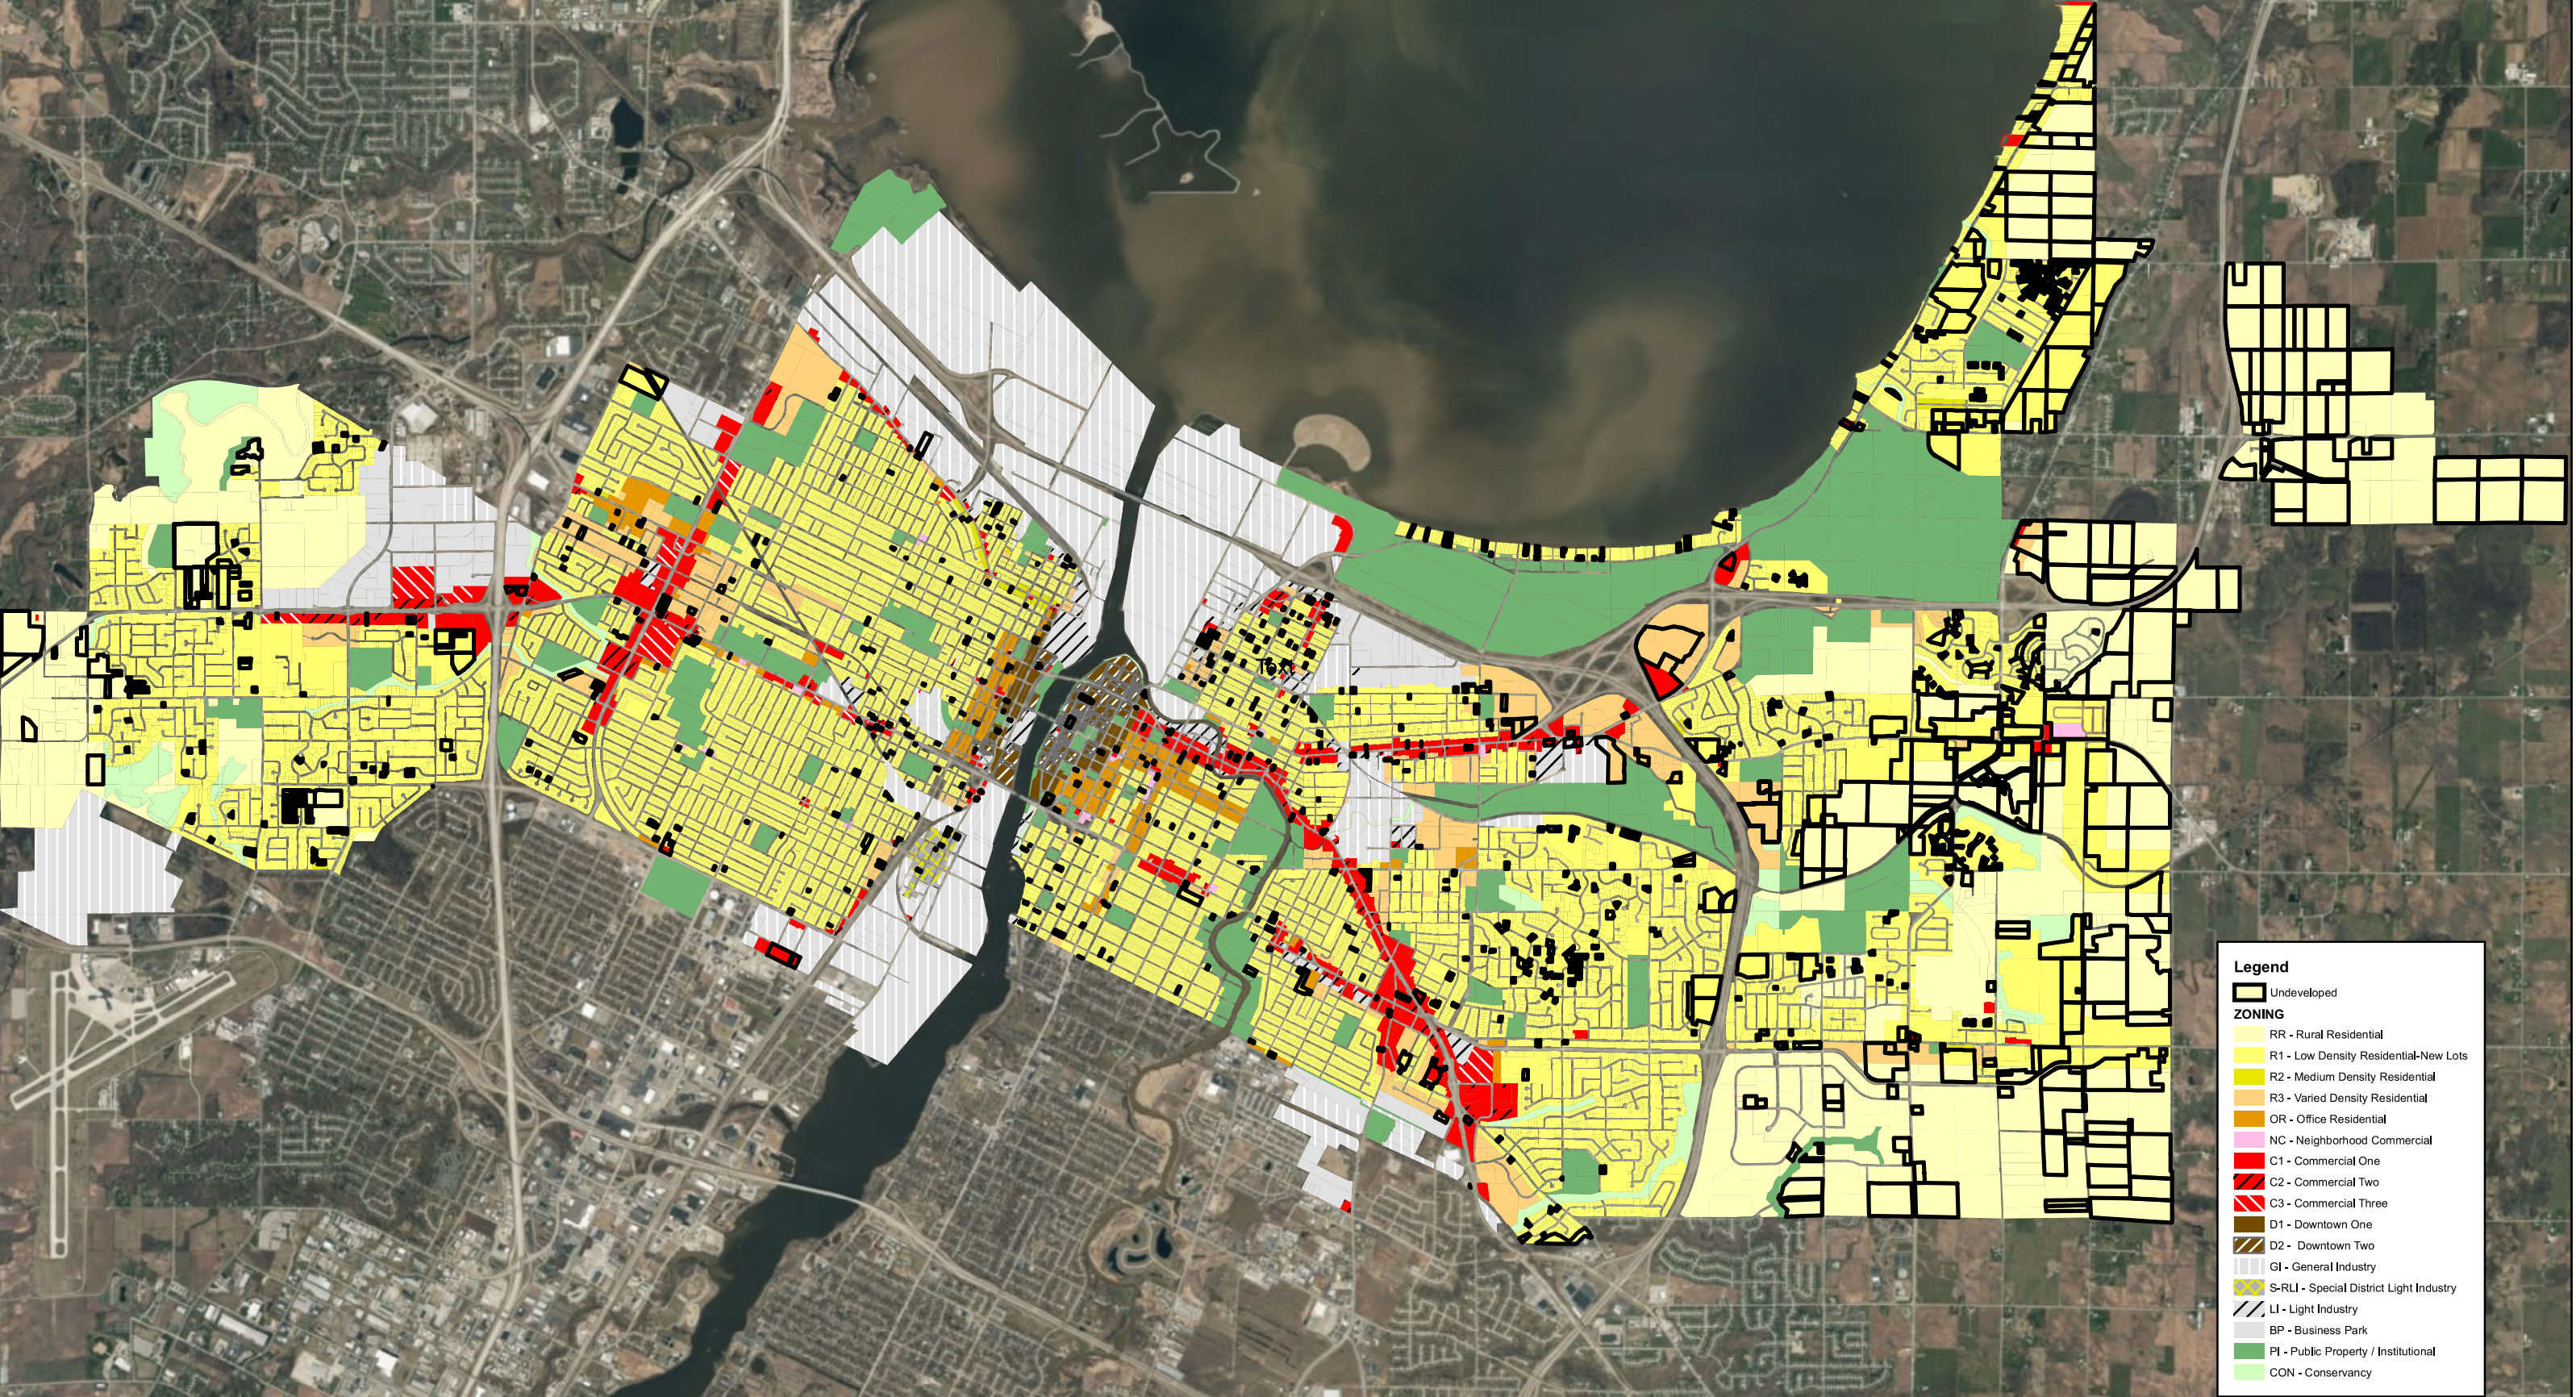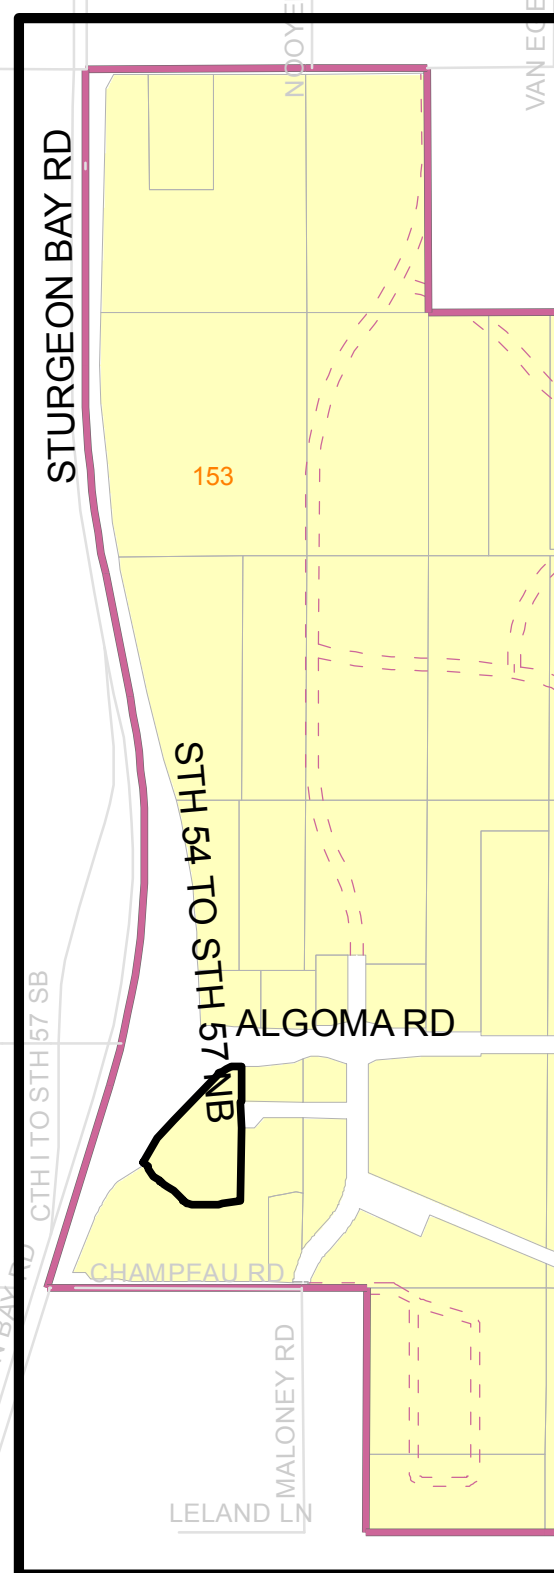


CITY OF GREEN BAY ZONING

 


See Inset Map B

- g2.DBO.ADP_BND Color**
- Transmission Line
 - Right of Way
 - Proposed Wetland Mitigation
 - ADP Boundary
 - Trail
 - g2.DBO.ADP_Line
- Active PUD**
- 0
 - 1
 - GBWU Wells
 - Well Head Protective Buffer
 - Conditional Use
- Zoning**
- RR - Rural Residential
 - R1 - Low Density Residential-New Lots
 - R2 - Medium Density Residential
 - R3 - Varied Density Residential
 - OR - Office Residential
 - NC - Neighborhood Commercial
 - C1 - Commercial One
 - C2 - Commercial Two
 - C3 - Commercial Three
 - D1 - Downtown One
 - D2 - Downtown Two
 - GI - General Industry
 - S-RI - Special District Light Industry
 - LI - Light Industry
 - BP - Business Park
 - PI - Public Property / Institutional
 - CON - Conservancy
- 54/57 Zoning**
- Executive Office B
 - Light Manufacturing
 - Lodging
 - Mixed Use
- I-43 Zoning**
- Business Related Retail
 - Conservancy
 - Entertainment District
 - Executive Office A

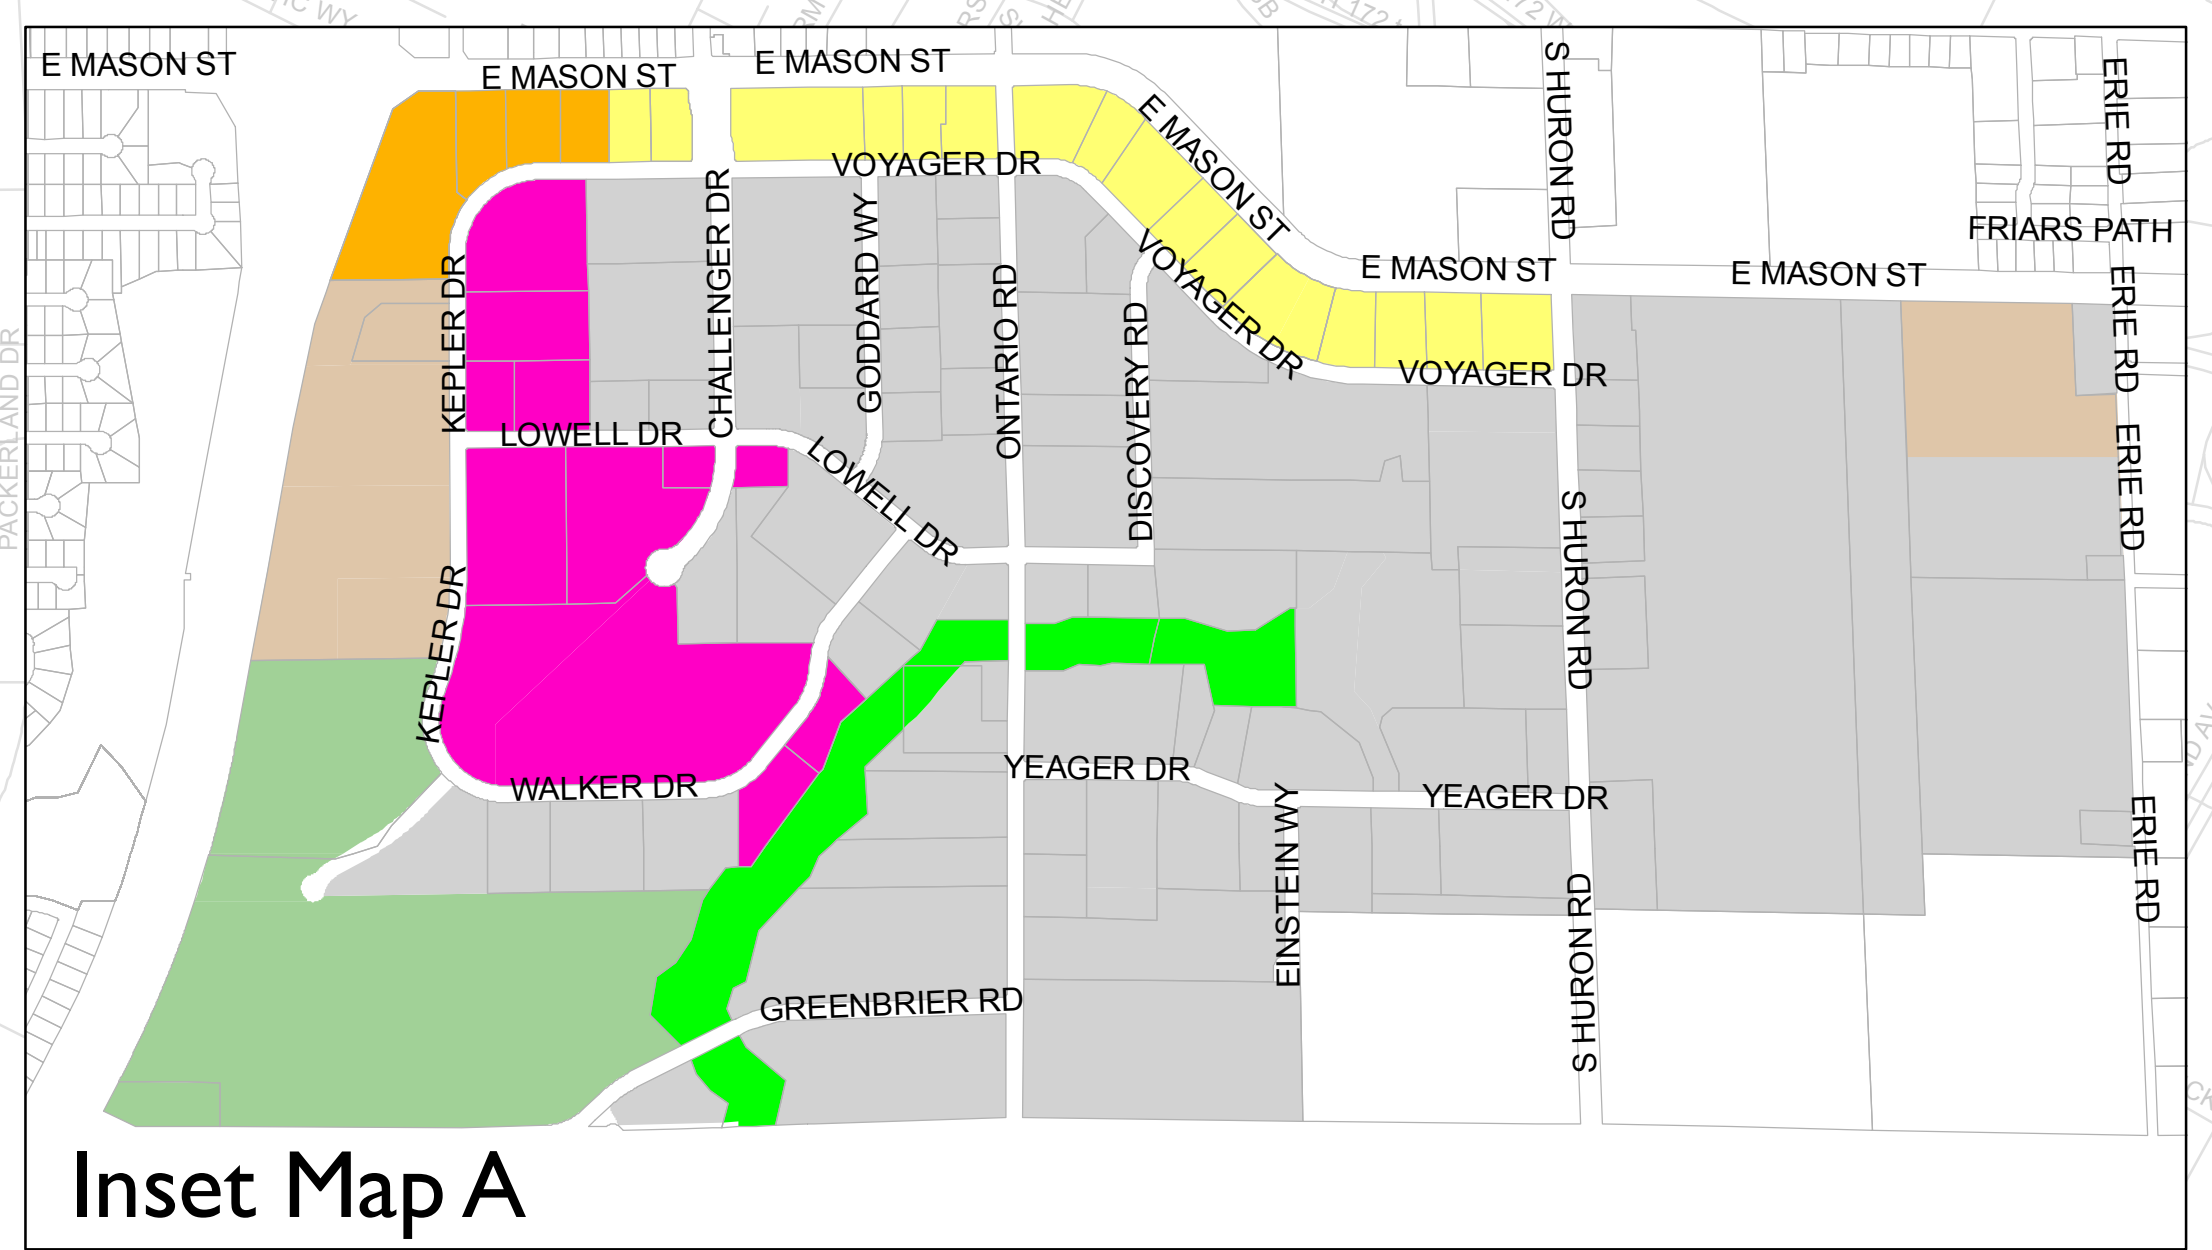


Inset Map A

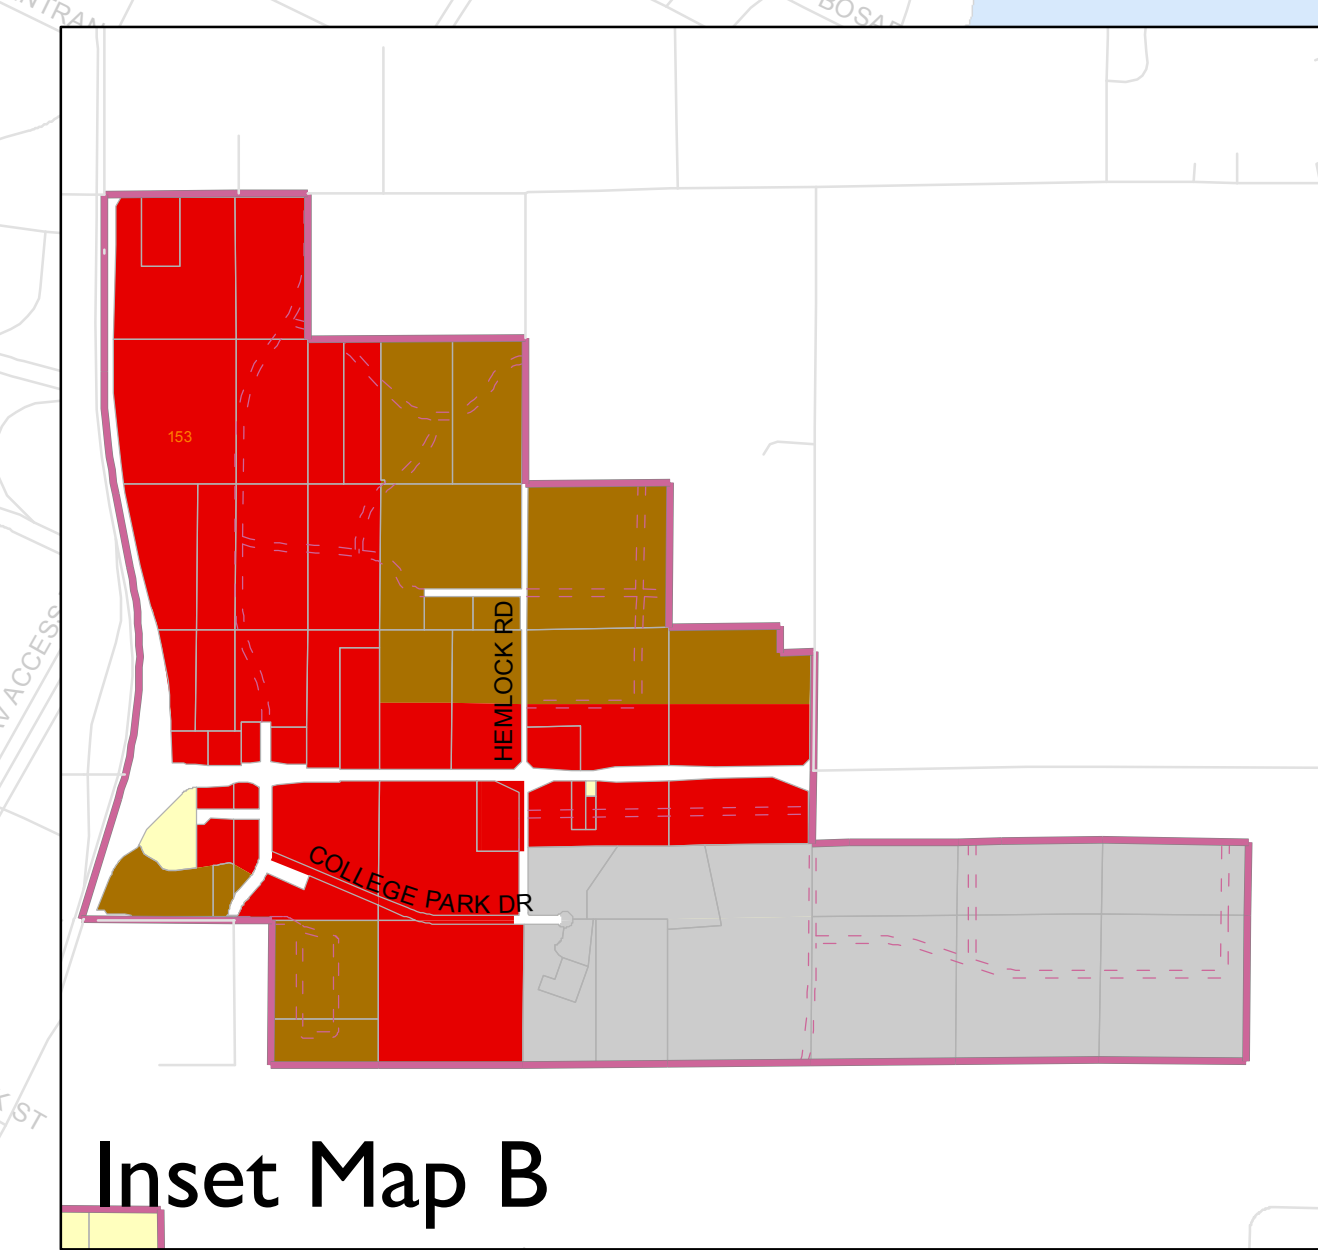

Inset Map B

0 0.25 0.5 1 1.5 Miles

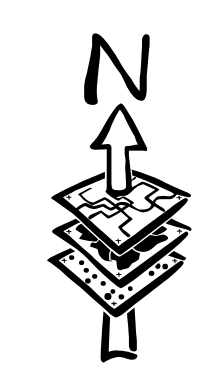

This is a compilation of records and data located in various City of Green Bay offices and is to be used for reference purpose only. The City of Green Bay is not responsible for any inaccuracies or unauthorized use of the information contained within. No warranties are implied. Map prepared by City of Green Bay Department of Community and Economic Development. E.R. Date Printed: 19 Apr 2018 X:\Planning\City Map\zoning_map_large.mxd





Report to the
Finance Committee
of the City of Green Bay

MEETING DATE

December 1, 2020

PREPARED BY

Calvin Winters

AGENDA ITEM # Q.1

To approve the purchase of LifePak Cardiac Monitors and AED's from Stryker for Green Bay Metro Fire Department for the sum of \$441,828. Sole Source and supporting documentation attached.

BACKGROUND

RECOMMENDATION

FISCAL IMPACT

ATTACHMENTS

1. Cardiac Monitor Purchase GBMFD
2. Sole Source Styker Cardiac Monitors and AEDs
3. Green Bay Fire Department -Bracket QUO-000329
4. Green Bay FD 14ea LP15 CO quote 11102020
5. Green Bay FD 41ea Lp1000 Basic Quote 11112020
6. GBMFD Cardiac Monitor Final Report



“BETTER BY THE BAY”

Metro Fire Department
EMS, Training & Support Services

Ryan Gibbons
Assistant Chief

Date: 11/12/2020

To: Green Bay Finance Committee

From: Assistant Chief Ryan Gibbons

Subject: Cardiac Monitor Purchase

The current Cardiac Monitor devices of the Green Bay Metro Fire Department have reached their end of service life. A request was made and approved with the 2020 bonding to move forward with purchase of these new devices.

After a search of current cardiac monitors available on the market today it was determined that only one monitor would meet the needs of the Green Bay Metro Fire Department. The results of the selection committee evaluations and process is attached with the packet, along with the sole source request.

Request to approve purchase of the cardiac devices from Stryker

Stryker

14 - LifePak 15 Cardiac monitors with corresponding accessories -	\$354,892.50
41 - Stryker LP1000 Basic AED -	\$74,700.00

Technimount System

14 Mounting brackets, Technimount System -	<u>\$12,235.00</u>
--	--------------------

Total Purchase price - \$441,827.50

City of Green Bay, Wisconsin
REQUEST FOR APPROVAL OF "NO SUBSTITUTE" PURCHASE SPECIFICATION

TO : Purchasing Division/Administrative Services

DATE: 11/12/20

FROM: Department/Division Fire

REQUISITION #

List "No Substitute" Item(s) here:

Stryker - Lifepak 15 cardiac defibrillator monitors, AED's, and accessories.

Select One:

- ☒ 1) One Time Purchase Estimated Cost: \$ \$441,828
- ☐ 2) Annual Commodity purchase: Estimated annual cost: \$
- ☐ 3) Item may be purchased again: Indicate term: Estimated Annual Cost: \$
- Example: 1 year, indefinite, etc. Long term requests will be reevaluated periodically)

We request approval of a "NO SUBSTITUTE" specification for the purchase of the subject item(s)**Check appropriate justification(s). Provide DETAILED explanation(s) below.**

- ☒ 1. Sole Source – The below signed has searched the market and verified that no comparable item is available.
- ☐ 2. Single Source – Although comparable items are available, THIS is the only brand/model that will work.
- ☐ 3. Item(s) is (are) only acceptable replacement part(s) known for _____ (Identify)
- ☐ 4. Continuity of design is overriding consideration (ex: playground equipment or street furniture)
- ☐ 5. Safety:
- ☐ 6. Other:

*Explanations shall contain sufficient information and justification for the items to be considered and approved as "NO SUBSTITUTE" items. Failure to do so will result in the request being denied and returned to the originator.


*Recommending Department Head will be available to defend said recommendation to the appropriate City Committee and/or Common Council.

PLEASE EXPLAIN YOUR REASONS FOR THIS REQUEST (additional info may be attached on a separate sheet):

The fire department is requesting the purchase of 14 Stryker/Lifepak 15 cardiac monitors. This purchase will replace current model cardiac monitors that are at end of life status. The 3 cardiac monitor manufacturers were evaluated. Two manufactures had a critical failure leaving the Stryker/Lifepak as the only device that will safely meet the needs of the Fire Department Emergency Medical team. Cardiac monitor evaluation report attached. Request to proceed with purchase of 14 Cardiac Monitors and 41 compatible AED's Stryker model LP1000.


Approvals:

Requestor:

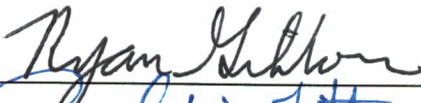

Date: 11/12/2020

Department Head:

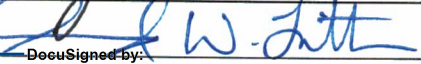

Date: 11/12/2020

Purchasing Manager:



Date: 11/12/2020

79BA7283480740B...



TECHNIMOUNT
SYSTEM™

TECHNIMOUNT SYSTEM

100-3770 Jean-Marchand
Québec (Québec) G2C 1Y6 Canada
+1 581 998-9820
www.technimount.com

Quote

QUO-000329

Presented to

Green Bay Fire Department

Ryan Gibbons
501, S Washington Street
Green Bay Wisconsin 54301
USA
Carrier #:
EIN #:

Date : 2020/11/11

Expiration Date : 2020/12/26

#	Item & Description	Details	Quantity	Unit price	Amount
Complete Mounting Solutions for LifePack 15 - Counter Setup					
1	210-10-PC15 Bracket Pro Serie® 35	Bracket only for Stryker LP-15	11.00 un	430.00	4,730.00
2	100-20-UN Standard Base Pro		11.00 un	725.00	7,975.00
3	9999-2019 Complete Mounting Solutions for LifePack 15 - Rebate		11.00 un	-160.00	-1,760.00
Mounting Solution for LifePack 15 (Bracket Only)					
4	210-10-PC15 Bracket Pro Serie® 35	Bracket only for Stryker LP-15	3.00 un	430.00	1,290.00
Shipping					
5	Ship Freight / Shipment	Free of charge for orders over \$1500 - Value of \$75	1.00 un	0.00	0.00
Subtotal					12,235.00
Total					\$12,235.00

For all international customers, outside of Canada, currency is in US\$.



LIFEPAK 15 With CO

Quote Number: 10282257

Remit to: **Stryker Medical**

P.O. Box 93308

Chicago, IL 60673-3308

Version: 1

Prepared For: GREEN BAY FIRE DEPT

Rep: Jeff Preston

Attn:

Email: jeff.preston@stryker.com

Phone Number:

Mobile: 920-342-3339

Quote Date: 11/12/2020

Expiration Date: 02/10/2021

Delivery Address

Name: GREEN BAY FIRE DEPT

Account #: 1081128

Address: 501 S WASHINGTON

GREEN BAY

Wisconsin 54301

End User - Shipping - Billing

Name: GREEN BAY FIRE DEPT

Account #: 1081128

Address: 501 S WASHINGTON

GREEN BAY

Wisconsin 54301

Bill To Account

Name: GREEN BAY FIRE DEPT

Account #: 1081128

Address: 501 S WASHINGTON

GREEN BAY

Wisconsin 54301

Equipment Products:

#	Product	Description	Qty	Sell Price	Total
1.0	99577-001957	LIFEPAK 15 V4 Monitor/Defib - Manual & AED, Trending, Noninvasive Pacing, SpO2, SpCO, NIBP, 12-Lead ECG, EtCO2, BT. Incl at N/C: 2 pr QC Electrodes (11996-000091) & 1 Test Load (21330-001365) per device, 1 Svc Manual CD (26500-003612) per order	14	\$27,547.50	\$385,665.00
2.0	41577-000288	Ship Kit -QUIK-COMBO Therapy Cable; 2 rolls100mm Paper; RC-4, Patient Cable, 4ft.; NIBP Hose, Coiled; NIBP Cuff, Reusable, adult; 12-Lead ECG Cable, 4-Wire Limb Leads, 5ft; 12-Lead ECG Cable, 6-Wire Precordial attachment	14	\$0.00	\$0.00
3.0	21330-001176	LP 15 Lithium-ion Battery 5.7 amp hrs	28	\$370.50	\$10,374.00
4.0	11140-000098	LP15 AC Power Adapter (power cord not included)	14	\$1,290.00	\$18,060.00
5.0	11140-000080	Extension Cable (5ft 3 in)	14	\$240.00	\$3,360.00
6.0	11140-000015	AC power cord	14	\$62.25	\$871.50
7.0	11171-000049	Masimo™Rainbow™ DCI Adult Reusable SpO2, SpCO, SpMet Sensor, 3 FT. For use with RC Patient Cable.	14	\$480.00	\$6,720.00
8.0	11171-000050	Masimo™Rainbow™ DCIP Pediatric Reusable SpO2, SpCO, SpMet Sensor, 3 FT. For use with RC Patient Cable.	14	\$528.75	\$7,402.50
9.0	21300-008159	LIFEPAK 15 NIBP Straight Hose, 6'	14	\$54.75	\$766.50
10.0	11160-000011	NIBP Cuff-Reusable, Infant	14	\$17.25	\$241.50
11.0	11160-000013	NIBP Cuff-Reusable, Child	14	\$19.50	\$273.00
12.0	11160-000017	NIBP Cuff -Reusable, Large Adult	14	\$27.00	\$378.00
13.0	11160-000019	NIBP Cuff-Reusable, Adult X Large	14	\$38.25	\$535.50
14.0	11577-000002	LIFEPAK 15 Basic carry case w/right & left pouches; shoulder strap (11577-000001) included at no additional charge when case ordered with a LIFEPAK 15 device	14	\$252.75	\$3,538.50



LIFEPAK 15 With CO

Quote Number: 10282257

Version: 1

Prepared For: GREEN BAY FIRE DEPT

Attn:

Remit to: **Stryker Medical**

P.O. Box 93308

Chicago, IL 60673-3308

Rep: Jeff Preston

Email: jeff.preston@stryker.com

Phone Number:

Mobile: 920-342-3339

Quote Date: 11/12/2020

Expiration Date: 02/10/2021

#	Product	Description	Qty	Sell Price	Total
15.0	11220-000028	LIFEPAK 15 Carry case top pouch	14	\$45.75	\$640.50
16.0	11260-000039	LIFEPAK 15 Carry case back pouch	14	\$65.25	\$913.50
17.0	11996-000476	4G Modem: AT&T Cellular (for use on customer data plan; purchased separately)	14	\$903.75	\$12,652.50
18.0	TR-PMRX-LP15	TRADE-IN-PHILIPS MRX TOWARDS PURCHASE OF LIFEPAK 15	13	-\$7,500.00	-\$97,500.00
Equipment Total:					\$354,892.50

Price Totals:

Grand Total: \$354,892.50

Prices: In effect for 60 days.

Terms: Net 30 Days

Ask your Stryker Sales Rep about our flexible financing options.

AUTHORIZED CUSTOMER SIGNATURE

Deal Consummation: This is a quote and not a commitment. This quote is subject to final credit, pricing, and documentation approval. Legal documentation must be signed before your equipment can be delivered. Documentation will be provided upon completion of our review process and your selection of a payment schedule.

Confidentiality Notice: Recipient will not disclose to any third party the terms of this quote or any other information, including any pricing or discounts, offered to be provided by Stryker to Recipient in connection with this quote, without Stryker's prior written approval, except as may be requested by law or by lawful order of any applicable government agency.

Terms: Net 30 days. FOB origin. A copy of Stryker Medical's standard terms and conditions can be obtained by calling Stryker Medical's Customer Service at 1-800-Stryker.

In the event of any conflict between Stryker Medical's Standard Terms and Conditions and any other terms and conditions, as may be included in any purchase order or purchase contract, Stryker's terms and conditions shall govern.

Cancellation and Return Policy: In the event of damaged or defective shipments, please notify Stryker within 30 days and we will remedy the situation. Cancellation of orders must be received 30 days prior to the agreed upon delivery date. If the order is cancelled within the 30 day window, a fee of 25% of the total purchase order price and return shipping charges will apply.



LP1000 Basic

Quote Number: 10283531

Remit to: **Stryker Medical**

P.O. Box 93308

Version: 1

Chicago, IL 60673-3308

Prepared For: GREEN BAY FIRE DEPT

Rep: Jeff Preston

Attn:

Email: jeff.preston@stryker.com

Phone Number:

Mobile: 920-342-3339

Quote Date: 11/11/2020

Expiration Date: 02/09/2021

Delivery Address

Name: GREEN BAY FIRE DEPT

Account #: 1081128

Address: 501 S WASHINGTON

GREEN BAY

Wisconsin 54301

End User - Shipping - Billing

Name: GREEN BAY FIRE DEPT

Account #: 1081128

Address: 501 S WASHINGTON

GREEN BAY

Wisconsin 54301

Bill To Account

Name: GREEN BAY FIRE DEPT

Account #: 1081128

Address: 501 S WASHINGTON

GREEN BAY

Wisconsin 54301

Equipment Products:

#	Product	Description	Qty	Sell Price	Total
1.0	99425-000023	LIFEPAK 1000 Graphical Display w/Carrying Case. Incl at N/C: Battery (11141-000156), Carrying Case Strap (11425-000012) and QUIK-COMBO REDI-PAK Electrodes (2 pair per unit) (11996-000017)	41	\$1,970.00	\$80,770.00
2.0	41425-000034	Ship Kit - Literature, LP1000, W RCHG, English	1	\$0.00	\$0.00
3.0	TR-PFRX-LP1K	TRADE-IN-PHILIPS HEARTSTART FRX TOWARDS PURCHASE OF LIFEPAK 1000	38	-\$150.00	-\$5,700.00
4.0	TR-LP500B-LPCR2	TRADE-IN-STRYKER LIFEPAK 500 BIPHASIC TOWARDS PURCHASE OF LIFEPAK CR2	3	-\$100.00	-\$300.00
Equipment Total:					\$74,770.00

Price Totals:

Grand Total: \$74,770.00

Prices: In effect for 60 days.

Terms: Net 30 Days

Ask your Stryker Sales Rep about our flexible financing options.



LP1000 Basic

Quote Number: 10283531

Version: 1

Prepared For: GREEN BAY FIRE DEPT

Attn:

Quote Date: 11/11/2020

Expiration Date: 02/09/2021

Remit to:

Stryker Medical

P.O. Box 93308

Chicago, IL 60673-3308

Rep:

Jeff Preston

Email:

jeff.preston@stryker.com

Phone Number:

Mobile:

920-342-3339

AUTHORIZED CUSTOMER SIGNATURE

Deal Consummation: This is a quote and not a commitment. This quote is subject to final credit, pricing, and documentation approval. Legal documentation must be signed before your equipment can be delivered. Documentation will be provided upon completion of our review process and your selection of a payment schedule.

Confidentiality Notice: Recipient will not disclose to any third party the terms of this quote or any other information, including any pricing or discounts, offered to be provided by Stryker to Recipient in connection with this quote, without Stryker's prior written approval, except as may be requested by law or by lawful order of any applicable government agency.

Terms: Net 30 days. FOB origin. A copy of Stryker Medical's standard terms and conditions can be obtained by calling Stryker Medical's Customer Service at 1-800-Stryker.

In the event of any conflict between Stryker Medical's Standard Terms and Conditions and any other terms and conditions, as may be included in any purchase order or purchase contract, Stryker's terms and conditions shall govern.

Cancellation and Return Policy: In the event of damaged or defective shipments, please notify Stryker within 30 days and we will remedy the situation. Cancellation of orders must be received 30 days prior to the agreed upon delivery date. If the order is cancelled within the 30 day window, a fee of 25% of the total purchase order price and return shipping charges will apply.

Introduction

The Green Bay Metro Fire Department (GBMFD) formed a committee to evaluate Cardiac Monitor/Defibrillators. The Food and Drug Administration (FDA) has recently approved certain Cardiac Monitors with Automatic External Defibrillation (AED) capabilities. Current GBMFD Cardiac Monitors are at end of life and will have non-approval status from the FDA at the end of 2021. The intent of the evaluation was to find a suitable replacement for GBMFD's aging Cardiac Monitors.

A committee of GBMFD paramedics was established to evaluate the different potential cardiac monitors. The evaluation group was established in conjunction with the Green Bay Professional Fire Fighters Local 141(Local 141).

The three different cardiac monitor manufacturers were invited to present their products to the committee for 1 hour and 45 minutes. Each manufacturer needed to present a FDA compliant cardiac monitor defibrillator that has been approved and passed through a premarket submission in accordance with 21CFR807.87. They were then instructed to leave a working demo model for the committee to field trial in simulated scenarios at a later date.

Manufacturers invited to participate in the GBMFD process included:

Philips North America Corporation
Stryker
Zoll

Evaluation Committee Members

Captain Mark Polomis
Captain Joe Thompson
Captain Jordan Waack
Lieutenant Dan Chatham
Engineer Keith Zaidel
Engineer Chad Decker
Engineer Curtis DeQuaine
Firefighter Dan Alderfer
Dr. Kyle McCarty (Medical Director)

Evaluation Process

An initial committee meeting was held on August 5, 2020 with all committee members.

Presentations were made to the Cardiac Monitor committee on the following dates:

Phillips – August 10, 2020

Zoll – August 10, 2020

Stryker – August 11, 2020

The practical evaluation phase of the evaluation process took place on 8/13/2020 and 9/10/2020. Field simulation scenarios were used with each monitor. The same ambulance and route was used for each monitor to evaluate a consistent cardiac monitor tracing for each device. These simulations allowed the monitors to be used in as close to real life like situations as possible.

The field trial consisted of live lime usage in Med492 while traveling in a pre-determined three mile route. The route consisted of known streets with less than ideal, and new road, and new road conditions. Each monitor was placed on a live person while other committee members used the different monitoring features. This allowed the monitor to be tested for tracing integrity while the ambulance was in motion. This opportunity also allowed members to move about the features and menus that would be used during patient care. Entering of different data points used during patient care was also evaluated. Classroom time was also used to evaluate all of the different features of the different units.

The committee convened together on September 18, 2020 to discuss field trials, features, and capabilities of each monitor. Committee members then completed scoring for each monitor.

Cardiac Monitor Scores			
	Zoll	Tempus (Phillips)	Lifepack
Total Points Available	23	23	23
Total Points Awarded	106	117	154
Average Score	15.1	16.7	22.0

- COMPANIES IN RED had critical failures during field evaluations

Field Trial Summary Results

Both Zoll and Phillips had a critical failure. During the field trial using external cardiac pacing the device was able to be turned off with a single button push. If the device was inadvertently turned off during this critical cardiac therapy, the potential exists that it would not be able to be restarted thus having fatal consequences to the patient.

The Stryker monitor did not have this critical failure.

Zoll

Pros

- Potential for future expansion
- Easy to transmit information
- Clone monitor settings
- CPR Feedback built into defibrillation pads
- WiFi enabled

Cons

- Ability to shut off during pacing therapy
- Capnography(etCO2) needs to be turned on
- Does not integrate with current records management system
- Difficult data entry
- Menus buried in multiple menus
- Annual calibration fee

Phillips

Pros

- Light weight
- No battery calibration
- Camera
- Zip drive Clone
- CPR sensor with report
- AT&T compatible

Cons

- Ability to shut off during pacing therapy

- No AED mode
- Monitor and defibrillator are separate devices
- Printer Location
- Expense of video laryngoscope

Stryker

Pros

- No recondition of batteries
- Only monitor with 360J defibrillation
- AED feature
- CPR report summary
- Ease of data input
- Compatible with current records management system
- Durability
- Can program to local protocols
- Front facing printer
- Monitor to Monitor clone
- One button functionality

Cons

- Weight
- Older design
- No ultrasound or video laryngoscope
- No CPR pads

Warranty Comparison

Zoll – 1 year warranty batteries and monitor

Philips – 1 year onsite warranty or 2 year bench warranty, 18 month battery

Stryker - 1 year warranty batteries and monitor

Service/Vendor Support

Zoll – Annual preventative maintenance

Philips – JOE INFO

Stryker - No in house maintenance

Recommendation

The evaluation process has determined that the Stryker Life Pak 15 would best meet the needs of the Green Bay Metro Fire Department. The critical failure of the other vendors would not satisfy the needs of GBMFD. It is the recommendation of the committee to move Stryker in forward into the procurement process.

Assistant Chief Ryan Gibbons
GBMFD



Report to the
Finance Committee
of the City of Green Bay

MEETING DATE

December 1, 2020

PREPARED BY

Calvin Winters

AGENDA ITEM # Q.2

To approve the purchase of LifePak Cardiac Monitor from Stryker and mounts for Bellevue Fire Department for the sum of \$32,938.25. Sole source and supporting documentation attached. Item to be purchased by GBMFD and passed through to Bellevue using their funds.

BACKGROUND

RECOMMENDATION

FISCAL IMPACT

ATTACHMENTS

1. Green Bay Fire Department - QUO-000332 Bellevue
2. Green Bay FD 1ea Lp15 CO Quote 11122020 Bellevue (1)



TECHNIMOUNT
SYSTEM™

TECHNIMOUNT SYSTEM

100-3770 Jean-Marchand
Québec (Québec) G2C 1Y6 Canada
+1 581 998-9820
www.technimount.com

Quote

QUO-000332

Presented to

Green Bay Fire Department

Ryan Gibbons
501, S Washington Street
Green Bay Wisconsin 54301
USA
Carrier #:
EIN # :

Date : 2020/11/12

Expiration Date : 2020/12/27

#	Item & Description	Details	Quantity	Unit price	Amount
Complete Mounting Solution for LifePack 15 - Counter Setup					
1	210-10-PC15 Bracket Pro Serie® 35	Bracket only for Stryker LP-15	1.00 un	430.00	430.00
2	100-20-UN Standard Base Pro		1.00 un	725.00	725.00
3	9999-2019 Complete Mounting Solution for LifePack 15 - Rebate		1.00 un	-160.00	-160.00
Subtotal					995.00
Total					\$995.00

For all international customers, outside of Canada, currency is in US\$.



Lp15 W CO 1 Unit

Quote Number: 10284178

Remit to: **Stryker Medical**

P.O. Box 93308

Chicago, IL 60673-3308

Version: 1

Prepared For: GREEN BAY FIRE DEPT

Rep: Jeff Preston

Attn:

Email: jeff.preston@stryker.com

Phone Number:

Mobile: 920-342-3339

Quote Date: 11/12/2020

Expiration Date: 02/10/2021

Delivery Address

Name: GREEN BAY FIRE DEPT

Account #: 1081128

Address: 501 S WASHINGTON

GREEN BAY

Wisconsin 54301

End User - Shipping - Billing

Name: GREEN BAY FIRE DEPT

Account #: 1081128

Address: 501 S WASHINGTON

GREEN BAY

Wisconsin 54301

Bill To Account

Name: GREEN BAY FIRE DEPT

Account #: 1081128

Address: 501 S WASHINGTON

GREEN BAY

Wisconsin 54301

Equipment Products:

#	Product	Description	Qty	Sell Price	Total
1.0	99577-001957	LIFEPAK 15 V4 Monitor/Defib - Manual & AED, Trending, Noninvasive Pacing, SpO2, SpCO, NIBP, 12-Lead ECG, EtCO2, BT. Incl at N/C: 2 pr QC Electrodes (11996-000091) & 1 Test Load (21330-001365) per device, 1 Svc Manual CD (26500-003612) per order	1	\$27,547.50	\$27,547.50
2.0	41577-000288	Ship Kit -QUIK-COMBO Therapy Cable; 2 rolls100mm Paper; RC-4, Patient Cable, 4ft.; NIBP Hose, Coiled; NIBP Cuff, Reusable, adult; 12-Lead ECG Cable, 4-Wire Limb Leads, 5ft; 12-Lead ECG Cable, 6-Wire Precordial attachment	1	\$0.00	\$0.00
3.0	21330-001176	LP 15 Lithium-ion Battery 5.7 amp hrs	1	\$370.50	\$370.50
4.0	11140-000098	LP15 AC Power Adapter (power cord not included)	1	\$1,290.00	\$1,290.00
5.0	11140-000080	Extension Cable (5ft 3 in)	1	\$240.00	\$240.00
6.0	11140-000015	AC power cord	1	\$62.25	\$62.25
7.0	11171-000049	Masimo™Rainbow™ DCI Adult Reusable SpO2, SpCO, SpMet Sensor, 3 FT. For use with RC Patient Cable.	1	\$480.00	\$480.00
8.0	11171-000050	Masimo™Rainbow™ DCIP Pediatric Reusable SpO2, SpCO, SpMet Sensor, 3 FT. For use with RC Patient Cable.	1	\$528.75	\$528.75
9.0	21300-008159	LIFEPAK 15 NIBP Straight Hose, 6'	1	\$54.75	\$54.75
10.0	11160-000011	NIBP Cuff-Reusable, Infant	1	\$17.25	\$17.25
11.0	11160-000013	NIBP Cuff-Reusable, Child	1	\$19.50	\$19.50
12.0	11160-000017	NIBP Cuff -Reusable, Large Adult	1	\$27.00	\$27.00
13.0	11160-000019	NIBP Cuff-Reusable, Adult X Large	1	\$38.25	\$38.25
14.0	11577-000002	LIFEPAK 15 Basic carry case w/right & left pouches; shoulder strap (11577-000001) included at no additional charge when case ordered with a LIFEPAK 15 device	1	\$252.75	\$252.75



Lp15 W CO 1 Unit

Quote Number: 10284178

Version: 1

Prepared For: GREEN BAY FIRE DEPT

Attn:

Remit to: **Stryker Medical**

P.O. Box 93308

Chicago, IL 60673-3308

Rep: Jeff Preston

Email: jeff.preston@stryker.com

Phone Number:

Mobile: 920-342-3339

Quote Date: 11/12/2020

Expiration Date: 02/10/2021

#	Product	Description	Qty	Sell Price	Total
15.0	11220-000028	LIFEPAK 15 Carry case top pouch	1	\$45.75	\$45.75
16.0	11260-000039	LIFEPAK 15 Carry case back pouch	1	\$65.25	\$65.25
17.0	11996-000476	4G Modem: AT&T Cellular (for use on customer data plan; purchased separately)	1	\$903.75	\$903.75
Equipment Total:					\$31,943.25

Trade In Credit:

Product	Description	Qty	Credit Ea.	Total Credit
---------	-------------	-----	------------	--------------

Price Totals:

Grand Total: \$31,943.25

Prices: In effect for 60 days.

Terms: Net 30 Days

Ask your Stryker Sales Rep about our flexible financing options.

AUTHORIZED CUSTOMER SIGNATURE

Deal Consummation: This is a quote and not a commitment. This quote is subject to final credit, pricing, and documentation approval. Legal documentation must be signed before your equipment can be delivered. Documentation will be provided upon completion of our review process and your selection of a payment schedule.

Confidentiality Notice: Recipient will not disclose to any third party the terms of this quote or any other information, including any pricing or discounts, offered to be provided by Stryker to Recipient in connection with this quote, without Stryker's prior written approval, except as may be requested by law or by lawful order of any applicable government agency.

Terms: Net 30 days. FOB origin. A copy of Stryker Medical's standard terms and conditions can be obtained by calling Stryker Medical's Customer Service at 1-800-Stryker.

In the event of any conflict between Stryker Medical's Standard Terms and Conditions and any other terms and conditions, as may be included in any purchase order or purchase contract, Stryker's terms and conditions shall govern.

Cancellation and Return Policy: In the event of damaged or defective shipments, please notify Stryker within 30 days and we will remedy the situation. Cancellation of orders must be received 30 days prior to the agreed upon delivery date. If the order is cancelled within the 30 day window, a fee of 25% of the total purchase order price and return shipping charges will apply.



Report to the
Finance Committee
of the City of Green Bay

MEETING DATE

December 1, 2020

PREPARED BY

Calvin Winters

AGENDA ITEM # Q.3

To award a contract for Green Bay Police Department Tire Contract to Goodyear, piggybacking off State of Wisconsin contract from 1/1/2021 through 3/31/2024. Estimated annual expenditures is approximately \$55,000.

BACKGROUND

RECOMMENDATION

FISCAL IMPACT

ATTACHMENTS

- I. Wisconsin Goodyear Price Book 1-01-21 Thru 12-31-21

Note: Inputs in RED

The Goodyear Tire & Rubber Company

State of Wisconsin

Effective 04/01/2020, Expires 03/31/2021

G0007210 State Agencies Akron Bill, G0007212 Local Agencies Local Bill, G0007211 State ARI Managed Vehicles Akron Bill

			% Off Factor	% On Factor
Mdse Group	7905	Police Pursuit	0.5250	0.4750
Mdse Group	7925	Passenger	0.4800	0.5200
Mdse Group	7941	Light Truck	0.4800	0.5200
Mdse Group	1170	Commercial LT	0.6000	0.4000
Mdse Group	7955	Medium Truck	0.6000	0.4000
Mdse Group	7961	Off-The-Road Bias	0.3000	0.7000
Mdse Group	7962	Off-The-Road Radial	0.3000	0.7000

Select Price Book Date 2/1/2020



State of Wisconsin

Effective 04/01/2020, Expires 03/31/2021

G0007210 State Agencies Akron Bill, G0007212 Local Agencies Local Bill, G0007211 State ARI Managed Vehicles Akron Bill

Base Price Book Date: February 01, 2020

Product Code	Tire Type	Brand	Tire Line	Size and Description	Size	Item Status	Gov't Base Price Book Date: 2/1/2020	Calculated Net Price	FET if applicable
109064366	Police Pursuit	Goodyear	Eagle Sport A/S	235/50R17 96W SL EAGLE SPORT A/S VSBTL	235/50R17	Available	\$ 225.00	\$ 106.88	\$ -
147354070	Police Pursuit	Goodyear	Eagle Ultra Grip GW2	P225/60R16 97V S2 EAG UG GW2BCSRPTL	P225/60R16	Available	\$ 208.42	\$ 99.00	\$ -
166041528	Police Pursuit	Goodyear	Eagle Ultra Grip GW3	235/50R18 101V XL EAG UG GW3 VSBTL (Caprice)	235/50R18	Available	\$ 311.58	\$ 148.00	\$ -
166042528	Police Pursuit	Goodyear	Eagle Ultra Grip GW3	245/55R18 103V SL EAG UG GW3 VSBTL (Ford PI Sedan & Utility	245/55R18	Discontinued	\$ 303.16	\$ 144.00	\$ -
166043528	Police Pursuit	Goodyear	Eagle Ultra Grip GW3	265/60R17 108H SL EAG UG GW3 VSBTL (Tahoe)	265/60R17	Discontinued	\$ 252.63	\$ 120.00	\$ -
166579530	Police Pursuit	Goodyear	Eagle Ultra Grip GW3	P235/55R17 98V S2 EAG UG GW3 VSBRTPL (Crown Vic & Impa	P235/55R17	Available	\$ 244.21	\$ 116.00	\$ -
166585530	Police Pursuit	Goodyear	Eagle Ultra Grip GW3	P225/60R18 99V SL EAG UG GW3 VSBRTPL (Charger)	P225/60R18	Discontinued	\$ 263.16	\$ 125.00	\$ -
732001558	Police Pursuit	Goodyear	Eagle Enforcer All Weather	265/60R17 108V EAG ENFORCER A/W TL (Tahoe)	265/60R17	Available	\$ 294.74	\$ 140.00	\$ -
732002500	Police Pursuit	Goodyear	Eagle RS-A	P235/55R17 98W S2 EAG RS-A VSBRTPL (Crown Vic)	P235/55R17	Available	\$ 244.21	\$ 116.00	\$ -
732003558	Police Pursuit	Goodyear	Eagle Enforcer All Weather	225/60R18 100V EAG ENFORCER A/W TL (Charger)	225/60R18	Available	\$ 273.68	\$ 130.00	\$ -
732003567	Police Pursuit	Goodyear	Eagle Enforcer Winter	225/60R18 100V EAGLE ENFORCER WINTER	225/60R18	Available	\$ 271.57	\$ 129.00	\$ -
732004558	Police Pursuit	Goodyear	Eagle Enforcer All Weather	245/55R18 103V EAG ENFORCER A/W TL (Ford PI, Charger)	245/55R18	Available	\$ 307.37	\$ 146.00	\$ -
732004567	Police Pursuit	Goodyear	Eagle Enforcer Winter	245/55R18 103V EAGLE ENFORCER WINTER	245/55R18	Available	\$ 313.67	\$ 148.99	\$ -
732005558	Police Pursuit	Goodyear	Eagle Enforcer All Weather	255/60R18 108V EAG ENFORCER A/W TL	255/60R18	Available	\$ 315.79	\$ 150.00	\$ -
732005563	Police Pursuit	Goodyear	Eagle Enforcer	255/60R18 108V EAG ENFORCER TL	255/60R18	Available	\$ 292.63	\$ 139.00	\$ -
732006567	Police Pursuit	Goodyear	Eagle Enforcer Winter	265/60R17 108H EAGLE ENFORCER WINTER	265/60R17	Available	\$ 261.04	\$ 123.99	\$ -
732008558	Police Pursuit	Goodyear	Eagle Enforcer All Weather	235/50R17 96V EAG ENFORCER A/W TL	235/50R17	Available	\$ 269.46	\$ 127.99	\$ -
732009563	Police Pursuit	Goodyear	Eagle Enforcer Winter	255/60R18 108V SL EAG ENFORCER WINTER	255/60R18	Available	\$ 322.11	\$ 153.00	\$ -
732026500	Police Pursuit	Goodyear	Eagle RS-A	245/55R18 103V EAGLE RS-A VSB TL (Ford PI Sedan & Utility)	245/55R18	Available	\$ 284.21	\$ 135.00	\$ -
732276500	Police Pursuit	Goodyear	Eagle RS-A	P235/50R18 99W XL EAG RS-A VSB TL (Caprice)	P235/50R18	Available	\$ 303.16	\$ 144.00	\$ -
732297500	Police Pursuit	Goodyear	Eagle RS-A	P235/55R17 98W S2 EAG RS-A VSBRTPL (Impala)	P235/55R17	Available	\$ 244.21	\$ 116.00	\$ -
732312500	Police Pursuit	Goodyear	Eagle RS-A	P225/60R18 99W SL EAG RS-A VSBRTPL (Charger)	P225/60R18	Available	\$ 258.95	\$ 123.00	\$ -
732354148	Police Pursuit	Goodyear	Eagle RS-A Plus	P225/60R16 97V S2 EAG RS-A PLUSVSBRTPL (Crown Vic)	P225/60R16	Available	\$ 223.16	\$ 106.00	\$ -
732354500	Police Pursuit	Goodyear	Eagle RS-A	P225/60R16 97V S2 EAG RS-A VSBRTPL (Crown Vic)	P225/60R16	Available	\$ 214.74	\$ 102.00	\$ -
732523500	Police Pursuit	Goodyear	Eagle RS-A	P265/60R17 108V SL EAG RS-A VSBRTPL (Tahoe)	P265/60R17	Available	\$ 271.58	\$ 129.00	\$ -
748958571	Police Pursuit	Goodyear	Wrangler AT Adventure	LT275/65R18 113S C WRL AT ADVENTURE OWL (F150)	LT275/65R18	Available	\$ 318.50	\$ 151.29	\$ -
102003387	Passenger	Goodyear	Eagle Touring	245/40R20 99W XL EAGLE TOUR VSB RPTL SCT	245/40R20	Available	\$ 331.25	\$ 172.25	\$ -
102011387	Passenger	Goodyear	Eagle Touring	265/45R20 104V SL EAGLE TOURING N0	265/45R20	Available	\$ 389.31	\$ 202.44	\$ -
102012387	Passenger	Goodyear	Eagle Touring	295/40R20 106V SL EAGLE TOURING N0	295/40R20	Available	\$ 408.38	\$ 212.36	\$ -
102015387	Passenger	Goodyear	Eagle Touring	245/45R19 98W EAG TOUR SL VSB RPTL	245/45R19	Available	\$ 206.40	\$ 107.33	\$ -
102015578	Passenger	Goodyear	Eagle Touring	245/45R19 98W EAGLE TOURING SCT VSB RPTL	245/45R19	Available	\$ 299.28	\$ 155.63	\$ -
102020559	Passenger	Goodyear	Eagle Touring	225/55R19 103H XL EAGLE TOURING NF0	225/55R19	Available	\$ 275.00	\$ 143.00	\$ -
102021559	Passenger	Goodyear	Eagle Touring	275/45R19 108H XL EAGLE TOURING NF0	275/45R19	Available	\$ 337.50	\$ 175.50	\$ -
102839387	Passenger	Goodyear	Eagle Touring	245/45R19 98V EAGLE TOURING VSB RPTL	245/45R19	Available	\$ 195.16	\$ 101.48	\$ -
102850387	Passenger	Goodyear	Eagle Touring	245/40R20 95W EAGLE TOURING VSB RPTL	245/40R20	Available	\$ 256.45	\$ 133.35	\$ -
102851387	Passenger	Goodyear	Eagle Touring	245/45R19 98W EAGLE TOURING VSB RPTL	245/45R19	Available	\$ 183.86	\$ 95.61	\$ -
102851396	Passenger	Goodyear	Eagle Touring	245/45R19 98W EAGLE TOURING SCT TO VSB	245/45R19	Available	\$ 330.66	\$ 171.94	\$ -
102863387	Passenger	Goodyear	Eagle Touring	285/45R22 114H EAGLE TOURING VSB RPTL	285/45R22	Available	\$ 338.39	\$ 175.96	\$ -
102918387	Passenger	Goodyear	Eagle Touring	235/40R19 96V EAGLE TOURING VSB RPTL	235/40R19	Available	\$ 204.85	\$ 106.52	\$ -
102928387	Passenger	Goodyear	Eagle Touring	235/55R20 102V EAGLE TOURING VSB RPTL	235/55R20	Available	\$ 237.50	\$ 123.50	\$ -
102964559	Passenger	Goodyear	Eagle Touring	235/45R18 98V EAGLE TOURING RPTL	235/45R18	Available	\$ 215.76	\$ 112.20	\$ -
102972387	Passenger	Goodyear	Eagle Touring	245/40R19 94W EAGLE TOURING RPTL	245/40R19	Available	\$ 260.41	\$ 135.41	\$ -
102972396	Passenger	Goodyear	Eagle Touring	245/40R19 94W SL EAGLE TOURING VSBTL SCT	245/40R19	Available	\$ 305.58	\$ 158.90	\$ -
102994387	Passenger	Goodyear	Eagle Touring	275/40R22 107W EAG TOUR XL VSB RPTL	275/40R22	Available	\$ 428.39	\$ 222.76	\$ -
102994396	Passenger	Goodyear	Eagle Touring	275/40R22 107W EAG TOUR XL SCT VSB RPTL	275/40R22	Available	\$ 470.96	\$ 244.90	\$ -
102997387	Passenger	Goodyear	Eagle Touring	245/40R20 99W XL EAGLE TOURING VSB RPTL	245/40R20	Available	\$ 318.75	\$ 165.75	\$ -
104001568	Passenger	Goodyear	Eagle Exhilarate	215/45ZR17 XL 91W EAGLE EXHILARATE	215/45ZR17	Available	\$ 178.39	\$ 92.76	\$ -
104002568	Passenger	Goodyear	Eagle Exhilarate	225/40ZR18 XL 92Y EAGLE EXHILARATE	225/40ZR18	Available	\$ 210.25	\$ 109.33	\$ -
104003568	Passenger	Goodyear	Eagle Exhilarate	225/40ZR19 XL 93Y EAGLE EXHILARATE	225/40ZR19	Available	\$ 248.74	\$ 129.34	\$ -
104004568	Passenger	Goodyear	Eagle Exhilarate	225/45ZR17 XL 94W EAGLE EXHILARATE	225/45ZR17	Available	\$ 174.58	\$ 90.78	\$ -
104005568	Passenger	Goodyear	Eagle Exhilarate	225/45ZR18 XL 95Y EAGLE EXHILARATE	225/45ZR18	Available	\$ 221.24	\$ 115.04	\$ -
104006568	Passenger	Goodyear	Eagle Exhilarate	225/45ZR19 XL 96W EAGLE EXHILARATE	225/45ZR19	Available	\$ 244.99	\$ 127.39	\$ -
104007568	Passenger	Goodyear	Eagle Exhilarate	225/50ZR18 SL 95W EAGLE EXHILARATE	225/50ZR18	Available	\$ 208.96	\$ 108.66	\$ -
104008568	Passenger	Goodyear	Eagle Exhilarate	235/35ZR19 XL 91Y EAGLE EXHILARATE	235/35ZR19	Available	\$ 257.49	\$ 133.89	\$ -
104009568	Passenger	Goodyear	Eagle Exhilarate	235/40ZR18 XL 95Y EAGLE EXHILARATE	235/40ZR18	Available	\$ 226.24	\$ 117.64	\$ -
104010568	Passenger	Goodyear	Eagle Exhilarate	245/35ZR18 XL 92Y EAGLE EXHILARATE	245/35ZR18	Available	\$ 229.99	\$ 119.59	\$ -
104011568	Passenger	Goodyear	Eagle Exhilarate	245/40ZR18 XL 97Y EAGLE EXHILARATE	245/40ZR18	Available	\$ 229.99	\$ 119.59	\$ -
104012568	Passenger	Goodyear	Eagle Exhilarate	245/40ZR19 XL 98Y EAGLE EXHILARATE	245/40ZR19	Available	\$ 269.99	\$ 140.39	\$ -
104013568	Passenger	Goodyear	Eagle Exhilarate	245/40ZR20 XL 99Y EAGLE EXHILARATE	245/40ZR20	Available	\$ 299.99	\$ 155.99	\$ -
104014568	Passenger	Goodyear	Eagle Exhilarate	245/45ZR17 XL 99Y EAGLE EXHILARATE	245/45ZR17	Available	\$ 211.24	\$ 109.84	\$ -
104015568	Passenger	Goodyear	Eagle Exhilarate	245/45ZR18 XL 100Y EAGLE EXHILARATE	245/45ZR18	Available	\$ 224.99	\$ 116.99	\$ -
104016568	Passenger	Goodyear	Eagle Exhilarate	245/45ZR19 XL 102Y EAGLE EXHILARATE	245/45ZR19	Available	\$ 273.74	\$ 142.34	\$ -
104017568	Passenger	Goodyear	Eagle Exhilarate	245/45ZR20 XL 103Y EAGLE EXHILARATE	245/45ZR20	Available	\$ 279.99	\$ 145.59	\$ -
104018568	Passenger	Goodyear	Eagle Exhilarate	255/35ZR18 XL 94Y EAGLE EXHILARATE	255/35ZR18	Available	\$ 269.99	\$ 140.39	\$ -
104019568	Passenger	Goodyear	Eagle Exhilarate	255/35ZR19 XL 96Y EAGLE EXHILARATE	255/35ZR19	Available	\$ 274.99	\$ 142.99	\$ -
104020568	Passenger	Goodyear	Eagle Exhilarate	255/40ZR18 XL 99Y EAGLE EXHILARATE	255/40ZR18	Available	\$ 243.74	\$ 126.74	\$ -
104021568	Passenger	Goodyear	Eagle Exhilarate	255/40ZR19 XL 100Y EAGLE EXHILARATE	255/40ZR19	Available	\$ 287.49	\$ 149.49	\$ -
104022568	Passenger	Goodyear	Eagle Exhilarate	255/45ZR19 XL 104Y EAGLE EXHILARATE	255/45ZR19	Available	\$ 304.99	\$ 158.59	\$ -
104023568	Passenger	Goodyear	Eagle Exhilarate	255/50ZR19 XL 107W EAGLE EXHILARATE	255/50ZR19	Available	\$ 316.24	\$ 164.44	\$ -
104024568	Passenger	Goodyear	Eagle Exhilarate	265/35ZR19 XL 98Y EAGLE EXHILARATE	265/35ZR19	Available	\$ 299.99	\$ 155.99	\$ -
104025568	Passenger	Goodyear	Eagle Exhilarate	265/35ZR20 XL 99Y EAGLE EXHILARATE	265/35ZR20	Available	\$ 391.24	\$ 203.44	\$ -
104026568	Passenger	Goodyear	Eagle Exhilarate	275/30ZR20 XL 97Y EAGLE EXHILARATE	275/30ZR20	Available	\$ 312.49	\$ 162.49	\$ -

Pricing is subject to change at any time with or without notice.

Please check the Government Sales website or Tire-HQ for the latest pricing information.

State of Wisconsin

Effective 04/01/2020, Expires 03/31/2021

G0007210 State Agencies Akron Bill, G0007212 Local Agencies Local Bill, G0007211 State ARI Managed Vehicles Akron Bill

Base Price Book Date: February 01, 2020

Product Code	Tire Type	Brand	Tire Line	Size and Description	Size	Item Status	Gov't Base Price Book Date:	Calculated Net Price	FET if applicable
							2/1/2020		
104027568	Passenger	Goodyear	Eagle Exhilarate	275/35ZR18 SL 95Y EAGLE EXHILARATE	275/35ZR18	Available	\$ 292.49	\$ 152.09	\$ -
104028568	Passenger	Goodyear	Eagle Exhilarate	275/40ZR18 SL 99Y EAGLE EXHILARATE	275/40ZR18	Available	\$ 299.99	\$ 155.99	\$ -
104029568	Passenger	Goodyear	Eagle Exhilarate	275/40ZR20 XL 106Y EAGLE EXHILARATE	275/40ZR20	Available	\$ 309.99	\$ 161.19	\$ -
104030568	Passenger	Goodyear	Eagle Exhilarate	275/45ZR20 XL 110Y EAGLE EXHILARATE	275/45ZR20	Available	\$ 314.99	\$ 163.79	\$ -
104032568	Passenger	Goodyear	Eagle Exhilarate	285/35ZR19 SL 99Y EAGLE EXHILARATE	285/35ZR19	Available	\$ 342.49	\$ 178.09	\$ -
104033568	Passenger	Goodyear	Eagle Exhilarate	235/40R19 XL 96Y EAGLE EXHILARATE	235/40R19	Available	\$ 257.49	\$ 133.89	\$ -
104034568	Passenger	Goodyear	Eagle Exhilarate	275/35R19 XL 100Y EAGLE EXHILARATE	275/35R19	Available	\$ 293.74	\$ 152.74	\$ -
104035568	Passenger	Goodyear	Eagle Exhilarate	275/35R20 XL 102Y EAGLE EXHILARATE	275/35R20	Available	\$ 279.99	\$ 145.59	\$ -
104036568	Passenger	Goodyear	Eagle Exhilarate	245/35R19 XL 93Y EAGLE EXHILARATE	245/35R19	Available	\$ 277.49	\$ 144.29	\$ -
104037357	Passenger	Goodyear	Eagle F1 Asym A/S	245/40ZR17 91W EAGLE F1 ASYM ALL-SEASON	245/40ZR17	Available	\$ 219.18	\$ 113.97	\$ -
104039568	Passenger	Goodyear	Eagle Exhilarate	245/50ZR19 XL 105W EAGLE EXHILARATE	245/50ZR19	Available	\$ 268.74	\$ 139.74	\$ -
104041357	Passenger	Goodyear	Eagle F1 Asym A/S	245/40ZR19 94Y EAGLE F1 ASYM ALL-SEASON	245/40ZR19	Available	\$ 303.79	\$ 157.97	\$ -
104086357	Passenger	Goodyear	Eagle F1 Asym A/S	255/40ZR19 96Y EAGLE F1 ASYM ALL-SEASON	255/40ZR19	Available	\$ 317.86	\$ 165.29	\$ -
104090357	Passenger	Goodyear	Eagle F1 Asym A/S	225/50ZR17 94W EAGLE F1 ASYM ALL-SEASON	225/50ZR17	Available	\$ 225.90	\$ 117.47	\$ -
104091357	Passenger	Goodyear	Eagle F1 Asym A/S	235/50ZR17 96W EAGLE F1 ASYM ALL-SEASON	235/50ZR17	Available	\$ 238.65	\$ 124.10	\$ -
104097357	Passenger	Goodyear	Eagle F1 Asym A/S	225/45ZR17 91W EAGLE F1 ASYM ALL-SEASON	225/45ZR17	Available	\$ 210.14	\$ 109.27	\$ -
104100357	Passenger	Goodyear	Eagle F1 Asym A/S	245/45ZR18 96Y EAGLE F1 ASYM ALL-SEASON	245/45ZR18	Available	\$ 268.65	\$ 139.70	\$ -
104107357	Passenger	Goodyear	Eagle F1 Asym A/S	245/40ZR18 93Y EAGLE F1 ASYM ALL-SEASON	245/40ZR18	Available	\$ 250.05	\$ 130.03	\$ -
104109357	Passenger	Goodyear	Eagle F1 Asym A/S	245/45ZR17 95Y EAGLE F1 ASYM ALL-SEASON	245/45ZR17	Available	\$ 233.60	\$ 121.47	\$ -
104115357	Passenger	Goodyear	Eagle F1 Asym A/S	205/45ZR17 88W EAGLE F1 ASYM ALL-SEASON	205/45ZR17	Available	\$ 199.30	\$ 103.64	\$ -
104126357	Passenger	Goodyear	Eagle F1 Asym A/S	255/45ZR18 99W EAGLE F1 ASYM ALL-SEASON	255/45ZR18	Available	\$ 277.14	\$ 144.11	\$ -
104129357	Passenger	Goodyear	Eagle F1 Asym A/S	225/55ZR17 97W EAGLE F1 ASYM ALL-SEASON	225/55ZR17	Available	\$ 207.65	\$ 107.98	\$ -
104135357	Passenger	Goodyear	Eagle F1 Asym A/S	255/35ZR18 94Y EAGLE F1 ASYM ALL-SEASON	255/35ZR18	Available	\$ 298.58	\$ 155.26	\$ -
104138357	Passenger	Goodyear	Eagle F1 Asym A/S	275/40ZR17 98W EAGLE F1 ASYM ALL-SEASON	275/40ZR17	Available	\$ 275.34	\$ 143.18	\$ -
104148357	Passenger	Goodyear	Eagle F1 Asym A/S	275/40ZR18 99Y EAGLE F1 ASYM ALL-SEASON	275/40ZR18	Available	\$ 356.08	\$ 185.16	\$ -
104207357	Passenger	Goodyear	Eagle F1 Asym A/S	235/50R18 97W EAGLE F1 ASYM ALL-SEASON	235/50R18	Available	\$ 212.91	\$ 110.71	\$ -
104225357	Passenger	Goodyear	Eagle F1 Asym A/S	225/40ZR18 92Y EAGLE F1 ASYM ALL-SEASON	225/40ZR18	Available	\$ 231.56	\$ 120.41	\$ -
104241357	Passenger	Goodyear	Eagle F1 Asym A/S	275/40ZR20 106Y EAGLE F1 ASYM ALL-SEASON	275/40ZR20	Available	\$ 364.61	\$ 189.60	\$ -
104291357	Passenger	Goodyear	Eagle F1 Asym A/S	225/40ZR19 93Y EAGLE F1 ASYM ALL-SEASON	225/40ZR19	Available	\$ 277.53	\$ 144.32	\$ -
104294357	Passenger	Goodyear	Eagle F1 Asym A/S	205/55ZR16 91W EAGLE F1 ASYM ALL-SEASON	205/55ZR16	Available	\$ 178.03	\$ 92.58	\$ -
104295357	Passenger	Goodyear	Eagle F1 Asym A/S	285/35ZR18 97Y EAGLE F1 ASYM ALL-SEASON	285/35ZR18	Available	\$ 355.41	\$ 184.81	\$ -
104322357	Passenger	Goodyear	Eagle F1 Asym A/S	225/45ZR19 92Y EAGLE F1 ASYM ALL-SEASON	225/45ZR19	Available	\$ 297.03	\$ 154.46	\$ -
104324357	Passenger	Goodyear	Eagle F1 Asym A/S	245/35ZR18 92Y EAGLE F1 ASYM ALL-SEASON	245/35ZR18	Available	\$ 257.26	\$ 133.78	\$ -
104331357	Passenger	Goodyear	Eagle F1 Asym A/S	225/50ZR18 95W EAGLE F1 ASYM ALL-SEASON	225/50ZR18	Available	\$ 231.25	\$ 120.25	\$ -
104341357	Passenger	Goodyear	Eagle F1 Asym A/S	265/35ZR19 94Y EAGLE F1 ASYM ALL-SEASON	265/35ZR19	Available	\$ 415.76	\$ 216.20	\$ -
104376357	Passenger	Goodyear	Eagle F1 Asym A/S	275/35ZR18 95Y EAGLE F1 ASYM ALL-SEASON	275/35ZR18	Available	\$ 339.65	\$ 176.62	\$ -
104382357	Passenger	Goodyear	Eagle F1 Asym A/S	285/30ZR19 98Y EAGLE F1 ASYM ALL-SEASON	285/30ZR19	Available	\$ 386.68	\$ 201.07	\$ -
104383357	Passenger	Goodyear	Eagle F1 Asym A/S	255/50ZR19 107W EAGLE F1 ASYM ALL-SEASON	255/50ZR19	Available	\$ 323.33	\$ 168.13	\$ -
104388357	Passenger	Goodyear	Eagle F1 Asym A/S	245/40R19 94W EAGLE F1 ASYM ALL-SEASON	245/40R19	Available	\$ 240.20	\$ 124.90	\$ -
104433357	Passenger	Goodyear	Eagle F1 Asym A/S	245/40R20 99W EAGLE F1 ASYM ALL-SEASON	245/40R20	Available	\$ 315.00	\$ 163.80	\$ -
104433393	Passenger	Goodyear	Eagle F1 Asym A/S	245/40R20 99W EAGLE F1 ASYM A/S SCT	245/40R20	Available	\$ 362.61	\$ 188.56	\$ -
104434357	Passenger	Goodyear	Eagle F1 Asym A/S	235/55ZR17 99W EAGLE F1 ASYM ALL-SEASON	235/55ZR17	Available	\$ 232.79	\$ 121.05	\$ -
104436357	Passenger	Goodyear	Eagle F1 Asym A/S	265/35R20 99W EAGLE F1 ASYM ALL-SEASON	265/35R20	Available	\$ 382.20	\$ 198.74	\$ -
104504357	Passenger	Goodyear	Eagle F1 Asym A/S	235/40R19 96W EAGLE F1 ASYM ALL-SEASON	235/40R19	Available	\$ 271.43	\$ 141.14	\$ -
104619357	Passenger	Goodyear	Eagle F1 Asym A/S	235/40ZR18 95Y EAGLE F1 ASYM ALL SEASON	235/40ZR18	Available	\$ 240.51	\$ 125.07	\$ -
104626357	Passenger	Goodyear	Eagle F1 Asym A/S	265/35ZR18 97Y EAGLE F1 ASYM ALL-SEASON	265/35ZR18	Available	\$ 289.58	\$ 150.58	\$ -
104627357	Passenger	Goodyear	Eagle F1 Asym A/S	225/45ZR18 95Y EAGLE F1 ASYM ALL-SEASON	225/45ZR18	Available	\$ 272.01	\$ 141.45	\$ -
104631357	Passenger	Goodyear	Eagle F1 Asym A/S	265/40ZR18 101Y EAGLE F1 ASYM ALL-SEASON	265/40ZR18	Available	\$ 298.78	\$ 155.37	\$ -
104633357	Passenger	Goodyear	Eagle F1 Asym A/S	255/35ZR19 96Y EAGLE F1 ASYM ALL SEASON	255/35ZR19	Available	\$ 315.65	\$ 164.14	\$ -
104711357	Passenger	Goodyear	Eagle F1 Asym A/S	205/50ZR17 93W EAGLE F1 ASYM ALL-SEASON	205/50ZR17	Available	\$ 222.98	\$ 115.95	\$ -
104727357	Passenger	Goodyear	Eagle F1 Asym A/S	235/35ZR19 91Y EAGLE F1 ASYM ALL-SEASON	235/35ZR19	Available	\$ 304.86	\$ 158.53	\$ -
104732357	Passenger	Goodyear	Eagle F1 Asym A/S	255/40ZR18 95Y EAGLE F1 ASYM ALL-SEASON	255/40ZR18	Available	\$ 281.96	\$ 146.62	\$ -
104734357	Passenger	Goodyear	Eagle F1 Asym A/S	275/35ZR19 96Y EAGLE F1 ASYM ALL-SEASON	275/35ZR19	Available	\$ 366.79	\$ 190.73	\$ -
104784357	Passenger	Goodyear	Eagle F1 Asym A/S	255/45ZR20 101W EAGLE F1 ASYM ALL-SEASON	255/45ZR20	Available	\$ 302.46	\$ 157.28	\$ -
104945357	Passenger	Goodyear	Eagle F1 Asym A/S	215/45ZR17 91W EAGLE F1 ASYM ALL-SEASON	215/45ZR17	Available	\$ 217.63	\$ 113.17	\$ -
104946357	Passenger	Goodyear	Eagle F1 Asym A/S	235/45ZR17 94W EAGLE F1 ASYM ALL-SEASON	235/45ZR17	Available	\$ 219.61	\$ 114.20	\$ -
106087625	Passenger	Goodyear	Eagle GT II	P285/50R20 111H S2 EAG GT II VSBRLPTL	P285/50R20	Available	\$ 172.59	\$ 89.75	\$ -
106137625	Passenger	Goodyear	Eagle GT II	P275/45R20 106V S2 EAG GT II VSBRLPTL	P275/45R20	Available	\$ 208.06	\$ 108.19	\$ -
106182625	Passenger	Goodyear	Eagle GT II	305/50R20 120H X2 EAG GT II VSBRLPTL	305/50R20	Available	\$ 323.50	\$ 168.22	\$ -
107172343	Passenger	Goodyear	Eagle RS-A2	P245/45R19 98V SL EAGLE RS-A2 VSBTL	P245/45R19	Available	\$ 190.33	\$ 98.97	\$ -
107172552	Passenger	Goodyear	Eagle RS-A2	P245/45R19 98V SL EAGLE RS-A2 CCC	P245/45R19	Available	\$ 326.73	\$ 169.90	\$ -
107548343	Passenger	Goodyear	Eagle RS-A2	245/45ZR20 99Y SL EAGLE RS-A2 VSBTL	245/45ZR20	Available	\$ 339.41	\$ 176.49	\$ -
109020366	Passenger	Goodyear	Eagle Sport A/S	255/50R19 107V XL EAGLE SPORT A/S VSBTL	255/50R19	Available	\$ 245.86	\$ 127.85	\$ -
109032366	Passenger	Goodyear	Eagle Sport A/S	195/55R16 87V SL EAGLE SPORT A/S VSBTL	195/55R16	Available	\$ 148.51	\$ 77.23	\$ -
109035366	Passenger	Goodyear	Eagle Sport A/S	225/50R16 92V SL EAGLE SPORT A/S VSBTL	225/50R16	Available	\$ 147.58	\$ 76.74	\$ -
109044366	Passenger	Goodyear	Eagle Sport A/S	225/45R17 94W XL EAGLE SPORT A/S VSBTL	225/45R17	Available	\$ 156.25	\$ 81.25	\$ -
109046366	Passenger	Goodyear	Eagle Sport A/S	235/55R17 99W XL EAGLE SPORT A/S VSBTL	235/55R17	Available	\$ 186.36	\$ 96.91	\$ -
109053366	Passenger	Goodyear	Eagle Sport A/S	215/45R17 91W XL EAGLE SPORT A/S VSBTL	215/45R17	Available	\$ 157.64	\$ 81.97	\$ -
109054366	Passenger	Goodyear	Eagle Sport A/S	235/50R18 97W SL EAGLE SPORT A/S VSBTL	235/50R18	Available	\$ 216.10	\$ 112.37	\$ -
109055366	Passenger	Goodyear	Eagle Sport A/S	225/40R18 92W SL EAGLE SPORT A/S VSBTL	225/40R18	Available	\$ 178.49	\$ 92.81	\$ -
109056366	Passenger	Goodyear	Eagle Sport A/S	245/45R18 96W SL EAGLE SPORT A/S VSBTL	245/45R18	Available	\$ 219.98	\$ 114.39	\$ -
109057366	Passenger	Goodyear	Eagle Sport A/S	245/40R18 93W SL EAGLE SPORT A/S VSBTL	245/40R18	Available	\$ 198.33	\$ 103.13	\$ -
109058366	Passenger	Goodyear	Eagle Sport A/S	225/45R18 95W SL EAGLE SPORT A/S VSBTL	225/45R18	Available	\$ 191.89	\$ 99.78	\$ -
109059366	Passenger	Goodyear	Eagle Sport A/S	245/45R17 95W SL EAGLE SPORT A/S VSBTL	245/45R17	Available	\$ 182.39	\$ 94.84	\$ -
109060366	Passenger	Goodyear	Eagle Sport A/S	245/40R17 91W SL EAGLE SPORT A/S VSBTL	245/40R17	Available	\$ 181.09	\$ 94.17	\$ -
109062366	Passenger	Goodyear	Eagle Sport A/S	275/40R20 106W XL EAGLE SPORT A/S VSBTL	275/40R20	Available	\$ 258.80	\$ 134.58	\$ -

Pricing is subject to change at any time with or without notice.

Please check the Government Sales website or Tire-HQ for the latest pricing information.

State of Wisconsin

Effective 04/01/2020, Expires 03/31/2021

G0007210 State Agencies Akron Bill, G0007212 Local Agencies Local Bill, G0007211 State ARI Managed Vehicles Akron Bill

Base Price Book Date: February 01, 2020

Product Code	Tire Type	Brand	Tire Line	Size and Description	Size	Item Status	Gov't Base Price Book Date:	Calculated Net Price	FET if applicable
							2/1/2020		
109063366	Passenger	Goodyear	Eagle Sport A/S	235/40R18 95W XL EAGLE SPORT A/S VSBTL	235/40R18	Available	\$ 207.04	\$ 107.66	\$ -
109065366	Passenger	Goodyear	Eagle Sport A/S	215/45R18 93W XL EAGLE SPORT A/S VSBTL	215/45R18	Available	\$ 187.63	\$ 97.57	\$ -
109066366	Passenger	Goodyear	Eagle Sport A/S	245/35R20 95W XL EAGLE SPORT A/S VSBTL	245/35R20	Available	\$ 204.45	\$ 106.31	\$ -
109069366	Passenger	Goodyear	Eagle Sport A/S	245/45R20 103W XL EAGLE SPORT A/S VSBTL	245/45R20	Available	\$ 244.60	\$ 127.19	\$ -
109072366	Passenger	Goodyear	Eagle Sport A/S	255/40R18 99W XL EAGLE SPORT A/S VSBTL	255/40R18	Available	\$ 247.15	\$ 128.52	\$ -
109074366	Passenger	Goodyear	Eagle Sport A/S	255/35R19 96W XL EAGLE SPORT A/S VSBTL	255/35R19	Available	\$ 264.44	\$ 137.51	\$ -
109075366	Passenger	Goodyear	Eagle Sport A/S	255/40R17 94W SL EAGLE SPORT A/S VSBTL	255/40R17	Available	\$ 185.65	\$ 96.54	\$ -
109077366	Passenger	Goodyear	Eagle Sport A/S	245/40R19 94W SL EAGLE SPORT A/S VSBTL	245/40R19	Available	\$ 288.56	\$ 150.05	\$ -
109079366	Passenger	Goodyear	Eagle Sport A/S	245/50R18 100V SL EAGLE SPORT A/S VSBTL	245/50R18	Discontinued	\$ 247.61	\$ 128.76	\$ -
109080366	Passenger	Goodyear	Eagle Sport A/S	255/35R18 94W XL EAGLE SPORT A/S VSBTL	255/35R18	Available	\$ 263.98	\$ 137.27	\$ -
109081366	Passenger	Goodyear	Eagle Sport A/S	255/35R20 97W XL EAGLE SPORT A/S VSBTL	255/35R20	Available	\$ 240.69	\$ 125.16	\$ -
109082366	Passenger	Goodyear	Eagle Sport A/S	255/45R20 101W SL EAGLE SPORT A/S VSBTL	255/45R20	Available	\$ 239.39	\$ 124.48	\$ -
109083366	Passenger	Goodyear	Eagle Sport A/S	225/50R17 94W SL EAGLE SPORT A/S VSBTL	225/50R17	Available	\$ 174.15	\$ 90.56	\$ -
109084366	Passenger	Goodyear	Eagle Sport A/S	235/45R18 94V SL EAGLE SPORT A/S VSBTL	235/45R18	Available	\$ 204.85	\$ 106.52	\$ -
109085366	Passenger	Goodyear	Eagle Sport A/S	215/55R17 94V SL EAGLE SPORT A/S VSBTL	215/55R17	Available	\$ 157.64	\$ 81.97	\$ -
109086382	Passenger	Goodyear	Eagle Sport A/S	225/55R18 98V SL EAGLE SPORT A/S VSBTL	225/55R18	Available	\$ 195.39	\$ 101.60	\$ -
109087366	Passenger	Goodyear	Eagle Sport A/S	235/50R18 97V SL EAGLE SPORT A/S VSBTL	235/50R18	Available	\$ 206.45	\$ 107.35	\$ -
109089366	Passenger	Goodyear	Eagle Sport A/S	245/50R18 100V SL EAGLE SPORT A/S VSBTL	245/50R18	Available	\$ 218.75	\$ 113.75	\$ -
109092395	Passenger	Goodyear	Eagle Sport A/S	225/50R18 95V EAGLE SPORT A/S STR ROF	225/50R18	Available	\$ 318.49	\$ 165.61	\$ -
109093382	Passenger	Goodyear	Eagle Sport A/S	245/45R18 100 H XL EAGLE SPORT A/S J BLT	245/45R18	Available	\$ 231.63	\$ 120.45	\$ -
109093395	Passenger	Goodyear	Eagle Sport A/S	245/45R18 100H EAGLE SPORT A/S ROF	245/45R18	Available	\$ 338.81	\$ 176.18	\$ -
109096395	Passenger	Goodyear	Eagle Sport A/S	285/45R20 112H XL EAGL SPORT A/S ROF AOE	285/45R20	Available	\$ 465.04	\$ 241.82	\$ -
109097395	Passenger	Goodyear	Eagle Sport A/S	255/55R19 111H XL EAGL SPORT A/S ROF AOE	255/55R19	Available	\$ 365.44	\$ 190.03	\$ -
109098366	Passenger	Goodyear	Eagle Sport A/S	265/45R18 101V SL EAGLE SPORT A/S VSBTL	265/45R18	Available	\$ 367.50	\$ 191.10	\$ -
109099382	Passenger	Goodyear	Eagle Sport A/S	255/60R18 108H SL EAGLE SPORT A/S A0 TL	255/60R18	Available	\$ 271.74	\$ 141.30	\$ -
109100366	Passenger	Goodyear	Eagle Sport A/S	235/55R20 102V SL EAGLE SPORT A/S VSBTL	235/55R20	Available	\$ 245.86	\$ 127.85	\$ -
109101395	Passenger	Goodyear	Eagle Sport A/S	255/45R20 105V XL EAGL SPORT A/S ROF MOE	255/45R20	Available	\$ 405.05	\$ 210.63	\$ -
109102395	Passenger	Goodyear	Eagle Sport A/S	285/40R20 108V XL EAGL SPORT A/S ROF MOE	285/40R20	Available	\$ 530.14	\$ 275.67	\$ -
109104366	Passenger	Goodyear	Eagle Sport A/S	235/40R18 91W SL EAGLE SPORT A/S VSBTL	235/40R18	Available	\$ 188.71	\$ 98.13	\$ -
109105399	Passenger	Goodyear	Eagle Sport A/S	265/50R19 110W XL EAGLE SPORT A/S MGT	265/50R19	Available	\$ 382.53	\$ 198.92	\$ -
109106399	Passenger	Goodyear	Eagle Sport A/S	255/60R18 108W SL EAGLE SPORT A/S MGT	255/60R18	Available	\$ 275.81	\$ 143.42	\$ -
109108366	Passenger	Goodyear	Eagle Sport A/S	255/50R20 109 XL EAGLE SPORT A/S VSBTL	255/50R20	Available	\$ 245.86	\$ 127.85	\$ -
109110366	Passenger	Goodyear	Eagle Sport A/S	255/60R19 109H XL EAGLE SPORT A/S VSBTL	255/60R19	Available	\$ 226.45	\$ 117.75	\$ -
109111366	Passenger	Goodyear	Eagle Sport A/S	245/50R20 102V SL EAGLE SPORT A/S VSBTL	245/50R20	Available	\$ 216.69	\$ 112.68	\$ -
109112366	Passenger	Goodyear	Eagle Sport A/S	255/55R18 109V SL EAGLE SPORT A/S VSBTL	255/55R18	Available	\$ 226.45	\$ 117.75	\$ -
109113366	Passenger	Goodyear	Eagle Sport A/S	245/55R19 103V SL EAGLE SPORT A/S VSBTL	245/55R19	Available	\$ 239.39	\$ 124.48	\$ -
109114366	Passenger	Goodyear	Eagle Sport A/S	255/55R20 107H SL EAGLE SPORT A/S VSBTL	255/55R20	Available	\$ 219.98	\$ 114.39	\$ -
109115366	Passenger	Goodyear	Eagle Sport A/S	285/45R22 110H SL EAGLE SPORT A/S VSBTL	285/45R22	Available	\$ 270.90	\$ 140.87	\$ -
109125382	Passenger	Goodyear	Eagle Sport A/S	235/60R18 103V SL EAGLE SPORT A/S BLTTL	235/60R18	Available	\$ 220.93	\$ 114.88	\$ -
109128382	Passenger	Goodyear	Eagle Sport A/S	255/45R19 104H XL EAGLE SPORT A/S AO SCT	255/45R19	Available	\$ 292.18	\$ 151.93	\$ -
109128569	Passenger	Goodyear	Eagle Sport A/S	255/45R19 104H XL EAGLE SPORT A/S AO	255/45R19	Available	\$ 246.49	\$ 128.17	\$ -
109132366	Passenger	Goodyear	Eagle Sport A/S	225/60R18 100V SL EAGLE SPORT A/S VSBTL	225/60R18	Available	\$ 199.28	\$ 103.63	\$ -
109133366	Passenger	Goodyear	Eagle Sport A/S	235/60R18 107V XL EAGLE SPORT A/S VSBTL	235/60R18	Available	\$ 211.41	\$ 109.93	\$ -
109134366	Passenger	Goodyear	Eagle Sport A/S	205/50R16 87V SL EAGLE SPORT A/S VSBTL	205/50R16	Discontinued	\$ 128.76	\$ 66.96	\$ -
109136366	Passenger	Goodyear	Eagle Sport A/S	205/45R17 88V XL EAGLE SPORT A/S VSBTL	205/45R17	Available	\$ 158.94	\$ 82.65	\$ -
109138366	Passenger	Goodyear	Eagle Sport A/S	275/55R20 117V XL EAGLE SPORT A/S VSBTL	275/55R20	Available	\$ 224.01	\$ 116.49	\$ -
109139366	Passenger	Goodyear	Eagle Sport A/S	265/40R20 104H XL EAGLE SPORT A/S AO SCT	265/40R20	Available	\$ 304.11	\$ 158.14	\$ -
109139569	Passenger	Goodyear	Eagle Sport A/S	265/40R20 104H XL EAGLE SPORT A/S AO	265/40R20	Available	\$ 257.99	\$ 134.15	\$ -
109140395	Passenger	Goodyear	Eagle Sport A/S	245/40R19 98H EAG SPORT A/S ROF STR MOE	245/40R19	Available	\$ 365.91	\$ 190.27	\$ -
109142557	Passenger	Goodyear	Eagle Sport A/S	245/50R20 105V XL EAGLE SPORT A/S J BLT	245/50R20	Available	\$ 293.21	\$ 152.47	\$ -
109143395	Passenger	Goodyear	Eagle Sport A/S	225/55R17 97H EAG SPRT A/S ROF STR MOE	225/55R17	Available	\$ 302.20	\$ 157.14	\$ -
109146399	Passenger	Goodyear	Eagle Sport A/S	265/50R19 110W XL EAGLE SPORT A/S MGT	265/50R19	Available	\$ 394.81	\$ 205.30	\$ -
109147557	Passenger	Goodyear	Eagle Sport A/S	255/50R20 109H XL EAGLE SPORT A/S AO	255/50R20	Available	\$ 344.23	\$ 179.00	\$ -
109149569	Passenger	Goodyear	Eagle Sport A/S	235/55R18 100H SL EAGLE SPORT A/S AO	235/55R18	Available	\$ 268.13	\$ 139.43	\$ -
109152569	Passenger	Goodyear	Eagle Sport A/S	235/50R19 99H SL EAGLE SPORT A/S AO	235/50R19	Available	\$ 293.88	\$ 152.82	\$ -
109174366	Passenger	Goodyear	Eagle Sport A/S	195/65R15 91V SL EAGLE SPORT A/S VSBTL	195/65R15	Available	\$ 123.76	\$ 64.36	\$ -
109270366	Passenger	Goodyear	Eagle Sport A/S	235/45R17 94W SL EAGLE SPORT A/S VSBTL	235/45R17	Available	\$ 170.43	\$ 88.62	\$ -
109361366	Passenger	Goodyear	Eagle Sport A/S	225/60R16 98V SL EAGLE SPORT A/S VSBTL	225/60R16	Available	\$ 144.61	\$ 75.20	\$ -
109485366	Passenger	Goodyear	Eagle Sport A/S	225/55R16 95V SL EAGLE SPORT A/S VSBTL	225/55R16	Available	\$ 152.43	\$ 79.26	\$ -
109576366	Passenger	Goodyear	Eagle Sport A/S	205/50R17 93V SL EAGLE SPORT A/S VSBTL	205/50R17	Available	\$ 166.40	\$ 86.53	\$ -
109848366	Passenger	Goodyear	Eagle Sport A/S	195/60R15 88V SL EAGLE SPORT A/S VSBTL	195/60R15	Available	\$ 113.34	\$ 58.94	\$ -
109887366	Passenger	Goodyear	Eagle Sport A/S	215/55R16 93V SL EAGLE SPORT A/S VSBTL	215/55R16	Available	\$ 148.51	\$ 77.23	\$ -
109902366	Passenger	Goodyear	Eagle Sport A/S	215/60R16 95V SL EAGLE SPORT A/S VSBTL	215/60R16	Available	\$ 143.30	\$ 74.52	\$ -
109907366	Passenger	Goodyear	Eagle Sport A/S	205/55R16 91V SL EAGLE SPORT A/S VSBTL	205/55R16	Available	\$ 145.10	\$ 75.45	\$ -
109910366	Passenger	Goodyear	Eagle Sport A/S	205/60R16 92V SL EAGLE SPORT A/S VSBTL	205/60R16	Available	\$ 139.40	\$ 72.49	\$ -
109911366	Passenger	Goodyear	Eagle Sport A/S	195/55R15 85V SL EAGLE SPORT A/S VSBTL	195/55R15	Available	\$ 136.79	\$ 71.13	\$ -
109912366	Passenger	Goodyear	Eagle Sport A/S	215/50R17 91V XL EAGLE SPORT A/S VSBTL	215/50R17	Available	\$ 169.36	\$ 88.07	\$ -
109923366	Passenger	Goodyear	Eagle Sport A/S	225/55R17 97V SL EAGLE SPORT A/S VSBTL	225/55R17	Available	\$ 175.88	\$ 91.46	\$ -
110002545	Passenger	Goodyear	Assurance MaxLife	255/50R20 105H SL ASSURANCE MAXLIFE VSB	255/50R20	Available	\$ 237.50	\$ 123.50	\$ -
110022545	Passenger	Goodyear	Assurance MaxLife	235/65R18 106V SL ASSURANCE MAXLIFE VSB	235/65R18	Available	\$ 224.10	\$ 116.53	\$ -
110188545	Passenger	Goodyear	Assurance MaxLife	235/65R17 104V SL ASSURANCE MAXLIFE VSB	235/65R17	Available	\$ 200.61	\$ 104.32	\$ -
110319545	Passenger	Goodyear	Assurance MaxLife	235/55R17 99H SL ASSURANCE MAXLIFE VSB	235/55R17	Available	\$ 192.79	\$ 100.25	\$ -
110322545	Passenger	Goodyear	Assurance MaxLife	215/60R17 96H SL ASSURANCE MAXLIFE VSB	215/60R17	Available	\$ 168.75	\$ 87.75	\$ -
110340545	Passenger	Goodyear	Assurance MaxLife	215/55R17 94V SL ASSURANCE MAXLIFE VSB	215/55R17	Available	\$ 174.56	\$ 90.77	\$ -
110363545	Passenger	Goodyear	Assurance MaxLife	225/60R18 100H SL ASSURANCE MAXLIFE VSB	225/60R18	Available	\$ 191.18	\$ 99.41	\$ -
110407545	Passenger	Goodyear	Assurance MaxLife	225/60R16 98H SL ASSURANCE MAX FE VSB	225/60R16	Available	\$ 146.08	\$ 75.96	\$ -

Pricing is subject to change at any time with or without notice.

Please check the Government Sales website or Tire-HQ for the latest pricing information.

State of Wisconsin

Effective 04/01/2020, Expires 03/31/2021

G0007210 State Agencies Akron Bill, G0007212 Local Agencies Local Bill, G0007211 State ARI Managed Vehicles Akron Bill

Base Price Book Date: February 01, 2020

Product Code	Tire Type	Brand	Tire Line	Size and Description	Size	Item Status	Gov't Base Price Book Date:	Calculated Net Price	FET if applicable
							2/1/2020		
110488545	Passenger	Goodyear	Assurance MaxLife	235/60R17 102H SL ASSURANCE MAXLIFE VSB	235/60R17	Available	\$ 198.06	\$ 102.99	\$ -
110489545	Passenger	Goodyear	Assurance MaxLife	195/65R15 91H SL ASSURANCE MAXLIFE VSB	195/65R15	Available	\$ 131.48	\$ 68.37	\$ -
110496545	Passenger	Goodyear	Assurance MaxLife	235/55R18 100V SL ASSURANCE MAXLIFE VSB	235/55R18	Available	\$ 235.60	\$ 122.51	\$ -
110502545	Passenger	Goodyear	Assurance MaxLife	225/55R17 97V SL ASSURANCE MAXLIFE VSB	225/55R17	Available	\$ 195.58	\$ 101.70	\$ -
110567545	Passenger	Goodyear	Assurance MaxLife	225/45R17 91V SL ASSURANCE MAXLIFE VSB	225/45R17	Available	\$ 176.43	\$ 91.74	\$ -
110571545	Passenger	Goodyear	Assurance MaxLife	215/60R16 95V SL ASSURANCE MAXLIFE VSB	215/60R16	Available	\$ 146.39	\$ 76.12	\$ -
110780545	Passenger	Goodyear	Assurance MaxLife	205/65R16 95H SL ASSURANCE MAXLIFE VSB	205/65R16	Available	\$ 143.69	\$ 74.72	\$ -
110819545	Passenger	Goodyear	Assurance MaxLife	245/60R18 105H SL ASSURANCE MAXLIFE VSB	245/60R18	Available	\$ 232.08	\$ 120.68	\$ -
110876545	Passenger	Goodyear	Assurance MaxLife	235/50R18 97V SL ASSURANCE MAXLIFE VSB	235/50R18	Available	\$ 222.58	\$ 115.74	\$ -
110883545	Passenger	Goodyear	Assurance MaxLife	235/55R19 101V SL ASSURANCE MAXLIFE VSB	235/55R19	Available	\$ 239.79	\$ 124.69	\$ -
110885545	Passenger	Goodyear	Assurance MaxLife	235/65R18 106H SL ASSURANCE MAXLIFE VSB	235/65R18	Available	\$ 218.05	\$ 113.39	\$ -
110918545	Passenger	Goodyear	Assurance MaxLife	235/40R19 96V XL ASSURANCE MAXLIFE VSB	235/40R19	Available	\$ 224.74	\$ 116.86	\$ -
110927545	Passenger	Goodyear	Assurance MaxLife	245/50R20 102V SL ASSURANCE MAXLIFE VSB	245/50R20	Available	\$ 232.63	\$ 120.97	\$ -
110928545	Passenger	Goodyear	Assurance MaxLife	235/55R20 102V SL ASSURANCE MAXLIFE VSB	235/55R20	Available	\$ 229.30	\$ 119.24	\$ -
110929545	Passenger	Goodyear	Assurance MaxLife	255/55R20 107H SL ASSURANCE MAXLIFE VSB	255/55R20	Available	\$ 233.19	\$ 121.26	\$ -
110930545	Passenger	Goodyear	Assurance MaxLife	225/55R19 99V SL ASSURANCE MAXLIFE VSB	225/55R19	Available	\$ 246.31	\$ 128.08	\$ -
110931545	Passenger	Goodyear	Assurance MaxLife	235/45R19 95H SL ASSURANCE MAXLIFE VSB	235/45R19	Available	\$ 206.75	\$ 107.51	\$ -
110932545	Passenger	Goodyear	Assurance MaxLife	P255/60R19 108H SL ASSURANCE MAXLIFE VSB	P255/60R19	Available	\$ 231.70	\$ 120.48	\$ -
110933545	Passenger	Goodyear	Assurance MaxLife	235/50R19 99V SL ASSURANCE MAXLIFE VSB	235/50R19	Available	\$ 240.40	\$ 125.01	\$ -
110934545	Passenger	Goodyear	Assurance MaxLife	235/60R18 103V SL ASSURANCE MAXLIFE VSB	235/60R18	Available	\$ 229.93	\$ 119.56	\$ -
110935545	Passenger	Goodyear	Assurance MaxLife	225/55R18 98H SL ASSURANCE MAXLIFE VSB	225/55R18	Available	\$ 196.94	\$ 102.41	\$ -
110936545	Passenger	Goodyear	Assurance MaxLife	235/45R18 94V SL ASSURANCE MAXLIFE VSB	235/45R18	Available	\$ 215.51	\$ 112.07	\$ -
110938545	Passenger	Goodyear	Assurance MaxLife	225/45R18 91V SL ASSURANCE MAXLIFE VSB	225/45R18	Available	\$ 180.24	\$ 93.72	\$ -
110939545	Passenger	Goodyear	Assurance MaxLife	P215/55R18 94H SL ASSURANCE MAXLIFE VSB	P215/55R18	Available	\$ 204.80	\$ 106.50	\$ -
110940545	Passenger	Goodyear	Assurance MaxLife	235/40R18 91V SL ASSURANCE MAXLIFE VSB	235/40R18	Available	\$ 200.36	\$ 104.19	\$ -
110943545	Passenger	Goodyear	Assurance MaxLife	P215/65R17 98V SL ASSURANCE MAXLIFE VSB	P215/65R17	Available	\$ 172.04	\$ 89.46	\$ -
110947545	Passenger	Goodyear	Assurance MaxLife	215/45R17 87V SL ASSURANCE MAXLIFE VSB	215/45R17	Available	\$ 188.71	\$ 98.13	\$ -
110951545	Passenger	Goodyear	Assurance MaxLife	215/55R16 93H SL ASSURANCE MAXLIFE VSB	215/55R16	Available	\$ 156.05	\$ 81.15	\$ -
110952545	Passenger	Goodyear	Assurance MaxLife	205/55R16 91H SL ASSURANCE MAXLIFE VSB	205/55R16	Available	\$ 145.96	\$ 75.90	\$ -
110953545	Passenger	Goodyear	Assurance MaxLife	205/60R16 92V SL ASSURANCE MAXLIFE VSB	205/60R16	Available	\$ 139.61	\$ 72.60	\$ -
110954545	Passenger	Goodyear	Assurance MaxLife	215/70R16 100H SL ASSURANCE MAXLIFE VSB	215/70R16	Available	\$ 181.39	\$ 94.32	\$ -
110956545	Passenger	Goodyear	Assurance MaxLife	235/50R17 96H SL ASSURANCE MAXLIFE VSB	235/50R17	Available	\$ 178.01	\$ 92.57	\$ -
110957545	Passenger	Goodyear	Assurance MaxLife	265/60R18 110H SL ASSURANCE MAXLIFE VSB	265/60R18	Available	\$ 233.40	\$ 121.37	\$ -
110971545	Passenger	Goodyear	Assurance MaxLife	245/55R19 103V SL ASSURANCE MAXLIFE VSB	245/55R19	Available	\$ 233.19	\$ 121.26	\$ -
110977545	Passenger	Goodyear	Assurance MaxLife	215/50R17 95V XL ASSURANCE MAXLIFE VSB	215/50R17	Available	\$ 186.00	\$ 96.72	\$ -
110978545	Passenger	Goodyear	Assurance MaxLife	235/45R17 94V SL ASSURANCE MAXLIFE VSB	235/45R17	Discontinued	\$ 196.11	\$ 101.98	\$ -
110979545	Passenger	Goodyear	Assurance MaxLife	225/60R17 99H SL ASSURANCE MAXLIFE VSB	225/60R17	Available	\$ 195.58	\$ 101.70	\$ -
110980545	Passenger	Goodyear	Assurance MaxLife	205/50R17 89V SL ASSURANCE MAXLIFE VSB	205/50R17	Available	\$ 183.09	\$ 95.21	\$ -
110981545	Passenger	Goodyear	Assurance MaxLife	225/65R17 102H SL ASSURANCE MAXLIFE VSB	225/65R17	Available	\$ 188.33	\$ 97.93	\$ -
110982545	Passenger	Goodyear	Assurance MaxLife	225/50R17 94V SL ASSURANCE MAXLIFE VSB	225/50R17	Available	\$ 185.79	\$ 96.61	\$ -
110996545	Passenger	Goodyear	Assurance MaxLife	235/45R17 94V SL ASSURANCE MAXLIFE VSB	235/45R17	Available	\$ 207.73	\$ 108.02	\$ -
111003513	Passenger	Goodyear	Excellence	245/40R19 98Y XL EXCELLENCE ROF STR-RSC	245/40R19	Available	\$ 398.66	\$ 207.30	\$ -
111016513	Passenger	Goodyear	Excellence ROF	245/45R19 98Y SL EXCELLENCE ROF BLTTL	245/45R19	Available	\$ 523.69	\$ 272.32	\$ -
111017513	Passenger	Goodyear	Excellence ROF	275/40R19 101Y SL EXCELLENCE ROF BLTTL	275/40R19	Available	\$ 710.90	\$ 369.67	\$ -
111045513	Passenger	Goodyear	Excellence ROF	245/40R20 99Y XL EXCELLENCE ROF BLTTL	245/40R20	Available	\$ 555.23	\$ 288.72	\$ -
111048513	Passenger	Goodyear	Excellence ROF	275/35R20 102Y XL EXCELLENCE ROF BLTTL	275/35R20	Available	\$ 611.85	\$ 318.16	\$ -
111272513	Passenger	Goodyear	Excellence ROF	225/55R17 97Y SL EXCELLENCE * ROF BLT TL	225/55R17	Available	\$ 316.05	\$ 164.35	\$ -
111443513	Passenger	Goodyear	Excellence ROF	245/45R18 96Y SL EXCELLENCE * ROF BLT TL	245/45R18	Available	\$ 512.55	\$ 266.53	\$ -
111446513	Passenger	Goodyear	Excellence ROF	275/35R19 96Y SL EXCELLENCE * ROF BLT TL	275/35R19	Available	\$ 518.24	\$ 269.48	\$ -
111870513	Passenger	Goodyear	Excellence ROF	225/45R17 91W S2 EXCELLENCE ROF VSBTL	225/45R17	Available	\$ 482.35	\$ 250.82	\$ -
111971513	Passenger	Goodyear	Excellence ROF	195/55R16 87V SL EXCELLENCE ROF VSBTL	195/55R16	Available	\$ 406.33	\$ 211.29	\$ -
112005344	Passenger	Goodyear	Efficient Grip	225/45R18 91Y SL EFFICIENTGRIP* ROF TL	225/45R18	Available	\$ 315.34	\$ 163.98	\$ -
112006344	Passenger	Goodyear	Efficient Grip	255/40R18 95Y SL EFFICIENTGRIP* ROF TL	255/40R18	Available	\$ 345.45	\$ 179.63	\$ -
112014344	Passenger	Goodyear	Efficient Grip	235/45R19 95V SL EFFICIENTGRIP MOE ROF	235/45R19	Available	\$ 352.09	\$ 183.09	\$ -
112015379	Passenger	Goodyear	Efficient Grip	195/55R16 87W EFFICIENTGRIP PERFROFSTR	195/55R16	Available	\$ 323.19	\$ 168.06	\$ -
112020391	Passenger	Goodyear	Efficient Grip	245/45R19 102Y EFFICIENTGRIP MOE ROFSCST	245/45R19	Available	\$ 665.63	\$ 346.13	\$ -
112026391	Passenger	Goodyear	Efficient Grip	275/40R19 101Y EFFICIENTGRIP MOE ROFSCST	275/40R19	Available	\$ 601.34	\$ 312.70	\$ -
112028381	Passenger	Goodyear	Efficient Grip	235/45R18 94Y SL EFFICIENTGRIP BLT TL	235/45R18	Available	\$ 264.44	\$ 137.51	\$ -
112031344	Passenger	Goodyear	Efficient Grip	225/45R18 91V EFFICIENTGRIP* ROF STR-RSC	225/45R18	Available	\$ 287.34	\$ 149.42	\$ -
112043546	Passenger	Goodyear	Efficient Grip SUV	225/60R18 100V SL EFFICIENTGRIP SUV TL	225/60R18	Discontinued	\$ 250.00	\$ 130.00	\$ -
112068344	Passenger	Goodyear	Efficient Grip ROF	255/50R19 103Y SL EFFICIENTGRIP* ROF TL	255/50R19	Available	\$ 790.21	\$ 410.91	\$ -
112126344	Passenger	Goodyear	Efficient Grip ROF	255/45R20 101Y SL EFFICIENTGRIP* ROF TL	255/45R20	Available	\$ 712.38	\$ 370.44	\$ -
112185344	Passenger	Goodyear	Efficient Grip ROF	285/40R20 104Y SL EFFICIENTGRIP* ROF TL	285/40R20	Available	\$ 730.00	\$ 379.60	\$ -
112187344	Passenger	Goodyear	Efficient Grip	205/55R16 91W EFFICIENTGRIP ROF STR-RSC	205/55R16	Available	\$ 360.41	\$ 187.41	\$ -
112199344	Passenger	Goodyear	Efficient Grip ROF	255/40R18 95V SL EFFICIENTGRIP* ROF TL	255/40R18	Available	\$ 332.16	\$ 172.72	\$ -
112228344	Passenger	Goodyear	Efficient Grip ROF	255/40R19 100Y XL EFFICIENTGRIP* ROF AO	255/40R19	Available	\$ 585.71	\$ 304.57	\$ -
117195564	Passenger	Goodyear	Ultra Grip Performance	255/55R19 111H XL ULTRA GRIP PERF G-1 AO	255/55R19	Discontinued	\$ 326.36	\$ 169.71	\$ -
117334373	Passenger	Goodyear	ULT Grip 8	235/60R16 100H SL ULT GRIP 8 PERFORMANCE	235/60R16	Available	\$ 223.31	\$ 116.12	\$ -
117334649	Passenger	Goodyear	ULT Grip Perf 2	235/60R16 SL ULTRA GRIP PERF 2 M+S TL	235/60R16	Available	\$ 217.44	\$ 113.07	\$ -
117365649	Passenger	Goodyear	ULT Grip Perf 2	205/50R17 XL ULTRA GRIP PERF 2 M+S TL	205/50R17	Available	\$ 242.69	\$ 126.20	\$ -
117621649	Passenger	Goodyear	ULT Grip Perf 2	225/45R17 XL ULTRA GRIP PERF 2 M+S TL	225/45R17	Available	\$ 287.56	\$ 149.53	\$ -
117753373	Passenger	Goodyear	ULT Grip 8	225/55R17 97H SL ULTRAGRIP 8 PERF STR	225/55R17	Available	\$ 270.88	\$ 140.86	\$ -
117761373	Passenger	Goodyear	ULT Grip 8	205/55R16 94V XL ULT GRIP 8 PERFORMANCE	205/55R16	Discontinued	\$ 220.44	\$ 114.63	\$ -
117763373	Passenger	Goodyear	ULT Grip 8	215/55R17 98V XL ULT GRIP 8 PERFORMANCE	215/55R17	Available	\$ 252.13	\$ 131.11	\$ -
117767373	Passenger	Goodyear	ULT Grip 8	205/50R17 93V XL ULT GRIP 8 PERFORMANCE	205/50R17	Available	\$ 254.19	\$ 132.18	\$ -
117768373	Passenger	Goodyear	ULT Grip 8	225/45R17 94V XL ULT GRIP 8 PERFORMANCE	225/45R17	Available	\$ 295.31	\$ 153.56	\$ -

Pricing is subject to change at any time with or without notice.

Please check the Government Sales website or Tire-HQ for the latest pricing information.

State of Wisconsin

Effective 04/01/2020, Expires 03/31/2021

G0007210 State Agencies Akron Bill, G0007212 Local Agencies Local Bill, G0007211 State ARI Managed Vehicles Akron Bill

Base Price Book Date: February 01, 2020

Product Code	Tire Type	Brand	Tire Line	Size and Description	Size	Item Status	Gov't Base Price Book Date:	Calculated Net Price	FET if applicable
							2/1/2020		
117771373	Passenger	Goodyear	ULT Grip 8	235/45R17 97V XL ULT GRIP 8 PERFORMANCE	235/45R17	Available	\$ 303.94	\$ 158.05	\$ -
117772373	Passenger	Goodyear	ULT Grip 8	245/45R17 99V XL ULT GRIP 8 PERFORMANCE	245/45R17	Available	\$ 308.31	\$ 160.32	\$ -
117773373	Passenger	Goodyear	ULT Grip 8	235/50R18 101V XL ULT GRIP 8 PERFORMANCE	235/50R18	Available	\$ 346.69	\$ 180.28	\$ -
117775373	Passenger	Goodyear	ULT Grip 8	225/40R18 92V XL ULT GRIP 8 PERFORMANCE	225/40R18	Available	\$ 329.13	\$ 171.15	\$ -
117778373	Passenger	Goodyear	Ultra Grip 8 Performance	245/45R18 100V XL ULT GRIP 8 PERF STR MO	245/45R18	Available	\$ 372.81	\$ 193.86	\$ -
117779373	Passenger	Goodyear	Ultra Grip 8 Performance	215/45R17 91V XL ULT GRIP 8 PERFORMANCE	215/45R17	Available	\$ 283.06	\$ 147.19	\$ -
117798373	Passenger	Goodyear	Ultra Grip 8 Performance	245/45R19 102V XL ULT GRP 8 PERF STR RSC	245/45R19	Available	\$ 479.94	\$ 249.57	\$ -
117799373	Passenger	Goodyear	Ultra Grip 8 Performance	245/45R18 100V XL ULT GRP8PER STR RSC MO	245/45R18	Available	\$ 471.81	\$ 245.34	\$ -
117838373	Passenger	Goodyear	Ultra Grip 8 Performance	285/45R20 112V XL ULT GRIP 8 PERFORM A0	285/45R20	Available	\$ 506.56	\$ 263.41	\$ -
117847373	Passenger	Goodyear	ULT Grip 8	235/60R18 100H SL ULT GRIP 8 PERFORMANCE	255/60R18	Available	\$ 311.25	\$ 161.85	\$ -
166052531	Passenger	Goodyear	Eagle UG GW3	225/50R17 94H SL EAG UG GW3 M+S ROF TL	225/50R17	Available	\$ 337.38	\$ 175.44	\$ -
187002565	Passenger	Goodyear	WinterCommand	185/65R15 88T SL WINTERCOMMAND BSL	185/65R15	Available	\$ 124.50	\$ 64.74	\$ -
187003565	Passenger	Goodyear	WinterCommand	195/65R15 91T SL WINTERCOMMAND BSL	195/65R15	Available	\$ 132.44	\$ 68.87	\$ -
187004565	Passenger	Goodyear	WinterCommand	205/65R15 94T SL WINTERCOMMAND BSL	205/65R15	Available	\$ 133.38	\$ 69.36	\$ -
187006565	Passenger	Goodyear	WinterCommand	215/70R16 100T SL WINTERCOMMAND SL	215/70R16	Available	\$ 151.00	\$ 78.52	\$ -
187010565	Passenger	Goodyear	WinterCommand	235/70R16 106T SL WINTERCOMMAND SL	235/70R16	Available	\$ 189.25	\$ 98.41	\$ -
187011565	Passenger	Goodyear	WinterCommand	205/65R16 95T SL WINTERCOMMAND BSL	205/65R16	Available	\$ 149.13	\$ 77.55	\$ -
187012565	Passenger	Goodyear	WinterCommand	215/65R16 98T SL WINTERCOMMAND BSL	215/65R16	Available	\$ 163.38	\$ 84.96	\$ -
187014565	Passenger	Goodyear	WinterCommand	225/65R16 100T SL WINTERCOMMAND SL	225/65R16	Available	\$ 165.88	\$ 86.26	\$ -
187017565	Passenger	Goodyear	WinterCommand	205/60R16 92T SL WINTERCOMMAND BSL	205/60R16	Available	\$ 147.19	\$ 76.54	\$ -
187018565	Passenger	Goodyear	WinterCommand	215/60R16 95T SL WINTERCOMMAND BSL	215/60R16	Available	\$ 157.00	\$ 81.64	\$ -
187020565	Passenger	Goodyear	WinterCommand	225/60R16 98T SL WINTERCOMMAND BSL	225/60R16	Available	\$ 160.19	\$ 83.30	\$ -
187021565	Passenger	Goodyear	WinterCommand	235/60R16 100T SL WINTERCOMMAND BSL	235/60R16	Available	\$ 172.63	\$ 89.77	\$ -
187022565	Passenger	Goodyear	WinterCommand	205/55R16 94T SL WINTERCOMMAND BSL	205/55R16	Available	\$ 162.63	\$ 84.57	\$ -
187023565	Passenger	Goodyear	WinterCommand	215/55R16 97T XL WINTERCOMMAND BSL	215/55R16	Available	\$ 170.00	\$ 88.40	\$ -
187024565	Passenger	Goodyear	WinterCommand	215/65R17 99T SL WINTERCOMMAND BSL	215/65R17	Available	\$ 176.56	\$ 91.81	\$ -
187026565	Passenger	Goodyear	WinterCommand	225/65R17 102T SL WINTERCOMMAND BSL	225/65R17	Available	\$ 194.81	\$ 101.30	\$ -
187027565	Passenger	Goodyear	WinterCommand	235/65R17 104T SL WINTERCOMMAND BSL	235/65R17	Available	\$ 204.31	\$ 106.24	\$ -
187028565	Passenger	Goodyear	WinterCommand	215/60R17 100T XL WINTERCOMMAND BSL	215/60R17	Available	\$ 181.06	\$ 94.15	\$ -
187030565	Passenger	Goodyear	WinterCommand	225/60R17 99T SL WINTERCOMMAND BSL	225/60R17	Available	\$ 205.44	\$ 106.83	\$ -
187031565	Passenger	Goodyear	WinterCommand	235/60R17 102T SL WINTERCOMMAND BSL	235/60R17	Available	\$ 211.56	\$ 110.01	\$ -
187032565	Passenger	Goodyear	WinterCommand	215/55R17 98T XL WINTERCOMMAND BSL	215/55R17	Available	\$ 186.69	\$ 97.08	\$ -
187033565	Passenger	Goodyear	WinterCommand	225/55R17 97T SL WINTERCOMMAND BSL	225/55R17	Available	\$ 199.31	\$ 103.64	\$ -
187034565	Passenger	Goodyear	WinterCommand	235/55R17 99T SL WINTERCOMMAND BSL	235/55R17	Available	\$ 207.00	\$ 107.64	\$ -
187035565	Passenger	Goodyear	WinterCommand	215/50R17 95T XL WINTERCOMMAND BSL	215/50R17	Available	\$ 199.44	\$ 103.71	\$ -
187036565	Passenger	Goodyear	WinterCommand	225/50R17 98T XL WINTERCOMMAND BSL	225/50R17	Available	\$ 225.56	\$ 117.29	\$ -
187038565	Passenger	Goodyear	WinterCommand	195/60R15 84T SL WINTERCOMMAND	195/60R15	Available	\$ 131.25	\$ 68.25	\$ -
187056565	Passenger	Goodyear	WinterCommand	235/65R18 106T SL WINTERCOMMAND BSL	235/65R18	Available	\$ 236.56	\$ 123.01	\$ -
187057565	Passenger	Goodyear	WinterCommand	225/60R18 100T SL WINTERCOMMAND BSL	225/60R18	Available	\$ 211.94	\$ 110.21	\$ -
187058565	Passenger	Goodyear	WinterCommand	235/60R18 107T XL WINTERCOMMAND BSL	235/60R18	Available	\$ 250.00	\$ 130.00	\$ -
187059565	Passenger	Goodyear	WinterCommand	245/60R18 105T SL WINTERCOMMAND BSL	245/60R18	Available	\$ 251.94	\$ 131.01	\$ -
187060565	Passenger	Goodyear	WinterCommand	225/55R18 98T SL WINTERCOMMAND BSL	225/55R18	Available	\$ 234.69	\$ 122.04	\$ -
187061565	Passenger	Goodyear	WinterCommand	235/55R18 100T SL WINTERCOMMAND BSL	235/55R18	Available	\$ 241.19	\$ 125.42	\$ -
187062565	Passenger	Goodyear	WinterCommand	225/50R18 99T XL WINTERCOMMAND BSL	225/50R18	Available	\$ 240.56	\$ 125.09	\$ -
187063565	Passenger	Goodyear	WinterCommand	235/50R18 97T SL WINTERCOMMAND BSL	235/50R18	Available	\$ 250.44	\$ 130.23	\$ -
187064565	Passenger	Goodyear	WinterCommand	235/55R19 101T SL WINTERCOMMAND BSL	235/55R19	Available	\$ 256.69	\$ 133.48	\$ -
187065565	Passenger	Goodyear	WinterCommand	245/55R19 103T SL WINTERCOMMAND BSL	245/55R19	Available	\$ 274.81	\$ 142.90	\$ -
187066565	Passenger	Goodyear	WinterCommand	245/50R20 102T SL WINTERCOMMAND BSL	245/50R20	Available	\$ 279.50	\$ 145.34	\$ -
389024128	Passenger	Goodyear	Eagle F1 Supercar	P235/45ZR18(88Y) L2 EAG F1 SUPCAR VSB RPTL	P235/45ZR18	Available	\$ 502.25	\$ 261.17	\$ -
389025128	Passenger	Goodyear	Eagle F1 Supercar	P315/40ZR19(103Y) L2 EAG F1 SUPCAR VSB RPTL	P315/40ZR19	Available	\$ 833.79	\$ 433.57	\$ -
389027128	Passenger	Goodyear	Eagle F1 Supercar	P285/40ZR18 96W LL EAG F1 SUPCAR VSB RPTL	P285/40ZR18	Available	\$ 273.29	\$ 142.11	\$ -
389046128	Passenger	Goodyear	Eagle F1 Supercar	P255/45ZR18 99W S2 EAG F1 SUPCAR VSB RPTL	P255/45ZR18	Available	\$ 268.31	\$ 139.52	\$ -
389118128	Passenger	Goodyear	Eagle F1 Supercar	P295/35ZR18 91Y S2 EAG F1 SUPCAR VSB RPTL	P295/35ZR18	Available	\$ 580.39	\$ 301.80	\$ -
389119128	Passenger	Goodyear	Eagle F1 Supercar	P265/40ZR17 91Y S2 EAG F1 SUPCAR VSB RPTL	P265/40ZR17	Available	\$ 481.94	\$ 250.61	\$ -
389123128	Passenger	Goodyear	Eagle F1 Supercar	255/45ZR20 101Y S2 EAG F1 SUPCAR VSB RPTL	255/45ZR20	Available	\$ 473.18	\$ 246.05	\$ -
389357001	Passenger	Goodyear	Eagle F1 Supercar	255/35R22 99W XL EAGLE F1 SUPERCAR SCT	255/35R22	Available	\$ 313.84	\$ 163.20	\$ -
389358128	Passenger	Goodyear	Eagle F1 Supercar	285/35R22 102W SL EAG F1 SUPCAR VSB RPTL	285/35R22	Discontinued	\$ 277.64	\$ 144.37	\$ -
389385128	Passenger	Goodyear	Eagle F1 Supercar	P255/40R19 96W SL EAG F1 SUPCAR VSB RPTL	P255/40R19	Available	\$ 330.48	\$ 171.85	\$ -
389386128	Passenger	Goodyear	Eagle F1 Supercar	P285/35R19 90W SL EAG F1 SUPCAR VSB RPTL	P285/35R19	Available	\$ 382.24	\$ 198.76	\$ -
389398001	Passenger	Goodyear	Eagle F1 Supercar	285/35R22 102W SL EAGLE F1 SUPERCAR SCT	285/35R22	Available	\$ 306.94	\$ 159.61	\$ -
389398128	Passenger	Goodyear	Eagle F1 Supercar	285/35R22 102W SL EAG F1 SUPCAR VSB RPTL	285/35R22	Available	\$ 280.40	\$ 145.81	\$ -
389428128	Passenger	Goodyear	Eagle F1 Supercar	245/45ZR20 99Y SL EAG F1 SUPCAR VSB RPTL	245/45ZR20	Available	\$ 314.59	\$ 163.59	\$ -
389926128	Passenger	Goodyear	Eagle F1 Supercar	245/45ZR20 99Y SL EAG F1 SUPCAR VSB RPTL	245/45ZR20	Available	\$ 314.59	\$ 163.59	\$ -
399086349	Passenger	Goodyear	Assurance TriplTred A/S	P215/60R16 94T SL ASSUR TRIPLTRED A/S	P215/60R16	Discontinued	\$ 176.36	\$ 91.71	\$ -
399159349	Passenger	Goodyear	Assurance TriplTred A/S	215/65R16 98T SL ASSUR TRIPLTRED A/S VSB	215/65R16	Discontinued	\$ 182.09	\$ 94.69	\$ -
399207349	Passenger	Goodyear	Assurance TriplTred A/S	235/65R16 103T SL ASSUR TRIPLTRED A/S	235/65R16	Discontinued	\$ 216.29	\$ 112.47	\$ -
399331349	Passenger	Goodyear	Assurance TriplTred A/S	205/65R15 94H SL ASSUR TRIPLTRED A/S	205/65R15	Discontinued	\$ 160.15	\$ 83.28	\$ -
399333349	Passenger	Goodyear	Assurance TriplTred A/S	195/60R15 88H SL ASSUR TRIPLTRED A/S	195/60R15	Discontinued	\$ 180.83	\$ 94.03	\$ -
399543349	Passenger	Goodyear	Assurance TriplTred A/S	P205/60R16 91Y SL ASSUR TRIPLTRED A/S	P205/60R16	Discontinued	\$ 174.99	\$ 90.99	\$ -
399548349	Passenger	Goodyear	Assurance TriplTred A/S	215/55R17 94V SL ASSUR TRIPLTRED A/S	215/55R17	Discontinued	\$ 215.25	\$ 111.93	\$ -
399590349	Passenger	Goodyear	Assurance TriplTred A/S	215/55R16 97H XL ASSUR TRIPLTRED A/S	215/55R16	Discontinued	\$ 199.80	\$ 103.90	\$ -
399624349	Passenger	Goodyear	Assurance TriplTred A/S	235/45R17 97V XL ASSUR TRIPLTRED A/S	235/45R17	Discontinued	\$ 234.43	\$ 121.90	\$ -
402027477	Passenger	Goodyear	Integrity	P235/70R16 104S S2 INTEGRITY B03RPTL	P235/70R16	Available	\$ 150.02	\$ 78.01	\$ -
402282047	Passenger	Goodyear	Integrity	215/70R15 98S SL INTEGRITY VSB RPTL	215/70R15	Available	\$ 93.55	\$ 48.65	\$ -
402314073	Passenger	Goodyear	Integrity	P225/60R16 97S S1 INTEGRITY B03 TPC SPEC	P225/60R16	Available	\$ 147.43	\$ 76.66	\$ -
402406477	Passenger	Goodyear	Integrity	P205/65R15 92T S1 INTEGRITY B03RPTL	P205/65R15	Available	\$ 138.98	\$ 72.27	\$ -

Pricing is subject to change at any time with or without notice.

Please check the Government Sales website or Tire-HQ for the latest pricing information.

State of Wisconsin

Effective 04/01/2020, Expires 03/31/2021

G0007210 State Agencies Akron Bill, G0007212 Local Agencies Local Bill, G0007211 State ARI Managed Vehicles Akron Bill

Base Price Book Date: February 01, 2020

Product Code	Tire Type	Brand	Tire Line	Size and Description	Size	Item Status	Gov't Base Price Book Date:	Calculated Net Price	FET if applicable
							2/1/2020		
402479047	Passenger	Goodyear	Integrity	225/65R17 101S SL INTEGRITY VSBRTL	225/65R17	Available	\$ 174.19	\$ 90.58	\$ -
402602047	Passenger	Goodyear	Integrity	185/55R15 82T SL INTEGRITY VSB TL	185/55R15	Available	\$ 136.75	\$ 71.11	\$ -
406375063	Passenger	Goodyear	Eagle F1 GS EMT	P245/45ZR17 89Y S2 EF1 GS EMTB02RPTL	P245/45ZR17	Available	\$ 477.23	\$ 248.16	\$ -
406390063	Passenger	Goodyear	Eagle F1 GS EMT	P275/40ZR18 94Y S2 EF1 GS EMTB02RPTL	P275/40ZR18	Available	\$ 550.46	\$ 286.24	\$ -
406609164	Passenger	Goodyear	Eagle F1 GS-2 EMT	P245/40ZR18 (88Y) LL EF1 GS-2 EMT VSBTL	P245/40ZR18	Available	\$ 477.74	\$ 248.42	\$ -
406610164	Passenger	Goodyear	Eagle F1 GS-2 EMT	P285/35ZR19 (90Y) LL EF1 GS-2 EMT VSBTL	P285/35ZR19	Available	\$ 574.84	\$ 298.92	\$ -
407001374	Passenger	Goodyear	Assurance All-Season	185/55R16 83H SL ASSURANCE ALL-SEASON	185/55R16	Available	\$ 128.71	\$ 66.93	\$ -
407002374	Passenger	Goodyear	Assurance All-Season	195/50R16 84V SL ASSURANCE ALL-SEASON	195/50R16	Available	\$ 133.75	\$ 69.55	\$ -
407003374	Passenger	Goodyear	Assurance All-Season	225/45R17 91V SL ASSURANCE ALL-SEASON	225/45R17	Available	\$ 158.75	\$ 82.55	\$ -
407004374	Passenger	Goodyear	Assurance All-Season	235/50R18 97H SL ASSURANCE ALL-SEASON	235/50R18	Available	\$ 191.23	\$ 99.44	\$ -
407005374	Passenger	Goodyear	Assurance All-Season	245/45R18 96V SL ASSURANCE ALL-SEASON	245/45R18	Available	\$ 221.25	\$ 115.05	\$ -
407006374	Passenger	Goodyear	Assurance All-Season	255/50R20 105H SL ASSURANCE ALL-SEASON	255/50R20	Available	\$ 213.29	\$ 110.91	\$ -
407016374	Passenger	Goodyear	Assurance All-Season	215/65R16 98T SL ASSURANCE ALL-SEASON	215/65R16	Available	\$ 126.06	\$ 65.55	\$ -
407106374	Passenger	Goodyear	Assurance All-Season	185/65R14 86T SL ASSURANCE ALL-SEASON	185/65R14	Available	\$ 91.25	\$ 47.45	\$ -
407165374	Passenger	Goodyear	Assurance All-Season	225/55R16 95H SL ASSURANCE ALL-SEASON	225/55R16	Available	\$ 136.11	\$ 70.78	\$ -
407207374	Passenger	Goodyear	Assurance All-Season	235/65R16 103T SL ASSURANCE ALL-SEASON	235/65R16	Available	\$ 146.14	\$ 75.99	\$ -
407212374	Passenger	Goodyear	Assurance All-Season	205/60R16 92T SL ASSURANCE ALL-SEASON	205/60R16	Available	\$ 131.14	\$ 68.19	\$ -
407213374	Passenger	Goodyear	Assurance All-Season	215/55R17 89H SL ASSURANCE ALL-SEASON	215/55R17	Available	\$ 162.40	\$ 84.45	\$ -
407259374	Passenger	Goodyear	Assurance All-Season	185/65R15 88T SL ASSURANCE ALL-SEASON	185/65R15	Available	\$ 109.28	\$ 56.83	\$ -
407285374	Passenger	Goodyear	Assurance All-Season	225/65R17 102T SL ASSURANCE ALL-SEASON	225/65R17	Available	\$ 161.53	\$ 84.00	\$ -
407323374	Passenger	Goodyear	Assurance All-Season	235/60R17 102T SL ASSURANCE ALL-SEASON	235/60R17	Available	\$ 167.48	\$ 87.09	\$ -
407348374	Passenger	Goodyear	Assurance All-Season	215/60R17 96T SL ASSURANCE ALL-SEASON	215/60R17	Available	\$ 152.50	\$ 79.30	\$ -
407372374	Passenger	Goodyear	Assurance All-Season	225/50R17 94V SL ASSURANCE ALL-SEASON	225/50R17	Available	\$ 160.09	\$ 83.25	\$ -
407378374	Passenger	Goodyear	Assurance All-Season	225/70R16 103T SL ASSURANCE ALL-SEASON	225/70R16	Available	\$ 138.49	\$ 72.01	\$ -
407476374	Passenger	Goodyear	Assurance All-Season	185/70R14 88T SL ASSURANCE ALL-SEASON	185/70R14	Available	\$ 100.00	\$ 52.00	\$ -
407477374	Passenger	Goodyear	Assurance All-Season	195/65R15 91T SL ASSURANCE ALL-SEASON	195/65R15	Available	\$ 115.81	\$ 60.22	\$ -
407478374	Passenger	Goodyear	Assurance All-Season	205/65R15 94T SL ASSURANCE ALL-SEASON	205/65R15	Available	\$ 116.11	\$ 60.38	\$ -
407525374	Passenger	Goodyear	Assurance All-Season	215/55R16 93H SL ASSURANCE ALL-SEASON	215/55R16	Available	\$ 140.51	\$ 73.07	\$ -
407562374	Passenger	Goodyear	Assurance All-Season	215/60R16 95T SL ASSURANCE ALL-SEASON	215/60R16	Available	\$ 133.75	\$ 69.55	\$ -
407568374	Passenger	Goodyear	Assurance All-Season	215/45R17 87V SL ASSURANCE ALL-SEASON	215/45R17	Available	\$ 159.35	\$ 82.86	\$ -
407582374	Passenger	Goodyear	Assurance All-Season	205/50R17 89V SL ASSURANCE ALL-SEASON	205/50R17	Available	\$ 159.90	\$ 83.15	\$ -
407599374	Passenger	Goodyear	Assurance All-Season	235/55R17 99T SL ASSURANCE ALL-SEASON	235/55R17	Available	\$ 164.15	\$ 85.36	\$ -
407715374	Passenger	Goodyear	Assurance All-Season	225/60R16 98T SL ASSURANCE ALL-SEASON	225/60R16	Available	\$ 137.50	\$ 71.50	\$ -
407719374	Passenger	Goodyear	Assurance All-Season	215/65R17 99T SL ASSURANCE ALL-SEASON	215/65R17	Available	\$ 144.91	\$ 75.35	\$ -
407722374	Passenger	Goodyear	Assurance All-Season	235/65R17 104T SL ASSURANCE ALL-SEASON	235/65R17	Available	\$ 174.20	\$ 90.58	\$ -
407723374	Passenger	Goodyear	Assurance All-Season	225/60R17 99T SL ASSURANCE ALL-SEASON	225/60R17	Available	\$ 162.50	\$ 84.50	\$ -
407726374	Passenger	Goodyear	Assurance All-Season	225/55R17 97T SL ASSURANCE ALL-SEASON	225/55R17	Available	\$ 169.00	\$ 87.88	\$ -
407736374	Passenger	Goodyear	Assurance All-Season	195/70R14 91T SL ASSURANCE ALL-SEASON	195/70R14	Available	\$ 95.26	\$ 49.54	\$ -
407739374	Passenger	Goodyear	Assurance All-Season	185/60R15 84T SL ASSURANCE ALL-SEASON	185/60R15	Available	\$ 105.89	\$ 55.06	\$ -
407740374	Passenger	Goodyear	Assurance All-Season	195/60R15 88T SL ASSURANCE ALL-SEASON	195/60R15	Available	\$ 106.36	\$ 55.31	\$ -
407741374	Passenger	Goodyear	Assurance All-Season	205/60R15 91T SL ASSURANCE ALL-SEASON	205/60R15	Available	\$ 109.79	\$ 57.09	\$ -
407780374	Passenger	Goodyear	Assurance All-Season	205/65R16 95H SL ASSURANCE ALL-SEASON	205/65R16	Available	\$ 134.98	\$ 70.19	\$ -
407781374	Passenger	Goodyear	Assurance All-Season	205/55R16 91H SL ASSURANCE ALL-SEASON	205/55R16	Available	\$ 116.13	\$ 60.39	\$ -
407782374	Passenger	Goodyear	Assurance All-Season	215/70R16 100T SL ASSURANCE ALL-SEASON	215/70R16	Available	\$ 145.36	\$ 75.59	\$ -
407783374	Passenger	Goodyear	Assurance All-Season	215/70R15 98T SL ASSURANCE ALL-SEASON	215/70R15	Available	\$ 110.00	\$ 57.20	\$ -
407784374	Passenger	Goodyear	Assurance All-Season	235/60R16 100T SL ASSURANCE ALL-SEASON	235/60R16	Available	\$ 139.10	\$ 72.33	\$ -
407785374	Passenger	Goodyear	Assurance All-Season	205/70R15 96T SL ASSURANCE ALL-SEASON	205/70R15	Available	\$ 106.25	\$ 55.25	\$ -
407786374	Passenger	Goodyear	Assurance All-Season	225/65R16 100T SL ASSURANCE ALL-SEASON	225/65R16	Available	\$ 132.50	\$ 68.90	\$ -
407787374	Passenger	Goodyear	Assurance All-Season	195/55R16 87T SL ASSURANCE ALL-SEASON	195/55R16	Available	\$ 140.05	\$ 72.83	\$ -
407788374	Passenger	Goodyear	Assurance All-Season	205/50R16 87H SL ASSURANCE ALL-SEASON	205/50R16	Available	\$ 139.34	\$ 72.46	\$ -
407789374	Passenger	Goodyear	Assurance All-Season	205/75R15 97T SL ASSURANCE ALL-SEASON	205/75R15	Available	\$ 130.99	\$ 68.11	\$ -
407790374	Passenger	Goodyear	Assurance All-Season	215/50R17 91H SL ASSURANCE ALL-SEASON	215/50R17	Available	\$ 165.25	\$ 85.93	\$ -
407791374	Passenger	Goodyear	Assurance All-Season	215/65R15 96T SL ASSURANCE ALL-SEASON	215/65R15	Available	\$ 113.29	\$ 58.91	\$ -
407792374	Passenger	Goodyear	Assurance All-Season	215/75R15 100T SL ASSURANCE ALL-SEASON	215/75R15	Available	\$ 122.30	\$ 63.60	\$ -
407795374	Passenger	Goodyear	Assurance All-Season	225/60R18 100H SL ASSURANCE ALL-SEASON	225/60R18	Available	\$ 164.85	\$ 85.72	\$ -
407815374	Passenger	Goodyear	Assurance All-Season	235/60R18 103H SL ASSURANCE ALL-SEASON	235/60R18	Available	\$ 191.23	\$ 99.44	\$ -
407819374	Passenger	Goodyear	Assurance All-Season	245/60R18 105H SL ASSURANCE ALL-SEASON	245/60R18	Available	\$ 202.26	\$ 105.18	\$ -
407826374	Passenger	Goodyear	Assurance All-Season	235/55R18 100H SL ASSURANCE ALL-SEASON	235/55R18	Available	\$ 197.50	\$ 102.70	\$ -
407866374	Passenger	Goodyear	Assurance All-Season	235/70R16 106T SL ASSURANCE ALL-SEASON	235/70R16	Available	\$ 155.54	\$ 80.88	\$ -
407867374	Passenger	Goodyear	Assurance All-Season	225/55R18 98H SL ASSURANCE ALL-SEASON	225/55R18	Available	\$ 177.68	\$ 92.39	\$ -
407870374	Passenger	Goodyear	Assurance All-Season	245/50R20 102H SL ASSURANCE ALL-SEASON	245/50R20	Available	\$ 207.16	\$ 107.72	\$ -
407885374	Passenger	Goodyear	Assurance All-Season	235/65R18 106H SL ASSURANCE ALL-SEASON	235/65R18	Available	\$ 194.90	\$ 101.35	\$ -
407924374	Passenger	Goodyear	Assurance All-Season	235/55R19 101H SL ASSURANCE ALL-SEASON	235/55R19	Available	\$ 227.76	\$ 118.44	\$ -
407930374	Passenger	Goodyear	Assurance All-Season	225/55R19 99V SL ASSURANCE ALL-SEASON	225/55R19	Available	\$ 216.96	\$ 112.82	\$ -
407938374	Passenger	Goodyear	Assurance All-Season	225/45R18 91V SL ASSURANCE ALL-SEASON	224/45R18	Available	\$ 159.35	\$ 82.86	\$ -
407955374	Passenger	Goodyear	Assurance All-Season	175/65R15 84H SL ASSURANCE ALL-SEASON	175/65R15	Available	\$ 106.65	\$ 55.46	\$ -
407971374	Passenger	Goodyear	Assurance All-Season	245/55R19 103V SL ASSURANCE ALL-SEASON	245/55R19	Available	\$ 208.39	\$ 108.36	\$ -
407991374	Passenger	Goodyear	Assurance All-Season	235/45R18 94V SL ASSURANCE ALL-SEASON	235/45R18	Available	\$ 202.50	\$ 105.30	\$ -
408027316	Passenger	Goodyear	Eagle F1 Supercar G:2	P285/35ZR20 (92Y) EAG F1 SUPERCAR G: 2 L	P285/35ZR20	Available	\$ 448.48	\$ 233.21	\$ -
408028328	Passenger	Goodyear	Eagle F1 Supercar G:2	P285/35ZR20 (92Y) EAG F1 SUPERCAR G: 2 R	P285/35ZR20	Available	\$ 448.45	\$ 233.19	\$ -
408029330	Passenger	Goodyear	Eagle F1 Supercar G:2	P325/30ZR19 (94Y) EAGF1 SUPCR G:2 ROF L	P325/30ZR19	Available	\$ 473.19	\$ 246.06	\$ -
408029331	Passenger	Goodyear	Eagle F1 Supercar G:2	P325/30ZR19 (94Y) EAGF1 SUPCR G:2 ROF R	P325/30ZR19	Available	\$ 473.19	\$ 246.06	\$ -
408030316	Passenger	Goodyear	Eagle F1 Supercar G:2	P265/40ZR19 (98Y) EAG F1 SUPERCAR G: 2 L	P265/40ZR19	Available	\$ 401.79	\$ 208.93	\$ -
408031328	Passenger	Goodyear	Eagle F1 Supercar G:2	P265/40ZR19 (98Y) EAG F1 SUPERCAR G: 2 R	P265/40ZR19	Available	\$ 415.25	\$ 215.93	\$ -
408561330	Passenger	Goodyear	Eagle F1 Supercar G:2	P275/35ZR18 (87Y) EAG F1 SUPCR G:2 ROF L	P275/35ZR18	Available	\$ 398.68	\$ 207.31	\$ -
408561331	Passenger	Goodyear	Eagle F1 Supercar G:2	P275/35ZR18 (87Y) EAGF1 SUPCR G:2 ROF R	P275/35ZR18	Available	\$ 398.68	\$ 207.31	\$ -

Pricing is subject to change at any time with or without notice.

Please check the Government Sales website or Tire-HQ for the latest pricing information.

State of Wisconsin

Effective 04/01/2020, Expires 03/31/2021

G0007210 State Agencies Akron Bill, G0007212 Local Agencies Local Bill, G0007211 State ARI Managed Vehicles Akron Bill

Base Price Book Date: February 01, 2020

Product Code	Tire Type	Brand	Tire Line	Size and Description	Size	Item Status	Gov't Base Price Book Date:	Calculated Net Price	FET if applicable
							2/1/2020		
412561506	Passenger	Goodyear	Eagle F1 Supercar EMT	P275/35ZR18(87Y)J2 EAG F1 SPRCR EMTVSBTL	P275/35ZR18	Available	\$ 618.98	\$ 321.87	\$ -
412562506	Passenger	Goodyear	Eagle F1 Supercar EMT	P325/30ZR19 94Y L2 EAG F1 SPRCR EMTVSBTL	P325/30ZR19	Available	\$ 684.53	\$ 355.96	\$ -
412609506	Passenger	Goodyear	Eagle F1 Supercar EMT	P245/40ZR18 (88Y) LL EF1 SPRCR EMT VSBTL	P245/40ZR18	Available	\$ 496.16	\$ 258.00	\$ -
412610506	Passenger	Goodyear	Eagle F1 Supercar EMT	P285/35ZR19 (90Y) EAGF1 SPRCREMT VSBTL	P285/35ZR19	Available	\$ 573.36	\$ 298.15	\$ -
413148329	Passenger	Goodyear	Assurance ComfTred Tour	P205/60R15 90H SL ASSUR COMTRD TOURING	P205/60R15	Discontinued	\$ 161.79	\$ 84.13	\$ -
413188329	Passenger	Goodyear	Assurance ComfTred Tour	235/65R17 104H SL ASSUR COMTRD TOURING	235/65R17	Available	\$ 207.21	\$ 107.75	\$ -
413207329	Passenger	Goodyear	Assurance ComfTred Tour	235/65R16 103T SL ASSUR COMTRD TOURING	235/65R16	Available	\$ 207.33	\$ 107.81	\$ -
413215507	Passenger	Goodyear	Assurance ComfTred	P235/60R18 102T SL ASSUR COMTRD VSBTL	P235/60R18	Available	\$ 314.44	\$ 163.51	\$ -
413319329	Passenger	Goodyear	Assurance ComfTred Tour	235/55R17 99H SL ASSUR COMTRD TOURING	235/55R17	Available	\$ 226.81	\$ 117.94	\$ -
413322329	Passenger	Goodyear	Assurance ComfTred Tour	215/60R17 96H SL ASSUR COMTRD TOURING	215/60R17	Available	\$ 205.04	\$ 106.62	\$ -
413363329	Passenger	Goodyear	Assurance Comfortred Touring	225/60R18 100H SL ASSUR COMTRD TOURING	225/60R18	Available	\$ 212.93	\$ 110.72	\$ -
413378329	Passenger	Goodyear	Assurance ComfTred Tour	225/70R16 103T SL ASSUR COMTRD TOURING	225/70R16	Available	\$ 197.98	\$ 102.95	\$ -
413379329	Passenger	Goodyear	Assurance ComfTred Tour	225/55R16 95H SL ASSUR COMTRD TOURING	225/55R16	Available	\$ 194.06	\$ 100.91	\$ -
413382329	Passenger	Goodyear	Assurance ComfTred Tour	215/65R16 98T SL ASSUR COMTRD TOURING	215/65R16	Available	\$ 163.18	\$ 84.85	\$ -
413383329	Passenger	Goodyear	Assurance ComfTred Tour	P225/55R18 97H SL ASSUR COMTRD TOURING	P225/55R18	Available	\$ 224.00	\$ 116.48	\$ -
413385329	Passenger	Goodyear	Assurance ComfTred Tour	P215/65R17 98T SL ASSUR COMTRD TOURING	P215/65R17	Available	\$ 199.75	\$ 103.87	\$ -
413390329	Passenger	Goodyear	Assurance ComfTred Tour	215/70R15 98T SL ASSUR COMTRD TOURING	215/70R15	Available	\$ 172.35	\$ 89.62	\$ -
413393329	Passenger	Goodyear	Assurance ComfTred Tour	P185/65R15 86T SL ASSUR COMTRD TOURING	P185/65R15	Available	\$ 144.70	\$ 75.24	\$ -
413403329	Passenger	Goodyear	Assurance ComfTred Tour	205/65R15 94H SL ASSUR COMTRD TOURING	205/65R15	Available	\$ 154.46	\$ 80.32	\$ -
413407329	Passenger	Goodyear	Assurance ComfTred Tour	225/60R16 98H SL ASSUR COMTRD TOURING	225/60R16	Available	\$ 165.04	\$ 85.82	\$ -
413486329	Passenger	Goodyear	Assurance ComfTred Tour	235/60R16 100H SL ASSUR COMTRD TOURING	235/60R16	Available	\$ 198.25	\$ 103.09	\$ -
413487329	Passenger	Goodyear	Assurance ComfTred Tour	P225/60R17 98H SL ASSUR COMTRD TOURING	P225/60R17	Available	\$ 215.00	\$ 111.80	\$ -
413488329	Passenger	Goodyear	Assurance ComfTred Tour	235/60R17 102H SL ASSUR COMTRD TOURING	235/60R17	Available	\$ 222.90	\$ 115.91	\$ -
413489329	Passenger	Goodyear	Assurance ComfTred Tour	195/65R15 91H SL ASSUR COMTRD TOURING	195/65R15	Available	\$ 146.60	\$ 76.23	\$ -
413490329	Passenger	Goodyear	Assurance ComfTred Tour	195/60R15 88H SL ASSUR COMTRD TOURING	195/60R15	Available	\$ 154.56	\$ 80.37	\$ -
413495329	Passenger	Goodyear	Assurance ComfTred Tour	P235/60R18 102V SL ASSUR COMTRD TOURING	P235/60R18	Available	\$ 248.36	\$ 129.15	\$ -
413496329	Passenger	Goodyear	Assurance ComfTred Tour	235/55R18 100V SL ASSUR COMTRD TOURING	235/55R18	Available	\$ 247.78	\$ 128.85	\$ -
413497329	Passenger	Goodyear	Assurance ComfTred Tour	215/55R17 97V SL ASSUR COMTRD TOURING	215/55R17	Available	\$ 197.56	\$ 102.73	\$ -
413499329	Passenger	Goodyear	Assurance ComfTred Tour	P215/60R16 94V SL ASSUR COMTRD TOURING	P215/60R16	Available	\$ 156.93	\$ 81.60	\$ -
413500329	Passenger	Goodyear	Assurance ComfTred Tour	P205/60R16 91V SL ASSUR COMTRD TOURING	P205/60R16	Available	\$ 161.40	\$ 83.93	\$ -
413502329	Passenger	Goodyear	Assurance ComfTred Tour	225/55R17 97V SL ASSUR COMTRD TOURING	225/55R17	Available	\$ 216.11	\$ 112.38	\$ -
413509329	Passenger	Goodyear	Assurance ComfTred Tour	225/50R17 94V SL ASSUR COMTRD TOURING	225/50R17	Available	\$ 205.24	\$ 106.72	\$ -
413511329	Passenger	Goodyear	Assurance ComfTred Tour	P215/50R17 93V XL ASSUR COMTRD TOURING	P215/50R17	Available	\$ 195.91	\$ 101.87	\$ -
413513329	Passenger	Goodyear	Assurance ComfTred Tour	P225/50R18 94H SL ASSUR COMTRD TOURING	P225/50R18	Available	\$ 243.70	\$ 126.72	\$ -
413516329	Passenger	Goodyear	Assurance ComfTred Tour	245/45R18 96V SL ASSUR COMTRD TOURING	245/45R18	Available	\$ 319.94	\$ 166.37	\$ -
413517329	Passenger	Goodyear	Assurance ComfTred Tour	225/65R17 102H SL ASSUR COMTRD TOURING	225/65R17	Available	\$ 205.45	\$ 106.83	\$ -
413524329	Passenger	Goodyear	Assurance ComfTred Tour	205/55R16 91H SL ASSUR COMTRD TOURING TL	205/55R16	Available	\$ 160.50	\$ 83.46	\$ -
413525329	Passenger	Goodyear	Assurance ComfTred Tour	215/55R16 93H SL ASSUR COMTRD TOUR TL	215/55R16	Available	\$ 170.85	\$ 88.84	\$ -
413567329	Passenger	Goodyear	Assurance ComfTred Tour	225/45R17 91V SL ASSUR COMTRD TOURING	225/45R17	Available	\$ 201.05	\$ 104.55	\$ -
413572329	Passenger	Goodyear	Assurance ComfTred Tour	235/45R17 94H SL ASSUR COMTRD TOUR TL	235/45R17	Discontinued	\$ 245.14	\$ 127.47	\$ -
413582329	Passenger	Goodyear	Assurance ComfTred Tour	205/50R17 89V SL ASSUR COMTRD TOUR TL	205/50R17	Available	\$ 194.14	\$ 100.95	\$ -
413780329	Passenger	Goodyear	Assurance ComfTred Tour	205/65R16 95H SL ASSUR COMTRD TOURING	205/65R16	Available	\$ 162.63	\$ 84.57	\$ -
413810329	Passenger	Goodyear	Assurance Comfortred Touring	215/55R18 95H SL ASSUR COMTRD TOURING	215/55R18	Available	\$ 222.14	\$ 115.51	\$ -
413819329	Passenger	Goodyear	Assurance Comfortred Touring	245/60R18 99H SL ASSUR COMTRD TOURING	245/60R18	Available	\$ 253.40	\$ 131.77	\$ -
413871329	Passenger	Goodyear	Assurance Comfortred Touring	235/45R18 94V SL ASSUR COMTRD TOURING	235/45R18	Available	\$ 242.55	\$ 126.13	\$ -
413885329	Passenger	Goodyear	Assurance Comfortred Touring	235/65R18 106H SL ASSUR COMTRD TOURING	235/65R18	Available	\$ 243.24	\$ 126.48	\$ -
413927329	Passenger	Goodyear	Assurance Comfortred Touring	245/50R20 102V SL ASSUR COMTRD TOURING	245/50R20	Available	\$ 266.54	\$ 138.60	\$ -
413929329	Passenger	Goodyear	Assurance Comfortred Touring	255/55R20 107H SL ASSUR COMTRD TOURING	255/55R20	Available	\$ 244.24	\$ 127.00	\$ -
413957329	Passenger	Goodyear	Assurance Comfortred Touring	265/60R18 110H SL ASSUR COMTRD TOURING	265/60R18	Available	\$ 256.04	\$ 133.14	\$ -
413965329	Passenger	Goodyear	Assurance Comfortred Touring	235/55R19 101V SL ASSUR COMTRD TOURING	235/55R19	Available	\$ 263.90	\$ 137.23	\$ -
474565372	Passenger	Goodyear	Eagle RSA EMT	255/45R20 101W S2 EAG RSA EMT VSB RPTL	255/45R20	Available	\$ 629.84	\$ 327.52	\$ -
474566372	Passenger	Goodyear	Eagle RSA EMT	285/40R20 104W S2 EAG RSA EMT VSB RPTL	285/40R20	Available	\$ 658.55	\$ 342.45	\$ -
653339325	Passenger	Goodyear	Ultra Grip 7 ROF	195/55R16 87H ULTRA GRIP 7 * ROF M&S SL	195/55R16	Available	\$ 258.81	\$ 134.58	\$ -
681004566	Passenger	Goodyear	Assurance Finesse	255/50R20 105H S1 ASSURANCE FINESSE	255/50R20	Available	\$ 277.35	\$ 144.22	\$ -
681800566	Passenger	Goodyear	Assurance Finesse	235/55R18 100H SL ASSURANCE FINESSE	235/55R18	Available	\$ 214.14	\$ 111.35	\$ -
681819566	Passenger	Goodyear	Assurance Finesse	245/60R18 105H S1 ASSURANCE FINESSE	245/60R18	Available	\$ 216.73	\$ 112.70	\$ -
681875566	Passenger	Goodyear	Assurance Finesse	215/65R17 99H S1 ASSURANCE FINESSE	215/65R17	Available	\$ 161.25	\$ 83.85	\$ -
684011293	Passenger	Goodyear	Excellence	255/45R20 101W SL EXCELLENCE AO BLTTL	255/45R20	Available	\$ 434.71	\$ 226.05	\$ -
684067293	Passenger	Goodyear	Excellence	195/65R15 91H SL EXCELLENCE BLT TL	195/65R15	Available	\$ 228.46	\$ 118.80	\$ -
684129293	Passenger	Goodyear	Excellence	235/60R18 103W SL EXCELLENCE AO BLTTL	235/60R18	Available	\$ 359.34	\$ 186.86	\$ -
706011140	Passenger	Goodyear	Eagle LS	P255/65R16 106S S2 EAGLE LS OWLRPTL	P255/65R16	Available	\$ 308.85	\$ 160.60	\$ -
706014308	Passenger	Goodyear	Eagle LS2	245/40R18 93H SL EAGLE LS2 BLTRPTL	245/40R18	Available	\$ 267.09	\$ 138.89	\$ -
706016165	Passenger	Goodyear	Eagle LS2	255/45R19 100V SL EAGLE LS2 NOBLTTL	255/45R19	Available	\$ 482.93	\$ 251.12	\$ -
706017165	Passenger	Goodyear	Eagle LS2	285/40R19 103V SL EAGLE LS2 NOBLTTL	285/40R19	Available	\$ 550.94	\$ 286.49	\$ -
706018163	Passenger	Goodyear	Eagle LS2	P235/50R18 97H SL EAGLE LS2 VSBRPTL	P235/50R18	Available	\$ 222.58	\$ 115.74	\$ -
706038163	Passenger	Goodyear	Eagle LS2	235/45R18 94V SL EAGLE LS2 VSBRPTL	235/45R18	Available	\$ 164.51	\$ 85.55	\$ -
706052025	Passenger	Goodyear	Eagle LS	P235/60R17 103S X2 EAGLE LS XNWRPTL	P235/60R17	Available	\$ 306.05	\$ 159.15	\$ -
706068163	Passenger	Goodyear	Eagle LS2	255/55R18 105H SL EAGLE LS2 VSBRPTL	255/55R18	Available	\$ 273.31	\$ 142.12	\$ -
706069165	Passenger	Goodyear	Eagle LS2	P275/55R20 111S S2 EAGLE LS2 B01RPTL	P275/55R20	Available	\$ 195.16	\$ 101.48	\$ -
706070322	Passenger	Goodyear	Eagle LS2 ROF	245/50R18 100V SL EAGLE LS2 * ROF BLTTL	245/50R18	Available	\$ 449.74	\$ 233.86	\$ -
706073165	Passenger	Goodyear	Eagle LS2	255/45R19 104H XL EAGLE LS2 SCT BLT TL	255/45R19	Available	\$ 341.13	\$ 177.39	\$ -
706073308	Passenger	Goodyear	Eagle LS2	255/45R19 104H EAGLE LS2 AO XL RPTL	255/45R19	Available	\$ 314.36	\$ 163.47	\$ -
706088322	Passenger	Goodyear	Eagle LS2 ROF	245/50R18 100W SL EAGLE LS2 * ROF BLT TL	245/50R18	Available	\$ 577.05	\$ 300.07	\$ -
706110163	Passenger	Goodyear	Eagle LS2	255/50R19 107H XL EAGLE LS2 ROF STR-RSC	255/50R19	Available	\$ 304.91	\$ 158.55	\$ -
706171163	Passenger	Goodyear	Eagle LS2	225/50R18 95H SL EAGLE LS2 RPTL	225/50R18	Available	\$ 146.78	\$ 76.33	\$ -
706171532	Passenger	Goodyear	Eagle LS2	225/50R18 95H SL EAGLE LS2 HONDA SP	225/50R18	Discontinued	\$ 218.63	\$ 113.69	\$ -

Pricing is subject to change at any time with or without notice.

Please check the Government Sales website or Tire-HQ for the latest pricing information.

State of Wisconsin

Effective 04/01/2020, Expires 03/31/2021

G0007210 State Agencies Akron Bill, G0007212 Local Agencies Local Bill, G0007211 State ARI Managed Vehicles Akron Bill

Base Price Book Date: February 01, 2020

Product Code	Tire Type	Brand	Tire Line	Size and Description	Size	Item Status	Gov't Base Price Book Date:	Calculated Net Price	FET if applicable
							2/1/2020		
706195308	Passenger	Goodyear	Eagle LS2	255/40R19 100H XL EAGLE LS2 A0 RPTL	255/40R19	Available	\$ 371.56	\$ 193.21	\$ -
706203163	Passenger	Goodyear	Eagle LS2	P215/45R17 87H SL EAGLE LS2 VSB RP TL	P215/45R17	Available	\$ 246.90	\$ 128.39	\$ -
706215308	Passenger	Goodyear	Eagle LS2	265/50R19 110V EAGLE LS2 N0 XL BLT TL	265/50R19	Available	\$ 437.23	\$ 227.36	\$ -
706239308	Passenger	Goodyear	Eagle LS2	245/45R18 100H XL EAGLE LS2 A0 RPTL	245/45R18	Available	\$ 387.36	\$ 201.43	\$ -
706280322	Passenger	Goodyear	Eagle LS2 ROF	245/45R19 102V XL EAGLE LS2 * ROF BLT TL	245/45R19	Available	\$ 491.89	\$ 255.78	\$ -
706346034	Passenger	Goodyear	Eagle LS	P225/60R16 97S S2 EAGLE LS B01RPTL	P225/60R16	Discontinued	\$ 150.43	\$ 78.22	\$ -
706356324	Passenger	Goodyear	Eagle LS2	235/55R19 101H SL EAGLE LS2 A0 BLTRPTL	235/55R19	Available	\$ 347.04	\$ 180.46	\$ -
706377308	Passenger	Goodyear	Eagle LS2	235/45R19 95H SL EAGLE LS2 MOE ROF	235/45R19	Available	\$ 400.54	\$ 208.28	\$ -
706377575	Passenger	Goodyear	Eagle LS2	235/45R19 95H SL EAGLE LS2 ROF FCA	235/45R19	Available	\$ 314.25	\$ 163.41	\$ -
706385308	Passenger	Goodyear	Eagle LS2	265/50R19 110V XL EAGLE LS2 BLT N1 TL	265/50R19	Available	\$ 398.68	\$ 207.31	\$ -
706386308	Passenger	Goodyear	Eagle LS2	275/45R20 110V XL EAGLE LS2 BLT N1 TL	275/45R20	Available	\$ 404.58	\$ 210.38	\$ -
706387322	Passenger	Goodyear	Eagle LS2	245/40R19 98V XL EAGLE LS2 ROF STR-RSC	245/40R19	Available	\$ 482.25	\$ 250.77	\$ -
706413034	Passenger	Goodyear	Eagle LS	P185/60R15 84T S2 EAGLE LS B01RPTL	P185/60R15	Available	\$ 154.16	\$ 80.16	\$ -
706414308	Passenger	Goodyear	Eagle LS2	235/55R19 101V SL EAGLE LS2 NO F	235/55R19	Available	\$ 413.25	\$ 214.89	\$ -
706421034	Passenger	Goodyear	Eagle LS	P235/55R17 98H S1 EAGLE LS B01RPTL	P235/55R17	Discontinued	\$ 311.25	\$ 161.85	\$ -
706422308	Passenger	Goodyear	Eagle LS2	255/50R19 103V SL EAGLE LS2 NO R	255/50R19	Available	\$ 404.13	\$ 210.15	\$ -
706440322	Passenger	Goodyear	Eagle LS2	245/45R18 100V XL EAGLE LS2 ROF STR-RSC	245/45R18	Available	\$ 407.86	\$ 212.09	\$ -
706447163	Passenger	Goodyear	Eagle LS2	225/55R17 97H SL EAGLE LS2 RPTL	225/55R17	Available	\$ 138.70	\$ 72.12	\$ -
706460492	Passenger	Goodyear	Eagle LS	P185/60R15 84T S1 EAGLE LS VSB RPTL	P185/60R15	Available	\$ 138.30	\$ 71.92	\$ -
706482163	Passenger	Goodyear	Eagle LS2	P225/65R16 99H SL EAGLE LS2 VSB RPTL	P225/65R16	Available	\$ 191.68	\$ 99.67	\$ -
706486153	Passenger	Goodyear	Eagle LS2	P225/55R17 95T S1 EAGLE LS2 B01RPTL	P225/55R17	Discontinued	\$ 208.31	\$ 108.32	\$ -
706536492	Passenger	Goodyear	Eagle LS	P205/60R16 91T SL EAGLE LS VSB RPTL	P205/60R16	Available	\$ 140.33	\$ 72.97	\$ -
706543153	Passenger	Goodyear	Eagle LS2	P225/50R18 94T S2 EAGLE LS2 B01RPTL	P225/50R18	Discontinued	\$ 176.56	\$ 91.81	\$ -
706567163	Passenger	Goodyear	Eagle LS2	225/50R17 94H SL EAGLE LS2 BLTRPTL	225/50R17	Available	\$ 329.70	\$ 171.44	\$ -
706567308	Passenger	Goodyear	Eagle LS2 ROF	225/50R17 94H SL EAGLE LS2 ROF TL	225/50R17	Available	\$ 349.95	\$ 181.97	\$ -
706569153	Passenger	Goodyear	Eagle LS2	P225/55R18 97H S2 EAGLE LS2 B01RPTL	P225/55R18	Available	\$ 346.23	\$ 180.04	\$ -
706569163	Passenger	Goodyear	Eagle LS2	P225/55R18 97H S2 EAGLE LS2 VSB RPTL	P225/55R18	Available	\$ 151.63	\$ 78.85	\$ -
706578163	Passenger	Goodyear	Eagle LS2	245/45R17 95H SL EAGLE LS2 BLTRPTL	245/45R17	Available	\$ 302.34	\$ 157.22	\$ -
706578322	Passenger	Goodyear	Eagle LS2 ROF	245/45R17 95H SL EAGLE LS2 ROF MOE	245/45R17	Available	\$ 379.71	\$ 197.45	\$ -
706588163	Passenger	Goodyear	Eagle LS2	235/45R18 94V SL EAGLE LS2 VSB RPTL INM	235/45R18	Available	\$ 166.14	\$ 86.39	\$ -
706598308	Passenger	Goodyear	Eagle LS2	265/50R19 110H XL EAGLE LS2 BLTRPTL	265/50R19	Available	\$ 472.45	\$ 245.67	\$ -
706604163	Passenger	Goodyear	Eagle LS2	235/45R17 97H X2 EAGLE LS2 VSB RPTL	235/45R17	Discontinued	\$ 275.44	\$ 143.23	\$ -
706611163	Passenger	Goodyear	Eagle LS2	P205/70R16 96T S2 EAGLE LS2 VSB RPTL	P205/70R16	Available	\$ 151.61	\$ 78.84	\$ -
706648163	Passenger	Goodyear	Eagle LS2	P195/65R15 89S SL EAGLE LS2 VSB RPTL	P195/65R15	Available	\$ 98.39	\$ 51.16	\$ -
706687163	Passenger	Goodyear	Eagle LS2	P215/50R17 90V SL EAGLE LS2 VSB RPTL	P215/50R17	Available	\$ 248.36	\$ 129.15	\$ -
706794163	Passenger	Goodyear	Eagle LS2 ROF	275/50R20 109H SL EAGLE LS2 ROF MOE	275/50R20	Available	\$ 372.76	\$ 193.84	\$ -
706795168	Passenger	Goodyear	Eagle LS2 ROF	205/50R17 89H SL EAGLE LS2 ROF B BSWTL	205/50R17	Available	\$ 488.74	\$ 254.14	\$ -
706901492	Passenger	Goodyear	Eagle LS	P235/65R18 104T SL EAGLE LS VSB RPTL	P235/65R18	Available	\$ 307.28	\$ 159.79	\$ -
706923322	Passenger	Goodyear	Eagle LS2 ROF	225/55R17 97V SL EAGLE LS2 * ROF BLT TL	225/55R17	Available	\$ 358.19	\$ 186.26	\$ -
706928165	Passenger	Goodyear	Eagle LS2	275/45R19 108V S2 EAGLE LS2 B01RPTL	275/45R19	Available	\$ 502.43	\$ 261.26	\$ -
706939308	Passenger	Goodyear	Eagle LS2	255/55R18 109V XL EAGLE LS2 BLTRPTL	255/55R18	Available	\$ 375.08	\$ 195.04	\$ -
706940308	Passenger	Goodyear	Eagle LS2	275/45R20 110H XL EAGLE LS2 BLTRPTL	275/45R20	Available	\$ 401.81	\$ 208.94	\$ -
706999163	Passenger	Goodyear	Eagle LS2	255/55R18 109H XL EAGLE LS2 ROF STR-RSC	255/55R18	Available	\$ 298.15	\$ 155.04	\$ -
706999308	Passenger	Goodyear	Eagle LS2	255/55R18 109H XL EAGLE LS2 BLTRPTL	255/55R18	Available	\$ 413.08	\$ 214.80	\$ -
709254154	Passenger	Goodyear	Eagle F1 GS D3	275/40ZR17 98Y SL EAG F1 GS D3 VSBTL	275/40ZR17	Available	\$ 459.41	\$ 238.89	\$ -
709256154	Passenger	Goodyear	Eagle F1 GS D3	255/45ZR17 98Y SL EAG F1 GS D3 VSBTL	255/45ZR17	Discontinued	\$ 440.39	\$ 229.00	\$ -
709260154	Passenger	Goodyear	Eagle F1 GS D3	315/35ZR17 102Y SL EAG F1 GS D3 VSBTL	315/35ZR17	Available	\$ 563.80	\$ 293.18	\$ -
732007741	Passenger	Goodyear	Eaglel RS-A	255/45R20 101V SL EAG RS-A BSL RPTL	255/45R20	Available	\$ 323.50	\$ 168.22	\$ -
732016500	Passenger	Goodyear	Eaglel RS-A	255/45R19 100V SL EAG RS-A VSB RPTL	255/45R19	Available	\$ 266.14	\$ 138.39	\$ -
732051500	Passenger	Goodyear	Eaglel RS-A	205/55R16 91H SL EAG RS-A VSB RPTL	205/55R16	Available	\$ 148.28	\$ 77.11	\$ -
732127500	Passenger	Goodyear	Eaglel RS-A	P225/55R16 94H S1 EAG RS-A V RPTL	P225/55R16	Available	\$ 225.68	\$ 117.35	\$ -
732170500	Passenger	Goodyear	Eaglel RS-A	P205/55R16 89H S2 EAG RS-A VSB RPTL	P205/55R16	Available	\$ 120.98	\$ 62.91	\$ -
732222500	Passenger	Goodyear	Eaglel RS-A	235/55R18 100V SL EAG RS-A VSB	235/55R18	Available	\$ 182.26	\$ 94.78	\$ -
732262500	Passenger	Goodyear	Eaglel RS-A	P215/55R17 93V SL EAG RS-A VSB RPTL	P215/55R17	Available	\$ 189.90	\$ 98.75	\$ -
732277500	Passenger	Goodyear	Eaglel RS-A	P235/50R17 95V S2 EAG RS-A VSB RPTL	P235/50R17	Available	\$ 270.08	\$ 140.44	\$ -
732278500	Passenger	Goodyear	Eaglel RS-A	P265/50R20 106V S2 EAG RS-A VSB RPTL	P265/50R20	Available	\$ 499.65	\$ 259.82	\$ -
732279438	Passenger	Goodyear	Eaglel RS-A	P245/45R18 96V S2 EAG RS-A N VSB RPTL	P245/45R18	Available	\$ 188.70	\$ 98.12	\$ -
732371500	Passenger	Goodyear	Eaglel RS-A	P255/60R17 105H S2 EAG RS-A VSB RPTL	P255/60R17	Available	\$ 392.79	\$ 204.25	\$ -
732372500	Passenger	Goodyear	Eaglel RS-A	P275/60R17 110H S2 EAG RS-A VSB RPTL	P275/60R17	Available	\$ 189.06	\$ 98.31	\$ -
732375500	Passenger	Goodyear	Eaglel RS-A	P245/40R19 94W SL EAG RS-A VSBTL	P245/40R19	Available	\$ 392.51	\$ 204.11	\$ -
732401500	Passenger	Goodyear	Eaglel RS-A	195/60R15 88H SL EAG RS-A VSB RPTL	195/60R15	Available	\$ 93.55	\$ 48.65	\$ -
732483500	Passenger	Goodyear	Eaglel RS-A	P235/50R18 97W S2 EAG RS-A VSB RPTL	P235/50R18	Available	\$ 293.76	\$ 152.76	\$ -
732515500	Passenger	Goodyear	Eaglel RS-A	P225/50R17 93V S2 EAG RS-A VSB RPTL	P225/50R17	Available	\$ 252.68	\$ 131.39	\$ -
732516500	Passenger	Goodyear	Eaglel RS-A	P235/45R18 94V S2 EAG RS-A VSB RPTL	P235/45R18	Available	\$ 187.80	\$ 97.66	\$ -
732548500	Passenger	Goodyear	Eaglel RS-A	245/45ZR20 99Y S2 EAG RS-A VSB RPTL	245/45ZR20	Available	\$ 406.18	\$ 211.21	\$ -
732550500	Passenger	Goodyear	Eaglel RS-A	P255/50R20 104V S2 EAG RS-A VSB RPTL	P255/50R20	Available	\$ 250.00	\$ 130.00	\$ -
732587500	Passenger	Goodyear	Eaglel RS-A	P255/60R19 108H S2 EAG RS-A VSB RPTL	P255/60R19	Available	\$ 225.80	\$ 117.42	\$ -
732601500	Passenger	Goodyear	Eaglel RS-A	P235/60R18 102H S2 EAG RS-A VSB RPTL	P235/60R18	Discontinued	\$ 337.95	\$ 175.73	\$ -
732603500	Passenger	Goodyear	Eaglel RS-A	245/45R20 99V S2 EAG RS-A VSB RPTL	245/45R20	Available	\$ 214.51	\$ 111.55	\$ -
732612500	Passenger	Goodyear	Eaglel RS-A	P245/50R20 102V S2 EAG RS-A VSB RPTL	P245/50R20	Available	\$ 398.01	\$ 206.97	\$ -
732646500	Passenger	Goodyear	Eaglel RS-A	P225/45R18 91V S2 EAG RS-A VSB RPTL	P225/45R18	Available	\$ 161.29	\$ 83.87	\$ -
732647500	Passenger	Goodyear	Eaglel RS-A	P245/40R19 94V SL EAG RS-A VSB RPTL	P245/40R19	Available	\$ 284.15	\$ 147.76	\$ -
732674500	Passenger	Goodyear	Eaglel RS-A	P205/55R16 89H S2 EAG RS-A VSB RPTL	P205/55R16	Available	\$ 119.35	\$ 62.06	\$ -
732682500	Passenger	Goodyear	Eaglel RS-A	P215/45R17 87W SL EAG RS-A VSB RPTL	P215/45R17	Available	\$ 133.88	\$ 69.62	\$ -
732770500	Passenger	Goodyear	Eaglel RS-A	P235/55R19 101H SL EAG RS-A VSB TL	P235/55R19	Available	\$ 400.54	\$ 208.28	\$ -
732899500	Passenger	Goodyear	Eaglel RS-A	P245/50R20 102H SL EAG RS-A VSB RPTL	P245/50R20	Available	\$ 206.45	\$ 107.35	\$ -

Pricing is subject to change at any time with or without notice.

Please check the Government Sales website or Tire-HQ for the latest pricing information.

State of Wisconsin

Effective 04/01/2020, Expires 03/31/2021

G0007210 State Agencies Akron Bill, G0007212 Local Agencies Local Bill, G0007211 State ARI Managed Vehicles Akron Bill

Base Price Book Date: February 01, 2020

Product Code	Tire Type	Brand	Tire Line	Size and Description	Size	Item Status	Gov't Base Price Book Date:	Calculated Net Price	FET if applicable
							2/1/2020		
732941500	Passenger	Goodyear	Eagle RS-A	P225/55R17 95V S2 EAG RS-A VSRBRTL	P225/55R17	Available	\$ 242.29	\$ 125.99	\$ -
732957757	Passenger	Goodyear	Eagle RS-A	P235/65R17 103H S2 EAG RS-A C VSRBRTL	P235/65R17	Discontinued	\$ 273.68	\$ 142.31	\$ -
738002571	Passenger	Goodyear	Assurance Fuel Max	205/65R16 95H SL ASSURANCE FUEL MAX TL	205/65R16	Available	\$ 143.23	\$ 74.48	\$ -
738003571	Passenger	Goodyear	Assurance Fuel Max	205/65R16 95H SL ASSUR FUEL MAX (HEV)	205/65R16	Available	\$ 150.96	\$ 78.50	\$ -
738016571	Passenger	Goodyear	Assurance Fuel Max	215/65R16 98T ASSURANCE FUEL MAX TL	215/65R16	Available	\$ 156.04	\$ 81.14	\$ -
738026571	Passenger	Goodyear	Assurance Fuel Max	P215/55R16 91H ASSURANCE FUEL MAX TL	P215/55R16	Available	\$ 163.11	\$ 84.82	\$ -
738053571	Passenger	Goodyear	Assurance Fuel Max	P205/55R16 89H ASSURANCE FUEL MAX TL	P205/55R16	Available	\$ 159.13	\$ 82.75	\$ -
738057571	Passenger	Goodyear	Assurance Fuel Max	P205/60R16 91H ASSURANCE FUEL MAX TL	P205/60R16	Available	\$ 150.91	\$ 78.47	\$ -
738066571	Passenger	Goodyear	Assurance Fuel Max	P205/65R16 94T ASSURANCE FUEL MAX TL	P205/65R16	Available	\$ 156.59	\$ 81.43	\$ -
738093571	Passenger	Goodyear	Assurance Fuel Max	P195/60R15 87H ASSURANCE FUEL MAX TL	P195/60R15	Available	\$ 132.40	\$ 68.85	\$ -
738148571	Passenger	Goodyear	Assurance Fuel Max	P205/60R15 90H ASSURANCE FUEL MAX TL	P205/60R15	Available	\$ 142.00	\$ 73.84	\$ -
738168571	Passenger	Goodyear	Assurance Fuel Max	P225/60R17 98T ASSURANCE FUEL MAX TL	P225/60R17	Available	\$ 194.40	\$ 101.09	\$ -
738198571	Passenger	Goodyear	Assurance Fuel Max	P215/60R17 95T ASSURANCE FUEL MAX TL	P215/60R17	Available	\$ 181.44	\$ 94.35	\$ -
738201571	Passenger	Goodyear	Assurance Fuel Max	P225/55R17 95H SL ASSURANCE FUEL MAX M+S	P225/55R17	Discontinued	\$ 186.68	\$ 97.07	\$ -
738205571	Passenger	Goodyear	Assurance Fuel Max	P235/55R17 98H ASSURANCE FUEL MAX TL	P235/55R17	Discontinued	\$ 195.10	\$ 101.45	\$ -
738236571	Passenger	Goodyear	Assurance Fuel Max	P205/70R15 95T ASSURANCE FUEL MAX TL	P205/70R15	Available	\$ 149.30	\$ 77.64	\$ -
738273571	Passenger	Goodyear	Assurance Fuel Max	P185/60R15 84T ASSURANCE FUEL MAX TL	P185/60R15	Available	\$ 147.76	\$ 76.84	\$ -
738274571	Passenger	Goodyear	Assurance Fuel Max	P195/65R15 89H ASSURANCE FUEL MAX TL	P195/65R15	Available	\$ 138.88	\$ 72.22	\$ -
738280571	Passenger	Goodyear	Assurance Fuel Max	215/70R15 98T ASSURANCE FUEL MAX TL	215/70R15	Discontinued	\$ 143.70	\$ 74.72	\$ -
738285571	Passenger	Goodyear	Assurance Fuel Max	225/65R17 102T ASSURANCE FUEL MAX TL	225/65R17	Available	\$ 165.38	\$ 86.00	\$ -
738287571	Passenger	Goodyear	Assurance Fuel Max	235/65R16 103T ASSURANCE FUEL MAX TL	235/65R16	Available	\$ 167.96	\$ 87.34	\$ -
738289571	Passenger	Goodyear	Assurance Fuel Max	P195/65R15 89S SL ASSUR FUEL MAX 4 RIB	P195/65R15	Available	\$ 149.15	\$ 77.56	\$ -
738317571	Passenger	Goodyear	Assurance Fuel Max	P235/65R17 103H ASSURANCE FUEL MAX TL	P235/65R17	Available	\$ 183.10	\$ 95.21	\$ -
738318571	Passenger	Goodyear	Assurance Fuel Max	P205/50R16 86H ASSURANCE FUEL MAX TL	P205/50R16	Available	\$ 154.86	\$ 80.53	\$ -
738334571	Passenger	Goodyear	Assurance Fuel Max	235/60R16 100H ASSURANCE FUEL MAX TL	235/60R16	Available	\$ 170.56	\$ 88.69	\$ -
738335571	Passenger	Goodyear	Assurance Fuel Max	235/60R17 102H ASSURANCE FUEL MAX TL	235/60R17	Available	\$ 200.56	\$ 104.29	\$ -
738336571	Passenger	Goodyear	Assurance Fuel Max	225/55R16 95H ASSURANCE FUEL MAX TL	225/55R16	Available	\$ 191.33	\$ 99.49	\$ -
738337571	Passenger	Goodyear	Assurance Fuel Max	P185/65R14 85H ASSURANCE FUEL MAX TL	P185/65R14	Available	\$ 132.05	\$ 68.67	\$ -
738338571	Passenger	Goodyear	Assurance Fuel Max	225/65R16 100H ASSURANCE FUEL MAX TL	225/65R16	Available	\$ 176.86	\$ 91.97	\$ -
738372571	Passenger	Goodyear	Assurance Fuel Max	225/50R17 94V ASSURANCE FUEL MAX TL	225/50R17	Available	\$ 184.85	\$ 96.12	\$ -
738403571	Passenger	Goodyear	Assurance Fuel Max	205/65R15 84H ASSURANCE FUEL MAX TL	205/65R15	Available	\$ 144.14	\$ 74.95	\$ -
738407571	Passenger	Goodyear	Assurance Fuel Max	225/60R16 98H ASSURANCE FUEL MAX TL	225/60R16	Available	\$ 165.05	\$ 85.83	\$ -
738432571	Passenger	Goodyear	Assurance Fuel Max	P215/65R17 98T ASSURANCE FUEL MAX TL	P215/65R17	Available	\$ 169.71	\$ 88.25	\$ -
738523571	Passenger	Goodyear	Assurance Fuel Max	185/65R15 88H ASSURANCE FUEL MAX TL	185/65R15	Available	\$ 119.35	\$ 62.06	\$ -
738524571	Passenger	Goodyear	Assurance Fuel Max	205/55R16 91H SL ASSURANCE FUEL MAX TL	205/55R16	Available	\$ 171.75	\$ 89.31	\$ -
738529571	Passenger	Goodyear	Assurance Fuel Max	175/60R16 82H SL ASSURANCE FUEL MAX TL	175/60R16	Available	\$ 193.65	\$ 100.70	\$ -
738548571	Passenger	Goodyear	Assurance Fuel Max	215/55R17 94V SL ASSURANCE FUEL MAX TL	215/55R17	Available	\$ 185.05	\$ 96.23	\$ -
738567571	Passenger	Goodyear	Assurance Fuel Max	225/45R17 91V SL ASSURANCE FUEL MAX TL	225/45R17	Discontinued	\$ 189.04	\$ 98.30	\$ -
738568571	Passenger	Goodyear	Assurance Fuel Max	215/45R17 87V SL ASSURANCE FUEL MAX TL	215/45R17	Available	\$ 190.89	\$ 99.26	\$ -
738569571	Passenger	Goodyear	Assurance Fuel Max	P215/50R17 93V SL ASSURANCE FUEL MAX TL	P215/50R17	Available	\$ 189.59	\$ 98.59	\$ -
738570571	Passenger	Goodyear	Assurance Fuel Max	205/60R16 92V SL ASSURANCE FUEL MAX TL	205/60R16	Available	\$ 151.40	\$ 78.73	\$ -
738571571	Passenger	Goodyear	Assurance Fuel Max	215/60R16 95V SL ASSURANCE FUEL MAX TL	215/60R16	Available	\$ 142.31	\$ 74.00	\$ -
738604571	Passenger	Goodyear	Assurance Fuel Max	195/55R16 87V SL ASSURANCE FUEL MAX VSB	195/55R16	Available	\$ 167.30	\$ 87.00	\$ -
738609571	Passenger	Goodyear	Assurance Fuel Max	P175/65R15 84H SL ASSURANCE FUEL MAX TL	P175/65R15	Available	\$ 152.05	\$ 79.07	\$ -
738638571	Passenger	Goodyear	Assurance Fuel Max	P215/60R16 94H SL ASSURANCE FUEL MAX TL	P215/60R16	Available	\$ 145.14	\$ 75.47	\$ -
738704571	Passenger	Goodyear	Assurance Fuel Max	215/60R16 95H SL ASSURANCE FUEL MAX TL	215/60R16	Available	\$ 158.80	\$ 82.58	\$ -
738733571	Passenger	Goodyear	Assurance Fuel Max	215/55R17 94V SL ASSURANCE FUEL MAX TL	215/55R17	Available	\$ 202.11	\$ 105.10	\$ -
738754571	Passenger	Goodyear	Assurance Fuel Max	225/55R17 97V SL ASSURANCE FUEL MAX TL	225/55R17	Available	\$ 185.13	\$ 96.27	\$ -
738828571	Passenger	Goodyear	Assurance Fuel Max	P225/55R17 95H SL ASSURANCE FUEL MAX	P225/55R17	Available	\$ 154.84	\$ 80.52	\$ -
762171406	Passenger	Goodyear	Marathon Trailer	ST205/75R15C MTHN TRLR BSLRPTL TTC	ST205/75R15	Discontinued	\$ 115.25	\$ 59.93	\$ -
762172406	Passenger	Goodyear	Marathon Trailer	ST225/75R15C MTHN TRLR BSLRPTL TTC	ST225/75R15	Discontinued	\$ 127.88	\$ 66.50	\$ -
762173406	Passenger	Goodyear	Marathon Trailer	ST225/75R15D MTHN TRLR BSLRPTL TTC	ST225/75R15	Discontinued	\$ 129.51	\$ 67.35	\$ -
762176406	Passenger	Goodyear	Marathon Trailer	ST205/75R14C MTHN TRLR BSLRPTL TTC	ST205/75R14	Discontinued	\$ 108.74	\$ 56.54	\$ -
762177406	Passenger	Goodyear	Marathon Trailer	ST215/75R14C MTHN TRLR BSLRPTL	ST215/75R14	Discontinued	\$ 113.21	\$ 58.87	\$ -
762394406	Passenger	Goodyear	Marathon Trailer	ST235/80R16E MTHN TRLR BSLRPTL TTC	ST235/80R16	Discontinued	\$ 170.24	\$ 88.52	\$ -
762400406	Passenger	Goodyear	Marathon Trailer	ST235/80R16D MTHN TRLR BSLRPTL TTC	ST235/80R16	Discontinued	\$ 164.13	\$ 85.35	\$ -
766016355	Passenger	Goodyear	Ultra Grip Winter	215/65R16 98T SL ULTRA GRIP WINTER TL	215/65R16	Available	\$ 155.31	\$ 80.76	\$ -
766105355	Passenger	Goodyear	Ultra Grip Winter	175/70R14 84T SL ULTRA GRIP WINTER TL	175/70R14	Available	\$ 100.25	\$ 52.13	\$ -
766106355	Passenger	Goodyear	Ultra Grip Winter	185/65R14 86T SL ULTRA GRIP WINTER TL	185/65R14	Available	\$ 117.69	\$ 61.20	\$ -
766207358	Passenger	Goodyear	Ultra Grip	235/65R16 103T SL ULTRA GRIP	235/65R16	Available	\$ 175.50	\$ 91.26	\$ -
766212358	Passenger	Goodyear	Ultra Grip Winter	205/60R16 92T SL ULTRA GRIP WINTER TL	205/60R16	Available	\$ 145.94	\$ 75.89	\$ -
766259355	Passenger	Goodyear	Ultra Grip Winter	185/65R15 88T SL ULTRA GRIP WINTER TL	185/65R15	Available	\$ 118.56	\$ 61.65	\$ -
766280355	Passenger	Goodyear	Ultra Grip Winter	215/70R15 98T SL ULTRA GRIP WINTER TL	215/70R15	Available	\$ 134.00	\$ 69.68	\$ -
766360355	Passenger	Goodyear	Ultra Grip Winter	175/65R14 82T SL ULTRA GRIP WINTER TL	175/65R14	Available	\$ 109.69	\$ 57.04	\$ -
766474355	Passenger	Goodyear	Ultra Grip Winter	185/60R14 82T SL ULTRA GRIP WINTER TL	185/60R14	Available	\$ 120.94	\$ 62.89	\$ -
766476355	Passenger	Goodyear	Ultra Grip Winter	185/70R14 88T SL ULTRA GRIP WINTER TL	185/70R14	Available	\$ 104.50	\$ 54.34	\$ -
766477355	Passenger	Goodyear	Ultra Grip Winter	195/65R15 91T SL ULTRA GRIP WINTER TL	195/65R15	Available	\$ 122.63	\$ 63.77	\$ -
766478355	Passenger	Goodyear	Ultra Grip Winter	205/65R15 94T SL ULTRA GRIP WINTER TL	205/65R15	Available	\$ 127.38	\$ 66.24	\$ -
766553358	Passenger	Goodyear	Ultra Grip Winter	235/60R18 107T XL ULTRA GRIP WINTER TL	235/60R18	Available	\$ 252.13	\$ 131.11	\$ -
766562358	Passenger	Goodyear	Ultra Grip Winter	215/60R16 95T SL ULTRA GRIP WINTER TL	215/60R16	Available	\$ 149.19	\$ 77.58	\$ -
766597358	Passenger	Goodyear	Ultra Grip Winter	215/55R17 94T SL ULTRA GRIP WINTER TL	215/55R17	Available	\$ 194.69	\$ 101.24	\$ -
766599358	Passenger	Goodyear	Ultra Grip Winter	235/55R17 99T SL ULTRA GRIP WINTER TL	235/55R17	Available	\$ 196.75	\$ 102.31	\$ -
766600358	Passenger	Goodyear	Ultra Grip Winter	225/50R17 94T SL ULTRA GRIP WINTER TL	225/50R17	Available	\$ 214.38	\$ 111.48	\$ -
766706358	Passenger	Goodyear	Ultra Grip Winter	215/60R15 94T SL ULTRA GRIP WINTER TL	215/60R15	Available	\$ 139.75	\$ 72.67	\$ -
766709358	Passenger	Goodyear	Ultra Grip Winter	195/55R15 85T SL ULTRA GRIP WINTER TL	195/55R15	Available	\$ 137.81	\$ 71.66	\$ -
766714358	Passenger	Goodyear	Ultra Grip Winter	225/65R16 100T SL ULTRA GRIP WINTER TL	225/65R16	Available	\$ 157.69	\$ 82.00	\$ -

Pricing is subject to change at any time with or without notice.

Please check the Government Sales website or Tire-HQ for the latest pricing information.

State of Wisconsin

Effective 04/01/2020, Expires 03/31/2021

G0007210 State Agencies Akron Bill, G0007212 Local Agencies Local Bill, G0007211 State ARI Managed Vehicles Akron Bill

Base Price Book Date: February 01, 2020

Product Code	Tire Type	Brand	Tire Line	Size and Description	Size	Item Status	Gov't Base Price Book Date:	Calculated Net Price	FET if applicable
							2/1/2020		
766715358	Passenger	Goodyear	Ultra Grip Winter	225/60R16 98T SL ULTRA GRIP WINTER	225/60R16	Available	\$ 152.25	\$ 79.17	\$ -
766716358	Passenger	Goodyear	Ultra Grip Winter	235/60R16 100T SL ULTRA GRIP WINTER TL	235/60R16	Available	\$ 164.06	\$ 85.31	\$ -
766718358	Passenger	Goodyear	Ultra Grip Winter	205/55R16 91T SL ULTRA GRIP WINTER TL	205/55R16	Available	\$ 152.50	\$ 79.30	\$ -
766719358	Passenger	Goodyear	Ultra Grip Winter	215/65R17 99T SL ULTRA GRIP WINTER TL	215/65R17	Available	\$ 167.81	\$ 87.26	\$ -
766720358	Passenger	Goodyear	Ultra Grip Winter	225/65R17 102T SL ULTRA GRIP WINTER TL	225/65R17	Available	\$ 186.94	\$ 97.21	\$ -
766722358	Passenger	Goodyear	Ultra Grip Winter	235/65R17 104T SL ULTRA GRIP WINTER TL	235/65R17	Available	\$ 196.06	\$ 101.95	\$ -
766723358	Passenger	Goodyear	Ultra Grip Winter	225/60R17 99T SL ULTRA GRIP WINTER TL	225/60R17	Available	\$ 192.00	\$ 99.84	\$ -
766726358	Passenger	Goodyear	Ultra Grip Winter	225/55R17 97T SL ULTRA GRIP WINTER TL	225/55R17	Available	\$ 189.44	\$ 98.51	\$ -
766733358	Passenger	Goodyear	Ultra Grip Winter	235/55R18 100T SL ULTRA GRIP WINTER TL	235/55R18	Available	\$ 231.50	\$ 120.38	\$ -
766734358	Passenger	Goodyear	Ultra Grip Winter	245/55R19 103T SL ULTRA GRIP WINTER TL	245/55R19	Available	\$ 269.25	\$ 140.01	\$ -
766737355	Passenger	Goodyear	Ultra Grip Winter	235/75R15 105T SL ULTRA GRIP WINTER	235/75R15	Available	\$ 149.69	\$ 77.84	\$ -
766738355	Passenger	Goodyear	Ultra Grip Winter	205/70R15 96T SL ULTRA GRIP WINTER TL	205/70R15	Available	\$ 122.75	\$ 63.83	\$ -
766739355	Passenger	Goodyear	Ultra Grip Winter	185/60R15 84T SL ULTRA GRIP WINTER TL	185/60R15	Available	\$ 117.13	\$ 60.91	\$ -
766740355	Passenger	Goodyear	Ultra Grip Winter	195/60R15 88T SL ULTRA GRIP WINTER TL	195/60R15	Available	\$ 120.19	\$ 62.50	\$ -
766741355	Passenger	Goodyear	Ultra Grip Winter	205/60R15 91T SL ULTRA GRIP WINTER TL	205/60R15	Available	\$ 128.06	\$ 66.59	\$ -
766919358	Passenger	Goodyear	Ultra Grip Winter	205/55R16 94T XL ULTRA GRIP WINTER TL	205/55R16	Available	\$ 157.19	\$ 81.74	\$ -
766925358	Passenger	Goodyear	Ultra Grip Winter	215/55R17 98T XL ULTRA GRIP WINTER TL	215/55R17	Available	\$ 194.69	\$ 101.24	\$ -
767007537	Passenger	Goodyear	Assurance WeatherReady	215/55R18 95H SL ASSURANCE WEATHERREADY	215/55R18	Available	\$ 250.00	\$ 130.00	\$ -
767010537	Passenger	Goodyear	Assurance WeatherReady	235/50R19 99V SL ASSURANCE WEATHERREADY	235/50R19	Available	\$ 276.25	\$ 143.65	\$ -
767014537	Passenger	Goodyear	Assurance WeatherReady	245/45R18 100V XL ASSUR WEATHERREADY	245/45R18	Available	\$ 307.50	\$ 159.90	\$ -
767181537	Passenger	Goodyear	Assurance WeatherReady	235/55R17 99H SL ASSURANCE WEATHERREADY	235/55R17	Available	\$ 252.90	\$ 131.51	\$ -
767188537	Passenger	Goodyear	Assurance WeatherReady	235/65R17 104H SL ASSURANCE WEATHERREADY	235/65R17	Available	\$ 242.93	\$ 126.32	\$ -
767322537	Passenger	Goodyear	Assurance WeatherReady	215/60R17 96H SL ASSURANCE WEATHERREADY	215/60R17	Available	\$ 223.39	\$ 116.16	\$ -
767345337	Passenger	Goodyear	Assurance WeatherReady	215/55R17 94V SL ASSURANCE WEATHERREADY	215/55R17	Available	\$ 220.10	\$ 114.45	\$ -
767363537	Passenger	Goodyear	Assurance WeatherReady	225/60R18 100H SL ASSURANCE WEATHERREADY	225/60R18	Available	\$ 255.91	\$ 133.07	\$ -
767366537	Passenger	Goodyear	Assurance WeatherReady	225/60R17 99H SL ASSURANCE WEATHERREADY	225/60R17	Available	\$ 237.59	\$ 123.55	\$ -
767372537	Passenger	Goodyear	Assurance WeatherReady	225/50R17 94V SL ASSURANCE WEATHERREADY	225/50R17	Available	\$ 249.28	\$ 129.63	\$ -
767378537	Passenger	Goodyear	Assurance WeatherReady	225/70R16 103T SL ASSURANCE WEATHERREADY	225/70R16	Available	\$ 210.66	\$ 109.54	\$ -
767407537	Passenger	Goodyear	Assurance WeatherReady	225/60R16 98H SL ASSURANCE WEATHERREADY	225/60R16	Available	\$ 184.75	\$ 96.07	\$ -
767488537	Passenger	Goodyear	Assurance WeatherReady	235/60R17 102H SL ASSURANCE WEATHERREADY	235/60R17	Available	\$ 235.60	\$ 122.51	\$ -
767489537	Passenger	Goodyear	Assurance WeatherReady	195/65R15 91H SL ASSURANCE WEATHERREADY	195/65R15	Available	\$ 160.55	\$ 83.49	\$ -
767507537	Passenger	Goodyear	Assurance WeatherReady	215/55R16 97H XL ASSURANCE WEATHERREADY	215/55R16	Available	\$ 182.33	\$ 94.81	\$ -
767517537	Passenger	Goodyear	Assurance WeatherReady	225/65R17 102H SL ASSURANCE WEATHERREADY	225/65R17	Available	\$ 211.90	\$ 110.19	\$ -
767524537	Passenger	Goodyear	Assurance WeatherReady	205/55R16 91H SL ASSURANCE WEATHERREADY	205/55R16	Available	\$ 182.09	\$ 94.69	\$ -
767568537	Passenger	Goodyear	Assurance WeatherReady	215/45R17 87V SL ASSURANCE WEATHERREADY	215/45R17	Available	\$ 215.43	\$ 112.02	\$ -
767570537	Passenger	Goodyear	Assurance WeatherReady	205/60R16 92V SL ASSURANCE WEATHERREADY	205/60R16	Available	\$ 185.13	\$ 96.27	\$ -
767753537	Passenger	Goodyear	Assurance WeatherReady	225/55R17 97H SL ASSURANCE WEATHERREADY	225/55R17	Available	\$ 232.04	\$ 120.66	\$ -
767780537	Passenger	Goodyear	Assurance WeatherReady	205/65R16 95H SL ASSURANCE WEATHERREADY	205/65R16	Available	\$ 179.61	\$ 93.40	\$ -
767782537	Passenger	Goodyear	Assurance WeatherReady	215/70R16 100T SL ASSURANCE WEATHERREADY	215/70R16	Available	\$ 214.19	\$ 111.38	\$ -
767815537	Passenger	Goodyear	Assurance WeatherReady	235/60R18 103H SL ASSURANCE WEATHERREADY	235/60R18	Available	\$ 275.88	\$ 143.46	\$ -
767819537	Passenger	Goodyear	Assurance WeatherReady	245/60R18 105H SL ASSURANCE WEATHERREADY	245/60R18	Available	\$ 279.61	\$ 145.40	\$ -
767820537	Passenger	Goodyear	Assurance WeatherReady	195/55R16 87H SL ASSURANCE WEATHERREADY	195/55R16	Available	\$ 188.89	\$ 98.22	\$ -
767829537	Passenger	Goodyear	Assurance WeatherReady	215/60R16 95H SL ASSURANCE WEATHERREADY	215/60R16	Available	\$ 183.45	\$ 95.39	\$ -
767870537	Passenger	Goodyear	Assurance WeatherReady	245/50R20 102H SL ASSURANCE WEATHERREADY	245/50R20	Available	\$ 306.48	\$ 159.37	\$ -
767871537	Passenger	Goodyear	Assurance WeatherReady	235/45R18 94V SL ASSURANCE WEATHERREADY	235/45R18	Available	\$ 270.53	\$ 140.68	\$ -
767874537	Passenger	Goodyear	Assurance WeatherReady	215/65R16 98H SL ASSURANCE WEATHERREADY	215/65R16	Available	\$ 194.13	\$ 100.95	\$ -
767875537	Passenger	Goodyear	Assurance WeatherReady	215/65R17 99H SL ASSURANCE WEATHERREADY	215/65R17	Available	\$ 214.20	\$ 111.38	\$ -
767876537	Passenger	Goodyear	Assurance WeatherReady	235/50R18 97V SL ASSURANCE WEATHERREADY	235/50R18	Available	\$ 268.45	\$ 139.59	\$ -
767877537	Passenger	Goodyear	Assurance WeatherReady	235/55R18 100V SL ASSURANCE WEATHERREADY	235/55R18	Available	\$ 281.11	\$ 146.18	\$ -
767880537	Passenger	Goodyear	Assurance WeatherReady	225/55R18 98V SL ASSURANCE WEATHERREADY	225/55R18	Available	\$ 265.08	\$ 137.84	\$ -
767881537	Passenger	Goodyear	Assurance WeatherReady	235/45R17 97V XL ASSURANCE WEATHERREADY	235/45R17	Available	\$ 259.71	\$ 135.05	\$ -
767883537	Passenger	Goodyear	Assurance WeatherReady	235/55R19 101V SL ASSURANCE WEATHERREADY	235/55R19	Available	\$ 300.88	\$ 156.46	\$ -
767884537	Passenger	Goodyear	Assurance WeatherReady	235/55R20 102H SL ASSURANCE WEATHERREADY	235/55R20	Available	\$ 289.13	\$ 150.35	\$ -
767885537	Passenger	Goodyear	Assurance WeatherReady	235/65R18 106H SL ASSURANCE WEATHERREADY	235/65R18	Available	\$ 273.66	\$ 142.30	\$ -
767890537	Passenger	Goodyear	Assurance WeatherReady	245/55R19 103H SL ASSURANCE WEATHERREADY	245/55R19	Available	\$ 285.48	\$ 148.45	\$ -
767891537	Passenger	Goodyear	Assurance WeatherReady	255/55R20 110H XL ASSURANCE WEATHERREADY	255/55R20	Available	\$ 265.19	\$ 137.90	\$ -
767892537	Passenger	Goodyear	Assurance WeatherReady	255/60R19 109H SL ASSURANCE WEATHERREADY	255/60R19	Available	\$ 276.29	\$ 143.67	\$ -
767894537	Passenger	Goodyear	Assurance WeatherReady	255/65R18 111T SL ASSURANCE WEATHERREADY	255/65R18	Available	\$ 299.89	\$ 155.94	\$ -
767903537	Passenger	Goodyear	Assurance WeatherReady	255/55R18 109V XL ASSURANCE WEATHERREADY	255/55R18	Available	\$ 322.53	\$ 167.72	\$ -
767905537	Passenger	Goodyear	Assurance WeatherReady	255/50R19 107H XL ASSURANCE WEATHERREADY	255/50R19	Available	\$ 334.04	\$ 173.70	\$ -
767906537	Passenger	Goodyear	Assurance WeatherReady	225/45R18 95V XL ASSURANCE WEATHERREADY	225/45R18	Available	\$ 254.35	\$ 132.26	\$ -
767957537	Passenger	Goodyear	Assurance WeatherReady	265/60R18 110H SL ASSURANCE WEATHERREADY	265/60R18	Available	\$ 295.00	\$ 153.40	\$ -
767966537	Passenger	Goodyear	Assurance WeatherReady	215/50R17 95V XL ASSURANCE WEATHERREADY	215/50R17	Available	\$ 211.65	\$ 110.06	\$ -
767967537	Passenger	Goodyear	Assurance WeatherReady	255/50R20 109V XL ASSURANCE WEATHERREADY	255/50R20	Available	\$ 261.36	\$ 135.91	\$ -
767968537	Passenger	Goodyear	Assurance WeatherReady	235/45R19 95V SL ASSURANCE WEATHERREADY	235/45R19	Available	\$ 246.08	\$ 127.96	\$ -
767970537	Passenger	Goodyear	Assurance WeatherReady	235/50R17 96V SL ASSURANCE WEATHERREADY	235/50R17	Available	\$ 206.55	\$ 107.41	\$ -
780034350	Passenger	Goodyear	UG ICE WRT	225/60R16 98S SL ULTRA GRIP ICE WRT BSW	225/60R16	Available	\$ 181.56	\$ 94.41	\$ -
780212350	Passenger	Goodyear	UG ICE WRT	205/60R16 92T SL ULTRA GRIP ICE WRT BSW	205/60R16	Available	\$ 166.44	\$ 86.55	\$ -
780327350	Passenger	Goodyear	UG ICE WRT	225/65R16 100S SL ULTRA GRIP ICE WRT BSW	225/65R16	Available	\$ 180.63	\$ 93.93	\$ -
780328350	Passenger	Goodyear	UG ICE WRT	235/60R16 100S SL ULTRA GRIP ICE WRT BSW	235/60R16	Available	\$ 190.75	\$ 99.19	\$ -
780504404	Passenger	Goodyear	UG ICE	P255/65R18 109Q SL ULTRA G ICE B03RPTL	P255/65R18	Available	\$ 279.56	\$ 145.37	\$ -
780505404	Passenger	Goodyear	UG ICE	P255/60R19 108Q SL ULTRA G ICE B03RPTL	P255/60R19	Available	\$ 303.75	\$ 157.95	\$ -
780549350	Passenger	Goodyear	UG ICE WRT	245/50R20 102S SL ULTRA GRIP ICE WRT BSW	245/50R20	Available	\$ 316.38	\$ 164.52	\$ -
780550350	Passenger	Goodyear	UG ICE WRT	235/55R19 101T SL ULTRA GRIP ICE WRT BSW	235/55R19	Available	\$ 269.56	\$ 140.17	\$ -
780551350	Passenger	Goodyear	UG ICE WRT	245/55R19 103S SL ULTRA GRIP ICE WRT BSW	245/55R19	Available	\$ 296.06	\$ 153.95	\$ -
780552350	Passenger	Goodyear	UG ICE WRT	235/65R18 106S SL ULTRA GRIP ICE WRT BSW	235/65R18	Available	\$ 265.06	\$ 137.83	\$ -

Pricing is subject to change at any time with or without notice.

Please check the Government Sales website or Tire-HQ for the latest pricing information.

State of Wisconsin

Effective 04/01/2020, Expires 03/31/2021

G0007210 State Agencies Akron Bill, G0007212 Local Agencies Local Bill, G0007211 State ARI Managed Vehicles Akron Bill

Base Price Book Date: February 01, 2020

Product Code	Tire Type	Brand	Tire Line	Size and Description	Size	Item Status	Gov't Base Price Book Date:	Calculated Net Price	FET if applicable
							2/1/2020		
780553350	Passenger	Goodyear	UG ICE WRT	235/60R18 107T XL ULTRA GRIP ICE WRT BSW	235/60R18	Available	\$ 258.75	\$ 134.55	\$ -
780554350	Passenger	Goodyear	UG ICE WRT	245/60R18 105S SL ULTRA GRIP ICE WRT BSW	245/60R18	Available	\$ 274.38	\$ 142.68	\$ -
780556350	Passenger	Goodyear	UG ICE WRT	235/55R18 100T SL ULTRA GRIP ICE WRT BSW	235/55R18	Available	\$ 262.56	\$ 136.53	\$ -
780557350	Passenger	Goodyear	UG ICE WRT	255/55R18 109S XL ULTRA GRIP ICE WRT BSW	255/55R18	Available	\$ 280.06	\$ 145.63	\$ -
780558350	Passenger	Goodyear	UG ICE WRT	225/50R18 95S SL ULTRA GRIP ICE WRT BSW	225/50R18	Available	\$ 267.13	\$ 138.91	\$ -
780559350	Passenger	Goodyear	UG ICE WRT	235/60R17 102S SL ULTRA GRIP ICE WRT BSW	235/60R17	Available	\$ 214.81	\$ 111.70	\$ -
780560350	Passenger	Goodyear	UG ICE WRT	215/65R16 98S SL ULTRA GRIP ICE WRT BSW	215/65R16	Available	\$ 180.88	\$ 94.06	\$ -
780561350	Passenger	Goodyear	UG ICE WRT	225/65R16 100S SL ULTRA GRIP ICE WRT BSW	225/65R16	Available	\$ 184.41	\$ 95.89	\$ -
780562350	Passenger	Goodyear	UG ICE WRT	215/60R16 95T SL ULTRA GRIP ICE WRT BSW	215/60R16	Available	\$ 174.75	\$ 90.87	\$ -
780563350	Passenger	Goodyear	UG ICE WRT	205/55R16 94T XL ULTRA GRIP ICE WRT BSW	205/55R16	Available	\$ 185.88	\$ 96.66	\$ -
780583350	Passenger	Goodyear	UG ICE WRT	215/55R16 97S XL ULTRA GRIP ICE WRT BSW	215/55R16	Available	\$ 198.69	\$ 103.32	\$ -
780584350	Passenger	Goodyear	UG ICE WRT	195/65R15 91S SL ULTRA GRIP ICE WRT BSW	195/65R15	Available	\$ 145.38	\$ 75.60	\$ -
780585350	Passenger	Goodyear	UG ICE WRT	215/65R17 99S SL ULTRA GRIP ICE WRT BSW	215/65R17	Available	\$ 188.44	\$ 97.99	\$ -
780596350	Passenger	Goodyear	UG ICE WRT	225/60R17 99S SL ULTRA GRIP ICE WRT BSW	225/60R17	Available	\$ 202.13	\$ 105.11	\$ -
780597350	Passenger	Goodyear	UG ICE WRT	215/55R17 94T SL ULTRA GRIP ICE WRT BSW	215/55R17	Available	\$ 211.56	\$ 110.01	\$ -
780598350	Passenger	Goodyear	UG ICE WRT	225/55R17 101T XL ULTRA GRIP ICE WRT BSW	225/55R17	Available	\$ 222.50	\$ 115.70	\$ -
780599350	Passenger	Goodyear	UG ICE WRT	235/55R17 99T SL ULTRA GRIP ICE WRT BSW	235/55R17	Available	\$ 236.31	\$ 122.88	\$ -
780600350	Passenger	Goodyear	UG ICE WRT	225/50R17 94T SL ULTRA GRIP ICE WRT BSW	225/50R17	Available	\$ 261.25	\$ 135.85	\$ -
780640350	Passenger	Goodyear	UG ICE WRT	225/45R17 94T XL ULTRA GRIP ICE WRT BSW	225/45R17	Available	\$ 259.00	\$ 134.68	\$ -
780641350	Passenger	Goodyear	UG ICE WRT	215/50R17 95T XL ULTRA GRIP ICE WRT BSW	215/50R17	Available	\$ 252.06	\$ 131.07	\$ -
780643350	Passenger	Goodyear	UG ICE WRT	225/55R18 98T SL ULTRA GRIP ICE WRT BSW	225/55R18	Available	\$ 275.63	\$ 143.33	\$ -
780687350	Passenger	Goodyear	UG ICE WRT	235/45R18 94T SL ULTRA GRIP ICE WRT BSW	235/45R18	Available	\$ 280.75	\$ 145.99	\$ -
780689350	Passenger	Goodyear	UG ICE WRT	235/50R18 97T SL ULTRA GRIP ICE WRT BSW	235/50R18	Available	\$ 281.13	\$ 146.19	\$ -
780703350	Passenger	Goodyear	UG ICE WRT	235/65R16 103S SL ULTRA GRIP ICE WRT BSW	235/65R16	Available	\$ 191.00	\$ 99.32	\$ -
780712350	Passenger	Goodyear	UG ICE WRT	225/65R17 102S SL ULTRA GRIP ICE WRT BSW	225/65R17	Available	\$ 203.88	\$ 106.02	\$ -
780752350	Passenger	Goodyear	UG ICE WRT	225/60R17 99S SL ULTRA GRIP ICE WRT BSW	225/60R17	Available	\$ 205.44	\$ 106.83	\$ -
780846350	Passenger	Goodyear	UG ICE WRT	225/45R18 95T XL ULTRA GRIP ICE WRT BSW	225/45R18	Available	\$ 279.06	\$ 145.11	\$ -
783003385	Passenger	Goodyear	Eagle F1 Asym3	245/45R18 100Y XL EF1 ASYM3 ROF * RSCMOE	245/45R18	Available	\$ 414.46	\$ 215.52	\$ -
783007385	Passenger	Goodyear	Eagle F1 Asym3	275/40R18 99Y EF1 ASYM3 ROF * MOE	275/40R18	Available	\$ 466.28	\$ 242.47	\$ -
783012388	Passenger	Goodyear	Eagle F1 Asy 3	215/45R17 91Y XL EAGLE F1 ASYMMETRIC 3	215/45R17	Available	\$ 175.44	\$ 91.23	\$ -
783013388	Passenger	Goodyear	Eagle F1 Asy 3	235/50R18 101Y XL EAGLE F1 ASYMMETRIC 3	235/50R18	Available	\$ 230.91	\$ 120.07	\$ -
783014544	Passenger	Goodyear	Eagle F1 Asy 3 SUV	235/60R18 103W SL EAGLE F1 ASYM 3 SUV AR	235/60R18	Discontinued	\$ 264.45	\$ 137.51	\$ -
783016544	Passenger	Goodyear	Eagle F1 Asy 3 SUV	235/65R17 104W SL EAGLE F1 ASYM 3 SUV AR	235/65R17	Discontinued	\$ 258.00	\$ 134.16	\$ -
783017544	Passenger	Goodyear	Eagle F1 Asy 3 SUV	235/55R19 101Y SL EAGLE F1 ASYM 3 SUV AR	235/55R19	Discontinued	\$ 290.25	\$ 150.93	\$ -
783100388	Passenger	Goodyear	Eagle F1 Asym3	205/45R17 88W EAGLE F1 ASYMMETRIC 3	205/45R17	Available	\$ 163.08	\$ 84.80	\$ -
783114385	Passenger	Goodyear	Eagle F1 Asym3	225/55R17 97W EF1 ASYM3 ROF STR RSC	225/55R17	Available	\$ 286.06	\$ 148.75	\$ -
783115385	Passenger	Goodyear	Eagle F1 Asym3	225/50R18 95W EF1 ASYM3 ROF STR RSC	225/50R18	Available	\$ 303.14	\$ 157.63	\$ -
783119544	Passenger	Goodyear	Eagle F1 Asym3	265/45R20 104Y SL EAGLE F1 ASYM 3 SUV N0	265/45R20	Available	\$ 386.99	\$ 201.23	\$ -
783121388	Passenger	Goodyear	Eagle F1 Asy 3	265/35R18 97Y XL EAGLE F1 ASYMMETRIC 3	265/35R18	Available	\$ 253.66	\$ 131.90	\$ -
783123544	Passenger	Goodyear	Eagle F1 Asym3	295/40R20 106Y SL EAGLE F1 ASYM 3 SUV N0	295/40R20	Available	\$ 406.34	\$ 211.30	\$ -
783125388	Passenger	Goodyear	Eagle F1 Asym 3	245/35ZR20 (95Y) XL EAGLE F1 ASYM 3 NAO	245/35ZR20	Available	\$ 440.79	\$ 229.21	\$ -
783126388	Passenger	Goodyear	Eagle F1 Asym 3	305/30ZR21 (104Y) XL EAGLE F1 ASYM 3 NAO	305/30ZR21	Available	\$ 556.93	\$ 289.60	\$ -
783129385	Passenger	Goodyear	Eagle F1 Asym3	245/35R20 95Y EAG F1 ASYM 3 XL * RSC MOE	245/35R20	Available	\$ 474.80	\$ 246.90	\$ -
783131388	Passenger	Goodyear	Eagle F1 Asy 3	245/40R17 91Y SL EAGLE F1 ASYMMETRIC 3	245/40R17	Available	\$ 185.61	\$ 96.52	\$ -
783137544	Passenger	Goodyear	Eagle F1 Asy 3	265/45R21 108H XL EAGLE F1 ASYM 3 SUV A0	265/45R21	Available	\$ 443.75	\$ 230.75	\$ -
783138385	Passenger	Goodyear	EAGLE F1 ASYMMETRIC3 ROF	225/45R18 95Y EAGLE F1 ASYMMETRIC3 ROF	225/45R18	Available	\$ 300.00	\$ 156.00	\$ -
783139385	Passenger	Goodyear	EAGLE F1 ASYMMETRIC3 ROF	255/40R18 99Y EAGLE F1 ASYMMETRIC3 ROF	255/40R18	Available	\$ 362.50	\$ 188.50	\$ -
783141385	Passenger	Goodyear	Eagle F1 Asym3	245/40R19 98Y EF1 ASYM 3 XL ROF *RSC MOE	245/40R19	Available	\$ 372.03	\$ 193.46	\$ -
783142388	Passenger	Goodyear	Eagle F1 Asym3	305/30ZR21 104Y EAGLE F1 ASYM 3 NF0	305/30ZR21	Available	\$ 562.50	\$ 292.50	\$ -
783143388	Passenger	Goodyear	Eagle F1 Asy 3	255/35R18 94Y EAGLE F1 ASYMMETRIC 3	255/35R18	Available	\$ 266.54	\$ 138.60	\$ -
783146388	Passenger	Goodyear	Eagle F1 Asym3	265/35ZR21 101Y EAGLE F1 ASYM 3 NF0	265/35ZR21	Available	\$ 450.00	\$ 234.00	\$ -
783163388	Passenger	Goodyear	Eagle F1 Asy 3	225/40R18 92Y XL EAGLE F1 ASYMMETRIC 3	225/40R18	Available	\$ 236.23	\$ 122.84	\$ -
783182385	Passenger	Goodyear	Eagle F1 Asym3	225/40R19 93Y EAG F1 ASYM 3 XL ROF *RSC	225/40R19	Available	\$ 394.61	\$ 205.20	\$ -
783226394	Passenger	Goodyear	Eagle F1 Asym3	265/40R20 104Y EAGLE F1 ASYM 3 SCT AO	265/40R20	Available	\$ 332.86	\$ 173.09	\$ -
783226572	Passenger	Goodyear	Eagle F1 Asy 3	265/40R20 104Y EAGLE F1 ASYM 3 AO	265/40R20	Available	\$ 285.78	\$ 148.61	\$ -
783349385	Passenger	Goodyear	Eagle F1 Asy 3	P245/35ZR19 89Y EAGLE F1 ASYMMETRIC3 ROF	P245/35ZR19	Available	\$ 396.54	\$ 206.20	\$ -
783355385	Passenger	Goodyear	Eagle F1 Asy 3	P285/30ZR20 95Y EAGLE F1 ASYMMETRIC3 ROF	P285/30ZR20	Available	\$ 443.35	\$ 230.54	\$ -
783363388	Passenger	Goodyear	Eagle F1 Asym3	255/35R20 97Y XL EAGLE F1 ASYMMETRIC 3 J	255/35R20	Available	\$ 353.35	\$ 183.74	\$ -
783390385	Passenger	Goodyear	Eagle F1 Asy 3	245/40ZR20 95Y EAGLE F1 ASYMMETRIC3 ROF	245/40ZR20	Available	\$ 386.88	\$ 201.18	\$ -
783390388	Passenger	Goodyear	Eagle F1 Asy 3	245/40ZR20 95Y EAGLE F1 ASYMMETRIC 3	245/40ZR20	Available	\$ 388.03	\$ 201.78	\$ -
783400385	Passenger	Goodyear	Eagle F1 Asy 3	275/35ZR20 98Y EAGLE F1 ASYMMETRIC3 ROF	275/35ZR20	Available	\$ 391.48	\$ 203.57	\$ -
783407388	Passenger	Goodyear	Eagle F1 Asy 3	265/35R22 102W EAGLE F1 ASYMMETRIC 3	265/35R22	Available	\$ 196.78	\$ 102.33	\$ -
783407394	Passenger	Goodyear	Eagle F1 Asy 3	265/35R22 102W EAGLE F1 ASYMMETRIC 3 SCT	265/35R22	Available	\$ 306.46	\$ 159.36	\$ -
783411388	Passenger	Goodyear	Eagle F1 Asy 3	285/35R22 106W EAGLE F1 ASYMMETRIC 3	285/35R22	Available	\$ 196.78	\$ 102.33	\$ -
783411394	Passenger	Goodyear	Eagle F1 Asy 3	285/35R22 106W EAGLE F1 ASYMMETRIC 3 SCT	285/35R22	Available	\$ 321.71	\$ 167.29	\$ -
783428385	Passenger	Goodyear	Eagle F1 Asy 3	P245/40ZR18 93Y EAGLE F1 ASYMMETRIC3 ROF	P245/40ZR18	Available	\$ 353.88	\$ 184.02	\$ -
783432385	Passenger	Goodyear	Eagle F1 Asy 3	P285/35ZR19 99Y EAGLE F1 ASYMMETRIC3 ROF	P285/35ZR19	Available	\$ 452.61	\$ 235.36	\$ -
783448388	Passenger	Goodyear	Eagle F1 Asy 3	225/35R19 88Y XL EAGLE F1 ASYMMETRIC 3	225/35R19	Available	\$ 269.13	\$ 139.95	\$ -
783457388	Passenger	Goodyear	Eagle F1 Asy 3	245/35R18 92Y XL EAGLE F1 ASYMMETRIC 3	245/35R18	Available	\$ 242.56	\$ 126.13	\$ -
783458388	Passenger	Goodyear	Eagle F1 Asy 3	245/40R18 97Y XL EAGLE F1 ASYMMETRIC 3	245/40R18	Available	\$ 251.83	\$ 130.95	\$ -
783459388	Passenger	Goodyear	Eagle F1 Asy 3	255/30R19 91Y XL EAGLE F1 ASYMMETRIC 3	255/30R19	Available	\$ 294.51	\$ 153.15	\$ -
783461388	Passenger	Goodyear	Eagle F1 Asy 3	275/35R18 99Y XL EAGLE F1 ASYMMETRIC 3	275/35R18	Available	\$ 331.36	\$ 172.31	\$ -
783490388	Passenger	Goodyear	Eagle F1 Asy 3	285/30R19 98Y XL EAGLE F1 ASYMMETRIC 3	285/30R19	Available	\$ 333.45	\$ 173.39	\$ -
783494385	Passenger	Goodyear	Eagle F1 Asym3	255/35R19 96Y EAG F1 ASYM 3 XL ROF *RSC	255/35R19	Available	\$ 443.50	\$ 230.62	\$ -
783494388	Passenger	Goodyear	Eagle F1 Asy 3	255/35R19 96Y EAGLE F1 ASYMMETRIC 3	255/35R19	Available	\$ 302.55	\$ 157.33	\$ -
783499388	Passenger	Goodyear	Eagle F1 Asy 3	255/40R19 100Y EAGLE F1 ASYMMETRIC 3	255/40R19	Available	\$ 307.23	\$ 159.76	\$ -

Pricing is subject to change at any time with or without notice.

Please check the Government Sales website or Tire-HQ for the latest pricing information.

State of Wisconsin

Effective 04/01/2020, Expires 03/31/2021

G0007210 State Agencies Akron Bill, G0007212 Local Agencies Local Bill, G0007211 State ARI Managed Vehicles Akron Bill

Base Price Book Date: February 01, 2020

Product Code	Tire Type	Brand	Tire Line	Size and Description	Size	Item Status	Gov't Base Price Book Date:	Calculated Net Price	FET if applicable
							2/1/2020		
783718394	Passenger	Goodyear	Eagle F1 Asym3	245/35R20 95Y XL EF1 ASYM3SCTROF STR MOE	245/35R20	Available	\$ 452.45	\$ 235.27	\$ -
783723385	Passenger	Goodyear	Eagle F1 Asy 3 ROF	275/30R20 97Y XL EF1 ASYM3 ROF * RSC MOE	275/30R20	Available	\$ 565.89	\$ 294.26	\$ -
783787388	Passenger	Goodyear	Eagle F1 Asym3	245/40R19 98Y XL EAGLE F1 ASYMMETRIC 3 J	245/40R19	Available	\$ 331.68	\$ 172.47	\$ -
783836394	Passenger	Goodyear	Eagle F1 Asym3	245/40R19 98Y EF1 ASYM3SCTROF STR MOE	245/40R19	Available	\$ 382.83	\$ 199.07	\$ -
783857385	Passenger	Goodyear	Eagle F1 Asym3	275/35R19 100Y EF1 ASYM3 ROF * RSC MOE R	275/35R19	Available	\$ 440.91	\$ 229.27	\$ -
783859388	Passenger	Goodyear	Eagle F1 Asym3	265/45ZR19 105(Y) XL EF1 ASYMMETRIC 3 NO	265/45ZR19	Available	\$ 849.64	\$ 441.81	\$ -
783917388	Passenger	Goodyear	Eagle F1 Asym3	295/40ZR19 108(Y) XL EF1 ASYMMETRIC 3 NO	295/40ZR19	Available	\$ 884.24	\$ 459.80	\$ -
783935388	Passenger	Goodyear	Eagle F1 Asym3	255/45R18 103Y EAGLE F1 ASYMMETRIC 3	255/45R18	Available	\$ 236.93	\$ 123.20	\$ -
783993388	Passenger	Goodyear	Eagle F1 Asym3	235/35R19 91Y EAGLE F1 ASYMMETRIC 3	235/35R19	Available	\$ 260.01	\$ 135.21	\$ -
784004398	Passenger	Goodyear	Eagle F1 Asy SUV	255/60R19 113W EAGLE F1 ASYM SUV AT JLR	255/60R19	Available	\$ 432.43	\$ 224.86	\$ -
784008336	Passenger	Goodyear	Eagle F1 Asym	255/45R19 104Y XL EAGLE F1 ASYMDXTRIC A0	255/45R19	Available	\$ 394.23	\$ 205.00	\$ -
784009398	Passenger	Goodyear	Eagle F1 Asym SUV	255/55R19 111W EAGLE F1 ASYM SUV AT JLR	255/55R19	Available	\$ 357.89	\$ 186.10	\$ -
784037398	Passenger	Goodyear	Eagle F1 Asym SUV	235/65R17 108V XL EAG F1 ASYM SUV AT JLR	235/65R17	Available	\$ 249.70	\$ 129.84	\$ -
784038398	Passenger	Goodyear	Eagle F1 Asym SUV	235/60R18 107V XL EAG F1 ASYM SUV AT JLR	235/60R18	Available	\$ 279.71	\$ 145.45	\$ -
784039398	Passenger	Goodyear	Eagle F1 Asym SUV	245/45R21 104W XL EAG F1 ASYM SUV AT JLR	245/45R21	Available	\$ 477.20	\$ 248.14	\$ -
784044359	Passenger	Goodyear	Eagle F1 Asy 2	225/40R19 89Y SL EAGLE F1 ASYM2 ROF	225/40R19	Available	\$ 415.89	\$ 216.26	\$ -
784045348	Passenger	Goodyear	Eagle F1 Asym2	235/40ZR19 92Y SL EAGLE F1 ASYM 2 NO F	235/40ZR19	Available	\$ 342.65	\$ 178.18	\$ -
784048348	Passenger	Goodyear	Eagle F1 Asym2	285/35ZR19 103Y XL EAGLE F1 ASYM 2 NO R	285/35ZR19	Available	\$ 503.08	\$ 261.60	\$ -
784054359	Passenger	Goodyear	Eagle F1 Asym2	255/35R19 92Y SL EAGLE F1 ASYM2 ROF	255/35R19	Available	\$ 356.94	\$ 185.61	\$ -
784055348	Passenger	Goodyear	Eagle F1 Asym2	235/45ZR18 94Y SL EAGLE F1 ASYM 2 NO F	235/45ZR18	Available	\$ 408.24	\$ 212.28	\$ -
784066348	Passenger	Goodyear	Eagle F1 Asy 2	265/45R18 101Y SL EAGLE F1 ASYM 2 NO R	265/45R18	Available	\$ 467.33	\$ 243.01	\$ -
784067348	Passenger	Goodyear	Eagle F1 Asym2	265/40ZR19 98Y SL EAGLE F1 ASYM 2 NO R	265/40ZR19	Available	\$ 422.36	\$ 219.63	\$ -
784072333	Passenger	Goodyear	Eagle F1 Asym SUV	275/45R21 110W EAG F1 ASYM SUV XL LR	275/45R21	Available	\$ 459.20	\$ 238.78	\$ -
784074333	Passenger	Goodyear	Eagle F1 Asym SUV	255/55R20 110W EAG F1 ASYM SUV AT XL LR	255/55R20	Available	\$ 451.94	\$ 235.01	\$ -
784075348	Passenger	Goodyear	Eagle F1 Asy 2	285/35R19 99Y SL EAGLE F1 ASYMMETRIC2	285/35R19	Available	\$ 359.39	\$ 186.88	\$ -
784093348	Passenger	Goodyear	Eagle F1 Asy 2	295/35ZR19 100Y SL EAGLE F1 ASYMMETRIC2	295/35ZR19	Available	\$ 537.56	\$ 279.53	\$ -
784102562	Passenger	Goodyear	Eagle F1 Asym SUV	295/40R22 112W XL EAG F1 ASYM SUV MO1	295/40R22	Available	\$ 585.63	\$ 304.53	\$ -
784116398	Passenger	Goodyear	Eagle F1 Asym SUV	235/50R20 104W XL EAG F1 ASYM SUV AT JLR	235/50R20	Available	\$ 337.74	\$ 175.62	\$ -
784117359	Passenger	Goodyear	Eagle F1 Asym2	245/40R20 99Y XL EAGLE F1 ASYM2 MOE ROF	245/40R20	Available	\$ 559.16	\$ 290.76	\$ -
784117392	Passenger	Goodyear	Eagle F1 Asym2	245/40R20 99Y EAGLE F1 ASYM2 MOE ROFSCT	245/40R20	Available	\$ 677.69	\$ 352.40	\$ -
784118359	Passenger	Goodyear	Eagle F1 Asym2	275/35R20 102Y XL EAGLE F1 ASYM2 MOE ROF	275/35R20	Available	\$ 487.01	\$ 253.25	\$ -
784118392	Passenger	Goodyear	Eagle F1 Asym2	275/35R20 102Y EAGLE F1 ASYM2 MOE ROFSCT	275/35R20	Available	\$ 684.45	\$ 355.91	\$ -
784120348	Passenger	Goodyear	Eagle F1 Asy 2	245/40R18 97Y XL EAGLE F1 ASYMMETRIC2	245/40R18	Discontinued	\$ 272.43	\$ 141.66	\$ -
784124398	Passenger	Goodyear	Eagle F1 Asym SUV	255/60R19 113W EAGLE F1 ASYM SUV AT JLR	255/60R19	Available	\$ 406.24	\$ 211.24	\$ -
784133348	Passenger	Goodyear	Eagle F1 Asy 2	235/45R17 94Y SL EAGLE F1 ASYMMETRIC2	235/45R17	Discontinued	\$ 212.71	\$ 110.61	\$ -
784135398	Passenger	Goodyear	Eagle F1 Asym SUV	235/50R20 104W XL EAGF1ASYMSUVAUT SCT JLR	235/50R20	Available	\$ 340.41	\$ 177.01	\$ -
784137576	Passenger	Goodyear	Eagle F1 Asy 3	265/45R21 108H XL EAGF1 ASYM3 SUV AO SCT	265/45R21	Available	\$ 541.80	\$ 281.74	\$ -
784140359	Passenger	Goodyear	Eagle F1 Asy 2	245/35R19 93Y XL EAG F1 ASYM2 MOE R ROF	245/35R19	Available	\$ 405.33	\$ 210.77	\$ -
784155348	Passenger	Goodyear	Eagle F1 Asy 2	225/45R17 94Y XL EAGLE F1 ASYMMETRIC2	225/45R17	Discontinued	\$ 205.26	\$ 106.74	\$ -
784159348	Passenger	Goodyear	Eagle F1 Asy 2	235/45R17 97Y XL EAGLE F1 ASYMMETRIC2	235/45R17	Discontinued	\$ 212.34	\$ 110.42	\$ -
784160287	Passenger	Goodyear	Eagle F1 Asymetric	205/55ZR17 91Y EAGLE F1 ASYMMETRIC NO SL	205/55ZR17	Available	\$ 325.93	\$ 169.48	\$ -
784162287	Passenger	Goodyear	Eagle F1 Asymetric	235/50ZR17 96Y EAGLE F1 ASYMMETRIC NO SL	235/50ZR17	Available	\$ 377.44	\$ 196.27	\$ -
784164287	Passenger	Goodyear	Eagle F1 Asymetric	235/35ZR19 87Y EAGLE F1 ASYMMETRIC NO SL	235/35ZR19	Discontinued	\$ 434.24	\$ 225.80	\$ -
784165287	Passenger	Goodyear	Eagle F1 Asymetric	265/35ZR19 94Y EAGLE F1 ASYMMETRIC NO SL	265/35ZR19	Available	\$ 540.08	\$ 280.84	\$ -
784168348	Passenger	Goodyear	Eagle F1 Asy 2	235/50R18 101W XL EAGLE F1 ASYMMETRIC2	235/50R18	Available	\$ 265.06	\$ 137.83	\$ -
784182359	Passenger	Goodyear	Eagle F1 Asym2	225/40R19 93Y XL EAG F1 ASYM2 MOE F ROF	225/40R19	Available	\$ 403.99	\$ 210.07	\$ -
784194348	Passenger	Goodyear	Eagle F1 Asy 2	235/35ZR20 88Y SL EAGLE F1 ASYM 2 NO F	235/35ZR20	Available	\$ 427.21	\$ 222.15	\$ -
784204348	Passenger	Goodyear	Eagle F1 Asym2	265/35ZR20 95Y SL EAGLE F1 ASYM 2 NO R	265/35ZR20	Available	\$ 500.11	\$ 260.06	\$ -
784208359	Passenger	Goodyear	Eagle F1 Asym2	225/40R18 88Y SL EAGLE F1 ASYM2DXOF-STR	225/40R18	Available	\$ 410.90	\$ 213.67	\$ -
784226336	Passenger	Goodyear	Eagle F1 Asymetric	265/40R20 104Y XL EAGLE F1 ASYMMETRIC A0	265/40R20	Available	\$ 588.39	\$ 305.96	\$ -
784238359	Passenger	Goodyear	Eagle F1 Asym2	245/35R18 88Y SL EAGLE F1 ASYM2DXOF-STR	245/35R18	Available	\$ 450.85	\$ 234.44	\$ -
784246333	Passenger	Goodyear	Eagle F1 Asy SUV	255/55R18 109Y XL EAG F1 ASYM SUV AO TL	255/55R18	Available	\$ 413.03	\$ 214.78	\$ -
784247333	Passenger	Goodyear	Eagle F1 Asy SUV	265/50R19 110Y XL EAG F1 ASYM SUV AO TL	265/50R19	Available	\$ 461.45	\$ 239.95	\$ -
784247348	Passenger	Goodyear	Eagle F1 Asym2	265/50R19 110Y XL EAGLE F1 ASYM 2 SUV N1	265/50R19	Available	\$ 482.48	\$ 250.89	\$ -
784247560	Passenger	Goodyear	Eagle F1 Asym2	265/50R19 110Y XL EAG F1 ASYM 2 SUV MGT	265/50R19	Available	\$ 424.76	\$ 220.88	\$ -
784248333	Passenger	Goodyear	Eagle F1 Asy SUV	275/45R20 110Y XL EAG F1 ASYM SUV AO TL	275/45R20	Available	\$ 484.36	\$ 251.87	\$ -
784253333	Passenger	Goodyear	Eagle F1 Asy SUV	255/60R17 106V SL EAG F1 ASYM SUV TL	255/60R17	Available	\$ 388.76	\$ 202.16	\$ -
784254333	Passenger	Goodyear	Eagle F1 Asy SUV	275/45R20 110W XL EAG F1 ASYM SUV TL	275/45R20	Discontinued	\$ 483.64	\$ 251.49	\$ -
784255333	Passenger	Goodyear	Eagle F1 Asy SUV	265/50R19 110Y XL EAG F1 ASYM SUV NO TL	265/50R19	Available	\$ 460.44	\$ 239.43	\$ -
784256333	Passenger	Goodyear	Eagle F1 Asy SUV	255/55R18 109W XL EAG F1 ASYM SUV TL	255/55R18	Available	\$ 409.41	\$ 212.89	\$ -
784257336	Passenger	Goodyear	Eagle F1 Asymetric	255/40R19 100Y XL EAGLE F1 ASYMMETRIC A0	255/40R19	Available	\$ 581.95	\$ 302.61	\$ -
784305333	Passenger	Goodyear	Eagle F1 Asym SUV	255/50R19 107W EAG F1* XL ASYM SUV ROF	255/50R19	Available	\$ 510.39	\$ 265.40	\$ -
784306333	Passenger	Goodyear	Eagle F1 Asym SUV	285/45R19 111W EAG F1* XL ASYM SUV ROF	285/45R19	Available	\$ 497.39	\$ 258.64	\$ -
784318348	Passenger	Goodyear	Eagle F1 Asy 2	265/30R19 93Y XL EAGLE F1 ASYMMETRIC2	265/30R19	Available	\$ 282.80	\$ 147.06	\$ -
784340348	Passenger	Goodyear	Eagle F1 Asy 2	225/35R19 88Y XL EAGLE F1 ASYMMETRIC2	225/35R19	Discontinued	\$ 304.75	\$ 158.47	\$ -
784342348	Passenger	Goodyear	Eagle F1 Asy 2	235/45R18 98Y XL EAGLE F1 ASYMMETRIC2	235/45R18	Discontinued	\$ 253.08	\$ 131.60	\$ -
784360348	Passenger	Goodyear	Eagle F1 Asy 2	275/30R19 96Y XL EAGLE F1 ASYMMETRIC2	275/30R19	Available	\$ 383.95	\$ 199.65	\$ -
784389333	Passenger	Goodyear	Eagle F1 Asym SUV	255/55R20 110Y XL EAG F1 ASYM SUV TL LR	255/55R20	Available	\$ 557.45	\$ 289.87	\$ -
784426348	Passenger	Goodyear	Eagle F1 Asy 2	235/45R18 98Y XL EAGLE F1 ASYMMETRIC2	235/45R18	Discontinued	\$ 253.08	\$ 131.60	\$ -
784437348	Passenger	Goodyear	Eagle F1 Asym SUV	235/55R19 101Y SL EAGLE F1 ASYM2 SUV NOF	235/55R19	Available	\$ 424.64	\$ 220.81	\$ -
784443348	Passenger	Goodyear	Eagle F1 Asym2	275/45ZR18 103Y SL EAGLE F1 ASYM 2 NO	275/45ZR18	Available	\$ 418.54	\$ 217.64	\$ -
784445348	Passenger	Goodyear	Eagle F1 Asym2	285/40R21 109Y XL EAGLE F1 ASYM 2 SUV A0	285/40R21	Available	\$ 640.43	\$ 333.02	\$ -
784500398	Passenger	Goodyear	Eagle F1 Asym SUV	255/60R18 112W EAGLE F1 ASYM SUV AT JLR	255/60R18	Available	\$ 412.81	\$ 214.66	\$ -
784502398	Passenger	Goodyear	Eagle F1 Asy SUV	255/50R20 109W EAGLE F1 ASYM SUV AT JLR	255/50R20	Available	\$ 392.04	\$ 203.86	\$ -
784741348	Passenger	Goodyear	Eagle F1 Asym2	265/45R20 108Y XL EAGLE F1 ASYM2 SUV MGT	265/45R20	Available	\$ 553.03	\$ 287.58	\$ -
784764348	Passenger	Goodyear	Eagle F1 Asy 2	235/40R18 95Y XL EAGLE F1 ASYMMETRIC2	235/40R18	Available	\$ 255.70	\$ 132.96	\$ -

Pricing is subject to change at any time with or without notice.

Please check the Government Sales website or Tire-HQ for the latest pricing information.

State of Wisconsin

Effective 04/01/2020, Expires 03/31/2021

G0007210 State Agencies Akron Bill, G0007212 Local Agencies Local Bill, G0007211 State ARI Managed Vehicles Akron Bill

Base Price Book Date: February 01, 2020

Product Code	Tire Type	Brand	Tire Line	Size and Description	Size	Item Status	Gov't Base Price Book Date:	Calculated Net Price	FET if applicable
							2/1/2020		
784806359	Passenger	Goodyear	Eagle F1 Asym2	225/40R18 92W XL EAGLE F1 ASYM2 MOE ROF	225/40R18	Available	\$ 272.31	\$ 141.60	\$ -
787064580	Passenger	Goodyear	Ultragrip Performance	225/50R17 ULTRAGRIP PERFORMANCE GEN-1	225/50R17	Available	\$ 262.50	\$ 136.50	\$ -
797001538	Passenger	Goodyear	Eagle F1 Supercar 3	305/30ZR19 98(Y) SL EAGLE F1 SUPERCAR 3	305/30ZR19	Available	\$ 445.05	\$ 231.43	\$ -
797002538	Passenger	Goodyear	Eagle F1 Supercar 3	325/30ZR19 101(Y) SL EAGLE F1 SUPERCAR 3	325/30ZR19	Available	\$ 503.09	\$ 261.61	\$ -
797010272	Passenger	Goodyear	Eagle NCT5	255/50R21 106W SL EAG NCT5 EMT BLTRPTL	255/50R21	Available	\$ 1,211.83	\$ 630.15	\$ -
797018538	Passenger	Goodyear	Eagle F1 Supercar 3R	235/35ZR19 91(Y) XL EAGLE F1 SUPERCAR 3R	235/35ZR19	Available	\$ 344.99	\$ 179.39	\$ -
797018561	Passenger	Goodyear	EAGLE F1 SUPERCAR 3	235/35ZR19 91Y XL EAGLE F1 SUPERCAR 3	235/35ZR19	Available	\$ 281.25	\$ 146.25	\$ -
797020561	Passenger	Goodyear	EAGLE F1 SUPERCAR 3	255/40ZR20 101Y XL EAGLE F1 SUPERCAR 3	255/40ZR20	Available	\$ 365.00	\$ 189.80	\$ -
797024561	Passenger	Goodyear	EAGLE F1 SUPERCAR 3	265/40ZR19 102Y XL EAGLE F1 SUPERCAR 3	265/40ZR19	Available	\$ 368.75	\$ 191.75	\$ -
797028538	Passenger	Goodyear	Eagle F1 Supercar 3R	305/30ZR20 103(Y)XL EAGLE F1 SUPERCAR 3R	305/30ZR20	Available	\$ 541.24	\$ 281.44	\$ -
797031538	Passenger	Goodyear	Eagle F1 Supercar 3R	285/30ZR20 95(Y) SL EAGLE F1 SUPERCAR 3R	285/30ZR20	Available	\$ 499.99	\$ 259.99	\$ -
797032538	Passenger	Goodyear	Eagle F1 Supercar 3R	275/35ZR18 95Y SL EAGLE F1 SUPERCAR 3R	275/35ZR18	Available	\$ 346.24	\$ 180.04	\$ -
797032561	Passenger	Goodyear	EAGLE F1 SUPERCAR 3	275/35R18 95Y SL EAGLE F1 SUPERCAR 3	275/35R18	Available	\$ 300.00	\$ 156.00	\$ -
797033553	Passenger	Goodyear	Eagle F1 Supercar 3R	285/30ZR19 94(Y)SL EAGLE F1 SUPERCAR3ROF	285/30ZR19	Available	\$ 424.99	\$ 220.99	\$ -
797036553	Passenger	Goodyear	Eagle F1 Supercar 3R	335/25ZR20 99(Y) EAGLE F1 SUPERCAR 3 ROF	335/25ZR20	Available	\$ 491.24	\$ 255.44	\$ -
797040538	Passenger	Goodyear	Eagle F1 Supercar 3R	255/40ZR20 97(Y)SL EAGLE F1 SUPERCAR 3R	255/40ZR20	Available	\$ 388.74	\$ 202.14	\$ -
797046561	Passenger	Goodyear	EAGLE F1 SUPERCAR 3	235/40ZR18 95Y XL EAGLE F1 SUPERCAR 3	235/40ZR18	Available	\$ 223.75	\$ 116.35	\$ -
797047561	Passenger	Goodyear	EAGLE F1 SUPERCAR 3	245/35ZR19 93Y XL EAGLE F1 SUPERCAR 3	245/35ZR19	Available	\$ 306.25	\$ 159.25	\$ -
797050561	Passenger	Goodyear	EAGLE F1 SUPERCAR 3	245/35ZR20 95Y XL EAGLE F1 SUPERCAR 3	245/35ZR20	Available	\$ 362.50	\$ 188.50	\$ -
797051561	Passenger	Goodyear	EAGLE F1 SUPERCAR 3	245/40ZR18 97Y XL EAGLE F1 SUPERCAR 3	245/40ZR18	Available	\$ 247.50	\$ 128.70	\$ -
797052538	Passenger	Goodyear	EAGLE F1 SUPERCAR 3	245/40ZR19 98Y XL EAGLE F1 SUPERCAR 3	245/40ZR19	Available	\$ 297.50	\$ 154.70	\$ -
797053561	Passenger	Goodyear	EAGLE F1 SUPERCAR 3	245/45ZR17 99Y XL EAGLE F1 SUPERCAR 3	245/45ZR17	Available	\$ 237.50	\$ 123.50	\$ -
797058561	Passenger	Goodyear	EAGLE F1 SUPERCAR 3	245/45ZR20 103Y XL EAGLE F1 SUPERCAR 3	245/45ZR20	Available	\$ 331.25	\$ 172.25	\$ -
797062561	Passenger	Goodyear	EAGLE F1 SUPERCAR 3	255/40ZR18 99Y XL EAGLE F1 SUPERCAR 3	255/40ZR18	Available	\$ 287.50	\$ 149.50	\$ -
797068561	Passenger	Goodyear	EAGLE F1 SUPERCAR 3	255/40ZR19 100Y XL EAGLE F1 SUPERCAR 3	255/40ZR19	Available	\$ 312.50	\$ 162.50	\$ -
797069561	Passenger	Goodyear	EAGLE F1 SUPERCAR 3	255/45ZR20 105Y XL EAGLE F1 SUPERCAR 3	255/45ZR20	Available	\$ 330.00	\$ 171.60	\$ -
797070561	Passenger	Goodyear	EAGLE F1 SUPERCAR 3	265/35ZR19 98Y XL EAGLE F1 SUPERCAR 3	265/35ZR19	Available	\$ 377.50	\$ 196.30	\$ -
797073561	Passenger	Goodyear	EAGLE F1 SUPERCAR 3	265/40ZR18 101Y XL EAGLE F1 SUPERCAR 3	265/40ZR18	Available	\$ 318.75	\$ 165.75	\$ -
797076561	Passenger	Goodyear	EAGLE F1 SUPERCAR 3	275/40ZR18 99Y SL EAGLE F1 SUPERCAR 3	275/40ZR18	Available	\$ 293.75	\$ 152.75	\$ -
797078556	Passenger	Goodyear	Eagle NCT5	205/50R17 89V SL EAG NCT5 A * ROF BLTTL	205/50R17	Available	\$ 476.16	\$ 247.60	\$ -
797079561	Passenger	Goodyear	EAGLE F1 SUPERCAR 3	275/40ZR19 101Y SL EAGLE F1 SUPERCAR 3	275/40ZR19	Available	\$ 355.00	\$ 184.60	\$ -
797080561	Passenger	Goodyear	EAGLE F1 SUPERCAR 3	275/40ZR20 106Y XL EAGLE F1 SUPERCAR 3	275/40ZR20	Available	\$ 393.75	\$ 204.75	\$ -
797081561	Passenger	Goodyear	EAGLE F1 SUPERCAR 3	285/35ZR19 103Y XL EAGLE F1 SUPERCAR 3	285/35ZR19	Available	\$ 373.75	\$ 194.35	\$ -
797082538	Passenger	Goodyear	Eagle F1 Supercar 3R	285/35ZR20 100Y SL EAGLE F1 SUPERCAR 3R	285/35ZR20	Available	\$ 441.24	\$ 229.44	\$ -
797082561	Passenger	Goodyear	EAGLE F1 SUPERCAR 3	285/35ZR20 100Y SL EAGLE F1 SUPERCAR 3	285/35ZR20	Available	\$ 418.75	\$ 217.75	\$ -
797083561	Passenger	Goodyear	EAGLE F1 SUPERCAR 3	295/30ZR18 98Y XL EAGLE F1 SUPERCAR 3	295/30ZR18	Available	\$ 350.00	\$ 182.00	\$ -
797084561	Passenger	Goodyear	EAGLE F1 SUPERCAR 3	295/30ZR19 100Y XL EAGLE F1 SUPERCAR 3	295/30ZR19	Available	\$ 412.50	\$ 214.50	\$ -
797085561	Passenger	Goodyear	EAGLE F1 SUPERCAR 3	295/30ZR20 101Y SL EAGLE F1 SUPERCAR 3	295/30ZR20	Available	\$ 425.00	\$ 221.00	\$ -
797086561	Passenger	Goodyear	EAGLE F1 SUPERCAR 3	305/30ZR19 102Y SL EAGLE F1 SUPERCAR 3	305/30ZR19	Available	\$ 437.50	\$ 227.50	\$ -
797088561	Passenger	Goodyear	EAGLE F1 SUPERCAR 3	305/35ZR20 104Y SL EAGLE F1 SUPERCAR 3	305/35ZR20	Available	\$ 468.75	\$ 243.75	\$ -
797091561	Passenger	Goodyear	EAGLE F1 SUPERCAR 3	325/30ZR19 105Y SL EAGLE F1 SUPERCAR 3	325/30ZR19	Available	\$ 422.50	\$ 219.70	\$ -
797092538	Passenger	Goodyear	Eagle F1 Supercar 3R	265/40ZR19 98Y SL EAGLE F1 SUPERCAR 3R	265/40ZR19	Available	\$ 472.49	\$ 245.69	\$ -
797097538	Passenger	Goodyear	Eagle F1 Supercar 3R	245/35ZR20 91Y SL EAGLE F1 SUPERCAR 3R	245/35ZR20	Available	\$ 369.99	\$ 192.39	\$ -
797111538	Passenger	Goodyear	Eagle F1 Supercar 3R	265/35ZR19 98(Y) XL EAGLE F1 SUPERCAR 3R	265/35ZR19	Available	\$ 401.25	\$ 208.65	\$ -
797173556	Passenger	Goodyear	Eagle NCT5	225/45R17 91V SL EAG NCT5 A * ROF BLT TL	225/45R17	Available	\$ 442.86	\$ 230.29	\$ -
797191556	Passenger	Goodyear	Eagle NCT5	205/50R17 89W SL EAG NCT5 A * ROF BLTTL	205/50R17	Available	\$ 488.48	\$ 254.01	\$ -
797192556	Passenger	Goodyear	Eagle NCT5	225/45R17 91W SL EAG NCT5 A * ROF BLTTL	225/45R17	Discontinued	\$ 437.34	\$ 227.42	\$ -
797590271	Passenger	Goodyear	Eagle NCT5	245/40R18 93Y S2 EAG NCT5 ROF VSBPRPTL	245/40R18	Available	\$ 707.14	\$ 367.71	\$ -
797638271	Passenger	Goodyear	Eagle NCT5	245/45R17 95Y S2 EAG NCT5 ROF VSBPRPTL	245/45R17	Available	\$ 492.91	\$ 256.31	\$ -
797650541	Passenger	Goodyear	Eagle NCT5	255/50R21 106W EAG NCT5 ROF STR-RSC WSW	255/50R21	Available	\$ 1,207.36	\$ 627.83	\$ -
797652272	Passenger	Goodyear	Eagle NCT5	285/45R21 109W SL EAG NCT5 EMT BLTRPTL	285/45R21	Available	\$ 1,344.31	\$ 699.04	\$ -
797652541	Passenger	Goodyear	Eagle NCT5	285/45R21 109W EAG NCT5 ROF STR-RSC WSW	285/45R21	Available	\$ 1,301.64	\$ 676.85	\$ -
797788523	Passenger	Goodyear	Eagle F1 Supercar 3	285/30ZR20 95(Y) SL EAGLE F1 SUPERCAR 3	285/30ZR20	Available	\$ 361.19	\$ 187.82	\$ -
797789523	Passenger	Goodyear	Eagle F1 Supercar 3	305/30ZR20 99(Y) SL EAGLE F1 SUPERCAR 3	305/30ZR20	Available	\$ 399.89	\$ 207.94	\$ -
797937131	Passenger	Goodyear	Eagle NCT5	205/55R16 91V S1 EAG NCT5 EMT VSBPRPTL	205/55R16	Available	\$ 401.80	\$ 208.94	\$ -
132128788	Passenger	Goodyear	WinterCommand	245/75R16 111S WINTERCOMMAND (P) SL	245/75R16	Available	\$ 192.00	\$ 99.84	\$ -
132201788	Passenger	Goodyear	WinterCommand	265/70R17 115S WINTERCOMMAND (P) SL	265/70R17	Available	\$ 237.56	\$ 123.53	\$ -
132203788	Passenger	Goodyear	WinterCommand	275/55R20 113S WINTERCOMMAND (P) SL	275/55R20	Available	\$ 296.69	\$ 154.28	\$ -
132204788	Passenger	Goodyear	WinterCommand	265/70R16 112S SL WINTERCOMMAND (P) SL	265/70R16	Available	\$ 220.06	\$ 114.43	\$ -
132241788	Passenger	Goodyear	WinterCommand	225/70R16 103S WINTERCOMMAND (P) SL	225/70R16	Available	\$ 189.25	\$ 98.41	\$ -
132242788	Passenger	Goodyear	WinterCommand	245/65R17 107S SL WINTERCOMMAND (P)	245/65R17	Available	\$ 214.63	\$ 111.61	\$ -
132243788	Passenger	Goodyear	WinterCommand	255/70R18 113S SL WINTERCOMMAND (P)	255/70R18	Available	\$ 235.94	\$ 122.69	\$ -
132244788	Passenger	Goodyear	WinterCommand	265/60R18 110S SL WINTERCOMMAND (P)	265/60R18	Available	\$ 260.13	\$ 135.27	\$ -
132245788	Passenger	Goodyear	WinterCommand	265/65R17 112S SL WINTERCOMMAND (P)	265/65R17	Available	\$ 243.75	\$ 126.75	\$ -
132246788	Passenger	Goodyear	WinterCommand	265/65R18 114S SL WINTERCOMMAND (P)	265/65R18	Available	\$ 281.06	\$ 146.15	\$ -
132248788	Passenger	Goodyear	WinterCommand	275/65R18 116S SL WINTERCOMMAND (P)	275/65R18	Available	\$ 286.06	\$ 148.75	\$ -
150008601	Light Truck	Goodyear	Wrangler DuraTrac	275/55R20 113T SL WRL DURATRAC BSL TL	275/55R20	Available	\$ 321.45	\$ 167.15	\$ -
150009601	Light Truck	Goodyear	Wrangler DuraTrac	255/55R20 110Q XL WRL DURATRAC BLT TL	255/55R20	Available	\$ 383.10	\$ 199.21	\$ -
150153601	Light Truck	Goodyear	Wrangler DuraTrac	265/65R17 112S SL WRL DURATRAC BSL TL	265/65R17	Available	\$ 290.24	\$ 150.92	\$ -
150154601	Light Truck	Goodyear	Wrangler DuraTrac	265/70R17 115S SL WRL DURATRAC BSL TL	265/70R17	Available	\$ 276.41	\$ 143.73	\$ -
150524601	Light Truck	Goodyear	Wrangler DuraTrac	255/70R18 113S SL WRL DURATRAC BSL TL	255/70R18	Available	\$ 318.39	\$ 165.56	\$ -
150525601	Light Truck	Goodyear	Wrangler DuraTrac	265/60R18 110S SL WRL DURATRAC BSL TL	265/60R18	Available	\$ 312.09	\$ 162.29	\$ -
150564601	Light Truck	Goodyear	Wrangler DuraTrac	265/70R16 112S SL WRL DURATRAC BSL TL	265/70R16	Available	\$ 269.95	\$ 140.37	\$ -
150567601	Light Truck	Goodyear	Wrangler DuraTrac	255/70R16 111S SL WRL DURATRAC BSL TL	255/70R16	Available	\$ 285.56	\$ 148.49	\$ -
150636601	Light Truck	Goodyear	Wrangler DuraTrac	275/55R20 113S SL WRL DURATRAC BSL TL	275/55R20	Available	\$ 322.23	\$ 167.56	\$ -
150638601	Light Truck	Goodyear	Wrangler DuraTrac	275/65R18 116S SL WRL DURATRAC BSL TL	275/65R18	Available	\$ 352.65	\$ 183.38	\$ -

Pricing is subject to change at any time with or without notice.

Please check the Government Sales website or Tire-HQ for the latest pricing information.

State of Wisconsin

Effective 04/01/2020, Expires 03/31/2021

G0007210 State Agencies Akron Bill, G0007212 Local Agencies Local Bill, G0007211 State ARI Managed Vehicles Akron Bill

Base Price Book Date: February 01, 2020

Product Code	Tire Type	Brand	Tire Line	Size and Description	Size	Item Status	Gov't Base Price Book Date:	Calculated Net Price	FET if applicable
							2/1/2020		
150644801	Light Truck	Goodyear	Wrangler DuraTrac	265/65R18 114S SL WRL DURATRAC BSL TL	265/65R18	Available	\$ 336.76	\$ 175.12	\$ -
150675601	Light Truck	Goodyear	Wrangler DuraTrac	245/70R17 110S SL WRL DURATRAC BSL TL	245/70R17	Available	\$ 274.63	\$ 142.81	\$ -
150678601	Light Truck	Goodyear	Wrangler DuraTrac	275/60R20 115S SL WRL DURATRAC BSL TL	275/60R20	Available	\$ 355.49	\$ 184.85	\$ -
150684601	Light Truck	Goodyear	Wrangler DuraTrac	255/75R17 115S SL WRL DURATRAC BSL TL	255/75R17	Available	\$ 278.20	\$ 144.66	\$ -
150884574	Light Truck	Goodyear	Wrangler DuraTrac	255/55R19 111Q XL WRL DURATRAC XL FP TL	255/55R19	Available	\$ 391.01	\$ 203.33	\$ -
151056164	Light Truck	Goodyear	Fortera HL	P245/70R17 108T SL FORTERA HL OWL TL	P245/70R17	Available	\$ 352.81	\$ 183.46	\$ -
151056203	Light Truck	Goodyear	Fortera HL	P245/70R17 108T SL FORTERA HL VSB TL	P245/70R17	Available	\$ 206.25	\$ 107.25	\$ -
151093203	Light Truck	Goodyear	Fortera HL	265/50R20 107T SL FORTERA HL VSB TL	265/50R20	Available	\$ 217.75	\$ 113.23	\$ -
151284203	Light Truck	Goodyear	Fortera HL	P245/65R17 105S S2 FORTERA HL VSB TL	P245/65R17	Available	\$ 161.30	\$ 83.88	\$ -
151559248	Light Truck	Goodyear	Fortera HL	P255/65R18 109S S2 FORTERA HL TL	P255/65R18	Available	\$ 277.99	\$ 144.55	\$ -
151621163	Light Truck	Goodyear	Fortera SL	285/45R22 114H S2 FORTERA SL VSB TL	285/45R22	Available	\$ 281.31	\$ 146.28	\$ -
151774163	Light Truck	Goodyear	Fortera SL	305/40R22 114H S2 FORTERA SL VSB TL	305/40R22	Available	\$ 335.36	\$ 174.39	\$ -
151775163	Light Truck	Goodyear	Fortera SL	305/45R22 118H S2 FORTERA SL VSB TL	305/45R22	Available	\$ 334.24	\$ 173.80	\$ -
157001622	Light Truck	Goodyear	Wrangler Fortitude HT	245/60R18 105T SL WRL FORTITUDE HT BSLTL	245/60R18	Available	\$ 228.81	\$ 118.98	\$ -
157042620	Light Truck	Goodyear	Wrangler Fortitude HT	265/70R17 115T SL WRL FORTITUDE HT OWLTL	265/70R17	Available	\$ 201.61	\$ 104.84	\$ -
157042622	Light Truck	Goodyear	Wrangler Fortitude HT	265/70R17 115T SL WRL FORTITUDE HT BSWTL	265/70R17	Available	\$ 217.31	\$ 113.00	\$ -
157043622	Light Truck	Goodyear	Wrangler Fortitude HT	235/70R16 106T SL WRL FORTITUDE HT BSLTL	235/70R16	Available	\$ 210.26	\$ 109.34	\$ -
157045622	Light Truck	Goodyear	Wrangler Fortitude HT	265/70R16 112T SL WRL FORTITUDE HT BSLTL	265/70R16	Available	\$ 196.56	\$ 102.21	\$ -
157051620	Light Truck	Goodyear	Wrangler Fortitude HT	P265/65R18 112T SL WRL FORTITUDE HT OWL	P265/65R18	Available	\$ 217.74	\$ 113.22	\$ -
157051622	Light Truck	Goodyear	Wrangler Fortitude HT	P265/65R18 112T SL WRL FORTITUDE HT TL	P265/65R18	Available	\$ 208.06	\$ 108.19	\$ -
157057620	Light Truck	Goodyear	Wrangler Fortitude HT	265/75R16 116T SL WRL FORTITUDE HT OWLTL	265/75R16	Available	\$ 241.65	\$ 125.66	\$ -
157059620	Light Truck	Goodyear	Wrangler Fortitude HT	245/75R16 111T SL WRL FORTITUDE HT OWLTL	245/75R16	Available	\$ 207.45	\$ 107.87	\$ -
157061620	Light Truck	Goodyear	Wrangler Fortitude HT	265/65R17 112T SL WRL FORTITUDE HT OWLTL	265/65R17	Available	\$ 263.05	\$ 136.79	\$ -
157066620	Light Truck	Goodyear	Wrangler Fortitude HT	275/65R18 116T SL WRL FORTITUDE HT OWLTL	275/65R18	Discontinued	\$ 244.15	\$ 126.96	\$ -
157066708	Light Truck	Goodyear	Wrangler Fortitude HT	275/65R18 116T SL WRL FORTITUDE HT VSBTL	275/65R18	Available	\$ 219.35	\$ 114.06	\$ -
157067620	Light Truck	Goodyear	Wrangler Fortitude HT	255/70R17 112T SL WRL FORTITUDE HT OWLTL	255/70R17	Available	\$ 239.46	\$ 124.52	\$ -
157068622	Light Truck	Goodyear	Wrangler Fortitude HT	265/65R18 114T SL WRL FORTITUDE HT BSLTL	265/65R18	Available	\$ 208.06	\$ 108.19	\$ -
157069622	Light Truck	Goodyear	Wrangler Fortitude HT	255/65R17 110T SL WRL FORTITUDE HT BSLTL	255/65R17	Available	\$ 188.17	\$ 97.85	\$ -
157070620	Light Truck	Goodyear	Wrangler Fortitude HT	265/70R18 116T SL WRL FORTITUDE HT OWLTL	265/70R18	Available	\$ 270.73	\$ 140.78	\$ -
157076622	Light Truck	Goodyear	Wrangler Fortitude HT	265/60R18 110T SL WRL FORTITUDE HT BSLTL	265/60R18	Available	\$ 209.10	\$ 108.73	\$ -
157078622	Light Truck	Goodyear	Wrangler Fortitude HT	235/70R17 109T SL WRL FORTITUDE HT BSLTL	235/70R17	Available	\$ 248.39	\$ 129.16	\$ -
157081620	Light Truck	Goodyear	Wrangler Fortitude HT	275/65R18 116T SL WRL FORTITUDE HT OWLTL	275/65R18	Available	\$ 241.86	\$ 125.77	\$ -
157088622	Light Truck	Goodyear	Wrangler Fortitude HT	255/65R18 111T SL WRL FORTITUDE HT BSLTL	255/65R18	Available	\$ 255.90	\$ 133.07	\$ -
157089622	Light Truck	Goodyear	Wrangler Fortitude HT	235/75R17 109T SL WRL FORTITUDE HT BSLTL	235/75R17	Available	\$ 222.83	\$ 115.87	\$ -
157135622	Light Truck	Goodyear	Wrangler Fortitude HT	P265/65R18 112T SL WRL FORT HT GM SPECIA	P265/65R18	Available	\$ 248.78	\$ 129.37	\$ -
157142622	Light Truck	Goodyear	Wrangler Fortitude HT	235/75R15 105T SL WRL FORTITUDE HT BSLTL	235/75R15	Available	\$ 173.84	\$ 90.40	\$ -
157144620	Light Truck	Goodyear	Wrangler Fortitude HT	225/75R16 104T SL WRL FORTITUDE HT OWLTL	225/75R16	Available	\$ 213.96	\$ 111.26	\$ -
157145622	Light Truck	Goodyear	Wrangler Fortitude HT	235/75R16 112T XL WRL FORTITUDE HT BSLTL	235/75R16	Available	\$ 221.19	\$ 115.02	\$ -
157172620	Light Truck	Goodyear	Wrangler Fortitude HT	245/70R17 110T SL WRL FORTITUDE HT OWLTL	245/70R17	Available	\$ 240.73	\$ 125.18	\$ -
157174620	Light Truck	Goodyear	Wrangler Fortitude HT	255/70R18 113T SL WRL FORTITUDE HT OWLTL	255/70R18	Available	\$ 269.34	\$ 140.06	\$ -
157176622	Light Truck	Goodyear	Wrangler Fortitude HT	285/45R22 114H XL WRL FORTITUDE HT BSWTL	285/45R22	Available	\$ 279.88	\$ 145.54	\$ -
157179620	Light Truck	Goodyear	Wrangler Fortitude HT	265/65R18 114T SL WRL FORTITUDE HT OWLTL	265/65R18	Available	\$ 217.74	\$ 113.22	\$ -
157254620	Light Truck	Goodyear	Wrangler Fortitude HT	265/75R16 116T SL WRL FORTITUDE HT TL	265/75R16	Available	\$ 211.70	\$ 110.08	\$ -
157592622	Light Truck	Goodyear	Wrangler Fortitude HT	245/65R17 107T SL WRL FORTITUDE HT BSLTL	245/65R17	Available	\$ 222.73	\$ 115.82	\$ -
157762620	Light Truck	Goodyear	Wrangler Fortitude HT	245/70R16 107T SL WRL FORTITUDE HT OWLTL	245/70R16	Available	\$ 213.09	\$ 110.81	\$ -
157996622	Light Truck	Goodyear	Wrangler Fortitude HT	235/65R17 104T SL WRL FORTITUDE HT BSLTL	235/65R17	Available	\$ 213.69	\$ 111.12	\$ -
179015622	Light Truck	Goodyear	Fortitude HT	LT285/60R20 125R E WRL FORTITUDE HT TL	LT285/60R20	Available	\$ 372.56	\$ 193.73	\$ 1.32
179020436	Light Truck	Goodyear	Wrangler SR-A	LT265/60R20 121/118S E WRL SR-A VSB TL	LT265/60R20	Available	\$ 285.70	\$ 148.56	\$ -
179029492	Light Truck	Goodyear	Wrangler SR-A	LT275/65R18 123/120Q E WRL SR-A OWL TL	LT275/65R18	Available	\$ 354.83	\$ 184.51	\$ -
179040436	Light Truck	Goodyear	Wrangler SR-A	LT265/70R18 124/121S E WRL SR-A VSBTL	LT265/70R18	Available	\$ 331.33	\$ 172.29	\$ 0.19
179092622	Light Truck	Goodyear	Fortitude HT	LT275/65R18 123R E WRL FORTITUDE HT TL	LT275/65R18	Available	\$ 311.73	\$ 162.10	\$ -
179097622	Light Truck	Goodyear	Fortitude HT	LT265/60R20 121R E WRL FORTITUDE HT TL	LT265/60R20	Available	\$ 322.89	\$ 167.90	\$ -
179136436	Light Truck	Goodyear	Wrangler SR-A	LT235/80R17 120/117R E WRL SR-A VSBTL	LT235/80R17	Available	\$ 294.31	\$ 153.04	\$ -
179139622	Light Truck	Goodyear	Fortitude HT	LT275/70R18 125R E WRL FORTITUDE HT TL	LT275/70R18	Available	\$ 305.50	\$ 158.86	\$ 1.32
179194622	Light Truck	Goodyear	Wrangler Fortitude HT	225/75R16C 121R E WRL FORTITUDE HT TL	225/75R16C	Available	\$ 287.50	\$ 149.50	\$ -
179195622	Light Truck	Goodyear	Wrangler Fortitude HT	235/65R16C 121R E WRL FORTITUDE HT TL	235/65R16C	Available	\$ 275.00	\$ 143.00	\$ -
179196622	Light Truck	Goodyear	Wrangler Fortitude HT	195/75R16C 107R D WRL FORTITUDE HT TL	195/75R16C	Available	\$ 202.50	\$ 105.30	\$ -
179209436	Light Truck	Goodyear	Wrangler SR-A	LT265/60R20 121/118S WRL SR-A GM SPECIAL	LT265/60R20	Available	\$ 281.90	\$ 146.59	\$ -
179214622	Light Truck	Goodyear	Fortitude HT	LT265/70R18 124R E WRL FORTITUDE HT TL	LT265/70R18	Available	\$ 300.56	\$ 156.29	\$ 0.19
179231622	Light Truck	Goodyear	Fortitude HT	LT275/65R20 126R E WRL FORTITUDE HT TL	LT275/65R20	Available	\$ 353.96	\$ 184.06	\$ 2.36
179233622	Light Truck	Goodyear	Fortitude HT	LT215/85R16 115R E WRL FORTITUDE HT TL	LT215/85R16	Available	\$ 238.46	\$ 124.00	\$ -
179235622	Light Truck	Goodyear	Fortitude HT	LT235/80R17 120R E WRL FORTITUDE HT TL	LT235/80R17	Available	\$ 262.06	\$ 136.27	\$ -
179236622	Light Truck	Goodyear	Fortitude HT	LT245/75R17 121R E WRL FORTITUDE HT TL	LT245/75R17	Available	\$ 267.75	\$ 139.23	\$ -
179237622	Light Truck	Goodyear	Fortitude HT	LT285/70R17 121R E WRL FORTITUDE HT TL	LT285/70R17	Available	\$ 300.56	\$ 156.29	\$ -
179469492	Light Truck	Goodyear	Wrangler SR-A	LT245/70R17 119/116R E WRL SR-A OWLTL	LT245/70R17	Available	\$ 251.28	\$ 130.67	\$ -
179469622	Light Truck	Goodyear	Wrangler Fortitude HT	LT245/70R17 119R E WRL FORTITUDE HT TL	LT245/70R17	Available	\$ 249.83	\$ 129.91	\$ -
179535492	Light Truck	Goodyear	Wrangler SR-A	LT265/70R17 121/118R E WRL SR-A OWLTL	LT265/70R17	Discontinued	\$ 305.25	\$ 158.73	\$ -
179535620	Light Truck	Goodyear	Wrangler Fortitude HT	LT265/70R17 121R E WRL FORTITUDE HT TL	LT265/70R17	Available	\$ 288.35	\$ 149.94	\$ -
179636492	Light Truck	Goodyear	Wrangler SR-A	LT245/75R17 121/118R E WRL SR-A OWLTL	LT245/75R17	Available	\$ 255.00	\$ 132.60	\$ -
179696217	Light Truck	Goodyear	Wrangler SR-A	LT265/70R17 121/118S E WRL SR-A BSLTL	LT265/70R17	Available	\$ 309.12	\$ 160.74	\$ -
179745217	Light Truck	Goodyear	Wrangler SR-A	LT235/85R16 120/116R E WRL SR-A BSL TL	LT235/85R16	Discontinued	\$ 275.13	\$ 143.07	\$ -
179746492	Light Truck	Goodyear	Wrangler SR-A	LT265/75R16 123/120R E WRL SR-A OWL TL	LT265/75R16	Available	\$ 276.29	\$ 143.67	\$ -
179746620	Light Truck	Goodyear	Wrangler Fortitude HT	LT265/75R16 123R E WRL FORTITUDE HT TL	LT265/75R16	Available	\$ 276.26	\$ 143.66	\$ -
179747217	Light Truck	Goodyear	Wrangler SR-A	LT245/75R16 120/116R E WRL SR-A BSL TL	LT245/75R16	Available	\$ 237.35	\$ 123.42	\$ -
179747622	Light Truck	Goodyear	Wrangler Fortitude HT	LT245/75R16 120R E WRL FORTITUDE HT TL	LT245/75R16	Available	\$ 230.09	\$ 119.65	\$ -
179748217	Light Truck	Goodyear	Wrangler SR-A	LT225/75R16 115/112R E WRL SR-A BSL TL	LT225/75R16	Available	\$ 237.35	\$ 123.42	\$ -

Pricing is subject to change at any time with or without notice.

Please check the Government Sales website or Tire-HQ for the latest pricing information.

State of Wisconsin

Effective 04/01/2020, Expires 03/31/2021

G0007210 State Agencies Akron Bill, G0007212 Local Agencies Local Bill, G0007211 State ARI Managed Vehicles Akron Bill

Base Price Book Date: February 01, 2020

Product Code	Tire Type	Brand	Tire Line	Size and Description	Size	Item Status	Gov't Base Price Book Date:	Calculated Net Price	FET if applicable
							2/1/2020		
179748622	Light Truck	Goodyear	Wrangler Fortitude HT	LT225/75R16 115R E WRL FORTITUDE HT TL	LT225/75R16	Available	\$ 220.17	\$ 114.49	\$ -
179751217	Light Truck	Goodyear	Wrangler SR-A	LT215/85R16 115/112P E WRL SR-A BSL TL	LT215/85R16	Available	\$ 248.94	\$ 129.45	\$ -
183001436	Light Truck	Goodyear	Wrangler SR-A	245/60R18 105T SL WRL SR-A VSB TL	245/60R18	Discontinued	\$ 263.01	\$ 136.77	\$ -
183017418	Light Truck	Goodyear	Wrangler SR-A	P225/75R16 104S SL WRL SR-A OWL TL	P225/75R16	Available	\$ 203.90	\$ 106.03	\$ -
183021436	Light Truck	Goodyear	Wrangler SR-A	215/70R16 100S SL WRL SR-A VSB TL	215/70R16	Available	\$ 178.05	\$ 92.59	\$ -
183025418	Light Truck	Goodyear	Wrangler SR-A	P215/75R15 100S S2 WRL SR-A OWL TL	P215/75R15	Available	\$ 177.56	\$ 92.33	\$ -
183051217	Light Truck	Goodyear	Wrangler SR-A	P265/65R18 112T SL WRL SR-A BSL TL	P265/65R18	Available	\$ 255.00	\$ 132.60	\$ -
183051676	Light Truck	Goodyear	Wrangler SR-A	P265/65R18 112T SL WRL SR-A GM SPECIAL	P265/65R18	Discontinued	\$ 292.25	\$ 151.97	\$ -
183064418	Light Truck	Goodyear	Wrangler SR-A	P225/75R15 102S S2 WRL SR-A OWL TL	P225/75R15	Available	\$ 175.94	\$ 91.49	\$ -
183102217	Light Truck	Goodyear	Wrangler SR-A	P275/55R20 111S SL WRL SR-A BSL TL	P275/55R20	Available	\$ 235.49	\$ 122.45	\$ -
183105418	Light Truck	Goodyear	Wrangler SR-A	P235/65R17 103S S2 WRL SR-A OWL TL	P235/65R17	Available	\$ 217.98	\$ 113.35	\$ -
183106418	Light Truck	Goodyear	Wrangler SR-A	P265/70R17 113R S2 WRL SR-A OWL TL	P265/70R17	Available	\$ 230.06	\$ 119.63	\$ -
183106436	Light Truck	Goodyear	Wrangler SR-A	P265/70R17 113R S2 WRL SR-A VSB TL	P265/70R17	Available	\$ 203.23	\$ 105.68	\$ -
183107418	Light Truck	Goodyear	Wrangler SR-A	P255/75R17 113S S2 WRL SR-A OWL TL	P255/75R17	Available	\$ 246.66	\$ 128.26	\$ -
183114470	Light Truck	Goodyear	Wrangler SR-A	P245/70R17 108S S2 WRL SR-A C VSB TL	P245/70R17	Available	\$ 234.38	\$ 121.88	\$ -
183212418	Light Truck	Goodyear	Wrangler SR-A	P265/70R16 111S S2 WRL SR-A OWL TL	P265/70R16	Available	\$ 249.43	\$ 129.70	\$ -
183217418	Light Truck	Goodyear	Wrangler SR-A	P245/75R16 109S S2 WRL SR-A OWL TL	P245/75R16	Available	\$ 198.65	\$ 103.30	\$ -
183284418	Light Truck	Goodyear	Wrangler SR-A	P245/65R17 108S S2 WRL SR-A OWL TL	P245/65R17	Available	\$ 222.23	\$ 115.56	\$ -
183293436	Light Truck	Goodyear	Wrangler SR-A	P245/70R16 106S S2 WRL SR-A VSB TL	P245/70R16	Available	\$ 205.63	\$ 106.93	\$ -
183406418	Light Truck	Goodyear	Wrangler SR-A	P235/75R15 105S S2 WRL SR-A OWL TL	P235/75R15	Available	\$ 167.06	\$ 86.87	\$ -
183407418	Light Truck	Goodyear	Wrangler SR-A	P235/70R16 104S S2 WRL SR-A VSB TL	P235/70R16	Available	\$ 206.54	\$ 107.40	\$ -
183408418	Light Truck	Goodyear	Wrangler SR-A	P235/70R15 102S S2 WRL SR-A OWL TL	P235/70R15	Available	\$ 181.40	\$ 94.33	\$ -
183482418	Light Truck	Goodyear	Wrangler SR-A	P225/70R15 100S S2 WRL SR-A OWL TL	P225/70R15	Available	\$ 177.23	\$ 92.16	\$ -
183487418	Light Truck	Goodyear	Wrangler SR-A	P265/70R18 114S S2 WRL SR-A OWL TL	P265/70R18	Available	\$ 274.98	\$ 142.99	\$ -
183538418	Light Truck	Goodyear	Wrangler SR-A	P275/65R18 114T SL WRL SR-A OWL TL	P275/65R18	Available	\$ 281.77	\$ 146.52	\$ -
183539418	Light Truck	Goodyear	Wrangler SR-A	P235/75R17 108S SL WRL SR-A OWL TL	P235/75R17	Available	\$ 244.58	\$ 127.18	\$ -
183540418	Light Truck	Goodyear	Wrangler SR-A	P255/70R17 110S SL WRL SR-A OWL TL	P255/70R17	Available	\$ 227.60	\$ 118.35	\$ -
183558436	Light Truck	Goodyear	Wrangler SR-A	P265/60R18 109T S2 WRL SR-A VSB TL	P265/60R18	Available	\$ 186.85	\$ 97.16	\$ -
183579418	Light Truck	Goodyear	Wrangler SR-A	P255/65R17 108S SL WRL SR-A OWL TL	P255/65R17	Available	\$ 211.53	\$ 110.00	\$ -
183597418	Light Truck	Goodyear	Wrangler SR-A	P245/70R16 106S S2 WRL SR-A OWL TL	P245/70R16	Available	\$ 202.73	\$ 105.42	\$ -
183601418	Light Truck	Goodyear	Wrangler SR-A	P255/70R16 109S S2 WRL SR-A OWL TL	P255/70R16	Available	\$ 223.13	\$ 116.03	\$ -
183602436	Light Truck	Goodyear	Wrangler SR-A	P265/65R17 110S S2 WRL SR-A VSB TL	P265/65R17	Available	\$ 260.78	\$ 135.61	\$ -
183612418	Light Truck	Goodyear	Wrangler SR-A	P255/70R18 112T SL WRL SR-A OWL TL	P255/70R18	Discontinued	\$ 286.89	\$ 149.18	\$ -
183675436	Light Truck	Goodyear	Wrangler SR-A	P265/50R20 106S SL WRL SR-A VSB TL	P265/50R20	Available	\$ 285.78	\$ 148.61	\$ -
183678418	Light Truck	Goodyear	Wrangler SR-A	P215/65R17 98S S2 WRL SR-A OWL TL	P215/65R17	Available	\$ 158.59	\$ 82.47	\$ -
183680418	Light Truck	Goodyear	Wrangler SR-A	P235/75R16 109S XL WRL SR-A OWL TL	P235/75R16	Available	\$ 225.73	\$ 117.38	\$ -
183753418	Light Truck	Goodyear	Wrangler SR-A	P265/75R15 112S S2 WRL SR-A OWL TL	P265/75R15	Discontinued	\$ 223.65	\$ 116.30	\$ -
183783418	Light Truck	Goodyear	Wrangler SR-A	P235/70R17 108S SL WRL SR-A OWL TL	P235/70R17	Discontinued	\$ 260.50	\$ 135.46	\$ -
183857418	Light Truck	Goodyear	Wrangler SR-A	P265/75R16 114S S2 WRL SR-A OWL TL	P265/75R16	Available	\$ 227.33	\$ 118.21	\$ -
183934436	Light Truck	Goodyear	Wrangler SR-A	P275/60R20 114S S2 WRL SR-A VSB TL	P275/60R20	Available	\$ 200.00	\$ 104.00	\$ -
183934470	Light Truck	Goodyear	Wrangler SR-A	P275/60R20 114S SL WRL SR-A SL VSB TL	P275/60R20	Available	\$ 190.33	\$ 98.97	\$ -
183934492	Light Truck	Goodyear	Wrangler SR-A	P275/60R20 114S SL WRL SR-A OWL TL	P275/60R20	Available	\$ 196.78	\$ 102.33	\$ -
183987418	Light Truck	Goodyear	Wrangler SR-A	P255/65R16 106S S2 WRL SR-A OWL TL	P255/65R16	Discontinued	\$ 219.80	\$ 114.30	\$ -
184140786	Light Truck	Goodyear	WinterCommand LT	LT245/70R17 119Q E WINTERCOMMAND LT TL	LT245/70R17	Available	\$ 291.81	\$ 151.74	\$ -
184151786	Light Truck	Goodyear	WinterCommand LT	LT245/75R16 120Q E WINTERCOMMAND LT TL	LT245/75R16	Available	\$ 270.94	\$ 140.89	\$ -
184152786	Light Truck	Goodyear	WinterCommand LT	LT265/70R17 121Q E WINTERCOMMAND LT	LT265/70R17	Available	\$ 309.63	\$ 161.01	\$ -
184153786	Light Truck	Goodyear	WinterCommand LT	LT265/75R16 123Q E WINTERCOMMAND LT	LT265/75R16	Available	\$ 276.19	\$ 143.62	\$ -
184290786	Light Truck	Goodyear	WinterCommand LT	LT245/75R17 121Q E WINTERCOMMAND LT TL	LT245/75R17	Available	\$ 290.81	\$ 151.22	\$ -
184432786	Light Truck	Goodyear	WinterCommand LT	LT275/70R18 125Q E WINTERCOMMAND LT	LT275/70R18	Available	\$ 336.00	\$ 174.72	\$ 1.32
268289372	Light Truck	Goodyear	Eagle UG ICE WRT	LT265/70R17 121Q E ULTRA GRIP ICE WRT TL	LT265/70R17	Available	\$ 337.44	\$ 175.47	\$ -
268290372	Light Truck	Goodyear	Eagle UG ICE WRT	LT245/75R17 121Q E ULTRA GRIP ICE WRT TL	LT245/75R17	Available	\$ 310.69	\$ 161.56	\$ -
268598372	Light Truck	Goodyear	Eagle UG ICE WRT	LT245/70R17 119Q E ULTRA GRIP ICE WRT TL	LT245/70R17	Available	\$ 318.06	\$ 165.39	\$ -
268600372	Light Truck	Goodyear	Eagle UG ICE WRT	LT275/70R18 125Q E ULTRA GRIP ICE WRT TL	LT275/70R18	Available	\$ 366.19	\$ 190.42	\$ 1.32
268607372	Light Truck	Goodyear	Eagle UG ICE WRT	LT245/75R16 120Q E ULTRA GRIP ICE WRT TL	LT245/75R16	Available	\$ 300.00	\$ 156.00	\$ -
268610372	Light Truck	Goodyear	Eagle UG ICE WRT	LT265/75R16 123Q E ULTRA GRIP ICE WRT TL	LT265/75R16	Available	\$ 301.00	\$ 156.52	\$ -
312007027	Light Truck	Goodyear	Wrangler DuraTrac	31X10.50R15LT 109Q C WRL DURATRAC TL	31X10.50R15LT	Available	\$ 271.21	\$ 141.03	\$ -
312008027	Light Truck	Goodyear	Wrangler DuraTrac	LT235/75R15 104/101Q C WRL DURATRAC TL	LT235/75R15	Available	\$ 254.71	\$ 132.45	\$ -
312009142	Light Truck	Goodyear	Wrangler DuraTrac	LT225/75R16 115/112Q E WRL DURATRAC TL	LT225/75R16	Available	\$ 306.30	\$ 159.28	\$ -
312010142	Light Truck	Goodyear	Wrangler DuraTrac	LT215/85R16 115/112Q E WRL DURATRAC TL	LT215/85R16	Available	\$ 279.45	\$ 145.31	\$ -
312011142	Light Truck	Goodyear	Wrangler DuraTrac	LT275/65R18 123/120Q E WRL DURATRAC TL	LT275/65R18	Available	\$ 385.29	\$ 200.35	\$ -
312012142	Light Truck	Goodyear	Wrangler DuraTrac	LT275/70R18 125/118Q E WRL DURATRAC TL	LT275/70R18	Available	\$ 387.99	\$ 201.75	\$ 1.32
312013142	Light Truck	Goodyear	Wrangler DuraTrac	LT315/75R16 127/124Q E WRL DURATRAC TL	LT315/75R16	Available	\$ 363.19	\$ 188.86	\$ 3.40
312014142	Light Truck	Goodyear	Wrangler DuraTrac	LT265/70R17 121/118Q E WRL DURATRAC TL	LT265/70R17	Available	\$ 333.88	\$ 173.62	\$ -
312015027	Light Truck	Goodyear	Wrangler DuraTrac	LT285/70R17 121/118Q D WRL DURATRAC TL	LT285/70R17	Available	\$ 366.24	\$ 190.44	\$ -
312016142	Light Truck	Goodyear	Wrangler DuraTrac	LT325/65R18 127/124Q E WRL DURATRAC TL	LT325/65R18	Available	\$ 551.39	\$ 286.72	\$ 3.40
312017027	Light Truck	Goodyear	Wrangler DuraTrac	LT245/75R16 108/104Q C WRL DURATRAC TL	LT245/75R16	Available	\$ 276.48	\$ 143.77	\$ -
312018027	Light Truck	Goodyear	Wrangler DuraTrac	LT265/75R16 112/109Q C WRL DURATRAC TL	LT265/75R16	Available	\$ 270.13	\$ 140.47	\$ -
312019027	Light Truck	Goodyear	Wrangler DuraTrac	LT265/70R17 112/109Q C WRL DURATRAC TL	LT265/70R17	Available	\$ 320.31	\$ 166.56	\$ -
312020027	Light Truck	Goodyear	Wrangler DuraTrac	33X12.50R15LT 108Q C WRL DURATRAC TL	33X12.50R15LT	Available	\$ 321.43	\$ 167.14	\$ -
312022142	Light Truck	Goodyear	Wrangler DuraTrac	LT245/70R17 119/116Q E WRL DURATRAC TL	LT245/70R17	Available	\$ 321.85	\$ 167.36	\$ -
312023027	Light Truck	Goodyear	Wrangler DuraTrac	LT245/75R17 121/118Q E WRL DURATRAC TL	LT245/75R17	Available	\$ 316.83	\$ 164.75	\$ -
312024142	Light Truck	Goodyear	Wrangler DuraTrac	LT295/65R18 127/124Q E WRL DURATRAC TL	LT295/65R18	Available	\$ 383.88	\$ 199.62	\$ 3.40
312025142	Light Truck	Goodyear	Wrangler DuraTrac	LT275/65R20 126/123Q E WRL DURATRAC TL	LT275/65R20	Available	\$ 476.69	\$ 247.88	\$ 2.36
312028142	Light Truck	Goodyear	Wrangler DuraTrac	LT285/60R20 125/112Q E WRL DURATRAC TL	LT285/60R20	Available	\$ 523.55	\$ 272.25	\$ 1.32
312029142	Light Truck	Goodyear	Wrangler DuraTrac	LT325/60R20 126Q E WRL DURATRAC TL	LT325/60R20	Available	\$ 590.00	\$ 306.80	\$ 2.36
312030142	Light Truck	Goodyear	Wrangler DuraTrac	LT305/55R20 121/118Q E WRL DURATRAC TL	LT305/55R20	Available	\$ 543.68	\$ 282.71	\$ -

Pricing is subject to change at any time with or without notice.

Please check the Government Sales website or Tire-HQ for the latest pricing information.

State of Wisconsin

Effective 04/01/2020, Expires 03/31/2021

G0007210 State Agencies Akron Bill, G0007212 Local Agencies Local Bill, G0007211 State ARI Managed Vehicles Akron Bill

Base Price Book Date: February 01, 2020

Product Code	Tire Type	Brand	Tire Line	Size and Description	Size	Item Status	Gov't Base Price Book Date:	Calculated Net Price	FET if applicable
							2/1/2020		
312031142	Light Truck	Goodyear	Wrangler DuraTrac	LT315/70R17 121/118Q D WRL DURATRAC TL	LT315/70R17	Available	\$ 437.54	\$ 227.52	\$ -
312032142	Light Truck	Goodyear	Wrangler DuraTrac	LT235/80R17 120/117Q E WRL DURATRAC BSL	LT235/80R17	Available	\$ 331.75	\$ 172.51	\$ -
312034142	Light Truck	Goodyear	Wrangler DuraTrac	LT265/75R16 123/120P E WRL DURATRAC BSL	LT265/75R16	Available	\$ 287.25	\$ 149.37	\$ -
312035142	Light Truck	Goodyear	Wrangler DuraTrac	LT285/75R16 126/123P E WRL DURATRAC BSL	LT285/75R16	Available	\$ 322.25	\$ 167.57	\$ 2.36
312036142	Light Truck	Goodyear	Wrangler DuraTrac	LT235/85R16 120/116Q E WRL DURATRAC TL	LT235/85R16	Available	\$ 288.56	\$ 150.05	\$ -
312052027	Light Truck	Goodyear	Wrangler DuraTrac	LT285/70R17 121Q E WRL DURATRAC OWL TL	LT285/70R17	Available	\$ 375.35	\$ 195.18	\$ -
312053142	Light Truck	Goodyear	Wrangler DuraTrac	LT295/70R17 121Q E WRL DURATRAC BSL TL	LT295/70R17	Available	\$ 410.33	\$ 213.37	\$ -
312054142	Light Truck	Goodyear	Wrangler DuraTrac	35X12.50R17LT 121Q E WRL DURATRAC BSL TL	35X12.50R17LT	Available	\$ 427.89	\$ 222.50	\$ -
312055027	Light Truck	Goodyear	Wrangler DuraTrac	LT285/65R18 121Q D WRL DURATRAC OWL TL	LT285/65R18	Available	\$ 390.14	\$ 202.87	\$ -
312058027	Light Truck	Goodyear	Wrangler DuraTrac	LT285/65R18 125Q E WRL DURATRAC OWL TL	LT285/65R18	Available	\$ 417.05	\$ 216.87	\$ 1.32
312059142	Light Truck	Goodyear	Wrangler DuraTrac	LT285/75R18 129Q E WRL DURATRAC BSL TL	LT285/75R18	Available	\$ 437.24	\$ 227.36	\$ 5.48
312060142	Light Truck	Goodyear	Wrangler DuraTrac	35X12.50R18LT 118Q D WRL DURATRAC BSL TL	35X12.50R18LT	Available	\$ 439.99	\$ 228.79	\$ -
312061142	Light Truck	Goodyear	Wrangler DuraTrac	35X12.50R18LT 123Q E WRL DURATRAC BSL TL	35X12.50R18LT	Available	\$ 473.55	\$ 246.25	\$ -
312063142	Light Truck	Goodyear	Wrangler DuraTrac	35X12.50R20LT 121Q E WRL DURATRAC BSL TL	35X12.50R20LT	Available	\$ 484.31	\$ 251.84	\$ -
312064142	Light Truck	Goodyear	Wrangler DuraTrac	33X12.50R20LT 114Q E WRL DURATRAC BSL TL	33X12.50R20LT	Available	\$ 466.38	\$ 242.52	\$ -
312065027	Light Truck	Goodyear	Wrangler DuraTrac	LT275/70R18 125R E WRL DURATRAC OWL TL	LT275/70R18	Available	\$ 309.69	\$ 161.04	\$ 1.32
312067142	Light Truck	Goodyear	Wrangler DuraTrac	LT275/65R18 113Q C WRL DURATRAC BSL TL	LT275/65R18	Available	\$ 287.13	\$ 149.31	\$ -
312249027	Light Truck	Goodyear	Wrangler DuraTrac	LT245/75R16 120/116Q E WRL DURATRAC OWL	LT245/75R16	Available	\$ 291.34	\$ 151.50	\$ -
357011294	Light Truck	Goodyear	Fierce Attitude M/T	LT275/65R20 126Q E FIERCE ATTITUDE M/T	LT275/65R20	Available	\$ 396.98	\$ 206.43	\$ 2.36
357012294	Light Truck	Goodyear	Fierce Attitude M/T	LT285/60R20 125Q E FIERCE ATTITUDE M/T	LT285/60R20	Available	\$ 436.66	\$ 227.06	\$ 1.32
357013294	Light Truck	Goodyear	Fierce Attitude M/T	35X12.50R20LT 121Q E FIERCE ATTITUDE M/T	35X12.50R20LT	Available	\$ 433.29	\$ 225.31	\$ -
357014294	Light Truck	Goodyear	Fierce Attitude M/T	35X12.50R18LT 123Q E FIERCE ATTITUDE M/T	35X12.50R18LT	Available	\$ 423.86	\$ 220.41	\$ -
357194294	Light Truck	Goodyear	Fierce Attitude M/T	LT315/75R16 127P E FIERCE ATTITUDE M/T BSL	LT315/75R16	Available	\$ 320.66	\$ 166.74	\$ 3.40
357328294	Light Truck	Goodyear	Fierce Attitude M/T	LT235/85R16 120P E FIERCE ATTITUDE M/T BSL	LT235/85R16	Available	\$ 259.95	\$ 135.17	\$ -
357334294	Light Truck	Goodyear	Fierce Attitude M/T	LT265/75R16 123P E FIERCE ATTITUDE M/T BSL	LT265/75R16	Available	\$ 288.39	\$ 149.96	\$ -
357351294	Light Truck	Goodyear	Fierce Attitude M/T	35X12.50R17LT 119P D FIERCE ATTITUDE M/T BSL	35X12.50R17LT	Available	\$ 393.99	\$ 204.87	\$ -
357368294	Light Truck	Goodyear	Fierce Attitude M/T	LT265/70R17 121P E FIERCE ATTITUDE M/T BSL	LT265/70R17	Available	\$ 297.88	\$ 154.90	\$ -
357379294	Light Truck	Goodyear	Fierce Attitude M/T	LT275/70R18 125/122P E ATTITUDE M/T TL	LT275/70R18	Available	\$ 357.44	\$ 185.87	\$ 1.32
357435295	Light Truck	Goodyear	Fierce Attitude M/T	LT285/70R17 121P D FIERCE ATTITUDE M/T OWL	LT285/70R17	Available	\$ 322.15	\$ 167.52	\$ -
357442088	Light Truck	Goodyear	Fierce Attitude M/T	LT275/65R18 123P E FIERCE ATTITUDE M/T BSW	LT275/65R18	Available	\$ 364.21	\$ 189.39	\$ -
357523294	Light Truck	Goodyear	Fierce Attitude M/T	LT325/65R18 127P E FIERCE ATTITUDE M/T BSL	LT325/65R18	Available	\$ 402.36	\$ 209.23	\$ 3.40
357584294	Light Truck	Goodyear	Fierce Attitude M/T	LT285/75R16 126P E FIERCE ATTITUDE M/T BSL	LT285/75R16	Available	\$ 308.70	\$ 160.52	\$ 2.36
357797294	Light Truck	Goodyear	Fierce Attitude M/T	LT245/75R16 120P E FIERCE ATTITUDE M/T BSL	LT245/75R16	Available	\$ 246.18	\$ 128.01	\$ -
357814294	Light Truck	Goodyear	Fierce Attitude M/T	LT225/75R16 115P E FIERCE ATTITUDE M/T BSL	LT225/75R16	Discontinued	\$ 266.62	\$ 138.64	\$ -
403074417	Light Truck	Goodyear	Wrangler HP	255/70R18 113T SL WRLHP VSB	255/70R18	Available	\$ 509.71	\$ 265.05	\$ -
4030105174	Light Truck	Goodyear	Wrangler HP	P235/65R17 103S S2 WRL HP VSB RPTL	P235/65R17	Discontinued	\$ 305.73	\$ 158.98	\$ -
403113174	Light Truck	Goodyear	Wrangler HP	P215/70R16 99S S2 WRL HP VSB RPTL	P215/70R16	Available	\$ 259.49	\$ 134.93	\$ -
403207174	Light Truck	Goodyear	Wrangler HP	P215/70R16 99H S2 WRL HP VSB RPTL	P215/70R16	Discontinued	\$ 240.10	\$ 124.85	\$ -
403422171	Light Truck	Goodyear	Wrangler HP	P265/70R17 113S S2 WRL HP VSB RPTL	P265/70R17	Available	\$ 209.68	\$ 109.03	\$ -
403422658	Light Truck	Goodyear	Wrangler HP	P265/70R17 113S S2 WRL HP BSL RPTL	P265/70R17	Available	\$ 202.90	\$ 105.51	\$ -
403934169	Light Truck	Goodyear	Wrangler HP	P275/60R20 114S S2 WRL HP OWL RPTL	P275/60R20	Available	\$ 286.40	\$ 148.93	\$ -
403934174	Light Truck	Goodyear	Wrangler HP	P275/60R20 114S S2 WRL HP VSB RPTL	P275/60R20	Available	\$ 283.81	\$ 147.58	\$ -
410422176	Light Truck	Goodyear	Wrangler AT/S	P265/70R17 113S S2 WRL AT/S OWL TL	P265/70R17	Available	\$ 200.34	\$ 104.18	\$ -
410422177	Light Truck	Goodyear	Wrangler AT/S	P265/70R17 113S S2 WRL AT/S BSL TL	P265/70R17	Available	\$ 185.03	\$ 96.22	\$ -
410648800	Light Truck	Goodyear	Wrangler AT/S	P275/55R20 111T SL WRL AT/S TL	P275/55R20	Available	\$ 251.11	\$ 130.58	\$ -
411154177	Light Truck	Goodyear	Wrangler AT/S	LT215/75R15 106/103S D WRL AT/S BSL RPTL	LT215/75R15	Available	\$ 278.87	\$ 145.01	\$ -
411303176	Light Truck	Goodyear	Wrangler AT/S	LT275/65R20 126S WRL AT/S OWL TL	LT275/65R20	Discontinued	\$ 459.62	\$ 239.00	\$ 2.36
411958176	Light Truck	Goodyear	Wrangler AT/S	LT275/65R18 C WRL AT/S OWL TL	LT275/65R18	Available	\$ 334.17	\$ 173.77	\$ -
723121631	Light Truck	Goodyear	Radial LS (Limo)	LT235/60R17 E RADIAL LS TL	LT235/60R17	Available	\$ 471.73	\$ 245.30	\$ -
724857519	Light Truck	Goodyear	Endurance Trailer	ST225/75R15 117N LR-E ENDURANCE BSW TL	ST225/75R15	Available	\$ 167.19	\$ 86.94	\$ -
724858519	Light Truck	Goodyear	Endurance Trailer	ST235/80R16 123N LR-E ENDURANCE BSW TL	ST235/80R16	Available	\$ 206.51	\$ 107.39	\$ -
724860519	Light Truck	Goodyear	Endurance Trailer	ST235/85R16 125N LR-E ENDURANCE BSW TL	ST235/85R16	Available	\$ 227.56	\$ 118.33	\$ 1.32
724861519	Light Truck	Goodyear	Endurance Trailer	ST205/75R15 107N LR-D ENDURANCE BSW TL	ST205/75R15	Available	\$ 151.41	\$ 78.73	\$ -
724862519	Light Truck	Goodyear	Endurance Trailer	ST255/85R16 129N LR-E ENDURANCE BSW TL	ST255/85R16	Available	\$ 259.89	\$ 135.14	\$ 5.48
724864519	Light Truck	Goodyear	Endurance Trailer	ST205/75R14 105N LR-D ENDURANCE BSW TL	ST205/75R14	Available	\$ 148.00	\$ 76.96	\$ -
724865519	Light Truck	Goodyear	Endurance Trailer	ST215/75R14 108N LR-D ENDURANCE BSW TL	ST215/75R14	Available	\$ 149.74	\$ 77.86	\$ -
727018232	Light Truck	Goodyear	Wrangler HP All Weather	255/55R19 111V WRL HP ALL WEATHER BLT TL	255/55R19	Available	\$ 516.50	\$ 268.58	\$ -
740036515	Light Truck	Goodyear	Wrangler AT	LT195/75R14 C WRL AT HBW TL	LT195/75R14	Available	\$ 317.66	\$ 165.18	\$ -
741001681	Light Truck	Goodyear	Wrangler Trailrunner A/T	245/60R18 105T SL WRL TRAILRUNN A/T BSL	245/60R18	Available	\$ 208.06	\$ 108.19	\$ -
741042680	Light Truck	Goodyear	Wrangler Trailrunner A/T	265/70R17 115T SL WRL TRAILRUNNER A/T	265/70R17	Available	\$ 200.61	\$ 104.32	\$ -
741043680	Light Truck	Goodyear	Wrangler Trailrunner A/T	235/70R16 106T SL WRL TRAILRUNNER A/T	235/70R16	Available	\$ 170.75	\$ 88.79	\$ -
741045680	Light Truck	Goodyear	Wrangler Trailrunner A/T	265/70R16 112T SL WRL TRAILRUNNER A/T	265/70R16	Available	\$ 194.61	\$ 101.20	\$ -
741057680	Light Truck	Goodyear	Wrangler Trailrunner A/T	265/75R16 116T SL WRL TRAILRUNNER A/T	265/75R16	Available	\$ 198.48	\$ 103.21	\$ -
741060681	Light Truck	Goodyear	Wrangler Trailrunner A/T	245/70R17 110T SL WRL TRAILRUNNER A/T	245/70R17	Available	\$ 218.06	\$ 113.39	\$ -
741061680	Light Truck	Goodyear	Wrangler Trailrunner A/T	265/65R17 112T SL WRL TRAILRUNNER A/T	265/65R17	Available	\$ 221.98	\$ 115.43	\$ -
741065681	Light Truck	Goodyear	Wrangler Trailrunner A/T	275/55R20 113T SL WRL TRAILRUNNER A/T	275/55R20	Available	\$ 261.16	\$ 135.80	\$ -
741066680	Light Truck	Goodyear	Wrangler Trailrunner A/T	275/65R18 116T SL WRL TRAILRUNNER A/T	275/65R18	Available	\$ 258.65	\$ 134.50	\$ -
741067680	Light Truck	Goodyear	Wrangler Trailrunner A/T	255/70R17 112T SL WRL TRAILRUNNER A/T	255/70R17	Available	\$ 220.68	\$ 114.75	\$ -
741067681	Light Truck	Goodyear	Wrangler Trailrunner A/T	255/70R17 112T SL WRL TRAILRUNN A/T BSL	255/70R17	Available	\$ 150.00	\$ 78.00	\$ -
741068680	Light Truck	Goodyear	Wrangler Trailrunner A/T	265/65R18 114T SL WRL TRAILRUNNER A/T	265/65R18	Available	\$ 250.70	\$ 130.36	\$ -
741070680	Light Truck	Goodyear	Wrangler Trailrunner A/T	265/70R18 116T SL WRL TRAILRUNNER A/T	265/70R18	Available	\$ 246.73	\$ 128.30	\$ -
741073681	Light Truck	Goodyear	Wrangler Trailrunner A/T	275/60R20 115T SL WRL TRAILRUNNER A/T	275/60R20	Available	\$ 288.62	\$ 150.08	\$ -
741074680	Light Truck	Goodyear	Wrangler Trailrunner A/T	255/70R18 113T SL WRL TRAILRUNNER A/T	255/70R18	Available	\$ 253.31	\$ 131.72	\$ -
741126680	Light Truck	Goodyear	Wrangler Trailrunner A/T	235/75R15 105S SL WRL TRAILRUNNER A/T	235/75R15	Available	\$ 143.65	\$ 74.70	\$ -
741127680	Light Truck	Goodyear	Wrangler Trailrunner A/T	255/70R16 111S SL WRL TRAILRUNNER A/T	255/70R16	Available	\$ 190.84	\$ 99.24	\$ -
741128680	Light Truck	Goodyear	Wrangler Trailrunner A/T	245/75R16 111S SL WRL TRAILRUNNER A/T	245/75R16	Available	\$ 186.73	\$ 97.10	\$ -

Pricing is subject to change at any time with or without notice.

Please check the Government Sales website or Tire-HQ for the latest pricing information.

State of Wisconsin

Effective 04/01/2020, Expires 03/31/2021

G0007210 State Agencies Akron Bill, G0007212 Local Agencies Local Bill, G0007211 State ARI Managed Vehicles Akron Bill

Base Price Book Date: February 01, 2020

Product Code	Tire Type	Brand	Tire Line	Size and Description	Size	Item Status	Gov't Base Price Book Date:	Calculated Net Price	FET if applicable
							2/1/2020		
741129680	Light Truck	Goodyear	Wrangler Trailrunner A/T	225/75R16 104S SL WRL TRAILRUNNER A/T	225/75R16	Available	\$ 178.79	\$ 92.97	\$ -
741130680	Light Truck	Goodyear	Wrangler Trailrunner A/T	265/60R18 110T SL WRL TRAILRUNNER A/T	265/60R18	Available	\$ 258.55	\$ 134.45	\$ -
741131680	Light Truck	Goodyear	Wrangler Trailrunner A/T	225/75R15 102T SL WRL TRAILRUNNER A/T	225/75R15	Available	\$ 164.06	\$ 85.31	\$ -
741134681	Light Truck	Goodyear	Wrangler Trailrunner A/T	235/70R17 109T XL WRL TRAILRUNNER A/T	235/70R17	Available	\$ 217.78	\$ 113.25	\$ -
741176681	Light Truck	Goodyear	Wrangler Trailrunner A/T	285/45R22 114T SL WRL TRAILRUNR AT BSL	285/45R22	Available	\$ 268.55	\$ 139.65	\$ -
741178681	Light Truck	Goodyear	Wrangler Trailrunner A/T	275/60R20 115S SL WRL TRAILRUNR AT BSL	275/60R20	Available	\$ 190.33	\$ 98.97	\$ -
741250681	Light Truck	Goodyear	Wrangler Trailrunner A/T	235/60R18 103T SL WRL TRAILRUNR AT BSL	235/60R18	Available	\$ 217.74	\$ 113.22	\$ -
741494333	Light Truck	Goodyear	Wranglerl ArmorTrac	P245/65R17 105T SL WRANGLER ARMORTRAC TL	P245/65R17	Discontinued	\$ 232.66	\$ 120.98	\$ -
741508333	Light Truck	Goodyear	Wranglerl ArmorTrac	P245/70R17 108T SL WRANGLER ARMORTRAC TL	P245/70R17	Discontinued	\$ 234.10	\$ 121.73	\$ -
741558334	Light Truck	Goodyear	Wranglerl ArmorTrac	P265/60R18 109T SL WRANGLER ARMORTRAC TL	P265/60R18	Discontinued	\$ 245.66	\$ 127.74	\$ -
741592681	Light Truck	Goodyear	Wrangler Trailrunner A/T	245/65R17 107T SL WRL TRAILRUNNER A/T	245/65R17	Available	\$ 217.53	\$ 113.12	\$ -
741649334	Light Truck	Goodyear	Wranglerl ArmorTrac	P275/60R20 114T SL WRANGLER ARMORTRAC TL	P275/60R20	Discontinued	\$ 322.98	\$ 167.95	\$ -
741757680	Light Truck	Goodyear	Wrangler Trailrunner A/T	225/65R17 102T SL WRL TRAILRUNR AT OWL	225/65R17	Available	\$ 193.55	\$ 100.65	\$ -
741762680	Light Truck	Goodyear	Wrangler Trailrunner A/T	245/70R16 107S SL WRL TRAILRUNNER A/T	245/70R16	Available	\$ 189.34	\$ 98.46	\$ -
741996681	Light Truck	Goodyear	Wrangler Trailrunner A/T	235/65R17 104T SL WRL TRAILRUNR AT BSL	235/65R17	Available	\$ 187.50	\$ 97.50	\$ -
742014680	Light Truck	Goodyear	Wrangler Trailrunner A/T	LT265/70R18 124S E WRL TRAILRUNNER AT	LT265/70R18	Available	\$ 254.88	\$ 132.54	\$ 0.19
742096680	Light Truck	Goodyear	Wrangler Trailrunner A/T	LT285/70R17 121R E WRL TRAILRUNNER AT	LT285/70R17	Available	\$ 282.50	\$ 146.90	\$ -
742103681	Light Truck	Goodyear	Wrangler Trailrunner A/T	LT245/75R16 120S E WRL TRAILRUNNER AT	LT245/75R16	Available	\$ 214.55	\$ 111.57	\$ -
742104681	Light Truck	Goodyear	Wrangler Trailrunner A/T	LT245/75R17 121S E WRL TRAILRUNNER AT	LT245/75R17	Available	\$ 241.69	\$ 125.68	\$ -
742120681	Light Truck	Goodyear	Wrangler Trailrunner A/T	LT245/70R17 119R E WRL TRAILRUNNER AT	LT245/70R17	Available	\$ 248.09	\$ 129.01	\$ -
742138680	Light Truck	Goodyear	Wrangler Trailrunner A/T	LT285/75R16 126R E WRL TRAILRUNNER AT	LT285/75R16	Available	\$ 251.06	\$ 130.55	\$ 2.36
742303680	Light Truck	Goodyear	Wrangler Trailrunner A/T	LT275/65R20 126S E WRL TRAILRUNNER AT	LT275/65R20	Available	\$ 379.63	\$ 197.41	\$ 2.36
742303681	Light Truck	Goodyear	Wrangler Trailrunner A/T	LT275/65R20 126S E WRL TRAILRUNR AT BSL	LT275/65R20	Available	\$ 345.00	\$ 179.40	\$ 2.36
742509680	Light Truck	Goodyear	Wrangler Trailrunner A/T	30X9.50R15LT 104R C WRL TRAILRUNNER AT	30X9.50R15LT	Available	\$ 223.02	\$ 115.97	\$ -
742510680	Light Truck	Goodyear	Wrangler Trailrunner A/T	31X10.50R15LT 109R C WRL TRAILRUNNER AT	31X10.50R15LT	Available	\$ 208.93	\$ 108.64	\$ -
742515680	Light Truck	Goodyear	Wrangler Trailrunner A/T	LT265/75R16 112R C WRL TRAILRUNNER AT	LT265/75R16	Discontinued	\$ 240.88	\$ 125.26	\$ -
742517681	Light Truck	Goodyear	Wrangler Trailrunner A/T	LT215/85R16 115R E WRL TRAILRUNNER AT	LT215/85R16	Available	\$ 223.03	\$ 115.98	\$ -
742613681	Light Truck	Goodyear	Wrangler Trailrunner A/T	LT235/80R17 120R E WRL TRAILRUNNER AT	LT235/80R17	Available	\$ 251.11	\$ 130.58	\$ -
742646680	Light Truck	Goodyear	Wrangler Trailrunner A/T	LT275/70R18 125R E WRL TRAILRUNNER AT	LT275/70R18	Available	\$ 278.99	\$ 145.07	\$ 1.32
742661681	Light Truck	Goodyear	Wrangler Trailrunner A/T	LT265/70R17 121S E WRL TRAILRUNNER AT	LT265/70R17	Available	\$ 259.96	\$ 135.18	\$ -
742745681	Light Truck	Goodyear	Wrangler Trailrunner A/T	LT235/85R16 120R E WRL TRAILRUNNER AT	LT235/85R16	Available	\$ 208.93	\$ 108.64	\$ -
742746334	Light Truck	Goodyear	Wranglerl ArmorTrac	LT265/75R16 123/120R E WRL ARMORTRAC TL	LT265/75R16	Discontinued	\$ 261.56	\$ 136.01	\$ -
742746680	Light Truck	Goodyear	Wrangler Trailrunner A/T	LT265/75R16 123R E WRL TRAILRUNNER AT	LT265/75R16	Available	\$ 218.73	\$ 113.74	\$ -
742748681	Light Truck	Goodyear	Wrangler Trailrunner A/T	LT225/75R16 115R E WRL TRAILRUNNER AT	LT225/75R16	Available	\$ 202.91	\$ 105.51	\$ -
742965680	Light Truck	Goodyear	Wrangler Trailrunner A/T	LT275/65R18 123S E WRL TRAILRUNNER AT	LT275/65R18	Available	\$ 308.16	\$ 160.24	\$ -
744154900	Light Truck	Goodyear	Wrangler HT	LT215/75R15 106/103Q D WRL HT OL BSL TL	LT215/75R15	Available	\$ 248.23	\$ 129.08	\$ -
744395900	Light Truck	Goodyear	Wrangler HT	LT245/75R16 120/116R E WRL HT OL BSL TL	LT245/75R16	Available	\$ 230.09	\$ 119.65	\$ -
744725502	Light Truck	Goodyear	Wrangler HT/S	LT235/85R16E WRL HT/S BSL TL	LT235/85R16	Available	\$ 241.70	\$ 125.68	\$ -
744821900	Light Truck	Goodyear	Wrangler HT	LT215/85R16E WRL HT OL BSL TL	LT215/85R16	Available	\$ 239.12	\$ 124.34	\$ -
744826802	Light Truck	Goodyear	Wrangler HT	LT235/75R15C WRL HT OL BSL TL	LT235/75R15	Available	\$ 215.38	\$ 112.00	\$ -
744830900	Light Truck	Goodyear	Wrangler HT	LT225/75R16E WRL HT OL BSL TL	LT225/75R16	Available	\$ 217.20	\$ 112.94	\$ -
745173516	Light Truck	Goodyear	Assurance CS TripleTrd	235/65R17 104H SL ASSUR CS TRPLTRD AS	235/65R17	Discontinued	\$ 238.14	\$ 123.83	\$ -
745205516	Light Truck	Goodyear	Assurance CS TripleTrd	P215/70R16 99T SL ASSUR CS TRPLTRD AS	P215/70R16	Discontinued	\$ 212.04	\$ 110.26	\$ -
745500516	Light Truck	Goodyear	Assurance CS TripleTrd	P265/70R16 111T SL ASSUR CS TRPLTRD AS	P265/70R16	Available	\$ 244.93	\$ 127.36	\$ -
745551516	Light Truck	Goodyear	Assurance CS TripleTrd	P225/70R16 101T SL ASSUR CS TRPLTRD AS	P225/70R16	Discontinued	\$ 216.98	\$ 112.83	\$ -
745554516	Light Truck	Goodyear	Assurance CS TripleTrd	235/60R17 102H SL ASSUR CS TRPLTRD AS	235/60R17	Available	\$ 246.58	\$ 128.22	\$ -
745560516	Light Truck	Goodyear	Assurance CS TripleTrd	255/60R17 105H SL ASSUR CS TRPLTRD AS	255/60R17	Available	\$ 256.76	\$ 133.52	\$ -
745561516	Light Truck	Goodyear	Assurance CS TripleTrd	225/65R17 102H SL ASSUR CS TRPLTRD AS	225/65R17	Discontinued	\$ 229.84	\$ 119.52	\$ -
745592516	Light Truck	Goodyear	Assurance CS TripleTrd	235/55R19 101V SL ASSUR CS TRPLTRD AS	235/55R19	Discontinued	\$ 316.94	\$ 164.81	\$ -
745595516	Light Truck	Goodyear	Assurance CS TripleTrd	P245/55R19 103T SL ASSUR CS TRPLTRD AS	P245/55R19	Discontinued	\$ 273.34	\$ 142.14	\$ -
745611516	Light Truck	Goodyear	Assurance CS TripleTrd	P265/65R17 110T SL ASSUR CS TRPLTRD AS	P265/65R17	Discontinued	\$ 271.24	\$ 141.04	\$ -
745622516	Light Truck	Goodyear	Assurance CS TripleTrd	P255/65R18 109T SL ASSUR CS TRPLTRD AS	P255/65R18	Discontinued	\$ 280.59	\$ 145.91	\$ -
745647516	Light Truck	Goodyear	Assurance CS TripleTrd	255/55R18 109H XL ASSUR CS TRPLTRD AS	255/55R18	Discontinued	\$ 279.18	\$ 145.17	\$ -
748014572	Light Truck	Goodyear	Wrangler AT Adventure	LT265/70R18 124S E WRL AT ADVENTURE BSL	LT265/70R18	Available	\$ 366.30	\$ 190.48	\$ 0.19
748015572	Light Truck	Goodyear	Wrangler AT Adventure	LT285/60R20 125R E WRL AT ADVENTURE BSL	LT285/60R20	Available	\$ 466.49	\$ 242.57	\$ 1.32
748093572	Light Truck	Goodyear	Wrangler AT Adventure	LT285/65R18 125R E WRL AT ADVENTURE BSL	LT285/65R18	Available	\$ 364.25	\$ 189.41	\$ 1.32
748094572	Light Truck	Goodyear	Wrangler AT Adventure	LT305/55R20 121R E WRL AT ADVENTURE BSL	LT305/55R20	Available	\$ 529.58	\$ 275.38	\$ -
748096571	Light Truck	Goodyear	Wrangler AT Adventure	LT285/70R17 121R E WRL AT ADVENTURE OWL	LT285/70R17	Available	\$ 356.65	\$ 185.46	\$ -
748096572	Light Truck	Goodyear	Wrangler AT Adventure	LT285/70R17 121R E WRL AT ADVENTURE BSL	LT285/70R17	Available	\$ 341.70	\$ 177.68	\$ -
748097572	Light Truck	Goodyear	Wrangler AT Adventure	LT265/60R20 121R E WRL AT ADVENTURE BSL	LT265/60R20	Available	\$ 352.71	\$ 183.41	\$ -
748101572	Light Truck	Goodyear	Wrangler AT Adventure	LT285/55R20 122R E WRL AT ADVENTURE BSL	LT285/55R20	Available	\$ 475.11	\$ 247.06	\$ -
748103571	Light Truck	Goodyear	Wrangler AT Adventure	LT245/75R16 120S E WRL AT ADVENTURE OWL	LT245/75R16	Available	\$ 304.73	\$ 158.46	\$ -
748103572	Light Truck	Goodyear	Wrangler AT Adventure	LT245/75R16 120S E WRL AT ADVENTURE BSL	LT245/75R16	Available	\$ 275.40	\$ 143.21	\$ -
748104571	Light Truck	Goodyear	Wrangler AT Adventure	LT245/75R17 121S E WRL AT ADVENTURE OWL	LT245/75R17	Available	\$ 309.54	\$ 160.96	\$ -
748104572	Light Truck	Goodyear	Wrangler AT Adventure	LT245/75R17 121S E WRL AT ADVENTURE BSL	LT245/75R17	Available	\$ 276.58	\$ 143.82	\$ -
748108571	Light Truck	Goodyear	Wrangler AT Adventure	LT275/70R18 125S E WRL AT ADVENTURE OWL	LT275/70R18	Discontinued	\$ 382.25	\$ 198.77	\$ 1.32
748108572	Light Truck	Goodyear	Wrangler AT Adventure	LT275/70R18 125S E WRL AT ADVENTURE BSL	LT275/70R18	Available	\$ 356.60	\$ 185.43	\$ 1.32
748120572	Light Truck	Goodyear	Wrangler AT Adventure	LT245/70R17 119S E WRL AT ADVENTURE BSL	LT245/70R17	Available	\$ 266.13	\$ 138.39	\$ -
748138571	Light Truck	Goodyear	Wrangler AT Adventure	LT285/75R16 126R E WRL AT ADVENTURE OWL	LT285/75R16	Available	\$ 345.36	\$ 179.59	\$ 2.36
748138572	Light Truck	Goodyear	Wrangler AT Adventure	LT285/75R16 126R E WRL AT ADVENTURE BSL	LT285/75R16	Available	\$ 339.16	\$ 176.36	\$ 2.36
748139571	Light Truck	Goodyear	Wrangler AT Adventure	LT275/70R18 E WRL AT ADVENTURE OWL NSF	LT275/70R18	Available	\$ 272.35	\$ 141.62	\$ 1.32
748139686	Light Truck	Goodyear	Wrangler AT Adventure	LT275/70R18 E WRL AT ADVENTURE B01 NSF	LT275/70R18	Available	\$ 269.94	\$ 140.37	\$ 1.32
748303571	Light Truck	Goodyear	Wrangler AT Adventure	LT275/65R20 126S E WRL AT ADVENTURE OWL	LT275/65R20	Available	\$ 457.11	\$ 237.70	\$ 2.36
748303572	Light Truck	Goodyear	Wrangler AT Adventure	LT275/65R20 126S E WRL AT ADVENTURE BSL	LT275/65R20	Available	\$ 439.04	\$ 228.30	\$ 2.36
748469571	Light Truck	Goodyear	Wrangler AT Adventure	LT245/70R17 119R E WRL AT ADVENTURE OWL	LT245/70R17	Available	\$ 322.79	\$ 167.85	\$ -
748469572	Light Truck	Goodyear	Wrangler AT Adventure	LT245/70R17 119R E WRL AT ADVENTURE BSL	LT245/70R17	Available	\$ 316.60	\$ 164.63	\$ -

Pricing is subject to change at any time with or without notice.

Please check the Government Sales website or Tire-HQ for the latest pricing information.

State of Wisconsin

Effective 04/01/2020, Expires 03/31/2021

G0007210 State Agencies Akron Bill, G0007212 Local Agencies Local Bill, G0007211 State ARI Managed Vehicles Akron Bill

Base Price Book Date: February 01, 2020

Product Code	Tire Type	Brand	Tire Line	Size and Description	Size	Item Status	Gov't Base Price Book Date:	Calculated Net Price	FET if applicable
							2/1/2020		
748510571	Light Truck	Goodyear	Wrangler AT Adventure	31X10.50R15LT 109R C WRL AT ADVENTUREOWL	31X10.50R15LT	Available	\$ 280.21	\$ 145.71	\$ -
748517572	Light Truck	Goodyear	Wrangler AT Adventure	LT215/85R16 115R E WRL AT ADVENTURE BSL	LT215/85R16	Available	\$ 308.68	\$ 160.51	\$ -
748535189	Light Truck	Goodyear	Wrangler Silentarmor Pro	LT265/70R17 WRL SILARMR PROGRD E OWLTL	LT265/70R17	Available	\$ 309.92	\$ 161.16	\$ -
748635572	Light Truck	Goodyear	Wrangler AT Adventure	LT235/80R17 120R E WRL AT ADVENTURE BSL	LT235/80R17	Available	\$ 321.50	\$ 167.18	\$ -
748661571	Light Truck	Goodyear	Wrangler AT Adventure	LT265/70R17 121S E WRL AT ADVENTURE OWL	LT265/70R17	Available	\$ 322.28	\$ 167.59	\$ -
748661572	Light Truck	Goodyear	Wrangler AT Adventure	LT265/70R17 121S E WRL AT ADVENTURE BSL	LT265/70R17	Available	\$ 298.15	\$ 155.04	\$ -
748745572	Light Truck	Goodyear	Wrangler AT Adventure	LT235/85R16 120R E WRL AT ADVENTURE BSL	LT235/85R16	Available	\$ 275.13	\$ 143.07	\$ -
748746571	Light Truck	Goodyear	Wrangler AT Adventure	LT265/75R16 123R E WRL AT ADVENTURE OWL	LT265/75R16	Available	\$ 345.69	\$ 179.76	\$ -
748746572	Light Truck	Goodyear	Wrangler AT Adventure	LT265/75R16 123R E WRL AT ADVENTURE BSL	LT265/75R16	Available	\$ 299.81	\$ 155.90	\$ -
748748572	Light Truck	Goodyear	Wrangler AT Adventure	LT225/75R16 115R E WRL AT ADVENTURE BSL	LT225/75R16	Available	\$ 279.14	\$ 145.15	\$ -
748965571	Light Truck	Goodyear	Wrangler AT Adventure	LT275/65R18 123S E WRL AT ADVENTURE OWL	LT275/65R18	Available	\$ 365.01	\$ 189.81	\$ -
750002326	Light Truck	Goodyear	Wrangler MT/R Kevlar	35X12.50R20LT 121Q E WRL MT/R W/KEVLAR	35X12.50R20LT	Available	\$ 487.81	\$ 253.66	\$ -
750032326	Light Truck	Goodyear	Wrangler MT/R Kevlar	35X12.50R18LT 123Q E WRL MT/R W/KEVLAR	35X12.50R18LT	Available	\$ 479.53	\$ 249.36	\$ -
750035326	Light Truck	Goodyear	Wrangler MT/R Kevlar	33X12.50R20LT 114Q E WRL MT/R W/KEVLAR	33X12.50R20LT	Available	\$ 477.16	\$ 248.12	\$ -
750116326	Light Truck	Goodyear	Wrangler MT/R Kevlar	LT285/75R18 129P E WRL MT/R KEVLAR BSL	LT285/75R18	Available	\$ 477.86	\$ 248.49	\$ 5.48
750140326	Light Truck	Goodyear	Wrangler MT/R Kevlar	LT245/70R17 119Q E WRL MT/R KEVLAR BSL	LT245/70R17	Available	\$ 324.62	\$ 168.80	\$ -
750151326	Light Truck	Goodyear	Wrangler MT/R Kevlar	LT245/75R16 120Q E WRL MT/R KEVLAR BSL	LT245/75R16	Available	\$ 330.55	\$ 171.89	\$ -
750152326	Light Truck	Goodyear	Wrangler MT/R Kevlar	LT265/70R17 121Q E WRL MT/R KEVLAR BSL	LT265/70R17	Available	\$ 342.86	\$ 178.29	\$ -
750153326	Light Truck	Goodyear	Wrangler MT/R Kevlar	LT265/75R16 123Q E WRL MT/R KEVLAR BSL	LT265/75R16	Available	\$ 328.58	\$ 170.86	\$ -
750185326	Light Truck	Goodyear	Wrangler MT/R Kevlar	33X10.50R17LT 118Q D WRL MT/R KEVLAR BSL	33X10.50R17	Available	\$ 347.95	\$ 180.93	\$ -
750186326	Light Truck	Goodyear	Wrangler MT/R Kevlar	33X10.50R18LT 116Q D WRL MT/R KEVLAR BSL	33X10.50R18	Available	\$ 415.48	\$ 216.05	\$ -
750188326	Light Truck	Goodyear	Wrangler MT/R Kevlar	LT295/70R18 129Q E WRL MT/R KEVLAR BSL	LT295/70R18	Available	\$ 440.14	\$ 228.87	\$ 5.48
750189326	Light Truck	Goodyear	Wrangler MT/R Kevlar	37X13.50R18LT 124Q D WRL MT/R KEVLAR BSL	37X13.50R18	Available	\$ 462.21	\$ 240.35	\$ 0.19
750190326	Light Truck	Goodyear	Wrangler MT/R Kevlar	LT275/80R17 121Q D WRL MT/R KEVLAR BSL	LT275/80R17	Available	\$ 383.01	\$ 199.17	\$ -
750191326	Light Truck	Goodyear	Wrangler MT/R Kevlar	37X12.50R20LT 126Q E WRL MT/R KEVLAR BSL	37X12.50R20	Available	\$ 560.28	\$ 291.35	\$ 2.36
750392326	Light Truck	Goodyear	Wrangler MT/R Kevlar	LT275/65R18 113Q C WRL MT/R KEVLAR BSL	LT275/65R18	Available	\$ 431.09	\$ 224.17	\$ -
750393326	Light Truck	Goodyear	Wrangler MT/R Kevlar	LT275/70R17 121Q E WRL MT/R KEVLAR BSL	LT275/70R17	Available	\$ 370.40	\$ 192.61	\$ -
750432326	Light Truck	Goodyear	Wrangler MT/R Kevlar	LT275/70R18 125Q E WRL MT/R KEVLAR BSL	LT275/70R18	Available	\$ 441.61	\$ 229.64	\$ 1.32
750434326	Light Truck	Goodyear	Wrangler MT/R Kevlar	LT285/70R17 121Q D WRL MT/R KEVLAR BSL	LT285/70R17	Available	\$ 376.49	\$ 195.77	\$ -
750435326	Light Truck	Goodyear	Wrangler MT/R Kevlar	LT285/65R20 WRANGLER MT/R W/KEVLAR BSLTL	LT285/65R20	Available	\$ 484.63	\$ 252.01	\$ 3.40
750451326	Light Truck	Goodyear	Wrangler MT/R Kevlar	LT285/75R16 126Q E WRL MT/R KEVLAR BSL	LT285/75R16	Available	\$ 362.50	\$ 188.50	\$ 2.36
750475326	Light Truck	Goodyear	Wrangler MT/R Kevlar	LT305/70R16 124Q E WRL MT/R KEVLAR BSL	LT305/70R16	Available	\$ 377.41	\$ 196.25	\$ 0.19
750542326	Light Truck	Goodyear	Wrangler MT/R Kevlar	LT305/70R17 119Q D WRL MT/R KEVLAR BSL	LT305/70R17	Available	\$ 427.20	\$ 222.14	\$ -
750551326	Light Truck	Goodyear	Wrangler MT/R Kevlar	LT315/70R17 121Q D WRL MT/R KEVLAR BSL	LT315/70R17	Available	\$ 449.20	\$ 233.58	\$ -
750554326	Light Truck	Goodyear	Wrangler MT/R Kevlar	LT315/75R16 WRANGLER MT/R W/KEVLAR BSLTL	LT315/75R16	Available	\$ 395.23	\$ 205.52	\$ -
750578326	Light Truck	Goodyear	Wrangler MT/R Kevlar	37X12.50R17LT WRANGLER MT/R W/KEVLAR TL	37X12.50R17LT	Available	\$ 504.56	\$ 262.37	\$ 0.19
750622326	Light Truck	Goodyear	Wrangler MT/R Kevlar	40X13.50R17LT WRANGLER MT/R W/KEVLAR TL	40X13.50R17LT	Available	\$ 723.94	\$ 376.45	\$ -
750625326	Light Truck	Goodyear	Wrangler MT/R Kevlar	42X14.50R17LT WRANGLER MT/R W/KEVLAR TL	42X14.50R17LT	Available	\$ 754.70	\$ 392.44	\$ -
750687326	Light Truck	Goodyear	Wrangler MT/R Kevlar	LT255/75R17 C 110 WRL MT/R W/KEVLAR TL	LT255/75R17	Available	\$ 325.70	\$ 169.36	\$ -
750707326	Light Truck	Goodyear	Wrangler MT/R Kevlar	LT245/75R17 121Q E WRL MT/R KEVLAR BSL	LT245/75R17	Available	\$ 329.09	\$ 171.13	\$ -
750710326	Light Truck	Goodyear	Wrangler MT/R Kevlar	31X10.50R15LT 109Q C WRL MT/R KEVLAR BSL	31X10.50R15LT	Available	\$ 279.08	\$ 145.12	\$ -
750711326	Light Truck	Goodyear	Wrangler MT/R Kevlar	33X12.50R15LT 108Q C WRL MT/R KEVLAR BSL	33X12.50R15LT	Available	\$ 328.09	\$ 170.61	\$ -
750712326	Light Truck	Goodyear	Wrangler MT/R Kevlar	35X12.50R15LT WRANGLER MT/R W/KEVLAR TL	35X12.50R15LT	Available	\$ 336.29	\$ 174.87	\$ -
750713326	Light Truck	Goodyear	Wrangler MT/R Kevlar	LT235/85R16 E WRANGLER MT/R W/KEVLAR TL	LT235/85R16	Available	\$ 302.33	\$ 157.21	\$ -
750714326	Light Truck	Goodyear	Wrangler MT/R Kevlar	LT275/65R20 E WRANGLER MT/R W/KEVLAR TL	LT275/65R20	Available	\$ 468.33	\$ 243.53	\$ 2.36
750732326	Light Truck	Goodyear	Wrangler MT/R Kevlar	32X11.50R15LT 113Q C WRL MT/R KEVLAR BSL	32X11.50R15LT	Available	\$ 302.38	\$ 157.24	\$ -
750736326	Light Truck	Goodyear	Wrangler MT/R Kevlar	38X14.50R17LT WRANGLER MT/R W/KEVLAR TL	38X14.50R17LT	Available	\$ 611.75	\$ 318.11	\$ -
750740326	Light Truck	Goodyear	Wrangler MT/R Kevlar	35X12.50R17LT WRANGLER MT/R W/KEVLAR TL	35X12.50R17LT	Available	\$ 438.84	\$ 228.20	\$ -
754150371	Light Truck	Goodyear	UG ICE WRT	225/70R16 103S SL ULTRAGRIP ICE WRT BSW	225/70R16	Available	\$ 206.50	\$ 107.38	\$ -
754151371	Light Truck	Goodyear	UG ICE WRT	245/65R17 107S SL ULTRAGRIP ICE WRT BSW	245/65R17	Available	\$ 234.13	\$ 121.75	\$ -
754153371	Light Truck	Goodyear	UG ICE WRT	265/65R17 112S SL ULTRAGRIP ICE WRT BSW	265/65R17	Available	\$ 259.19	\$ 134.78	\$ -
754154371	Light Truck	Goodyear	UG ICE WRT	265/70R17 115S SL ULTRAGRIP ICE WRT BSW	265/70R17	Available	\$ 259.19	\$ 134.78	\$ -
754213371	Light Truck	Goodyear	UG ICE WRT	245/70R16 107S SL ULTRAGRIP ICE WRT BSW	245/70R16	Available	\$ 219.94	\$ 114.37	\$ -
754283318	Light Truck	Goodyear	UG ICE SUV ROF	255/50R19 107H XL ULTGRIP SUV* ROF BLT	255/50R19	Available	\$ 498.63	\$ 259.29	\$ -
754451318	Light Truck	Goodyear	UG ICE SUV ROF	255/50R19 107V XL ULTGRIP SUV* ROF BLT	255/50R19	Available	\$ 482.94	\$ 251.13	\$ -
754524371	Light Truck	Goodyear	UG ICE WRT	255/70R18 113S SL ULTRAGRIP ICE WRT BSW	255/70R18	Available	\$ 257.44	\$ 133.87	\$ -
754525371	Light Truck	Goodyear	UG ICE WRT	265/60R18 110S SL ULTRAGRIP ICE WRT BSW	265/60R18	Available	\$ 297.75	\$ 154.83	\$ -
754564371	Light Truck	Goodyear	UG ICE WRT	265/70R16 112S SL ULTRAGRIP ICE WRT BSW	265/70R16	Available	\$ 233.63	\$ 121.49	\$ -
754566371	Light Truck	Goodyear	UG ICE WRT	245/75R16 111S SL ULTRAGRIP ICE WRT BSW	245/75R16	Available	\$ 209.44	\$ 108.91	\$ -
754567371	Light Truck	Goodyear	UG ICE WRT	255/70R16 111S SL ULTRAGRIP ICE WRT BSW	255/70R16	Available	\$ 228.81	\$ 118.98	\$ -
754568371	Light Truck	Goodyear	UG ICE WRT	235/70R16 106S SL ULTRAGRIP ICE WRT BSW	235/70R16	Available	\$ 211.19	\$ 109.82	\$ -
754636371	Light Truck	Goodyear	UG ICE WRT	275/55R20 113S SL ULTRAGRIP ICE WRT BSW	275/55R20	Available	\$ 333.94	\$ 173.65	\$ -
754638371	Light Truck	Goodyear	UG ICE WRT	275/65R18 116S SL ULTRAGRIP ICE WRT BSW	275/65R18	Available	\$ 305.44	\$ 158.83	\$ -
754640371	Light Truck	Goodyear	UG ICE WRT	235/65R17 104S SL ULTRAGRIP ICE WRT BSW	235/65R17	Available	\$ 217.75	\$ 113.23	\$ -
754644371	Light Truck	Goodyear	UG ICE WRT	265/65R18 114S SL ULTRAGRIP ICE WRT BSW	265/65R18	Available	\$ 306.69	\$ 159.48	\$ -
755032383	Light Truck	Goodyear	Assurance CS Fuel Max	235/60R17 102T ASSURANCE CS FUEL MAX SL	235/60R17	Available	\$ 216.83	\$ 112.75	\$ -
755056383	Light Truck	Goodyear	Assurance CS Fuel Max	P245/70R17 108T SL ASSURANCE CS FUEL MAX VSB	P245/70R17	Available	\$ 225.93	\$ 117.48	\$ -
755205383	Light Truck	Goodyear	Assurance CS Fuel Max	P215/70R16 99T ASSURANCE CS FUEL MAX SL	P215/70R16	Available	\$ 190.59	\$ 99.11	\$ -
755206383	Light Truck	Goodyear	Assurance CS Fuel Max	235/70R16 106T ASSURANCE CS FUEL MAX SL	235/70R16	Available	\$ 192.66	\$ 100.18	\$ -
755228383	Light Truck	Goodyear	Assurance CS Fuel Max	245/65R17 107T ASSURANCE CS FUEL MAX SL	245/65R17	Available	\$ 217.08	\$ 112.88	\$ -
755276383	Light Truck	Goodyear	Assurance CS Fuel Max	255/70R16 111T ASSURANCE CS FUEL MAX SL	255/70R16	Available	\$ 201.13	\$ 104.59	\$ -
755281383	Light Truck	Goodyear	Assurance CS Fuel Max	225/70R16 103T ASSURANCE CS FUEL MAX SL	225/70R16	Available	\$ 195.91	\$ 101.87	\$ -
755292383	Light Truck	Goodyear	Assurance CS Fuel Max	265/75R16 116T ASSURANCE CS FUEL MAX SL	265/75R16	Available	\$ 226.31	\$ 117.68	\$ -
755298383	Light Truck	Goodyear	Assurance CS Fuel Max	245/75R16 111T ASSURANCE CS FUEL MAX SL	245/75R16	Discontinued	\$ 203.26	\$ 105.70	\$ -
755317383	Light Truck	Goodyear	Assurance CS Fuel Max	265/70R16 112T ASSURANCE CS FUEL MAX SL	265/70R16	Available	\$ 211.55	\$ 110.01	\$ -
755338383	Light Truck	Goodyear	Assurance CS Fuel Max	265/65R17 112T ASSURANCE CS FUEL MAX SL	265/65R17	Available	\$ 229.59	\$ 119.39	\$ -

Pricing is subject to change at any time with or without notice.

Please check the Government Sales website or Tire-HQ for the latest pricing information.

State of Wisconsin

Effective 04/01/2020, Expires 03/31/2021

G0007210 State Agencies Akron Bill, G0007212 Local Agencies Local Bill, G0007211 State ARI Managed Vehicles Akron Bill

Base Price Book Date: February 01, 2020

Product Code	Tire Type	Brand	Tire Line	Size and Description	Size	Item Status	Gov't Base Price Book Date:	Calculated Net Price	FET if applicable
							2/1/2020		
755339383	Light Truck	Goodyear	Assurance CS Fuel Max	235/55R18 100V ASSURANCE CS FUEL MAX SL	235/55R18	Available	\$ 239.03	\$ 124.30	\$ -
755342383	Light Truck	Goodyear	Assurance CS Fuel Max	235/65R18 106T ASSURANCE CS FUEL MAX SL	235/65R18	Available	\$ 227.44	\$ 118.27	\$ -
755352383	Light Truck	Goodyear	Assurance CS Fuel Max	265/70R18 116T ASSURANCE CS FUEL MAX SL	265/70R18	Available	\$ 242.48	\$ 126.09	\$ -
755385383	Light Truck	Goodyear	Assurance CS Fuel Max	245/60R18 105T ASSURANCE CS FUEL MAX SL	245/60R18	Available	\$ 247.08	\$ 128.48	\$ -
755386383	Light Truck	Goodyear	Assurance CS Fuel Max	245/55R19 103T ASSURANCE CS FUEL MAX SL	245/55R19	Available	\$ 255.90	\$ 133.07	\$ -
755501383	Light Truck	Goodyear	Assurance Fuel Max	P265/70R17 113T SL ASSURANCE FUEL MAX VSB	P265/70R17	Available	\$ 225.26	\$ 117.14	\$ -
755582383	Light Truck	Goodyear	Assurance CS Fuel Max	265/60R18 110H ASSURANCE CS FUEL MAX SL	265/60R18	Available	\$ 250.23	\$ 130.12	\$ -
755612383	Light Truck	Goodyear	Assurance CS Fuel Max	P255/70R18 112T ASSURANCE CS FUEL MAX SL	P255/70R18	Available	\$ 249.58	\$ 129.78	\$ -
755625383	Light Truck	Goodyear	Assurance CS Fuel Max	P235/60R18 102H SL ASSURANCE CS FUEL MAX VSB	P235/60R18	Available	\$ 245.73	\$ 127.78	\$ -
755635383	Light Truck	Goodyear	Assurance CS Fuel Max	225/55R19 99H SL ASSURANCE CS FUEL MAX VSB	225/55R19	Available	\$ 299.84	\$ 155.92	\$ -
755647383	Light Truck	Goodyear	Assurance CS Fuel Max	255/55R18 109H ASSURANCE CS FUEL MAX XL	255/55R18	Available	\$ 272.74	\$ 141.82	\$ -
755664383	Light Truck	Goodyear	Assurance CS Fuel Max	P265/65R18 112T SL ASSUR CS FUEL MAX VSB	P265/65R18	Available	\$ 233.63	\$ 121.49	\$ -
755667383	Light Truck	Goodyear	Assurance CS Fuel Max	225/65R17 102H SL ASSUR CS FUEL MAX VSB	225/65R17	Available	\$ 204.30	\$ 106.24	\$ -
755762383	Light Truck	Goodyear	Assurance CS Fuel Max	245/70R16 107T ASSURANCE CS FUEL MAX SL	245/70R16	Available	\$ 220.44	\$ 114.63	\$ -
755907383	Light Truck	Goodyear	Assurance CS Fuel Max	255/65R18 111T SL ASSUR CS FUEL MAX VSB	255/65R18	Available	\$ 248.68	\$ 129.31	\$ -
758042571	Light Truck	Goodyear	Wrangler AT Adventure	265/70R17 115T SL WRL AT ADVENTURE OWL	265/70R17	Available	\$ 291.03	\$ 151.34	\$ -
758042572	Light Truck	Goodyear	Wrangler AT Adventure	265/70R17 115T SL WRL AT ADVENTURE BSL	265/70R17	Available	\$ 282.78	\$ 147.05	\$ -
758043571	Light Truck	Goodyear	Wrangler AT Adventure	235/70R16 106T SL WRL AT ADVENTURE OWL	235/70R16	Available	\$ 238.04	\$ 123.78	\$ -
758045571	Light Truck	Goodyear	Wrangler AT Adventure	265/70R16 112T SL WRL AT ADVENTURE OWL	265/70R16	Available	\$ 214.51	\$ 111.55	\$ -
758045630	Light Truck	Goodyear	Wrangler AT Adventure	265/70R16 112T SL WRL AT ADVENTURE VSB	265/70R16	Available	\$ 204.84	\$ 106.52	\$ -
758057571	Light Truck	Goodyear	Wrangler AT Adventure	265/75R16 116T SL WRL AT ADVENTURE OWL	265/75R16	Available	\$ 265.98	\$ 138.31	\$ -
758059571	Light Truck	Goodyear	Wrangler AT Adventure	245/75R16 111T SL WRL AT ADVENTURE OWL	245/75R16	Available	\$ 255.70	\$ 132.96	\$ -
75806572	Light Truck	Goodyear	Wrangler AT Adventure	245/70R17 110T SL WRL AT ADVENTURE BSL	245/70R17	Available	\$ 272.15	\$ 141.52	\$ -
758061571	Light Truck	Goodyear	Wrangler AT Adventure	265/65R17 112T SL WRL AT ADVENTURE OWL	265/65R17	Available	\$ 271.78	\$ 141.33	\$ -
758062571	Light Truck	Goodyear	Wrangler AT Adventure	255/70R16 111T SL WRL AT ADVENTURE OWL	255/70R16	Available	\$ 256.38	\$ 133.32	\$ -
758065571	Light Truck	Goodyear	Wrangler AT Adventure	275/55R20 113T SL WRL AT ADVENTURE OWL	275/55R20	Available	\$ 271.34	\$ 141.10	\$ -
758065572	Light Truck	Goodyear	Wrangler AT Adventure	275/55R20 113T SL WRL AT ADVENTURE BSL	275/55R20	Available	\$ 288.10	\$ 149.81	\$ -
758066571	Light Truck	Goodyear	Wrangler AT Adventure	275/65R18 116T SL WRL AT ADVENTURE OWL	275/65R18	Available	\$ 295.54	\$ 153.68	\$ -
758067571	Light Truck	Goodyear	Wrangler AT Adventure	255/70R17 112T SL WRL AT ADVENTURE OWL	255/70R17	Available	\$ 274.39	\$ 142.68	\$ -
758068571	Light Truck	Goodyear	Wrangler AT Adventure	265/65R18 114T SL WRL AT ADVENTURE OWL	265/65R18	Available	\$ 294.30	\$ 153.04	\$ -
758069571	Light Truck	Goodyear	Wrangler AT Adventure	255/65R17 110T SL WRL AT ADVENTURE OWL	255/65R17	Available	\$ 285.60	\$ 148.51	\$ -
758069572	Light Truck	Goodyear	Wrangler AT Adventure	255/65R17 110T SL WRL AT ADVENTURE BSL	255/65R17	Available	\$ 193.55	\$ 100.65	\$ -
758070571	Light Truck	Goodyear	Wrangler AT Adventure	265/70R18 116T SL WRL AT ADVENTURE OWL	265/70R18	Available	\$ 271.65	\$ 141.26	\$ -
758073571	Light Truck	Goodyear	Wrangler AT Adventure	275/60R20 115T SL WRL AT ADVENTURE OWL	275/60R20	Available	\$ 304.08	\$ 158.12	\$ -
758074572	Light Truck	Goodyear	Wrangler AT Adventure	255/70R18 113T SL WRL AT ADVENTURE BSL	255/70R18	Discontinued	\$ 272.48	\$ 141.69	\$ -
758074707	Light Truck	Goodyear	Wrangler AT Adventure	255/70R18 113T SL WRL AT ADVENTURE BSW	255/70R18	Available	\$ 278.75	\$ 144.95	\$ -
758076571	Light Truck	Goodyear	Wrangler AT Adventure	265/60R18 110T SL WRL AT ADVENTURE OWL	265/60R18	Available	\$ 302.08	\$ 157.08	\$ -
758076630	Light Truck	Goodyear	Wrangler AT Adventure	265/60R18 110T SL WRL AT ADVENTURE VSB	265/60R18	Available	\$ 283.54	\$ 147.44	\$ -
758078571	Light Truck	Goodyear	Wrangler AT Adventure	235/70R17 109T SL WRL AT ADVENTURE OWL	235/70R17	Available	\$ 256.61	\$ 133.44	\$ -
758079572	Light Truck	Goodyear	Wrangler AT Adventure	235/70R16 106T SL WRL AT ADVENTURE BSL	235/70R16	Available	\$ 243.08	\$ 126.40	\$ -
758080571	Light Truck	Goodyear	Wrangler AT Adventure	245/70R17 110T SL WRL AT ADVENTURE OWL	245/70R17	Discontinued	\$ 256.10	\$ 133.17	\$ -
758081572	Light Truck	Goodyear	Wrangler AT Adventure	275/65R18 116T SL WRL AT ADVENTURE BSL	275/65R18	Available	\$ 289.15	\$ 150.36	\$ -
758082572	Light Truck	Goodyear	Wrangler AT Adventure	275/60R20 115T SL WRL AT ADVENTURE BSL	275/60R20	Available	\$ 302.20	\$ 157.14	\$ -
758083572	Light Truck	Goodyear	Wrangler AT Adventure	255/60R19 109T SL WRL AT ADVENTURE BSL	255/60R19	Available	\$ 315.56	\$ 164.09	\$ -
758088572	Light Truck	Goodyear	Wrangler AT Adventure	255/65R18 111T SL WRL AT ADVENTURE BSL	255/65R18	Available	\$ 278.13	\$ 144.63	\$ -
758089572	Light Truck	Goodyear	Wrangler AT Adventure	235/75R17 109T SL WRL AT ADVENTURE BSL	235/75R17	Available	\$ 233.25	\$ 121.29	\$ -
758124630	Light Truck	Goodyear	Wrangler AT Adventure	265/50R20 107T SL WRL AT ADVENTURE VSB	265/50R20	Available	\$ 288.13	\$ 149.83	\$ -
758177707	Light Truck	Goodyear	Wrangler AT Adventure	245/75R17 112T SL WRL AT ADVENTURE BSW	245/75R17	Available	\$ 260.55	\$ 135.49	\$ -
758260845	Light Truck	Goodyear	Wrangler AT Adventure	255/70R18 116H XL WRL AT ADVENTURE JLR	255/70R18	Available	\$ 272.18	\$ 141.53	\$ -
758263845	Light Truck	Goodyear	Wrangler AT Adventure	255/65R19 114H WRL A/T ADVENTURE JLR	255/65R19	Available	\$ 290.31	\$ 150.96	\$ -
758264845	Light Truck	Goodyear	Wrangler AT Adventure	255/60R20 113H WRL A/T ADVENTURE JLR	255/60R20	Available	\$ 302.41	\$ 157.25	\$ -
758592571	Light Truck	Goodyear	Wrangler AT Adventure	245/65R17 107T SL WRL AT ADVENTURE OWL	245/65R17	Available	\$ 239.86	\$ 124.73	\$ -
758592572	Light Truck	Goodyear	Wrangler AT Adventure	245/65R17 107T SL WRL AT ADVENTURE BSL	245/65R17	Available	\$ 252.75	\$ 131.43	\$ -
758649189	Light Truck	Goodyear	Wrangler Silentarmor	P275/60R20 114T WRL SLTARMR SL OWL TL	P275/60R20	Available	\$ 464.37	\$ 241.47	\$ -
758762571	Light Truck	Goodyear	Wrangler AT Adventure	245/70R16 107T SL WRL AT ADVENTURE OWL	245/70R16	Available	\$ 254.59	\$ 132.39	\$ -
758912189	Light Truck	Goodyear	Wrangler Silentarmor	P245/75R17 110T WRL SLTARMR SL OWL TL	P245/75R17	Available	\$ 315.30	\$ 163.96	\$ -
771760369	Light Truck	Goodyear	Cargo Ultrigrip	225/75R16C 118/116 CARGO ULTRAGRIP 2	225/75R16C	Available	\$ 444.31	\$ 231.04	\$ -
771807299	Light Truck	Goodyear	Cargo Vector	205/65R15C 102T CARGO VECTOR 2 M&S	205/65R15C	Available	\$ 223.88	\$ 116.42	\$ -
771811118	Light Truck	Goodyear	Cargo	205/65R15C 102/100R LR-C CARGO G26 BLTTL	205/65R15C	Available	\$ 214.50	\$ 111.54	\$ -
771852323	Light Truck	Goodyear	Cargo Vector 2	215/60R17C 109T CARGO VECTOR 2	215/60R17C	Available	\$ 278.06	\$ 144.59	\$ -
771855581	Light Truck	Goodyear	Cargo Vector 2	225/55R17C 104H CARGO VECTOR 2	225/55R17C	Available	\$ 259.63	\$ 135.01	\$ -
771856323	Light Truck	Goodyear	Cargo Vector 2	215/65R16C 109T CARGO VECTOR 2	215/65R16C	Available	\$ 271.49	\$ 141.17	\$ -
773017415	Light Truck	Goodyear	Wrangler ST	P225/75R16 S2 104S WRL ST VSB TL	P225/75R16	Available	\$ 141.13	\$ 73.39	\$ -
795698918	Light Truck	Goodyear	Wrangler Radial	P235/75R15 105S S2 WRL H RAD OWL RPTL	P235/75R15	Available	\$ 117.74	\$ 61.22	\$ -
139065028	Commercial LT	Goodyear	G633 RSD	8R195 F G633 RSD TL	8R19.5	Available	\$ 652.06	\$ 260.82	\$ 0.19
139072303	Commercial LT	Goodyear	G949 RSA	LT225/75R16 E G949 RSA TL	LT225/75R16	Discontinued	\$ 558.16	\$ 223.26	\$ -
139072304	Commercial LT	Goodyear	G933 RSD	LT225/75R16 E G933 RSD TL	LT225/75R16	Discontinued	\$ 578.33	\$ 231.33	\$ -
139072305	Commercial LT	Goodyear	G947 RSS	LT225/75R16 E G947 RSS TL	LT225/75R16	Discontinued	\$ 578.44	\$ 231.38	\$ -
139080303	Commercial LT	Goodyear	G949 RSA	LT235/85R16 E G949 RSA TL	LT235/85R16	Discontinued	\$ 584.33	\$ 233.73	\$ -
139080305	Commercial LT	Goodyear	G947 RSS	LT235/85R16 E G947 RSS TL	LT235/85R16	Discontinued	\$ 590.25	\$ 236.10	\$ -
139080307	Commercial LT	Goodyear	G971	LT235/85R16 E G971 TL	LT235/85R16	Available	\$ 648.04	\$ 259.22	\$ -
139081303	Commercial LT	Goodyear	G949 RSA	LT215/85R16 E G949 RSA TL	LT215/85R16	Discontinued	\$ 574.52	\$ 229.81	\$ -
139081304	Commercial LT	Goodyear	G933 RSD	LT215/85R16 E G933 RSD TL	LT215/85R16	Discontinued	\$ 566.44	\$ 226.58	\$ -
139081305	Commercial LT	Goodyear	G947 RSS	LT215/85R16 E G947 RSS TL	LT215/85R16	Discontinued	\$ 550.52	\$ 220.21	\$ -
139081307	Commercial LT	Goodyear	G971	LT215/85R16 E G971 TL	LT215/85R16	Available	\$ 615.65	\$ 246.26	\$ -
139082303	Commercial LT	Goodyear	G949 RSA	LT245/75R16 E G949 RSA TL	LT245/75R16	Discontinued	\$ 601.88	\$ 240.75	\$ -

Pricing is subject to change at any time with or without notice.

Please check the Government Sales website or Tire-HQ for the latest pricing information.

State of Wisconsin

Effective 04/01/2020, Expires 03/31/2021

G0007210 State Agencies Akron Bill, G0007212 Local Agencies Local Bill, G0007211 State ARI Managed Vehicles Akron Bill

Base Price Book Date: February 01, 2020

Product Code	Tire Type	Brand	Tire Line	Size and Description	Size	Item Status	Gov't Base Price	Calculated Net Price	FET if applicable
							Book Date: 2/1/2020		
139082304	Commercial LT	Goodyear	G933 RSD	LT245/75R16 E G933 RSD TL	LT245/75R16	Discontinued	\$ 614.11	\$ 245.64	\$ -
139082305	Commercial LT	Goodyear	G947 RSS	LT245/75R16 E G947 RSS TL	LT245/75R16	Discontinued	\$ 607.96	\$ 243.18	\$ -
139172053	Commercial LT	Goodyear	G647 RSS	225/70R195 G G647 RSS TL	225/70R19.5	Available	\$ 587.43	\$ 234.97	\$ 4.44
139177080	Commercial LT	Goodyear	G647 RSS	245/70R195 133/131L G G647 RSS TL	245/70R19.5	Available	\$ 617.72	\$ 247.09	\$ 9.83
139210133	Commercial LT	Goodyear	Regional RHS	205/75R17.5 F 124/122 L REGIONAL RHS TL	205/75R17.5	Available	\$ 802.46	\$ 320.98	\$ 0.19
139229099	Commercial LT	Goodyear	G614 RST	LT235/85R16G G614 RST TL	LT235/85R16	Available	\$ 663.57	\$ 265.43	\$ 2.36
139418050	Commercial LT	Goodyear	G670 RV	225/70R195 F G670RV TL	225/70R19.5	Available	\$ 795.68	\$ 318.27	\$ 1.32
139418053	Commercial LT	Goodyear	G647 RSS	225/70R195 F G647 RSS BL TL	225/70R19.5	Available	\$ 567.24	\$ 226.90	\$ 1.32
139418205	Commercial LT	Goodyear	G622 RSD	225/70R195 F G622 RSD TL	225/70R19.5	Available	\$ 586.90	\$ 234.76	\$ 1.32
139699080	Commercial LT	Goodyear	G647 RSS	8R19.5 F G647 RSS TL	8R19.5	Available	\$ 657.31	\$ 262.92	\$ 0.19
139699107	Commercial LT	Goodyear	G171	8R195 F G171 TL	8R19.5	Available	\$ 666.16	\$ 266.46	\$ 0.19
139715672	Commercial LT	Goodyear	Endurance RSD	LT245/75R16 E 120/116Q ENDURANCE RSD	LT245/75R16	Available	\$ 583.40	\$ 233.36	\$ -
139715674	Commercial LT	Goodyear	Endurance RSA	LT245/75R16 E 120/116Q ENDURANCE RSA TL	LT245/75R16	Available	\$ 590.17	\$ 236.07	\$ -
139755205	Commercial LT	Goodyear	G622 RSD	225/70R195 128/126N G G622 RSD TL	225/70R19.5	Available	\$ 596.79	\$ 238.72	\$ 4.44
139755674	Commercial LT	Goodyear	Endurance RSA	225/70R19.5 G ENDURANCE RSA TL	225/70R19.5	Available	\$ 669.80	\$ 267.92	\$ 4.44
139823678	Commercial LT	Goodyear	Regional RHT II	245/70R17.5 J REGIONAL RHT II M+S TL	245/70R17.5	Discontinued	\$ 716.75	\$ 286.70	\$ 23.63
139823740	Commercial LT	Goodyear	KMAX	245/70R17.5 J KMAX T ULT INMETRO TL	245/70R17.5	Available	\$ 890.27	\$ 356.11	\$ 23.63
139824679	Commercial LT	Goodyear	Regional RHS	235/75R17.5 H 132/130L REGIONAL RHS TL	235/75R17.5	Available	\$ 866.17	\$ 346.47	\$ 8.60
139828674	Commercial LT	Goodyear	Endurance RSA	245/70R19.5 H ENDURANCE RSA TL	245/70R19.5	Available	\$ 728.29	\$ 291.32	\$ 13.61
139862672	Commercial LT	Goodyear	Endurance RSD	LT225/75R16 E 115/112Q ENDURANCE RSD	LT225/75R16	Available	\$ 549.42	\$ 219.77	\$ -
139862674	Commercial LT	Goodyear	Endurance RSA	LT225/75R16 E 115/112Q ENDURANCE RSA TL	LT225/75R16	Available	\$ 563.67	\$ 225.47	\$ -
139866672	Commercial LT	Goodyear	Endurance RSD	LT215/85R16 E 115/112Q ENDURANCE RSD	LT215/85R16	Available	\$ 538.11	\$ 215.24	\$ -
139866674	Commercial LT	Goodyear	Endurance RSA	LT215/85R16 E 115/112Q ENDURANCE RSA TL	LT215/85R16	Available	\$ 566.56	\$ 226.62	\$ -
139913050	Commercial LT	Goodyear	G670 RV	245/70R195 G G670RV TL	245/70R19.5	Available	\$ 1,008.35	\$ 403.34	\$ 9.83
139913205	Commercial LT	Goodyear	G622 RSD	245/70R195 G G622 RSD TL	245/70R19.5	Available	\$ 642.94	\$ 257.18	\$ 9.83
271124002	Commercial LT	Dunlop	SP348	225/70R19.5 G 128/16L DUN SP348	225/70R19.5	Available	\$ 544.86	\$ 217.94	\$ 4.44
271124003	Commercial LT	Dunlop	SP348	245/70R19.5 G 133/132L DUN SP348	245/70R19.5	Available	\$ 577.88	\$ 231.15	\$ 9.83
271127053	Commercial LT	Dunlop	SP461	225/70R195 G DUNLOP SP461 TL	225/70R19.5	Available	\$ 535.90	\$ 214.36	\$ 4.44
271127093	Commercial LT	Dunlop	SP461	245/70R195 G DUNLOP SP461 TL	245/70R19.5	Available	\$ 567.20	\$ 226.88	\$ 9.83
135349002	Medium Truck	Goodyear	G114	10R175 H G114 STTL	10R175	Available	\$ 789.16	\$ 315.66	\$ 11.06
135576003	Medium Truck	Goodyear	G114	1000R15TR J G114 STTT	1000R15	Discontinued	\$ 779.51	\$ 311.80	\$ 32.51
138001337	Medium Truck	Goodyear	G661 HSA	9R225 133/131L F G661 HSA TL	9R22.5	Available	\$ 786.78	\$ 314.71	\$ 9.83
138006798	Medium Truck	Goodyear	Ultragrip RTD	11R22.5 143/146L H ULTRAGRIP RTD	11R22.5	Available	\$ 1,134.76	\$ 453.90	\$ 29.39
138007798	Medium Truck	Goodyear	Ultragrip RTD	11R22.5 143/146L G ULTRAGRIP RTD	11R22.5	Available	\$ 1,112.55	\$ 445.02	\$ 25.23
138008291	Medium Truck	Goodyear	G316 LHT Duraseal	11R22.5 G G316 LHT DURASEAL RPTL	11R22.5	Discontinued	\$ 960.02	\$ 384.01	\$ 25.23
138026335	Medium Truck	Goodyear	G177 OTR	1200R24 158/155D J G177 OTR TT	12.00R24	Available	\$ 1,908.21	\$ 763.28	\$ -
138057363	Medium Truck	Goodyear	G272 MSA	12.00R20 154 J G272 MSA TL	12.00R20	Available	\$ 1,471.28	\$ 588.51	\$ 45.08
138127576	Medium Truck	Goodyear	G751 MSA	12R225 H G751 MSA TL	12R22.5	Available	\$ 1,387.42	\$ 554.97	\$ 36.76
138127578	Medium Truck	Goodyear	G731 MSA	12R225 H G731 MSA TL	12R22.5	Available	\$ 1,387.42	\$ 554.97	\$ 36.76
138127652	Medium Truck	Goodyear	Armor Max Pro Grade MSD	12R225 H ARMOR MAX PRO GRADE MSD TL	12R22.5	Available	\$ 1,428.00	\$ 571.20	\$ 36.76
138161753	Medium Truck	Goodyear	Endurance LHS	11R22.5 146/143L H ENDURANCE LHS	11R22.5	Available	\$ 1,129.41	\$ 451.76	\$ 29.39
138179089	Medium Truck	Goodyear	Marathon LHS	11R225 H MARATHON LHS TL	11R22.5	Available	\$ 819.50	\$ 327.80	\$ 29.39
138179308	Medium Truck	Goodyear	G662 RSA Fuel Max	11R225 146/143L H G662 RSA FUEL MAX TL	11R22.5	Discontinued	\$ 1,052.56	\$ 421.02	\$ 29.39
138179337	Medium Truck	Goodyear	G661 HSA	11R225 146/143L H G661 HSA TL	11R22.5	Discontinued	\$ 1,087.33	\$ 434.93	\$ 29.39
138179647	Medium Truck	Goodyear	FuelMax RSA	11R22.5 146/143L H FUELMAX RSA	11R22.5	Available	\$ 1,094.96	\$ 437.98	\$ 29.39
138179674	Medium Truck	Goodyear	Endurance RSA	11R225 H ENDURANCE RSA TL	11R22.5	Available	\$ 1,087.64	\$ 435.06	\$ 29.39
138179734	Medium Truck	Goodyear	Endurance LHD	11R225 H ENDURANCE LHD	11R22.5	Available	\$ 1,187.87	\$ 475.15	\$ 29.39
138179737	Medium Truck	Goodyear	MARATHON RSA	11R225 H MARATHON RSA TL	11R22.5	Available	\$ 787.33	\$ 314.93	\$ 29.39
138179739	Medium Truck	Goodyear	MARATHON RSS	11R225 H MARATHON RSS TL	11R22.5	Available	\$ 664.19	\$ 265.68	\$ 29.39
138302265	Medium Truck	Goodyear	G622 RSD	12R225 H G622 RSD TL	12R22.5	Available	\$ 1,245.35	\$ 498.14	\$ 36.76
138302668	Medium Truck	Goodyear	G282 MSD	12R225 150/147 H G282 MSD TL	12R22.5	Available	\$ 1,326.26	\$ 530.50	\$ 36.76
138302669	Medium Truck	Goodyear	G182 RSD	12R225 150/147 H G182 RSD TL	12R22.5	Available	\$ 1,276.72	\$ 510.69	\$ 36.76
138304222	Medium Truck	Goodyear	G386 MSS	1000R20 H G386 MSS TT	10.00R20	Discontinued	\$ 708.50	\$ 283.40	\$ 29.39
138304666	Medium Truck	Goodyear	G288 MSA	1000R20 H G288 MSA TT	10.00R20	Discontinued	\$ 1,024.19	\$ 409.68	\$ 29.39
138307265	Medium Truck	Goodyear	G622 RSD	11R225 H G622 RSD TL	11R22.5	Available	\$ 1,069.93	\$ 427.97	\$ 29.39
138307668	Medium Truck	Goodyear	G282 MSD	11R225 146/143 H G282 MSD TL	11R22.5	Available	\$ 1,153.28	\$ 461.31	\$ 29.39
138308668	Medium Truck	Goodyear	G282 MSD	11R245 149/146 H G282 MSD TL	11R24.5	Available	\$ 1,222.49	\$ 489.00	\$ 34.59
138377231	Medium Truck	Goodyear	G177	1000R20 H G177 TT	10.00R20	Discontinued	\$ 986.65	\$ 394.66	\$ 29.39
138377553	Medium Truck	Goodyear	G286	1000R20 H G286 TT	10.00R20	Discontinued	\$ 697.22	\$ 278.89	\$ 29.39
138377893	Medium Truck	Goodyear	G186	1000R20 H G186 TT	10.00R20	Discontinued	\$ 677.40	\$ 270.96	\$ 29.39
138382187	Medium Truck	Goodyear	G149 RSA	1100R20 H G149 RSA TT	11.00R20	Discontinued	\$ 935.58	\$ 374.23	\$ 36.76
138382231	Medium Truck	Goodyear	G177	1100R20 H G177 TT	11.00R20	Available	\$ 1,448.45	\$ 579.38	\$ 36.76
138382553	Medium Truck	Goodyear	G286	1100R20 H G286 TT	11.00R20	Discontinued	\$ 830.86	\$ 332.34	\$ 36.76
138382666	Medium Truck	Goodyear	G288 MSA	1100R20 H G288 MSA TT	11.00R20	Discontinued	\$ 1,284.01	\$ 513.60	\$ 36.76
138382667	Medium Truck	Goodyear	G287 MSA	1100R20 H G287 MSA TT	11.00R20	Available	\$ 1,314.20	\$ 525.68	\$ 36.76
138382759	Medium Truck	Goodyear	G124	1100R20 H G124 TT	11.00R20	Discontinued	\$ 1,012.86	\$ 405.14	\$ 36.76
138382848	Medium Truck	Goodyear	G159	1100R20 H G159 TT	11.00R20	Discontinued	\$ 823.94	\$ 329.58	\$ 36.76
138384231	Medium Truck	Goodyear	G177	1100R22 H G177 TT	11.00R22	Discontinued	\$ 1,204.61	\$ 481.84	\$ 40.92
138384553	Medium Truck	Goodyear	G286	1100R22 H G286 TT	11.00R22	Discontinued	\$ 897.36	\$ 358.94	\$ 40.92
138384666	Medium Truck	Goodyear	G288 MSA	1100R22 H G288 MSA TT	11.00R22	Discontinued	\$ 1,255.49	\$ 502.20	\$ 40.92
138384667	Medium Truck	Goodyear	G287 MSA	1100R22 H G287 MSA TT	11.00R22	Discontinued	\$ 1,171.09	\$ 468.44	\$ 40.92
138387553	Medium Truck	Goodyear	G286	1100R24 H G286 TT	11.00R24	Discontinued	\$ 1,198.99	\$ 479.60	\$ 45.08
138389427	Medium Truck	Goodyear	G386	1200R20 J G386 TT	12.00R20	Discontinued	\$ 1,235.83	\$ 494.33	\$ 45.08
138391231	Medium Truck	Goodyear	G177	1200R24 J G177 TT	12.00R24	Available	\$ 1,726.40	\$ 690.56	\$ 55.47
138391553	Medium Truck	Goodyear	G286	1200R24 J G286 TT	12.00R24	Discontinued	\$ 1,104.35	\$ 441.74	\$ 55.47
138473245	Medium Truck	Goodyear	G287 MSA DURASEAL	11R245 H G287 MSA W/DURASEAL TL	11R24.5	Discontinued	\$ 1,245.63	\$ 498.25	\$ 34.59

Pricing is subject to change at any time with or without notice.

Please check the Government Sales website or Tire-HQ for the latest pricing information.

State of Wisconsin

Effective 04/01/2020, Expires 03/31/2021

G0007210 State Agencies Akron Bill, G0007212 Local Agencies Local Bill, G0007211 State ARI Managed Vehicles Akron Bill

Base Price Book Date: February 01, 2020

Product Code	Tire Type	Brand	Tire Line	Size and Description	Size	Item Status	Gov't Base Price Book Date:	Calculated Net Price	FET if applicable
							2/1/2020		
138473258	Medium Truck	Goodyear	G288 MSA DURASEAL	11R245 H G288 MSA DURASEAL TL	11R24.5	Available	\$ 1,455.05	\$ 582.02	\$ 34.59
138473259	Medium Truck	Goodyear	G177 DURASEAL	11R245 H G177 DURASEAL TL	11R24.5	Discontinued	\$ 1,528.52	\$ 611.41	\$ 34.59
138542295	Medium Truck	Goodyear	REGIONAL RHD II	12R22.5 J REGIONAL RHD II (G137)	12R22.5	Discontinued	\$ 1,214.72	\$ 485.89	\$ 40.92
138556156	Medium Truck	Goodyear	G392 SSD	445/50R22.5 J G392 SSD	445/50R22.5	Discontinued	\$ 2,266.06	\$ 906.42	\$ 47.63
138577223	Medium Truck	Goodyear	G377 MSD	12R22.5 H 150/147 G377 MSD TL	12R22.5	Discontinued	\$ 1,015.95	\$ 406.38	\$ 36.76
138577337	Medium Truck	Goodyear	G661 HSA	12R225 150/147L H G661 HSA TL	12R22.5	Discontinued	\$ 1,225.91	\$ 490.36	\$ 36.76
138655715	Medium Truck	Goodyear	G288	1200R24 J G288 TT	12.00R24	Available	\$ 1,529.28	\$ 611.71	\$ 55.47
138704553	Medium Truck	Goodyear	G286	1400R20 L G286 TT	14.00R20	Discontinued	\$ 1,688.10	\$ 675.24	\$ 35.44
138769895	Medium Truck	Goodyear	G186	10R225 F G186 TL	10R22.5	Discontinued	\$ 622.80	\$ 249.12	\$ 16.07
138770774	Medium Truck	Goodyear	G124	10R225 G G124 TL	10R22.5	Discontinued	\$ 763.33	\$ 305.33	\$ 20.51
138781088	Medium Truck	Goodyear	Regional RHD	12R225 152L J REGIONAL RHD TL	12R22.5	Discontinued	\$ 992.99	\$ 397.20	\$ 40.92
138783674	Medium Truck	Goodyear	Endurance RSA	12R225 H ENDURANCE RSA TL	12R22.5	Available	\$ 1,189.84	\$ 475.94	\$ 36.76
138783737	Medium Truck	Goodyear	MARATHON RSA	12R225 H MARATHON RSA	12R22.5	Available	\$ 905.45	\$ 362.18	\$ 36.76
138792674	Medium Truck	Goodyear	Endurance RSA	10R225 G ENDURANCE RSA TL	10R22.5	Available	\$ 1,002.34	\$ 400.94	\$ 20.51
138792737	Medium Truck	Goodyear	MARATHON RSA	10R225 G MARATHON RSA TL	10R22.5	Available	\$ 740.11	\$ 296.04	\$ 20.51
138798528	Medium Truck	Goodyear	G741 MSD	11R245 149/146K H G741 MSD TL	11R24.5	Available	\$ 1,368.74	\$ 547.50	\$ 34.59
138798576	Medium Truck	Goodyear	G751 MSA	11R245 H G751 MSA TL	11R24.5	Available	\$ 1,267.81	\$ 507.12	\$ 34.59
138798578	Medium Truck	Goodyear	G731 MSA	11R245 H G731 MSA TL	11R24.5	Available	\$ 1,266.92	\$ 506.77	\$ 34.59
138798652	Medium Truck	Goodyear	Armor Max Pro Grade MSD	11R245 H ARMOR MAX PRO GRADE MSD TL	11R24.5	Available	\$ 1,316.22	\$ 526.49	\$ 34.59
138798653	Medium Truck	Goodyear	Armor Max Pro MSD Dura	11R245 H ARMOR MAX PRO GRADE MSD DURAS	11R24.5	Available	\$ 1,440.34	\$ 576.14	\$ 34.59
138798662	Medium Truck	Goodyear	G287 MSA	11R245 H G287 MSA TL	11R24.5	Discontinued	\$ 1,274.34	\$ 509.74	\$ 34.59
138798665	Medium Truck	Goodyear	G288 MSA	11R245 H G288 MSA TL	11R24.5	Discontinued	\$ 1,194.67	\$ 477.87	\$ 34.59
138798689	Medium Truck	Goodyear	Workhorse MSA	11R245 149/146K H WORKHORSE MSA TL	11R24.5	Available	\$ 874.38	\$ 349.75	\$ 34.59
138799245	Medium Truck	Goodyear	G287 MSA DURASEAL	11R225 H G287 MSA DURASEAL TL	11R22.5	Discontinued	\$ 1,175.12	\$ 470.05	\$ 29.39
138799259	Medium Truck	Goodyear	G177 DURASEAL	11R225 H G177 DURASEAL TL	11R22.5	Discontinued	\$ 1,386.55	\$ 554.62	\$ 29.39
138799528	Medium Truck	Goodyear	G741 MSD	11R225 146/143K H G741 MSD TL	11R22.5	Available	\$ 1,286.61	\$ 514.64	\$ 29.39
138799576	Medium Truck	Goodyear	G751 MSA	11R225 H G751 MSA TL	11R22.5	Available	\$ 1,196.04	\$ 478.42	\$ 29.39
138799577	Medium Truck	Goodyear	G751 MSA DURASEAL	11R225 H G751 MSA DURASEAL TL	11R22.5	Available	\$ 1,303.69	\$ 521.48	\$ 29.39
138799578	Medium Truck	Goodyear	G731 MSA	11R225 H G731 MSA TL	11R22.5	Available	\$ 1,196.04	\$ 478.42	\$ 29.39
138799579	Medium Truck	Goodyear	G731 MSA DURASEAL	11R225 H G731 MSA DURASEAL TL	11R22.5	Available	\$ 1,303.69	\$ 521.48	\$ 29.39
138799652	Medium Truck	Goodyear	Armor Max Pro Grade MSD	11R225 H ARMOR MAX PRO GRADE MSD TL	11R22.5	Available	\$ 1,216.38	\$ 486.55	\$ 29.39
138799653	Medium Truck	Goodyear	Armor Max Pro MSD Dura	11R225 H ARMOR MAX PRO GRADE MSD DURAS	11R22.5	Available	\$ 1,344.95	\$ 537.98	\$ 29.39
138799662	Medium Truck	Goodyear	G287 MSA	11R225 H G287 MSA TL	11R22.5	Discontinued	\$ 1,080.53	\$ 432.21	\$ 29.39
138799665	Medium Truck	Goodyear	G288 MSA	11R225 H G288 MSA TL	11R22.5	Discontinued	\$ 1,127.05	\$ 450.82	\$ 29.39
138799689	Medium Truck	Goodyear	Workhorse MSA	11R225 146/143K H WORKHORSE MSA TL	11R22.5	Available	\$ 808.41	\$ 323.36	\$ 29.39
138801089	Medium Truck	Goodyear	Marathon LHS	11R245 G MARATHON LHS TL	11R24.5	Available	\$ 851.63	\$ 340.65	\$ 29.39
138801185	Medium Truck	Goodyear	G182 RSD	11R245 G G182 RSD TL	11R24.5	Available	\$ 1,176.77	\$ 470.71	\$ 29.39
138801263	Medium Truck	Goodyear	G316 LHT LHT MAX	11R245 G G316 LHT FUEL MAX TL	11R24.5	Available	\$ 974.36	\$ 389.74	\$ 29.39
138801265	Medium Truck	Goodyear	G622 RSD	11R245 G G622 RSD TL	11R24.5	Available	\$ 1,111.90	\$ 444.76	\$ 29.39
138801647	Medium Truck	Goodyear	FuelMax RSA	11R24.5 146/143L G FUELMAX RSA	11R24.5	Available	\$ 1,115.16	\$ 446.06	\$ 29.39
138801674	Medium Truck	Goodyear	Endurance RSA	11R245 G ENDURANCE RSA TL	11R24.5	Available	\$ 1,130.31	\$ 452.12	\$ 29.39
138801687	Medium Truck	Goodyear	MARATHON LHD	11R245 G MARATHON LHD GY BSL TL	11R24.5	Available	\$ 868.68	\$ 347.47	\$ 29.39
138801692	Medium Truck	Goodyear	MARATHON LHT	11R24.5 146/143L G MARATHON LHT	11R24.5	Available	\$ 732.38	\$ 292.95	\$ 29.39
138801753	Medium Truck	Goodyear	Endurance LHS	11R24.5 146/143L G ENDURANCE LHS	11R24.5	Available	\$ 1,173.70	\$ 469.48	\$ 29.39
138802089	Medium Truck	Goodyear	Marathon LHS	11R225 G MARATHON LHS TL	11R22.5	Available	\$ 803.43	\$ 321.37	\$ 25.23
138802101	Medium Truck	Goodyear	G338 1AD	11R225 G G338 1AD TL	11R22.5	Discontinued	\$ 1,144.62	\$ 457.85	\$ 25.23
138802111	Medium Truck	Goodyear	G182 RSD	11R225 G G182 RSD TL	11R22.5	Available	\$ 1,110.18	\$ 444.07	\$ 25.23
138802125	Medium Truck	Goodyear	G149 RSA	11R225 G G149 RSA TL	11R22.5	Discontinued	\$ 791.05	\$ 316.42	\$ 25.23
138802237	Medium Truck	Goodyear	G167A	11R225 G G167A TL	11R22.5	Discontinued	\$ 724.39	\$ 289.76	\$ 25.23
138802244	Medium Truck	Goodyear	G372A LHD	11R225 G G372A LHD TL	11R22.5	Discontinued	\$ 1,014.39	\$ 405.76	\$ 25.23
138802271	Medium Truck	Goodyear	G328	11R225 G G328 TL	11R22.5	Discontinued	\$ 767.83	\$ 307.13	\$ 25.23
138802314	Medium Truck	Goodyear	G357	11R225 G G357 TL	11R22.5	Discontinued	\$ 705.72	\$ 282.29	\$ 25.23
138802364	Medium Truck	Goodyear	G316 LHT FUELMAX DURA	11R225 G G316 LHT FUEL MAX DURASEAL	11R22.5	Available	\$ 1,018.16	\$ 407.26	\$ 25.23
138802432	Medium Truck	Goodyear	G372 LHD	11R225 G G372 LHD TL	11R22.5	Discontinued	\$ 768.85	\$ 307.54	\$ 25.23
138802453	Medium Truck	Goodyear	G164 RTD	11R225 G G164 RTD TL	11R22.5	Discontinued	\$ 881.74	\$ 352.70	\$ 25.23
138802596	Medium Truck	Goodyear	G399A LHS FUELMAX	11R225 G G399A LHS FUEL MAX TL	11R22.5	Available	\$ 1,107.24	\$ 442.90	\$ 25.23
138802632	Medium Truck	Goodyear	Fuel MAX LHS	11R225 G FUEL MAX LHS	11R22.5	Discontinued	\$ 1,217.96	\$ 487.18	\$ 25.23
138802647	Medium Truck	Goodyear	FuelMax RSA	11R22.5 144/141L G FUELMAX RSA	11R22.5	Available	\$ 1,073.51	\$ 429.40	\$ 25.23
138802674	Medium Truck	Goodyear	Endurance RSA	11R225 G ENDURANCE RSA TL	11R22.5	Available	\$ 1,066.32	\$ 426.53	\$ 25.23
138802687	Medium Truck	Goodyear	MARATHON LHD	11R225 G MARATHON LHD GY BSL TL	11R22.5	Available	\$ 835.91	\$ 334.36	\$ 25.23
138802692	Medium Truck	Goodyear	MARATHON LHT	11R22.5 144/142L G MARATHON LHT	11R22.5	Available	\$ 690.94	\$ 276.38	\$ 25.23
138802734	Medium Truck	Goodyear	Endurance LHD	11R225 G ENDURANCE LHD	11R22.5	Available	\$ 1,163.50	\$ 465.40	\$ 25.23
138802753	Medium Truck	Goodyear	Endurance LHS	11R22.5 144/142L G ENDURANCE LHS	11R22.5	Available	\$ 1,107.24	\$ 442.90	\$ 25.23
138802798	Medium Truck	Goodyear	Ultragrip RTD	11R22.5 144/142L G ULTRAGRIP RTD	11R22.5	Discontinued	\$ 1,069.75	\$ 427.90	\$ 25.23
138802840	Medium Truck	Goodyear	G397 LHS	11R225 G G397 LHS TL	11R22.5	Discontinued	\$ 592.75	\$ 237.10	\$ 25.23
138803185	Medium Truck	Goodyear	G182 RSD	11R225 H G182 RSD TL	11R22.5	Available	\$ 1,132.37	\$ 452.95	\$ 29.39
138803230	Medium Truck	Goodyear	G177	11R225 H G177 TL	11R22.5	Discontinued	\$ 1,267.06	\$ 506.82	\$ 29.39
138803237	Medium Truck	Goodyear	G167A	11R225 H G167A STTL	11R22.5	Discontinued	\$ 744.09	\$ 297.64	\$ 29.39
138803301	Medium Truck	Goodyear	G244 MSD	11R225 H G244 MSD TL	11R22.5	Discontinued	\$ 856.18	\$ 342.47	\$ 29.39
138803441	Medium Truck	Goodyear	G357 LHS	11R225 H G357 LHS TL	11R22.5	Discontinued	\$ 660.74	\$ 264.30	\$ 29.39
138803453	Medium Truck	Goodyear	G164 RTD	11R225 H G164 RTD TL	11R22.5	Discontinued	\$ 873.34	\$ 349.34	\$ 29.39
138803554	Medium Truck	Goodyear	G286	11R225 H G286 TL	11R22.5	Discontinued	\$ 721.53	\$ 288.61	\$ 29.39
138803738	Medium Truck	Goodyear	MARATHON RSD	11R225 H MARATHON RSD TL	11R22.5	Available	\$ 827.72	\$ 331.09	\$ 29.39
138803824	Medium Truck	Goodyear	MARATHON RTD	11R225 H MARATHON RTD TL	11R22.5	Available	\$ 758.88	\$ 303.55	\$ 29.39
138803895	Medium Truck	Goodyear	G186	11R225 H G186 TL	11R22.5	Discontinued	\$ 699.01	\$ 279.60	\$ 29.39
138810101	Medium Truck	Goodyear	G338 1AD	11R245 G G338 1AD TL	11R24.5	Discontinued	\$ 1,123.43	\$ 449.37	\$ 29.39

Pricing is subject to change at any time with or without notice.

Please check the Government Sales website or Tire-HQ for the latest pricing information.

State of Wisconsin

Effective 04/01/2020, Expires 03/31/2021

G0007210 State Agencies Akron Bill, G0007212 Local Agencies Local Bill, G0007211 State ARI Managed Vehicles Akron Bill

Base Price Book Date: February 01, 2020

Product Code	Tire Type	Brand	Tire Line	Size and Description	Size	Item Status	Gov't Base Price	Calculated Net Price	FET if applicable
							Book Date: 2/1/2020		
138810237	Medium Truck	Goodyear	G167A	11R245 G G167A STTL	11R24.5	Discontinued	\$ 782.26	\$ 312.90	\$ 29.39
138810244	Medium Truck	Goodyear	G372A LHD	11R245 G G372A LHD TL	11R24.5	Discontinued	\$ 1,095.54	\$ 438.22	\$ 29.39
138810271	Medium Truck	Goodyear	G328	11R245 G G328 TL	11R24.5	Discontinued	\$ 864.71	\$ 345.88	\$ 29.39
138810314	Medium Truck	Goodyear	G357	11R245 G G357 TL	11R24.5	Discontinued	\$ 762.22	\$ 304.89	\$ 29.39
138810432	Medium Truck	Goodyear	G372 LHD	11R245 G G372 LHD TL	11R24.5	Discontinued	\$ 830.31	\$ 332.12	\$ 29.39
138810453	Medium Truck	Goodyear	G164 RTD	11R245 G G164 RTD TL	11R24.5	Discontinued	\$ 895.75	\$ 358.30	\$ 29.39
138810501	Medium Truck	Goodyear	G362	11R245 G G362 TL	11R24.5	Discontinued	\$ 1,080.65	\$ 432.26	\$ 29.39
138810596	Medium Truck	Goodyear	G399A LHS FUELMAX	11R245 G G399A LHS FUELMAX TL	11R24.5	Discontinued	\$ 1,173.70	\$ 469.48	\$ 29.39
138810734	Medium Truck	Goodyear	Endurance LHD	11R245 G ENDURANCE LHD	11R24.5	Available	\$ 1,234.46	\$ 493.78	\$ 29.39
138810840	Medium Truck	Goodyear	G397 LHS	11R245 G G397 LHS TL	11R24.5	Discontinued	\$ 640.12	\$ 256.05	\$ 29.39
138813089	Medium Truck	Goodyear	Marathon LHS	11R245 H MARATHON LHS TL	11R24.5	Available	\$ 868.66	\$ 347.46	\$ 34.59
138813230	Medium Truck	Goodyear	G177	11R245 H G177 TL	11R24.5	Discontinued	\$ 1,396.80	\$ 558.72	\$ 34.59
138813237	Medium Truck	Goodyear	G167A	11R245 H G167A STTL	11R24.5	Discontinued	\$ 786.97	\$ 314.79	\$ 34.59
138813301	Medium Truck	Goodyear	G244 MSD	11R245 H G244 MSD TL	11R24.5	Discontinued	\$ 915.28	\$ 366.11	\$ 34.59
138813554	Medium Truck	Goodyear	G286	11R245 H G286 TL	11R24.5	Discontinued	\$ 778.62	\$ 311.45	\$ 34.59
138813596	Medium Truck	Goodyear	G399A LHS FUELMAX	11R245 H G399A LHS FUELMAX TL	11R24.5	Available	\$ 1,197.14	\$ 478.86	\$ 34.59
138813632	Medium Truck	Goodyear	Fuel MAX LHS	11R245 H FUEL MAX LHS	11R24.5	Discontinued	\$ 1,316.88	\$ 526.75	\$ 34.59
138813647	Medium Truck	Goodyear	FuelMax RSA	11R24.5 149/146L H FUELMAX RSA	11R24.5	Available	\$ 1,137.93	\$ 455.17	\$ 34.59
138813674	Medium Truck	Goodyear	Endurance RSA	11R245 H ENDURANCE RSA TL	11R24.5	Available	\$ 1,152.89	\$ 461.16	\$ 34.59
138813687	Medium Truck	Goodyear	MARATHON LHD	11R245 H MARATHON LHD GY BSL TL	11R24.5	Available	\$ 886.05	\$ 354.42	\$ 34.59
138813734	Medium Truck	Goodyear	Endurance LHD	11R245 H ENDURANCE LHD	11R24.5	Available	\$ 1,259.17	\$ 503.67	\$ 34.59
138813737	Medium Truck	Goodyear	MARATHON RSA	11R245 H MARATHON RSA TL	11R24.5	Available	\$ 834.58	\$ 333.83	\$ 34.59
138813738	Medium Truck	Goodyear	MARATHON RSD	11R245 H MARATHON RSD TL	11R24.5	Available	\$ 877.37	\$ 350.95	\$ 34.59
138813739	Medium Truck	Goodyear	MARATHON RSS	11R245 H MARATHON RSS TL	11R24.5	Available	\$ 704.03	\$ 281.61	\$ 34.59
138813753	Medium Truck	Goodyear	Endurance LHS	11R24.5 149/146L H ENDURANCE LHS	11R24.5	Available	\$ 1,197.14	\$ 478.86	\$ 34.59
138813895	Medium Truck	Goodyear	G186	11R245 H G186 TL	11R24.5	Discontinued	\$ 754.31	\$ 301.72	\$ 34.59
138835691	Medium Truck	Goodyear	WORKHORSE MSD	11R22.5 146/143J H WORKHORSE MSD TL	11R22.5	Available	\$ 862.49	\$ 345.00	\$ 29.39
138847691	Medium Truck	Goodyear	WORKHORSE MSD	11R24.5 149/146J H WORKHORSE MSD TL	11R24.5	Available	\$ 923.49	\$ 369.40	\$ 34.59
138864230	Medium Truck	Goodyear	G177	12R225 H G177 TL	12R22.5	Discontinued	\$ 1,515.43	\$ 606.17	\$ 36.76
138864245	Medium Truck	Goodyear	G287 MSA DURASEAL	12R225 H G287 MSA DURASEAL TL	12R22.5	Discontinued	\$ 1,459.48	\$ 583.79	\$ 36.76
138864258	Medium Truck	Goodyear	G288 MSA DURASEAL	12R225 H G288 MSA DURASEAL TL	12R22.5	Discontinued	\$ 1,244.80	\$ 497.92	\$ 36.76
138864259	Medium Truck	Goodyear	G177 DURASEAL	12R225 H G177 DURASEAL TL	12R22.5	Discontinued	\$ 1,335.72	\$ 534.29	\$ 36.76
138864301	Medium Truck	Goodyear	G244 MSD	12R225 H G244 MSD TL	12R22.5	Discontinued	\$ 1,012.54	\$ 405.02	\$ 36.76
138864554	Medium Truck	Goodyear	G286	12R225 H G286 TL	12R22.5	Discontinued	\$ 881.95	\$ 352.78	\$ 36.76
138864662	Medium Truck	Goodyear	G287 MSA	12R225 H G287 MSA TL	12R22.5	Discontinued	\$ 1,395.72	\$ 558.29	\$ 36.76
138864665	Medium Truck	Goodyear	G288 MSA	12R225 H G288 MSA TL	12R22.5	Discontinued	\$ 1,296.13	\$ 518.45	\$ 36.76
138869230	Medium Truck	Goodyear	G177	12R245 H G177 TL	12R24.5	Available	\$ 1,474.17	\$ 589.67	\$ 40.92
138869245	Medium Truck	Goodyear	G287 MSA DURASEAL	12R245 H G287 MSA DURASEAL TL	12R24.5	Discontinued	\$ 1,392.30	\$ 556.92	\$ 40.92
138869258	Medium Truck	Goodyear	G288 MSA DURASEAL	12R245 H G288 MSA DURASEAL TL	12R24.5	Discontinued	\$ 1,274.81	\$ 509.92	\$ 40.92
138869259	Medium Truck	Goodyear	G177 DURASEAL	12R245 H G177 DURASEAL TL	12R24.5	Discontinued	\$ 1,367.91	\$ 547.16	\$ 40.92
138869554	Medium Truck	Goodyear	G286	12R245 H G286 TL	12R24.5	Discontinued	\$ 903.16	\$ 361.26	\$ 40.92
138869576	Medium Truck	Goodyear	G751 MSA	12R245 H G751 MSA TL	12R24.5	Available	\$ 1,411.32	\$ 564.53	\$ 40.92
138869665	Medium Truck	Goodyear	G288 MSA	12R245 H G288 MSA TL	12R24.5	Discontinued	\$ 1,406.34	\$ 562.54	\$ 40.92
138869689	Medium Truck	Goodyear	WORKHORSE MSA	12R245 152/149K H WORKHORSE MSA TL	12R24.5	Available	\$ 986.87	\$ 394.75	\$ 40.92
138941185	Medium Truck	Goodyear	G182 RSD	11R245 H G182 RSD TL	11R24.5	Available	\$ 1,200.33	\$ 480.13	\$ 34.59
138947265	Medium Truck	Goodyear	G622 RSD	10R225 F G622 RSD TL	10R22.5	Discontinued	\$ 820.85	\$ 328.34	\$ 16.07
138947337	Medium Truck	Goodyear	G661 HSA	10R225 138/136 F G661 HSA TL	10R22.5	Discontinued	\$ 1,011.40	\$ 404.56	\$ 16.07
138948265	Medium Truck	Goodyear	G622 RSD	10R225 G G622 RSD TL	10R22.5	Available	\$ 993.18	\$ 397.27	\$ 20.51
138948337	Medium Truck	Goodyear	G661 HSA	10R225 141/139 G G661 HSA TL	10R22.5	Discontinued	\$ 1,002.05	\$ 400.82	\$ 20.51
138953262	Medium Truck	Goodyear	G305 LHD FUELMAX	11R225 G G305 LHD FUEL MAX TL	11R22.5	Discontinued	\$ 1,071.69	\$ 428.68	\$ 25.23
138953263	Medium Truck	Goodyear	G316 LHT FUELMAX	11R225 G G316 LHT FUEL MAX TL	11R22.5	Available	\$ 919.22	\$ 367.69	\$ 25.23
138953265	Medium Truck	Goodyear	G622 RSD	11R225 G G622 RSD TL	11R22.5	Available	\$ 1,048.99	\$ 419.60	\$ 25.23
138953308	Medium Truck	Goodyear	G662 RSA FUELMAX	11R225 144/142L G G662 RSA FUEL MAX TL	11R22.5	Discontinued	\$ 1,073.19	\$ 429.28	\$ 25.23
138953337	Medium Truck	Goodyear	G661 HSA	11R225 144/142L G G661 HSA TL	11R22.5	Discontinued	\$ 1,066.00	\$ 426.40	\$ 25.23
138953347	Medium Truck	Goodyear	G399 LHS FuelMax	11R225 144/142L G G399 LHS FUELMAX TL	11R22.5	Discontinued	\$ 985.79	\$ 394.32	\$ 25.23
138953389	Medium Truck	Goodyear	G619 RST	11R22.5 G G619 RST TL	11R22.5	Available	\$ 999.13	\$ 399.65	\$ 25.23
138953463	Medium Truck	Goodyear	G572 LHD FUELMAX	11R225 G G572 LHD FUELMAX TL	11R22.5	Discontinued	\$ 1,089.22	\$ 435.69	\$ 25.23
138953584	Medium Truck	Goodyear	G572A LHD FUELMAX	11R225 G G572A LHD FUELMAX TL	11R22.5	Discontinued	\$ 1,247.86	\$ 499.14	\$ 25.23
138953619	Medium Truck	Goodyear	G572 1AD FUELMAX	11R225 G G572 1AD FUEL MAX TL	11R22.5	Available	\$ 1,018.73	\$ 407.49	\$ 25.23
138954347	Medium Truck	Goodyear	G399 LHS FUELMAX	11R225 146/143L H G399 LHS FUELMAX TL	11R22.5	Discontinued	\$ 1,085.97	\$ 434.39	\$ 29.39
138954463	Medium Truck	Goodyear	G572 LHD FUELMAX	11R225 H G572 LHD FUELMAX TL	11R22.5	Discontinued	\$ 1,111.01	\$ 444.40	\$ 29.39
138954584	Medium Truck	Goodyear	G572A LHD FUELMAX	11R225 H G572A LHD FUELMAX TL	11R22.5	Discontinued	\$ 1,247.86	\$ 499.14	\$ 29.39
138954596	Medium Truck	Goodyear	G399A LHS FUELMAX	11R225 H G399A LHS FUELMAX TL	11R22.5	Available	\$ 1,129.41	\$ 451.76	\$ 29.39
138954644	Medium Truck	Goodyear	G182 RSD GHG	11R22.5 146/143L H G182 RSD GHG TL	11R22.5	Available	\$ 1,166.35	\$ 466.54	\$ 29.39
138955308	Medium Truck	Goodyear	G662 RSA FUELMAX	11R245 146/143L G G662 RSA FUEL MAX TL	11R24.5	Discontinued	\$ 1,075.02	\$ 430.01	\$ 29.39
138955347	Medium Truck	Goodyear	G399 LHS FUELMAX	11R245 146/143L G G399 LHS FUELMAX TL	11R24.5	Discontinued	\$ 1,128.56	\$ 451.42	\$ 29.39
138955389	Medium Truck	Goodyear	G619 RST	11R24.5 G G619 RST TL	11R24.5	Available	\$ 1,059.07	\$ 423.63	\$ 29.39
138955463	Medium Truck	Goodyear	G572 LHD FUELMAX	11R245 G G572 LHD FUELMAX TL	11R24.5	Discontinued	\$ 1,154.58	\$ 461.83	\$ 29.39
138955584	Medium Truck	Goodyear	G572A LHD FUELMAX	11R245 G G572A LHD FUELMAX TL	11R24.5	Discontinued	\$ 1,296.81	\$ 518.72	\$ 29.39
138956308	Medium Truck	Goodyear	G662 RSA FUELMAX	11R245 149/146L H G662 RSA FUEL MAX TL	11R24.5	Discontinued	\$ 1,137.57	\$ 455.03	\$ 34.59
138956347	Medium Truck	Goodyear	G399 LHS FuelMax	11R245 149/146L H G399 LHS FUELMAX TL	11R24.5	Discontinued	\$ 1,065.84	\$ 426.34	\$ 34.59
138956584	Medium Truck	Goodyear	G572A LHD FUELMAX	11R245 H G572A LHD FUELMAX TL	11R24.5	Discontinued	\$ 1,322.77	\$ 529.11	\$ 34.59
158170627	Medium Truck	Goodyear	Metro Miler	B305/70R225 L MM G652 TL	305/70R22.5	Available	\$ 1,414.68	\$ 565.87	\$ 40.92
158282158	Medium Truck	Goodyear	Metro Miler	B305/75R245 H MM G152 TL	305/75R24.5	Available	\$ 1,355.48	\$ 542.19	\$ 45.08
158668531	Medium Truck	Goodyear	Marathon LHS II+	315/80R22.5 L MARATHON LHS II+ HL	315/80R22.5	Available	\$ 1,332.50	\$ 533.00	\$ 55.47
158706158	Medium Truck	Goodyear	Metro Miler	B305/70R225 H MM G152 TL	305/70R22.5	Available	\$ 1,270.20	\$ 508.08	\$ 36.76

Pricing is subject to change at any time with or without notice.

Please check the Government Sales website or Tire-HQ for the latest pricing information.

State of Wisconsin

Effective 04/01/2020, Expires 03/31/2021

G0007210 State Agencies Akron Bill, G0007212 Local Agencies Local Bill, G0007211 State ARI Managed Vehicles Akron Bill

Base Price Book Date: February 01, 2020

Product Code	Tire Type	Brand	Tire Line	Size and Description	Size	Item Status	Gov't Base Price Book Date:	Calculated Net Price	FET if applicable
							2/1/2020		
158713627	Medium Truck	Goodyear	Metro Miler	B275/70R225 J MM G652 TL	275/70R22.5	Available	\$ 1,012.50	\$ 405.00	\$ 32.51
158736518	Medium Truck	Goodyear	Urban MCS	305/70R22.5 152/148J URBAN MCS * RPTL	305/70R22.5	Available	\$ 1,400.00	\$ 560.00	\$ 40.92
158777627	Medium Truck	Goodyear	Metro Miler	B315/80R225 L MM G652 TL	315/80R22.5	Available	\$ 1,455.00	\$ 582.00	\$ 52.83
158796643	Medium Truck	Goodyear	Endurance TSD	305/70R225 L ENDURANCE TSD TL	305/70R22.5	Available	\$ 1,471.27	\$ 588.51	\$ 40.92
158805643	Medium Truck	Goodyear	Endurance TSD	315/80R225 L ENDURANCE TSD TL	315/80R22.5	Available	\$ 1,560.00	\$ 624.00	\$ 52.83
158877627	Medium Truck	Goodyear	Metro Miler	B305/85R225 J MM G652 TL	305/85R22.5	Available	\$ 1,526.08	\$ 610.43	\$ 40.92
271102500	Medium Truck	Dunlop	SP384 FM	295/75R225 G DUN SP384 FM TL	295/75R22.5	Discontinued	\$ 927.66	\$ 371.06	\$ 25.23
271102501	Medium Truck	Dunlop	SP384 FM	11R225 144/142L G DUN SP384 FM TL	11R22.5	Discontinued	\$ 946.62	\$ 378.65	\$ 25.23
271102502	Medium Truck	Dunlop	SP384 FM	11R225 146/143L H DUN SP384 FM TL	11R22.5	Discontinued	\$ 928.41	\$ 371.36	\$ 29.39
271102503	Medium Truck	Dunlop	SP384 FM	11R245 146/143L G DUN SP384 FM TL	11R24.5	Discontinued	\$ 964.81	\$ 385.92	\$ 29.39
271108673	Medium Truck	Dunlop	SP160	11R225 H DUNLOP SP160 TL	11R22.5	Available	\$ 779.83	\$ 311.93	\$ 29.39
271108676	Medium Truck	Dunlop	SP160	11R245 H DUNLOP SP160 TL	11R24.5	Available	\$ 826.61	\$ 330.64	\$ 34.59
271108790	Medium Truck	Dunlop	SP160	285/75R245 G DUNLOP SP160 TL	285/75R24.5	Available	\$ 810.09	\$ 324.04	\$ 25.23
271108795	Medium Truck	Dunlop	SP160	295/75R225 G DUNLOP SP160 TL	295/75R22.5	Discontinued	\$ 764.23	\$ 305.69	\$ 25.23
271110972	Medium Truck	Dunlop	SP581	11R245 H DUNLOP SP581 TL	11R24.5	Discontinued	\$ 1,074.14	\$ 429.66	\$ 34.59
271110973	Medium Truck	Dunlop	SP581	11R225 H DUNLOP SP581 TL	11R22.5	Discontinued	\$ 1,053.88	\$ 421.55	\$ 29.39
271113472	Medium Truck	Dunlop	SP345	315/80R22.5 DUNLOP L SP345	315/80R22.5	Available	\$ 1,054.61	\$ 421.84	\$ 52.83
271122576	Medium Truck	Dunlop	SP832	11R245 H DUNLOP SP832 TL	11R24.5	Discontinued	\$ 1,007.06	\$ 402.82	\$ 34.59
271122676	Medium Truck	Dunlop	SP932	11R245 H DUNLOP SP932 TL	11R24.5	Discontinued	\$ 1,107.76	\$ 443.10	\$ 34.59
271122771	Medium Truck	Dunlop	SP381	255/70R225 H DUNLOP SP831 TL	255/70R22.5	Available	\$ 961.73	\$ 384.69	\$ 18.99
271124000	Medium Truck	Dunlop	SP348	11R225 146/143L H DUN SP348 TL	11R22.5	Discontinued	\$ 927.74	\$ 371.10	\$ 29.39
271124001	Medium Truck	Dunlop	SP348	11R245 149/146 H DUN SP348 TL	11R24.5	Discontinued	\$ 983.41	\$ 393.36	\$ 34.59
271124004	Medium Truck	Dunlop	SP348	10R225 141/139L G DUN SP348 TL	10R22.5	Discontinued	\$ 872.09	\$ 348.84	\$ 20.51
271124005	Medium Truck	Dunlop	SP348	255/70R22.5 H 140/137M DUN SP348	255/70R22.5	Discontinued	\$ 845.10	\$ 338.04	\$ 18.99
271124006	Medium Truck	Dunlop	SP348	12R225 150/147L H DUN SP348 TL	12R22.5	Discontinued	\$ 1,066.92	\$ 426.77	\$ 36.76
271124007	Medium Truck	Dunlop	SP348	285/75R245 144/141L G DUN SP348 TL	285/75R24.5	Discontinued	\$ 958.97	\$ 383.59	\$ 25.23
271124008	Medium Truck	Dunlop	SP348	295/75R225 144/141L G DUN SP348 TL	295/75R22.5	Discontinued	\$ 909.19	\$ 363.68	\$ 25.23
271127100	Medium Truck	Dunlop	SP464	11R22.5 H DUNLOP SP464 TL	11R22.5	Discontinued	\$ 984.88	\$ 393.95	\$ 29.39
271127104	Medium Truck	Dunlop	SP464	295/75R225 G SP464 TL	295/75R22.5	Discontinued	\$ 965.19	\$ 386.08	\$ 25.23
271127106	Medium Truck	Dunlop	SP464	285/75R245 G SP464 TL	285/75R24.5	Discontinued	\$ 983.74	\$ 393.50	\$ 25.23
271127773	Medium Truck	Dunlop	SP431A	11R225 H DUNLOP SP431A TL	11R22.5	Discontinued	\$ 932.51	\$ 373.00	\$ 29.39
271127776	Medium Truck	Dunlop	SP431A	11R245 H DUNLOP SP431A TL	11R24.5	Discontinued	\$ 988.45	\$ 395.38	\$ 34.59
271128195	Medium Truck	Dunlop	SP431A	295/75R225 G DUNLOP SP431A TL	295/75R22.5	Discontinued	\$ 913.85	\$ 365.54	\$ 25.23
271128871	Medium Truck	Dunlop	SP160	255/70R225 140/137M H DUN SP160 TL	255/70R22.5	Available	\$ 725.24	\$ 290.10	\$ 18.99
271131183	Medium Truck	Dunlop	SP231A	385/65R225 J DUNLOP SP231A TL	385/65R22.5	Available	\$ 1,278.70	\$ 511.48	\$ 27.74
271131278	Medium Truck	Dunlop	SP881	11R24.5 H DUNLOP SP881 TL	11R24.5	Available	\$ 1,318.66	\$ 527.46	\$ 34.59
271131486	Medium Truck	Dunlop	SP281	425/65R225 L DUNLOP SP281 TL	425/65R22.5	Available	\$ 1,429.66	\$ 571.86	\$ 37.33
271139073	Medium Truck	Dunlop	Sp193 FM	11R225 G DUNLOP SP193 FM TL	11R22.5	Discontinued	\$ 814.07	\$ 325.63	\$ 25.23
271139076	Medium Truck	Dunlop	Sp193 FM	11R245 G DUNLOP SP193 FM TL	11R24.5	Discontinued	\$ 829.71	\$ 331.88	\$ 29.39
271139095	Medium Truck	Dunlop	Sp193 FM	295/75R225 G DUNLOP SP193 FM TL	295/75R22.5	Discontinued	\$ 797.76	\$ 319.10	\$ 25.23
271139502	Medium Truck	Dunlop	SP456 FM	11R22.5 G SP456 FM TL	11R22.5	Discontinued	\$ 962.83	\$ 385.13	\$ 25.23
756001762	Medium Truck	Goodyear	FUEL MAX	435/50R19.5 L 160J FUEL MAX TL	435/50R19.5	Available	\$ 1,858.84	\$ 743.54	\$ 60.67
756002634	Medium Truck	Goodyear	OMNITRAC MSS II PLUS	325/95R24 K OMNITRAC MSS II PLUS TL	325/95R24	Available	\$ 1,438.05	\$ 575.22	\$ 66.15
756004746	Medium Truck	Goodyear	OMNITRAC MSD II PLUS	325/95R24 OMNITRAC MSD II PLUS INMETRO	325/95R24	Available	\$ 1,599.13	\$ 639.65	\$ 66.15
756010762	Medium Truck	Goodyear	FUEL MAX	385/65R22.5 L 164K FUEL MAX T TL	385/65R22.5	Available	\$ 1,878.24	\$ 751.30	\$ 66.15
756060050	Medium Truck	Goodyear	G670 RV	295/80R225 H G670 RV TL	295/80R22.5	Available	\$ 1,383.94	\$ 553.58	\$ 40.92
756067263	Medium Truck	Goodyear	G316 LHT FUEL MAX	255/70R225 H G316 LHT FUEL MAX	255/70R22.5	Available	\$ 905.13	\$ 362.05	\$ 18.99
756067674	Medium Truck	Goodyear	ENDURANCE RSA	255/70R22.5 H ENDURANCE RSA TL	255/70R22.5	Available	\$ 938.35	\$ 375.34	\$ 18.99
756067737	Medium Truck	Goodyear	MARATHON RSA	255/70R225 H MARATHON RSA TL	255/70R22.5	Available	\$ 717.21	\$ 286.88	\$ 18.99
756067739	Medium Truck	Goodyear	MARATHON RSS	255/70R22.5 H 140/137M MARATHON RSS TL	255/70R22.5	Available	\$ 617.68	\$ 247.07	\$ 18.99
756074413	Medium Truck	Goodyear	MARATHON LHT	435/50R19.5 L 160J MARATH LHT TL	435/50R19.5	Discontinued	\$ 1,760.67	\$ 704.27	\$ 60.67
756110413	Medium Truck	Goodyear	Marathon LHT	245/70R175 143/141J H MARATHON LHT TL	245/70R17.5	Discontinued	\$ 647.48	\$ 258.99	\$ 23.63
756122288	Medium Truck	Goodyear	G275 MSA	335/80R20 145M F G275 MSA TL	335/80R20	Discontinued	\$ 2,036.20	\$ 814.48	\$ 27.31
756123288	Medium Truck	Goodyear	G275 MSA	365/70R225 152M G G275 MSA TL	365/70R225	Discontinued	\$ 2,090.76	\$ 836.30	\$ 40.92
756125337	Medium Truck	Goodyear	G661 HSA	265/75R225 138/135L G G661 HSA TL	265/75R22.5	Discontinued	\$ 970.06	\$ 388.02	\$ 16.07
756125674	Medium Truck	Goodyear	ENDURANCE RSA	265/75R22.5 G ENDURANCE RSA TL	265/75R22.5	Available	\$ 941.52	\$ 376.61	\$ 16.07
756135180	Medium Truck	Goodyear	G104A LP	275/70R225 H G104A LP TL	275/70R22.5	Discontinued	\$ 821.42	\$ 328.57	\$ 32.51
756135578	Medium Truck	Goodyear	G731 MSA	275/70R225 H G731 MSA TL	275/70R22.5	Available	\$ 1,088.41	\$ 435.36	\$ 32.51
756135665	Medium Truck	Goodyear	G288 MSA	275/70R225 H G288 MSA TL	275/70R22.5	Discontinued	\$ 1,088.41	\$ 435.36	\$ 32.51
756140297	Medium Truck	Goodyear	Regional RHS II	285/70R19.5 H REGIONAL RHS II (G129)	285/70R19.5	Discontinued	\$ 1,517.35	\$ 606.94	\$ 29.39
756141050	Medium Truck	Goodyear	G670 RV	315/80R225 L G670 RV TL	315/80R22.5	Available	\$ 1,834.42	\$ 733.77	\$ 52.83
756141245	Medium Truck	Goodyear	G287 MSA DURASEAL	315/80R225 L G287 MSA DURASEAL TL	315/80R22.5	Discontinued	\$ 1,684.59	\$ 673.84	\$ 52.83
756141555	Medium Truck	Goodyear	G286A	315/80R225 L G286A TL	315/80R22.5	Discontinued	\$ 1,017.30	\$ 406.92	\$ 52.83
756141613	Medium Truck	Goodyear	G289 WHA	315/80R225 L G289 WHA TL	315/80R22.5	Available	\$ 1,058.81	\$ 423.52	\$ 63.32
756141614	Medium Truck	Goodyear	G289 WHA DURASEAL	315/80R225 L G289 WHA DURASEAL TL	315/80R22.5	Available	\$ 1,174.04	\$ 469.62	\$ 63.32
756141650	Medium Truck	Goodyear	ENDURANCE WHA DURA	315/80R225 L ENDURANCE WHA DURASEAL TL	315/80R22.5	Available	\$ 1,293.29	\$ 517.32	\$ 63.32
756141651	Medium Truck	Goodyear	ENDURANCE WHA	315/80R225 L ENDURANCE WHA TL	315/80R22.5	Available	\$ 1,204.10	\$ 481.64	\$ 63.32
756141662	Medium Truck	Goodyear	G287 MSA	315/80R225 L G287 MSA TL	315/80R22.5	Discontinued	\$ 1,382.34	\$ 552.94	\$ 52.83
756141663	Medium Truck	Goodyear	G287 HSS	315/80R225 L G287 HSS TL	315/80R22.5	Discontinued	\$ 1,473.55	\$ 589.42	\$ 63.32
756141689	Medium Truck	Goodyear	Workhorse MSA	315/80R22.5 161/154K L WORKHORSE MSA TL	315/80R22.5	Available	\$ 1,047.03	\$ 418.81	\$ 63.32
756143297	Medium Truck	Goodyear	Regional RHS II	305/70R19.5 J REGIONAL RHS II (G129)	305/70R19.5	Available	\$ 1,230.70	\$ 492.28	\$ 32.51
756146576	Medium Truck	Goodyear	G751 MSA	315/80R225 L G751 MSA TL	315/80R22.5	Available	\$ 1,554.86	\$ 621.94	\$ 52.83
756146577	Medium Truck	Goodyear	G751 MSA Duraseal	315/80R225 L G751 MSA DURASEAL TL	315/80R22.5	Available	\$ 1,698.36	\$ 679.34	\$ 52.83
756158263	Medium Truck	Goodyear	G316 LHT FUEL MAX	275/70R225 J G316 LHT FUEL MAX	275/70R22.5	Available	\$ 961.57	\$ 384.63	\$ 32.51
756158674	Medium Truck	Goodyear	Endurance RSA	275/70R22.5 J ENDURANCE RSA TL	275/70R22.5	Available	\$ 980.99	\$ 392.40	\$ 32.51
756160365	Medium Truck	Goodyear	G296 MSA	425/65R225 L G296 MSA TL	425/65R22.5	Available	\$ 1,594.21	\$ 637.68	\$ 37.33

Pricing is subject to change at any time with or without notice.

Please check the Government Sales website or Tire-HQ for the latest pricing information.

State of Wisconsin

Effective 04/01/2020, Expires 03/31/2021

G0007210 State Agencies Akron Bill, G0007212 Local Agencies Local Bill, G0007211 State ARI Managed Vehicles Akron Bill

Base Price Book Date: February 01, 2020

Product Code	Tire Type	Brand	Tire Line	Size and Description	Size	Item Status	Gov't Base Price Book Date:	Calculated Net Price	FET if applicable
							2/1/2020		
756160366	Medium Truck	Goodyear	G296 MSA Duraseal	425/65R225 L G296 MSA DURASEAL TL	425/65R22.5	Available	\$ 1,885.86	\$ 754.34	\$ 37.33
756160367	Medium Truck	Goodyear	G296 WHA	425/65R225 L G296 WHA TL	425/65R22.5	Available	\$ 1,837.64	\$ 735.06	\$ 37.33
756160369	Medium Truck	Goodyear	G296 WHA Duraseal	425/65R225 L G296 WHA DURASEAL TL	425/65R22.5	Available	\$ 1,967.74	\$ 787.10	\$ 37.33
756164288	Medium Truck	Goodyear	G275 MSA	365/80R20 G G275 MSA TL	365/80R20	Available	\$ 1,853.40	\$ 741.36	\$ 45.08
756165337	Medium Truck	Goodyear	G661 HSA	255/70R225 140/137M H G661 HSA TL	255/70R22.5	Discontinued	\$ 938.07	\$ 375.23	\$ 18.99
756168674	Medium Truck	Goodyear	Endurance RSA	245/75R22.5 G ENDURANCE RSA TL	245/75R22.5	Available	\$ 858.75	\$ 343.50	\$ 11.06
756184337	Medium Truck	Goodyear	G661 HSA	275/70R225 148/145L J G661 HSA TL	275/70R22.5	Discontinued	\$ 980.71	\$ 392.28	\$ 32.51
756203265	Medium Truck	Goodyear	G622 RSD	255/70R22.5 H G622 RSD TL	255/70R22.5	Available	\$ 912.62	\$ 365.05	\$ 18.99
756220347	Medium Truck	Goodyear	G399 LHS FuelMax	295/75R225 146/143L H G399 LHS FUELMAX	295/75R22.5	Discontinued	\$ 985.40	\$ 394.16	\$ 34.59
756220596	Medium Truck	Goodyear	G399A LHS FuelMax	295/75R225 H G399A LHS FUELMAX TL	295/75R22.5	Available	\$ 1,106.80	\$ 442.72	\$ 34.59
756220753	Medium Truck	Goodyear	Endurance LHS	295/75R225 149/146L H ENDURANCE LHS	295/75R22.5	Available	\$ 1,106.80	\$ 442.72	\$ 34.59
756246567	Medium Truck	Goodyear	G114 LP	215/75R175 H G114 LP STTL	215/75R17.5	Available	\$ 508.13	\$ 203.25	\$ 12.29
756254041	Medium Truck	Goodyear	Marathon LHD+	315/80R225 J MARATHON LHD+	315/80R22.5	Discontinued	\$ 1,319.55	\$ 527.82	\$ 50.27
756254088	Medium Truck	Goodyear	REGIONAL RHD	315/80R225 J REGIONAL RHD TL	315/80R22.5	Discontinued	\$ 1,236.30	\$ 494.52	\$ 50.27
756254172	Medium Truck	Goodyear	G391	315/80R225 J G391 TL	315/80R22.5	Discontinued	\$ 702.62	\$ 281.05	\$ 50.27
756254420	Medium Truck	Goodyear	G291 LP	315/80R225 J G291 LP TL	315/80R22.5	Available	\$ 1,134.04	\$ 453.62	\$ 45.08
756254554	Medium Truck	Goodyear	G286	315/80R225 J G286 TL	315/80R22.5	Discontinued	\$ 669.89	\$ 267.96	\$ 45.08
756254555	Medium Truck	Goodyear	G286A	315/80R225 J G286A TL	315/80R22.5	Discontinued	\$ 995.25	\$ 398.10	\$ 45.08
756254592	Medium Truck	Goodyear	RHS	315/80R225 J RHS TL	315/80R22.5	Discontinued	\$ 769.16	\$ 307.66	\$ 50.27
756256050	Medium Truck	Goodyear	G670 RV	315/80R225 L G670 RV TL	315/80R22.5	Discontinued	\$ 756.24	\$ 302.50	\$ 52.83
756256100	Medium Truck	Goodyear	G286 HSS	315/80R225 L G286 HSS TL	315/80R22.5	Discontinued	\$ 697.94	\$ 279.18	\$ 63.32
756256420	Medium Truck	Goodyear	G291 LP	315/80R225 L G291 LP TL	315/80R22.5	Available	\$ 1,134.04	\$ 453.62	\$ 52.83
756256554	Medium Truck	Goodyear	G286	315/80R225 L G286 TL	315/80R22.5	Discontinued	\$ 684.74	\$ 273.90	\$ 52.83
756264297	Medium Truck	Goodyear	Regional RHS II	215/75R17.5 F REGIONAL RHS II (G129)	215/75R17.5	Discontinued	\$ 989.77	\$ 395.91	\$ 2.36
756287295	Medium Truck	Goodyear	Regaional RHD II	315/80R22.5 J REGIONAL RHD II (G137)	315/80R22.5	Discontinued	\$ 1,310.48	\$ 524.19	\$ 50.27
756287296	Medium Truck	Goodyear	Regional RHS II	315/80R22.5 J REGIONAL RHS II (G127)	315/80R22.5	Discontinued	\$ 1,191.14	\$ 476.46	\$ 50.27
756305050	Medium Truck	Goodyear	G670 RV	265/75R225 G G670 RV TL	265/75R22.5	Available	\$ 1,285.99	\$ 514.40	\$ 16.07
756306050	Medium Truck	Goodyear	G670 RV	245/75R225 G G670 RV TL	245/75R22.5	Available	\$ 1,238.11	\$ 495.24	\$ 11.06
756314365	Medium Truck	Goodyear	G296 MSA	445/65R225 L G296 MSA TL	445/65R22.5	Available	\$ 1,742.47	\$ 696.99	\$ 41.58
756315365	Medium Truck	Goodyear	G296 MSA	385/65R225 J G296 MSA TL	385/65R22.5	Available	\$ 1,480.44	\$ 592.18	\$ 27.74
756319265	Medium Truck	Goodyear	G622 RSD	245/75R22.5 G G622 RSD TL	245/75R22.5	Available	\$ 891.63	\$ 356.65	\$ 11.06
756405347	Medium Truck	Goodyear	G399 LHS FuelMax	285/75R245 147/144L H G399 LHS FUELMAX	285/75R24.5	Discontinued	\$ 1,044.52	\$ 417.81	\$ 31.00
756405596	Medium Truck	Goodyear	G399A LHS FuelMax	285/75R24.5 H G399A LHS FUELMAX TL	285/75R24.5	Discontinued	\$ 1,173.21	\$ 469.28	\$ 31.00
756405632	Medium Truck	Goodyear	FuelMax LHS	285/75R24.5 H FUEL MAX LHS	285/75R24.5	Discontinued	\$ 1,240.90	\$ 496.36	\$ 31.00
756405753	Medium Truck	Goodyear	Endurance LHS	285/75R245 147/144L H ENDURANCE LHS	285/75R24.5	Available	\$ 1,173.21	\$ 469.28	\$ 31.00
756419133	Medium Truck	Goodyear	Regional RHS	285/70R195 144/146L H REGIONAL RHS TL	285/70R19.5	Discontinued	\$ 935.38	\$ 374.15	\$ 27.31
756426288	Medium Truck	Goodyear	G275 MSA	335/65R22.5 G G275 MSA TL	335/65R22.5	Available	\$ 1,967.57	\$ 787.03	\$ 31.00
756432597	Medium Truck	Goodyear	G392A SSD DURA F MAX	445/50R22.5 161L L G392A SSD DURAFUELMAX	445/50R22.5	Available	\$ 2,172.29	\$ 868.92	\$ 31.66
756432773	Medium Truck	Goodyear	FUEL MAX SSD	445/50R225 161L L FUEL MAX SSD TL	445/50R22.5	Available	\$ 2,237.48	\$ 894.99	\$ 31.66
756434697	Medium Truck	Goodyear	FUEL MAX SST	445/50R225 161L FUEL MAX SST TL	445/50R22.5	Available	\$ 1,892.48	\$ 756.99	\$ 31.66
756441530	Medium Truck	Goodyear	Marathon LHT II	385/65R22.5 L MARATHON LHT II	385/65R22.5	Available	\$ 1,905.73	\$ 762.29	\$ 30.33
756450002	Medium Truck	Goodyear	G114	215/75R175 126/124L F G114 TL	215/75R17.5	Discontinued	\$ 473.49	\$ 189.40	\$ 2.36
756471241	Medium Truck	Goodyear	G287 HSS DURASEAL	315/80R225 L G287 HSS DURASEAL TL	315/80R22.5	Discontinued	\$ 1,662.80	\$ 665.12	\$ 63.32
756512315	Medium Truck	Goodyear	REGIONAL S II	265/70R195 140/138M H REGIONAL S II TL	265/70R19.5	Available	\$ 952.55	\$ 381.02	\$ 18.99
756513422	Medium Truck	Goodyear	G278 MSD	385/65R225 158K J G278 MSD TL	385/65R22.5	Available	\$ 1,842.59	\$ 737.04	\$ 27.74
756514422	Medium Truck	Goodyear	G278 MSD	425/65R225 165K L G278 MSD TL	425/65R22.5	Available	\$ 2,047.32	\$ 818.93	\$ 37.33
756515422	Medium Truck	Goodyear	G278 MSD	445/65R225 168K L G278 MSD TL	445/65R22.5	Available	\$ 2,231.58	\$ 892.63	\$ 41.58
756518352	Medium Truck	Goodyear	MARATHON LHS II	315/80R225 J MARATHON LHS II(G325)TL	315/80R22.5	Discontinued	\$ 1,434.32	\$ 573.73	\$ 50.27
756518522	Medium Truck	Goodyear	Regional RHD II+	315/80R22.5 J REGIONAL RHD II+ TL	315/80R22.5	Discontinued	\$ 1,842.37	\$ 736.95	\$ 50.27
756527265	Medium Truck	Goodyear	G622 RSD	265/75R22.5 G G622 RSD TL	265/75R22.5	Available	\$ 1,038.27	\$ 415.31	\$ 16.07
756532315	Medium Truck	Goodyear	Regional RHS II	11R22.5 148L 16 REGIONAL RHS II TL	11R22.5	Discontinued	\$ 1,116.21	\$ 446.48	\$ 32.51
756563413	Medium Truck	Goodyear	Marathon LHT	245/70R175 143/141J H MARATHON LHT TL	245/70R17.5	Discontinued	\$ 647.48	\$ 258.99	\$ 23.63
756603347	Medium Truck	Goodyear	G399 LHS FuelMax	295/75R225 144/144L G G399 LHS FUELMAX	295/75R22.5	Discontinued	\$ 966.08	\$ 386.43	\$ 25.23
756603377	Medium Truck	Goodyear	G572 LHD FuelMax	295/75R225 G G572 LHD FUELMAX TL	295/75R22.5	Discontinued	\$ 1,067.43	\$ 426.97	\$ 25.23
756603584	Medium Truck	Goodyear	G572A LHD FuelMax	295/75R225 G G572A LHD FUELMAX TL	295/75R22.5	Discontinued	\$ 1,198.95	\$ 479.58	\$ 25.23
756603685	Medium Truck	Goodyear	FuelMax LHD G505D	295/75R22.5 144/141L G FUELMAX LHD G505D	295/75R22.5	Available	\$ 1,318.84	\$ 527.54	\$ 25.23
756603692	Medium Truck	Goodyear	Marathon LHT	295/75R225 144/141L G MARATHON LHT	295/75R22.5	Available	\$ 677.10	\$ 270.84	\$ 25.23
756603737	Medium Truck	Goodyear	MARATHON RSA	295/75R22.5 G MARATHON RSA TL	295/75R22.5	Available	\$ 771.58	\$ 308.63	\$ 25.23
756603738	Medium Truck	Goodyear	MARATHON RSD	295/75R22.5 G MARATHON RSD TL	295/75R22.5	Available	\$ 811.17	\$ 324.47	\$ 25.23
756603739	Medium Truck	Goodyear	MARATHON RSS	295/75R22.5 G MARATHON RSS TL	295/75R22.5	Available	\$ 650.89	\$ 260.36	\$ 25.23
756603753	Medium Truck	Goodyear	Endurance LHS	295/75R225 144/141L G ENDURANCE LHS	295/75R22.5	Available	\$ 1,085.12	\$ 434.05	\$ 25.23
756604262	Medium Truck	Goodyear	G305 LHD FUEL MAX	285/75R245 G G305 LHD FUEL MAX TL	285/75R24.5	Discontinued	\$ 1,157.42	\$ 462.97	\$ 25.23
756604263	Medium Truck	Goodyear	G316 LHT FUEL MAX	285/75R245 G G316 LHT FUEL MAX TL	285/75R24.5	Available	\$ 954.87	\$ 381.95	\$ 25.23
756604337	Medium Truck	Goodyear	G661 HSA	285/75R245 144/141L G G661 HSA TL	285/75R24.5	Discontinued	\$ 1,107.37	\$ 442.95	\$ 25.23
756604347	Medium Truck	Goodyear	G399 LHS FuelMax	285/75R245 144/141L G G399 LHS FUELMAX	285/75R24.5	Discontinued	\$ 1,024.06	\$ 409.62	\$ 25.23
756604357	Medium Truck	Goodyear	G305AT LHD FUELMAX	285/75R245 G305AT LHD FUELMAX TL	285/75R24.5	Discontinued	\$ 1,122.45	\$ 448.98	\$ 25.23
756604389	Medium Truck	Goodyear	G619 RST	285/75R24.5 G G619 RST TL	285/75R24.5	Available	\$ 1,065.38	\$ 426.15	\$ 25.23
756604584	Medium Truck	Goodyear	G572A LHD FuelMax	285/75R245 G G572A LHD FUELMAX TL	285/75R24.5	Discontinued	\$ 1,270.88	\$ 508.35	\$ 25.23
756604596	Medium Truck	Goodyear	G399A LHS FuelMax	285/75R24.5 G G399A LHS FUELMAX TL	285/75R24.5	Available	\$ 1,150.20	\$ 460.08	\$ 25.23
756604687	Medium Truck	Goodyear	Marathon LHD	285/75R24.5 G MARATHON LHD GY BSL TL	285/75R24.5	Available	\$ 868.34	\$ 347.34	\$ 25.23
756604692	Medium Truck	Goodyear	Marathon LHT	285/75R245 144/141L G MARATHON LHT	285/75R24.5	Available	\$ 717.74	\$ 287.10	\$ 25.23
756604737	Medium Truck	Goodyear	MARATHON RSA	285/75R24.5 G MARATHON RSA TL	285/75R24.5	Available	\$ 813.86	\$ 325.54	\$ 25.23
756604738	Medium Truck	Goodyear	MARATHON RSD	285/75R24.5 G MARATHON RSD TL	285/75R24.5	Available	\$ 859.82	\$ 343.93	\$ 25.23
756604739	Medium Truck	Goodyear	MARATHON RSS	285/75R24.5 G 144/141L MARATHON RSS TL	285/75R24.5	Available	\$ 689.96	\$ 275.98	\$ 25.23
756604753	Medium Truck	Goodyear	Endurance LHS	285/75R245 144/141L G ENDURANCE LHS	285/75R24.5	Available	\$ 1,150.20	\$ 460.08	\$ 25.23
756617352	Medium Truck	Goodyear	MARATHON LHS II (G325)	295/60R225 H MARATHON LHS II (G325) TL	295/60R22.5	Available	\$ 1,494.35	\$ 597.74	\$ 36.76

Pricing is subject to change at any time with or without notice.

Please check the Government Sales website or Tire-HQ for the latest pricing information.

State of Wisconsin

Effective 04/01/2020, Expires 03/31/2021

G0007210 State Agencies Akron Bill, G0007212 Local Agencies Local Bill, G0007211 State ARI Managed Vehicles Akron Bill

Base Price Book Date: February 01, 2020

Product Code	Tire Type	Brand	Tire Line	Size and Description	Size	Item Status	Gov't Base Price Book Date:	Calculated Net Price	FET if applicable
							2/1/2020		
756617750	Medium Truck	Goodyear	KMAX	295/60R22.5 150K KMAX S TL	295/60R22.5	Available	\$ 1,020.53	\$ 408.21	\$ 36.76
756634584	Medium Truck	Goodyear	G572A LHD FuelMax	255/70R225 H G572A LHD FUELMAX TL	255/70R22.5	Available	\$ 1,203.73	\$ 481.49	\$ 18.99
756646531	Medium Truck	Goodyear	Marathon LHS II+	315/80R22.5 J MARATHON LHS II+	315/80R22.5	Available	\$ 1,581.68	\$ 632.67	\$ 50.27
756661677	Medium Truck	Goodyear	Regional RHS II	285/70R195 144/142M H REGIONAL RHS II	285/70R19.5	Available	\$ 1,517.35	\$ 606.94	\$ 29.39
756661750	Medium Truck	Goodyear	KMAX	285/70R19.5 146M KMAX S TL	285/70R19.5	Available	\$ 884.36	\$ 353.74	\$ 29.39
756665352	Medium Truck	Goodyear	MARATHON LHS II(G325)	295/80R225 H MARATHON LHS II(G325)TL	295/80R22.5	Available	\$ 1,581.60	\$ 632.64	\$ 40.92
756680641	Medium Truck	Goodyear	KMAX	235/75R17.5 143J RH KMAX T BLT TL	235/75R17.5	Available	\$ 518.69	\$ 207.48	\$ 23.63
756685578	Medium Truck	Goodyear	G731 MSA	255/70R22.5 H G731 MSA TL	255/70R22.5	Discontinued	\$ 1,082.73	\$ 433.09	\$ 18.99
756701809	Medium Truck	Goodyear	OMNITRAC MSD II	315/80R225 J OMNITRAC MSD II TL 3PSF HCT	315/80R22.5	Available	\$ 1,669.73	\$ 667.89	\$ 50.27
756702312	Medium Truck	Goodyear	Regional RHD II	265/70R19.5 H REGIONAL RHD II	265/70R19.5	Available	\$ 965.08	\$ 386.03	\$ 18.99
756702818	Medium Truck	Goodyear	KMAX	265/70R19.5 H 140/138M KMAX D	265/70R19.5	Available	\$ 824.32	\$ 329.73	\$ 18.99
756703746	Medium Truck	Goodyear	OMNITRAC MSD II PLUS	325/95R24 162/160K OMNITRAC MSD II PLUS	325/95R24	Discontinued	\$ 1,567.77	\$ 627.11	\$ 66.15
756740312	Medium Truck	Goodyear	Regional RHD II	285/70R19.5 H REGIONAL RHD II	285/70R19.5	Available	\$ 1,608.38	\$ 643.35	\$ 29.39
756740677	Medium Truck	Goodyear	Regional RHS II	285/70R19.5 144/142M H REGIONAL RHS II	285/70R19.5	Available	\$ 1,517.35	\$ 606.94	\$ 29.39
756741297	Medium Truck	Goodyear	Regional RHS II	215/75R17.5 G REGIONAL RHS II (G129)	215/75R17.5	Discontinued	\$ 900.87	\$ 360.35	\$ 4.44
756766297	Medium Truck	Goodyear	Regional RHS II	245/70R19.5 H REGIONAL RHS II (G129)	245/70R19.5	Discontinued	\$ 722.70	\$ 289.08	\$ 13.61
756780030	Medium Truck	Goodyear	G104 RST	255/70R225 H G104 RST TL	255/70R22.5	Discontinued	\$ 707.77	\$ 283.11	\$ 18.99
756780050	Medium Truck	Goodyear	G670 RV	255/70R225 H G670 RV TL	255/70R22.5	Available	\$ 1,206.88	\$ 482.75	\$ 18.99
756780453	Medium Truck	Goodyear	G164 RTD	255/70R225 H G164 RTD TL	255/70R22.5	Discontinued	\$ 739.75	\$ 295.90	\$ 18.99
756780519	Medium Truck	Goodyear	G169 RSA	255/70R225 H G169 RSA TL	255/70R22.5	Discontinued	\$ 797.91	\$ 319.16	\$ 18.99
756780665	Medium Truck	Goodyear	G268 MSA	255/70R225 H G268 MSA TL	255/70R22.5	Available	\$ 1,076.03	\$ 430.41	\$ 18.99
756805748	Medium Truck	Goodyear	Endurance TSD	315/80R225 L 157/154L ENDURANCE TSD(RPL)	315/80R22.5	Available	\$ 1,560.00	\$ 624.00	\$ 52.83
756809089	Medium Truck	Goodyear	MARATHON LHS	295/75R225 H MARATHON LHS TL	295/75R22.5	Available	\$ 803.09	\$ 321.24	\$ 34.59
756809647	Medium Truck	Goodyear	FuelMax RSA	295/75R225 149/146L H FUELMAX RSA	295/75R22.5	Available	\$ 1,084.01	\$ 433.60	\$ 34.59
756809824	Medium Truck	Goodyear	MARATHON RTD	295/75R22.5 H MARATHON RTD TL	295/75R22.5	Available	\$ 777.71	\$ 311.08	\$ 34.59
756816089	Medium Truck	Goodyear	MARATHON LHS	285/75R245 G MARATHON LHS TL	285/75R24.5	Available	\$ 834.57	\$ 333.83	\$ 25.23
756816111	Medium Truck	Goodyear	G182 RSD	285/75R245 G G182 RSD TL	285/75R24.5	Discontinued	\$ 873.57	\$ 349.43	\$ 25.23
756816244	Medium Truck	Goodyear	G372A LHD LP	285/75R245 G G372A LHD LP TL	285/75R24.5	Discontinued	\$ 1,095.54	\$ 438.22	\$ 25.23
756816271	Medium Truck	Goodyear	G328	285/75R245 G G328 TL	285/75R24.5	Discontinued	\$ 829.24	\$ 331.70	\$ 25.23
756816314	Medium Truck	Goodyear	G357	285/75R245 G G357 TL	285/75R24.5	Discontinued	\$ 762.22	\$ 304.89	\$ 25.23
756816364	Medium Truck	Goodyear	G316 LHT Duraseal F MAX	285/75R245 G G316 LHT FUEL MAX DURASEAL	285/75R24.5	Discontinued	\$ 990.89	\$ 396.36	\$ 25.23
756816432	Medium Truck	Goodyear	G372 LHD	285/75R245 G G372 LHD TL	285/75R24.5	Discontinued	\$ 830.31	\$ 332.12	\$ 25.23
756816453	Medium Truck	Goodyear	G164 RTD	285/75R245 G G164 RTD TL	285/75R24.5	Discontinued	\$ 843.44	\$ 337.38	\$ 25.23
756816501	Medium Truck	Goodyear	G362	285/75R245 G G362 TL	285/75R24.5	Discontinued	\$ 1,080.65	\$ 432.26	\$ 25.23
756816519	Medium Truck	Goodyear	G169 RSA	285/75R245 G G169 RSA TL	285/75R24.5	Discontinued	\$ 943.41	\$ 377.36	\$ 25.23
756816734	Medium Truck	Goodyear	Endurance LHD	285/75R245 G ENDURANCE LHD	285/75R24.5	Available	\$ 1,209.78	\$ 483.91	\$ 25.23
756816840	Medium Truck	Goodyear	G397 LHS	285/75R245 G G397 LHS TL	285/75R24.5	Discontinued	\$ 640.12	\$ 256.05	\$ 25.23
756817089	Medium Truck	Goodyear	MARATHON LHS	295/75R225 G MARATHON LHS TL	295/75R22.5	Available	\$ 787.35	\$ 314.94	\$ 25.23
756817101	Medium Truck	Goodyear	G338 1AD	295/75R225 G G338 1AD TL	295/75R22.5	Discontinued	\$ 1,049.23	\$ 419.69	\$ 25.23
756817109	Medium Truck	Goodyear	G302 Fed SR	295/75R225 G G302 FED SR TL	295/75R22.5	Discontinued	\$ 771.32	\$ 308.53	\$ 25.23
756817111	Medium Truck	Goodyear	G182 RSD	295/75R225 G G182 RSD TL	295/75R22.5	Available	\$ 1,087.98	\$ 435.19	\$ 25.23
756817140	Medium Truck	Goodyear	G302 Fed CE	295/75R225 G G302 FED CE TL	295/75R22.5	Discontinued	\$ 635.86	\$ 254.34	\$ 25.23
756817243	Medium Truck	Goodyear	G167A LP	295/75R225 G G167A LP STTL	295/75R22.5	Discontinued	\$ 715.52	\$ 286.21	\$ 25.23
756817244	Medium Truck	Goodyear	G372A LHD	295/75R225 G G372A LHD TL	295/75R22.5	Discontinued	\$ 1,014.39	\$ 405.76	\$ 25.23
756817262	Medium Truck	Goodyear	G305 LHD FUEL MAX	295/75R225 G G305 LHD FUEL MAX TL	295/75R22.5	Discontinued	\$ 1,157.44	\$ 462.98	\$ 25.23
756817263	Medium Truck	Goodyear	G316 LHT FUEL MAX	295/75R225 G G316 LHT FUEL MAX TL	295/75R22.5	Available	\$ 900.84	\$ 360.34	\$ 25.23
756817291	Medium Truck	Goodyear	G316 LHT Duraseal	295/75R225 G G316 LHT DURASEAL RPTL	295/75R22.5	Discontinued	\$ 960.02	\$ 384.01	\$ 25.23
756817308	Medium Truck	Goodyear	G662 RSA FUEL MAX	295/75R225 144/141L G G662 RSA FUEL MAX	295/75R22.5	Discontinued	\$ 1,062.45	\$ 424.98	\$ 25.23
756817314	Medium Truck	Goodyear	G357	295/75R225 G G357 TL	295/75R22.5	Discontinued	\$ 705.72	\$ 282.29	\$ 25.23
756817337	Medium Truck	Goodyear	G661 HSA	295/75R225 144/141L G G661 HSA TL	295/75R22.5	Discontinued	\$ 1,044.69	\$ 417.88	\$ 25.23
756817357	Medium Truck	Goodyear	G305AT LHD FUELMAX	295/75R225 G G305AT LHD FUELMAX TL	295/75R22.5	Discontinued	\$ 1,143.61	\$ 457.44	\$ 25.23
756817364	Medium Truck	Goodyear	G316 LHT Duraseal F MAX	295/75R225 G G316 LHT FUEL MAX DURASEAL	295/75R22.5	Available	\$ 997.81	\$ 399.12	\$ 25.23
756817389	Medium Truck	Goodyear	G619 RST	295/75R225 G G619 RST TL	295/75R22.5	Available	\$ 979.56	\$ 391.82	\$ 25.23
756817432	Medium Truck	Goodyear	G372 LHD	295/75R225 G G372 LHD TL	295/75R22.5	Discontinued	\$ 768.85	\$ 307.54	\$ 25.23
756817453	Medium Truck	Goodyear	G164 RTD	295/75R225 G G164 RTD TL	295/75R22.5	Discontinued	\$ 923.18	\$ 369.27	\$ 25.23
756817503	Medium Truck	Goodyear	G314	295/75R225 G G314 TL	295/75R22.5	Discontinued	\$ 762.77	\$ 305.11	\$ 25.23
756817519	Medium Truck	Goodyear	G169 RSA	295/75R225 G G169 RSA TL	295/75R22.5	Discontinued	\$ 885.12	\$ 354.05	\$ 25.23
756817596	Medium Truck	Goodyear	G399A LHS FUELMAX	295/75R225 G G399A LHS FUELMAX TL	295/75R22.5	Available	\$ 1,085.12	\$ 434.05	\$ 25.23
756817619	Medium Truck	Goodyear	G572 1AD FuelMax	295/75R22.5 G G572 1AD FUEL MAX TL	295/75R22.5	Available	\$ 1,125.03	\$ 450.01	\$ 25.23
756817645	Medium Truck	Goodyear	FUEL MAX LHT	295/75R225 G FUEL MAX LHT	295/75R22.5	Available	\$ 927.85	\$ 371.14	\$ 25.23
756817647	Medium Truck	Goodyear	FUELMAX RSA	295/75R225 144/141L G FUELMAX RSA	295/75R22.5	Available	\$ 1,062.77	\$ 425.11	\$ 25.23
756817674	Medium Truck	Goodyear	ENDURANCE RSA	295/75R225 G ENDURANCE RSA TL	295/75R22.5	Available	\$ 1,044.99	\$ 418.00	\$ 25.23
756817687	Medium Truck	Goodyear	MARATHON LHD	295/75R225 G MARATHON LHD GY BSL TL	295/75R22.5	Available	\$ 819.19	\$ 327.68	\$ 25.23
756817734	Medium Truck	Goodyear	Endurance LHD	295/75R225 G ENDURANCE LHD	295/75R22.5	Available	\$ 1,141.31	\$ 456.52	\$ 25.23
756817840	Medium Truck	Goodyear	G397 LHS	295/75R225 G G397 LHS TL	295/75R22.5	Discontinued	\$ 592.75	\$ 237.10	\$ 25.23
756883295	Medium Truck	Goodyear	RHD II HCT 3PSF	315/80R22.5 156L/154M J RHD II HCT 3PSF	315/80R22.5	Available	\$ 1,842.37	\$ 736.95	\$ 50.27
756908089	Medium Truck	Goodyear	MARATHON LHS	295/80R225 H MARATHON LHS TL	295/80R22.5	Discontinued	\$ 1,274.26	\$ 509.70	\$ 40.92
756912297	Medium Truck	Goodyear	Regional RHS II	215/75R17.5 G RHS II + HL (G129) M&S	215/75R17.5	Available	\$ 900.87	\$ 360.35	\$ 4.44
756912750	Medium Truck	Goodyear	KMAX	215/75R17.5 128M KMAX S TL	215/75R17.5	Available	\$ 579.93	\$ 231.97	\$ 4.44
756918085	Medium Truck	Goodyear	G357 SNI	295/75R225 H G357 SNI TL	295/75R22.5	Discontinued	\$ 784.00	\$ 313.60	\$ 29.39
756918314	Medium Truck	Goodyear	G357	295/75R225 H G357 TL	295/75R22.5	Discontinued	\$ 769.21	\$ 307.68	\$ 29.39
756918840	Medium Truck	Goodyear	G397 LHS	295/75R225 H G397 LHS TL	295/75R22.5	Discontinued	\$ 646.05	\$ 258.42	\$ 29.39
756919030	Medium Truck	Goodyear	G104 RST	275/70R225 H G104 RST TL	275/70R22.5	Discontinued	\$ 805.27	\$ 322.11	\$ 32.51
756919050	Medium Truck	Goodyear	G670 RV	275/70R225 H G670 RV TL	275/70R22.5	Available	\$ 1,307.30	\$ 522.92	\$ 32.51
756919519	Medium Truck	Goodyear	G169 RSA	275/70R225 H G169 RSA TL	275/70R22.5	Discontinued	\$ 845.96	\$ 338.38	\$ 32.51
756921265	Medium Truck	Goodyear	G622 RSD	265/70R19.5 G G622 RSD TL	265/70R19.5	Discontinued	\$ 696.54	\$ 278.62	\$ 17.48

Pricing is subject to change at any time with or without notice.

Please check the Government Sales website or Tire-HQ for the latest pricing information.

State of Wisconsin

Effective 04/01/2020, Expires 03/31/2021

G0007210 State Agencies Akron Bill, G0007212 Local Agencies Local Bill, G0007211 State ARI Managed Vehicles Akron Bill

Base Price Book Date: February 01, 2020

Product Code	Tire Type	Brand	Tire Line	Size and Description	Size	Item Status	Gov't Base Price Book Date:	Calculated Net Price	FET if applicable
							2/1/2020		
756921903	Medium Truck	Goodyear	G159	265/70R195 G G159 TL	265/70R19.5	Available	\$ 874.60	\$ 349.84	\$ 17.48
756938265	Medium Truck	Goodyear	G622 RSD	295/75R22.5 G G622 RSD TL	295/75R22.5	Available	\$ 1,028.00	\$ 411.20	\$ 25.23
756967050	Medium Truck	Goodyear	G670 RV	275/80R225 H G670 RV TL	275/80R22.5	Available	\$ 1,445.20	\$ 578.08	\$ 34.59
756983556	Medium Truck	Goodyear	G286A HSS	315/80R225 L G286A HSS TL	315/80R22.5	Discontinued	\$ 1,088.78	\$ 435.51	\$ 63.32
759434455	Medium Truck	Goodyear	G394 SST Dura FuelMax	445/50R22.5 161M L G394 SST DURAFUELMAX	445/50R22.5	Discontinued	\$ 1,837.37	\$ 734.95	\$ 31.66
123003006	OTR Bias	Goodyear	WRL31A	1400-24 28 WRL3A NYTL	14.00-24NHS	Available	\$ 2,300.00	\$ 1,610.00	\$ -
123012614	OTR Bias	Goodyear	SMO D/L	17.5-25 SMO D/L 5B 6S TL	17.5-25	Available	\$ 4,290.34	\$ 3,003.24	\$ -
123250111	OTR Bias	Goodyear	XTR3B AR	1400-20NHS 32 XTR3B AR NYTT	14.00-20NHS	Available	\$ 2,211.37	\$ 1,547.96	\$ -
123251842	OTR Bias	Goodyear	UMS3A 6S	1200-20 28 UMS3A 6S TT	12.00-20NHS	Available	\$ 1,400.00	\$ 980.00	\$ -
123252842	OTR Bias	Goodyear	UMS3A 6S	1400-20 28 UMS3A 6S TT	14.00-20NHS	Available	\$ 2,200.00	\$ 1,540.00	\$ -
123256111	OTR Bias	Goodyear	XTR3B AR	1400-20NHS 48 XTR3B AR NYTT	14.00-20NHS	Available	\$ 2,943.85	\$ 2,060.70	\$ -
123340184	OTR Bias	Goodyear	HRL3A	1200-20 16 HRL3A NYTT	12.00-20ML	Available	\$ 1,200.00	\$ 840.00	\$ -
123342842	OTR Bias	Goodyear	UMS3A 6S	1200-20 20 UMS3A 6S NYTT	12.00-20NHS	Available	\$ 1,250.00	\$ 875.00	\$ -
123364842	OTR Bias	Goodyear	UMS3A 6S	1200-24 16 UMS3A 6S NYTT	12.00-24NHS	Available	\$ 1,674.23	\$ 1,171.96	\$ -
123428645	OTR Bias	Goodyear	WRL3A	1400-20 24 WRL3A NYTT	14.00-20NHS	Available	\$ 2,000.00	\$ 1,400.00	\$ -
123428842	OTR Bias	Goodyear	UMS3A 6S	1400-20 24 UMS3A 6S NYTT	14.00-20NHS	Available	\$ 2,400.00	\$ 1,680.00	\$ -
123446133	OTR Bias	Goodyear	SMO-5B 6S	1400-24 20 SMO-5B 6S NYTT	14.00-24NHS	Available	\$ 3,545.56	\$ 2,481.89	\$ -
123447645	OTR Bias	Goodyear	WRL3A	1400-24 24 WRL3A NYTT	14.00-24NHS	Available	\$ 2,100.00	\$ 1,470.00	\$ -
123448645	OTR Bias	Goodyear	WRL3A	1400-24 28 WRL3A NYTT	14.00-24NHS	Available	\$ 2,300.00	\$ 1,610.00	\$ -
123448842	OTR Bias	Goodyear	UMS3A 6S	1400-24 28 UMS3A 6S NYTT	14.00-24NHS	Available	\$ 2,700.00	\$ 1,890.00	\$ -
123876458	OTR Bias	Goodyear	SGLDL2A	175-25 16 SGLDL2A NYTL	17.5-25	Available	\$ 1,100.00	\$ 770.00	\$ -
123876469	OTR Bias	Goodyear	GRL D/L 3A	175-25 16 GRL D/L-3A L3/G3 TL	17.5-25	Available	\$ 1,150.00	\$ 805.00	\$ -
123877323	OTR Bias	Goodyear	UMSDL3A 6S	175-25 20 UMSDL3A 6S NYTL	17.5-25	Available	\$ 2,800.00	\$ 1,960.00	\$ -
123877458	OTR Bias	Goodyear	SGLDL2A	175-25 20 SGLDL2A NYTL	17.5-25	Available	\$ 1,250.00	\$ 875.00	\$ -
123877614	OTR Bias	Goodyear	SMODL5B 6S	175-25 20 SMODL5B 6S NYTL	17.5-25	Available	\$ 3,943.64	\$ 2,760.55	\$ -
123897463	OTR Bias	Goodyear	SGLDL2A 200	175-25 12 SGLDL2A 200 NYTL	17.5-25	Available	\$ 950.00	\$ 665.00	\$ -
123897469	OTR Bias	Goodyear	GRL D/L-3A	175-25 12 GRL D/L-3A L3/G3 TL	17.5-25	Available	\$ 1,050.00	\$ 735.00	\$ -
125493261	OTR Bias	Goodyear	PVG 7A	1600-24 12 PVG 7A 4S NYTL	16.00-24TG	Available	\$ 2,047.97	\$ 1,433.58	\$ -
125509196	OTR Bias	Goodyear	ELV-3A IND	1600-25 32 ELV-3A IND 4S TL	16.00-25	Discontinued	\$ 3,620.97	\$ 2,534.68	\$ -
125901630	OTR Bias	Goodyear	GGL DL-2A L2/E2/G 4S	205-25 12 GGL DL-2A L2/E2/G 4S TL	20.5-25	Available	\$ 1,200.00	\$ 840.00	\$ -
125902258	OTR Bias	Goodyear	GRL DL-3A L3/E3/G3 4S	205-25 16 GRL DL-3A L3/E3/G3 4S TL	20.5-25	Available	\$ 1,400.00	\$ 980.00	\$ -
125902630	OTR Bias	Goodyear	GGL DL-2A L2/E2/G 4S	205-25 16 GGL DL-2A L2/E2/G 4S TL	20.5-25	Available	\$ 1,300.00	\$ 910.00	\$ -
125903258	OTR Bias	Goodyear	GRL DL-3A L3/E3/G 4S	205-25 20 GRL DL-3A L3/E3/G 4S TL	20.5-25	Available	\$ 1,900.00	\$ 1,330.00	\$ -
133534596	OTR Bias	Goodyear	SRB 7A 4S	1800-25 16 SRB 7A 4S NYTL	18.00-25	Available	\$ 2,500.00	\$ 1,750.00	\$ -
133537251	OTR Bias	Goodyear	SMO5E L5S 6S	1800-25 28 SMO5E L5S 6S NYTL	18.00-25	Available	\$ 6,143.93	\$ 4,300.75	\$ -
133540141	OTR Bias	Goodyear	ELV5D	1800-25 40 ELV5D TL	18.00-25	Available	\$ 5,500.00	\$ 3,850.00	\$ -
133540192	OTR Bias	Goodyear	ELV4D IND 4S	1800-25 40 ELV4D IND 4S TL	18.00-25	Available	\$ 5,200.00	\$ 3,640.00	\$ -
133540199	OTR Bias	Goodyear	ELV4B IND 6S	1800-25 40 ELV4B IND 6S TL	18.00-25	Available	\$ 5,139.12	\$ 3,597.38	\$ -
133540238	OTR Bias	Goodyear	ELV4D IND 2S	1800-25 40 ELV4D IND 2S TL	18.00-25	Discontinued	\$ 6,015.43	\$ 4,210.80	\$ -
133540487	OTR Bias	Goodyear	ELV4B	1800-25 40 ELV4B NYTL	18.00-25	Available	\$ 5,139.12	\$ 3,597.38	\$ -
133561487	OTR Bias	Goodyear	ELV4B	1800-33 36 ELV4B NYTL	18.00-33	Available	\$ 5,600.00	\$ 3,920.00	\$ -
133909255	OTR Bias	Goodyear	GGL D/L 2A 4S	235-25 20 GGL D/L 2A 4S TL	23.5-25	Available	\$ 2,200.00	\$ 1,540.00	\$ -
133909256	OTR Bias	Goodyear	GRL D/L 3A 4S	235-25 20 GRL D/L 3A 4S TL	23.5-25	Available	\$ 2,471.61	\$ 1,730.13	\$ -
133910255	OTR Bias	Goodyear	GGL D/L 2A 4S	235-25 16 GGL D/L 2A 4S TL	23.5-25	Available	\$ 2,194.60	\$ 1,536.22	\$ -
133910989	OTR Bias	Goodyear	GRL D/L 3A 4S	235-25 16 GRL D/L 3A 4S TL	23.5-25	Available	\$ 2,392.17	\$ 1,674.52	\$ -
206014116	OTR Bias	American	American Miner	27-9-10NHS 16 AMER MINER SLHD TT	27-9-10NHS	Available	\$ 595.31	\$ 416.72	\$ -
206015116	OTR Bias	American	American Miner	27X15-10NHS 20 AMER MINER SLHD TT	27X15-10NHS	Available	\$ 1,024.12	\$ 716.88	\$ -
206026123	OTR Bias	American	American Miner	42X13-20NHS 32 AMER MINER MS TT	42X13-20NHS	Available	\$ 2,189.27	\$ 1,532.49	\$ -
206031111	OTR Bias	American	American Miner	38X16-15NHS 32 AMER MINER NMS TL	38X16-15NHS	Available	\$ 2,330.26	\$ 1,631.18	\$ -
206034116	OTR Bias	American	American Miner	8.25-15NHS 16 AMER MINER SLHD TT	8.25-15NHS	Available	\$ 749.55	\$ 524.69	\$ -
206046116	OTR Bias	American	American Miner	28X12-15NHS 20 AMER MINER SLHD TT	28X12-15NHS	Available	\$ 712.43	\$ 498.70	\$ -
206047116	OTR Bias	American	American Miner	32X12.5-15NHS 20 AMER MINER SLHD TT	32X12.5-15NHS	Available	\$ 912.80	\$ 638.96	\$ -
206053001	OTR Bias	American	American Miner	1300-24TG 12 AMERICAN MINER SL E2 G2	13.00-24TG	Available	\$ 535.90	\$ 375.13	\$ -
206054001	OTR Bias	American	American Miner	1300-24TG 16 AMERICAN MINER SL E2 G2	13.00-24TG	Available	\$ 606.27	\$ 424.39	\$ -
206056001	OTR Bias	American	American Miner	1400-24TG 12 AMERICAN MINER SL L2 E2 G2	14.00-24TG	Available	\$ 603.25	\$ 422.28	\$ -
206057001	OTR Bias	American	American Miner	1400-24TG 16 AMERICAN MINER SL L2 E2 G2	14.00-24TG	Available	\$ 641.42	\$ 448.99	\$ -
206069003	OTR Bias	American	American Skid Steer	23-8.50-12NHS 8 AMERICAN SKID STEER SST-3A	23X8.50-12NHS	Available	\$ 164.73	\$ 115.31	\$ -
206071126	OTR Bias	American	American Miner	27-9-10NHS 16 AMER MINER SMOOTH TT	27X9-10NHS	Available	\$ 629.32	\$ 440.52	\$ -
206072004	OTR Bias	American	American Backhoe	16.9-24 08 AMERICAN BACKHOE	16.9-24	Available	\$ 686.03	\$ 480.22	\$ -
206078004	OTR Bias	American	American Backhoe	17.5L-24 08 AMERICAN BACKHOE	17.5L-24	Available	\$ 747.47	\$ 523.23	\$ -
206079011	OTR Bias	American	American Log Skid	28L-26 20 AMER LOG SK TT DC7A1E	28L-26	Available	\$ 3,086.31	\$ 2,160.42	\$ -
206083004	OTR Bias	American	American Backhoe	18.4-24 10 AMERICAN BACKHOE	18.4-24	Available	\$ 798.73	\$ 559.11	\$ -
206097003	OTR Bias	American	American Skid Steer	12-16.5NHS 12 AMERICAN SKID STEER SST-3A	12-16.5NHS	Available	\$ 318.09	\$ 222.66	\$ -
206097124	OTR Bias	American	American Skid Steer	12-16.5NHS 12 AMERICAN SKID STEER SSI-4A	12-16.5NHS	Available	\$ 328.36	\$ 229.85	\$ -
206098004	OTR Bias	American	American Backhoe	19.5L-24 10 AMERICAN BACKHOE	19.5L-24	Available	\$ 742.60	\$ 519.82	\$ -
206099011	OTR Bias	American	American Log Skid	24.5-32 20 AMER LOG SK TT CN7A1E	24.5-32	Available	\$ 2,968.58	\$ 2,078.01	\$ -
206100004	OTR Bias	American	American Backhoe	19.5L-24 12 AMERICAN BACKHOE	19.5L-24	Available	\$ 784.01	\$ 548.81	\$ -
206101008	OTR Bias	American	American Backhoe	12.5/80-18 10 AMERICAN BACKHOE F	12.5/80-18	Available	\$ 454.19	\$ 317.93	\$ -
206103011	OTR Bias	American	American Log Skid	18.4-26 10 AMER LOG SK TT CE7A1E	18.4-26	Available	\$ 1,301.76	\$ 911.23	\$ -
206104011	OTR Bias	American	American Log Skid	23.1-26 16 AMER LOG SKIDDER TT	23.1-26	Available	\$ 2,621.69	\$ 1,835.18	\$ -
206106011	OTR Bias	American	American Log Skid	28L-26 16 AMER LOG SKIDDER TT	28L-26	Available	\$ 2,810.25	\$ 1,967.18	\$ -
206107011	OTR Bias	American	American Log Skid	18.4-34 10 AMER LOG SKIDDER TT	18.4-34	Available	\$ 1,839.72	\$ 1,287.80	\$ -
206108013	OTR Bias	American	American Log Skid	30.5L-32 10 AMER LOG SKIDDER TL	30.5L-32	Available	\$ 3,675.77	\$ 2,573.04	\$ -
206109020	OTR Bias	American	American Skid Steer	31X15.50-15NHS 08 AM SKID STEER SSV-2A	31X15.50-15NHS	Available	\$ 293.17	\$ 205.22	\$ -
206111020	OTR Bias	American	American Skid Steer	31X15.50-15NHS 12 AM SKID STEER SSV-2A	31X15.50-15NHS	Available	\$ 323.41	\$ 226.39	\$ -
206112014	OTR Bias	American	American Skid Steer	10-16.5NHS 06 AMERICAN SKID STEER SSL-2A	10-16.5NHS	Available	\$ 168.13	\$ 117.69	\$ -

Pricing is subject to change at any time with or without notice.

Please check the Government Sales website or Tire-HQ for the latest pricing information.

State of Wisconsin

Effective 04/01/2020, Expires 03/31/2021

G0007210 State Agencies Akron Bill, G0007212 Local Agencies Local Bill, G0007211 State ARI Managed Vehicles Akron Bill

Base Price Book Date: February 01, 2020

Product Code	Tire Type	Brand	Tire Line	Size and Description	Size	Item Status	Gov't Base Price Book Date:	Calculated Net Price	FET if applicable
							2/1/2020		
206113014	OTR Bias	American	American Skid Steer	10-16.5NHS 08 AMERICAN SKID STEER SSL-2A	10-16.5NHS	Available	\$ 191.40	\$ 133.98	\$ -
206114014	OTR Bias	American	American Skid Steer	10-16.5NHS 10 AMERICAN SKID STEER SSL-2A	10-16.5NHS	Available	\$ 200.00	\$ 140.00	\$ -
206116014	OTR Bias	American	American Skid Steer	12-16.5NHS 08 AMERICAN SKID STEER SSL-2A	12-16.5NHS	Available	\$ 226.07	\$ 158.25	\$ -
206119014	OTR Bias	American	American Skid Steer	12-16.5NHS 10 AMERICAN SKID STEER SSL-2A	12-16.5NHS	Available	\$ 247.37	\$ 173.16	\$ -
206121014	OTR Bias	American	American Skid Steer	14-17.5NHS 08 AMERICAN SKID STEER SSL-2A	14-17.5NHS	Available	\$ 350.38	\$ 245.27	\$ -
206122014	OTR Bias	American	American Skid Steer	14-17.5NHS 10 AMERICAN SKID STEER SSL-2A	14-17.5NHS	Available	\$ 384.31	\$ 269.02	\$ -
206123014	OTR Bias	American	American Skid Steer	15-19.5NHS 14 AMERICAN SKID STEER SSL-2A	15-19.5NHS	Available	\$ 573.74	\$ 401.62	\$ -
206126019	OTR Bias	American	American Backhoe	21L-24 12 AMERICAN BACKHOE	21L-24	Available	\$ 866.58	\$ 606.61	\$ -
206127013	OTR Bias	American	American Log Skid	30.5L-32 26 AMER LOG SKIDDER TL	30.5L-32	Available	\$ 3,888.43	\$ 2,721.90	\$ -
206128021	OTR Bias	American	American Log Skid	30.5L-32 20 AMER LOG SKIDDER TT	30.5L-32	Available	\$ 3,867.60	\$ 2,707.32	\$ -
206129014	OTR Bias	American	American Skid Steer	14-17.5NHS AMERICAN SKID STEER SSL-2A	14-17.5NHS	Available	\$ 428.26	\$ 299.78	\$ -
206220116	OTR Bias	American	American Miner	7.50-10NHS 16 AMER MINER SLHD TT	7.50-10NHS	Available	\$ 408.17	\$ 285.72	\$ -
206259003	OTR Bias	American	American Skid Steer	10-16.5NHS 10 AMERICAN SKID STEER SST-3A	10-16.5NHS	Available	\$ 251.51	\$ 176.06	\$ -
206259124	OTR Bias	American	American Skid Steer	10-16.5NHS 10 AMERICAN SKID STEER SSI-4A	10-16.5NHS	Available	\$ 274.46	\$ 192.12	\$ -
206350116	OTR Bias	American	American Miner	28X13-15NHS 20 AMER MINER SLHD TT	28X13-15NHS	Available	\$ 742.12	\$ 519.48	\$ -
206351116	OTR Bias	American	American Miner	28X13-15NHS 28 AMER MINER SLHD TT	28X13-15NHS	Available	\$ 779.23	\$ 545.46	\$ -
206361117	OTR Bias	American	American Miner	24X12-12NHS 24 AMER MINER SLHD TL	24X12-12NHS	Available	\$ 593.70	\$ 415.59	\$ -
206457110	OTR Bias	American	American Miner	36X11-15NHS 16 AMER MINER NMS TT	36X11-15NHS	Available	\$ 816.33	\$ 571.43	\$ -
206460110	OTR Bias	American	American Miner	32X15-15NHS 24 AMER MINER NMS TT	32X15-15NHS	Available	\$ 949.92	\$ 664.94	\$ -
206463110	OTR Bias	American	American Miner	36X11-15NHS 24 AMER MINER NMS TT	36X11-15NHS	Available	\$ 1,003.35	\$ 702.35	\$ -
206464111	OTR Bias	American	American Miner	38X16-15NHS 28 AMER MINER NMS TL	38X16-15NHS	Available	\$ 2,204.09	\$ 1,542.86	\$ -
206472117	OTR Bias	American	American Miner	35X15-15NHS 32 AMER MINER SLHD TL	35X15-15NHS	Available	\$ 1,640.09	\$ 1,148.06	\$ -
206474116	OTR Bias	American	American Miner	1000-20NHS 16 AMER MINER SLHD TT	1000-20NHS	Available	\$ 1,098.34	\$ 768.84	\$ -
206476110	OTR Bias	American	American Miner	44X18-20NHS 32 AMER MINER NMS TT	44X18-20NHS	Available	\$ 2,404.46	\$ 1,683.12	\$ -
206478110	OTR Bias	American	American Miner	1400-20NHS 32 AMER MINER NMS TT	1400-20NHS	Available	\$ 2,552.89	\$ 1,787.02	\$ -
206481123	OTR Bias	American	American Miner	12.00-20NHS 10 AMER MINER MS TT	12.00-20NHS	Available	\$ 1,276.44	\$ 893.51	\$ -
206521118	OTR Bias	American	American Miner	26X12-12NHS 12 AMER MINER TRAC TL	26X12-12NHS	Available	\$ 237.47	\$ 166.23	\$ -
152040069	OTR Radial	Goodyear	GP2B	385/95R25 00 GP2B 170E TL	385/95R25	Available	\$ 2,300.00	\$ 1,610.00	\$ -
152045466	OTR Radial	Goodyear	RL-5K HI-STABILITY	175R25 2X RL-5K HI-STABILITY 24/24 TL	17.5R25	Available	\$ 3,900.00	\$ 2,730.00	\$ -
152117078	OTR Radial	Goodyear	RL-5S	1200R20NHS 3X RL-5S L5S 6S TL	12.00R20NHS	Available	\$ 2,200.00	\$ 1,540.00	\$ -
152117124	OTR Radial	Goodyear	RL-5K	1200R20NHS 3X RL5K 24/24 L5 6S TL	12.00R20NHS	Discontinued	\$ 2,953.56	\$ 2,067.49	\$ -
152117476	OTR Radial	Goodyear	RL-5K	1200R20NHS 3X RL-5K 12/12 L5 6S TL	12.00R20NHS	Available	\$ 2,000.00	\$ 1,400.00	\$ -
152127146	OTR Radial	Goodyear	RL-5S	175R25 3X RL-5S 00/00 L5S 6S TL	17.5R25	Available	\$ 4,100.00	\$ 2,870.00	\$ -
152475283	OTR Radial	Goodyear	AS-3A	14.00R24TG 2X AS-3A G3 TL	14.00R24TG	Available	\$ 1,700.00	\$ 1,190.00	\$ -
152523252	OTR Radial	Goodyear	AS-3A	175R25 2X AS3A L3/G3 4S TL	17.5R25	Available	\$ 2,000.00	\$ 1,400.00	\$ -
152524070	OTR Radial	Goodyear	GP2B	175R25 1X GP2B 6S TL	17.5R25	Available	\$ 2,000.00	\$ 1,400.00	\$ -
152524375	OTR Radial	Goodyear	RT-3B	175R25 176A2 1X RT-3B 6S TL	17.5R25	Available	\$ 2,200.00	\$ 1,540.00	\$ -
152711292	OTR Radial	Goodyear	RL4J	1400R25 3X RL4J E4 4S TL	14.00R25NHS	Discontinued	\$ 3,143.13	\$ 2,200.19	\$ -
152711536	OTR Radial	Goodyear	RL4J	1400R25 3X RL4J E4 2S TL	14.00R25NHS	Discontinued	\$ 3,143.13	\$ 2,200.19	\$ -
152712409	OTR Radial	Goodyear	SG-2B	1400R24 1X SG-2B G-2 TL	14.00R24TG	Available	\$ 1,650.00	\$ 1,155.00	\$ -
152713208	OTR Radial	Goodyear	RL-4L	1400R25NHS 3X RL-4L E-4 2S TL	14.00R25NHS	Available	\$ 2,500.00	\$ 1,750.00	\$ -
152714291	OTR Radial	Goodyear	RL4J	1400R24 3X RL4J E4 4S TT	14.00R24NHS	Available	\$ 2,500.00	\$ 1,750.00	\$ -
152714470	OTR Radial	Goodyear	EV4S	1400R24 3X EV4S TT	14.00R24NHS	Available	\$ 3,600.00	\$ 2,520.00	\$ -
152714617	OTR Radial	Goodyear	Ev4A24 A	1400R24 3X EV4A 4S NYTT	14.00R24NHS	Discontinued	\$ 4,118.92	\$ 2,883.24	\$ -
152888070	OTR Radial	Goodyear	GP2B	155R25 1X GP2B 6S TL	15.5R25	Available	\$ 1,700.00	\$ 1,190.00	\$ -
153028748	OTR Radial	Goodyear	RL4J	1800R25 2X RL4J E4 6S TL	18.00R25	Available	\$ 4,400.00	\$ 3,080.00	\$ -
153033010	OTR Radial	Goodyear	RL4B	1800R33 3X RL4B E4 4S TL	18.00R33	Available	\$ 6,300.00	\$ 4,410.00	\$ -
153082375	OTR Radial	Goodyear	RT-3B	235R25 195/A2 1X RT-3B L3/G3 6S TL	23.5R25	Available	\$ 3,400.00	\$ 2,380.00	\$ -
153082672	OTR Radial	Goodyear	RT-3B	235R25 2X RT-3B HI-STAB 6-S L-3/G-3	23.5R25	Discontinued	\$ 4,140.38	\$ 2,898.27	\$ -
153083272	OTR Radial	Goodyear	GP2B	235R25 2X GP2B 4S TL	23.5R25	Available	\$ 3,300.00	\$ 2,310.00	\$ -
153097059	OTR Radial	Goodyear	TL3A+	235R25 2X TL3A+ 6S C1 TL	23.5R25	Available	\$ 3,900.00	\$ 2,730.00	\$ -
153097928	OTR Radial	Goodyear	GP-4D	235R25 GP-4D 6S C1 1STAR+2STARL-4/E-4 TL	23.5R25	Available	\$ 4,500.00	\$ 3,150.00	\$ -
153103382	OTR Radial	Goodyear	RL-5K	235R25 2X RL-5K HI-STABILITY L5 6S 24/24	23.5R25	Available	\$ 6,400.00	\$ 4,480.00	\$ -
153451046	OTR Radial	Goodyear	EV-S4S	1800R33 3X EV-S4S IND 4 TL	18.00R33	Available	\$ 8,800.00	\$ 6,160.00	\$ -
153462223	OTR Radial	Goodyear	EV-4J	1800R33 211A2 3X EV-4J INDUSTRIAL TL	18.00R33	Discontinued	\$ 9,158.76	\$ 6,411.13	\$ -
153883143	OTR Radial	Goodyear	RL-5S	1800R25 3X RL-5S L5 6S TL	18.00R25	Available	\$ 6,700.00	\$ 4,690.00	\$ -
153883421	OTR Radial	Goodyear	EV-4S	1800R25 3X EV-4S TL	18.00R25	Available	\$ 6,459.62	\$ 4,521.73	\$ -
153883424	OTR Radial	Goodyear	EV3+	1800R25 3X EV3+ TL	18.00R25	Available	\$ 5,070.74	\$ 3,549.52	\$ -
153883455	OTR Radial	Goodyear	EV4K	1800R25 3X EV4K TL	18.00R25	Available	\$ 6,329.47	\$ 4,430.63	\$ -
155010382	OTR Radial	Goodyear	RL-5K	205R25 2X RL-5K HI-STABILITY 24/24	20.5R25	Available	\$ 4,500.00	\$ 3,150.00	\$ -
155010497	OTR Radial	Goodyear	RL-3S	205R25 2X RL-3S HI-STABILITY 6S L-3S	20.5R25	Available	\$ 3,682.66	\$ 2,577.86	\$ -
155023260	OTR Radial	Goodyear	EV4A	1600R25 3X EV4A 00/12 NYTL	16.00R25	Available	\$ 3,900.00	\$ 2,730.00	\$ -
155025491	OTR Radial	Goodyear	EV-4R	1600R25 3X EV-4R INDUSTRIAL TL	16.00R25	Available	\$ 3,900.00	\$ 2,730.00	\$ -
155118860	OTR Radial	Goodyear	AS-3A	205R25 171A8 2X AS-3A 4S L3/G3	20.5R25	Available	\$ 2,700.00	\$ 1,890.00	\$ -
155214214	OTR Radial	Goodyear	GP2B	445/95R25 00 GP2B 177E TL	445/95R25	Available	\$ 2,400.00	\$ 1,680.00	\$ -
155426007	OTR Radial	Goodyear	EV4A24	1600R25 3X EV4A24/24 TL	16.00R25	Available	\$ 3,700.00	\$ 2,590.00	\$ -
155426440	OTR Radial	Goodyear	EV4S	1600R25 3X EV4S TL	16.00R25	Available	\$ 4,100.00	\$ 2,870.00	\$ -
155903276	OTR Radial	Goodyear	GP2B	205R25 1X GP2B 6S TL	20.5R25	Available	\$ 2,400.00	\$ 1,680.00	\$ -
155903375	OTR Radial	Goodyear	RT-3B	205R25 186A2 1X RT-3B 6S TL	20.5R25	Available	\$ 2,700.00	\$ 1,890.00	\$ -
155906351	OTR Radial	Goodyear	TL3A+	205R25 TL3A+ C1 1*+2* 6S L-3+T/E-3+T TL	20.5R25	Available	\$ 3,100.00	\$ 2,170.00	\$ -
155908351	OTR Radial	Goodyear	TL3A+	175R25 TL3A+ C1 1*+2* 6S L-3+T/E-3+T TL	17.5R25	Available	\$ 2,600.00	\$ 1,820.00	\$ -
272030089	OTR Radial	Dunlop	A2/134	335/80R18 SPT 9 145 A2/134 B TL DUNLOP	335/80R18	Available	\$ 650.00	\$ 455.00	\$ -
272030109	OTR Radial	Dunlop	A2/135	365/70R18 SPT 9 146 A2/135 B TL DUNLOP	365/70R18	Available	\$ 800.00	\$ 560.00	\$ -
272030119	OTR Radial	Dunlop	A2/141	405/70R18 SPT 9 153 A2/141 B TL DUNLOP	405/70R18	Available	\$ 950.00	\$ 665.00	\$ -
272030169	OTR Radial	Dunlop	A2/141	365/80R20 SPT 9 153 A2/141 B TL DUNLOP	365/80R20	Available	\$ 1,200.00	\$ 840.00	\$ -
272030219	OTR Radial	Dunlop	A2/143	405/70R20 SPT 9 155 A2/143 B TL DUNLOP	405/70R20	Available	\$ 1,250.00	\$ 875.00	\$ -

Pricing is subject to change at any time with or without notice.

Please check the Government Sales website or Tire-HQ for the latest pricing information.

State of Wisconsin

Effective 04/01/2020, Expires 03/31/2021

G0007210 State Agencies Akron Bill, G0007212 Local Agencies Local Bill, G0007211 State ARI Managed Vehicles Akron Bill

Base Price Book Date: February 01, 2020

Product Code	Tire Type	Brand	Tire Line	Size and Description	Size	Item Status	Gov't Base Price Book Date:	Calculated Net Price	FET if applicable
							2/1/2020		
272030319	OTR Radial	Dunlop	A2/136	335/80R20 SPT 9 147 A2/136 B TL DUNLOP	335/80R20	Available	\$ 1,050.00	\$ 735.00	\$ -



Report to the
Joint Finance/Personnel Committee
of the City of Green Bay

MEETING DATE

December 1, 2020

PREPARED BY

AGENDA ITEM # Q.4

To refer to staff a request by Ald. Wery to the Finance committee which states: "Due to ongoing reasons of 'inadequate staffing' and 'prioritizing of tasks' in our Law Dept, I am requesting we hire City Ethics Inc, or a similar qualified party, to draft revisions to the city's Code of Ethics and Code of Conduct as recommended in their 2018 findings paid for by the City of Green Bay" with request that they return to the next Finance Committee meeting with an approximate window of how long it will take to complete the project internally in addition to providing recommended actions should we need to outsource the service. Motion carried.

BACKGROUND

RECOMMENDATION

FISCAL IMPACT

ATTACHMENTS

1. Invoice Green Bay Oct 2018
2. Green Bay Review FINAL
3. Model Ethics Code City Ethics
4. Censure Procedure
5. Ethics Commission Complaint Procedures



Vanessa Chavez
City Attorney
Green Bay, Wisconsin

Invoice

Consultation Services:

October, 2018 Review of Ethics Code, Code of Conduct and draft of opinion letter (4 hours @\$150 hour; cap of \$500)	\$500.00
TOTAL FEES:	\$ 500.00

Please make check payable to "City Ethics" and mail to:
Carla Miller
8120 Merganser Drive,
Ponte Vedra, FL 32082

EIN: 20-0975087

Carla Miller, Esq.
President & Founder, City Ethics Inc.

REVIEW OF ETHICS CODE AND CODE OF CONDUCT—GREEN BAY

In order to conduct this review, I analyzed the Wisconsin Ethics Code, the local Green Bay Code of Conduct and the Green Bay Ethics Code and spoke with City Attorney Vanessa Chavez and Alderman Chris Wery.

My recommendations are based upon my 35 years of experience in the ethics and anti-corruption field, including being a federal prosecutor, Fellow at the Harvard Ethics Center, Ethics Director of Jacksonville, Florida, Founder of [CityEthics](#) and ethics consultant with cities across the United States, the Middle East, Europe and China.

It is most important to know the difference between the 3 basic types of governing documents for Council members:

1. **Codes of Conduct.** These codes focus on general values, such as fairness, respect, honesty, transparency. They are aspirational in nature and cover what a person “should do”. This type of code cannot successfully be enforced with legal processes, such as complaints, hearings and fines. (See the [Ethics and Value Code](#) of Santa Clara, CA for a good example of this type of code.)

2. **Legal Ethics Codes.** These codes contain specific “do’s and don’ts”; a minimum standard of behavior. The laws flow from the general ethical concepts that you see in the broader Codes of Conduct. For example, the general value of not using one’s office for personal gain can be translated into a legal requirement that officials not accept gifts from those doing business with the City.

A legal code contains clear advance warning of what constitutes a violation; it is not subjective and up for interpretation. Legal Ethics Codes can be enforced and violations penalized with letters of reprimand or fines. Most legal ethics codes cover potential conflicts of interest and they can also cover campaign activities. CityEthics has developed a model ethics code which I have attached for reference as to the types of provisions that should be considered for a Code of Ethics.

It is possible to start a legal Code with a “preamble” or “declaration of policy” that lays out the values and purpose behind the actual laws. But, it should be clear that these general provisions are background, and not enforceable by a legal process.

3. **Council Internal Operating Rules.** These are rules that lay out the process for Council meetings: leadership positions, committees, how to take public comment, how to conduct orderly meetings and what to do about disruptions to meetings. For an example, see [Seattle, WA Council Rules](#). The Council always has the option with Robert’s Rules of Order to censure members of the body for their conduct during the meeting. This is an expression of disapproval of a member’s acts. It is best to have a procedure for censure

in place that ensures due process. I have enclosed a sample of one that I developed for the Council of the District of Columbia. (Note: when you have a procedure for censure, you have to discuss what types of actions can be the subject of a censure. Can it be any bad behavior or only bad behavior in City meetings and interactions? I believe it is best practice to only censure bad acts related to City related business.)

Now that we have reviewed the three types of governing documents, I will comment on your current Code of Conduct and your current Ethics Code.

CODE OF CONDUCT. Green Bay

This is an interesting document because it combines all 3 types of documents into one and then sets up a legal process to enforce it. It is not possible to enforce these types of value driven concepts: “take the high road”, “members shall not be degrading” (what does that mean?), “making belligerent comments”, or “having clear and honest communication”. These are all good things to aspire to but everyone will interpret violations differently. It is arbitrary to try to enforce these values in a legalistic fashion.

Here are the “values” type provisions in this Conduct Code: Section 2, being civil and having decorum; not using abusive language; Section 3, treating all staff as professionals; never demeaning employees; Section 4, making the public feel welcome, no signs of partiality; demonstrating honesty and being welcoming; Section 6B, being sensitive as to how they are viewed at Board meetings; 6C being respectful of diverse opinions. These are all good goals to discuss and to try to live up to. If a person habitually violates the values of the community as an elected official, the penalty is that it is likely the person will not get re-elected. Punishment with fines or community service and formal evidentiary hearings are inappropriate for violations of aspirational value goals.

Most of the Conduct Code covers items that should be moved to be in the Council’s Internal Operating Rules. This would cover how to maintain order at Council meetings and how to treat citizens at meetings. For example, 1. B. point of order during meetings if inappropriate statement made; Section 4 (how to welcome speakers; fairness in allocating speaking time to public; don’t argue with public; follow parliamentary procedure); and Section 7, Contact with media.

There are also sections of the Conduct Code that need to be in the Code of Ethics as laws; these are more in the nature of “do’s and don’ts” that can be enforced. For example, Section 3D—soliciting political support from City Staff; and sections 5A and 6A need to be turned into specific conflicts violations. See CityEthics Model Code provisions 1, 3, 5 and 6.

Also, there could be an ethics law developed to cover the issues in Section 3.C. on superseding administrative authority. This law would lay out specific parameters on how officials can interact with City employees and the Department Heads. It is important to lay out laws like “Cone of Silence” during procurement or contract negotiations to prevent improper influence of elected

officials on the process. Section 3.C, improper influence in purchasing and contracts is a key area and should be elaborated on and included in your legal Code of Ethics and made enforceable.

Recommendations:

Remove Section 8 of the Code of Conduct, "Enforcement". Values cannot be enforced with complaints and legal proceedings; it is too arbitrary and will be contested by anyone accused of vague violations, for example "my statement wasn't impertinent", or "my communication was honest and clear". Review the Conduct Code for potential additional sections on values (see Santa Clara Code.)

Pull out all sections from the Conduct Code that regulate the specifics of how meetings are run and how the public are engaged and add them to your Council Internal Operating Procedures. (If you don't have a set of those, they should also be enacted.) Discuss and enact a censure policy for your Council.

Pull out provisions that should be in the Legal Code of Ethics and make them specific so they can be enforced, for example: campaign activities, conflicts in front of Boards, withdrawal if conflicted. Confer with your City Attorney to make sure that the Wisconsin law on local ethics codes does not already govern this behavior; see section 19.59, state law.

ETHICS CODE. (Section 1.90) Green Bay

There are many improvements you could implement in your Ethics Code. Here are some ideas:

1. Section 8, Ethics Board.

All members should not be appointed by the Mayor. This does not encourage independence. Either assign the appointments to other officials or have community organizations provide a pool of qualified applicants for the officials to select from.

The City Attorney should provide all services to the Board, unless there is a documented conflict and then outside counsel would be retained (in many jurisdictions, attorneys volunteer to do this); if outside counsel is retained, then that person would only provide legal services in the areas that involve the conflict, not in other routine matters in the case. There should be budget limitations that are enforced.

The Ethics Commission should be required to enact comprehensive Rules of Procedure to ensure due process in hearings; it is not enough just to say they shall conduct a "due process hearing". Here is an example: *"The Commission shall establish and post rules and procedures to provide for due process in the charging and prosecution of violations of this Code."*

I have enclosed a set of such due process rules that can be reviewed by your Commission. It is useful to have a provision in your Ethics Code allowing the Ethics Commission to dismiss charges when appropriate:

*The Commission may, at its discretion: (a) dismiss any complaint at any stage of disposition should it determine that the **public interest would not be served by proceeding further**, or (b) dismiss any complaint at any stage of disposition and issue a letter of instruction to the respondent when it appears that the alleged violation was inadvertent, unintentional or insubstantial. In the event the Commission dismisses a complaint as provided in this subsection, the Commission shall issue a public report stating with particularity its reasons for the dismissal.*

So for example, if a person leaves office, is it reasonable to use taxpayer funds to pursue a case? The Ethics Commission could consider this type of situation and say “no”—it’s not worth it, and dismiss the case in the public interest.

Ethics proceedings should be confidential until a probable cause determination on the validity of the accusations is made; the process can become a circus if opened up immediately.

2. Section 4, Fair and equal treatment needs to be re-written into a misuse of property and position code provision. The existing language is a combination of a value statement and an actual prohibition. See section 11, Model Code.
3. See section above on the Code of Conduct; you need specific laws governing political activities, voting conflicts, withdrawal from certain matters and rules on officials representing other interests in City proceedings: Model Code sections 1,3, 5 and 6.
4. Penalties; it is fairly severe to remove someone from office; is that allowable under state law? What about fines up to \$1000?
5. Section 5(c). Incompatible employment. In order to prevent this type of conflict, it is advisable to have a requirement that all officials and employees file a disclosure of any secondary employment they might have so it can be reviewed for any prohibited conflicts. (I can send forms and procedures on this if you are interested.)
6. There should be an “Ethics Officer” designated for the City. This person is in charge of creating a preventative training program and in working with the Ethics Commission. It can be a collateral, part time duty of a current employee.
7. Periodic ethics training should be required of all employees and officials, especially when beginning a new role. This should be a requirement in the Code and cover training on your local laws, state ethics laws (with examples) and values based concepts.
8. Your gift provision (5.c 3) is weak. Left up to “reasonable, prudent people”, someone could consider a \$500 gift OK or say the gift doesn’t influence me. There are lots of options here for disclosure and/or reasonable limits being set.
9. Section 5e needs to be developed more. When is a disclosure made? It should be prior to any discussion on the matter. See section 101 of the City Ethics Model Code for discussion on this topic.
10. You may want to consider a procedure for a confidential hotline for the Ethics Commission and a basic whistleblower protection clause.

Full Text of Model Ethics Code www.cityethics.org

- Model Code
 - Part A: Ethics Provisions
 - - 100. General Conflicts of Interest Provisions.
 - - 1. Conflict of Interest.
 - 2. Legislators Employed by City
 - 3. Withdrawal from Participation
 - 4. Gifts
 - 5. Representation
 - 6. Appearances
 - 7. Confidential Information
 - 8. Political Solicitation
 - 9. Patronage
 - 10. Post-Employment
 - 11. Misuse of City Property and Reimbursements
 - 12. Nepotism
 - 13. Transactions with Subordinates
 - 14. Fees and Honorariums
 - 15. Endorsements
 - 16. Consultants
 - 17. Complicity with or Knowledge of Others' Violations
 - 18. Falsely Impugning Reputation
 - 19. Meeting Attendance
 - 20. Honesty in Applications for Positions
 - 101. Transactional Disclosure.
 - 102. Exclusions from the Code of Ethics and from Transactional Disclosure.
 - 103. Annual Disclosure.
 - 104. Disclosure by Applicants.
 - 105. Advisory Opinions.
 - 106. Void Contracts.
 - 107. Penalties for Violation of This Code.
 - - 1. Resignation, Compensatory Action, Apology.
 - 2. Disciplinary Action.
 - 3. Civil Fine.
 - 4. Damages.
 - 5. Civil Forfeiture.
 - 108. Debarment.
 - 109. Injunctive Relief.
 - 110. Whistle-Blower Protection.
 - 111. Definitions.

- **Part B: Administrative Provisions**
 - - 201. Duties of City Clerk.
 - 202. Maintenance of Disclosure Statements.
 - 203. Ethics Commission: Establishment; Qualifications of Members; Appointment of Members; Term of Office.
 - 204. Ethics Commission: Vacancies.
 - 205. Ethics Commission: Removal of Members.
 - 206. Ethics Commission: Meetings.
 - 207. Ethics Commission: Jurisdiction, Powers, and Duties.
 - 208. Lists, Complaint Forms, and Disclosure Statements.
 - 209. Advisory Opinions.
 - 210. Waivers.
 - 211. Training and Education.
 - 212. Annual Reports; Review of Ethics Laws.
 - 213. Filing a Complaint; Investigations.
 - 214. Public Hearing Process.
 - 215. Finding of Violation; Penalties; Injunctive Relief.
 - 216. Judicial Review.
 - 217. Public Inspection of Records; Public Access to Meetings.
 - 218. Miscellaneous Provisions.
 - 219. Distribution and Posting.
 - 220. Liberal Construction of Code.
 - 221. Severability.
 - 222. Effective Date.
- **APPENDIX A: Annual Disclosure Statement**

To read the foreword and introduction to this Model Code, click [here](#).

To discuss the Model Ethics Code Project itself, click [here](#).

To discuss municipal ethics codes in general - their value, necessity, and role in ethics programs - click [here](#).

To discuss problems and solution with respect to getting ethics codes passed or improved, click [here](#).

Model Municipal Code of Ethics

Declaration of Policy, Purpose, and Obligations

To discuss declarations of policy, click [here](#).

The proper operation of our city's government requires that its public officials and employees act as fiduciaries entrusted with and responsible for the property and resources of the community; that they make governmental decisions and policies in the proper channels of the government structure, free of coercive or other improper influence; that they use their position in the best interests of the city rather than for personal interests, whether their own interests or those of their family, friends, or

business associates; and that they do not, directly or indirectly, in a positive or negative sense, treat anyone preferentially, that is, other than in a manner generally accorded to city residents.

It is central to gaining and retaining the public's trust in our city's government that public servants seek to avoid even the appearance of impropriety. Fulfilling one's role as public servant sometimes means sacrificing rather than gaining opportunities.

This code focuses on conflicts of interest, which affect the decisions of government officials and employees in ways that are unfair both to the community and to individuals and entities who lack special relationships with our city's officials. When public servants make decisions that are not or do not appear to be impartial, this seriously undermines public confidence in government.

While the vast majority of municipal officials are well-meaning, being well-meaning is not enough. It is important that officials understand the conflicts they confront every day, appreciate their fiduciary obligations to city residents, and recognize the importance of preventing conflicts from occurring, disclosing conflicts when they arise, and withdrawing from any involvement in a matter where they have a conflict.

Nothing is more important to public trust than having public servants err on the side of disclosing every possible conflict and withdrawing from participation even where they feel certain they can act impartially.

The purposes of this ethics code are:

- (a) To establish standards of ethical conduct - especially those dealing with conflicts between personal interests and those of the city - for city officials, employees, consultants, candidates, and those who do business with the city;
- (b) To provide clear guidance with respect to such standards by clarifying which acts are allowed and which are not;
- (c) To promote public confidence in the integrity of our city's governance and administration;
- (d) To provide for the consideration of potential ethical problems before they arise, to minimize unwarranted suspicion and to enhance the accountability of our city's government to city residents; and
- (e) To provide for the fair and effective administration and enforcement of this code.

There is more to ethical conduct than what is covered by this code, which consists primarily of enforceable rules about conflicts of interest, and procedures for enforcing the rules and providing ethics advice. The city must also provide a healthy ethics environment with positive means of encouraging ethical behavior among its public servants. And individuals - especially community leaders - must commit themselves to dealing responsibly with their conflict situations.

Ethical conduct depends on thinking about one's acts not in terms of what is politically popular, best for oneself and one's colleagues, or even most effective and efficient, but in terms of what is in the best interests of the city. Ethics is not just about enforceable rules, but also about democratic ideals and aspirational goals. Central to ethical action is respect for city residents (treating them as ends rather than as means) as well as self-respect (integrity, expecting the best of oneself).

This code is enacted pursuant to [Section ____] of [state statutes] and is not intended to authorize any conduct prohibited by that section.

Comment: *It is helpful to list other municipal and state ethics-related laws here, or reference a supplement containing them, so that all ethics laws are available in one place. In this way, people will not have to search for them or worry if they have missed any rules or exceptions. It is also helpful for authors of ethics laws to consult all other relevant laws, so that there will not be any contradictions.*

Here are the citations in the Connecticut model code I wrote, including only references to state law: "The power to adopt an ethics code is provided in 7-148(c)(10)(b). There are some specific conflict of interest rules in 7-148t. Allegations, confidentiality, and probable cause findings are provided for in 1-82a. A business with which an official or employee is associated is defined in 1-79(b). And the Freedom of Information Act can be found in Chapter 14, 1-200 to 1-242."

Why freedom of information? Because it involves one of the most often abused conflicts of interest: between the public's right to know and the municipal official's desire to keep information hidden, for personal or political reasons (it's much easier to do one's job in secret than in the public eye; it is especially easier to act unethically when acting in secret). In fact, it would be completely appropriate for a municipal ethics code to supplement the Freedom of Information Act in areas that have been problems in a particular city. For example, an ethics code could include longer notice requirements for meetings and agendas, shorter periods in which to provide information (as well as lower reproduction costs), and requirements for notice and the placement of information on the city website.

Part A: Ethics Provisions

100. General Conflict of Interest Provisions.

1. Conflict of Interest.

To discuss this provision, click [here](#).

a. An **official or employee*** may not use his or her official position or office, or take or fail to take any action, or influence others to take or fail to take any action, in a manner which he or she knows, or has reason to believe, may result in a **personal*** or **financial benefit***, not shared with a substantial segment of the city's population, for any of the following persons or entities (no group of government employees may be considered "a substantial segment" for the purposes of this provision):

- a. himself or herself;
- b. a member of his or her **household***, including a **domestic partner*** and his or her dependents, or the employer or business of any of these people;
- c. a sibling or step-sibling, step-child or foster child, parent or step-parent, niece or nephew, uncle or aunt, or grandparent or grandchild of either himself or herself, or of his or her spouse or domestic partner, or the employer or business of any of these people;
- d. a person with which he or she has a financial or business relationship, including but not limited to:

- a. an **outside employer or business*** of his or hers, or of his or her spouse or domestic partner, or someone who works for such outside employer or business;
 - b. a **client*** or substantial customer;
 - c. a substantial debtor or creditor of his or hers, or of his or her spouse or domestic partner.
- e. a person or entity from whom the **official or employee*** has received an election campaign contribution of more than \$200 in the aggregate during the past election cycle (this amount includes contributions from a person's immediate family or business as well as contributions from an entity's owners, directors, or officers, as well as contributions to the **official or employee*'s** party town committee or non-candidate political committee); or
 - f. a nongovernmental civic group, union, social, charitable, or religious organization of which he or she (or his or her spouse or domestic partner) is an officer or director.

b. The prohibition in (a) above applies equally to attempts to use, act, or influence.

c. It is a violation of this code for an **official or employee*** to, within two years of entering city employment or service, award a contract or participate in a matter benefiting a person or entity that formerly employed him or her.

Comment: The central point of an ethics code is that city officials and employees should not prefer, over the public interest, their own interests or the interests of their family or business associates. There are other relationships that should be included in the above list, but cannot due to problems of defining them. These include romantic relationships short of domestic partnership, and close friends and associates. The general rule is: If it looks to others as if you might be giving someone special treatment, or if it would look that way to others if they knew about the relationship, then you should not act with respect to that person or entity, and instead recuse yourself and withdraw from participation in the matter under **subsection 3** below. It is important to give city residents confidence that their officials and employees are treating everyone the same, even when you believe that you can be totally impartial.

The most common way to define conflict of interest is as follows: No person subject to this code shall have any interest, financial or otherwise, direct or indirect, or engage in any business, employment, transaction or professional activity, or incur any obligation of any nature, which is in substantial conflict with the proper discharge of his or her public duties or employment. *However, most government officials and employees do, on occasion, have conflicting interests. The important thing is not for them to prevent them, but rather to manage them honestly and responsibly, that is, to disclose them and to not act where there is such a conflict, no matter how impartial they feel they can be. What matters is not whether one can still act with integrity, but whether one will be perceived that way. It should be noted that even voting or making a decision against a friend or relative, in order not to seem partial, is not acting impartially, because the reason for the vote or decision is wrong: it might actually be better or more fair to vote or decide in favor of the friend.*

The one thing the common approach contains which does not appear in this model code is a prohibition of outside employment where there is not a conflict with a particular government interest, but instead with the general government interest in "the proper discharge of an employee or official's duties" (a term that, by the way, is too vague to allow for enforcement). Outside employment does not only lead to conflicts of interest as defined in this code, but also interferes with doing one's job by affecting the official or employee's time, energy, and focus. Volunteers are expected to have other jobs, and it is not fair to prevent low-paid employees from having evening, weekend, or holiday jobs, but many cities have rules limiting the amount and type of outside employment. Please contribute outside employment provisions which you feel are just (or unjust), enforceable or unenforceable, and explain why. Such provisions should include procedural requirements, for example, applying for formal, written permission from one's supervisor or department head (including disclosure of any officials, employees, or contractors involved), and the written acceptance of limitations on time and place of outside employment.

There is also nothing in this model code about incompatible positions in government and parties, that is, holding legislative and administrative positions, for example, especially where one office has the power to remove or affect the other's budget; or multiple administrative positions that stretch an official or employee too thin; or non-governmental positions that can have a great effect on government, for example, a department head who is an officer of a local political party, posing a question about his or her responsibility to all citizens vs. to party members, as well as putting him in a position of affecting who his boss will be, come the next election. Often such rules do not appear in ethics codes (often they appear in the city charter), but because they do involve conflicts of interest, they should at least be included by reference. Please say how your municipality deals with this problem, or how you think it should be dealt with. Another common conflict provision is as follows: No person subject to this code shall accept other employment which will either impair his or her independence of judgment as to his or her public duties or employment or require or induce him or her to disclose confidential information acquired by him or her in the course of and by reason of his or her official duties. What does it mean to have a job that impairs one's independence of judgment, or a job that induces or requires one to disclose confidential information? And how could it be proven that particular employment could do this? Again, this sort of provision focuses on the conflict rather than on the improper management of the conflict. It is true that a developer should not be on a zoning board, nor should a contractor be in charge of a city's purchases, at least in the relevant area. But in and of themselves, these are not violations of the public trust (so long as they withdraw from participation when appropriate; but if that is very often, they are not fulfilling the obligations of their position); they are examples of seriously poor judgment on the individual's part as well as on the part of those who nominated or appointed that individual. In addition, when a developer sits on a zoning board, it is a sign of a poor ethics environment, whose leaders have not spoken out against so severe a conflict. Cities may want to add a provision like the following to deal with this situation: The withdrawal provisions of 100(3) do not permit an official or employee to make use of withdrawal on a regular basis. If withdrawal occurs with such frequency as to give the

appearance of impropriety, the official or employee is deemed to have violated the provisions of this code.

Comment: An official or employee who is forced to withdraw from matters (also known as "recusing oneself") on a regular basis should resign from his or her position. This should also be taken into account when a position is accepted.

Another approach to conflicts of interest is to deem something a conflict only to the extent that an interest is not disclosed and the official or employee participates in the matter. This approach recognizes that ignoring a conflict is the principal problem. Such an approach can be combined with defining "conflict of interest" as doing or not doing much of what appears in 100 of this model code, as it is, for example, in Kings County (Seattle), Washington. This makes it clear that the central concept of a conflict of interest takes many forms, but it also limits conflict to particular instances, in effect, saying that all other conflicts are acceptable.

New Haven, Connecticut enumerates several examples of conflicts of interest, as well as several exceptions. This is unusual, but if done thoughtfully and responsibly (being careful not to make the examples exclusive), it can provide clear guidance. The best place for such examples is, however, not in the code itself, but in explanatory guidelines on the city website or in pamphlet form. Here is what New Haven lists:

Sec. 12 5/8-6. Exception to the conflict of interest provisions.

The following situations shall not constitute a conflict of interest under section 209 of the Charter of the City of New Haven:

- a. Where a municipal employee or public official is employed by a person who enters into a contract with the City of New Haven, where said employee or public official is not directly involved in the procurement, preparation, or performance of such contract and whose remuneration is not, directly or indirectly, derived from said contract;
- b. If the municipal employee or public official is employed by any newspaper which publishes any municipal notice, resolution, ordinance or other proceeding where such publication is required or authorized by law;
- c. If the municipal employee or public official is employed by a public utility that furnishes public utility services to the City of New Haven when the rates or charges therefor are fixed or regulated by the public utilities control authority;
- d. If the municipal employee or public official is employed by a person or business which has a contract with the City of New Haven if the total consideration thereunder, when added to the aggregate amount of all consideration payable under contracts in which said employee or public official has an interest during a calendar year does not exceed five hundred dollars (\$500.00).

Sec. 12 5/8-7. Examples of an interest requiring disclosure.

In accordance with article XXIII, section 210, of the Charter of the City of New Haven, interests requiring disclosure shall include, but not be limited to the following:

- a. Where a member of the immediate family of a member of a board, commission or task force is employed by the City of New Haven;

- b. Where a member of a board, commission or task force is employed by a nonmunicipal agency the funding of which is, in part or in its entirety, provided by funds authorized by the City of New Haven;
- c. Where a member of a board, commission or task force serves on the board of directors or governing board of a nonprofit organization when said organization is engaged in the application of federal, state or local funding authorized by the City of New Haven;
- d. Where a member of a board, commission or task force serves on the board of directors or governing board of a nonprofit organization when said organization is lobbying for specific legislation before the City of New Haven or when said organization is lobbying for specific State of Connecticut legislation which will result in the city receiving funding which is controlled by the city board, commission or task force of which the individual is a member;
- e. Where a member of a board, commission or task force serves on the board of directors or governing board of a nonprofit organization when said organization is engaged in litigation against the City of New Haven;
- f. Where a member of a board, commission or task force accepts an offer of employment, whether paid or unpaid, by the City of New Haven or by a program recommended by said task force but has not yet resigned or retired from said board, commission or task force to accept said offer of employment;
- g. Where a municipal employee or public official has a financial or personal interest in a contract which was entered prior to the time of his nomination, appointment, election or employment to said position, so long as said contract is not renewed, amended or modified subsequent to his assuming public office;
- h. Where an employee or public official seeks or obtains employment with a person, company or corporation engaged in business with the City of New Haven but has not yet resigned his position assume said employment;
- i. Where an employee or public official applies for a city program or benefit over which he has control, influence or discretionary authority.

2. Legislators Employed by City

To discuss this provision, click [here](#).

A member of the legislative body has a conflict of interest with respect to any labor contract to which he or she, or a member of his or her **household***, may be a party, and with respect to an appropriation to any city department or agency through which he or she, or a member of his or her household, is employed.

Comment: *Some cities require that there be no incompatible or even multiple offices held by an individual, especially a council member, so that this problem could only arise with respect to members of the household. In towns and small cities, it is more difficult to make such requirements, because there are sometimes too few competent and interested people to go around. Also, withdrawal can take care of instances such as those described in this subsection. But explicit restrictions in this area, especially in large cities, can be valuable.*

3. Withdrawal from Participation

To discuss this provision, click [here](#).

- a. An **official or employee*** must refrain from acting on or discussing, formally or informally, a matter before the city, if acting on the matter, or failing to act on the matter, may **personally*** or **financially benefit*** any of the persons or entities listed in **subsection 1** of this section. Such an official or employee should join the public if the withdrawal occurs at a public meeting, or leave the room if it is not a public meeting.
- b. An **official or employee*** must refrain from acting or discussing, formally or informally, a matter involving a person who appointed or recommended him or her for that position, if he or she is aware of such appointment or recommendation.
- c. If a board or agency member is requested to withdraw from participation in a matter, for the reason that he or she has a conflict of interest, by
 - i. another member,
 - ii. a party to the current matter, or
 - iii. anyone else who may be affected by a decision relating to this matter,

the member must decide whether to withdraw. If the member decides not to withdraw, the unchallenged members must consider any relevant evidence concerning such claimed conflict of interest, as defined in this code, and vote whether or not to allow the request and require that the member withdraw from participating in the matter.

- d. Withdrawal at a meeting requires the public announcement, on the record, of the reason for withdrawal. Withdrawal outside of a meeting requires disclosure in writing of the reason for withdrawal to the official or employee's supervisor.
- e. Ongoing Conflict: An **official or employee*** whose outside employment or other outside activity or relationship can reasonably be expected to require more than sporadic withdrawal must resign or cease such outside employment or activity. If the ongoing conflict involves a relationship, the **official or employee*** must resign. An **official or employee*** should not begin employment or an activity or relationship that can reasonably be expected to require more than sporadic withdrawal. If a prospective **official or employee*** is in such a situation, he or she should not accept the position.
- f. Rule of Necessity: If withdrawal would leave a board with less than a quorum capable of acting, members must disclose their conflicts on the public record, but they may then vote. If an **official or employee*** is the only person authorized by law to act, the **official or employee*** must disclose the nature and circumstances of the conflict to the Ethics Commission and ask for a waiver or advisory opinion.

Comment: "Acting on and discussing, formally or informally" means that the official should withdraw from any involvement with the matter, including conversations, appearances at meetings or portions of meetings concerned with the matter, and voting on the matter, except, of course, in a public referendum.

Sometimes inaction benefits an official or his or her close associates - for example, when a code enforcement official fails to cite her brother for a zoning violation. That is why this subsection prohibits an official's inaction, as well as action, in certain circumstances. In such an instance, the enforcement official should ask someone else to handle the matter.

See [101](#) for provisions concerned with the disclosure of a conflict pursuant to this subsection. Because disclosure in this sort of situation occurs at the time a conflict becomes immediately relevant to an action or transaction to be taken by an official or employee, this is referred to as "transactional disclosure."

4. Gifts*

To discuss this provision, click [here](#).

- a. An **official or employee***, his or her spouse or **domestic partner***, child or step-child, parent, or member of his or her **household***, may not solicit nor accept anything of value, directly or indirectly, from any person or entity that the official or employee knows, or has reason to believe, has received or sought a **financial benefit***, directly or through a relationship with another person or entity, from the city within the previous three years, or intends to seek a financial benefit in the future. If in doubt, the official or employee should refrain from soliciting or refuse a gift, and should first inquire into the person or entity's relationship with the city. [or: If the **official or employee*** does not know whether a person or entity fits this description, he or she should inquire and, if it is discovered that the person or entity does fit this description, the gift should be returned (or its monetary value if it cannot be returned) and no further gifts accepted during the relevant period.]
- b. A person or entity that has, in the last three years, received or sought, or is seeking, a financial benefit, directly or indirectly, from the city, may not give or seek to give anything of value to any official or employee.
- c. Gifts of property, money, or services given nominally to the city must be accepted by a resolution of the legislative body.

Comment: The first sentence of subsection 4a is difficult, even if the language itself is not. Here it is broken down and explained:

Who cannot accept or solicit gifts: An official or employee, his or her spouse or domestic partner, child or step-child, parent, or member of his or her household

What a gift is: anything of value (see the definition at [111\(6\)](#) and the exceptions in [102](#))

Whom one cannot accept gifts from: any person or entity that has received or sought a financial benefit from the city within the previous three years, or that intends to seek a financial benefit in the future. Such persons or entities are usually referred to as "restricted sources."

Must the gift giver have *directly* received or sought a financial benefit from the city? No, it also counts if it sought a financial benefit through a relationship with someone or some entity. See [this City Ethics blog post](#) for an example of indirect benefit.

"

What the official or employee must know about the gift giver's relationship with the city: he or she must know the gift giver's relationship with the city, or know enough that he or she has reason to believe that such a relationship may exist. If uncertain, the gift should be refused and questions asked.

With respect to higher officials and department heads, and for officials and employees who deal directly with contractors and permittees, a city might choose to prevent them from receiving any gifts at all, other than campaign contributions and gifts from close relatives.

Cities have taken a great variety of approaches to the gift problem. The approach here is to limit only gifts from people and entities that do business with or otherwise get financial benefits from the city, including permits, zoning approval, etc. Other common approaches are to limit the amount of gifts or to limit the type of gifts or the type of givers.

There are two principal goals here: (1) to give clear guidance to officials, employees, and potential gift givers; and (2) to ensure city residents that their public servants are not accepting gifts from people and businesses who might be trying to influence them, whether or not that is a purpose for the gift (since no one can ever know the purpose). The choice of the above approach is intended to keep the process simple: if there is any question of the giver's relationship with the city, do not accept the gift. If there is any reason to believe there is an improper motive behind the gift, do not accept it. There are exceptions to this rule below (at 102), but they are few and essentially allow just a lunch or two each year.

Another approach to gift-giving is to require the annual disclosure of all gifts either by itself or in addition to prohibitions. This puts a great deal of pressure on the city's informal oversight resources (citizen and media), since such gifts would be out of the jurisdiction of official boards. Since party organizations provide the most effective informal oversight in most communities, depending on disclosure will politicize this part of the city's ethics process. Here is language for that approach:

Officials and employees must file with the Ethics Commission, on or before January 31, a list of all gifts received during the preceding calendar year by them or by their spouse or domestic partner, child or step-child, parent, or member of their household, to the extent that the aggregate amount of gifts received from an individual or entity (including gifts from all employees, partners, or investors) during the year is \$50 or greater.

Information to be disclosed is as follows:

1. the date the gift was received and who received it;
2. a description of the gift;
3. the fair market value of the gift;
4. the name, address and employer of the person who provided the gift;
5. the name of any organization or individual represented by the person or on whose behalf the person was acting in providing the gift.

Another common approach, which I included as an alternative in my original text, is to make it a violation of the ethics codes to take gifts with an understanding that some action will occur or not occur in return (usually the language includes the word "influence"). The problem is that this is not an ethical issue, but rather a crime. The gift

is no longer a gift, but a bribe. Ethics commissions have no jurisdiction over this sort of crime, so it is best that this language not appear in an ethics code.

If an official or employee purchases goods, rents, or accepts a loan from a restricted source, and is not certain whether it has been discounted and is therefore a gift, the official should declare it, since there is an appearance of impropriety either way. And then the restricted source should be required to prove to the ethics commission that no discount was given. The restricted source can better handle this burden, since it has better access to the necessary information. At the end of the process, there will either be no more appearance of impropriety, or the official will not make the purchase, rent from the restricted source, or accept a loan from the restricted source.

5. Representation

To discuss this and the following provision (Appearances), click [here](#).

An **official or employee*** may not represent any other person or entity before the city, nor in any matter not before the city, but against the interests of the city. However, it is acceptable for elected officials to represent constituents without compensation in matters of public advocacy.

Comment: The second sentence of this subsection recognizes that officials are elected to serve their constituents. Thus, for example, when a resident complains to a council member that the public works department blocks the resident's driveway with snow, a council or board member must be able to pursue that complaint with the proper city authorities.

Some cities go into more detail and cover more people in their limitations on representation. Such provisions include the representation by business associates of officials and employees, and acting as an expert witness before the official or employee's board or agency.

6. Appearances*

To discuss this and the previous provision (Representation), click [here](#).

An **official or employee*** may not **appear*** before any city department, agency, board or commission, except on his or her own behalf or on behalf of the city. Every time an official or employee appears before the meeting of any municipal body, or when he or she writes a letter to the editor or other publicly distributed writing, he or she is required to disclose before speaking or clearly on the writing whether he or she is appearing in an official capacity or as a private citizen. If the speech or writing is in response to criticism or other communication directed at or regarding his or her official role, the official or employee may respond only in his or her official role.

Comment: Subsections 6 and 7 appear to overlap, because one who represents another usually makes an appearance. However, it is much more clear when an "appearance" has been made than when there is a "representation" relationship, so including both makes it more clear what conduct is being prohibited. Also, subsection 6 includes representation of private interests outside of the city's own boards and departments, when it is against the interests of the city, usually but not exclusively when the city is a party to business or a proceeding. And subsection 7 deals with

appearances where the official is representing himself or herself, but it is not clear which hat the official is wearing.

Again, the general rule is that if others see your relationship with a person or entity as "representation," then you should not do it, because it would be perceived as a conflict with your principal role of representing the city. Similarly, if your appearance at a meeting or in writing does not appear to be in the city's interest, you should not appear. Why are officials and employees restricted from appearing before boards or agencies other than their own? Because restricting only appearances before your own board or agency would, for example, allow a code-enforcement official or the city attorney to represent private clients before the city planning board, because those officials are not members of that board. It would be very difficult to list every possible instance where an appearance before other boards and agencies would be inappropriate. When there is no such conflict, an official or employee should obtain a waiver from the Ethics Commission pursuant to [210](#).

Some municipalities may go beyond actual representation, and include assistance or legal assistance, with an exclusion for representation or assistance in the performance of the official or employee's official duties.

For volunteers, towns might want to limit restrictions on representation and appearances to their own board or commission, especially those on boards where the opportunity for conflict elsewhere is very small, such as the library board. A list of boards where this exception applies could be added to a subsection 8 that read:

8. Volunteer members of the following boards and commissions may represent persons and entities before, or appear before, any town department, agency, board, or commission other than their own.

7. Confidential Information

To discuss this provision, click [here](#).

An **official or employee***, a former official or employee, a contractor or a **consultant*** may not use confidential information, obtained formally or informally as part of his or her work for the city or due to his or her position with the city, for his or her own benefit or for the benefit of any other person or entity, or make such information available in a manner where it would be reasonably foreseeable that a person or entity would benefit from it.

Comment: Some cities will want to define "confidential information" more exactly. Here is possible definition language, based on the IMLA Model Code:

"Confidential information" means information obtained in the course of holding public office or employment, or as a contractor to the city, which is not available to members of the public and which the **official or employee*** is not authorized to disclose, except to designated individuals or bodies, including written and non-written information. When such information is also available through channels open to the public, **officials and employees*** are not prohibited from disclosing the availability of those channels.

The IMLA Model Code states explicitly, in its confidential information provision, that an ethics commission is, effectively, considered a designated body.

New York City adds a valuable exception to its confidential information provision:

"provided, however, that this shall not prohibit any public servant from disclosing any

information concerning conduct which the public servant knows or reasonably believes to involve waste, inefficiency, corruption, criminal activity or conflict of interest."

8. Political Solicitation

To discuss this provision, click [here](#).

An official, employee, or municipal candidate may not knowingly request, or authorize anyone else to request, that any **subordinate*** or potential future subordinate participate, or not participate, in any political activity, including the making of a campaign contribution. Nor may he or she engage in any political activity while on duty for the city, with the use of city funds, supplies, vehicles, or facilities, in uniform, or during any period of time during which he or she is normally expected to perform services for the city, for which compensation is paid.

Comment: Political solicitation of subordinates by an official fosters the appearance, if not the reality, of coercion. The word "knowingly" here means that neither an official nor a campaign committee is required to cull the names of municipal officials from voter registration lists it mails to. However, a targeted mailing to municipal officials is prohibited.

Similarly, candidates are barred from soliciting from appointed officials and employees who may fear reprisal, such as being fired, if they refuse to aid the candidate's campaign, even if they do not currently work under that candidate.

Note that this code does not restrict voluntary political contributions or political activity by any official or employee.

Some municipalities may wish to add a bar on soliciting from persons or entities that have sought or received a financial benefit from the municipality within the previous twenty-four months.

9. Patronage

To discuss this provision, click [here](#).

No **official or employee*** may promise an appointment or the use of his or her influence to obtain an appointment to any position as a reward for any political activity or contribution.

Comment: As has been shown so skillfully in Chicago, patronage involves both promises of jobs in return for political activity, and the threat of losing jobs in return for political activity, so that patronage continues on forever. Even the Shakman Decree of 1983 did not put an end to the Chicago patronage system: it just went underground. It was twenty years before the new version, based on fraud, was taken on.

Most ethics codes do not include patronage provisions, although many do prohibit asking subordinates to participate (however, this can occur without implicit requests or threats). Patronage involves the most basic conflict of interest in government: the conflict between holding on to power and acting in the public interest. A city government based on patronage cannot have a truly ethical environment, because most of its officials and employees are there on the basis of a quid pro quo/special consideration relationship, which is inconsistent with ethics.

I would like to hear how various cities have dealt with or ignored patronage as an ethics issue.

10. Post-Employment

To discuss this provision, click [here](#).

a. **Representation.** For a period of two years after the termination of his or her city service or employment, an **official or employee*** may not, on behalf of any other person, for compensation, directly or indirectly, formally or informally, act as agent, attorney, lobbyist, or other sort of representative, to or before his or her former agency, department, authority, board, or commission. For the purposes of this provision, a mayor, chief of staff or vice-mayor, city manager or assistant manager, council member or council aide is deemed to have worked for every city department, agency, authority, board, and commission. Acting indirectly includes action by a partner, associate, and other professional employee of an entity in which the former official or employee is a partner, associate, or professional employee, as well as acting by a member of the former official or employee's immediate family.

b. **Particular Matters.** With respect to particular matters on which the official or employee personally and substantially worked while in city service or employment, the foregoing prohibition is permanent.

c. **Area of Responsibility.** With respect to matters for which the official or employee had official responsibility, but were not personally and substantially involved, the foregoing prohibition is for a period of two years after termination of city service or employment.

d. **Employment.** An **official or employee***, or a member of his or her immediate family, may not accept employment with, or with the help of, (a) a party to a contract with the city, within two years after the contract was signed, when he or she participated personally and substantially in the preparation, negotiation, or award of the contract, and the contract obliged the city to pay an aggregate of at least \$25,000; or (b) an individual or entity who has, within the previous two years, benefited directly from any decision made by, or based on advice or information supplied by, the official or employee or by a subordinate. An elected or appointed official, or a member of his or her immediate family, may not accept employment if the body of which he or she is a member or was a member within the previous two years had any role in filling the job, including an advisory role. A mayor, chief of staff or vice-mayor, or council member, or a member of his or her immediate family, may not, for two years after termination of city service or employment, accept any full-time compensated position with the city. For the purposes of this section, "employment" includes full-time and part-time jobs, and professional and other work for hire, given directly or indirectly.

e. **Exceptions.** Former officials and employees are not prohibited from acting if:

1. They are working for the city on a volunteer basis.
2. They are acting on behalf of another federal, state, or local government.
3. They are giving testimony under oath and is not being compensated for it.
4. They are providing scientific or technological information at the government's request.
- e. They performed only **ministerial acts***.

f. **Waivers.** The Ethics Commission may waive the prohibitions of this provision if it determines that the situation does not create a potential for undue influence, unfair advantage, or a serious appearance of impropriety. See **§210** for the waiver process.

Comment: "Personally worked" means the official actually worked on the matter, not that he or she supervised a department that worked on the matter, which is included under having "official responsibility."

The appearance of impropriety of getting a job based on what you did as a city official or employee is so great that each official or employee should err on the side of not seeking or accepting work with people or firms that had business before his or her agency or board.

If an official or employee is not certain whether this provision applies to work they are seeking or are requested to do, and does not want to turn it down, he or she should ask the Ethics Commission for an advisory opinion or a waiver.

This provision is intended to, as stated in the waiver section, prevent people and firms from having undue influence or unfair advantage by hiring officials and employees to help them use their contacts before their agencies or boards. In addition, it is intended to make it harder for firms to use a job offer to get special treatment from officials and employees. And it is intended to prevent officials and employees from using their positions to gain jobs with firms that have business before them and, similarly, to prevent the appearance of impropriety that arises when an official takes a job with a firm that had business before his or her agency or board.

In short, it is important that officials focus on the public interest while in office, and not have an incentive to give preferential treatment to firms or individuals who may hire them when they leave public service.

One year is too short a time period to accomplish the goals of a post-employment provision, but the longer the bar, the more difficult it might be to hire qualified officials or find qualified candidates for office. This is the trade-off every local government must make in setting the time period. Two years is a reasonable compromise between effectiveness and the burden on government officials.

Allowing former officials to immediately work for the city as paid consultants would allow the official to continue to act in the city's interest, but such an exception would allow for sweetheart deals between the city and former officials, who normally have the edge in competing with vendors lacking their municipal contacts. Therefore, according to this subsection, a former official could consult to the city only on a volunteer basis for his or her first year after city service.

*The **confidential information provision** also applies to former officials and employees. And the other side of the revolving door, from business to government, is dealt with in **§100(b)**, as a conflict of interest.*

11. Misuse of City Property and Reimbursements

To discuss this provision, click [here](#).

An **official or employee*** may not use, or permit others to use, any city funds, property, or personnel for profit or for **personal convenience or benefit**, except (a) when available to the public generally, or to a class of residents, on the same terms and conditions, (b) when permitted by policies approved by the local legislative body, or (c) when, in the conduct of official business, used in a minor way for personal convenience. "City funds" includes travel and other expense reimbursements, which may not be requested for nor spent on anything but official business.

Comment: *The IMLA Model Code takes this further by requiring care in the use of city property, so that there is no waste. This is an essential element of government ethics, but it is a difficult thing to put into law. People - especially opposition parties - often paint other people's actions as wasteful and negligent. The duty to use city property and resources with care belongs in the aspirational section of an ethics code, or it invites frivolous complaints, making it almost impossible to reject any complaint as frivolous.*

12. Nepotism

To discuss this provision, click [here](#).

No **official or employee*** may appoint or hire, or participate in influencing the appointment or hiring of, his or her spouse or **domestic partner***, child or step-child, sibling or step-sibling, parent, or member of his or her **household*** for any type of employment, including by contract (unless competitively bid), with the city. No **official or employee*** may supervise or be in a direct line of supervision over his or her spouse or **domestic partner***, child or step-child, sibling or step-sibling, parent, or member of his or her **household***. If an **official or employee*** comes into a direct line of supervision over one of these persons, he or she will have six months to come into compliance or to obtain a waiver.

Comment: *Some cities might also want to broaden the range of relations that constitute nepotism to include, say, aunts and uncles, nephews and nieces, and direct in-laws. Comments should include a statement that officials should not participate with respect to the hiring of relatives not expressly included in the list, even if this is not clearly a violation. It is always best to stay out of any dealings that involve relatives.*

*This is a popular provision in terms of requests for **waivers**, and for good reason. There are situations where enforcing this provision would mean the resignation of a valuable employee. As important as it is to prevent nepotism, this prohibition needs to be balanced against other considerations.*

Here is an interesting provision from Oakland, CA, which combines a prohibition against nepotism with one against cronyism, which is defined as follows:

participating in any employment decision that may be viewed as a conflict of interest, such as one involving a close friend, a business partner, and/or professional, political, or commercial relationship, that would lead to preferential treatment or compromise the appearance of fairness.

*The provision, §2.40.060 (Title 2, Ch. 2.40 of the **Oakland Municipal Code**), reads as follows:*

No official, manager or employee may engage in cronyism and/or attempt to influence the City or any official, manager or employee, to hire, promote, or change the terms and conditions of employment of any individual with whom that person has a family relationship, consensual romantic relationship or cohabitant relationship.

13. Transactions with Subordinates

To discuss this provision, click [here](#).

No **official or employee*** may engage in a financial transaction, including the giving or receiving of loans or monetary contributions, including charitable contributions, with a

subordinate* or person or business over which, in the **official or employee's*** official duties and responsibilities, he or she exercises supervisory responsibility, unless (a) the financial transaction is in the normal course of a regular commercial business or occupation, or (b) the financial transaction involves a charitable event or fundraising activity which is the subject of general sponsorship by a state or municipal agency through official action by a governing body or the highest official of state or municipal government.

Comment: Exception (b) allows for United Way campaigns and the like, but officials should be careful not to abuse this exception by getting pet charities approved by the mayor or city manager. *Too often, charities are as much about the official as elections are, and even good causes should not be aided through coercion.*

Some cities might also want to except situations where the subordinate or business offers or initiates the financial transaction, but this exception can be abused in instances where a subordinate or business acted under pressure and does not feel in a position to anger a supervisor or someone responsible for handing out contracts.

14. Fees and Honorariums

To discuss this provision, click [here](#).

No **official or employee*** may accept a fee or honorarium for an article, for an appearance or speech, or for participation at an event, in his or her official capacity. However, he or she may receive payment or reimbursement for necessary expenses related to any such activity.

15. Endorsements

To discuss this provision, click [here](#).

No **official or employee*** in his or her official capacity may publicly endorse products or services. However, this does not prohibit an official or employee from answering inquiries by other governmental officials, consumer organizations, or product information services regarding products or services.

16. Consultants*

To discuss this provision, click [here](#).

A **consultant*** may not represent a person or entity other than the city in any matter, transaction, action, or proceeding in which the consultant participated personally and substantially as a consultant to the city. Nor may a consultant represent a person or entity in any matter, transaction, action, or proceeding against the interest of the city.

Comment: Other rules that apply expressly to consultants are **100(8)** (Confidential Information), **100(21)** (Honesty in Application for Positions), and **101(2)** (Transactional Disclosure). Also see the comments to **100(11)**, the post-employment provision.

Many codes also include language such as: A consultant may not accept other employment that will either impair the consultant's independence of judgment with respect to the consultant's official duties for the city, or that will require or induce the consultant to disclose confidential information pursuant to **subsection 8** of this section.

*The same problem appears as in the comments to **100(1)** above: how does one know or prove that employment will impair someone's judgment or induce someone to*

disclose confidential information? It is enough that consultants are prevented from representing parties against the city or in matters the city hired them to deal with, and that they be included in the confidential information provision, 100(8).

17. Complicity with or Knowledge of Others' Violations

To discuss this provision, click [here](#).

No one may, directly or indirectly, induce, encourage, or aid anyone to violate any provision of this code. If an **official or employee*** suspects that someone has violated this code, he or she is required to report it to the relevant individual, either the employee's supervisor, the board on which the official sits or before which the **official or employee*** is **appearing*** or will soon appear, or the Ethics Commission if the violation is past or if it is not immediately relevant to a decision, to discussion, or to actions or transactions. Anyone who reports a violation in good faith will be protected by the provisions of 110.

Comment: *This subsection seems to turn all city officials and employees into stool pigeons. But, in fact, a principal reason why ethics programs are ineffective is that officials and employees feel they can get away with unethical conduct because no one will turn them in. Instead of having a culture based on ethics, their city has a culture based on loyalty. People in such a city ignore conflicts of interest, because they feel protected. There are two reasons for this: (i) no one wants to be a tattletale and (ii) everyone is afraid to be a tattletale, because doing so might threaten their jobs, lead to harassment and failure to advance, or undermine their relations with people in power. This subsection, along with the whistle-blower protection in 110, allows the people who know most what is going on in city government - city employees - to safely foster an ethical environment by preventing action in the public interest from being against their self-interest. The inclusion of this provision makes it clear to all officials and employees that government ethics is a group activity, that unethical behavior is less an individual problem than an organizational problem.*

Such a provision appears in the IMLA Model Code; the comments to the IMLA provision state, in part, "Even if a community ultimately decides not to impose any duty [to report violations], it would be better off for having debated the issue."

Whether or not anonymous reports would be accepted is another area for debate.

Creating a hotline for reports of violation (anonymously or not) makes it easier for city employees and others to fulfill their duty to report violations. As long as the ethics commission can file its own complaint in such an instance, there is the protection for respondents that the ethics commission must feel satisfied, after a preliminary investigation, in the truth of the report. People's experiences with such hotlines, good and bad, would be very helpful, as would information about debates about the duty to report and about hotlines and anonymous reporting of violations.

Back to tattling, which is rarely defended in a rational way. Not tattling is something very important in childhood, where it helps maintain solidarity of children against adults. But for adults there is not a group to maintain solidarity against (hopefully not the city's residents, to whom officials have a fiduciary duty) and, therefore, this sort of unquestioning loyalty is inappropriate. The best thing to do, before reporting, is to try to prevent unethical conduct before it occurs, to directly recommend, for example, that someone withdraw from participation or seek advice from the ethics commission. But it

is important that officials and employees know that unethical conduct will not be protected by the silence of fear or misplaced loyalty.

The first sentence of this subsection, on complicity and inducement, is equally important. Under most ethics codes, a private citizen or company that induces a municipal official to violate ethics laws runs no risk of penalty. For example, hoping to keep a city's business, a bank might give a personal loan to the city treasurer at a below-market interest rate. If this loan is discovered, the official might lose his or her job as a result; however, the bank will lose nothing and, more important, knowing this, it is more likely to offer the loan. Since the goal of this code is to prevent conflicts between the official's interests and the public interest, it is important that the code also make it less likely that officials are tempted into these conflicts. Please share your experiences with provisions such as this, including instances where suits have been brought, arguing that ethics commissions have no jurisdiction over anyone other than public servants.

18. Falsely Impugning Reputation

To discuss this provision, click [here](#).

An **official or employee*** may not falsely impugn the reputation of a city resident. If an **official or employee*** believes his or her accusation to be true, and then learns that it was false, even in part, he or she should apologize in the same forum the accusations were made. A failure to so apologize within a reasonable period of time after learning of the falseness of the accusations will create the presumption that the conduct was fully intentional.

Comment: A common way for officials to intimidate residents who speak out and to prevent others from similarly speaking out is to use their positions of respect to falsely attack people who lack such positions, and thereby destroy their reputation and the legitimacy of their arguments, so that opposition from that individual and others will lessen. This form of misuse of office is central to undermining free debate as well as citizen oversight of executive and legislative actions.

19. Meeting Attendance

To discuss this provision, click [here](#).

All members of boards and commissions are expected to attend their meetings. It is a violation of this code to miss more than a third of a board or commission's meetings in a twelve-month period.

Comment: This might seem rough, but it is rough on a board when its members do not attend meetings. In fact, it can make quorums difficult and, thereby, undermine the functioning of the board. If a board member has health problems, lives out of town a large part of the year, or has ongoing scheduling problems, the responsible thing to do is resign. If things change in the future, the board member can ask to be appointed when the next position opens up. Reappointment should be easy for someone so responsible.

20. Honesty in Applications for Positions

To discuss this provision, click [here](#).

No person seeking to become an **official or employee,* consultant*** or contractor may make any false statement, submit any false document, or knowingly withhold information about wrongdoing in connection with employment by or service for the city.

To discuss other provisions, including those suggested below, click [here](#).

Additional Comment to 100: Some codes, including the IMLA Code, make it an ethical duty to comply with laws, including criminal laws, discrimination and sexual harassment laws, and lobbying laws. The chronic violation of more minor laws and rules is also sometimes cited.

It is a difficult question whether to involve an ethics commission with every violation of law. Criminal and other undesirable activity by public servants certainly undermines the public trust in municipal government. But is the ethics process the right place to deal with such matters, or are they better dealt with by supervisors or, in the case of elected officials, by voters? The duty to comply with laws is not included here because, as long as the violation of other laws is made public, criminal and other proceedings should deal with them as well as the ethics process. However, if the violation is somehow hidden from the public, it might be appropriate for an ethics commission to make the violation public. Has anyone seen language to this effect?

I believe that cities should consider special ethical guidelines and rules for city attorneys. This is a complicated area, where it is sometimes not clear what it means to represent the city (the mayor, the council, the public interest in such things as truth, openness, and a fair process). I feel that guidelines are important not only for attorneys, who often do not recognize the special conflicts they face, but also to protect the public interest, which is harmed by city attorneys who ignore conflicts in the name of representing their client. Who their client is in each sort of instance needs to be clarified. Attorney conflicts of interest are covered by their state's disciplinary rules, but (i) these rules are enforced by lawyers rather than city residents; and (ii) these rules do not deal with the special conflicts that city attorneys are faced with. I would like to see a discussion about it, including recommended provisions to deal with the problems practitioners, both lawyers and non-lawyers, have witnessed.

101. Transactional Disclosure.

To discuss this provision, click [here](#).

1. Whenever an **official or employee*** has reason to believe that he or she should withdraw from participation under **§100.3** of this code, he or she must:

- a. immediately refrain from participating further in the matter, formally or informally;
- b. promptly inform the appropriate individual or body, pursuant to subsection 3 below, that he or she has a conflict, and the nature of the conflict; and
- c. promptly file with the ethics commission [or city clerk, if there is no commission] a signed statement disclosing the reasons for withdrawal or, if a member of a board or commission, state this information on the public record of that board or commission.

Comment: *In subsection 1(c) and in 104(2) there are references to placing information on the public record. This appears to assume that municipal meetings have a published transcript or, at least, a recording, video or aural, that is available to the public. But especially in smaller cities and towns, and in less important meetings, this is not the case. How have cities dealt with this problem of not having a public record to place disclosures on? Is it required that minutes include all disclosures?*

2. Whenever someone suggests or requests (privately or publicly) that an **official or employee*** withdraw from participation under §100.3 of this code, and he or she chooses not to do so, he or she must promptly file with the ethics commission [or city clerk, if there is no commission] a signed statement disclosing the reasons for refusing to withdraw or, if a member of a board or commission and if the suggestion was made publicly at a meeting of that board or commission, state this information upon the public record of that board or commission.

Comment: *See the comment to 100(3) for more information.*

3. An **official or employee*** is required to inform the appropriate individual or body pursuant to subsection 1b, as follows:

- a. If a member of a board, commission, committee, or authority, inform the chair or the entire body at a public or executive session (if at an executive session, the disclosure should also be made after going back into regular session); if the chair, inform the secretary;
- b. If not on such a body and appointed by the city manager/director of administration/mayor, inform the city manager/director of administration/mayor;
- c. If an employee of the Board of Education, inform the Superintendent of Schools;
- d. If the Superintendent of Schools, inform the chair of the Board of Education;
- e. If an elected official, inform the mayor;
- f. If a **consultant,*** inform the chair or head of the board, department, or agency that hired the consultant.

4. An **official or employee*** with an interest in a contract must disclose this interest prior to the first of any of the following events of which the official has knowledge:

- a. The preparation of the contract specifications.
- b. The solicitation of the contract.
- c. The bidding of a contract.
- d. The negotiation of a contract.
- e. The approval of the contract.

5. An **official or employee*** need not make a disclosure pursuant to this section if he or she, with respect to the same matter, has already made such a disclosure.

Comment: *Transactional disclosure provides specific disclosure when a conflict arises, that is, when an official or employee's personal relationship or interest actually creates a conflict with the public interest. It is at this point that it is most important that the official or employee seriously consider the effects of this conflict on his or her actions or judgment, as well as the effects on how his or her involvement would appear to the public if it knew about the conflict.*

Subsection 3: These specific guidelines to informing of conflicts should be adapted to each city's particular form and structure.

102. Exclusions from the Code of Ethics and from Transactional Disclosure.

To discuss exclusions and waivers, click [here](#).

The provisions of 100 and 101 of this code do not require withdrawal or transactional disclosure as a result of:

1. An action specifically authorized by statute, rule, or regulation of the State of _____ or of the United States.
2. A **ministerial act***.
3. **Gifts*** (a) received by the **official or employee*** from his or her parent, spouse or **domestic partner***, child or step-child, or sibling or step-sibling; (b) received by the official or employee, his or her spouse or domestic partner, child or step-child, parent, and member of his or her **household***, from a person or entity (any person who works for or is otherwise related to an entity is considered as having given on behalf of that entity), having an aggregate value of \$50 or less during any twelve-month period; or (c) accepted on behalf of the city and transferred to the city pursuant to **100(4)(b)**.
4. **Gifts*** or **financial benefits*** having a value of \$50 or less that are received by a city official or employee for the solemnization of a marriage officiated by that official or employee at a place other than his or her normal public place of business and at a time other than his or her normal work hours.
5. Public awards from charitable organizations having a value of \$100 or less.

Comments: *Subsection 3 contains an annual dollar limit for gifts given to an official or employee plus his close relations. Many ethics codes' dollar limits are per gift, usually around \$50, in the belief that taking an official out to lunch is acceptable. However, such a limit is easy to get around by giving lots of small gifts to officials and their relatives, which add up to large gifts over time. Another way around such a rule is to give large gifts that are naturally spread out over time, such as a restaurant or club tab, or season tickets. Other codes' gift rules contain many detailed instances and amounts, for such things as private or public or charitable functions. A simpler rule, with an annual limit, is more clear and therefore provides better guidance. I would like to hear people's opinions about this, as well as their experiences with the approaches: how successful they've been, how they've been enforced, etc.*

103. Annual Disclosure.

To discuss this provision, click [here](#).

1. Officials, Employees, and Others Who Are Required to File.

Those holding the following job titles or positions are required to file a signed annual disclosure statement:

1. Elected officials;

2. Department heads and those authorized to act on their behalf (e.g., first deputies);
3. **Officials and employees*** who hold policymaking positions, including members of municipal boards, such as ethics commissions, finance boards, planning and zoning boards, boards of zoning, buildings, and assessment appeals, wetlands and conservation boards, economic development boards, and parks and recreation boards;
4. Officials whose job descriptions or whose actual duties involve:
 - i. The negotiation, authorization, or approval of contracts, leases, franchises, revocable consents, concessions, variances, special permits, or licenses;
 - ii. The purchase, sale, rental, or lease of real property, personal property, or services, or a contract for any of these;
 - iii. The obtaining of grants of money or loans; or
 - iv. The adoption or repeal of any rule or regulation having the force and effect of law;
 - v. candidates for elected office;
 - vi. political party committee officers; and
 - vii. **relatives of officials and employees** who, pursuant to subsection 5(d) of this section, are required to file because they are employed by the city, but who would not otherwise be required to file.

2. Time and Place for Filing.

a. Annual disclosure statements (for the calendar year) are to be filed with the Ethics Commission:

- (i) Within one-hundred-and-twenty days after the effective date of this section;
- (ii) Within thirty days after taking one of the job titles or positions listed in subsection 1 of this section; and
- (iii) No later than May 15 of each year thereafter.

b. For candidates for elected office:

- (i) With the filing of the certificate of candidacy or declaration of intent.
- (ii) No later than May 15 of each year thereafter. If an annual disclosure statement is overdue and is not filed within 20 days after the candidate receives from the Ethics Commission written notice of the failure to file, the candidate is considered to have withdrawn his or her candidacy.

3. Changes in Disclosed Information.

Within thirty days after a change in the information contained in his or her most recently filed annual disclosure statement, an official, employee, or candidate must file a signed amendment to the statement (as in subsection 2), indicating the change.

4. Contents of Annual Disclosure Statement.

The annual disclosure statement will include:

a. The location of any real property in the city, or within one mile of the boundary of the city, in which the person disclosing, or his or her **relative***, has a **financial interest***, and the type of financial interest.

b. With respect to each **outside employer or business*** of the person disclosing:

- (i) Its name (if any);

- (ii) The nature of its business;
- (iii) If it is an entity, the type of entity;
- (iv) The person disclosing's relationship to it, such as sole proprietor, owner, partner, official, director, member, employee, bondholder, or shareholder.
- c. With respect to each **outside employer or business*** of the person disclosing's spouse or **domestic partner***, the information required by paragraph (b) of this subsection.
- d. The names and addresses of all **relatives*** employed by the city as employees, contractors, or **consultants***, including **relatives*** who work for or are subcontractors of contractors, **consultants***, or subcontractors.
- e. Failure to disclose the information required by subsection 4 of this section with respect to a person disclosing's spouse or other **relative*** does not constitute a violation of that subsection if the person disclosing made a good faith effort to obtain the information and if he or she also sets forth those efforts in his or her disclosure statement.

5. Any person who is subject to the disclosure provisions of this and the following subsection is required to obtain and preserve, for a period of three years following the date of the relevant disclosure statement, all accounts, bills, receipts, and other documents necessary to complete and substantiate such disclosure statement. These documents will be made available for inspection upon request by the Ethics Commission or its agent after reasonable notice.

6. The Director of Finance must certify to the Ethics Commission, no later than May 15 of each year, a list of all business entities doing business with the city, currently bidding for business with the city, or that have done business with the city over the prior three years. This list will be made available to the public at no cost.

Comment: While less significant than transactional disclosure, annual disclosure does fill an important role in an ethics program. In particular, annual disclosure reveals potential conflicts of interest before they arise and thus alerts the official - and the citizenry - to those potential conflicts. Annual disclosure thereby provides a check on transactional disclosure and protects officials by identifying potential ethical pitfalls, which the official can then take steps to avoid.

Politicians often focus their condemnation of ethics codes on annual disclosure statements. They insist that forcing people to disclose their interests will prevent people from getting involved in city government. But the disclosure statements in this model code are far from what, say, U.S. Senators are required to file. No one is being asked to disclose how wealthy or poor they are. They are only being asked to say who their employer is (not what they're paid), what local companies they have financial interests in (not how big their interest is), what land they own in the municipality, and which of their relatives work for the city. The only people who will truly mind disclosing this information are those who have so many interests or involved relatives, or so much land in town, that they probably would face many conflicts of interest and, therefore, should probably not be involved in city government, except in areas that do not deal with businesses, developers, or contractors. After all, the biggest complaint people have about municipal governments is that they're run by local businessmen, developers, and contractors, those who represent them, and their relatives. This problem is only compounded when officials do not want to admit publicly what they do for a living.

Some cities will want to go beyond these minimal disclosure requirements, especially for senior officials. Such cities will want annual disclosure of all information directly relevant to the ethics code, including all interests, direct and indirect, that might conflict with government responsibilities (see 100(1) above). Major debtors and creditors may also be listed, as well as any applications made to the city during the year. It may be specified that the disclosure statement is being filed under oath.

Subsection 1: For the sake of clarity, each municipality should list the job titles or positions of the persons required to file annual disclosure statements.

Subsection 2: May 15 was chosen because it is one month after personal income tax returns are due, providing them with both fresh information and the time to prepare the disclosure statement.

Subsection 4: In the event a person disclosing, after a good faith effort, is unable to obtain the required information from an estranged spouse or from a relative, he or she need only set forth his or her efforts in the disclosure statement; there is no need to review land records.

Subsection 6: Information in disclosure statements is useful only if it can be checked against information. That is the purpose of this subsection: to allow the comparison of an official's business connections with a list of businesses that do business with the city. Should failure to file a disclosure statement be a violation requiring a complaint to be filed, placing the burden on citizens or the ethics commission and requiring an investigation and hearing for a clear-cut violation? Or should the burden be on the person disclosing to file (at least a request for a 30-day extension), requiring from the ethics commission only a notice and a reasonable length of time before a stated penalty is automatically due?

There have been cases, such as in Rhode Island, where a large number of officials did not file disclosure statements, making it almost impossible for the ethics commission to take action against them all (it is my understanding that they chose to go after the governor first). A late fee and serious penalty for not filing would require officials to take the requirement seriously. I would like to know others' experiences with enforcement of annual disclosure.

104. Disclosure by Applicants.

To discuss this provision, click [here](#).

1. When a person requests that the city, or a city **official or employee***, take or refrain from taking any action (other than a **ministerial act***) that may result in a **financial benefit*** to either any official or employee or to one of the other persons listed in 100(1) of this code, the person requesting must disclose the name of any such person or persons, to the extent of his or her knowledge at the time of the request.

2. If the request is made in writing, the disclosure must accompany the request. If the request is oral and made at the meeting of a public body, the disclosure must be set forth in the public record of the body. If the request is oral and not made at the meeting of a public body, the disclosure must be set forth in writing and filed with the city clerk, who will send a copy to the Ethics Commission.

Comment: An example of how this section works is that an applicant for a zoning variance is required to list the name of any city official or employee, or others listed in

100(1), who might benefit from the granting of the variance. Applicant disclosure provides a check on transactional and annual disclosure.

This section does not require that the applicant research which officials, if any, have an interest in the matter, but only requires that the applicant disclose the names of interested officials to the extent the applicant knows of the interest. Also, the section imposes no burden on the applicant to update the disclosure if the applicant later learns that certain officials have an interest in the application.

105. Advisory Opinions.

To discuss advisory opinions, click [here](#).

1. Upon the written request of any **official or employee***, including former officials and employees whose position was terminated within three years as well as people who intend to soon become an official or employee, as well as any candidate, **consultant**, or person or entity doing business with the city, or person or entity doing business with or seeking a special benefit from the city, or intending to soon do so, the Ethics Commission must render, within fifteen days after the date of its next regular meeting, a written advisory opinion with respect to the interpretation or application of this Code with respect to future actions only. If an earlier response is desired, or if the Ethics Officer determines that the situation does not require a formal advisory opinion, an informal verbal or e-mail opinion will be provided by the Ethics Officer. For more information about advisory opinions, see **Section 209** of this code.

2. Any person or entity may request informal advice from the Ethics Officer about any situation, including hypothetical situations, but such advice is not binding and there are no time requirements.

Comment: For more information about advisory opinions, see **209**, in the Administration part of this code. The Ethics Commission's other duties are set forth in the Administration part of this code, which is of interest to most people only in extreme situations. But all officials and employees, as well as many residents, will have occasion to take advantage of the Ethics Commission's or Ethics Officer's advice. And this is the Ethics Commission's most important responsibility. It is very important for local government officials and employees, whenever they are uncertain as to whether they should proceed with a matter, to immediately seek advice. This will prevent unethical conduct from occurring due to a lack of knowledge or understanding, and will create a series of precedents to guide officials and employees in the future.

In smaller jurisdictions that do not provide for paid staff, ethics officers sometimes work on a volunteer or part-time basis (and ethics officers can be shared among small jurisdictions). They can be very helpful in providing quick advice before possible conflicts can cause problems. Ethics Commissions rarely meet often enough to provide timely advice, and town, city, and county attorneys rarely have the training, and rarely are unbiased enough, or seen as unbiased enough, to provide trustworthy advice.

There is nothing worse than having an official told by a government attorney that he or she can do (or not do) something which, whether a violation of the ethics code or not, would undermine citizens' trust in their government officials. And yet this happens all the time. A truly neutral ethics officer can prevent this from happening.

Although it is common for informal ethics advice not to be binding on the ethics commission and not to require an official to follow it, if the informal ethics advice is put

into writing, and the facts are confirmed by the requester, it is best to treat the informal ethics advice as binding on both the requester and the ethics commission.

106. Void Contracts.

To discuss penalties relating to contracts, click [here](#).

Any contract, permit, or other transaction entered into by or with the city which results in or from a violation of any provision of sections 100 or 101 of this code is void, without further action taken, unless ratified by the city's legislative body in an open session held after applicable public notice. Such ratification does not affect the imposition of any penalties pursuant to this code or any other provision of law.

107. Penalties for Violation of This Code.

To discuss penalties and other relief, click [here](#).

To discuss negotiating with unions regarding penalties that apply to employees, click [here](#).

1. Resignation, Compensatory Action, Apology.

Violation of any provision of this code should raise conscientious questions for the **official or employee*** concerned as to whether a sincere apology, compensatory action, or resignation is appropriate to promote the best interests of the city and to prevent the cost - in time, money, and emotion - of an investigation and hearings.

Comment: An official should not compound ignoring a conflict of interest by again putting his or her personal interest ahead of the public interest by denying, obfuscating, or covering up what he or she knows to be true, or by, directly or indirectly, falsely accusing others of misconduct. An apology that includes sincere remorse and a willingness to make reasonable reparations restores respect and dignity, brings peace to personal and partisan rancor, assures the public that it is safe from further harm.

2. Disciplinary Action.

Any person or entity that is found to have engaged in action or inaction that violates any provision of this code may be reprimanded, suspended, or removed by the Ethics Commission, or the Ethics Commission may seek or impose any of the sanctions or remedies listed below or in **215**.

Comment: *Many cities do not choose to allow ethics commissions to suspend or remove officials and employees. This can be a special problem where the employee is covered by a collective bargaining agreement. Below is alternative language for such cities:*

Any person or entity that is found to have engaged in action or inaction that violates any provision of this code may be reprimanded by the Ethics Commission. If the Ethics Commission recommends that the violator be suspended or removed from office or employment, or be subject to any other sanction or remedy authorized by law or collective bargaining agreement not listed in this section or in **215**, the legislative body

must choose, in an open session held after applicable public notice, whether and to what extent to impose such sanctions.

Requiring the legislative body to make a determination on the ethics commission's recommendation is very important, because otherwise a council majority could prevent the matter from being debated (or they could dispose of it secretly in executive session). An alternative approach is to make it more clear what sort of violation of this code can lead to suspension or removal, and to require a supermajority, as in the following language:

The Ethics Commission may suspend or remove a respondent from office, or employ other sanctions or remedies authorized by law or collective bargaining agreement not listed in this section or in **215**. To suspend or remove a respondent, the violation must have been committed either with (i) fraudulent intent to secure the unjust enrichment of the respondent or another person or (ii) malicious intent to inflict pecuniary or other substantial injury upon another person. A respondent can be suspended or removed only by the vote of four members of the Ethics Commission.

Two important limitations on an ethics commission suspending or removing employees must be taken into account: (i) union rules and procedures; and (ii) civil service rules and procedures. Since these vary greatly, each city must determine how to take these into consideration without undermining the Ethics Commission's enforcement powers, especially with respect to elected and appointed officials who are neither union members nor civil service employees (and most ethics proceedings involve such officials). Protection of union and civil service prerogatives can be used a way to take enforcement power out of the Ethics Commission's hands. Please share your experiences with union and civil service conflicts with ethics enforcement.

When politicians do give this power to an Ethics Commission, especially one not of their choice, it makes a strong commitment to a neutral, non-politicized ethical environment and sends a clear message to people in the city government and to those who work with it.

Please also share your experiences with ethics commissions that do have the power to suspend or remove employees, as well as with situations where this power is reserved to the legislative body or other individuals or bodies.

3. Civil Fine.

Any person or entity that violates any provision of this code may be subject to a civil fine of up to \$2,000 for each violation, payable to the city. A civil fine may be imposed in addition to any other penalty authorized by this code or by law, other than a civil forfeiture pursuant to **subsection 5** of this section.

4. Damages.

Any person or entity that violates any provision of this code is liable in damages to the city for any losses or increased costs incurred by the city as a result of the violation. Such damages may be imposed in addition to any other penalty authorized by this code or by law, other than a civil forfeiture pursuant to **subsection 5** of this section.

5. Civil Forfeiture.

Any person or entity that violates any provision of this code is subject to a civil forfeiture to the city of a sum equal to twice the value of any **financial benefit*** he, she, or it

received, or caused others to receive, as a result of the conduct that constituted the violation. A civil forfeiture may be imposed in addition to any other penalty authorized by this code or by law, other than a civil fine pursuant to [subsection 3](#) or damages pursuant to [subsection 4](#) of this section.

108. Debarment.

To discuss penalties relating to contracts, click [here](#).

1. Any person or entity that intentionally or knowingly violates any provision of this code, in more than a de minimis manner, as well as any entity owned by such person or entity or by an owner of the entity in violation, is prohibited from entering into any contract, other than an employment contract, with the city for a period not to exceed three years.
2. Nothing in this section may be construed to prohibit any person or entity from receiving a service or benefit, or from using a facility, which is generally available to the public.
3. Under this section, a corporation, partnership, or other entity is not vicariously liable for the actions of an employee. A corporation, partnership, or other entity is not debarred because of the actions of an employee unless the employee acted in the execution of company policy or custom, or with knowledge of one or more company officers. A store, region, division, or other unit of an entity is not debarred because of the actions of an employee of that unit unless the employee acted at the direction, or with the actual knowledge or approval, of the manager of the unit.

109. Injunctive Relief.

To discuss penalties and other relief, click [here](#).

1. Any resident, official, or employee of the city may initiate an action or special proceeding, as appropriate, in a court of appropriate jurisdiction for injunctive relief to enjoin any person or entity from violating this code or to compel any person or entity to comply with the provisions of this code. In lieu of, or in addition to, injunctive relief, the action or special proceeding, as appropriate, may seek a declaratory judgment.
2. No action or special proceeding may be prosecuted or maintained pursuant to subsection 1 of this section, unless (a) the plaintiff or petitioner has filed with the Ethics Commission a complaint alleging the violation, (b) it is alleged in the complaint or petition filed with the court that at least six months have elapsed since the filing of the complaint with the Ethics Commission, and that the Ethics Commission has failed to issue a determination in the matter, and (c) the action or special proceeding is filed within ten months after the alleged violation occurred.

Comment: This section addresses the failure of the Ethics Commission to act on a matter before it. When the Ethics Commission does act within the period prescribed by subsection 2, the remedy of the aggrieved party (the complainant or the alleged violator) lies in a proceeding to review the commission's determination (see [216](#)). If the Ethics Commission files a determination in the matter after the 109 suit has been filed, the matter should proceed as a review proceeding, provided that the plaintiff or petitioner is aggrieved by the Ethics Commission's determination.

110. Whistle-Blower Protection.

To discuss this section, click [here](#).

1. Neither the city nor any person, including **officials and employees***, may take or threaten to take, directly or indirectly, official or personal action, including but not limited to discharge, discipline, personal attack, harassment, intimidation, or change in job, salary, or responsibilities, against any official, employee, or other person (or against any member of their family) because that person, or a person acting on his or her behalf, (a) reports, verbally or in writing, or files a complaint with the Ethics Commission regarding an alleged violation of this code, or (b) is requested by the Ethics Commission to participate in an investigation, hearing, or inquiry, or is involved in a court action relating either to the alleged violation or to evidence presented or given as part of an Ethics Commission investigation or hearing. The provisions of this section are not applicable when the complainant, witness, or reporter of a violation made accusations or other statements that were malicious and false. A violation of this section is a violation of this code.

2. Anyone who alleges a violation of subsection 1 may bring a civil action for appropriate injunctive relief, or actual damages, or both within ninety days after the occurrence of the alleged violation. A court may order reinstatement of the plaintiff to such a suit, or the payment of back wages, full reinstatement of fringe benefits and seniority rights, actual damages, or any combination of these remedies. A court may also award the plaintiff all or a portion of the costs of litigation, including reasonable attorney fees and witness fees. The initiation of such litigation is not a violation of the confidentiality provisions in **100(8)** or **213(9)**.

Comment: Without whistle-blower protection, city employees - the people who best know what is going on in the city government - will be unlikely to come forward with reports of ethics code violations. It is difficult enough to betray the strong feelings of loyalty that exist in most workplaces, and almost impossible when speaking out endangers your job and pension. With whistle-blower protection, city officials will know their violations might be reported and, therefore, will be more likely to act consistent with the code (that is, their personal interest in protecting themselves will be closer to the public interest in their acting fairly and impartially).

111. Definitions.

To discuss this section, click [here](#).

To discuss whether some provisions should apply only to certain officials, click [here](#).

Unless otherwise stated or unless the context otherwise requires, when used in this code:

1. To **"appear"** or "appear before" means to communicate in any form, including, without limitation, personally, through another person, by letter, or by telephone. This definition also applies to the noun form, "appearance."

2. **"Consultant"** means an independent contractor or professional person or entity engaged by the city or advising a city official, and in a position to influence a city decision or action, or have access to confidential information.

3. "Customer or client" in 100(1)(e) means (a) any person or entity to which a person or entity has supplied goods or services during the previous twenty-four months, having, in the aggregate, a value greater than \$1,000, or (b) any person or entity to which an official or employee's* outside employer or business* has supplied goods or services during the previous twenty-four months, having, in the aggregate, a value greater than \$1,000, but only if the official or employee knows or has reason to know the outside employer or business supplied the goods or services.

4. "Domestic partner" is an adult, unrelated by blood, with whom an unmarried or separated official or employee* has an exclusive committed relationship, maintains a mutual residence, and shares basic living expenses.

5. "Financial benefit" includes any money, service, license, permit, contract, authorization, loan, discount, travel, entertainment, hospitality, gratuity, or any promise of any of these, or anything else of value. This term does not include campaign contributions authorized by law. A "financial interest" is a relationship to something such that a direct or indirect financial benefit has been, will be, or might be received as a result of it.

6. A "gift" is a financial benefit* received or given without equivalent compensation. However, a financial benefit* received or given on terms available to the general public is not a gift.

7. "Household" includes anyone whose primary residence is in the official or employee*'s home, including non-relatives* who are not rent payers or servants.

8. An "interest in a contract" is a relationship to a contract such that a direct or indirect financial or other material benefit* has been, will be, or might be received as a result of that contract. The official or employee* does not need to be a party to the contract to have an interest in it. Indirect benefit includes a benefit to the official's family or outside business or employer.

9. "Ministerial act" means an action performed in a prescribed manner without the exercise of judgment or discretion as to the propriety of the act. An example of a ministerial act is the granting of a marriage license by a city clerk.

10. "Official or employee" means any official or employee of the city, whether paid or unpaid, and includes all members of an office, board, body, advisory board, council, commission, agency, department, district, administration, division, bureau, committee, or subcommittee of the city. The term also includes candidates for office and elected candidates prior to the time they take office, as well as anyone engaged in the performance of a governmental function. "Official or employee" does not include:

(a) A judge, justice, or official or employee of the court system;

(b) A volunteer fire fighter or civil defense volunteer, except a fire chief or assistant fire chief; or

11. "Outside employer or business" includes:

(a) any substantial business activity other than service to the city;

(b) any entity, other than the city, of which the official or employee* is a member, official, director, or employee, and from which he or she receives compensation for services rendered or goods sold or produced;

(c) any entity located in the city or which does business with the city, in which the official or employee* has an ownership interest, except a public corporation in which the official

or employee's ownership interest is the lesser of (i) stock valued at less than \$50,000 or (ii) five percent of the outstanding stock; and

(d) any entity to which the **official or employee*** owes, or by which the official or employee is owed, more than \$10,000, either in the form of a note, a bond, a loan, or any other financial instrument.

For purposes of this definition, "compensation" does not include reimbursement for necessary expenses, including travel expenses..

12. "Personal benefit" includes benefits other than those that are directly financially advantageous. These include **financial benefits*** to **relatives***, business associates, and others listed in **100(1)**, as well as non-financial benefits to these people and to oneself, including such things as reputation and the success of one's career. A "personal interest" means a relationship to something such that a personal benefit has been, will be, or might be obtained by certain action or inaction with respect to it.

13. "Relative" means a spouse, child, step-child, brother, sister, parent or step-parent, or a person claimed as a dependent on the **official or employee's*** latest individual state income tax return.

14. "Subordinate" means another **official or employee*** over whose activities an official or employee has direction, supervision. or control.

Comment: Subsection 3 ("customer or client"): An employee of a large corporation may not know many of the customers or clients of his or her employer and should not be penalized for that understandable ignorance. For that reason, the "knows or has reason to know" language is included.

Subsection 6 ("gift"): A "financial transaction -- on terms not available to the general public" includes, for example, a reduced-interest loan to a municipal official. The reduction in interest would constitute a gift.

Subsection 10 ("official or employee") used to contain an exception for members of advisory boards that have no authority to implement their recommendations. This exception was deleted for the reasons set forth in **a blog post**, which focuses on more responsible ways of dealing with conflicted potential advisory board members.

Subsection 11(c)("outside employer or business"): It is sometimes said that stock ownership in a public company is not relevant to an official's interests, because he or she owns a tiny percentage of the stock and therefore has no control over the entity. But the success of the public company does have special meaning to someone who holds a large dollar amount of that company's stock (even if that amount is large only for the individual, not for the corporation) and, therefore, it does constitute an interest that could get in the way of an official's ability to act impartially (as well as the perception of how the official would benefit from the company's success).

The amount of share holdings will not be disclosed, but since there is a minimum amount, it will be clear that any disclosed share holding is sizeable. Therefore, some cities may want a lower threshold amount, so that it is not clear whether a shareholding is large or small.

Subsection 12 ("personal benefit"): Many ethics codes require the expenditure of funds even with respect to personal benefits. But this requirement allows officials to vote, say, on whether they should have to withdraw from participation, when a committee member raises the issue at a meeting. Non-financial interests, such as reputation, are very important to people and have an equally powerful effect on their ability to make impartial

decisions. *I would like to hear about examples of personal benefits you feel should be included as giving rise to a possible conflict of interest, and how you have seen such personal benefits dealt with when they are and when they are not covered by ethics codes.*

Subsection 13: Some cities follow the IMLA Model Code by defining "relatives," generally or in such instances as gift-giving, as anyone within up to the fifth degree of consanguinity. I feel that this term is inappropriate to an ethics code because of its unfamiliarity, its difficulty, and its common usage in law (determining incest). To be in the fifth degree of consanguinity, two individual's first common ancestor must be no more than a total of five generations away. For example, if my grandfather (two degrees) is your great-grandfather (three degrees), there are five degrees of consanguinity between us. In law, because consanguinity is for the purpose of defining incest, it does not include relationship by marriage. However, relationship by marriage is relevant in government ethics.

Throughout this code there are stars next to defined words. If this usage is followed and the code is placed on a city's website, these stars should be turned into links to the Definitions section, so that the definitions can be easily consulted.

Part B: Administrative Provisions

201. Duties of City Clerk.

The City Clerk must maintain on file for public inspection and, with respect to disclosure statements, index in alphabetical order by the last name of the relevant official, employee, candidate, or applicant the following documents:

- (1) A copy of the code of ethics and amendments thereto;
- (2) A statement that the city has established an Ethics Commission, and its composition;
- (3) A copy of the form of annual statement of financial disclosure;
- (4) A list of the names and offices, or positions, of all officials and employees required to file annual disclosure statements;
- (5) Copies of all transactional, applicant, and annual disclosure statements filed pursuant to this code.

202 Maintenance of Disclosure Statements.

1. The City Clerk must transmit promptly to the Ethics Commission copies of each transactional and applicant disclosure statement filed pursuant to sections 101, 103, and 104 of this code.
2. The Ethics Commission must index and maintain on file for at least seven years all disclosure statements filed with it pursuant to sections 101, 103, and 104 of this code..

203 Ethics Commission: Establishment; Qualifications of Members; Appointment of Members; Term of Office.

To discuss the establishment and role of ethics commissions, click [here](#).

1. There is hereby established an Ethics Commission consisting of five members, plus two alternate members. All members and alternate members must be residents of the city.

2. No member of the Ethics Commission may be, or have been within the three years prior to appointment, an **official or employee***, consultant or contractor of the city; an officer in a political party or political committee; a candidate or an active member of the campaign of a candidate for any office within the Commission's jurisdiction; or a lobbyist. Nor should a member nor any member of his or her immediate family, have, within the three years prior to appointment, sought any special benefits from the city, directly or indirectly. An Ethics Commission member or staff member, or a member of his or her immediate family, may not, directly or indirectly, seek any special benefits from the city, make campaign contributions, nor participate in any way in the campaign of a candidate for any office within the commission's jurisdiction, or of an individual currently within the commission's jurisdiction.

3. Of the regular membership of the Board, no more than two may be registered in the same political party, and at least one must be registered as unaffiliated. The alternate members may not be registered in the same political party.

4. Within sixty days after the effective date of this code, and no later than December 31 each year thereafter, the city's legislative body will appoint the members of the Ethics Commission from a list of nominees prepared by [five-to-seven community organizations, such as the local branch of the League of Women Voters; see **this City Ethics blog post** to see how some local governments do this.]

Comment: *Subsection 1: Five is not a magic number for an ethics commission. In large cities, if there is a lot of activity, it would be best to have a larger number of members, and then allow, say, five-member panels for proceedings, and three-member panels for advisory opinions. When there is little activity, it is often difficult to get a quorum at ethics commission meetings, so it is best to keep the number of members low. This is especially important since an ethics commission may only act by the majority vote of its total membership, not just those members who attend a meeting.*

Subsection 2: There are constitutional problems with excluding elected officials from ethics commissions, but it is a terrible idea to have an elected or appointed official on a commission that is supposed to be independent and without its own conflicts of interest. It undermines the spirit of the ethics code.

The restriction on municipal officials and employees, and lobbyists and party officers, serving on ethics commissions seeks to ensure that the board is as free as possible from pressure from other officials, co-workers and superiors alike.

Subsection 3: The restriction on the political make-up of the board aims to strengthen both the perception and the reality of a board that is not partisan. Ethics commissions must not become political footballs, because this will undermine trust in them and cause people not to file complaints or seek advisory opinions, nor to have faith in their determinations. For the same reason, this code restricts the political activities of ethics commission members.

Subsection 4: The idea of having one or more nonpartisan civic organizations select a city's ethics commission is unusual, but there are no better alternatives to preventing an ethics commission from being (and appearing) political or to ensuring that either party cannot block a member of its party from being disciplined or from getting no more than a reprimand. Another alternative is to require that each member be selected by unanimous vote of the legislative body, but this would still allow the parties to trade votes and make the same selections the two party committees would have made (or in

fact did make). An ethics commission should be as nonpartisan, and without its own conflicts, as possible, and answerable to no one. Only a nonpartisan body can ensure this, at least on a city level (that is, without having a regional or state commission handle city ethics matters; see the next comment for more on this). In any event, instead of politicians (or even nonpartisan civic organizations) selecting only people they know, a vacancy on an ethics commission should be widely publicized, and citizens who are not politically involved should be encouraged to apply.

Smaller municipalities may choose to form joint or regional ethics commissions. Since, in towns, most politically active residents have personal biases and relationships with those most likely to be brought before an ethics commission, a regional ethics commission can provide a truly neutral, independent solution. The decisions of a regional ethics commission will demand much more respect and make people more certain that ethical matters are not being decided based on local loyalties. In addition, towns lack the resources to educate ethics commission members pursuant to 211, and they have too few matters brought before them to allow members to gain the necessary experience. Another alternative, which several states employ, is to have a state ethics commission deal with municipal as well as state matters (the commission can be the same one, or a separate one that focuses on municipal matters, but has access to the same staff expertise). I would like to hear people's feelings about regional and state ethics commissions, as well as their experiences with them.

5. The term of office of Ethics Commission members is three years and runs from January 1 through December 31, except that, of the regular members first appointed, one member will serve until December 31 of the year in which the Board is established, two regular members and one alternate member will serve until the second December 31, and two regular members and one alternate member will serve until the third December 31.

6. An Ethics Commission member will serve until his or her successor has been appointed, in the same manner as the original appointments. Consecutive service on the Ethics Commission may not exceed two full terms, except that a one-term alternate member may thereafter serve two terms as a regular member, and a two-term alternate member may thereafter serve one term as a regular member.

7. Members of the Ethics Commission will not receive compensation but will be reimbursed for reasonable expenses incurred in the performance of their official duties.

8. The unexcused absence of any member from three consecutive meetings, unless the Ethics Commission has excused the absence for good and sufficient reason, shall constitute a resignation.

Comment: Subsection 5: The terms of office of members should be staggered, to provide continuity in the work and philosophy of the board. Municipalities may wish to increase or decrease the length of the term of office or establish a different year of service than the calendar year. However, terms of office should be sufficiently long to ensure that the members acquire expertise, but not so long as to discourage people from serving on the commission. In addition, ethics commission members should not be allowed to become entrenched on the commission; the model law therefore contains a term limitation. However, interested, experienced members may return to the commission after a term off.

204. Ethics Commission: Vacancies.

To discuss the establishment and role of ethics commissions, click [here](#).

When a vacancy occurs in the membership of the Ethics Commission, the vacancy will, within sixty days, be filled for the unexpired portion of the term in the same manner as regular appointments. Any person appointed to fill a vacancy on the Ethics Commission must meet the qualifications and limitations set forth in [203](#) of this code.

205. Ethics Commission: Removal of Members.

To discuss the establishment and role of ethics commissions, click [here](#).

An Ethics Commission member may be removed from office by at least a three-fourths majority of the legislative body, after written notice, including a clear statement of the grounds for removal, and opportunity for reply, at least thirty days before voting on removal. The only grounds for removal are failure to meet the qualifications or limitations set forth in [203](#) of this code, substantial neglect of duty, gross misconduct in office, inability to discharge the powers or duties of office, and violation of this code.

Comment: The party in power cannot be allowed to change the membership of the ethics commission when a colleague comes before it. This does happen, and it can be very damaging to a city's trust in its government. It is preferable that it be made very difficult to get rid of ethics commission members. Please share experiences with the removal or attempted removal of ethics commission members.

206. Ethics Commission: Meetings.

To discuss the establishment and role of ethics commissions, click [here](#).

At its first meeting each calendar year, the Ethics Commission will elect a chair and a vice-chair from among its regular members; alternate members may vote for chair and vice-chair. A majority of the regular members is required for the Commission to take any action. The chair or a majority of the regular members may call a meeting of the Commission.

207. Ethics Commission: Jurisdiction, Powers, and Duties.

To discuss this and the following sections on ethics commission powers and duties, click [here](#).

1. The Ethics Commission may only act with respect to current and former [officials and employees*](#) (and those who, although acting under contract, appear to act as government officials and employees), [consultants*](#), applicants, candidates, and persons and entities that do or seek business with the city (including the owners and officers of such entities, and subcontractors and other indirect beneficiaries), are required to make applicant disclosures, give [gifts*](#) to [officials and employees*](#) or their [relatives*](#), induce, encourage, or aid anyone to violate any provision of this code, or are otherwise covered by the provisions of this code.

2. The termination of an official's or employee's term of office or employment with the city does not affect the jurisdiction of the Ethics Commission with respect to the requirements imposed on him or her by this code.

Comment: Jurisdiction over former officials and employees, as well as over those who do business with the city or give gifts, can be controversial. The extent of jurisdiction allowed by courts (when they have had to decide this issue) varies among states, but

often it is unclear, and many lawyers, especially those involved politically, will automatically say that there is no such jurisdiction. Nothing makes government officials and employees feel more secure than knowing all they have to do is quit in order to prevent an ethics or corruption matter from being investigated. Therefore, it is important to make it clear in advance to officials and employees that quitting is not an antidote to ethics violations. I would like to hear about the law in various states, and experiences people have had or know about where jurisdiction has been successfully or unsuccessfully challenged, and the effects of such challenges on ethics systems.

3. Unless otherwise stated, all Ethics Commission decisions or determinations must be made by the affirmative vote of a majority of members present.

4. The Ethics Commission has the following powers and duties:

(a) To solely prescribe and promulgate rules and regulations governing its own internal organization and procedures in a manner consistent with this code;

(b) To appoint hearing officials, an executive director, if necessary, and such other staff as are necessary to carry out its duties under this code, and to delegate authority to the executive director, if any, to act in the name of the Commission between meetings of the Commission, provided that the delegation is in writing and the specific powers to be delegated are enumerated, and further provided that the Commission may not delegate the power to render a formal advisory opinion, determine a violation, impose a penalty, seek any remedy not otherwise delegated in this code to the legislative body, or refer a matter to a prosecutor. An executive director must meet the qualifications of an Ethics Commission member as specified in [203](#) of this code;

(c) To prepare and provide forms for complaints and for annual, applicant, and transactional disclosure statements, pursuant to [section 208](#);

(d) To review, index, and maintain on file disclosure statements filed with the Commission, pursuant to [sections 202 and 208](#) of this code;

(e) To render, index, and maintain on file advisory opinions pursuant to [section 209](#);

(f) To review, index, maintain on file, and dispose of complaints, and to make notifications and conduct investigations pursuant to [section 213](#);

(g) To conduct hearings, apply and recommend disciplinary action, assess penalties, make referrals, and initiate appropriate actions and proceedings pursuant to [sections 214 and 215](#);

(h) To dispose of waiver requests pursuant to [section 210](#);

(i) To provide training and education to officials, employees, and those doing business with the city pursuant to [section 211](#);

(j) To prepare an annual report and recommend changes to this code pursuant to [section 212](#);

(k) To provide for public inspection of certain records pursuant to [section 217](#); and

(l) To make this code and explanations of it available for reproduction and distribution pursuant to [section 219](#).

Comment: Subsection 4: This model code is intended to minimize the administrative burden on municipalities. For that reason, only sizeable cities will find it necessary to hire an executive director and staff for their ethics commissions. In such instances, the code should specify the powers and duties of the executive director, for example, carrying out investigations or overseeing ethics officers. All other municipalities can rely

upon other municipal staff members for the occasional secretarial services or legal advice the enforcement of the law will require.

However, care must be taken that any municipal staff used by the ethics commission maintain the confidentiality of commission actions and remain free from conflicts of interest and political and other pressures from superiors and peers. In particular, where the city attorney is a political appointee or is otherwise beholden to the chief elective official or a majority of the governing body, the commission must have the authority, when necessary, to obtain independent counsel. For that reason, some municipalities may wish to require, in their ethics code, funding for such counsel.

This raises the general issue of funding. One of the most popular ways to prevent an ethics commission from doing too good a job investigating alleged violations of the ethics code is to restrict its budget. With a small budget, it will be forced to depend on the city attorney and will have to cut corners and delay investigations. If it is possible, a city seeking to improve its ethical environment should set a healthy budget for the next few years, with minimum increases tied to inflation.

5. Ex Parte Communications

(a). An Ethics Commission member may not communicate, directly or indirectly, with any party to an ethics proceeding or with any person who has a direct or indirect interest in the outcome of an ethics proceeding (other than communications necessary to procedural aspects of maintaining an orderly process, including settlement negotiations) without notice and opportunity for all parties to participate. Such communications constitute ex parte communications.

(b). It is an ethics violation for anyone to make, or attempt to make, directly or indirectly, an ex parte communication to an Ethics Commission member.

(c). An Ethics Commission member who receives an ex parte communication must place on the record of the matter all written communications received, all written responses to the communications, and a memorandum stating the substance of all oral communications received, all responses made, and the identity of each person from whom the member received, directly or indirectly, an ex parte communication. The member must advise all parties that these documents and information have been placed on the record.

(d). Within fourteen days after receiving notice of an ex parte communication, any party, or other person mentioned, may place a written rebuttal statement on the record.

(e). If, before an ethics proceeding, an Ethics Commission member receives an ex parte communication that could not properly be received during the proceeding, the member must disclose the communication to the Commission and, when the proceeding commences, the documents and memo must be placed on the record of the proceeding, as set forth in subparagraph (c).

(f). If necessary, to eliminate the effect of an ex parte communication, an Ethics Commission member who receives the communication may be asked by the Commission to withdraw. However, the Commission should not allow a party to a proceeding, or other interested person, to use an ex parte communication to remove a member from an active role in a proceeding.

Comment: *Restricting ex parte communications can make the ethics process slower and more difficult for everyone. But it is important that officials not be permitted to use their offices to influence an Ethics Commission's members. Even the appearance of*

manipulation is disastrous to an ethics program. In larger jurisdictions, where there is more than one staff member, and a separation of prosecutorial and advisory functions, an ex parte communication provision should be extended to staff performing a prosecutorial function with respect to any particular proceeding.

208. Lists, Complaint Forms, and Disclosure Statements.

To discuss this and the previous sections on ethics commission powers and duties, click [here](#).

1. The Ethics Commission will annually review the list of **officials and employees** required to file annual disclosure statements, to determine whether the lists are complete and accurate. Within ninety days after it has been formed, and by February 1 each year thereafter, the Ethics Commission must (a) cause to be filed with the City Clerk a list of the names and offices, or positions, of all officials and employees* and others required to file annual disclosure statements pursuant to **103** of this code; and (b) notify all such persons of their obligation to file an annual disclosure statement.
2. The Ethics Commission will prepare forms for complaints and for annual, applicant, and transactional disclosure statements, and will make these forms available at the City Clerk's office and on the city's website, for easy downloading.
3. By June 15 of each year, the Ethics Commission must review all annual disclosure statements filed with it to determine whether any person required to file such a statement has failed to file it, has filed a deficient statement, or has filed a statement that reveals a possible or potential violation of this code.
4. The Ethics Commission must review all transactional disclosure statements filed with it.
5. If the Commission determines that an annual or transactional disclosure statement is deficient or reveals a possible or potential violation of this code, the Commission will notify the person in writing of the deficiency or possible or potential violation, and of the penalties for failure to comply with this code.

209. Advisory Opinions.

To discuss advisory opinions, click [here](#).

1. Upon the written request of any **official or employee,*** including former officials and employees who served or were employed within the prior three years, and also including those who intend to soon become an official or employee, as well as any candidate, **consultant**, or person or entity doing business with the city or seeking a special benefit from the city, or intending to soon do so, the Ethics Commission must render, within fifteen days after the date of its next regular meeting, a written advisory opinion with respect to the interpretation or application of this Code with respect to future actions only. If an earlier response is desired, or if the Ethics Officer determines that the situation does not require a formal advisory opinion, a verbal, mailed, or e-mailed opinion will be provided by the Ethics Officer.
2. Any person or entity may request informal, verbal advice from the Ethics Officer about any situation, including hypothetical situations, but such advice is not binding and there are no time requirements.

3. The Ethics Commission will designate one of its members or alternate members, or another individual selected by the votes of at least four sitting members, to be the Ethics Officer, for the purpose of quickly responding to questions regarding the requirements of this Code. The Ethics Officer's phone number and e-mail address will be made available on the Commission's website. The Ethics Officer's informal opinions may be relied upon, in good faith, but will not be binding upon the Commission or upon the person making the request.

4. An advisory opinion rendered by the Ethics Officer or the Ethics Commission, until and unless amended or revoked, is binding upon the Ethics Commission in any subsequent proceeding concerning the person or entity that requested the opinion, or to which the advisory opinion referred, and acted in good faith, unless the requester omitted or misstated a material fact in requesting the advisory opinion. The advisory opinion may also be used as a defense in any civil action brought by the Ethics Commission or the city.

5. A written advisory opinion is also binding on an official, employee, candidate, contractor or other person under the Ethics Commission's jurisdiction to whom it directly applies. If the Ethics Commission has reason to believe that a written advisory opinion has not been complied with, it will take appropriate action to ensure compliance, including but not limited to the filing of a complaint pursuant to 213(3).

6. Advisory opinions (with unnecessary financial and personal details redacted) will be indexed and maintained on file by the Ethics Commission and will also be available on the city website. Officials, employees, and businesses should be notified about advisory opinions that directly affect their conduct.

7. A requester of ethics advice may seek reconsideration of a written advisory opinion by the Ethics Officer or the Ethics Commission. A request for reconsideration must allege that (1) a material error of law has been made; (2) a material error of fact has been made; or (3) a change in materially relevant facts or law has occurred since the request for ethics advice was made. The Ethics Officer's decision upon reconsideration may be appealed to the Ethics Commission. An Ethics Commission's decision upon reconsideration is final and may not be appealed. The Ethics Officer or Ethics Commission may reconsider its advice on its own initiative, providing notice to whoever originally requested the advice and to any official, employee, or other person under the Ethics Commission's jurisdiction that will be directly impacted by the advice. Advice stands until it has been amended; it is not suspended pending reconsideration or appeal.

Comment: *This is the Ethics Commission's most important responsibility. It is very important for local government officials and employees, whenever they are uncertain as to whether they should proceed with a matter, to immediately seek advice. This will prevent unethical conduct from occurring due to a lack of knowledge or understanding, and will create a series of precedents to guide officials and employees in the future.*

In smaller jurisdictions that do not provide for paid staff, ethics officers sometimes work on a volunteer or part-time basis (and ethics officers can be shared among small jurisdictions). They can be very helpful in providing quick advice before possible conflicts can cause problems. Ethics Commissions rarely meet often enough to provide timely advice, and town, city, and county attorneys rarely have the training, and rarely are unbiased enough, or seen as unbiased enough, to provide trustworthy advice.

There is nothing worse than having an official told by a government attorney that he or she can do (or not do) something which, whether a violation of the ethics code or not, would undermine citizens' trust in their government officials. And yet this happens all the time. A truly neutral ethics officer can prevent this from happening.

Although it is common for informal ethics advice not to be binding on the ethics commission and not to require an official to follow it, if the informal ethics advice is put into writing, and the facts are confirmed by the requester, it is best to treat the informal ethics advice as binding on both the requester and the ethics commission.

The reference to civil actions in subsection 3 refers to actions for damages, civil forfeiture, debarment, or injunctive relief.

Subsection 5: Here, cities might want to reference specific privacy laws or laws regarding public records, or refer more generally to such laws.

210. Waivers.

To discuss waivers and exclusions, click [here](#).

1. Upon written application and upon a showing of compelling need by the applicant, at an open session after public notice, the Ethics Commission may in exceptional circumstances grant the applicant a waiver of subsections **1-10, 1-11, 13-19, 21** of 100, **101(1)(a), 106**, or **108** of this code. To allow a waiver, the Ethics Commission must determine either that the applicant has a compelling need or that overall, when considering the possible damage to the community, the conduct would clearly be beneficial to the community. The Ethics Commission must also determine the extent to which the waiver might create a potential for undue influence, unfair advantage, or a serious appearance of impropriety.

2. Waivers must be in writing and must state the grounds upon which they are granted. Within ten days after granting a waiver, the Ethics Commission must publish the waiver on its website in a clearly designated area..

Comment: *A provision for waivers of ethics provisions is dangerous because it opens the door to the wholesale gutting of an ethics code, encourages political pressure on ethics commissions by individuals and groups within the community, and leads to charges of partiality, all of which undercut the perception of the ethics commission as an impartial body of high integrity. For those reasons, many municipalities may wish to forego a provision for waivers. Other municipalities, concerned about the need to remedy unnecessary hardship that ethics provisions may impose upon an individual in a particular instance, will wish to run these risks.*

To minimize the risks, this section sets a high standard for granting a waiver ("compelling need" and "exceptional circumstances"), restricts waivers to certain specified provisions, and requires that the waiver be published. Moreover, the meeting of the ethics commission at which the waiver is considered must be held in open session after public notice.

Some cities may want to list criteria for providing waivers. For example, here are the criteria that Baltimore considers sufficient (one of either (1)-(4) plus (5)):

- (1) the action would constitute an unreasonable invasion of privacy;
- (2) compliance would constitute a hardship;
- (3) the nature of the activities of the person, agency, board, or commission does not require compliance;

(4) compliance would significantly reduce the availability of qualified people for public service;

(5) the particular exemption would not be contrary to the purposes of this article.

Some cities may want to list possible reasons for waivers as a guide for both officials and the ethics commission. For example, here are Denver's sample waivers for nepotism:

(1) The relative who was proposed to be hired was certified through a competitive process conducted pursuant to law, and the officer, official, or employee who would make the appointment did not influence or affect the certification.

(2) The officer, official, or employee who would officially make the appointment is acting ministerially and did not select the relative or attempt to influence the person who did.

(3) The relative who would be in the line of supervision was already working in the agency before the officer, official, or employee came into the line of supervision, and the officer, official, or employee can and will abstain from participating in any personnel actions involving the relative.

And then there are exemptions. Some codes include a number of exemptions, providing an alternative list of provisions that show what is acceptable, as opposed to what constitutes a violation. These exemptions have been omitted from this model code, because I feel they are self-evident and because, although they are self-evident, they can be used as defenses by respondents who can say they misconstrued their conduct as falling within one of the exemptions. For example, as I said above, the standard of interference with discharge of duties is too ambiguous a criterion; when it is applied in the negative sense (as in (b) below) - that there is no conflict of interest where there is no such interference - it is easy to argue that there was no such interference. Here is what the IMLA Model Code lists as exemptions:

(a) No provision of this Ordinance shall be construed to prohibit or restrict any City employee from negotiating, entering into or enforcing a collective bargaining agreement between the City and a labor union to which the employee belongs pursuant to state or federal law. No public servant shall be deemed to have a conflict of interest due to any lawful action taken pursuant to a collective bargaining agreement. The mere fact that public servants have entered into a collective bargaining agreement, however, shall not exempt them from any provision of this Ordinance unless the City is barred by the collective bargaining agreement from adopting the provision in question.

(b) This Ordinance does not prevent any public servant from accepting other employment or following any pursuit which in no way interferes with the full and faithful discharge of his or her public duties, provided that the public servant complies with all applicable City requirements, including any requirements imposed by this Ordinance.

(c) No public servant shall be deemed to have a conflict of interest by virtue of carrying out any contract pursuant to which the public servant directly or indirectly received income or benefits in the form of compensation for the performance of official duties.

(d) A former public servant is not prohibited from entering into a contract to represent the City in any matter.

(e) No public servant shall be deemed to have a conflict of interest by virtue of sharing, directly or indirectly, in the benefit of a lawful City action when the benefit to the public servant is substantially the same as the benefit to the public at large or to a segment of the public to whom the benefit is provided in a nondiscriminatory manner.

(f) This Ordinance does not prohibit any public servant from taking any action to approve the lawful payment of salaries, employee benefits, reimbursements of actual and necessary expenses, or other lawful payments which are authorized in accordance with City policies.

(g) This Ordinance does not prohibit public servants from taking any official action properly within the scope of their duties with respect to any proposal to enact or modify law or public policy.

(h) This Ordinance does not prohibit an elected official from raising campaign contributions in any manner which is otherwise permitted by law.

(i) This Ordinance does not prohibit communication between an individual or organization and a candidate regarding the candidate's views, record or plans for future action regarding an issue or measure in an attempt to determine a candidate's viewpoints or how the candidate plans to act in the future, if such communication results in an endorsement of the candidate, a decision not to endorse the candidate, or a contribution or expenditure required to be recorded or reported under a state statute.

(j) Actions which might otherwise be alleged to constitute a conflict of interest shall be deemed to comply with this Ordinance and not to be a conflict of interest if:

(1) before acting, the public servant requested and received a written opinion from the City Attorney or a formal ethics opinion or a confidential advisory opinion from the Board in accordance with the procedures established in this Ordinance; and

(2) the material facts, as stated in the request for an opinion, are true and complete; and

(3) the actions taken were consistent with the opinion.

211. Training and Education.

To discuss this section, click [here](#).

The Ethics Commission (1) will, within one year after its passage, make this code, and explanations of its provisions (including information on how to fill out all forms and statements), available (including, but not limited to, on the city website) to all **officials and employees**, candidates and **consultants***, and to municipal residents and to all persons doing business or interested in doing business with the city, and (2) will develop educational materials and a required educational program for the officials and employees of the city, and those who do business with the city, regarding the provisions of this code. The educational program must begin within eighteen months after this code goes into effect. In addition, the Ethics Commission will hold an annual workshop for new and old officials and employees to discuss this code, its values and goals, its enforcement, and the ways in which it has affected their work and the working of the city government.

212 Annual Reports; Review of Ethics Laws.

To discuss this section, click [here](#).

1. The Ethics Commission must prepare and submit an annual report to the legislative body, summarizing the activities, decisions, and advisory opinions of the Commission. The report may also recommend changes to the text or administration of this code. The report must be submitted no later than October 31 of each year, covering to the year

ended August 31, and must be filed with the City Clerk and made available on the city website.

2. The Ethics Commission will periodically (no less than every five years) review this code, the enforcement of the code, and the Commission's rules, regulations, and administrative procedures to determine whether they promote integrity, public confidence, and participation in city government, and whether they set forth clear and enforceable, common-sense standards of conduct. After at least one public hearing, it may recommend to the legislative body amendments to this code.

213. Filing a Complaint; Investigations.

To discuss this section, click [here](#).

1. Upon receipt of a complaint on a form prepared by the Ethics Commission pursuant to **208(2)**, which any person or entity may file, the Ethics Commission will first determine if it, in fact, alleges an action or inaction that, if the allegations are true, might constitute a violation of this code, and that at least one person or entity accused of a violation is covered by this code. If the Ethics Commission determines that no such action or inaction has been alleged or that no one accused is covered by this code, then it will dismiss the complaint with notice to the complainant. Similarly, if the Ethics Commission determines that an alleged violation is so minor that it is not worthy of investigation, then it will dismiss the complaint with notice to the complainant. The Ethics Commission must make this determination within thirty days of receipt of a complaint.

Comment: *It is common to require complainants to swear to their allegations, and some ethics codes contain penalties for those who make knowingly false accusations in their complaints. But this makes it hard for individuals and, especially, entities to file complaints, because they often are not certain as to the facts of a matter. They have only done limited investigation. But they believe they have enough information to seek an investigation by the ethics commission. Even with whistle-blower protection, city employees - the people who know best what is happening in the city - are afraid to come forward or get involved in controversial, protracted proceedings. Officials often depend on this reluctance when they act unethically. Allowing hotline tips does not require changing this subsection, because the final complaint would be filed by the ethics commission.*

Most ethics codes limit complaints to individuals, but this model code allows entities to file as well. This is especially intended to allow civic organizations and citizens groups to file complaints, because there are many instances where an individual's filing leads to slap suits and other forms of harassment from wealthy respondents. The threat of suit is one of the most serious obstacles to the workings of an ethics system.

For more about minor or de minimis violations, see the [City Ethics blog post](#) on this topic.

2. A complaint must be filed within one year after the complainant discovered the alleged violation. Complaints may be filed against **officials and employees*** who no longer hold office or are no longer employed.

3. The Ethics Commission may, on its own initiative, determine through an inquiry into informal allegations or information provided directly to the Commission, through the hotline, by referral, in the public news media, or otherwise that a violation of this code may exist, and prepare a complaint of its own. The Ethics Commission may also amend

a complaint that has been filed with it by adding further allegations, by adding respondents involved in the same conduct, directly or indirectly, by action or inaction, or by deleting allegations that would not constitute a violation of this code, have been made against persons or entities not covered by this code, or do not appear to be supported by the facts. The Ethics Commission may also consolidate complaints where the allegations are materially related.

4. The Ethics Commission must send notification of the accepted or self-initiated complaint, as amended, as well as any further amendment, to the respondent against whom the complaint was filed, not later than seven days after making the determination in subsection 1 or the preparation of a complaint or amendment pursuant to subsection 3. A copy of the complaint, and of any amendments, must accompany such notice. The Ethics Commission must also send notification to the complainant in writing of its receipt and acceptance of the complaint, and of any amendments. Here and elsewhere, "complainant" and "respondent" might consist of more than one person or entity.

5. Settlement Agreements

a. At any time after a complaint has been filed, the Ethics Commission may seek and enter into a settlement agreement with the respondent. At any time after a complaint has been filed, the Ethics Commission may seek and enter into a settlement agreement with the respondent. The settlement agreement will include the nature of the complaint, findings of fact, conclusions of law, the Commission's reasons for entering into the agreement, an admission of violation by the respondent, and a waiver of the right to a hearing and to appeal. It will also, where relevant, include a promise by respondent not to do certain actions, the imposition of penalties permitted by this code, remedial action to be taken, and oral or written statements to be made.

b. In determining whether a matter is appropriate for settlement, the Ethics Commission should consider the following factors, as well as other factors it considers relevant: (i) the severity of the alleged conduct; (ii) the respondent's apparent level of knowledge and willfulness regarding the alleged conduct; (iii) whether the alleged conduct appears to be an isolated event or part of a pattern of conduct; (iv) whether the alleged conduct appears to indicate violations of criminal laws; (v) the complexity of issues or evidence, and the likely scope of an investigation and hearings; (vi) the involvement of other agencies in the investigation of the respondent's conduct; (vii) the existence of Ethics Commission precedent concerning the alleged conduct; (viii) the age of the facts alleged in the complaint; (ix) the resources and priorities of the Ethics Commission; and (x) whether the respondent self-reported the alleged conduct or sought an advisory opinion regarding it.

c. Any settlement agreement approved by at least three members of the Ethics Commission will be a public record. However, all meetings held and documents relating to the settlement negotiations will be kept confidential, unless the parties agree otherwise.

d. If a settlement agreement is breached by the respondent, the Ethics Commission may rescind the agreement and reinstitute the proceeding. However, no information obtained from the respondent in reaching the settlement, which is not otherwise discoverable, may be used in the proceeding.

Comment: *Most city and town ethics codes do not explicitly deal with settlement agreements, but most state ethics codes do. The above language is based on that of*

several state ethics codes and rules, especially those of Ohio and Georgia. Settlements are especially important because ethics commissions tend to have limited resources. In most cases, there is no need for lengthy investigations and hearings. And since the principle goal of ethics enforcement (as opposed to the criminal process) is to provide guidance, a public settlement agreement that includes a reasonable penalty is more important than an expensive proceeding that may or may not produce a more severe penalty. In fact, some states (and at least one city) make settlement the default or preferred approach. Arkansas' code requires a written Offer of Settlement when probable cause is found. Texas's code requires that, upon a determination that there is credible evidence, the commission "resolve and settle the complaint or motion, to the extent possible." Los Angeles delays public announcement of a finding of probable cause so that a settlement can be reached. Oregon's Administrative Rules "encourages the settlement of a case," and Ohio's extensive settlement rules shows a propensity for settlement. But most codes and rules do little more than mention the possibility of settlement, providing little guidance. Following are a few different approaches or considerations that I have found. Rhode Island explicitly refers to an informal conference between the executive director and the respondent to negotiate a settlement, as well as to a hearing of the commission to review the executive director's settlement (in executive session). Alabama includes the Attorney General or District Attorney in any settlement where they are involved, limiting settlement to "minor violations." Ohio requires consultation with the complainants, and the commission may require the complainant to file an affidavit setting forth the allegations he or she wants the commission to consider in settlement negotiations (and respondent is permitted to respond with an affidavit). Massachusetts provides three alternatives to a settlement agreement: (i) a compliance letter, which warns that future violations may be pursued through a public proceeding in cases where the violation does not involve "willful misconduct, significant economic advantage, the misuse of influence or confidential information, significant economic loss to the public, or the potential for serious impact on the public confidence in its officials"; (ii) a public educational letter, which reviews the alleged violations for preventative and educational purposes, but assesses no civil penalty; and (iii) a public enforcement letter, where the respondent does not admit to a violation. Georgia similarly distinguishes between a settlement where the respondent admits or does not admit to a violation; penalties can be imposed only in the former case.

6. If a complaint is accepted or prepared pursuant to subsections 1 or 3, the Ethics Commission must conduct an investigation. From this point on, the complainant may not withdraw his or her complaint, although he or she may request that the Ethics Commission either make a finding of no probable cause or no violation, or suggest a settlement with the respondent. In conducting such an investigation, the Ethics Commission may administer oaths or affirmations, subpoena witnesses, compel their attendance, and require the production of any books or records it deems relevant and material. The Police Department and all city agencies, bodies, officials, and employees are required to respond fully and truthfully to all enquiries and cooperate with all requests of the Ethics Commission or its agents relating to an investigation. It is a violation of this code for any **official or employee*** to deny access to information

requested by the Ethics Commission in the course of an investigation or a public hearing, except to the extent that such denial is required by federal, state, or local law.

Comment: *The reason complainants are not permitted to withdraw their complaints is to prevent respondents from pressuring them to do so. Once a possible violation has been brought to the Ethics Commission's attention, it is not a proceeding of complainant against respondent, but an ethics issue for the city to determine.*

Some cities might want to go beyond settlement at the complainant's suggestion to allowing the respondent a chance to admit and remedy violations of the code, either by providing a short period (up to two weeks) before the investigation begins, or by allowing remedy during the investigation period itself. The Commission must determine whether any actions truly remedy the situation sufficiently that not even a reprimand is in order. In the alternative, a city might want to allow the Commission to enter into settlement agreements with respondents, allowing for, say, a reprimand in return for remedying a violation, for example, by returning money, resigning from a board, making a formal apology, or changing the terms of a contract. It should be recognized, however, that in many cases, it is too late for a remedy, because action has been taken that cannot be undone.

Please share your experiences with settlements and various sorts of reparations in municipal ethics cases, and what you think of alternative approaches and provisions.

The requirement of cooperation may also be placed among the ethics provisions, because cooperation is an ethical requirement, that is, another way in which government officials should put the public interest (investigating ethics violations) ahead of their personal interests (whatever they may be that might hinder the investigation). It should appear or be referenced here, as well, as a signal to the Commission and others that such cooperation may be expected.

7. The goal of the investigation is to determine whether there is probable cause to believe that a violation of this code has occurred. "Probable cause" means that there are reasonable grounds that a violation has occurred.

Comment: "Preponderance of the evidence" is how this Model Code originally defined "probable cause," but this is the highest burden associated with a finding of probable cause, so it has been lowered. The traditional, criminal law probable cause involves a "fair probability" of criminal activity, which is much less than a preponderance of the evidence. As discussed in [a City Ethics blog post](#), many jurisdictions don't even define "probable cause." I think it's very important to define it. "Reasonable grounds," like "sufficient evidence," means that there is reason to believe there was a violation, but before a hearing and full investigation, there is not evidence sufficient to make it more likely than not that a violation occurred.

8. The respondent may file with the Ethics Commission a response to the complaint within thirty days after his or her receipt of the complaint. The response, if any, must be sent to the complainant by the Ethics Commission within five days after its filing, and, within fifteen days after receipt, the complainant may file with the Ethics Commission a response to the respondent's response, which the Ethics Commission must send to the respondent within five days after its filing.

9. During the investigation period, the Ethics Commission may amend a complaint to include other violations which it reasonably suspects to have occurred. It must send a copy of any such amendment to the respondent and complainant within seven days after the amendment has been made.

10. The investigation will be confidential unless the respondent requests that it be public or unless the respondent makes public the fact of or any information concerning the proceeding. The respondent has the right to appear and be heard, and the complainant has the right to attend any such hearing and be heard.

Comment: Confidentiality during an investigation is important to protect innocent respondents, as well as to depoliticize the process. Complaints are sometimes filed for the express purpose of embarrassing, harassing, or taking revenge on public officials, often during an election season. No one can stop people from making public accusations, but sadly, when accusations become official proceedings, they are taken more seriously by the press as well as by city residents. It is important that the proceedings themselves remain secret until a finding of probable cause has been made, and that an ethics commission be clear that even such a finding is far from an actual finding of a violation. It should be emphasized that confidentiality here refers solely to the proceedings themselves, including their existence, not to the underlying accusations. A resident can tell the world that an official is benefitting from a city contract (whether or not this is true; defamation laws deal with false accusations), but not that the ethics commission is investigating a complaint that makes this accusation.

11. If the Ethics Commission determines that there is no probable cause to believe that a violation of this code occurred, it will dismiss the complaint and send notification of this dismissal to the complainant and respondent. If it determines that there is probable cause, it will send notification of this finding to the complainant and respondent. In its letter of dismissal or notification of finding, which must be sent within five days after the vote on probable cause, the Ethics Commission must set forth a brief summary of the facts and the reasons for dismissal or a finding of probable cause.

12. Nothing in this section may be construed to permit the Ethics Commission to conduct an investigation of itself or of any of its members or staff. If the Ethics Commission receives a complaint alleging that the Commission or any of its members or staff has violated any provision of this code, or any other law, the Commission must promptly transmit to the legislative body a copy of the complaint.

13. If an allegation in a complaint is made under this section with the knowledge that it is without foundation in fact, the respondent has a cause of action against the complainant for damages caused by the complaint. If the respondent prevails in such an action, the court may award the respondent the costs of the action and reasonable legal fees.

14. The city will pay reasonable legal fees with respect to an Ethics Commission proceeding, not including a request for an advisory opinion, (a) to the respondent if the Ethics Commission makes a finding of no probable cause and (b) to the complainant if the Ethics Commission makes a finding of probable cause. The Ethics Commission will determine what fees are reasonable, both the rate and the services rendered.

Comment: Many local governments feel it is fair to protect their officials and employees from having to pay legal fees for frivolous complaints. By requiring a finding of probable cause, this protection is provided. It is less common for local governments to feel it is

fair to help complainants with their legal expenses, even though, if their allegations are true, they are doing a public service. That is why this provision provides for their legal expenses, too, but only if there is substantial evidence that their allegations are true and state a violation. This encourages complainants, who otherwise are taking a risk filing their complaint, both in terms of their jobs, if they are officials or employees, as is common, and in terms of opening themselves up to retaliation suits.

It is important that only reasonable legal fees be allowed. Otherwise, parties will have an incentive to run up large fees, delay and hamper an ethics proceeding, and use an attorney to defend their reputation and other superfluous services. The reimbursement of extravagant legal fees can sink an ethics program. Legal fees prior to a probable cause finding should be limited, because counsel plays a limited role before hearings are held. A complainant's use of counsel should be limited throughout an ethics proceeding. It is best to determine in advance a top fee rate for various types of legal professional, so that this decision is not made for a particular case.

Some respondents file suits in retaliation or to delay or even enjoin an ethics proceeding. These should be considered private matters not subject to reimbursement by the local government. If there is a situation where the city government feels a respondent's suit is necessary and in the public interest, its legislative body should be the one to consider reimbursement of legal fees. But such a situation should be exceptionally rare.

214. Public Hearing Process.

To discuss this section, click [here](#).

To discuss open vs. confidential hearings (dealt with further in [section 217](#)), click [here](#).

1. After a finding of probable cause, the Ethics Commission should hold one or more public hearings, and the first public hearing must commence within sixty days after the finding of probable cause. The goal of these public hearings is to determine whether or not a violation of the Code of Ethics has occurred. The hearings will be held with reasonable promptness, with the last hearing to be held not more than one-hundred-and-eighty days after the finding of probable cause.

2. Any person who is, in the opinion of the Ethics Commission, adversely affected by comments made during a hearing, may testify in response at a hearing, directly or through a representative.

3. The Ethics Commission may refer the matter to an authority or person or body authorized by law to impose disciplinary action pursuant to applicable law or collective bargaining agreement or, if it determines there are possible criminal violations, to the appropriate prosecutor.

4. Extension of time. Extensions of time to any of the time limitations specified in this section may be granted by the Ethics Commission, for cause, which must be stated in granting the extension. If no meeting can be held before such time limit runs out, the chair may extend the limit until the following meeting.

a. The Ethics Commission must give written notice of any extension(s) of time to the respondent and the complainant.

b. No extensions may be given for time periods required for notification.

5. Rules and Procedure for Public Hearings.

a. Public hearings will be conducted under the Ethics Commission's rules and regulations, subject to any applicable provisions of law and collective bargaining agreements. The rules and regulations will include the following: oral evidence will be taken under oath; documentary evidence may be received in the form of copies or excerpts, if the original is not readily available and, upon request, parties and the Ethics Commission will be given the opportunity to compare the copy to the original; the state's administrative rules of evidence, rather than strict rules of judicial evidence, will be followed, to allow a liberal introduction of testimony and documentary evidence; and the respondent has the right:

(1) To be represented by counsel.

(2) To present oral or written documentary evidence which is not irrelevant, immaterial, or unduly repetitious.

(3) To examine and cross-examine witnesses required for a full and true disclosure of the facts.

b. The Ethics Commission may subpoena, and its members may question verbally or in writing, witnesses to testify and may compel production of documents and other effects as evidence, and failure to obey such subpoena shall constitute a misdemeanor.

c. At all hearings relating to a complaint, a court stenographer will record the proceedings.

d. Upon the request of either the complainant, the respondent, or any member of the Ethics Commission, the Ethics Commission will cause the hearings to be tape-recorded or filmed, and a transcript to be made. If this is requested by either a respondent or complainant, the requesting party will bear the costs.

6. With respect to the public hearing process, the Ethics Commission will follow the requirements of Freedom of Information legislation.

215. Finding of Violation; Penalties; Injunctive Relief.

To discuss penalties and other relief, click [here](#).

1. Disciplinary Action.

Within thirty days after the last hearing, the Ethics Commission will determine whether to dismiss the complaint or, upon a finding of a violation of this code, to take appropriate disciplinary action pursuant to **107** of this code, or to recommend disciplinary action to the legislative body in circumstances where such action is required by **107(2)** or by this section.

2. Finding a Violation.

A finding of a violation of this code requires the affirmative vote of three members of the Ethics Commission that there is clear and convincing evidence that the respondent has violated this code. Any member not present at all public hearings and deliberations may not vote. The written final decision must specify the code sections violated and provide a factual explanation supporting each violation or, if no violation is found, findings of fact and the reasons for dismissal. When determining the appropriate penalty, the following should be considered: the severity of the respondent's offense; the position and responsibilities of the respondent; the presence or absence of any intention on the part of the respondent to conceal, deceive, or mislead; whether the violation was deliberate, negligent, or inadvertent; and whether the incident was isolated or part of a pattern.

Another consideration is whether the respondent has depended on advice of counsel, but this cannot be used as a defense against the finding of a violation; only advice of the Ethics Officer or Ethics Commission may be considered as a defense. The Ethics Commission must file its memorandum of decision with the City Clerk, and send it to the complainant and respondent, within ten days after it votes.

Comment: *"Clear and convincing evidence" is only one possible basis on which to find a violation. Please provide information about other bases and your feelings about and experiences with them.*

3. Reprimand or Civil Fine

The Ethics Commission, on behalf of the city, may reprimand any person or entity it finds has violated this code, or it may impose on such person or entity a civil fine as provided in **subsections 2 and 3 of 107** of this code.

4. Damages.

The Ethics Commission, on behalf of the city, may initiate an action in the court of appropriate jurisdiction to obtain damages, as provided in **subsection 4 of 107** of this code.

5. Civil Forfeiture.

The Ethics Commission, on behalf of the city, may initiate an action or special proceeding, as appropriate, in the court of appropriate jurisdiction to obtain civil forfeiture, as provided in **subsection 5 of 107** of this code.

6. Injunctive Relief.

The Ethics Commission, on behalf of the city, may order a violator to cease and desist the violation if the violation is still ongoing, or it may initiate an action or special proceeding, as appropriate, in the court of appropriate jurisdiction for injunctive relief to enjoin a violation of this code or to compel compliance with this code. The Ethics Commission may also order a violator of a disclosure requirement to file an unfiled disclosure statement or to add information to a filed disclosure statement.

7. Suspension and Removal from Office.

The Ethics Commission may suspend or remove a respondent from office, or employ other sanctions or remedies authorized by law or collective bargaining agreement not listed in this section or in **107**.

Comment: See comments to **107(2)** for two alternative approaches to suspension and removal from office, as well as comments re union and civil service conflicts.

8. Prosecutions.

The Ethics Commission may refer possible criminal violations to the appropriate prosecutor. Nothing contained in this code may be construed to restrict the authority of any prosecutor to prosecute any violation of any law.

9. Debarment.

To discuss this and other penalties relating to contracts, click [here](#).

If the Ethics Commission finds that a person or entity has intentionally or knowingly violated any provision of this code, that person or entity is prohibited from entering into any contract with the city for a period not to exceed three years, pursuant to **108** of this code.

10. Limit on Ethics Commission.

Nothing in this section may be construed to permit the Ethics Commission to take any action with respect to any alleged violation of this code, or of any other law, by the Commission or by any of its members or full-time staff members.

11. Penalties imposed by the Ethics Commission are exclusive of, and not affected by, each other or any other penalties imposed pursuant other laws or policies.

Comment: Some cities require their ethics commissions to file suits through the city attorney's office. The problem with this approach is that it brings a political element into enforcement by allow the city attorney's office to choose whether or not to file a suit or, if it does, to determine how to proceed and the amount of resources to devote to the matter. Since the city attorney is generally appointed and supervised by an individual or body that often has a special interest in the outcome of the matter, the city attorney often has a conflict of interest: does he or she act in the interests of a supervisor (loyalty and self-interest) or in the public interest (pursuing violators of the ethics code, but not for political reasons). It is better for the ethics commission to work through counsel that is working for it alone.

216. Judicial Review.

To discuss this section, click [here](#).

Any person or entity aggrieved by a decision of the Ethics Commission, but not a complainant, may seek judicial review and relief from a court pursuant to ----- of [state law]. The party appealing must immediately serve notice of the appeal on the Ethics Commission.

Comment: Judicial review is not on a de novo basis.

217. Public Inspection of Records; Public Access to Meetings.

To discuss this section, click [here](#).

1. Unless otherwise stated in this code, the records of the Ethics Commission will be available for public inspection. Records available for public inspection include all disclosure statements, advisory opinions (with names and other necessary details omitted to protect anonymity, unless the requesting party states otherwise in writing), all requests for waivers and related papers and decisions, and all papers filed and all decisions made in an Ethics Commission proceeding after a finding, formally or presumed, of probable cause.

2. After a finding, formally or presumed, of probable cause, all hearings before the Ethics Commission concerning alleged misconduct will be open to the public. All meetings, or parts of meetings, of the Ethics Commission that are not directly related to an investigation or other consideration of complaints prior to a finding of probable cause will be open to the public.

218. Miscellaneous Provisions.

To discuss this and the following miscellaneous provisions (218-222, click [here](#).

1. No existing right or remedy may be lost, impaired, or affected by reason of this code.

2. Nothing in this code may be deemed to bar or prevent a present or former city **official or employee*** from timely filing any claim, account, demand, or suit against the city on

behalf of himself or herself or any member of his or her family arising out of personal injury or property damage or any lawful benefit authorized or permitted by law.

3. Any law of any sort - local, state, or federal - that requires a higher, greater, more exacting, or more restrictive standard of conduct than is provided in this code prevails over the provisions of this code and continues in full force and effect with respect to those covered by this code.

219. Distribution and Posting.

1. Within ninety days after the effective date of this section, and thereafter as appropriate, the Ethics Commission will transmit to the [chief executive official] of the city, in a form suitable for posting, those provisions of this code which the Ethics Commission deems necessary for posting. Within thirty days after receipt of those copies, the [chief executive official] must cause the copies of these provisions to be posted conspicuously in every public building under the city's jurisdiction.

2. Within ninety days after the effective date of this section, and thereafter as appropriate, the Ethics Commission will transmit to the [chief executive official] of the city, in a form suitable for distribution, a copy of this code. Within thirty days after receipt of this copy, the [chief executive official] must cause the copies to be distributed to every official and employee, to every contractor with the city, and to all city **consultants***, and must make the code readily available to the public by placing a copy on the city website and copies in the city libraries and the office of the City Clerk.

3. Every **official or employee*** elected, appointed, or hired thereafter must be furnished a copy of this code within ten days after entering upon the duties of his or her position. Each official employee, present and future, must within thirty days of receipt sign a statement that he or she has read and understood the code's provisions, and must file that statement with the Ethics Commission. In addition, such a statement should be signed and filed with the Ethics Commission every year on January 31 or, if filing an annual disclosure statement, accompanying that statement.

4. Failure of the city to comply with the provisions of this section or failure of any **official or employee*** to receive a copy of the provisions of this code shall have no effect on the duty of compliance with this code or on the enforcement of its provisions.

220 Liberal Construction of Code.

The provisions of this Code are to be construed liberally, to the end that the public interest be fully protected, and they are to be construed in a manner consistent with all applicable federal and state laws and applicable provisions of the City Charter.

221 Severability.

If any provision of this Code is held by any court, or by any federal or state agency of competent jurisdiction, to be invalid as conflicting with any federal, state, or City Charter provision, or is held by such court or agency to be modified in order to conform to the requirements of such provision, the conflicting provision of this Code is to be considered a separate, independent part of this Code, and such holding shall not affect the validity or enforceability of this Code as a whole or any part other than the part declared to be invalid.

222. Effective Date.

This law will take effect immediately upon filing in the office of the Secretary of State and in compliance with all applicable provisions of law.

APPENDIX A

Sample Annual Disclosure Statement

To discuss annual disclosure, click [here](#).

Annual Disclosure Statement for 2007

Last Name First Name Initial

Title Department, Agency, or Body

Work Address Phone No.

Home Address Phone No.

If the answer to any of the following questions is "none," please so indicate. If you have more than one entry for any of the sections, please fill out separate sheets and attach to these sheets. If you could not obtain the required information from a spouse or other relative, set forth your efforts to obtain information on a separate sheet attached to this statement.

1. Real Estate.

List the address or, if there is no address or if the address provides insufficient information to describe a large piece of property, description of each piece of real property in this city, or within one mile outside its boundaries, that you, your spouse, or other relative own or have a **financial interest** in. "Relative" means your spouse, child, step-child, brother, sister, parent or step-parent, or a person you claimed as a dependent on your latest state income tax return.

Name of Relative and Relationship to You

Address or Description of Real Estate

Type of Financial Interest (e.g., owns or partnership)

2. Your Outside Employers or Businesses.

List the names and address of the principal or local office of any outside employers or businesses from which you receive compensation for services rendered or goods sold or produced, or of which you are a member, official, or employee. Also include any entity in which you have an ownership interest, except a public corporation of which you own less than five percent of the outstanding stock or stock valued at less than \$50,000, whichever is less (such a public corporation need be listed only if it does business with or in the city). Identify the type of entity (e.g., partnership, corporation, self-employment, or sole proprietorship), and list your relationship to the employer or business (e.g., employee, owner, partner, official, director, member, or shareholder).

Name of Employer or Business

Nature of Business

Type of Entity

Your Relationship to Employer or Business

3. Your Spouse's or Domestic Partner's Employer or Business.

List the information in question 2 for your spouse or domestic partner.

Name of Employer or Business

Nature of Business

Type of Entity

Relationship to Employer or Business

4. Employed Relatives.

List the names and addresses of all relatives employed, directly or indirectly, as employees, contractors, or consultants, by the city during the prior year. See 1 above for definition of "relative."

Date: _____

Signed: _____

A Resolution
In the Council of the District of Columbia

To establish a new Council Rule on Procedures for the Reprimand and Censure of Council Members.

RESOLVED, BY THE COUNCIL OF THE DISTRICT OF COLUMBIA, That this resolution may be cited as the “Council Reprimand and Censure Procedures Resolution of 2009”.

Rule ____ Definitions

(a) Reprimand. A reprimand should be directed to a particular Council Member based on a particular action or actions determined to be in violation of law or District or Council policy, but considered by the Council to be not sufficiently serious to require censure. A reprimand is distinguished from censure in that it is not a punishment. A reprimand may be issued based upon the Council's review and consideration of a written allegation of one or more violations. The Member accused of such violations will have an opportunity to provide a written response to the allegation. A reprimand may be issued by the City Council and, because it is not punishment or discipline, does not require an investigation or separate hearing.

(b) Censure. Censure is a formal statement of the Council officially disciplining one of its members. It is a punitive action, which serves as a penalty imposed for wrongdoing, but it carries no fine or suspension of the rights of the Member as an elected official. Censure should be used for cases in which the Council determines that the violation of law or policy is a serious offense. In order to protect the overriding principle of freedom of speech, the Council will not impose censure on any of its members for the exercise of his or her First Amendment free speech rights, no matter how distasteful the expression was to the Council and the District.

Rule ____ Procedures

(a) Investigations

(1) A Member of the Council seeking censure as a penalty may submit, in writing, allegations concerning violations of law or policy to the Committee on Government Operations and Environment.

(2) If the Member seeks only reprimand as a penalty, he or she may submit the allegations, in writing, directly to the Council Chairman, who will determine whether to send it to the Committee on Government Operations and Environment for an investigation or present the allegations directly to the Council as a request for reprimand pursuant to (b) below.

(3) The said Committee, in a closed meeting, will determine whether to forward a recommendation to conduct an investigation to the full Council for consideration at an appropriate subsequent Council meeting.

(4) If the Committee recommends an investigation, the Council will consider, by majority vote, pursuant to Article VI of these Rules, a resolution authorizing an investigation. The Council may choose not to authorize an investigation, but instead proceed directly to a hearing pursuant to (c)(4) below.

(5) If the Committee does not recommend an investigation or the Council neither votes to authorize an investigation nor votes to proceed to a hearing, the Council member alleging the violations may submit a request for reprimand to the Council Chairman. Otherwise, the allegations are dismissed.

(b) Requests for Reprimand

(1) A copy of a request for reprimand must be provided to the Council Member accused of the conduct by personal service at least seven days prior to the Council meeting at which it will be considered, and the Council Member may file a written response to the allegations included in the request.

(2) The Council must determine, in a closed meeting, by majority vote:

- a. To reprimand the Council Member, or
- b. To take no action.

(c) Requests for Censure

(1) A copy of a request for censure must be provided to the Council Member accused of the conduct by personal service at least seven days prior to the meeting of the Committee on Government Operations and Environment at which it will be considered, and the Council Member may file a written response to the allegations included in the request.

- (2) After the Committee determines that an investigation is complete, the results of the investigation will be presented in writing to the full Council. The Council, by majority vote, in a closed meeting, will determine whether to proceed with the request or dismiss the allegations.
- (3) If the Council votes to proceed with the request, it will schedule a non-public fact-finding hearing. The Council Member accused will be given at least two weeks to prepare a defense.
- (4) At the hearing, the Council Member accused will be given the opportunity to make an opening and closing statement. If any of the alleged conduct occurred outside the Council's proceedings, the Council Member accused may present witnesses at the hearing and question his or her accusers and any other witnesses that are presented. If the alleged conduct occurred within the Council's proceedings, then witnesses are not necessary. However, in either case, evidence may be presented and responded to, and the Council Member accused may be represented and may have the representative speak or question on his or her behalf. Judicial rules of evidence do not apply at the hearing, which is not a formal adversarial proceeding. Council's General Counsel will provide legal advice to the Council during the hearing and may question witnesses and present evidence on its behalf.
- (5) A decision to censure requires the adoption of a Resolution making findings with regard to the specific allegations, based on substantial evidence and approved by a two-thirds vote of the Council.

Appendix A
Current Council Rules Relevant to This Resolution.

Council Rule 101(35) "Resolution" means an expression of a simple determination, decision, or direction of the Council of a special or temporary character and includes actions of the Council concerning its internal management and conduct.

Council Rule 251. Creation of Special Committees

Special committees to consider investigations, ethics, and other matters may be created by resolution, approved by 2/3rds of the members of the Council. The resolution shall set forth the jurisdiction, size, duration, and date for final action of the special committee.

Council Rule 421. Notice to Members

(a) The Secretary shall distribute, upon introduction, a copy of each measure to each member and, upon referral, to each committee to which the measure is assigned. The Secretary shall also distribute to each member, upon introduction or filing, a copy of each notice of public hearing or roundtable, notice of investigation by subpoena, and Mayoral disapproval of a Council act.

Council Rules Article VI on Investigations and Subpoenas
Rules for investigations.

Council Rule 1001. Parliamentary Authority.

Matters not covered by these Rules will be governed by Robert's Rules of Order, Newly Revised. It is the duty of the Chairman to interpret the Rules.

Also see Attorney General's Letter of Advice Regarding Resolution of Censure dated July 20, 2009.

ETHICS COMMISSION

CITY OF JACKSONVILLE



COMPLAINT PROCEDURES

Adopted November 5, 2012

Amended October 25, 2017

(Previously Amended May 6, 2013 and June 2, 2014)

COMPLAINT PROCEDURES

Table of Contents

Rule 1 - Scope, Jurisdiction, Definitions and Applicability	5
Enabling Law	5
Jurisdiction.....	5
Definitions	5
Amendment to Procedures	8
Rule 2 - Time Periods and Statute of Limitations.....	8
Computation of Time	8
Statute of Limitations.....	8
Extending or Shortening Time.....	9
Rule 3 - Filing and Serving Documents; Email Transmissions	9
Rule 4 - Presiding Officer	9
Rule 5 - Procedures Upon Receipt of a Complaint of Violation of the Code.....	9
Safeguarding Confidential Materials	9
Technical and Clerical Review for a Sworn Complaint.....	9
Assistance	10
Transmittal of Sworn Complaint to Respondent	10
Submissions to the Commission	10
Complaints Within 15 Days of Election Returned	11
Probable Cause Determination	11
Rule 6 - Review for Sufficiency of Allegations of Violations of the Code and Order of	
Preliminary Investigation for Complaints.....	11
Review for Legal Sufficiency and/or Jurisdiction	11
Notice of Return.....	12
Review of Rule 6(a) Return.....	12
Preliminary Investigation	12
Executive Sessions.....	13
Personnel Actions	13
Rule 7 - Withdrawal of Complaints	13

Rule 8 - Self-Initiation of Complaints by the Commission	14
Executive Session	14
Executive Session of the Complaints Committee	14
Assistance to Complaints Committee	14
Notice of Complaints Committee Recommendation to Respondent	14
Transmittal of Complaint to Executive Session of the Commission	14
Respondent's Right to Attend Executive Session of Commission	15
Transmittal of Complaint to Respondent	15
Rule 9 - Initiation of Investigation Based on Hotline Tips or Complaints	15
Receipt and Review of Hotline Tips or Complaints	15
Presentation to Complaints Committee	16
Hotline Tip or Other Complaint Procedure	16
Rule 10 - Investigations	16
Investigations	16
Scope of Investigations	16
Evidence of Wrongful Acts Unrelated to the Complaint	16
Investigator Contacts with Potential Witnesses	17
Investigator to be Impartial	17
Investigator's Report	17
Investigatory File	17
Special Ethics Counsel	18
Rule 11 - Procedure Leading to Probable Cause	18
Commission to Vote	18
Probable Cause Determination	18
Finding of Probable Cause	20
Rule 12 - Public Hearing Procedures	20
Counsel at the Public Hearing	20
Motions to Dismiss for Lack of Jurisdiction	20
Notification of Manner of Disposition	21
Parties to Public Hearing	21
Public Hearing Procedures	21

Referral to Hearing Officer.....	22
Transmittal of Public Report	24
Rule 13 - Confidentiality	24
Proceedings Confidential	24
Communication to Respondent.....	24
Rule 14 - Disqualifications of Commission Members	25
Disqualification in General.....	25
Time Limitation	25
Standard.....	25
Automatic Disqualification	25
Rule 15 - Ex Parte Communications	25
Ex Parte Communications Disfavored.....	25
Ex Parte Disclosure	26
Procedure on Receipt of an Ex Parte Communication.....	26
Rule 16 - Formal Actions	26
Rule 17 - Dismissal of Violation; Resolution	26

Rule 1 – Scope, Jurisdiction, Definitions and Applicability.

- (a) **Enabling Law.** These Complaint Procedures (“Procedures”), pursuant to the Code, shall govern the receipt and disposition of all Complaints to the Commission concerning violations of the Code. These Procedures shall become effective as of the date of adoption by the Commission. As of the date these Procedures are adopted, they shall govern disposition of all Complaints regardless of date of filing.
- (b) **Jurisdiction.** The Commission shall have jurisdiction as stated in the Code and the Charter of the City of Jacksonville.
- (c) **Definitions.** Definitions are defined in the Code, Section 602.201, and in these Procedures as follows:

Clear and Convincing Evidence means evidence that is precise, explicit, lacking in confusion, and of such weight that it produces a firm belief or conviction, without reasonable hesitation, about the matter in issue.

Code means Chapter 602 of the City of Jacksonville Code of Ordinances.

Complainant means the individual who brings a Complaint forward for the Commission’s review.

Complaints Committee means a division of the Commission vested with the jurisdiction to receive Complaints, recommend self-initiation of Complaints to the full Commission, appoint Investigators and Special Ethics Counsel(s), dismiss Complaints, recommend a finding of Probable Cause to the full Commission, submit a Sworn Complaint to the Hearing Panel for public proceedings, and conduct such other proceedings as necessary or ancillary to its duties under the Code and these Procedures. The Complaints Committee shall be comprised of no less than three members of the Commission. Decisions within the authority vested in the Complaints Committee under these Procedures are not reviewable by the full Commission.

Confidentiality means the authority, pursuant to Fla. Stat. § 112.324 and Code § 602.921(a), to hear pending Complaints in Executive Session and to hold documents relating to Complaints in a confidential manner, so they are not subject to public records laws until authorized by statute, in accordance with these Procedures.

Council Auditor means the City of Jacksonville Council Auditor's Office, including the Council Auditor and members of the Council Auditor's staff.

Complaint means an alleged violation of the Code which has been brought to the attention of the Office of Ethics, Compliance and Oversight or the Commission. In accordance with the Code, a Complaint may initially be received by any source (email/phone-call/hotline) but, in order to be processed as an official complaint, must be a Sworn Complaint alleging a violation of Chapter 602 or a Self-Initiated Complaint by the Commission. (Section 602.921(a)). For the purposes of these Procedures, the term Complaint shall apply to all types of Complaints.

Ethics Deputy Director means the person appointed by the Commission as the Deputy Director of the Office of Ethics, Compliance and Oversight.

Ethics Director means the person identified in Chapter 602, Part 6 as the Director of the Office of Ethics, Compliance and Oversight.

Executive Session means those meetings which are authorized by and conducted in accordance with Fla. Stat. § 112.324 (shade meetings); these meetings shall be recorded, pursuant to Code § 602.931(c).

Ex Parte Communications means any oral or written communication to a decision-making official relative to a matter before the decision-making body that occurs outside of an Executive Session or advertised public meeting pursuant to Fla. Stat. § 286.011, as set forth in Rule 15. Ex Parte Communications shall not include any communications with staff of the Office of Ethics, Compliance and Oversight or the Office of General Counsel liaison to the Commission.

Hearing Officer means such person as may be appointed by the Hearing Panel pursuant to Rule 12(f) to conduct proceedings and issue reports and recommendations on matters referred by the Hearing Panel relative to a Complaint. To serve as Hearing Officer, the candidate must be and have been a member of The Florida Bar in good standing for the preceding five years. A member of the Commission may serve as a Hearing Officer if otherwise qualified, but cannot have participated in or attended any Executive Session at which the Complaint for which he or she is appointed to serve as Hearing Officer was discussed.

Hearing Panel means a division of the Commission vested with the authority to receive and hear Complaints after a finding of Probable Cause by the Commission, to recommend a finding of violation of the Code to the full Commission, dismiss Complaints, and conduct such other proceedings as necessary or ancillary to its duties under the Code and these Procedures. The Hearing Panel shall be comprised of at least three members of the Commission who did not participate in or attend any Executive Session at which the Complaint for which they are appointed to serve on the Hearing Panel was discussed. Decisions within the authority vested in the Hearing Panel under these Procedures are not reviewable by the full Commission.

Hotline tip means any information related to an alleged violation of the Code.

Inspector General means the City of Jacksonville Inspector General's Office, including the Inspector General and members of the Inspector General's staff.

Investigator means the Ethics Director, a member of the Office of Ethics, Compliance and Oversight, the Council Auditor, the Office of General Counsel liaison to the Commission, the Inspector General, one or more members of the Commission or any other appropriate person or municipal agency who is authorized by these Procedures or the Code to conduct an investigation into a Complaint.

Legal Sufficiency refers to Complaints that are deemed legally sufficient if the Complainant sufficiently alleges facts which, if true, would constitute a violation of the Code.

Probable Cause means that the facts and circumstances are sufficiently strong to support a reasonable belief that the Respondent had committed a violation of the Code.

Respondent means the individual who is the subject of the Complaint.

Self-Initiated Complaint means a Complaint instituted by the Ethics Commission in accordance with Code § 602.921 and Rule 8.

Special Ethics Counsel means the individual appointed by the Complaints Committee to conduct appropriate investigation, gather and present evidence before the Commission (or any division thereof) with respect to a

Complaint, and otherwise advise the Complaints Committee in connection with the prosecution of a Complaint. Any individual as set forth in Rule 11 may serve as Special Ethics Counsel.

Sworn Complaint means a Complaint initiated by the receipt of a Complaint which is signed by a Complainant under oath and otherwise compliant with Rule 5(b).

- (d) **Amendment to Procedures.** These Procedures may be amended at any regular meeting by a majority vote of the Commission, provided that the amendment has been submitted in writing (1) at the previous regular meeting or (2) to the Ethics Director and Office of General Counsel liaison to the Commission at least 10 days prior to the Ethics Commission meeting at which the Procedures will be amended. For amendments submitted under Rule 1(d)(2), the Office of Ethics, Compliance and Oversight shall transmit the proposed amendments to all members of the Commission before the Commission meeting at which the Procedures will be amended. Amendments to the Procedures govern all future proceedings of the Commission, including those proceedings on pending cases.

Rule 2 – Time Periods and Statute of Limitations.

- (a) **Computation of Time.** In computing any period of time prescribed or allowed by these Procedures: exclude the day of the event that triggers the period; count every day, including intermediate Saturdays, Sundays, and legal holidays; and include the last day of the period, but if the last day is a Saturday, Sunday, or holiday for which the City of Jacksonville is closed, the period continues to run until close of business on the next day that is not a Saturday, Sunday, or holiday for which the City of Jacksonville is closed.
- (b) **Statute of Limitations.** No action may be taken on a Complaint filed more than two years after the violation is alleged to have occurred unless a person, by fraud or other device, prevents discovery of the violation. (Section 602.939). Notwithstanding anything else in these Procedures, a Complaint alleging prevention of discovery of a violation must allege specific facts supporting that conclusion. A Complaint that is filed more than two years after the violation is alleged to have occurred and does not allege specific facts to support a finding that fraud or other device prevented discovery of the alleged violation shall be considered legally insufficient and may be returned by the Ethics Director pursuant to Rule 6(a).

- (c) **Extending or Shortening Time.** Other than Rule 2(b), the periods of time in these Procedures are not jurisdictional and the Complaints Committee, Hearing Panel, or the relevant division's Chairs may (1) extend periods of time for good cause, (2) shorten periods of time with the consent of the person subject to such period of time, and (3) shorten periods of time without the consent of the person subject to such period of time when the Complaints Committee, Hearing Panel, or the relevant division's Chair decides the passage of time could reasonably be expected to render moot the ultimate disposition of the matter by the Commission, Hearing Panel, or Complaints Committee, so long as the relevant authority decides the shortened period of time provides reasonable time under the circumstances.

Rule 3 – Filing and Serving Documents; Email Transmissions.

Documents under these Procedures shall be filed with the City of Jacksonville's Office of Ethics, Compliance and Oversight, and served, when service is required, by email, mail, hand delivery, or any combination thereof, except where specifically provided otherwise herein.

Rule 4 – Presiding Officer of Hearing Panel.

For purposes of proceedings under these Procedures before the Hearing Panel, the presiding officer shall be the Chair of the Commission or, in the event the Chair is unavailable, the Vice Chair of the Commission. The presiding officer may appoint another Commission member to serve as presiding officer for any reason in his or her discretion.

Rule 5 – Procedures Upon Receipt of a Complaint of Violation of the Code.

- (a) **Safeguarding Confidential Materials.** Upon receipt of a Complaint, the Office of Ethics, Compliance and Oversight shall print on the face thereof the date on which the Complaint was received in the Office of Ethics, Compliance and Oversight. Each Complaint received shall be assigned a control number which shall be entered on the Complaint itself and on a folder marked confidential in which the Complaint shall be filed so long as it remains Confidential. Any document related to the Complaint shall be filed in the Complaint file.
- (b) **Technical and Clerical Review for a Sworn Complaint.** Upon receipt of a Sworn Complaint, the Ethics Director shall review the Complaint to ensure that the proper Sworn Complaint form has been used, that all the information required has been provided, that only one Respondent has been named in each Sworn Complaint form submitted, and that the Sworn Complaint has been properly

signed by the Complainant under oath. One or more persons may sign a Sworn Complaint under oath; however, when the Sworn Complaint is to be filed under oath in a representative capacity on behalf of an incorporated association or group, the Sworn Complaint shall include sufficient information to indicate the authority of the person signing the Sworn Complaint to file such a Sworn Complaint on behalf of the association or group. If the Complaint is filed on behalf of an unincorporated group or association, the person(s) signing the Complaint shall be considered to be the Complainant(s) rather than the group or association. If the Sworn Complaint lacks any of the foregoing or is otherwise incomplete, a copy of the Sworn Complaint shall be returned to the Complainant identifying the defect.

- (c) **Assistance.** The Ethics Director or the Ethics Deputy Director shall provide assistance or information to persons seeking to file a Complaint, but shall not solicit or discourage the filing of a Complaint.
- (d) **Transmittal of Sworn Complaint to Respondent.** Except as provided otherwise herein, a copy of the original Sworn Complaint shall be transmitted to the Respondent by hand delivery or by certified mail, return receipt requested, by the Office of Ethics, Compliance and Oversight within ten days of its receipt. Subsequent sworn amendments to the Sworn Complaint shall be transmitted to the Respondent within five days of their receipt. If the Respondent submits a written request to the Office of Ethics, Compliance and Oversight for transmittal by any other means, the Office of Ethics, Compliance and Oversight may, at the Ethics Director's discretion, use the requested means, use hand delivery, or use certified mail. The Ethics Director shall transmit the Sworn Complaint with a cover letter that includes (without limitation) information on access to the Commission's Procedures, ways to contact the Commission, and information on how to submit documents or settlement proposals. The Ethics Director may elect, with the permission of the Chair of the Complaints Committee, to delay service of the Sworn Complaint in any matter where service of the Sworn Complaint on the Respondent would interfere with an investigation by another state or municipal agency or for other good cause. In such event, the Ethics Director shall, at the next scheduled Executive Session of the Complaints Committee, inform the Complaints Committee of the decision to delay service. The Complaints Committee may review the decision to delay service and decide, by majority vote, whether to affirm or reverse the delay of service.
- (e) **Submissions to the Commission.** The Respondent and/or his or her counsel may, in their discretion and at any time during any stage of the Commission's proceedings, make written submissions to the Commission, which may include

proposals to resolve Complaints pursuant to Rule 17, by filing those submissions with the Office of Ethics, Compliance and Oversight.

- (f) **Complaints Within 15 Days of Election Returned.** Any Complaint against a candidate in a general, special, or primary election that is received within the fifteen days immediately preceding the date of that election, will be returned by the Office of Ethics, Compliance and Oversight to the person filing the Complaint, with an explanation of why the Complaint is being returned without any action being taken by the Commission. A Complaint returned pursuant to this provision and subsequently refiled after the election shall be deemed to have been filed on the date the Complaint was first submitted to the Office of Ethics, Compliance and Oversight.
- (g) **Probable Cause Determination.** Complaints that are not otherwise disposed of, shall then proceed to subsequent investigation pursuant to these Procedures and, if applicable, consideration by the Complaints Committee and Commission to determine whether Probable Cause exists that a violation of the Code occurred, in accordance with Rule 11.

Rule 6 – Review for Sufficiency of Allegations of Violations of the Code and Order of Preliminary Investigation For Complaints.

- (a) **Review for Legal Sufficiency and/or Jurisdiction.** After the Complaint has been received, the Complaint shall be reviewed by the Ethics Director in order to determine whether the Commission has jurisdiction over the Complaint; that is, whether the Complaint is one concerning a violation of the Code that occurred within the statute of limitations (Section 602.939). If the facts in the Complaint (1) fail to allege a violation of the Code, (2) allege a violation of state ethics laws or dual jurisdiction under state and local ethics laws, or (3) a violation of the Code that occurred wholly outside the statute of limitations, the Ethics Director may, with notice to the Complaints Committee and the approval of its Chair, return the Complaint to the Complainant with notice pursuant to Rule 6(b). Complaints need not be as precise as would be required by the rules of civil procedure in a court of law and shall be deemed sufficient for purposes of Rule 6(a) if the Complainant sufficiently alleges facts which, liberally construed and if true, would constitute a violation of the Code. A Complaint shall not be insufficient because it is based upon evidence which would be hearsay evidence in a court of law. In order to make this determination, the Ethics Director may request additional information from the Complainant, consult with the Office of General Counsel liaison to the Commission, and obtain information from public records or otherwise.

- (b) **Notice of Return.** If a Complaint is returned pursuant to Rule 6(a), the Ethics Director shall provide written notice informing the Complainant of the reason for the return (whether Rule 6(a)(1), 6(a)(2), or 6(a)(3)). If a Complaint is returned pursuant to Rule 6(a)(2)), the notice of return shall include instructions on how to file a Complaint with the Florida Commission on Ethics. All notices pursuant to Rule 6(b) shall contain the following language in all capital letters and 14-point font: YOU MAY SEEK REVIEW OF THE DECISION TO RETURN YOUR COMPLAINT PURSUANT TO RULE 6(c) OF THE COMPLAINT PROCEDURES OF THE JACKSONVILLE ETHICS COMMISSION, AVAILABLE AT [Ethics Director to insert current website address for these Procedures]. THE PROCEDURES IMPOSE IMPORTANT DEADLINES AND OTHER REQUIREMENTS THAT YOU MUST CHECK IMMEDIATELY TO AVOID WAIVER OF REVIEW.
- (c) **Review of Rule 6(a) Return.** If a Complaint is returned pursuant to Rule 6(a), the Complainant may—by written request filed with the Office of Ethics, Compliance and Oversight within thirty days of the Ethics Director’s transmittal of the notice of return—seek review by the Complaints Committee. The written request may include additional argument and evidence. In such event, the decision to return the Complaint shall be reviewed by the Complaints Committee at an Executive Session, at which the Complaints Committee shall decide, by majority vote, whether to affirm or reverse the decision to return the Complaint. The Complaints Committee shall review the Ethics Director’s decision without deference (as if deciding the matter for the first time). If no written request for review pursuant to this Rule 6(c) is received by Office of Ethics, Compliance and Oversight within thirty days of the Ethics Director’s transmittal of the notice of return, the Ethics Director’s return shall constitute final action of the Commission and the Complaint and all documents related thereto shall become a public record and constitute a public report.
- (d) **Preliminary Investigation.** If the Ethics Director finds that the Complaint is sufficient to invoke the jurisdiction of the Commission, the Ethics Director shall, after consultation with and permission of the Chair of the Complaints Committee or, if he or she is unavailable, the Vice-Chair, (1) commence a preliminary investigation of the Complaint, (2) refer it to any other agency whose jurisdiction or purview is appropriate, or (3) prepare it for Complaints Committee consideration. The Chair of the Complaints Committee may schedule an Executive Session of the Complaints Committee, as appropriate. In the event of a referral to another agency, pursuant to Code § 602.938, the Complaints Committee may dismiss or stay any consideration of the matter until the conclusion of the other agency’s actions on the matter, and shall otherwise avoid

interfering with any ongoing criminal investigation or prosecution or any investigation or proceeding of the Florida Commission on Ethics.

- (e) **Executive Sessions.** If an Executive Session is scheduled, the Complaint shall be brought before the Complaints Committee in Executive Session with the recommendations of the Ethics Director, including (without limitation) recommendations for appointments of the Investigator and Special Ethics Counsel. The Complaints Committee may find the Complaint to be sufficient and order an investigation; may find the Complaint to be insufficient, dismiss it, and notify the Complainant that no investigation will be made; or may take such other action as may be appropriate. In any case where a Complaint is found legally insufficient and dismissed by the Complaints Committee, a summary of the reasons for dismissing the Complaint together with the Complaint itself and all documents related thereto shall become a public record and constitute a public report.
- (f) **Personnel Actions.** When an Employee of the City or one of its agencies is alleged to have violated the Code and, based on substantially the same set of facts, is subject to an ongoing disciplinary action by the City or one of its agencies, pursuant to Code § 602.938, the Complaints Committee shall stay consideration of a Complaint until the conclusion of the personnel proceeding. Nothing herein shall abridge any rights such an employee may have to collective bargaining or Civil Service Rules.

Rule 7 – Withdrawal of Complaints.

After a Complaint has been determined to be sufficient to invoke the jurisdiction of the Commission, the Commission may permit the Complainant(s) to withdraw the Complaint. Prior to a finding of Probable Cause, this authority is vested in the Complaints Committee. After a finding a Probable Cause, this authority is vested in the Hearing Panel. Withdrawal shall be requested in writing and shall be signed by the Complainant(s) and sworn before a notary public, stating the facts and circumstances constituting good cause for withdrawal of the Complaint. The Ethics Director shall prepare a recommendation regarding disposition of the request, which shall be given to the relevant division of the Commission together with the request. "Good cause" shall be determined based upon the legal sufficiency or insufficiency of the Complaint to allege a violation of the Code, the stage in disposition of the Complaint at the time the request was received, whether the Complaint should proceed in the judgment of the relevant division of the Commission despite the Complainant's wishes, the reasons given by the Complainant(s) for wishing to withdraw the Complaint, and any other considerations important to the Commission. If withdrawal is permitted, the relevant

division of the Commission shall order the Complaint dismissed and shall proceed as if the Complaint had been found insufficient under Rule 6(e). Whether or not the Commission allows withdrawal of the Complaint, the Commission may also proceed with the Complaint on their own initiation, subject to self-initiation Procedures.

Rule 8 – Self-Initiation of Complaints by the Commission.

The following process shall be followed for the Commission to self-initiate a Complaint against a city Employee or Official, or any other person subject to the Code.

- (a) **Executive Session.** Pursuant to Fla. Stat. § 112.324, any discussions by a Commission member about initiating an investigation against any person subject to the Code shall be initiated in either an Executive Session of the Complaints Committee or of the Commission as a whole. The Commission member desiring to engage in such discussions shall request, through the Office of Ethics, Compliance and Oversight, that such a meeting be scheduled or that the discussion be added to the agenda for the next scheduled meeting.
- (b) **Executive Session of the Complaints Committee.** The Complaints Committee shall handle the initial discussions and investigations of any Complaint matters in an Executive Session. After deliberation(s), the Complaints Committee shall make a motion and a written recommendation to the entire Commission that: (1) a proposed Complaint is determined to be legally insufficient or (2) a Complaint is determined to be legally sufficient and that the Commission should self-initiate a Sworn Complaint.
- (c) **Assistance to the Complaints Committee.** The initial recommendation of the Complaints Committee shall be done with the assistance of the Ethics Director and the Office of General Counsel liaison to the Commission.
- (d) **Notice of Complaints Committee Recommendation to Respondent.** After the Complaints Committee's recommendation vote, a copy of such written recommendation containing a statement of the allegation(s) shall be provided to the Respondent at least ten days prior to the meeting of the Executive Session of the Commission when the Commission will consider whether to self-initiate a Complaint.
- (e) **Transmittal of Complaint to Executive Session of the Commission.** The recommendation of the Complaints Committee shall be considered by the Commission as a whole, at which time the Commission shall either: (1) vote to

self-initiate a Complaint alleging a violation of the Code, which such vote shall require a minimum of six members of the Commission voting in the affirmative of such action or (2) otherwise dispose of a Complaint. In the event a Self-Initiated Complaint is approved by the Commission, a Sworn Complaint form, as is filed by citizens for Sworn Complaints, shall be filed and signed by the Chair of the Commission or, if the Chair votes against self-initiating, by the Vice Chair, Complaints Committee Chair, or senior member of the Commission who voted in favor of self-initiating. The Self-Initiated Complaint then shall be referred to the Complaints Committee for such further proceedings as any other Sworn Complaint.

- (f) **Respondent's Right to Attend Executive Session of the Commission.** The Respondent and/or his or her counsel shall be permitted to attend the Executive Session of the Commission where consideration as to whether to self-initiate a Complaint will be determined. The Respondent and/or his or her counsel may, in their discretion, make a written and/or oral statement to the Commission prior to the Commission's vote on whether to self-initiate a Complaint. The Commission may excuse the Respondent and his/her counsel at any time before and after the Respondent has been heard.
- (g) **Transmittal of Complaint to Respondent.** Except as provided otherwise herein, a copy of the Sworn Complaint shall be transmitted to the Respondent by hand delivery or by certified mail, return receipt requested, by the Office of Ethics, Compliance and Oversight within ten days of the Commission's Executive Session meeting where the Commission approves commencement of a Self-Initiated Complaint. If the Respondent submits a written request to the Office of Ethics, Compliance and Oversight for transmittal by any other means, the Ethics Director may, at his or her discretion, use the requested means, use hand delivery, or use certified mail.

Rule 9 – Initiation of Investigations Based on Hotline Tips or Complaints

- (a) **Receipt and Review of Hotline Tips or Complaints.** The Office of Ethics, Compliance and Oversight shall review Hotline tips or Complaints and report them to the Complaints Committee. Hotline tips shall be treated as anonymous if the Complainant does not identify himself or herself and does not provide any identifying information. In accordance with Fla. Stat. § 112.324(2)(e), identifying information provided by a Complainant will become public record when the Complaint becomes a public record pursuant to these Procedures and applicable law. Hotline tips may relate to various issues within the City, and the Office of Ethics, Compliance and Oversight may coordinate contact with the appropriate

City department. The Ethics Director may promulgate additional operational procedures to regulate the Hotline and processing of Hotline tips.

- (b) **Presentation to Complaints Committee.** When the Ethics Director presents a Hotline tip or Complaint to the Complaints Committee for review, he or she shall provide a recommendation. After review of the Complaints Committee, Hotline tips may be further investigated and Complaints shall be processed in accordance with Rule 6 or, if applicable, Rule 8.
- (c) **Hotline Tip or Other Complaint Procedure.** Unless disposed otherwise in accordance with these Procedures, all Hotline tips and Complaints shall be reviewed, considered and determined by the Complaints Committee for further investigation, action or disposal as follows: (1) if it's not a violation of the Code, it shall be disposed of by the Complaints Committee; (2) if it's an alleged violation of another jurisdiction's purview, it may be referred to the appropriate agency by the Complaints Committee, if applicable and where appropriate; (3) if it's an alleged violation of the Code, it may be further investigated pursuant to Rule 10; or (4) otherwise dismissed by the Complaints Committee pursuant to Rule 17.

Rule 10 – Investigations

- (a) **Investigations.** At the discretion of the Chair of the Complaints Committee, investigations of any matters not referred to an outside agency may be conducted by the Office of Ethics, Compliance and Oversight, by the Council Auditor, by the Office of General Counsel liaison to the Commission, by the Inspector General, by one or more members of the Complaints Committee, or by any other appropriate person or municipal agency as provided for in the Code. In the event a member of the Commission serves as the Investigator, such member shall not have served on the Complaints Committee at the time of the Probable Cause finding for the particular Complaint for which the Investigator is appointed or on the Hearing Panel for that Complaint.
- (b) **Scope of Investigation.** Investigations shall be limited to the allegations of the Complaint or the Hotline tip, but shall include an investigation of all facts and persons related to the Complaint or tip at issue.
- (c) **Evidence Unrelated to the Complaint.** If, during the course of an investigation, the Investigator discovers evidence of a wrongful act not materially related to the Complaint or tip at issue or facts giving the Investigator reason to suspect a different potential violation of the Code, the Investigator shall submit such evidence and/or facts to the Complaints Committee in a separate Investigator's

report. The Investigator shall not further investigate such wrongful act or potential violation(s) without further direction from the Complaints Committee. Upon receipt of a separate Investigator's report containing such evidence or facts, the Complaints Committee shall: (1) as soon as practicable forward evidence of the commission of a crime or other wrongful act to the appropriate disciplinary or law enforcement official and/or (2) treat potential violations of the Code in the same manner as a Hotline tip. If such official or if the Investigator wishes to file a Sworn Complaint with the Commission, he or she may do so and said Sworn Complaint shall be received and considered by the Commission in the same manner as any other Sworn Complaint. Investigator's reports pursuant to Rule 10(c) shall be maintained as part of the Confidential file with the information treated as a Hotline tip, and shall be transmitted to the Respondent together with the information required by Rule 8(d).

- (d) **Investigator Contacts with Potential Witnesses.** The Investigator shall inform the person being interviewed of the Confidential nature of the investigation and of the Complaint, unless the Respondent has waived confidentiality in writing.
- (e) **Investigator to be Impartial.** An Investigator shall strive to be impartial and unbiased in the conduct of the preliminary investigation. It is the duty of the Investigator to collect all evidence materially related to the allegations of the Complaint, whether such evidence tends to prove or disprove the allegations. If an Investigator feels that for any reason he or she cannot be impartial or unbiased during the investigation then such Investigator shall so notify the Ethics Director or Chair of the Complaints Committee and shall immediately discontinue working on the investigation. If the Complaints Committee feels that the Investigator cannot be unbiased or impartial at any point in time during the preliminary investigation, the Complaints Committee shall terminate any further investigation by the Investigator. The Complaints Committee may also terminate any further investigation by the Investigator if at any time there is the appearance of bias or partiality. No Complainant may serve as an Investigator while his or her Complaint is active before the Commission. The Investigator serves at the pleasure of the Complaints Committee, which may relieve or replace an Investigator for any reason at any time.
- (f) **Investigator's Report.** Upon the completion of either a preliminary investigation or investigation, the Investigator shall report to the Complaints Committee in an Executive Session.
- (g) **Investigatory File.** The Ethics Director shall maintain a Confidential investigatory file in the Office of Ethics, Compliance and Oversight with the

assistance of the Investigator, if the Investigator is someone other than the Ethics Director.

- (h) **Special Ethics Counsel.** The Complaints Committee shall appoint a Special Ethics Counsel to present the matter before all divisions of the Commission. The Special Ethics Counsel shall be the Ethics Director, an attorney member of the Office of Ethics, Compliance and Oversight, a member of the Office of General Counsel, or a member of The Florida Bar appointed by the Complaints Committee. The Special Ethics Counsel represents the Commission in its prosecutorial function. The Office of General Counsel liaison to the Commission may serve as Special Ethics Counsel only if the General Counsel assigns another lawyer to advise the Hearing Panel during the public hearing.

Rule 11 – Procedure Leading to Probable Cause

- (a) **Commission to Vote.** Unless a Complaint is otherwise resolved by the Complaints Committee, the Commission shall conduct an Executive Session for a final vote on whether there is Probable Cause to move forward on an alleged violation pursuant to a Complaint. The Respondent shall have a right to be heard at the Executive Session before the vote of the Commission is taken. At the Executive Session, Respondent may be represented, accompanied and/or advised by counsel.

- (b) **Probable Cause Determination.**

- (1) **Notification of Completion of Investigation.** When the Investigator's report is completed, the Office of Ethics, Compliance and Oversight shall notify the Respondent that the report is completed and shall send to the Respondent a copy of the investigation report. The investigatory file and Complaint file shall be open for inspection by the Respondent and the Respondent's counsel, and copies may be obtained at no more than cost.

- (2) **Time to Review Report.** Within fourteen days from the date of transmittal of the Investigator's report, the Respondent may file with the Office of Ethics, Compliance and Oversight a written response to the Investigator's report, which may include a proposal to settle or otherwise resolve the matter pursuant to Rule 17.

- (3) **Special Ethics Counsel's Recommendation.** The Special Ethics Counsel shall review the Investigator's report and shall make a written recommendation to the Complaints Committee for the disposition of the

Complaint. If the Special Ethics Counsel recommends that a public hearing be held, the recommendation shall include a statement of what charges shall be at issue at the hearing. A copy of the recommendation shall be furnished to the Respondent. Within fourteen days from the date of transmittal of the Special Ethics Counsel's recommendation, the Respondent may file with the Office of Ethics, Compliance and Oversight a written response to the recommendation.

(4) **Review Hearing.** The Complaints Committee shall meet in Executive Session to review the Investigator's report, Special Ethics Counsel's recommendation, and any responses. At this review hearing, the Complaints Committee may (A) continue its determination to allow further investigation; (B) issue a written order dismissing the Complaint if it finds no Probable Cause to believe that a violation of the Code has occurred, concluding the matter before the Commission; (C) refer the Complaint to the full Commission (with or without a recommendation) to determine Probable Cause; or (D) take such other action as it deems necessary to resolve the Complaint, consistent with due process of law.

(5) **Probable Cause Hearing.** If the Complaints Committee refers the Complaint to the full Commission to determine Probable Cause, the Commission shall consider the Complaint in Executive Session. The Respondent, the Complainant(s), their respective counsel, and the Special Ethics Counsel shall be permitted to attend the Probable Cause hearing before the Commission. Notice of the hearing shall be sent to the Respondent, Complainant(s), and Special Ethics Counsel at least fourteen days before the hearing.

(6) **Scope of Probable Cause Determination.** The Probable Cause determination is made by simple majority vote of the full Commission at the conclusion of the preliminary investigation of the Complaint and the conclusion of all proceedings before the Complaints Committee. The Respondent and the Special Ethics Counsel shall be permitted to make brief oral arguments to the Commission before a finding of Probable Cause.

(7) **Probable Cause Hearing Outcomes.** At its meeting to determine Probable Cause, the Commission may: (A) continue its determination to allow further investigation; (B) issue a written order dismissing the Complaint if it finds no Probable Cause to believe that a violation of the Code has occurred, concluding the matter before the Commission; (C) refer the Complaint for a final, public hearing before the Hearing Panel pursuant to Rule 11(c); or (D) take such other action as it deems necessary to resolve the Complaint, consistent with due process of law.

(8) **Consideration for Probable Cause Determination.** The Commission's determination shall be based upon the Investigator's report, the Special Ethics Counsel's recommendation, the Complaint, other evidence or statements received from any participant at least seven days before the Probable Cause Hearing, and staff recommendations, as well as any oral arguments made at the hearing. No testimony or other evidence will be accepted at the hearing. In making its determination, the Commission may consider:

(A) The sufficiency of the evidence against the Respondent, as contained in the record;

(B) The admissions and other stipulations of the Respondent, if any;

(C) The nature and circumstances of the Respondent's actions;

(D) The expense of further proceedings; and

(E) Such other factors as it deems material to its decision.

(c) **Finding of Probable Cause.** If the Commission votes in the affirmative that there is Probable Cause to proceed, the Commission shall determine what charges shall be at issue for the hearing and the matter shall then proceed in accordance with these Procedures to a Public Hearing before the Hearing Panel.

Rule 12 – Public Hearing Procedures

(a) Counsel at the Public Hearing

(1) **Respondent.** Respondent may appear on his or her own behalf or may be represented by a lawyer. Subsequent to initial transmittal of the Complaint, all notices and communications to a Respondent represented by a lawyer shall be made through the Respondent's lawyer.

(2) **Complainant.** To the limited extent the Complainant is entitled to participate or observe Commission proceedings, the Complainant may be represented by legal counsel. All notices and communications to a Complainant represented by a lawyer shall be made through Complainant's lawyer.

(b) **Motions to Dismiss for Lack of Jurisdiction.** Within a reasonable time before a public hearing is to be held, Respondent may file with the Office of Ethics, Compliance and Oversight a written motion to dismiss the Complaint for lack of

jurisdiction, which motion shall state with particularity the grounds therefore. The Respondent shall simultaneously transmit a copy of any such motion to the Special Ethics Counsel. The presiding division shall meet to consider and resolve the motion to dismiss. If the presiding division finds that the Commission has jurisdiction over matters alleged in the Complaint, it shall deny Respondent's motion with respect to those allegations and shall continue its proceedings. If the presiding division finds that the Commission has no jurisdiction over matters alleged in the Complaint, it shall issue a written decision ordering the dismissal of the Complaint with respect to those allegations. The Special Ethics Counsel and Respondent may attend and provide oral argument at any meeting at which a division of the Commission will vote to resolve a motion to dismiss under Rule 12(b). A motion under Rule 12(b) does not operate to stay any proceedings before the Commission, any division, or a Hearing Officer.

- (c) **Notification of Manner of Disposition.** Upon the Hearing Panel's ordering a public hearing of a Complaint, the Office of Ethics, Compliance and Oversight shall transmit the Hearing Panel's scheduling order, which shall include the deadline for filing a motion to dismiss, to the Special Ethics Counsel, Complainant, and Respondent.
- (d) **Parties to Public Hearings.** The person against whom the Commission has found Probable Cause shall be the Respondent. Respondent shall be the only party unless consolidation of Complaints is granted. The Special Ethics Counsel shall be a full participant in the proceeding and shall present all the evidence relevant to the cause that was produced by the preliminary investigation and such additional evidence as may be obtained through further investigation.
- (e) **Public Hearing Procedures.**

(1) **Presentation of the case.** The Special Ethics Counsel shall present his or her case first. Respondent or his or her counsel may then present his or her case. Each member of the Hearing Panel may ask questions of any person presenting a case and of any witness, including the Respondent. Rebuttal evidence may be permitted in the discretion of the Hearing Panel. Either the Special Ethics Counsel or the Respondent may ask, for good cause shown, that the hearing be recessed for further proceedings in the event that such are indicated, and such recess may be granted in the discretion of the Presiding Officer.

(2) **Opening and closing statements.** Opening and closing statements may be presented by the Special Ethics Counsel and the Respondent or his or her

counsel. The Special Ethics Counsel shall proceed first, followed by the Respondent. The Special Ethics Counsel may make a rebuttal closing statement.

(3) **Evidence.** Stipulations may be received and are encouraged as to uncontested issues. Oral evidence may be taken only on oath or affirmation. The Respondent and the Special Ethics Counsel shall have the right to present relevant evidence, to cross-examine witnesses within the scope of their direct testimony, and to impeach any witness on non-collateral matters regardless of which participant first called the witness to testify. Any relevant evidence may be admitted, and the hearing shall not be conducted according to technical rules relating to evidence or witnesses. Hearsay evidence may be used to supplement or explain other evidence, but only to the extent the Presiding Officer determines the hearsay to be reliable. The rules as to attorney-client or other privileges shall be effective to the same extent that they appear in the Florida Evidence Code. Irrelevant or cumulative evidence may be excluded at the discretion of the Presiding Officer. Affidavits shall generally not be admissible, but may be admitted for such weight as is reasonable if the affiant refuses or is unavailable to testify as defined in the Florida Evidence Code. Any relevant evidence regarding an admission made by the Respondent outside of the public hearing, if such evidence is given by a person with personal knowledge of the statement, is not hearsay and shall be admitted. The rule of sequestration of witnesses may be invoked by the Presiding Officer in his or her discretion, on his or her own motion or at the request of any participant.

(4) **Recording of the proceedings.** The proceedings at a public hearing shall be recorded by electronic means in the same manner that all public meetings of the Commission are recorded. No transcript shall ordinarily be prepared unless requested and paid for in advance by the Respondent. Nothing in these Procedures shall be construed to prevent the Respondent from providing a court reporter for a public hearing at his or her own expense.

(5) **Scheduling Order.** At the discretion of the Presiding Officer, the scheduling order may include allocated time for each participant, as well as other matters.

(f) Referral to Hearing Officer.

(1) The Hearing Panel may, in its discretion and by majority vote, appoint a Hearing Officer and refer to such Hearing Officer any evidentiary or non-evidentiary matter relative to a Complaint. The Hearing Officer may conduct such proceedings as he or she deems appropriate and shall follow all Procedures that

would apply if the Hearing Panel handled the referred matter, including (without limitation) Rule 14, except that a Hearing Officer does not have authority to consider resolutions pursuant to Rule 17.

(2) In proceedings before a Hearing Officer, the Hearing Officer acts as Presiding Officer and Hearing Panel, and the Hearing Officer shall submit a report and recommendation to the Hearing Panel on each dispositive matter within the Hearing Officer's referral. If a Complaint is referred to a Hearing Officer to handle the Public Hearing and recommend a final disposition of the Complaint, the Hearing Officer shall submit his or her report to the Hearing Panel within thirty days after the conclusion of the hearing or within such extended period of time as may be allowed by the Presiding Officer of the Hearing Panel. The Hearing Officer's report regarding recommendation of final disposition shall include: (A) findings of fact as to each violation of the Code of which the Commission found Probable Cause; (B) recommendations as to whether the Respondent should be found in violation of the Code, justifying disciplinary measures; (C) recommendations as to the disciplinary measures and/or civil fines to be imposed by the Hearing Panel; (D) a statement of any past disciplinary measures as to the Respondent that are on record with the Office of Ethics, Compliance and Oversight or that otherwise become known to the Hearing Officer through evidence during the course of the proceedings; and (E) a statement of costs incurred and recommendations as to the manner in which such costs should be taxed, if authorized by the Code.

(3) The Presiding Officer of the Hearing Panel shall review non-dispositive reports and recommendations from Hearing Officers. The full Commission shall review dispositive reports and recommendations from Hearing Officers. The Commission shall not reject or modify findings of fact made by a Hearing Officer unless a review of the entire record demonstrates that the findings were not based on competent, substantial evidence or that the proceedings on which the findings were based did not comply with the essential requirements of law. The Commission shall review legal conclusions and recommendations of discipline without deference (as if deciding the matter for the first time). In the discretion of the Presiding Officer of the Hearing Panel, the Commission may allow presentation of argument, written or oral. No additional evidence may be submitted after the conclusion of the Public Hearing before the Hearing Officer. Upon receipt of a Hearing Officer's report, the Presiding Officer of the Hearing Panel shall schedule a public hearing before the Commission to consider whether to adopt, modify, or reject, in whole or in part, the Hearing Officer's report and recommendations as the Public Report of the Commission. In the notice scheduling that public hearing, the Presiding Officer of the Hearing Panel shall

indicate what additional argument the Commission will consider (if any) and set deadlines for written submissions (if allowed).

(4) Where a Complaint is decided by the Hearing Panel without referral to a Hearing Officer, the Hearing Panel's (A) non-dispositive decisions and (B) decision finding no violation of the Code, are not reviewable by the full Commission except as allowed by Rule 17(b). If the Hearing Panel rules that an existing Code provision has been violated based on Clear and Convincing Evidence, the Hearing Panel shall prepare a report and recommendation to the full Commission the same way that a Hearing Officer would under Rule 12(f)(2). The Commission shall review the Hearing Panel's report the same way it would a Hearing Officer's report under Rule 12(f)(3).

(g) **Transmittal of Public Report.** Following the conclusion of the hearing, a public report shall be drafted and agreed upon by a majority of the Hearing Panel or Commission (as appropriate). Any member not in the majority may draft and file a dissent, or may simply note that he or she dissents. The public report shall be signed by the Presiding Officer, shall be transmitted to the Respondent, Special Ethics Counsel, and Complainant, and shall be made available to the public. Both the Respondent and the Special Ethics Counsel may, at the discretion and within such time designated by the Presiding Officer, present written proposed public reports to assist the Commission in its deliberations and preparation of the public report.

Rule 13 – Confidentiality

(a) **Proceedings Confidential.** Except as otherwise provided in these Procedures or by law, the Complaint and Commission activities, proceedings, and documents relating to the Complaint shall be confidential until either:

- (1) Confidentiality is waived in writing by the Respondent; or
- (2) The Complaints Committee orders the Complaint dismissed; or
- (3) The Complaints Committee makes a finding of Probable Cause.

When (1), (2), or (3) occurs, all materials relating to the Complaint shall become public records available to the public as provided in Chapter 119, Florida Statutes, except to the extent the materials are otherwise exempted from disclosure by law or court order.

(b) **Communication to Parties.** The Confidentiality provided by this rule shall not prohibit the Commission or the Office of Ethics, Compliance and Oversight from

advising the Respondent, Special Ethics Counsel, or Complainant about the status of the Complaint proceeding.

Rule 14 – Disqualification of Commission Members.

- (a) **Disqualification in General.** Commission members shall be disqualified from sitting as a member of the Commission at either the Probable Cause hearing or the final public hearing for bias, prejudice, or conflict of interest. Disqualification may be raised by the Complainant, Respondent, Special Ethics Counsel or by any member or advisor of the Commission.
- (b) **Time limitation.** Unless good cause is shown, all motions for disqualification shall be filed with the Office of Ethics, Compliance and Oversight at least five days prior to the hearing at which the member is expected to participate. The motion shall be accompanied by a sworn affidavit stating the particular facts and reasons for disqualification.
- (c) **Standard.** The motion shall be ruled on by the Commission member whose disqualification is sought (after consultation with the Office of General Counsel liaison to the Commission) and, unless the motion is denied as untimely, the ruling shall be based on whether the motion and affidavit establish that (1) the Commission member is in fact not fair or impartial in the case or (2) a Florida Statute, Code provision, or other applicable law requires the Commission member's disqualification. In ruling on the motion to disqualify, the Commission member may consider the truth of the facts alleged in support of the motion.
- (d) **Automatic Disqualification.** Any member of the Commission shall recuse him or herself on his or her own motion on all matters relating to a Complaint pending against the person who appointed him or her to the Commission, or against any particular member of a collegial body who appointed him or her, or against any relative by blood or marriage as defined in Fla. Stat. § 112.3135(1)(d) or against any persons with whom the member does business within the meaning of Fla. Stat. § 112.313(3), or with whom the member has an employment or contractual relationship within the meaning of Fla. Stat. § 112.313(7).

Rule 15 – Ex Parte Communications.

- (a) **Ex Parte Communications Disfavored.** A Commission member who is not acting as Investigator or Special Ethics Counsel shall not initiate nor consider any Ex Parte Communication relative to the merits of a pending Complaint that would be required to be disclosed pursuant to Rule 15(b).

- (b) **Ex Parte Disclosure.** A Commission member shall disclose Ex Parte Communications received from any of the following: (1) A public employee or official engaged in prosecution (including the Special Ethics Counsel) or advocacy in connection with the matter; or (2) A party to the proceeding or any person who, directly or indirectly, would have a substantial interest in the proposed action of the Commission, or his or her counsel; or (3) A Complainant or any other individual who has personal knowledge of the facts underlying the proceeding, or his or her counsel; or (4) An elected official.
- (c) **Procedure on Receipt of an Ex Parte Communication.** A Commission member who receives such an Ex Parte Communication shall place on the record of the matter all written communications received, or a memorandum stating the substance of all oral communications received, and shall also advise all parties that such matters have been placed on the record. Any participant, including the Ethics Director, desiring to rebut the Ex Parte Communication shall be allowed to do so, if a request for the opportunity for rebuttal is made within ten days after notice of the communication.

Rule 16 – Formal Actions.

In order to issue public censures or recommend disciplinary action, the Commission must have ruled that an existing Code provision has been violated based on Clear and Convincing Evidence.

Rule 17 – Dismissal of Violation; Resolution.

- (a) The Complaints Committee (prior to a finding of Probable Cause) or the Hearing Panel (after the Commission finds Probable Cause)—but not a Hearing Officer—may, at their discretion and at any stage within their respective processes:
- (1) Dismiss a Complaint upon determining that the public interest would not be served by proceeding further; or
 - (2) Dismiss a Complaint and issue a letter of instruction to the Respondent when it appears that the alleged violation was inadvertent, unintentional or insubstantial; or
 - (3) Dismiss a Complaint in accordance with a request from the State Attorney, U.S. Attorney or other state or municipal agency; or

- (4) Enter into a settlement or resolution of the issues which may include an apology, a stipulated fine, or other action. Such settlements and the reasons for entering into one, shall be made in writing and be a public record; or
 - (5) Dismiss or suspend a Complaint if the more appropriate jurisdiction to investigate and process the Complaint is the Florida Commission on Ethics.
- (b) In the presiding division's sole discretion, upon its own motion or the request of any participant, the presiding division may refer a decision to dismiss a Complaint under any of these Procedures to the full Commission for disposition rather than dismiss the Complaint within the division. When such a request is made by a participant and directed to the Complaints Committee, it shall have the same deadline as the Respondent's response to the Special Ethics Counsel's recommendation under Rule 11(b)(3). When such a request is made by a participant and directed to the Hearing Panel, it shall be made prior to the Hearing Panel's vote to dismiss the Complaint.



Report to the
Parks Committee
of the City of Green Bay

MEETING DATE

December 1, 2020

PREPARED BY

AGENDA ITEM # R.1

To refer to staff to organize a collaborative meeting between area agencies and municipalities to explore ways to mitigate flooding concerns along the East River Trail.

BACKGROUND

RECOMMENDATION

FISCAL IMPACT

ATTACHMENTS

1. East River Flooding Phased Estimate 11.11.20
2. Optimist Park - Trail Flooding item 1a
3. Van Beaver Park - Trail Flooding 1b
4. Emilie Park - Trail Flooding 1c
5. Joannes Park - Trail Flooding 1e
6. Sullivan Park - Parking Lot - Trail Flooding 1f
7. Sullivan Park - Trail Flooding 1g
8. Meyer Park - Trail Flooding 1h

Flood Study Estimate - Engineering & Construction Costs

Location	Emilie	Optimist	Meyer	Joannes	Van Beaver	Sullivan (north)	Sullivan (Parking Lot)
----------	--------	----------	-------	---------	------------	------------------	------------------------

Phase 1 Engineering (Preliminary Study & Investigation)

Model & Survey Existing Floodway (\$10/LF)	\$ 23,900.00	\$ 7,000.00	\$ 4,850.00	\$ 2,700.00	\$ 9,250.00	\$ 4,150.00	\$ 2,350.00
Hydrologic & Hydraulic Study	\$ 20,000.00	\$ 20,000.00	\$ 20,000.00	\$ 20,000.00	\$ 20,000.00	\$ 20,000.00	\$ 20,000.00
Total Phase 1:	\$ 43,900.00	\$ 27,000.00	\$ 24,850.00	\$ 22,700.00	\$ 29,250.00	\$ 24,150.00	\$ 22,350.00

Phase 2 Engineering (Design & Permitting)

Storm Water Management	\$ 25,000.00	\$ 25,000.00	\$ 25,000.00	\$ 25,000.00	\$ 25,000.00	\$ 25,000.00	\$ 25,000.00
Trail Engineering	\$ 10,000.00	\$ 10,000.00	\$ 10,000.00	\$ 10,000.00	\$ 10,000.00	\$ 10,000.00	\$ 10,000.00
FEMA Mapping	\$ 10,000.00	\$ 10,000.00	\$ 10,000.00	\$ 10,000.00	\$ 10,000.00	\$ 10,000.00	\$ 10,000.00
Permitting/Mitigation	\$ 35,000.00	\$ 35,000.00	\$ 35,000.00	\$ 35,000.00	\$ 35,000.00	\$ 35,000.00	\$ 35,000.00
Total Phase 2:	\$ 80,000.00	\$ 80,000.00	\$ 80,000.00	\$ 80,000.00	\$ 80,000.00	\$ 80,000.00	\$ 80,000.00

Phase 3 Construction

Construction	\$ 180,000.00	\$ 52,500.00	\$ 36,375.00	\$ 20,250.00	\$ 69,375.00	\$ 31,125.00	\$ 17,475.00
Total Project Cost/Location (Phase 1 + Phase 2 + Phase 3):	\$ 303,900.00	\$ 159,500.00	\$ 141,225.00	\$ 122,950.00	\$ 178,625.00	\$ 135,275.00	\$ 119,825.00
Total Project Cost:	\$ 1,161,300.00						


Notes:


Phase 1 will be required for each location; if the study proves that additional design and construction is feasible, the total price for the work will be the sum of Phase 1 + Phase 2 + Phase 3.



Modeling & Survey prices are based on the assumption that an existing study has already been performed.

FEMA Re-Mapping will only be required if there is not a net zero change in elevation to the trail.

FEMA Mapping is charged approx. \$10,000 per site therefore could map all projects under one FEMA permit for total of \$10,000.

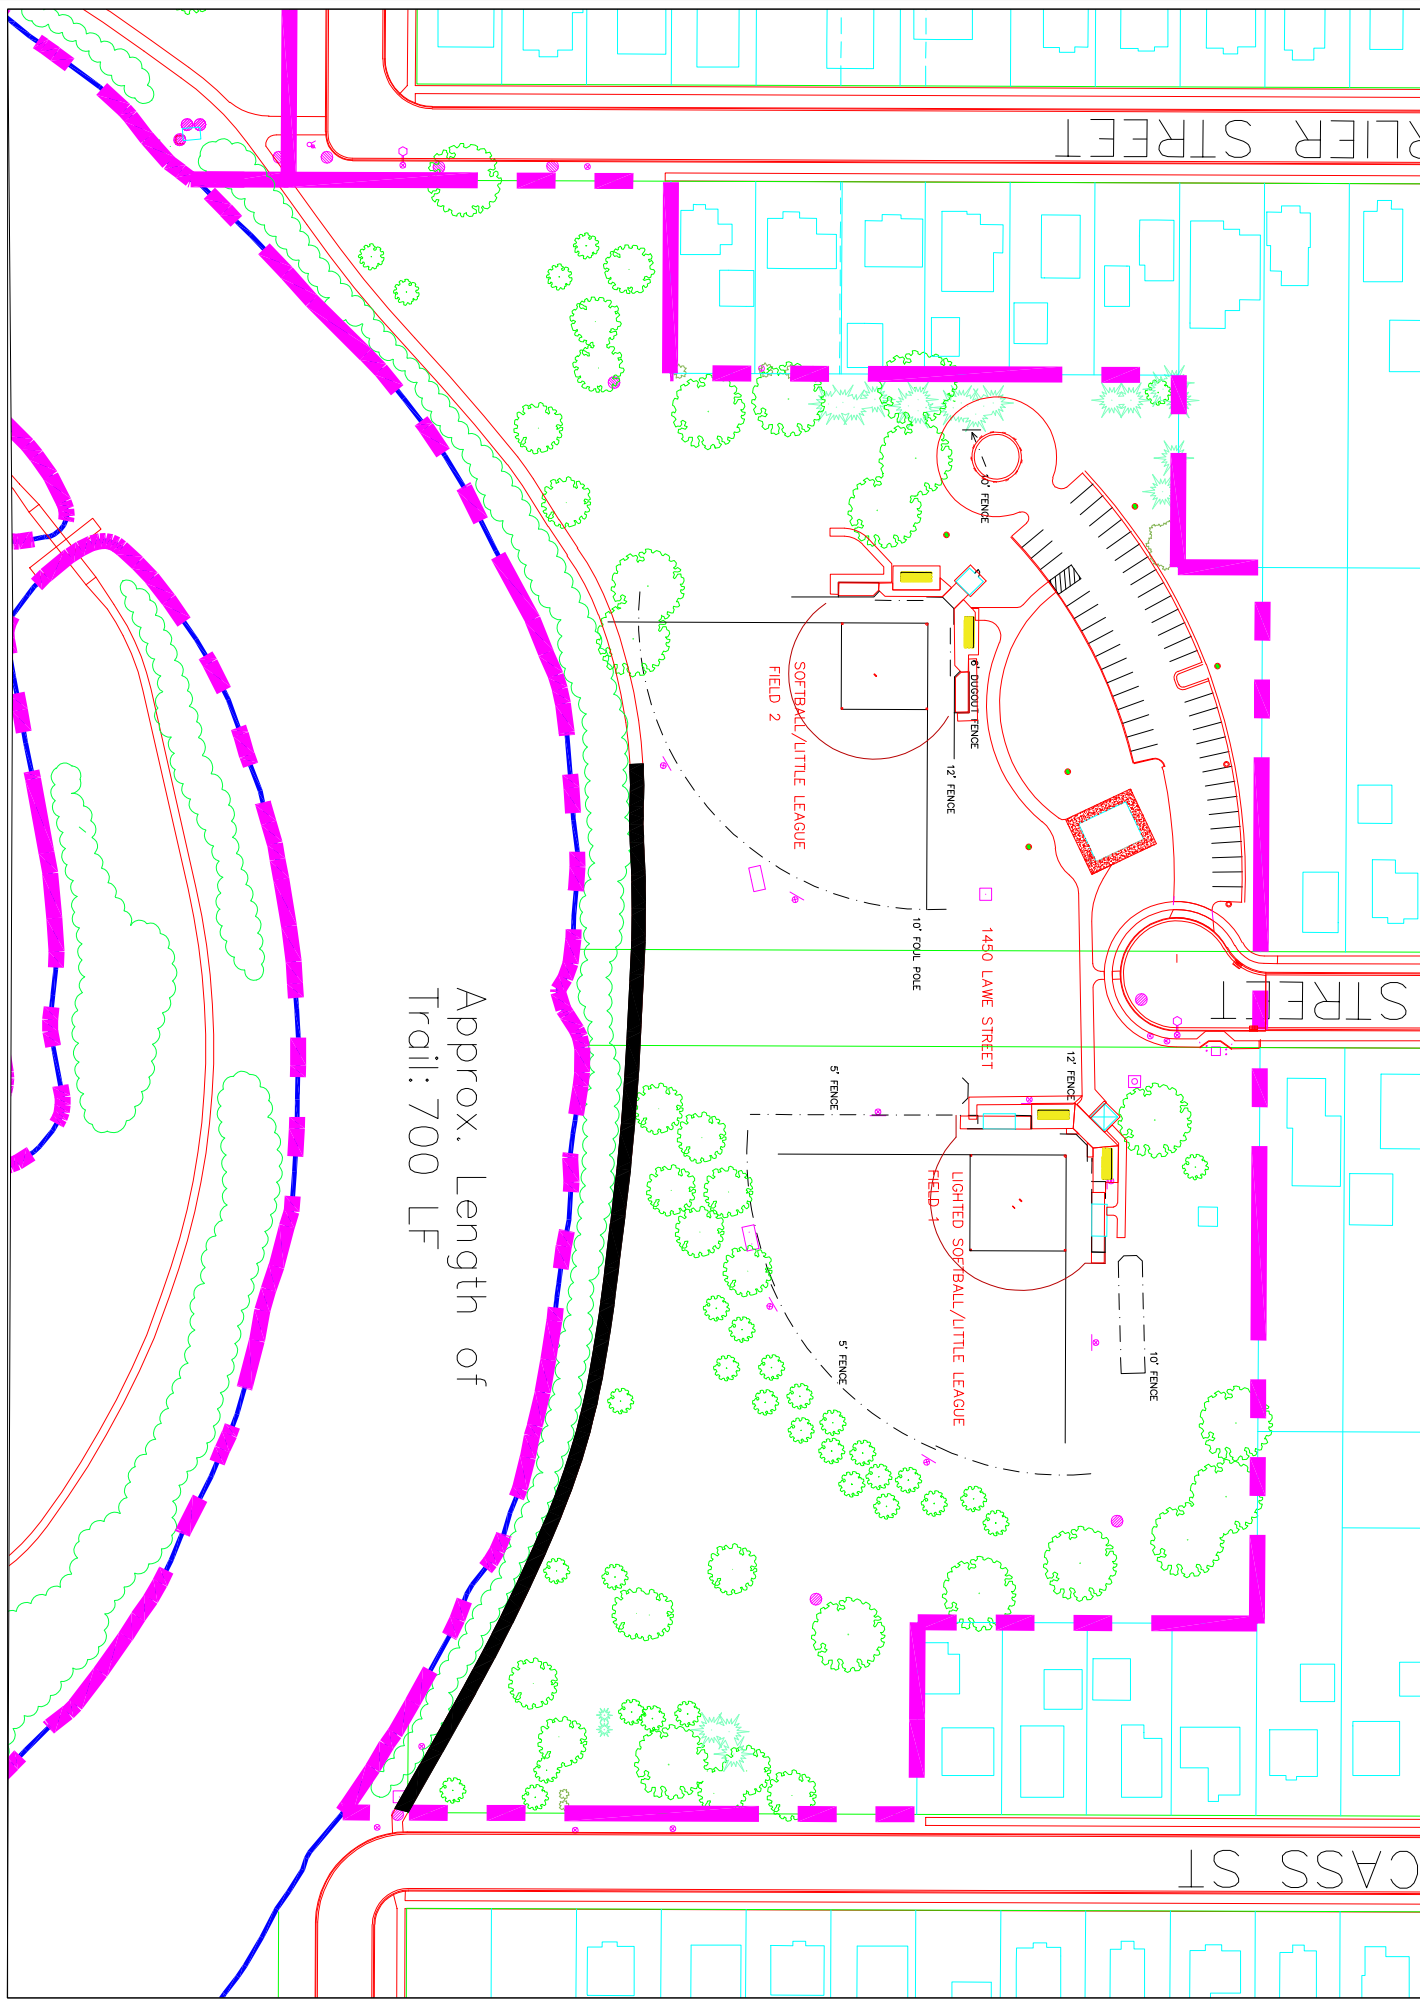

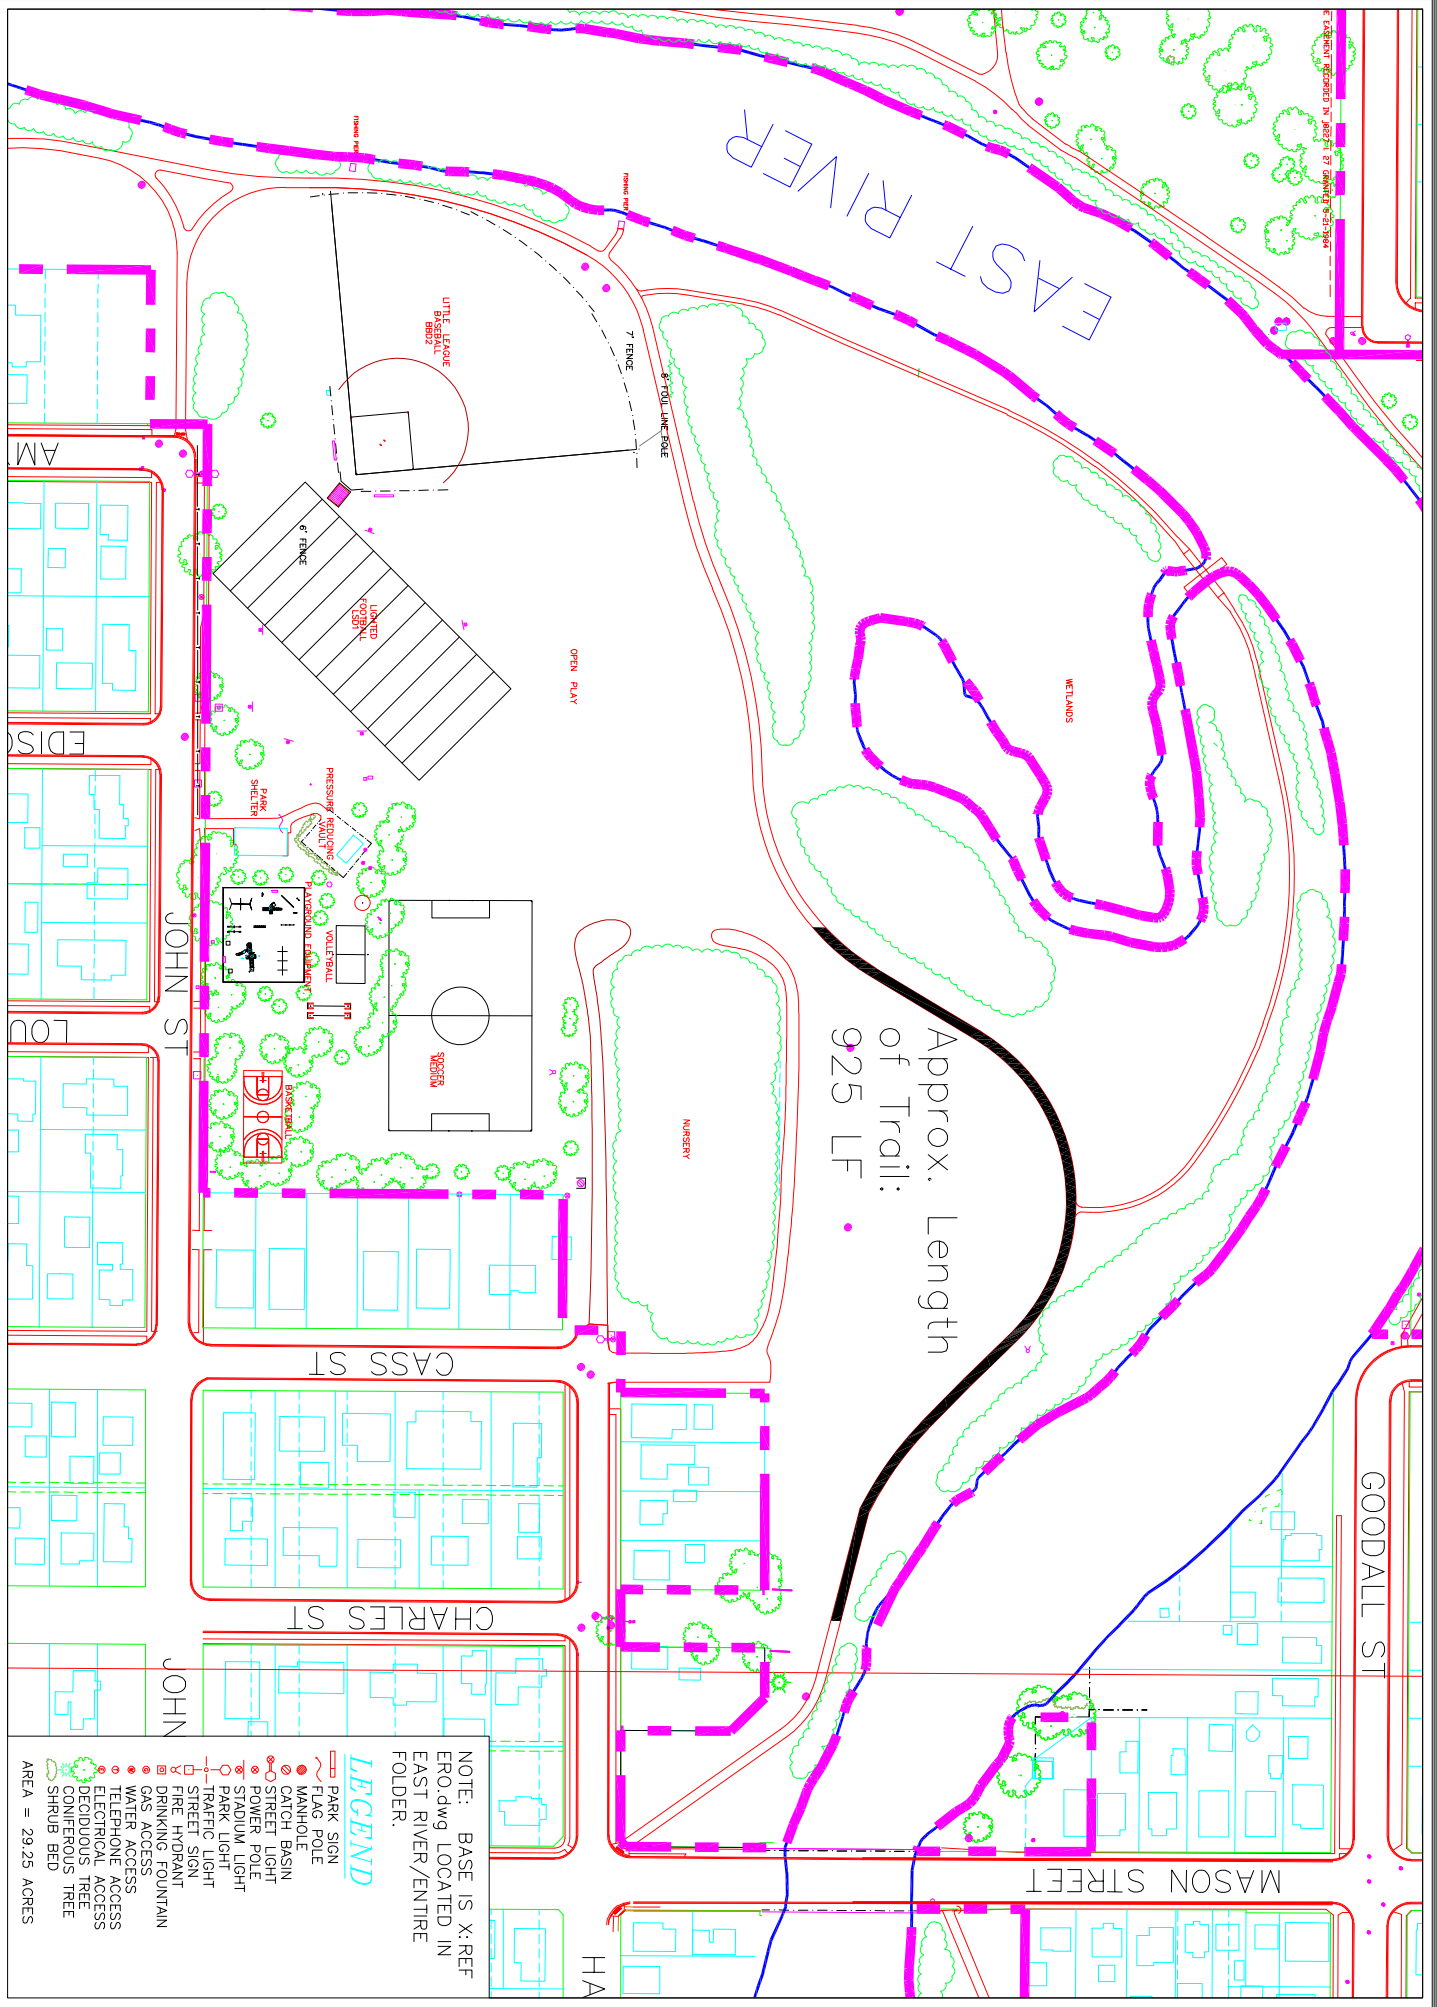

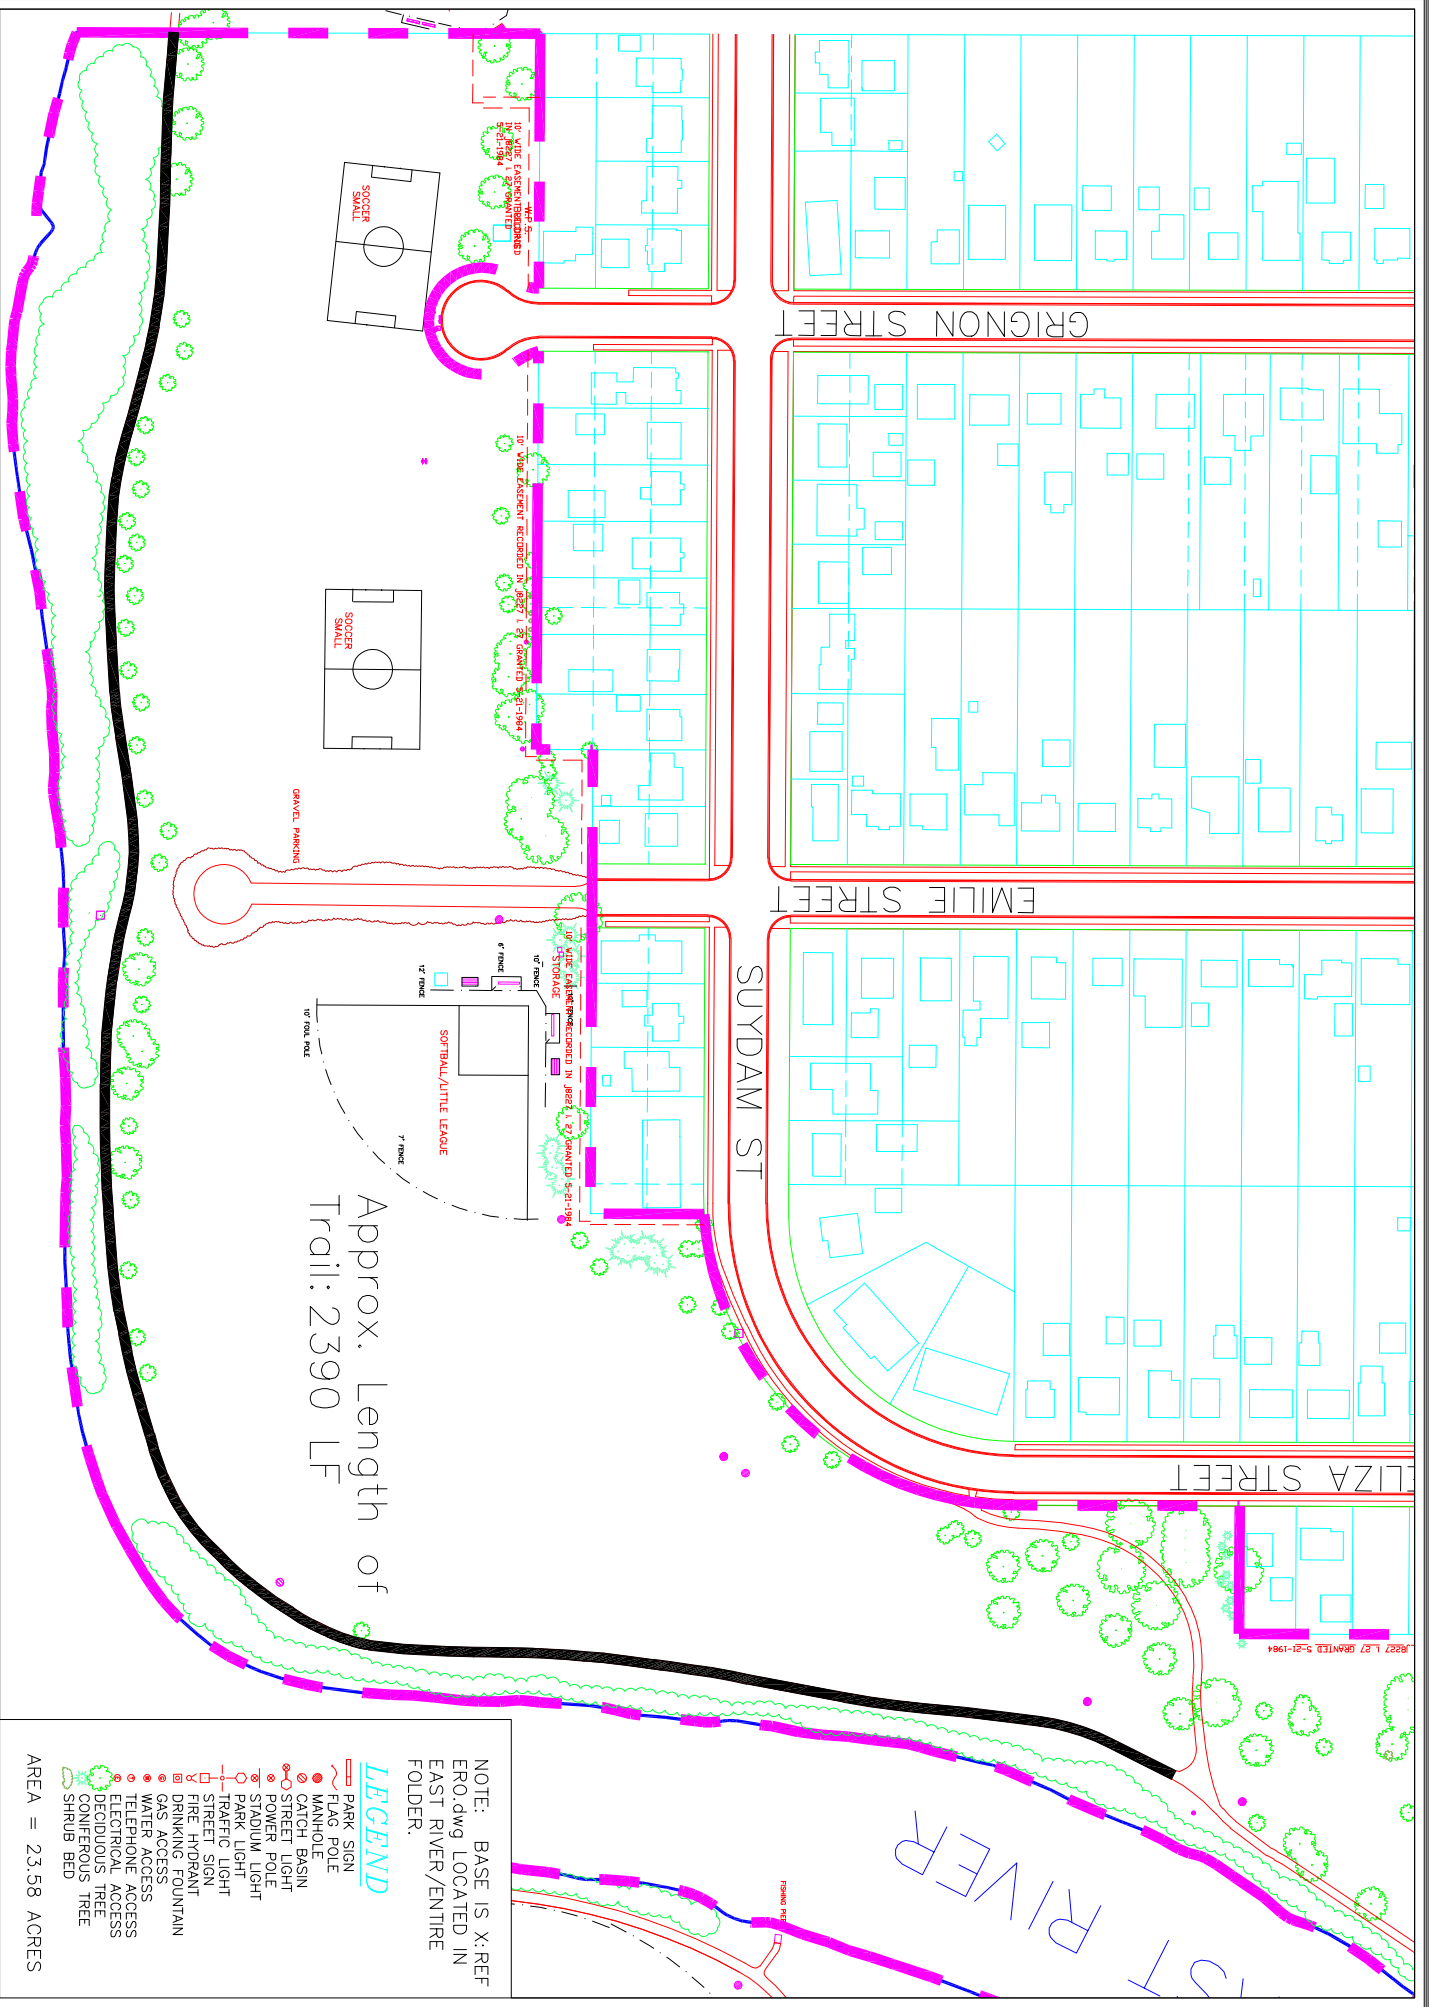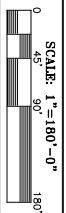

NOTE: BASE IS X:REF
ERO.dwg LOCATED IN
EAST RIVER/ENTIRE
FOLDER.

LEGEND

- PARK SIGN
- FLAG POLE
- MANHOLE
- MATCH BASIN
- STREET LIGHT
- POWER POLE
- STADIUM LIGHT
- PARK LIGHT
- TRAFFIC SIGN
- FIRE HYDRANT
- GAS ACCESS
- WATER ACCESS
- TELEPHONE ACCESS
- ELECTRICAL ACCESS
- DECIDUOUS TREE
- CONIFEROUS TREE
- SHRUB BED

AREA = 23.58 ACRES




GREEN BAY PARKS, RECREATION,
AND FORESTRY DEPARTMENT

JOANNES PARK / EAST HIGH SCHOOL
TRAIL FLOODING



SCALE: 1"=16'-0"
0 2' 4' 8' 16'

DATE DRAWN: JANUARY 2002
DRAWN BY: JJA
PAGE 1 OF 1
JOA

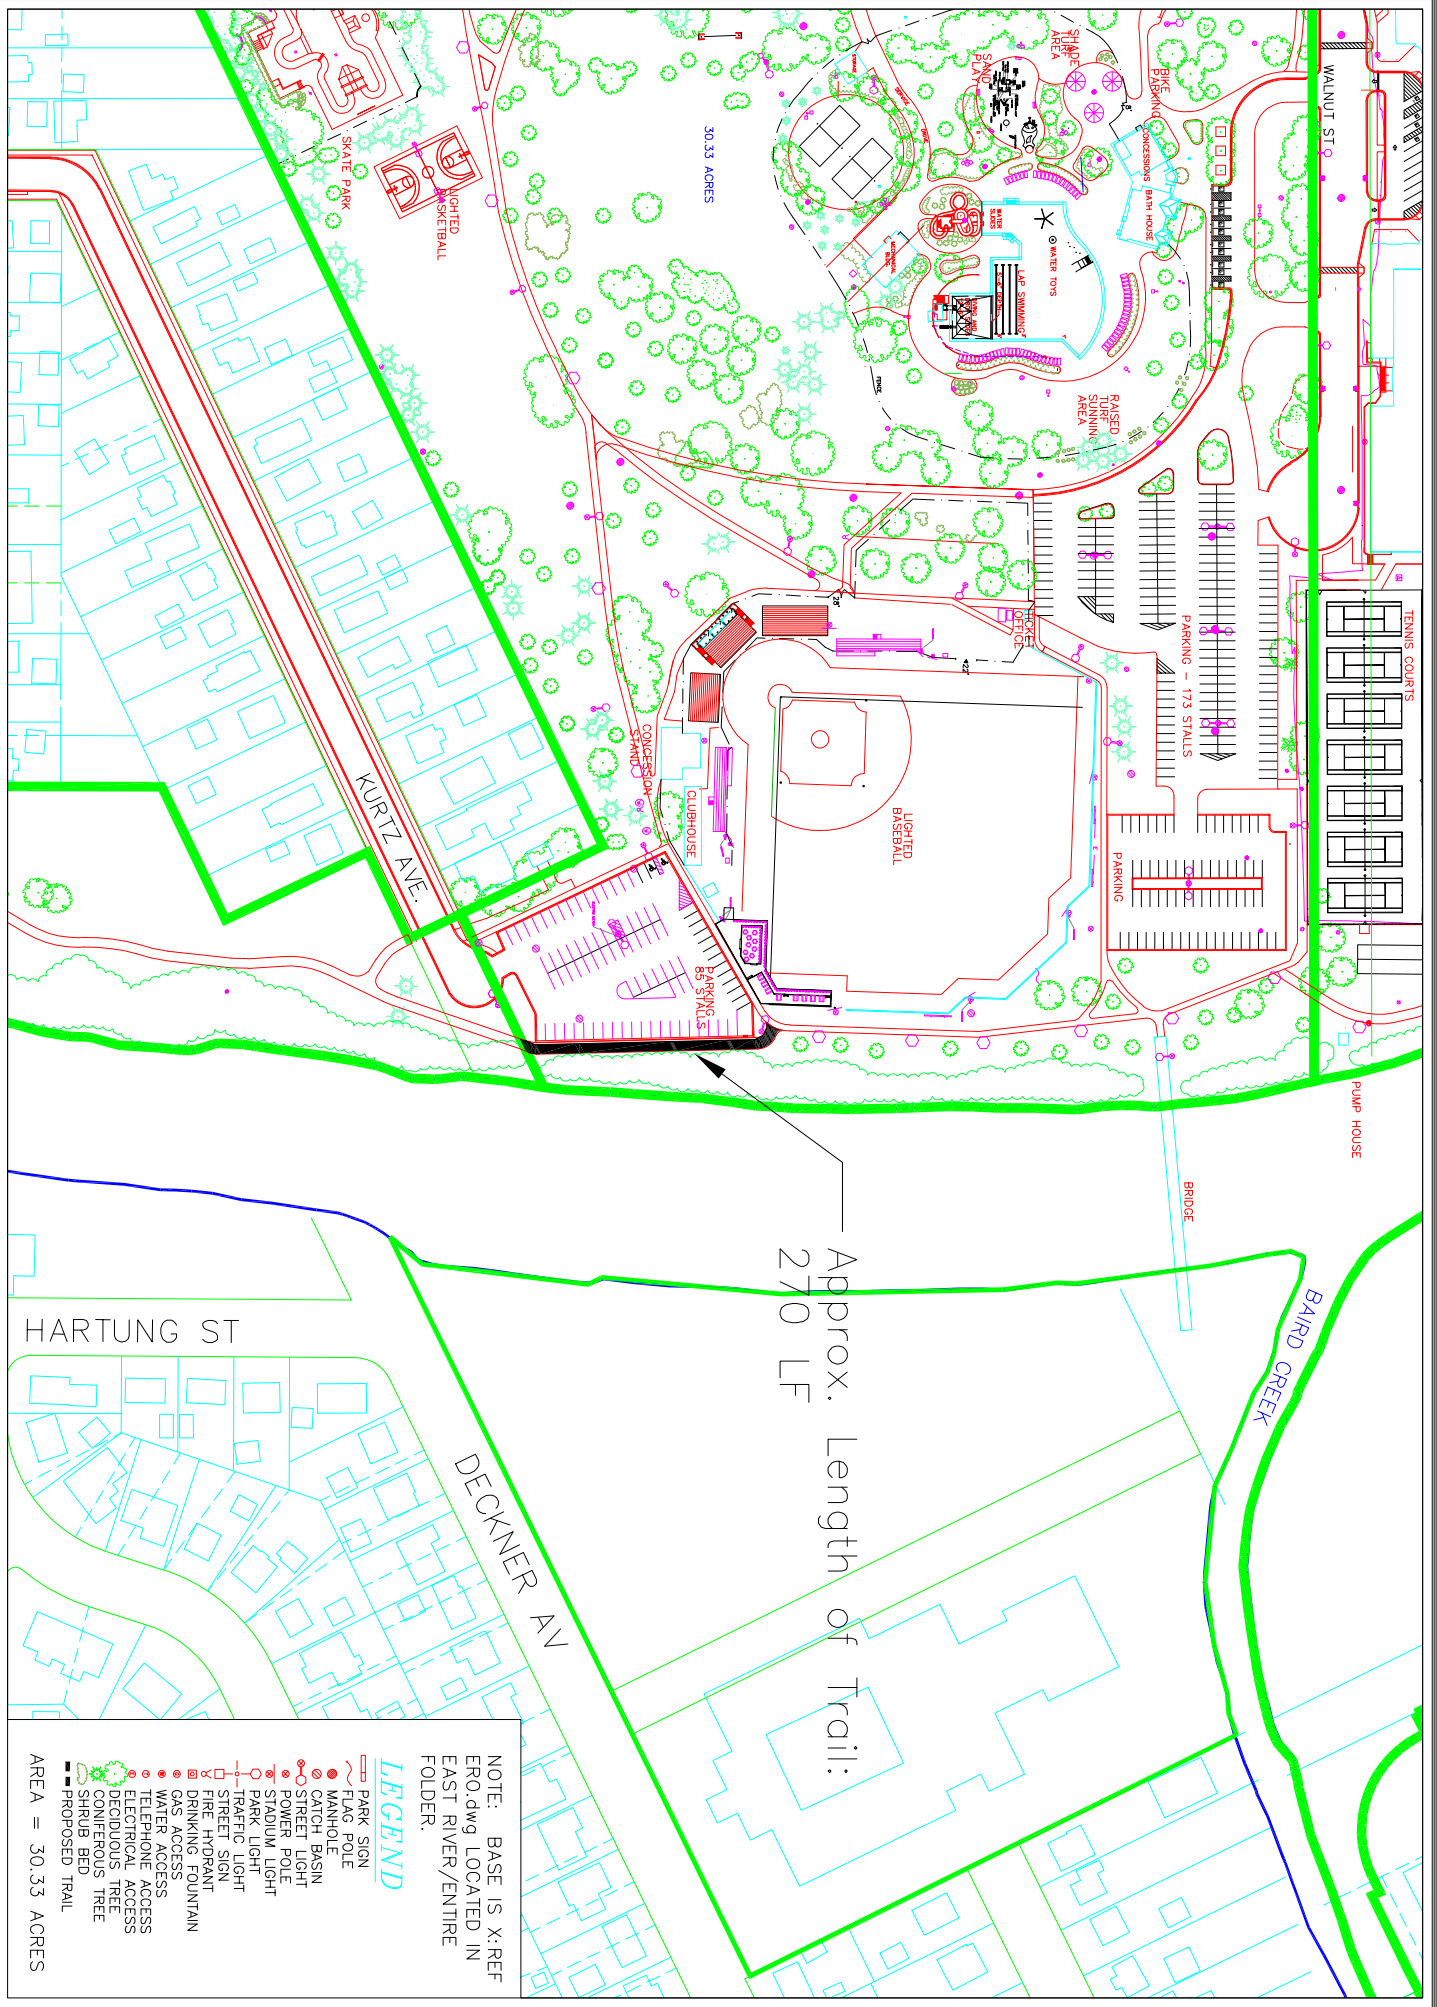

LEGEND


- PARK SIGN
- FLAG POLE
- MANHOLE
- CATCH BASIN
- STREET LIGHT
- POWER POLE
- STADIUM LIGHT
- PARK LIGHT
- TRAFFIC SIGN
- FIRE HYDRANT
- DRINKING FOUNTAIN
- GAS ACCESS
- WATER ACCESS
- TELEPHONE ACCESS
- ELECTRICAL ACCESS
- DECIDUOUS TREE
- CONIFEROUS TREE
- SHRUB BED
- PROPOSED TRAIL

NOTE: BASE IS X:REF
ERO.DWG LOCATED IN
EAST RIVER/ENTIRE
FOLDER.

AREA = 30.33 ACRES




(ANNE) SULLIVAN PARK/SCHOOL
TRAIL FLOODING

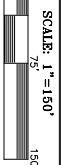

DATE DRAWN:
JANUARY 1993
LAST REVISION:
MARCH 2009

PAGE 1 OF 1

SUL

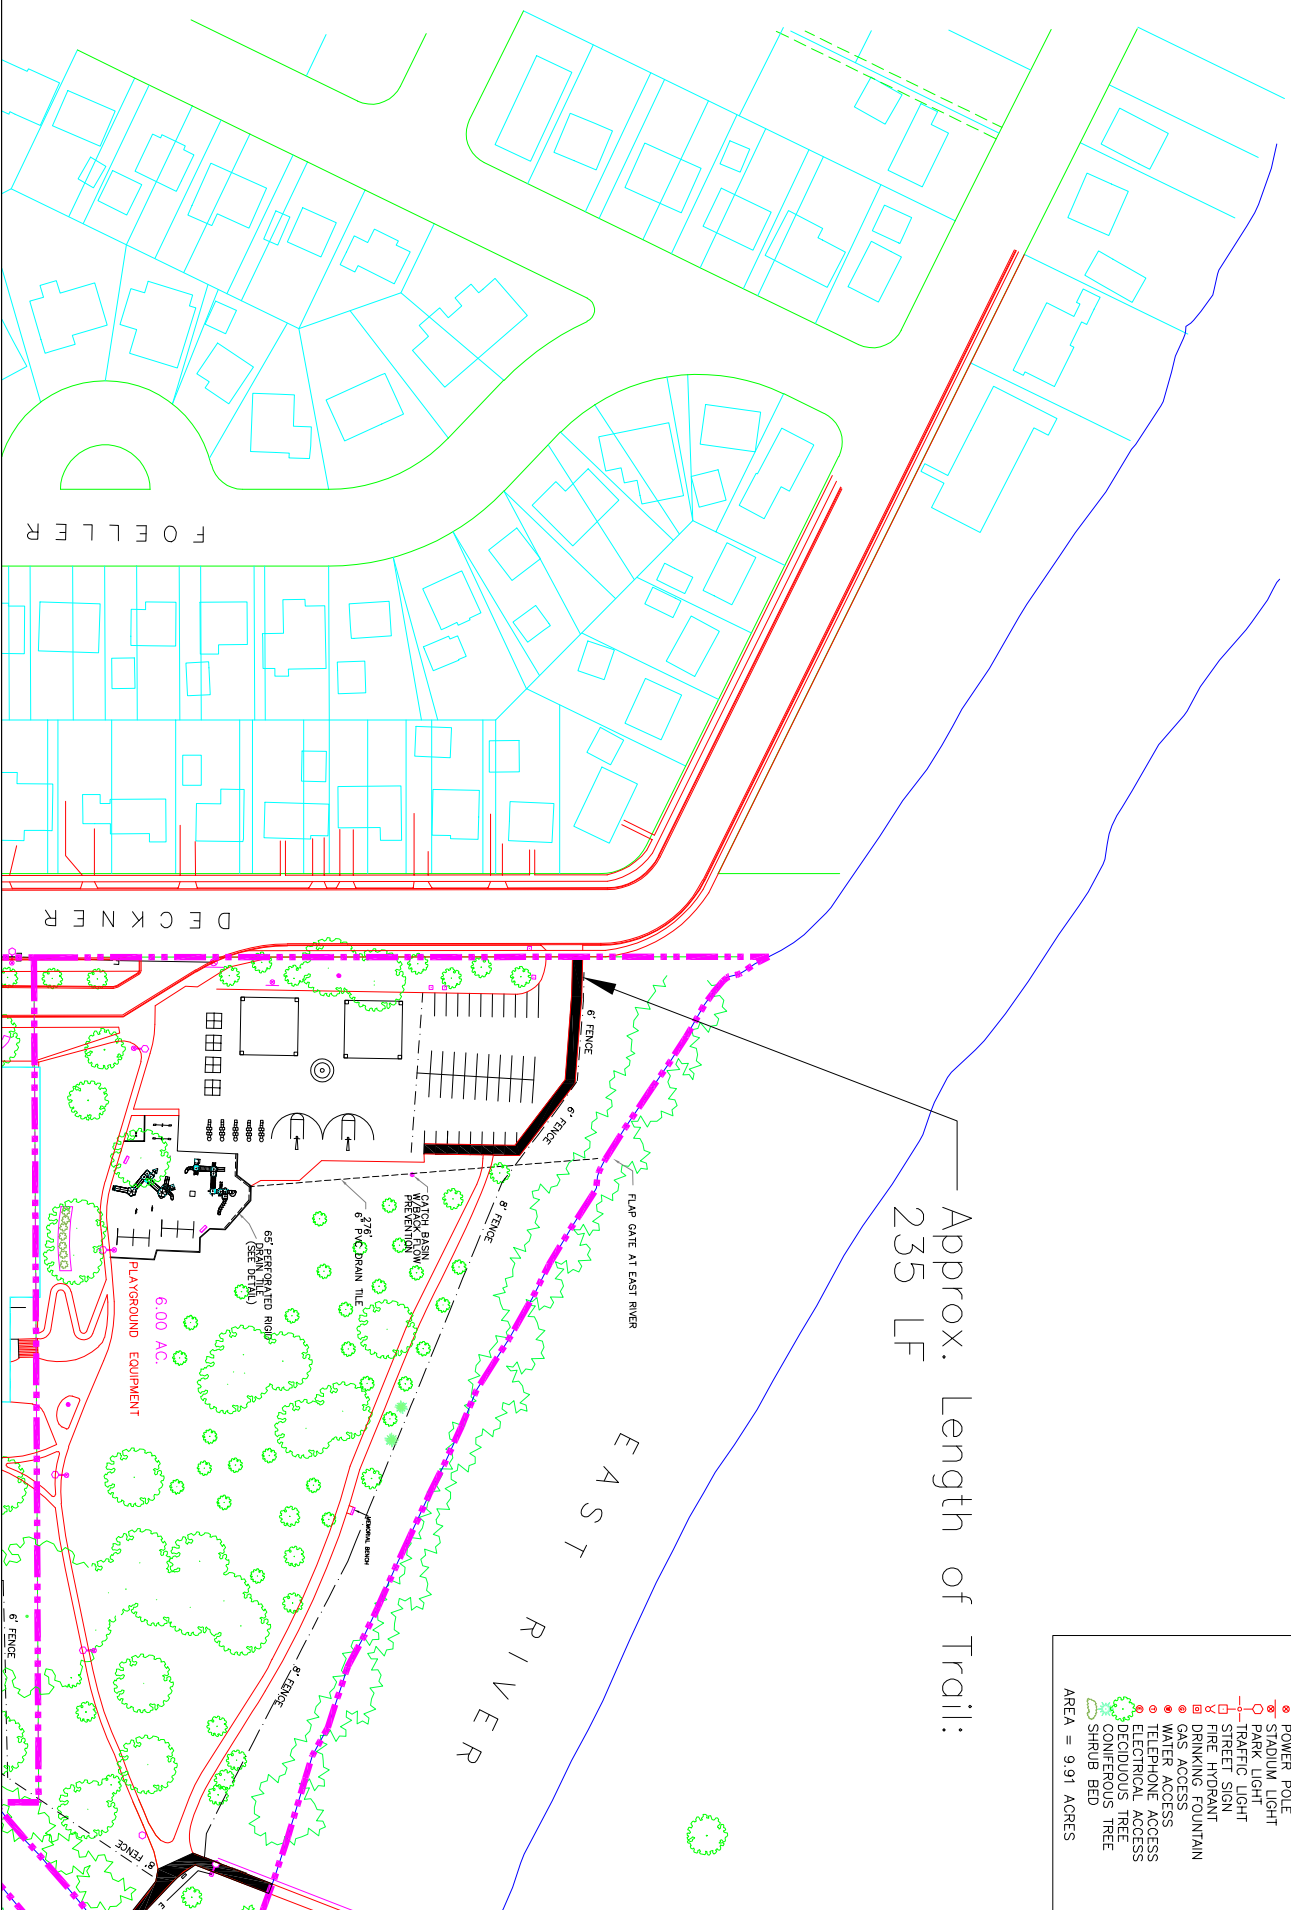


Approx. Length of Trail:
235 LF

- LEGEND**
-  PARK SIDE
 -  FLAG POLE
 -  MANHOLE
 -  CATCH BASIN
 -  STREET LIGHT
 -  POWER POLE
 -  STADIUM LIGHT
 -  PARK LIGHT
 -  TRAFFIC LIGHT
 -  STREET SIGN
 -  FIRE HYDRANT
 -  DRINKING FOUNTAIN
 -  GAS ACCESS
 -  WATER ACCESS
 -  TELEPHONE ACCESS
 -  ELECTRICAL ACCESS
 -  DECIDUOUS TREE
 -  CONIFEROUS TREE
 -  SHRUB BED
- AREA = 9.91 ACRES

- LEGEND**
- PARK SIGN
 - FLAG POLE
 - MANHOLE
 - CATCH BASIN
 - STREET LIGHT
 - POWER POLE
 - STADIUM LIGHT
 - PARK LIGHT
 - TRAFFIC LIGHT
 - STREET SIGN
 - FIRE HYDRANT
 - DRINKING FOUNTAIN
 - GAS ACCESS
 - WATER ACCESS
 - TECHNICAL ACCESS
 - ELECTRICAL ACCESS
 - DECIDUOUS TREE
 - CONIFEROUS TREE
 - SHRUB BED

AREA = 9.91 ACRES

Approx. Length of Trail:
415 LF

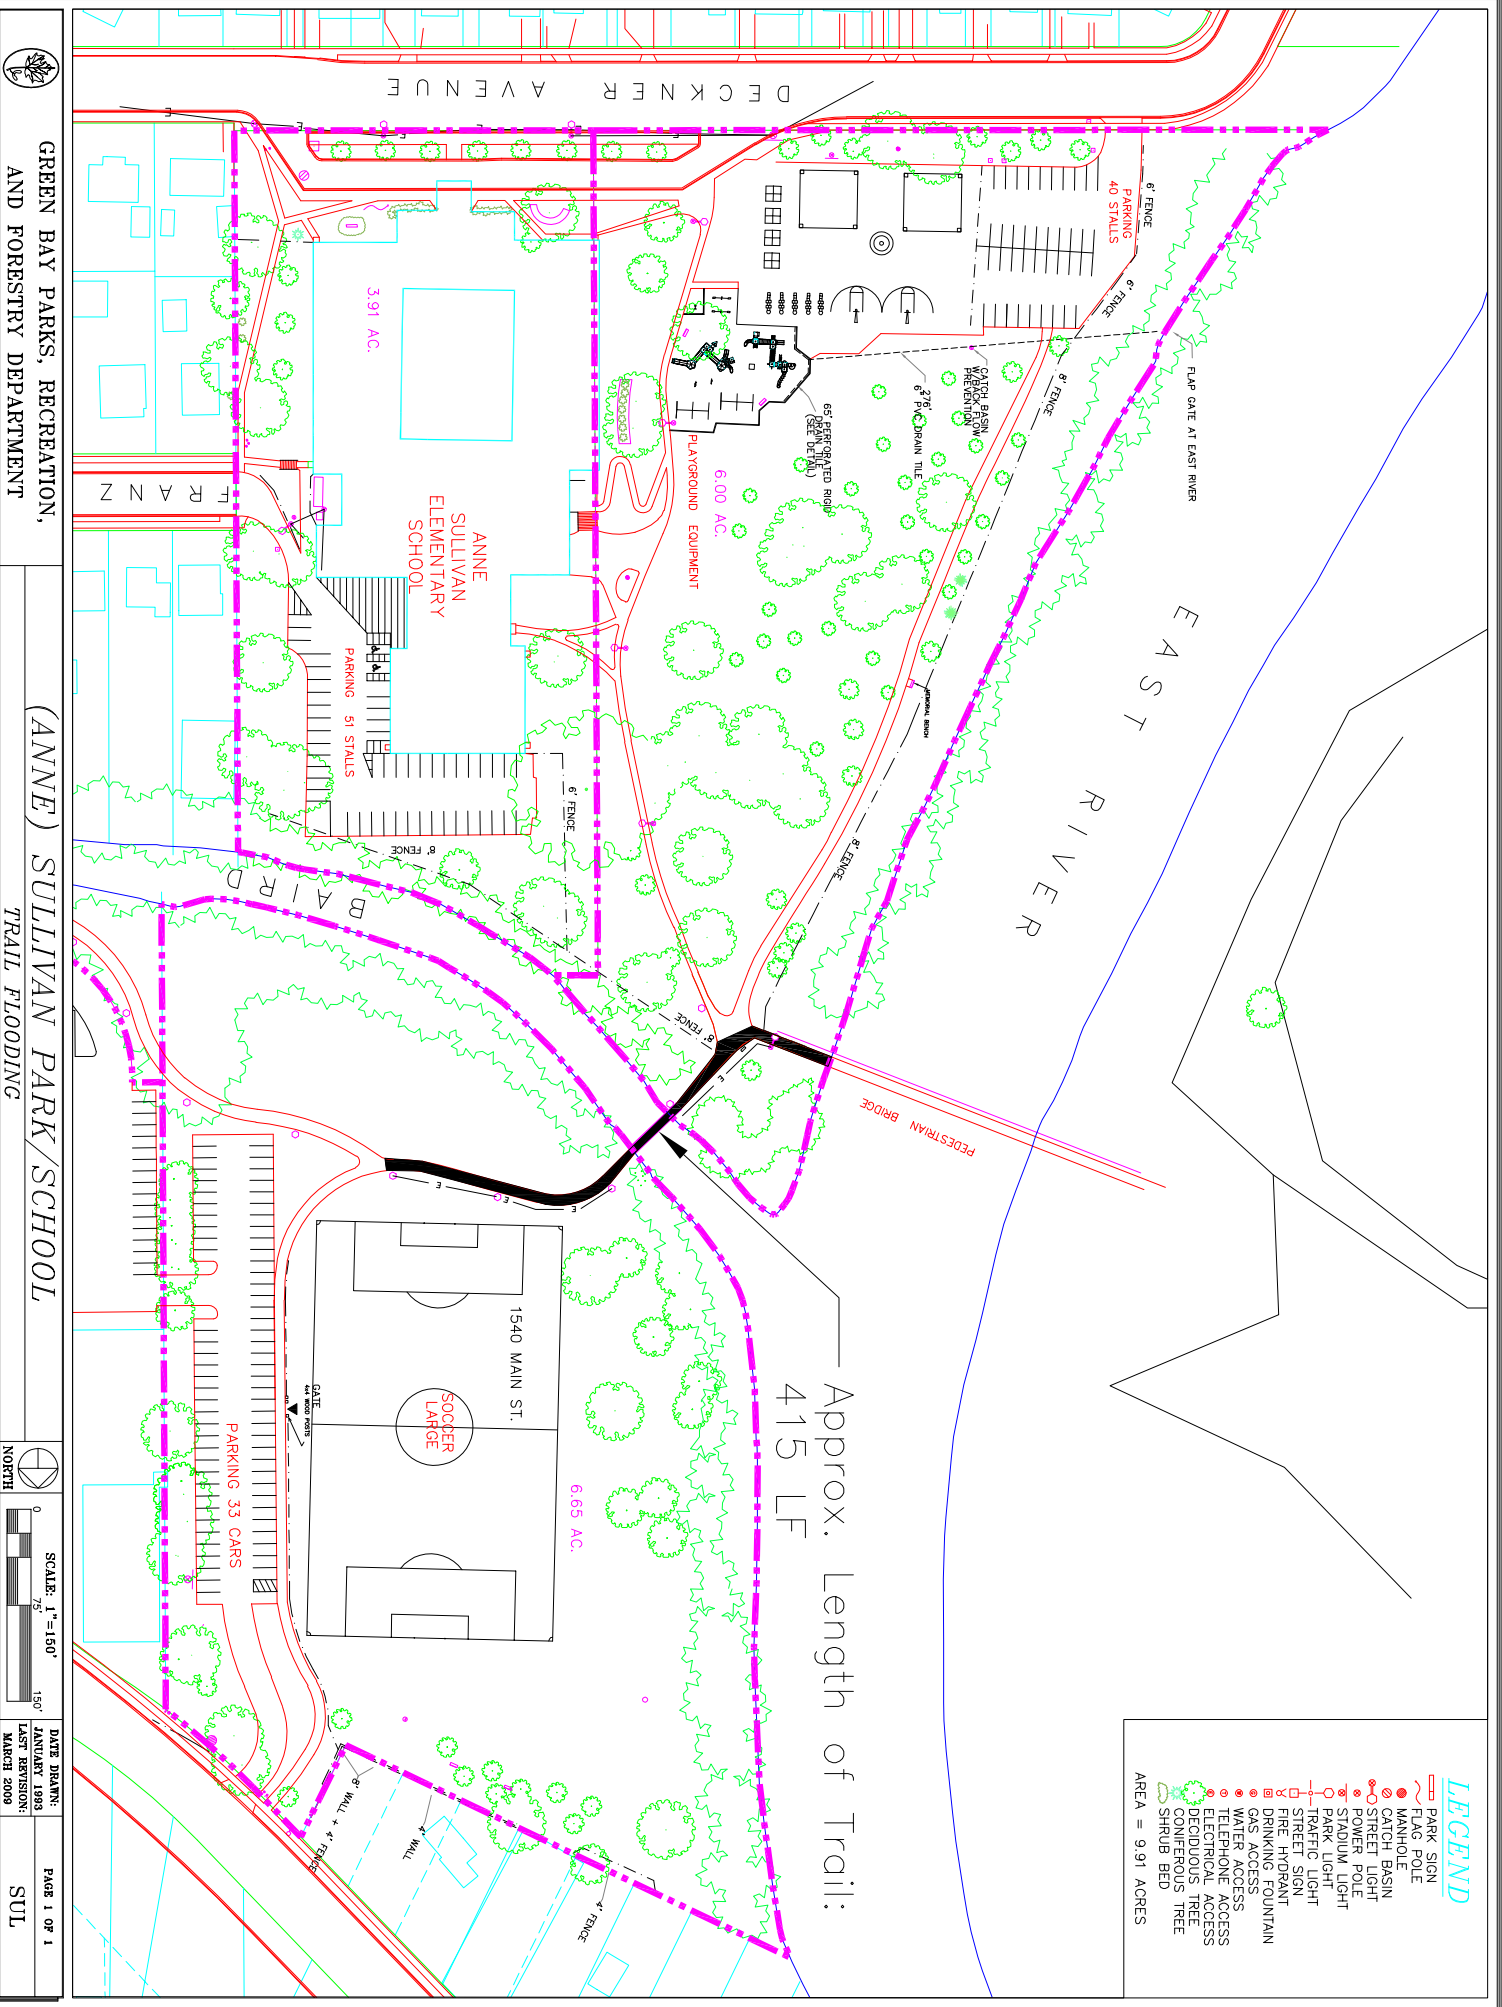




GREEN BAY PARKS, RECREATION,
AND FORESTRY DEPARTMENT

EAST RIVER (GEORGE J.) MEYER PARK
TRAIL FLOODING



DATE DRAWN: JANUARY 1, 1993
LAST REVISION: JUNE 2005
PAGE 1 OF 1
MEY

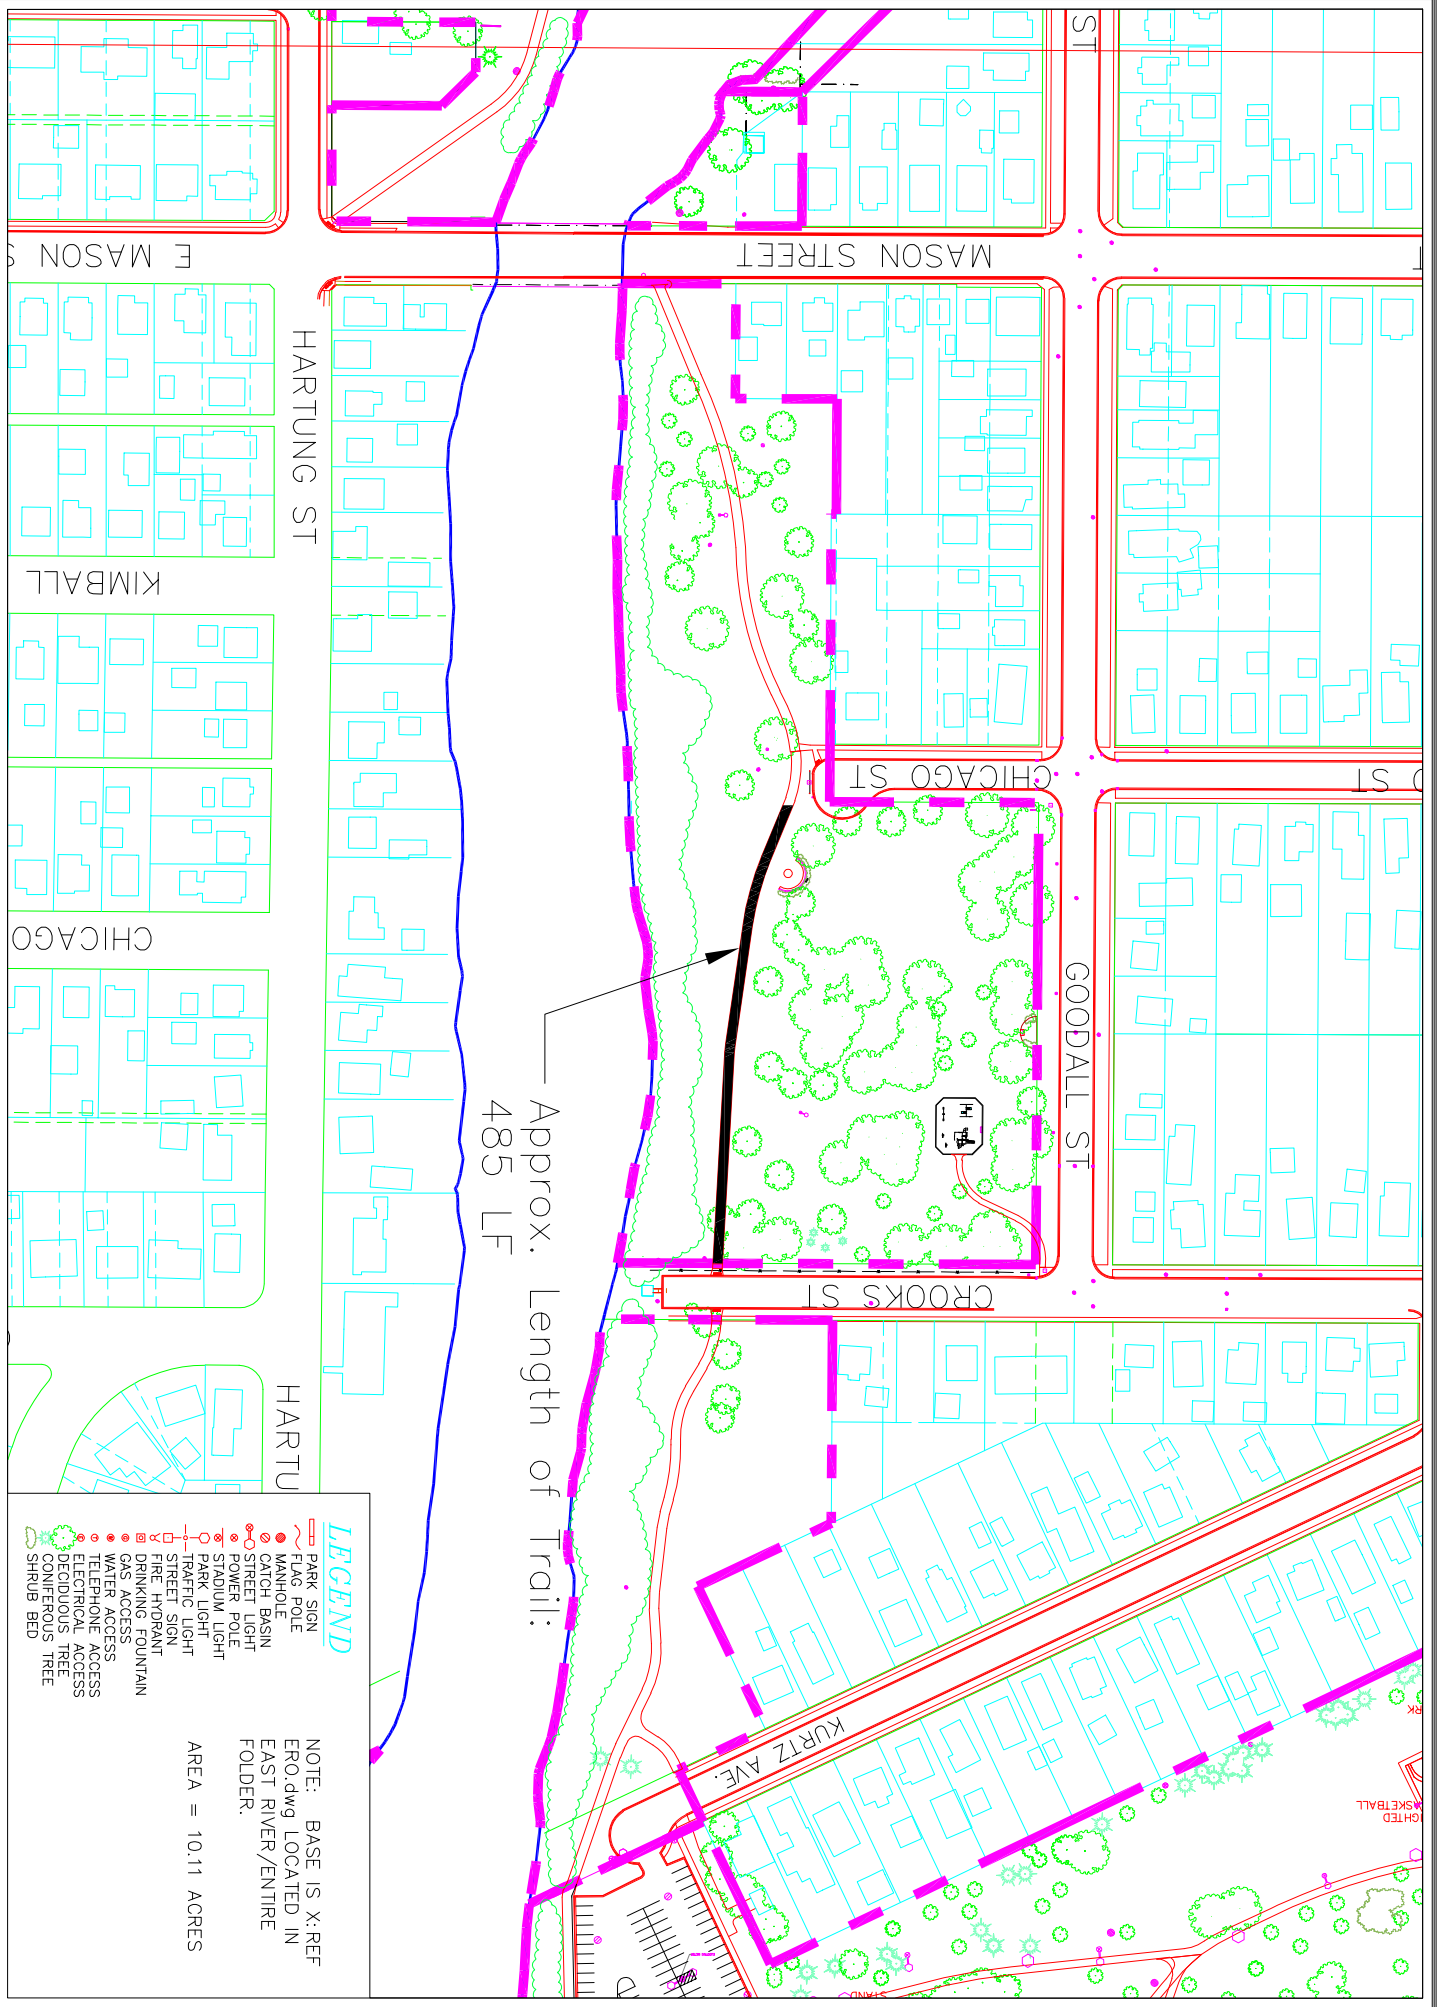

LEGEND

- PARK SIGN
- FLAG POLE
- MANHOLE
- CATCH BASIN
- STREET LIGHT
- POWER POLE
- STADIUM LIGHT
- PARK LIGHT
- STREET SIGN
- FIRE HYDRANT
- DRINKING FOUNTAIN
- GAS ACCESS
- WATER ACCESS
- TELEPHONE ACCESS
- ELECTRICAL ACCESS
- DECIDUOUS TREE
- CONIFEROUS TREE
- SHRUB BED

NOTE: BASE IS X:REF
ERO.dwg LOCATED IN
EAST RIVER/ENTIRE
FOLDER.
AREA = 10.11 ACRES



Report to the
Parks Committee
of the City of Green Bay

MEETING DATE

December 1, 2020

PREPARED BY

AGENDA ITEM # R.2

To accept a donation of light pole banners and up-lighting from the Whitney Park Neighborhood Association for installation at Whitney Park.

BACKGROUND

RECOMMENDATION

FISCAL IMPACT

ATTACHMENTS

- I. Grant Acceptance Request Whitney



November 10, 2020

City of Green Bay Parks Committee
100 N. Jefferson Street
Green Bay, WI 54301

Re: United Way Award & Acceptance Request

Dear Parks Committee Members:

I'm pleased to inform you that our Whitney Park Neighborhood Association (WPNA) has been awarded a \$10,000 grant by the United Way of Brown County! Our application sought funding for a variety of possible park improvement items like banners, trash receptacles, and more lighting at the park.

As originally discussed with both Parks Department and United Way staff, the ability to accept the award is dependent on your committee's acceptance of the funding and to allow WPNA and Parks Department to determine which items to purchase—which I ask that you all approve at your next meeting.

After the grant announcement, I met with staff from the city's Parks Department and Olde Main Street, Inc. at Whitney Park to discuss the best way of allocating the grant dollars. Our determination was that banners and lighting are the most impactful and efficient use of the grant; we'll proceed with ordering those items through *Green Bay Neighborhoods* (our fiscal agent) upon your affirmative vote. Our three parties will also enter into a maintenance agreement to address future maintenance responsibilities.

We ask that Parks Committee also approve that city staff install the banners and lighting after they are purchased and received next spring. (Both the banners and lights attach to the new lightposts that were installed this past February). Imagery of the lighting and banner items are included in this packet.

Thank you in advance as we all continue to make Whitney Park an even better part of Green Bay!

Sincerely,

A handwritten signature in blue ink, appearing to read "Garritt R. Bader".

Garritt R. Bader
President, Whitney Park Neighborhood Association

CC: Kaurie Mihm & James Anderson, Green Bay Parks, Recreation & Forestry Department
Jill Sobieck, United Way of Brown County
Jeff Mirkes & Sally Ebeling, Olde Main Street, Inc.



Proposed Tree Up-Lighting,
Affixes To Posts & Plugs Into
"Festoon" Outlet On Posts

Proposed New
Banner Arms &
Banners

New Light Poles
That Were Installed
In Feb. 2020

From: Chuckel, Jesse <JChuckel@holophane.com>
Sent: Friday, July 17, 2020 7:04 AM
To: Garritt R. Bader <GB@gb-re.com>
Subject: Fw: Green Bay Lighting Project Follow-Up

Garritt,

My \$600 estimate for the flood light was right on.

From: Chuckel, Jesse <JChuckel@holophane.com>
Sent: Thursday, May 28, 2020 5:12 PM
To: Garritt R. Bader <GB@gb-re.com>
Subject: RE: Green Bay Lighting Project Follow-Up

Banner arms and planter arms are \$150 each per pair.

From: Garritt R. Bader <GB@gb-re.com>
Sent: Thursday, May 28, 2020 4:02 PM
To: Chuckel, Jesse <JChuckel@holophane.com>
Subject: RE: Green Bay Lighting Project Follow-Up

We've been working on this idea for several months already, and I contacted Holophane to ask about costs for banner arms, planters and lighting

Thanks Jesse. Is there a way to generate an early estimate on the following?

1. 14 Standard banner arms (2 banners for each of the 7 posts), 12" length, with "ball" finial?
 1. If we wanted to do a banner on one side and a planter on the other, is that possible?
2. Uplighting: Pine LED 4,000 lumens, either...
 1. 4 Post mount PM60A or PM60C (assuming these can be mounted to the posts vs. a wall)
 2. 3 EA-extended arms

Garritt R. Bader
GB Real Estate Investments, LLC
T: (813) 500-0296

From: Chuckel, Jesse <JChuckel@holophane.com>
Sent: Thursday, May 28, 2020 1:53 PM
To: Garritt R. Bader <GB@gb-re.com>
Subject: RE: Green Bay Lighting Project Follow-Up


Garritt,

Glad to hear it turned out well. Here is a [link](#) to our landscape lighting that would be suitable for lighting the trees. I am attaching a spec sheet on the banner arms for your review.


Best Regards,

Jesse Chuckel, LC, IESNA
HOLOPHANE
Senior Factory Representative
O-(920) 491-9965
F- 866-350-0574

Banner Arms

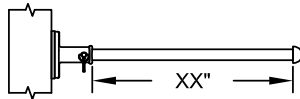


Standard Banner Arm

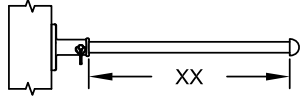


SiteLink Banner Arm

Options

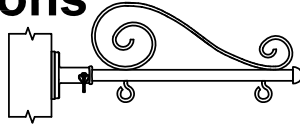

Scroll and Eye Bolt Banner Arm
BA24BOH4BKST

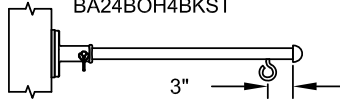

Eye Bolt Banner Arm
BA24BOH5BKF

Finial Options

Cast Aluminum




A = Acorn



B = Ball



H = Half Sphere

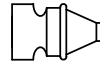

R = Raleigh

Specifications

FEATURES:

Tool-less banner installation and/or replacement. As a safety feature the break-away couplings are fitted with 3/32Ø 7x7 strand stainless steel aircraft cable.

DESCRIPTION

The banner arms shall consist of an aluminum 6061 schedule 80 pipe or aluminum extrusion, an aluminum channel mounting plate, and a cast aluminum coupling. Stainless steel eyebolts, scrolls, and breakaway banner arms are optional. Breakaway banner arms may be recommended for some types of banners.

CONSTRUCTION

The banner arm shall be installed into a cast aluminum coupling with a stainless steel latch-pin.

MATERIALS

The finial shall be cast aluminum, produced from certified ASTM 356 ingot per ASTM B-179-95a or ASTM B26-95 and welded to the end of the banner arm. The banner arm mounting plate shall be aluminum, ASTM 356 alloy, heat treated to a T6 temper. All hardware shall be stainless steel.

INSTALLATION

Bolt the cast aluminum coupling to the mounting channel (welded to the side of the pole) using 3/8-16 stainless screws. Slip the banner arm into the coupling and secure in place with 1/4" stainless steel latch pin. Note: Arms are not designed for pedestrian interference. Banners to be provided by others.

DIMENSIONS

The banner arms shall be available in 1.05", 1.32", 1.66" or 1.9" O.D. with length to be specified in whole inch increments.

***CAUTION**

**EYE BOLT LOAD LIMIT
= 100 LB MAXIMUM**

ORDERING GUIDE

Banner arms can add substantial wind loading to the post you select. Please coordinate the correct post size and style with the factory.

Customer Catalog #:

Sample Catalog Number
BA24BOH4BKF

BA

Step 1

24

Step 2

BO

Step 3

H

Step 4

4

Step 5

BK

Step 6

F

Step 7

Step 1 Banner:

BA = Standard
Banner Arm

Step 2 Length:

12 = 12" 23 = 23" 31 = 31" 39 = 39"
16 = 16" 24 = 24" 32 = 32" 40 = 40"
14 = 14" 25 = 25" 33 = 33"
18 = 18" 26 = 26" 34 = 34"
19 = 19" 27 = 27" 35 = 35"
20 = 20" 28 = 28" 36 = 36"
21 = 21" 29 = 29" 37 = 37"
22 = 22" 30 = 30" 38 = 38"

Step 3 Mounting:

BO = Bolt on
C41 = Clamp on 4" Shaft
C42 = Clamp on 4" Shaft 2@180°
C51 = Clamp on 5" Shaft
C52 = Clamp on 5" Shaft 2@180°
L45 = SiteLink SL4 & SL5
L68 = SiteLink SL6 & SL8
T13 = SiteLink T T1, T2 & T3

Step 4 Finial:

A = Acorn
B = Ball
H = Half Sphere
R = Raleigh

Step 5 Arm Diameter:

3 = 3/4 Pipe (1.05 dia. nominal)
4 = 1" Pipe (1.32 dia. nominal)
5 = 1.25" Pipe (1.66 dia. nominal)
6 = 1.50" Pipe (1.90 dia. nominal)

Step 6 Color:

BK = Black
BD = Dark Blue
BZ = Bronze
GH = Graphite
GN = Green
GR = Gray
PP = Prime Paint
SL = Silver
WH = White
CMC = Customer Matching Color
TDC = Tiger Drylac

Step 7 Options:

F = Single Eye Bolt.
S = Scroll Attachment.
T = Two Eye Bolts.

Banner Arms

ORDER #:

TYPE:

DRAWING #:

REVISION:

REVISION DATE: 10/30/14

US-2410

DRAWN: KRW

ORIGIN DATE: 5/7/13

PAGE: 1 of 1



THIS DRAWING, WHEN APPROVED, SHALL BECOME THE COMPLETE SPECIFICATION FOR THE MATERIAL TO BE FURNISHED BY HOLOPHANE ON THE ORDER NOTED ABOVE. A UNIT OF SIMILAR DESIGN MAY BE SUPPLIED, BUT ONLY AFTER APPROVAL BY THE CUSTOMER IN WRITING. ON POLE ORDERS AN ANCHOR BOLT TEMPLATE PRINT WILL BE SUPPLIED WITH EACH ANCHOR BOLT ORDER TO MATCH THE POLE PROVIDED. THIS PRINT IS THE PROPERTY OF HOLOPHANE AND IS LOANED SUBJECT TO RETURN UPON DEMAND AND UPON EXPRESS CONDITION THAT IT WILL NOT BE USED DIRECTLY OR INDIRECTLY IN ANY WAY DETRIMENTAL TO OUR INTERESTS, AND ONLY IN CONNECTION WITH MATERIAL FURNISHED BY HOLOPHANE.

**This Page: HoloPhane Banner Arms
Detail**

Attachment A

Brown County United Way - Neighborhood Partnership Grant (NPG)
Itemized Budget

Grant Project Start Date: 8/3/2020
Grant Project End Date: 7/29/2021

	To Be Funded By Brown County United Way	To Be Funded By Other Donors/In- Kind	Total Project Budget
Admin/Salary/General Operating Expenses			
[List Item Here]	\$0	\$0	\$0
[List Item Here]	\$0	\$0	\$0
[List Item Here]	\$0	\$0	\$0
[List Item Here]	\$0	\$0	\$0
Subtotal	\$0	\$0	\$0
Program Expenses			
Holophane Tree Uplighting: \$600 per fixture, 2 fixtures per post, on 4 of the lampposts	\$4,800	\$0	\$0
Holophane Banner Arms: \$300 per pair, 2 pairs per post, on all 7 lampposts	\$4,200	\$0	\$0
Trash Cans (6) at \$654.85 each	\$1,000	\$2,929	\$0
	\$0	\$0	\$0
Subtotal	\$10,000	\$2,929	\$0
Other			
[List Item Here]	\$0	\$0	\$0
[List Item Here]	\$0	\$0	\$0
[List Item Here]	\$0	\$0	\$0
[List Item Here]	\$0	\$0	\$0
Subtotal	\$0	\$0	\$0
TOTAL COSTS	\$10,000	\$2,929	\$0

Notes/Justification

Please see our cover letter for an explanation on costs. Thank you.



Report to the
Parks Committee
of the City of Green Bay

MEETING DATE

December 1, 2020

PREPARED BY

AGENDA ITEM # R.3

To refer to staff to work with the neighborhood, stakeholders and fat tire bikers and to report back at the first Parks committee meeting in January for discussion with possible action on the use of fat tire bikes at He-nis-ra Park.

BACKGROUND

RECOMMENDATION


FISCAL IMPACT

ATTACHMENTS

1. He-Nis-Ra Proposed Trails,
2. He-Nis-Ra Cross Country Ski Trail Map 8.5X11.

(P) PARKING

- RED TRAIL - SKI (Existing Red Trail Markers)
- - - DASHED RED TRAIL - SKI (Remark/Mark as Red)
- BLUE TRAIL - BIKE (Existing Blue Trail Markers)
- - - DASHED BLUE TRAIL - BIKE (Mark as Blue)
- GREEN TRAIL - BIKE (Existing Green Trail Markers)
- - - DASHED GREEN TRAIL - BIKE (Mark as Green)

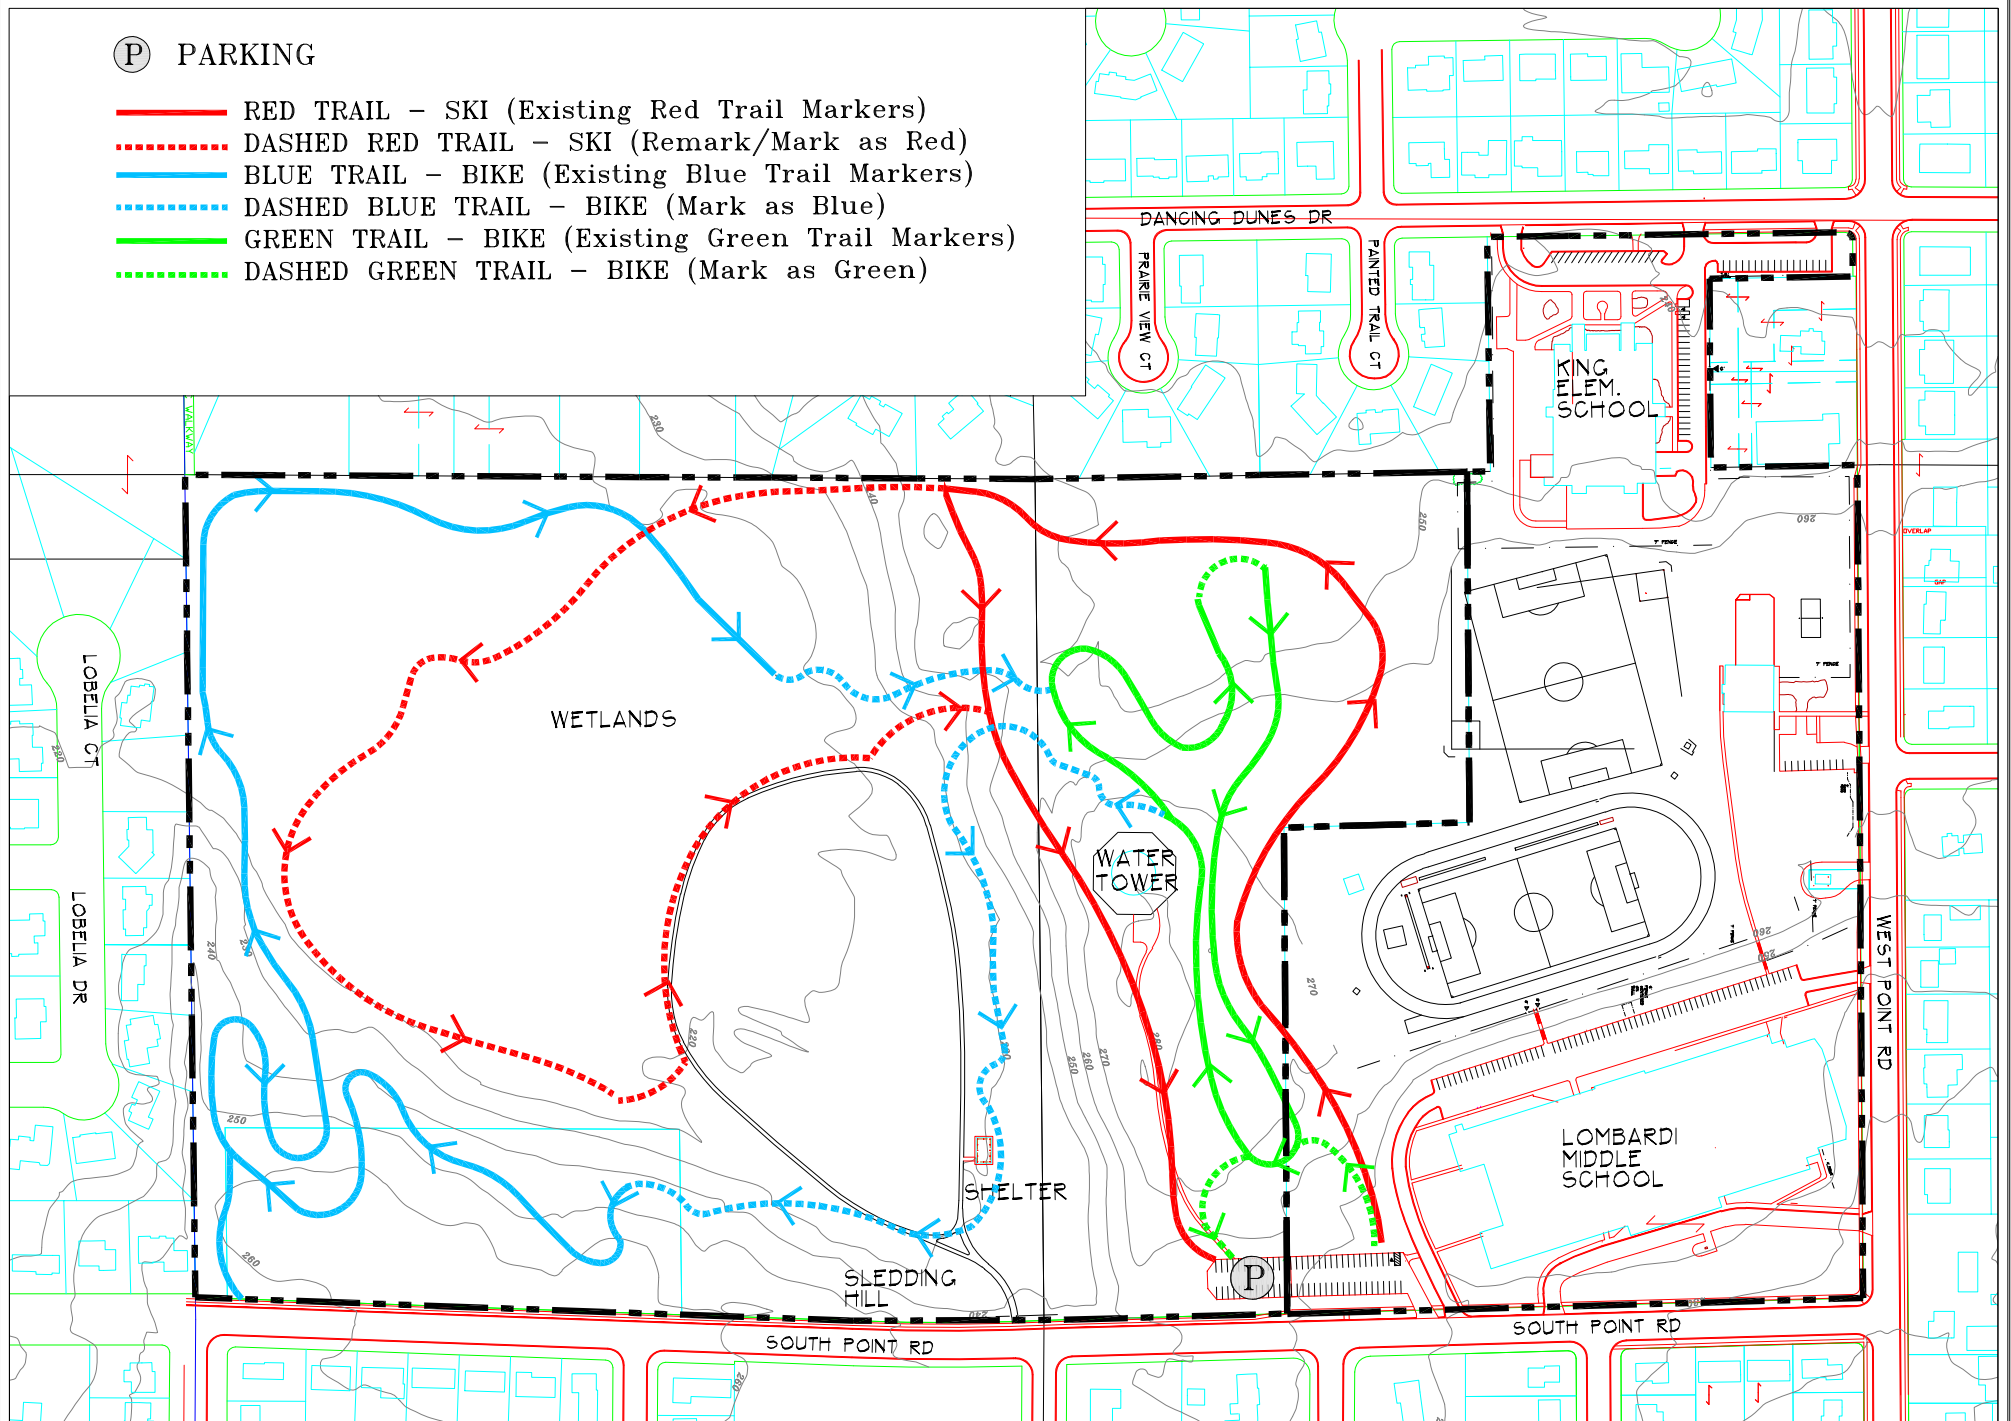

GREEN BAY PARKS, RECREATION,
AND FORESTRY DEPARTMENT

HE-NIS-RA PARK/SCHOOL
PROPOSED SKI AND BIKE MAP



SCALE: 1"=300'-0"
0 150' 300'

DATE DRAWN:
JAN. 2009
LAST REVISION:
JAN. 2009

PAGE 1 OF 1
HEN

HE-NIS-RA SKI TRAIL MAP

(P) PARKING

0.60 Miles — RED TRAIL - Advanced Level
1.18 Miles — BLUE TRAIL - Advanced Level
0.50 Miles — GREEN TRAIL - Intermediate Level

2.28 TOTAL MILES OF SKI TRAIL



GREEN BAY PARKS, RECREATION,
AND FORESTRY DEPARTMENT 





Report to the
Parks Committee
of the City of Green Bay

MEETING DATE

December 1, 2020

PREPARED BY

AGENDA ITEM # R.4

To approve to accept a donation of \$15,500 from the Navarino Neighborhood Association to fund the entire cost of installation of 4 new Wisconsin Public Service owned lights in Navarino Park.

BACKGROUND

RECOMMENDATION

FISCAL IMPACT


ATTACHMENTS

- I. Navarino Park Proposed Lighting




GREEN BAY PARKS, RECREATION,
AND FORESTRY DEPARTMENT

NAVARINO PARK
PROPOSED LIGHTING

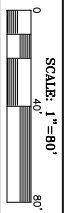

3.26 ACRES

- LEGEND**
- PARK SIGN
 - FLAG POLE
 - MANHOLE
 - CATCH BASIN
 - STREET LIGHT
 - STOWER POLE
 - PARK LIGHT
 - TRAFFIC LIGHT
 - STREET SIGN
 - FIRE HYDRANT
 - DRINKING FOUNTAIN
 - GAS ACCESS
 - WATER ACCESS
 - TELEPHONE ACCESS
 - ELECTRICAL ACCESS
 - DECIDUOUS TREE
 - CONIFEROUS TREE
 - SHRUB BED

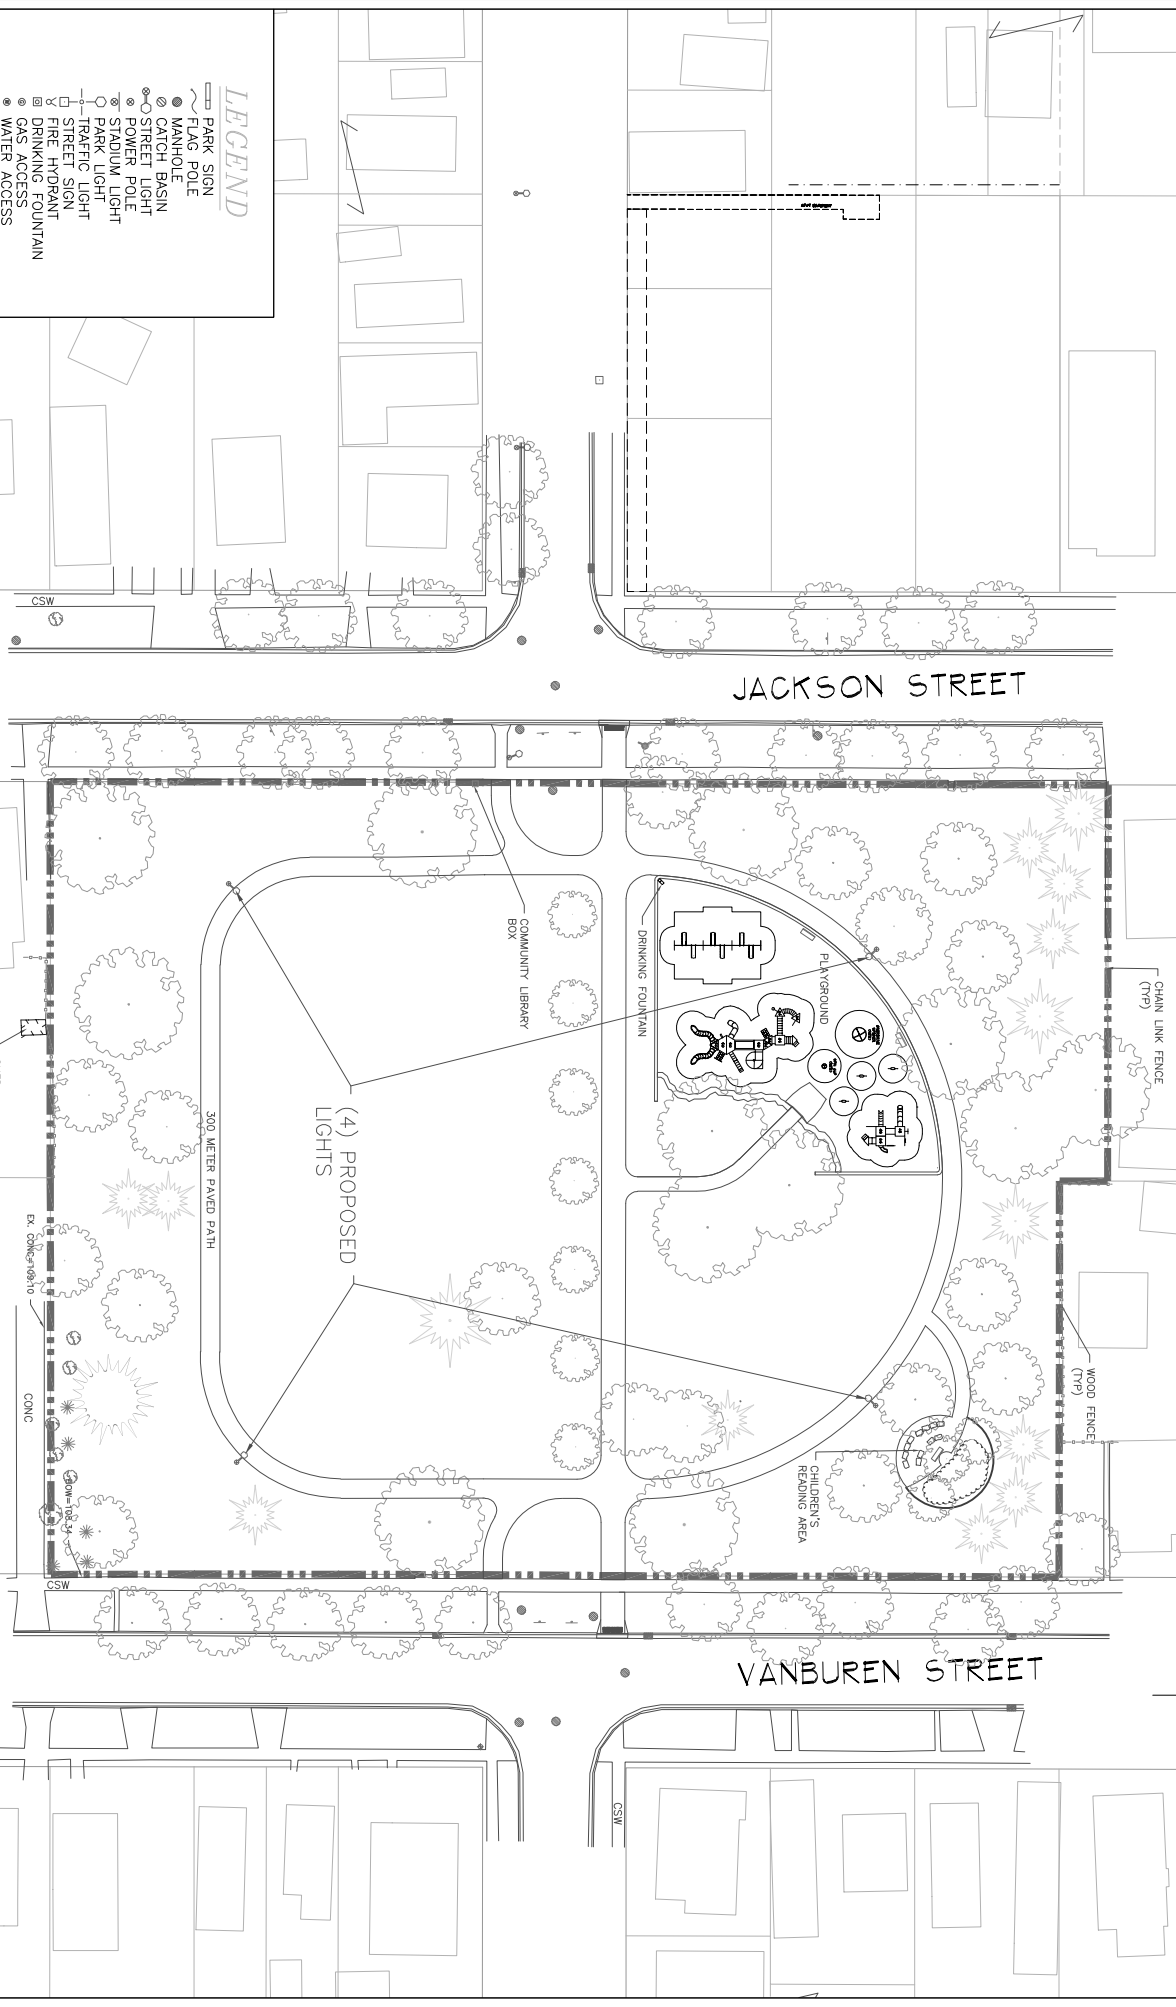



Report to the
Parks Committee
of the City of Green Bay

MEETING DATE

December 1, 2020

PREPARED BY

AGENDA ITEM # R.5

To approve the request from the Baird Creek Preservation Foundation to facilitate a controlled burn in the Baird Creek Greenway.


BACKGROUND

RECOMMENDATION

FISCAL IMPACT

ATTACHMENTS

- I. Buckthorn Treatment Map 2019

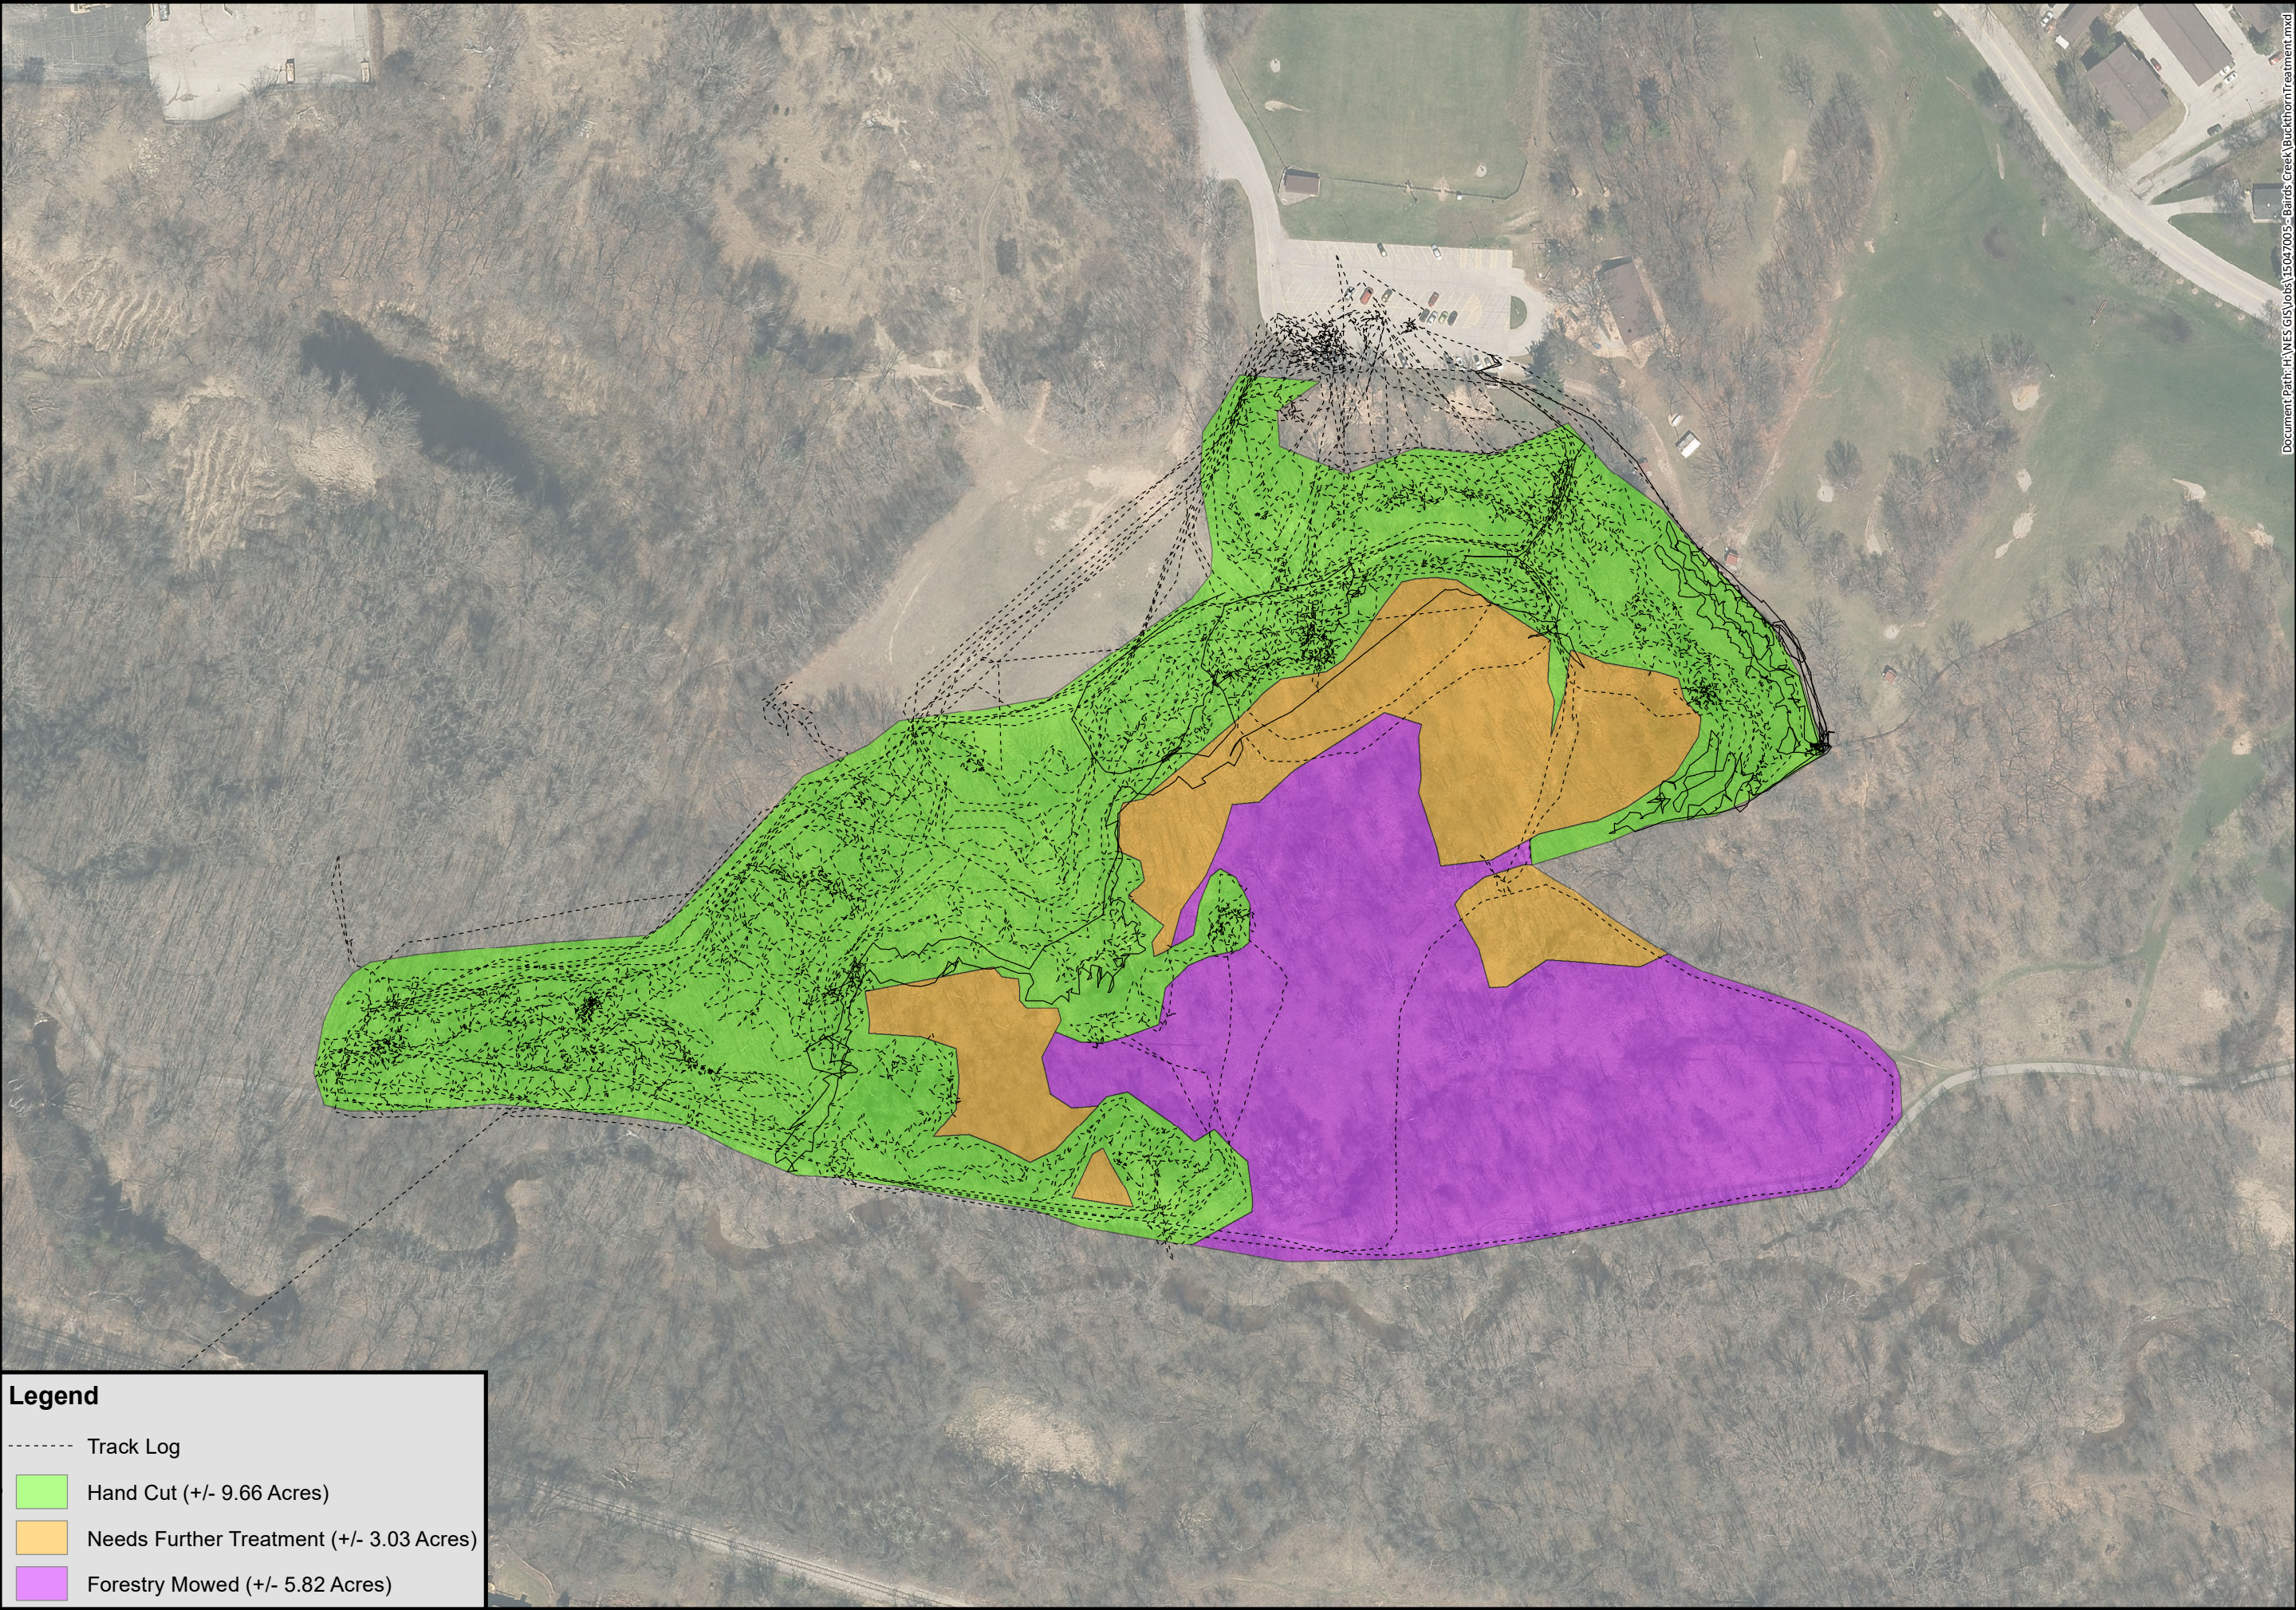

Legend

Track Log

Hand Cut (+/- 9.66 Acres)

Needs Further Treatment (+/- 3.03 Acres)

Forestry Mowed (+/- 5.82 Acres)

NES

ECOLOGICAL SERVICES

A Division of Robert E. Lee & Associates, Inc.

Buckthorn Treatment

3/29/2019

Baird Creek Preservation Foundation

Buckthorn Control

NES Project No. 15047005

City of Green Bay

Brown County, Wisconsin

Sources: Robert E. Lee & Associates, Inc.,
Brown County

Disclaimer: Robert E. Lee & Associates, Inc. makes every effort to ensure this map is free of errors but does not warrant the map or its features are either spatially or temporally accurate or fit for a particular use. Robert E. Lee & Associates, Inc. provides this map without any warranty of any kind whatsoever, either expressed or implied.

N

0

160 Feet

Document Path: H:\NES GIS\Jobs\15047005 - Baird Creek\BuckthornTreatment.mxd



Report to the
Traffic, Bicycle and Pedestrian Commission
of the City of Green Bay

MEETING DATE

December 1, 2020

PREPARED BY

Dave Hansen, Traffic Engineer

AGENDA ITEM # S.I

To refer to staff the request to install a marked crosswalk across East Mason Street at Goodell Street.

BACKGROUND

Two years ago, a similar request to relocate the Hartung St crossing to Goodell St was heard and was received and placed on file. This request is different in that there is no proposal to change the Mason-Hartung intersection.

RECOMMENDATION

FISCAL IMPACT

ATTACHMENTS

None



Report to the
Traffic, Bicycle and Pedestrian Commission
of the City of Green Bay

MEETING DATE

December 1, 2020

PREPARED BY

Dave Hansen, Traffic Engineer

AGENDA ITEM # S.2

To postpone to the January 2021 meeting of the Traffic, Bicycle, and Pedestrian Commission the request by Ald. Lefebvre to review and potentially change the SPEED LIMIT 25 zone on North Webster Avenue from Pine Street to University Avenue.

BACKGROUND

Recently, the speed limit changed from 25 mph to 35 mph along N Webster Ave between University Ave and Klaus St. This request would effectively extend the 35 mph speed zone south to Pine St.

RECOMMENDATION

Refer to staff for study.

FISCAL IMPACT

ATTACHMENTS

None



Report to the
Traffic, Bicycle and Pedestrian Commission
of the City of Green Bay

MEETING DATE

December 1, 2020

PREPARED BY

Dave Hansen, Traffic Engineer

AGENDA ITEM # S.3

To deny the request to establish a 3-WAY STOP condition at Western Avenue at Maryhill Drive and maintain the existing I-WAY STOP control (Maryhill Drive traffic stops for Western Avenue traffic).

BACKGROUND

Report is attached.

RECOMMENDATION

To deny the request to establish a 3-WAY STOP condition at Western Avenue at Maryhill Drive and maintain the existing I-WAY STOP control (Maryhill Drive traffic stops for Western Avenue traffic).

FISCAL IMPACT

ATTACHMENTS

- I. M awsc warrants Western-Maryhill 2020.djah

MEMORANDUM



Department of Public Works | Traffic Division

To: Traffic, Bicycle, and Pedestrian Commission (TBPC)
Public Works Director Steven Grenier, P.E.

From: Traffic Engineer David J.A. Hansen, P.E., PTOE

Re: **All-Way Stop Control Warrant Analysis, Western Avenue at Maryhill Drive**

Date: Friday, October 16, 2020

This memorandum serves as my response to the Traffic, Bicycle, and Pedestrian Commission (TBPC) motion to refer to staff the request by Ald. Wery to establish a 3-WAY STOP condition at Western Avenue and Maryhill Drive. (Ald. Wery – District 8).

This memo will be presented at the Mon Oct 19, 2020 TBPC meeting.

Existing Site Conditions

The intersection of Western Ave and Maryhill Dr is located on the west side of the City of Green Bay, in Aldermanic District 8 (Ald. Wery). See Figure 1 for General Location, Figures 2a-2c for Neighborhood Views.

Figure 1 – General Location

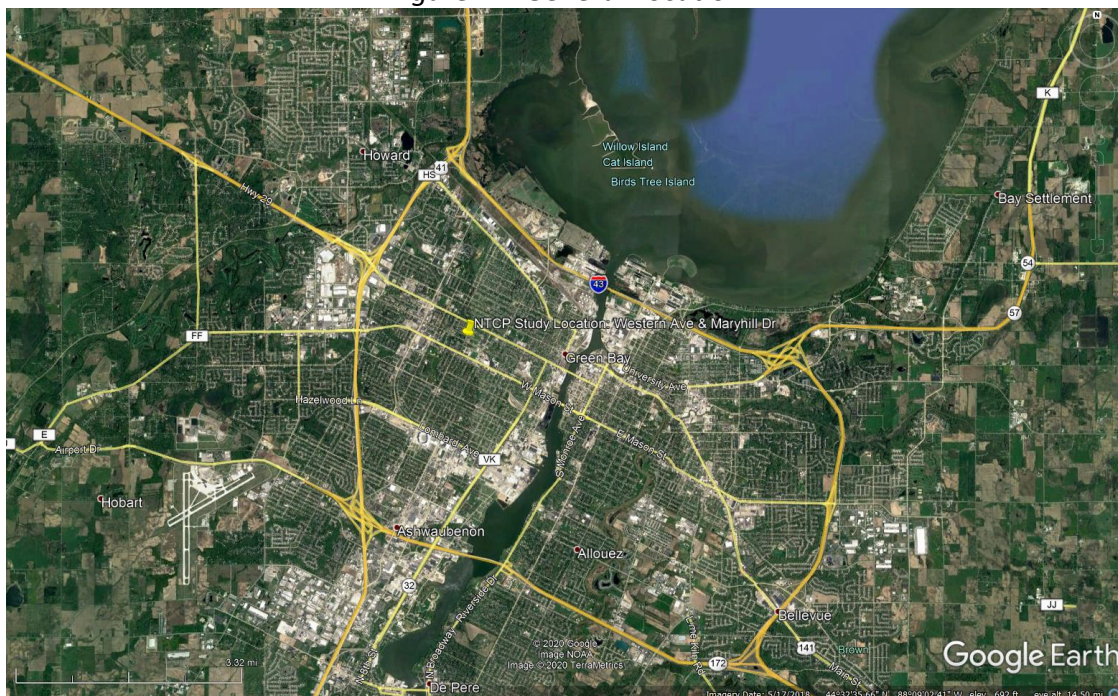


Figure 2a – Neighborhood View

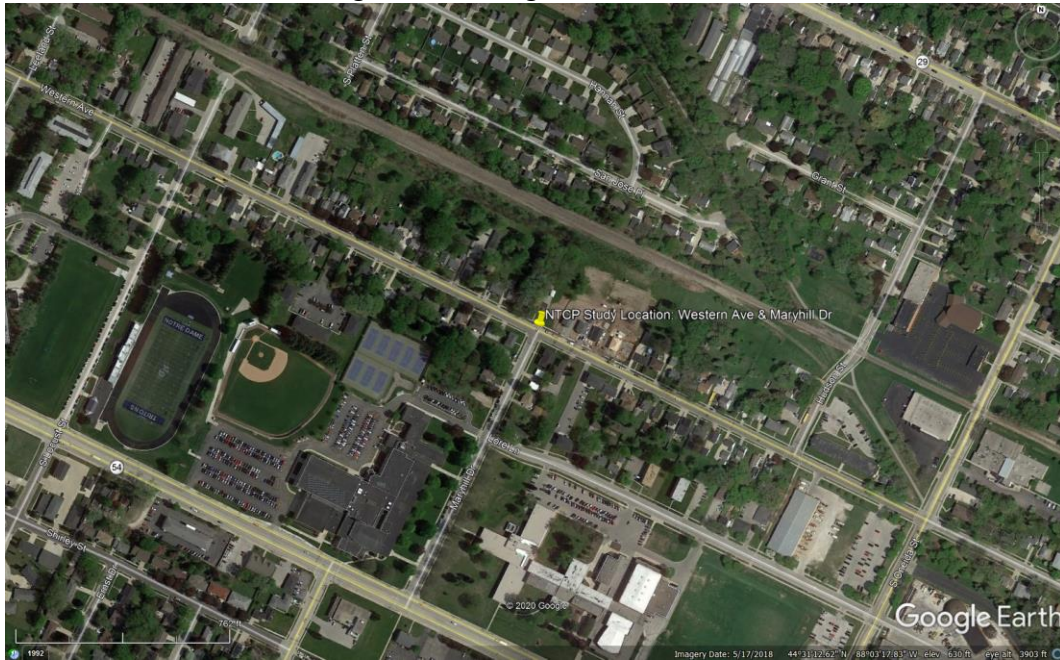


Figure 2b – Neighborhood View



Figure 2c – Neighborhood View


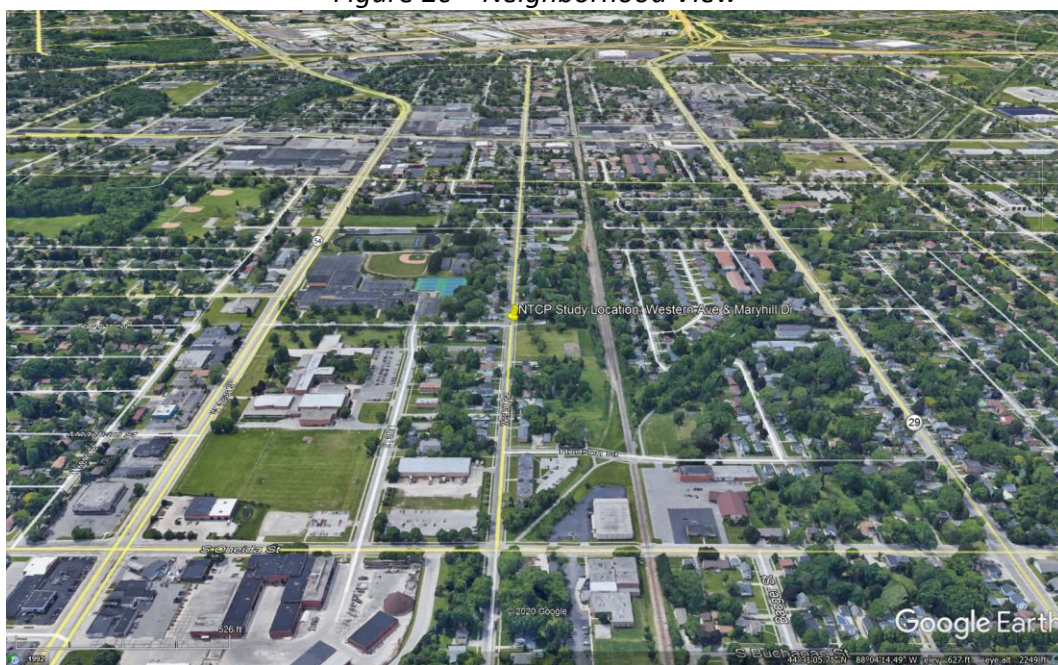


Figure 3 – Intersection View

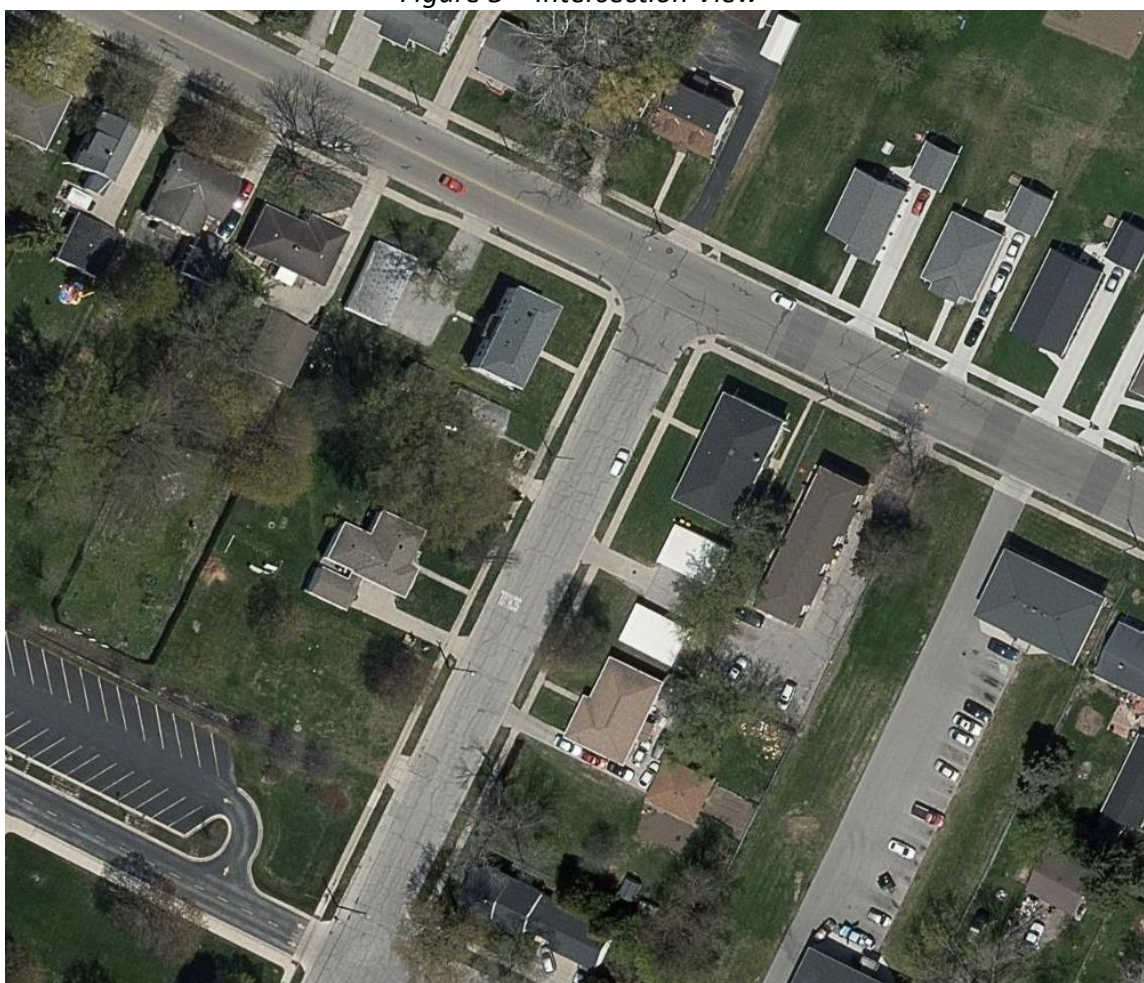

The intersection of Western Ave and Maryhill Dr operates under 1-WAY STOP condition; Maryhill Dr (northbound) traffic stops for Western Ave (eastbound and westbound) traffic. It is a three-approach intersection, or "T-intersection". Two blocks south of the intersection is the southern terminus of Maryhill Dr and is a 1-WAY STOP condition where Maryhill Dr (southbound) traffic stops for W Mason St (eastbound and westbound) traffic.

Western Ave is an urban local street which functions as a collector street. Single family residential homes abut the roadway, east, west, and south of Maryhill Dr with two nearby apartment complexes. Two schools are near and south of the intersection: Notre Dame Academy and Franklin Middle School. Due to the pandemic, no school traffic was collected.

Western Ave has an asphaltic surface. Roadway width is 36 ft wide. It consists of 1 travel lane in each direction and parking lanes on both sides of the street. Parking is regulated on both sides of Western Ave both east and west of Maryhill Dr with 2-hour maximum, 7 AM and 4 PM on school days. The south side of Western Ave has 2 NO PARKING HERE TO CORNER zones in order to keep the intersection sight lines open to view oncoming traffic. The posted speed limit is 25 mph. Sidewalk exists along both sides of Western Ave. No centerline or lane line markings exist except for 540 ft of double yellow centerline west of the intersection due to the crest vertical curve. Street lighting exists along Western Ave and at the intersection with Maryhill Dr. No marked crosswalks exist at the intersection. Two unmarked crosswalks exist (one south leg, one east leg).

Maryhill Dr is an urban local street. Single family and multifamily residential homes exist south of the intersection. Maryhill Dr has an asphaltic surface and consists of 1 travel lane in each direction and parking lanes on both sides of the street. Clear roadway width is 36 ft. The posted speed limit is 25 mph. Sidewalk exists along both sides of Maryhill Dr. No centerline or lane line markings exist. SCHOOL word marking exists south of the intersection in the southbound direction. Street lighting exists along Maryhill Dr. Parking is regulated on both sides of Maryhill Dr with 2-hour maximum, 7 AM and 4 PM on school days. The east side of Maryhill Dr at Western Ave has a NO PARKING HERE TO CORNER zones in order to keep the intersection sight lines open to view cross traffic.

Stopping sight distance (SSD) for both streets is 155 ft based on the posted speed limit of 25 mph. In-field SSD is 365 ft, more than the minimum required. No Green Bay Metro Transit bus routes or stops exist near the intersection. No STOP AHEAD warning signs exist on Maryhill Dr approaching the intersection. See Figures 3a through 3d for photos of the intersection.

Figure 3a – Eastbound Western Ave approaching Maryhill Dr looking East



Figure 3b – Westbound Western Ave approaching Maryhill Dr looking West



Figure 3c – Northbound Western Ave at Maryhill Dr looking West



Figure 3d – Northbound Western Ave at Maryhill Dr looking East



Crash History

No crashes have occurred at the intersection in the past 5 years.

Vehicle and Pedestrian Traffic

Weekday vehicle volumes collected from Tue Sep 1 through Tue Sep 8, 2020 are summarized in Table 1. No pedestrian or bike counts were collected as part of this study.

Table 1 – Weekday Vehicle Volume Summary, Western Ave at Maryhill Dr

Weekday Vehicle Entering Volume Summary

Major Street: Western Ave Minor Street: Maryhill Dr			Eastbound & Westbound Northbound						
Start Date: 1-Sep-20 End Date: 8-Sep-20									
TIME		NB	SB	EB	WB	Minor NB + SB	Major EB + WB	TOTAL	EB + WB RANK
FROM	TO								
12:00 AM	1:00 AM	3		11	14	3	25	28	
1:00 AM	2:00 AM	1		9	10	1	19	20	
2:00 AM	3:00 AM	2		10	9	2	19	21	
3:00 AM	4:00 AM	1		9	5	1	14	15	
4:00 AM	5:00 AM	1		17	5	1	22	23	
5:00 AM	6:00 AM	2		27	9	2	36	38	
6:00 AM	7:00 AM	4		55	30	4	85	89	
7:00 AM	8:00 AM	10		55	48	10	103	113	
8:00 AM	9:00 AM	7		61	44	7	105	112	
9:00 AM	10:00 AM	12		89	53	12	142	154	
10:00 AM	11:00 AM	12		104	59	12	163	175	
11:00 AM	12:00 PM	16		107	71	16	178	194	6
12:00 PM	1:00 PM	20		120	78	20	198	218	4
1:00 PM	2:00 PM	15		116	78	15	194	209	5
2:00 PM	3:00 PM	20		135	88	20	223	243	2
3:00 PM	4:00 PM	27		121	96	27	217	244	3
4:00 PM	5:00 PM	26		126	99	26	225	251	1
5:00 PM	6:00 PM	22		97	77	22	174	196	7
6:00 PM	7:00 PM	14		90	72	14	162	176	8
7:00 PM	8:00 PM	12		67	57	12	124	136	
8:00 PM	9:00 PM	11		50	45	11	95	106	
9:00 PM	10:00 PM	10		33	35	10	68	78	
10:00 PM	11:00 PM	5		23	25	5	48	53	
11:00 PM	12:00 AM	4		14	17	4	31	35	
TOTAL		257	0	1,546	1,124	257	2,670	2,927	

Multi-Way Stop Application Warrant Analysis

A multi-way STOP application study for the intersection can be found in Figure 5. All warrants as defined in the current editions of the Federal and State Manual on Uniform Traffic Control Devices (MUTCD) were evaluated.

Figure 5 - Multi-Way Stop Application Warrant Analysis

MULTI-WAY STOP SIGN WARRANTS

LOCATION: Western Ave at Maryhill Dr

DATE: Wed Sep 23, 2020

WARRANT
MET ?

1. Are traffic signals warranted/justified?
(Multi-way STOP is an interim measure while signals are being designed and constructed) No
2. Have there been 5 or more reported crashes in a 12-month period that are susceptible to correction by a multi-way STOP installation?
(4 crashes using 80% criteria) No
- 3.(a) 8-hour traffic volumes on the Major Street (total of both approaches)

	TIME	TOTAL VEHICLES Major Street	100% WARRANT REQUIREMENT	80% WARRANT REQUIREMENT	WARRANT MET ?
1	4:00 PM	225	300	240	No
2	2:00 PM	223	300	240	No
3	3:00 PM	217	300	240	No
4	12:00 PM	198	300	240	No
5	1:00 PM	194	300	240	No
6	11:00 AM	178	300	240	No
7	5:00 PM	174	300	240	No
8	6:00 PM	162	300	240	No

- 3.(b) Same 8-hour traffic volumes on the Minor Street (combined vehicle, ped, and bike volume; total of both approaches)

	TIME	TOTAL VEHICLES Minor Street	100% WARRANT REQUIREMENT	80% WARRANT REQUIREMENT	WARRANT MET ?
1	4:00 PM	26	200	160	No
2	2:00 PM	20	200	160	No
3	3:00 PM	27	200	160	No
4	12:00 PM	20	200	160	No
5	1:00 PM	15	200	160	No
6	11:00 AM	16	200	160	No
7	5:00 PM	22	200	160	No
8	6:00 PM	14	200	160	No

- 3.(c) If 85th-percentile speed exceeds 40 mph, are Items 3a & 3b met when volumes are 70% of their value?

n/a

4. Where no single criterion is satisfied, are Criteria 2, 3a, and 3b all satisfied to 80% of the minimum values?

No

Other criteria considered included:

- A. The need to control left-turn conflicts: NO
- B. The need to control vehicle/pedestrian conflicts near locations that generate high pedestrian volumes: NO
- C. Locations where a road user, after stopping, cannot see conflicting traffic and is not able to negotiate the intersection unless conflicting cross traffic is also required to stop: NO
- D. An intersection of two residential neighborhood collector (through) streets of similar design and operating characteristics where multi-way stop control would improve traffic operational characteristics of the intersection: NO

Discussion

Sixteen years ago, a multi-way STOP warrant study was conducted by DPW at this intersection. Staff presented the report to the Traffic Commission on October 25, 2004. Based on objective data and field review at the time, staff did not recommend the installation of a multi-way STOP condition. Traffic Commission ultimately denied the multi-way STOP request.

In review of the 5-year crash history, no crashes means that a safe traffic environment exists today. Adding a STOP condition on Western Ave will most likely add crashes, specifically rear-end crashes.

MUTCD Section 2B.04, Right-of-Way at Intersections, states that "YIELD or STOP signs should not be used for speed control". If concerned residents are requesting the STOP condition on Western Ave to reduce motorist speed, DPW maintains the position of the FHWA and WisDOT by not recommending installing STOP signs for speed control.

Referring to a comprehensive study conducted by W. Martin Bretherton Jr., P.E. (Georgia), a member of the Institute of Transportation Engineers (ITE), entitled " Multi-Way Stops - The Research Shows the MUTCD is Correct!" which concluded that:

1. Multi-way stops do not control speeds
2. Stop compliance is poor at unwarranted multi-way stop signs
3. Before-After studies show multi-way stop signs do not reduce speeds on residential streets
4. Unwarranted multi-way stops increased speed some distance from intersections (the studies hypothesizing that motorists are making up the time they lost at the "unnecessary" stop sign)
5. Multi-way stop signs have high operating costs based on vehicle operating costs,

vehicular travel times, fuel consumption and increased vehicle emissions

6. Safety of pedestrians is decreased at unwarranted multi-way stops, especially small children (it seems that pedestrians expect vehicles to stop at the stop signs but many vehicles have gotten in the habit of running the "unnecessary" stop sign)
7. Stop signs increase noise in the vicinity of an intersection. The noise is created by the vehicle braking noise at the intersection and the cars accelerating up to speed.

Conclusions

No multi-way stop warrants were met. The Western Ave and Maryhill Dr multi-way STOP warrant study resulted in a recommendation to continue operating the intersection as a 1-WAY STOP condition where Maryhill Dr traffic stops for Western Ave traffic.

Recommendations

1. To deny the request to establish a 3-WAY STOP condition at Western Avenue at Maryhill Drive.
2. To maintain the existing 1-WAY STOP control (Maryhill Dr traffic stops for Western Ave traffic)



Report to the
Economic Development Authority
of the City of Green Bay

MEETING DATE

December 1, 2020

PREPARED BY

Matt Buchanan, Staff

AGENDA ITEM # T.I

To enter into professional services agreements with GEI Consulting to serve as the primary qualified environmental professional (QEP) and Stantec to serve as secondary QEP for Brownfields Revolving Loan Fund (RLF).

The Council may convene in closed session pursuant to Sections 19.85(1)(e), Wis. Stats., for purposes of deliberating or negotiating the sale of public properties, investing of public funds or conducting other specified public business as necessary for competitive or bargaining reasons. The Council may thereafter reconvene in open session pursuant to Section 19.85(2), Wis. Stats., to report the results of the closed session and consider the balance of the agenda.

BACKGROUND

The City of Green Bay was recently awarded an \$800,000 Brownfields Revolving Loan Fund (RLF) Grant from the U.S. Environmental Protection Agency (EPA). To implement the new RLF program, the City must contract with a qualified environmental professional (QEP) to assist staff with overseeing brownfield cleanup activities and ensuring compliance with state and federal requirements.

The City of Green Bay's Purchasing Division coordinated a Request for Proposals (RFP) and two qualified vendors responded with formal submissions. An internal evaluation team scored the proposals based on the attached scoring criteria. The evaluation process resulted in Vendor A, GEI Consultants, receiving the highest score and Vendor B, Stantec, receiving the second highest score.

EPA has guided staff to contract with two vendors to serve as primary and secondary QEPs in order to avoid potential conflicts of interest. In cases when the City's primary QEP is also under contract to consult an RLF applicant or borrower, the City may rely on a secondary QEP for oversight of those projects.

RECOMMENDATION

Staff is recommending authorization to enter into professional services agreements with GEI Consulting to serve as the primary QEP and Stantec to serve as secondary QEP.

FISCAL IMPACT

The Brownfields RLF Grant budget includes \$45,200 for contractual services. QEPs will invoice the City for services provided at an hourly rate, not to exceed the EPA-approved budget for contractual services.

ATTACHMENTS

- I. RFP #3276 Intent to Award Notice



October 28, 2020

RE: RFP No. 3276
Department of Community & Economic Development
Project: Professional Environmental Services for
Brownfields Revolving Loan Fund (RLF)

The evaluations of the proposals received have been completed. The award recommendation of the highest ranked proposal for the following project will be as follows:

- 1) Professional Environmental Services for Brownfields Revolving Loan Fund (RLF) - Award to GEI Consultants, Inc. as the Primary Qualified Environmental Professional (QEP) Vendor. Stantec has been selected as the Secondary QEP Vendor to assist only when GEI Consultants, Inc. is unable to conduct the QEP services. Budget total for this project not to exceed \$45,200.

A copy of the proposal summary is attached. This recommendation will be brought for approval before the Economic Development Authority on November 2, 2020 at 5:00pm (Central Time).

These meetings will be held virtually. Please confirm the date and time via the City of Green Bay's website www.greenbaywi.gov. Click on the "Meetings & Agendas / Minutes" icon at the bottom of the screen. Select the appropriate meeting (Economic Development Authority) and view the directions on how to attend the virtual meeting. A copy of the proposal summary is attached.

Thank you for your time and effort on your proposal you submitted and also for your continued interest in doing business with the City of Green Bay. If you have any questions, or require additional information, please feel free to contact me at 920-448-3049.

Sincerely,

Jackie Krawze, CPPB
Buyer

Attachment

cc: Cheryl Renier-Wigg – Department of Community & Economic Development
Matthew Buchanan – Department of Community & Economic Development

#3276 RFP VENDOR RANKING & COST SUMMARY

Department of Community and Economic Development
Professional Environmental Services for Brownfields Revolving Loan Fund (RLF)

RFP #3276

ISSUED: 9/28/2020 DUE: 10/19/2020

CC: 90600, 92600, 96200, 92500, 96100, 90900, 95800, 91800

EVALUATION CRITERIA & RANKING:

Total Possible Points	MINIMUM SPECIFICATIONS Proposals not to exceed \$45,200	Highest Score	Lowest Score
		GEI Consultants	Stantec
30	General Experience & Qualifications of the Firm and Key Personnel Assigned to City	29	29
40	Management Outline	40	38
10	References	10	10
20	Cost	20	19.9115
100	Vendor Scores (Total possible points = 100)	99	96.9115

Vendor's Proposed Cost of Project: \$45,000.00 \$45,200.00

NOTES:

This was a proposal process with a budget amount not to exceed **\$45,200**. We received two (2) proposals.

The evaluation team consisted of the Department of Community and Economic Development Staff (3 members).

This proposal process started in September 2020. Proposals were due on 10/19/2020. On 10/26/2020 the evaluation team met to discuss & score all proposals.

Award Recommendations:

Award to GEI Consultants, Inc. as the Primary Qualified Environmental Professional (QEP) Vendor. Stantec has been selected as the Secondary QEP Vendor to assist only when GEI Consultants, Inc. is unable to conduct the QEP services. Budget total for this project not to exceed \$45,200.

Before the Ethics Board of the City of Green Bay

In the Matter of the Complaint of a Code of Conduct Violation by Alder VanderLeest

Tarl Knight
Complainant

vs.

John S VanderLeest
Respondent

Report of Findings of Fact Conclusions of Law and Decision

The Ethics Board of the City of Green Bay, (Ethics Board) on the record described herein and having read all motions and supporting documentation and heard motions of the parties on October 7, 2020, with all members present, and having deliberated concerning those motions on October 28, 2020, and November 12, 2020, make the following:

Findings of Fact

Procedural Background and Motions:

1. On April 21, 2020, Tarl Knight filed with the City Clerk an untitled, verified document in which Mr. Knight states he is writing with a formal complaint against Alderman John S. VanderLeest (the "Complaint").
2. The Complaint alleges that several constituents have had their posts and comments deleted from Alder VanderLeest's Facebook site since 2016, and that those constituents are complaining about those deletions.
3. Mr. Knight states that the Supreme Court has confirmed social media as a modern public forum and states:

"Public officials may not retaliate against speech they dislike by suppressing expression on social media." and that

"The suppression of critical commentary regarding elected officials is the quintessential form of viewpoint discrimination against which the First Amendment guards."

4. Mr. Knight concludes that "Alderman VanderLeest's public Facebook account titled "Green Bay City Council - John S. VanderLeest" is, for all intents and purposes, a public forum. Citing Davis v Randall a 4th circuit case decided in January of 2019.
5. Mr. Knight implies that the conduct alleged violates the Green Bay Code of Conduct citing a portion of the introductory portion of Section 4, Elected Officials Conduct Toward the Public, of the City of Green Bay Code of Conduct for Elected Officials (the "Code of Conduct") as follows:

"No signs of partiality, prejudice, or disrespect should be evident on the part of individual Council members toward an individual participating in a public forum. Every effort should be made to be fair and impartial... The Council members are expected to demonstrate, both publicly and privately, their honesty and integrity, and to be an example of appropriate and ethical conduct. All Council members should convey to the public their respect and appreciation for the public's participation, input, and opinions."

6. Mr. Knight also alleges that the blocking of opposing points of view at public forums violates the City's social media property quoting, without citation a portion of § 24.3 of the City Personnel policies as follows:

"City social media sites shall adhere to applicable federal, state, and local laws. Tins includes any applicable open records requirements. Any content maintained in a social media format that is related to City business is public record. Content must be able to be managed, stored, and retrieved to comply with applicable laws."

* * *

7. Pursuant to Section 8 A of the Code of Conduct the City Clerk, determined that the Complaint was complete and forwarded it to the Ethics Board.
8. Pursuant to Section 8 D of the Code of Conduct, on July 9, 2020, the Ethics Board, issued a summons, signed by the City Clerk commanding Alder VanderLeest to appear before it.
9. The Summons and Complaint were received by Alder VanderLeest on July 13, 2020 (the Summons and Complaint are appended and incorporated as Exhibit A).

10. On July 20, 2020, Robert Miller, the Attorney for Alder VanderLeest filed a Motion for Postponement of Proceedings (that motion, is appended and incorporated as Exhibit B). In this motion he argues that the evidentiary hearing on this matter should be postponed for due process reasons, including to address standing and discovery.
11. The Board of Ethics convened this matter on July 22, 2020, setting August 6, 2020, as the date for the motions concerning standing and discovery and scheduled the matter to convene again on September 1, 2020.
12. On August 3, 2020, Mr. Miller filed a document entitled Argument with several attachments (the document and attachments are appended and incorporated as Exhibit C). Mr. Miller argues:
 - a. Alder VanderLeest's blocking of social media posts was because the posts contained offensive and insulting material;
 - b. Alder VanderLeest exercised his discretion in an objectively reasonable manner when he deleted those posts;
 - c. There was no violation of the City's social media policy because the Communications Decency Act provides that no user of interactive computer services can be held liable for restricting obscene, lewd, lascivious, filthy, excessively violent, harassing, or otherwise objectionable material; and
 - d. There is a presumption of regularity for the acts of public officers.
13. During late July or early August, Mr. Miller filed an additional document entitled Argument with several attachments all of which are appended and incorporated as Exhibit D. In those documents he argues:
 - a. The Facebook page is a campaign page;
 - b. Alders have not been trained on the proper use of social media;
 - c. The Davison case is not binding;
 - d. SEC230 allows for removal of offensive material from social media sites; and
 - e. The Wisconsin Ethics Board's opinions are supportive of his arguments.
14. On August 13, 2020, Mr. Knight filed several screen shots in a packet of documents entitled "Citizens blocked or deleted by Mr. VanderLeest" (those documents are appended and incorporated as Exhibit E). The documents include:
 - a. Screen shots that contain some text alleging the authors were blocked from Alder VanderLeest's Facebook page;
 - b. The screen shots in this exhibit do not contain any obscene, lewd, lascivious, filthy, excessively violent, harassing, or otherwise objectionable material; and
 - c. Mr. Knight's argument that the Facebook page that is the subject of his complaint is not a "campaign page".

15. On August 31, 2020, Mr. Miller filed a Motion to Specify Plaintiff's Claim with Particularity and Clarity (that document is appended and incorporated as Exhibit F). This motion asks Mr. Knight to explain how a certain case, cited by Mr. Knight applies to this matter.
16. On September 1, 2020, Mr. Knight filed an additional document entitled Argument (that document is appended and incorporated as Exhibit G). He argues:
 - a. With regard to standing, Section 8 of the City of Green Bay Code of Conduct allows any person who believes an elected official has violated a requirement, prohibition, or guideline set out in the Code of Conduct may file a Complaint;
 - b. Alder VanderLeest's conduct is violative of Section 4 and Section 1 of the Code of Conduct;
 - c. Blocking access to Alder VanderLeest's social media page is a violation of the first amendment; and
 - d. Blocking access to Alder VanderLeest's social media page is a violation of the City's social media policy.
17. The Ethics Board convened this matter on September 1, 2020, at which time the matter was formally scheduled for motions and witness and document exchange. The Ethics Board issued a scheduling order; a copy of the scheduling order is appended and incorporated as Exhibit H). The scheduling order also scheduled the hearing to reconvene on October 7, 2020.
18. On September 11, 2020, the parties exchanged witness and document lists (a copy of Mr. Knight's exchange is appended and incorporated as Exhibit I and Mr. Miller's exchange including 2 exhibits he intends to introduce, is appended and incorporated as Exhibit J).
19. On September 14, 2020, Mr. Miller submitted an affidavit from Rhonda Sitniakau (a copy of that document is appended and incorporated as Exhibit K).
20. On September 18, 2020, Mr. Miller filed a Motion to Dismiss (a copy of that document is appended and incorporated as Exhibit L). This motion stated 9 grounds for relief:
 - a. No applicable cases bar the respondent from deleting or restricting access to his website;
 - b. A charge regarding violation of the public meeting section (section 4 of the Code of Ethics);
 - c. The action should be dismissed because the operation of a website or Facebook page is not a public meeting;
 - d. The Ethics Board, by applying the public meeting standard, would essentially be re-writing the ordinance well beyond the plain meaning of its terms;

- e. Section 230 of the Communication Decency (previously cited in documents) preempts any action by state and local government against the sponsor/manager of a web site;
- f. VanderLeest arguably followed the current advice of the Wisconsin Ethics Board;
- g. VanderLeest and his colleagues were given no instruction on the use of social media;
- h. The City of Green Bay Personnel Policy cited in the complaint would not be applicable to an Alderman;
- i. The legislative action creating the Ethics Board neither adopted nor promulgated procedural and evidentiary rules for its proceedings; and
- j. The action should be dismissed because of its violation of the constitutional requirements for equal protection of the laws.

21. Also on September 18, 2020, Mr. Knight filed a Motion to Suppress the Affidavit filed by Mr. Miller (a copy of that document is appended and incorporated as Exhibit M). This motion objects to the admission of the affidavit on the basis of relevance and notes that he was not listed as a witness.

22. On September 28, 2020, Mr. Miller filed a Brief in support of Alder VanderLeest's Motion to Dismiss (a copy of that document and all attachments is appended and incorporated as Exhibit N). In the brief Mr. Miller makes the following arguments:

- a. The charge regarding violation of the public meeting (section 4 of the Code of Ethics) should be dismissed because the operation of a website or Facebook page is not a "public meeting" in the context of the Code of Ethics;
 - i. The specific definition at 19.82 (2), Wis. Stats.
 - ii. Plain meaning of "public meeting" does not include Facebook exchanges
 - iii. The rule of lenity works against the expansion of the meaning of public meeting to include Facebook exchanges
 - iv. Declaring that Facebook exchanges are public meetings will subject the City to thousands of open meetings violations
- b. The Ethics board is not empowered to legislate by re-writing city ordinances;
- c. Section e3 of the Communications Decency Act allows for the deletion of inappropriate materials from social media sites and pre-empts any state or local action; which is contrary to the act.
- d. There is no violation of any controlling rule of law;
- e. Complainant's motion to suppress has no application to this proceeding;

23. October 2, 2020, Mr. Knight filed a Motion to Suppress Alder VanderLeest's Motion to Dismiss (a copy of that document is appended and incorporated as Exhibit O). He argues that Alder VanderLeest's motion to dismiss should be denied

24. On October 7, 2020, the Ethics Board convened to hear oral argument on the pending motions and to commence deliberations. The Ethics Board, having heard arguments on all motions before the Board, adjourned deliberations until October 28, 2020.
25. On October 28, 2020, the Ethics Board met and deliberated in closed session. The Board directed their legal counsel to take actions related to their deliberations for consideration at their next meeting, scheduled for November 12, 2020.
26. On November 12, 2020, the Board met, deliberated further and issued this Findings of Fact, Conclusions of Law and Decision.

Jurisdiction and Authority

27. It is well established law that:

- a. Arms or departments of municipal governments such as municipal commissions have only those powers that are expressly granted by statute and those powers that are necessary to implement the expressed powers. § 2:40. Commissions, 1 McQuillin Mun. Corp. § 2:40 (3d ed.); and
 - b. as a creature of the legislature, the Board, like a municipal body, has such powers as are “expressly conferred upon [it] by the legislature or are necessarily implied from the powers conferred.” *Murphy v. Oconto Cty. Drainage Bd.*, 2016 WI App 34, ¶ 60, 369 Wis. 2d 71, 879 N.W.2d 808, 2016 WL 784887, at 18.
28. The Ethics Code provision of the Green Bay Code of Ordinances provides at Section 1.90(8)(b):

The jurisdiction of the ethics board is limited to acting within the scope of subsections (8)(d) and (9) of this section and conducting hearings regarding complaints filed in conformance with the code of conduct for elected officials as adopted by the common council and as amended from time to time.

29. The Code of Conduct provides:

SECTION 8: Enforcement of this Code of Conduct

A. Filing of Complaints

Any person who believes an Elected official, in his/her official capacity, has violated a requirement, prohibition, or guideline set out herein may file a sworn complaint with the City Clerk identifying (1) the complainant’s name, address and contact information; (2) the name and position of the City official who is the subject of the complaint; (3) the nature of the alleged violation, including the specific provision of this Code allegedly violated, and (4) a statement of facts

constituting the alleged violation and the dates on which, or period of time during which, the alleged violation occurred.

30. The creation of the Code of Conduct was motivated by the need for a civility code regarding the operations the Common Council and its members.
31. The Code of Conduct was adopted in September of 2015.
32. No provision in the Code of Conduct expressly addresses social media sites.
33. There is no provision of the Green Bay Code of Ordinances that gives the Ethics Board the authority to address constitutional violations.
34. §. 1.16. Coverage and Amendment of the City of Green Bay Personnel Policies provides in relevant part:
This document shall apply to personnel administration for all employees and departments of the City of Green Bay now and existing hereafter established except the following:
 - a. Members of the Green Bay City Council
35. The introductory paragraph of Section 4 of the Code of Conduct provides in its entirety:

SECTION 4: Elected Official Conduct Towards the Public

In Public Meetings

Making the public feel welcome is an important part of the democratic process. No signs of partiality, prejudice, or disrespect should be evident on the part of individual Council members toward an individual participating in a public forum. Every effort should be made to be fair and impartial in listening to public testimony. The Council members are expected to demonstrate, both publicly and privately, their honesty and integrity, and to be an example of appropriate and ethical conduct. All Council members should convey to the public their respect and appreciation for the public's participation, input, and opinions.

36. Interpreting Section 4 requires analysis of the effect of the heading "In Public Meetings" and the remainder.
37. Section 990.001(6) of the Wisconsin statutes provides:

(6) STATUTE TITLES AND HISTORY NOTES. The titles to subchapters, sections, subsections, paragraphs and subdivisions of the statutes and history notes are not part of the statutes.

38. While a heading is not part of the law, it can be persuasive in the interpretation given to the statute. *Pure Milk Prods. Coop. v. National Farmers Org.*, 64 Wis.2d 241, 253, 219 N.W.2d 564, 571 (1974).
39. The Code of Conduct is broken into 5 substantive sections addressing the conduct of elected officials with regard to:
- a. Conduct with other elected officials
 - b. Conduct with City Staff
 - c. Conduct with the Public
 - d. Conduct with Public Agencies
 - e. Conduct with the Media
40. The Section 4 is the Section of the Code of Conduct that is entitled Elected Official Conduct with the Public.
41. The provision of the Code of Conduct cited in part by Mr. Knight is under the heading "In Public Meetings".
42. The remainder of the language of the Code of Conduct under the heading "In Public Meetings" addresses the topics of welcoming speakers, allocating public hearing time, avoiding debate and following parliamentary procedure.
43. Section 4 also includes a heading "Outside Public Meetings" which does not address the use of the internet.
44. Pursuant to § 19.82(2) a meeting for purposes of the public meetings law, is "[t]he convening of members of a governmental body for the purpose of exercising the responsibilities, authority, power or duties delegated to or vested in the body".
45. The term public forum is in the body of the language of Section 4 of the Code of Conduct
46. The term public forum has many meanings including any meeting of the City Council, its boards, committees or commissions.
47. The cases cited by Mr. Knight have determined that social media sites can be public forums.
48. The cases cited by Mr. Knight were decided in 2019 and involve Twitter pages.
49. The reasoning of the cases cited by Mr. Knight has not been adopted in the Eastern District of Wisconsin or the courts of the state of Wisconsin, but has been cited with favor by the Western District of Wisconsin.

50. The Western District of Wisconsin also acknowledged that the law regarding social media as a public forum is not well established.
51. Due process requires notice that would reasonably inform a person of the conduct prohibited by a regulation, particularly one that imposes a sanction.
52. The Code of Conduct includes the possibility of the imposition of punitive sanctions.
53. The Code of Conduct does not contain the words social media, Facebook or Twitter.
54. The City of Green Bay Alders have not had any training on the proper use of the internet.

Conclusions of Law

- A. The Ethics Board has only the authority specifically provided for by ordinance or necessarily required by that expressed by ordinance.
- B. Reading the § 1.90(8)(b) of the Ethics Code and the Section 8 A of the Code of Conduct together, the Ethics Board's jurisdiction is limited to considering violations of the Code of Conduct.
- C. The Board has no authority to go beyond determining whether the official named in the complaint violated a requirement, prohibition of or guideline actually set forth in the Code of Conduct.
- D. The Ethics Board is not authorized to decide 1st amendment violations.
- E. The City Personnel policies do not apply to Alder's and are not referenced in the Code of Conduct.
- F. The Ethics Board lack authorization and therefore jurisdiction to consider and recommend sanctions for the violation of the first amendment or personnel policies under the Code of Conduct.
- G. The Ethics Board has jurisdiction over the Complaint in this matter to the extent that it states a violation of Section 4 of the Code of Ethics.
- H. The facts alleged regarding a first amendment violation and a violation of the City Personnel Policies remain relevant in determining whether there has been a violation of the Code of Conduct.

- I. The heading “In Public Meetings” while not part of the rule in Section 4 provides guidance with regard to the meaning of Section 4.
- J. The wording of the introductory portion of Section 4 is indicative of the intent that the public forum referred to in the body of that section refers to conduct in public meetings.
- K. The remainder of Section 4 under the heading of “In Public Meetings” likewise favors the conclusion that the Ethics Board and the Common Council intended to address common council and other public meetings with that language.
- L. The allegations as clarified by Mr. Knight’s exhibits address the deletion of people from Alder VanderLeest’s Facebook page.
- M. The law regarding social media public forum is not fully developed as it was first recognized in the public courts in 2019.
- N. As the Code of Conduct was adopted in 2015 it is not likely that the Common Council could have anticipated that certain uses of the social media would constitute a public forum as that term is used in Section 4.
- O. As Mr. Knight’s allegations do not address Mr. VanderLeest’s conduct in public meetings the Board concludes the conduct complained of did not.
- P. The language cited in the Complaint and found in relevant part in Section 4 of the Code of Conduct was not intended to prohibit the conduct complained of in the Complaint
- Q. The facts alleged in the Complaint, do not state a violation of Section 4 of the Code of Ethics.


Decision and Recommendation

Based on the Findings of Fact and Conclusions of Law stated above and upon all records and arguments in these proceedings, the Ethics Board of the City of Green Bay pursuant to Section 8 of the Code of Conduct, decides and recommends to the Common Council as follows:

- I. The Ethics Board lacks jurisdiction and authority to consider and decide whether Alder VanderLeest’s conduct violates the First Amendment or the City Personnel Policies.
- II. The most reasonable reading of Section 4 of the Code of Conduct, in context, is that it was intended to address conduct in public meetings and was not intended to address social media issues.

- III. The Code of Conduct does not expressly prohibit or otherwise give fair warning to an Alder that deleting the names of people or otherwise removing them from a Facebook page, constitutes a violation of the Code of Conduct.
- IV. If the Common Council wishes to direct the Ethics Board to consider conduct of Alders on social media, that topic should be directly addressed in the Code of Conduct. The Ethics Board will not extend its authority on its own without such direction.
- V. The Ethics Board therefore decides and recommends that the Complaint in this matter be dismissed and that no sanctions be imposed on Alder VanderLeest for the conduct complained of therein.

Dated in Green Bay this 17th day of November, 2020 by the City of Green Bay Ethics Board

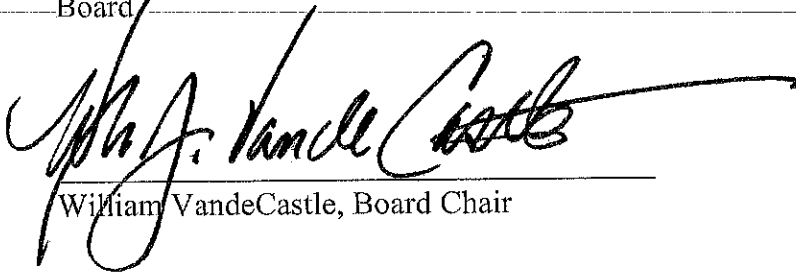

William VandeCastle, Board Chair



Law Department

July 13, 2020

Alder John S. VanderLeest
1625 Vernon Court
Green Bay, WI 54304

RE: Ethics Complaint
Tarl Knight v. John S. VanderLeest

Dear Alder VanderLeest:


Thank you for agreeing to accept service of the Ethics Complaint filed by Mr. Tarl Knight by certified mail. Enclosed please find a summons for the related Ethics Board meeting, as well as a copy of the complaint.

Respectfully,

Lindsay Mather
Assistant City Attorney

100 North Jefferson Street ♦ Green Bay, WI, 54301 ♦ 920 448 3080 ♦ Fax 920 448 3081 ♦

World Wide Web <http://www.greenbaywi.gov>

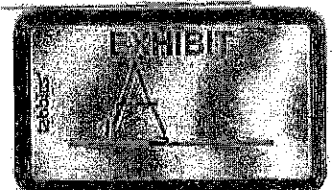

BEFORE THE ETHICS BOARD
OF THE CITY OF GREEN BAY

TARL KNIGHT,

Complainant,

v.

JOHN S. VANDERLEEST,

Respondent.

SUMMONS

THE CITY OF GREEN BAY TO JOHN S. VANDERLEEST:

Please take notice that pursuant to Sections 1.90(8), Green Bay Municipal Code, and Section 8, Code of Conduct for Elected Officials, you are hereby commanded to appear via Zoom meeting before the Ethics Board of the City of Green Bay on July 22, 2020 at 5:00 P.M., to respond to the attached complaint and show cause as to why you should not be subject to penalties and sanctions. The information about the Zoom meeting is attached to this Summons as Exhibit A.

Further take notice that at the time of said hearing, you may produce witnesses, cross-examine witnesses, and be represented by counsel. You may also have the record transcribed at your own option and expense.

At the conclusion of this hearing, the Ethics Board will submit a report to the Common Council of findings of fact, conclusions of law, and a recommendation as to what action, if any, the Common Council should take with respect to the charges in the complaint.

Dated at Green Bay, Wisconsin, this 9 day of July, 2020.


Kimberly Wayte
Deputy City Clerk

Lindsay Mather

Subject: Ethics Board 7-22-20
Location: [https://us02web.zoom.us/j/86888940933?](https://us02web.zoom.us/j/86888940933?pwd=aDUwRVlSejJ0cVVQWWloM0xRcmJ6UT09)
[pwd=aDUwRVlSejJ0cVVQWWloM0xRcmJ6UT09](https://us02web.zoom.us/j/86888940933?pwd=aDUwRVlSejJ0cVVQWWloM0xRcmJ6UT09)

Start: Wed 7/22/2020 5:00 PM
End: Wed 7/22/2020 6:00 PM

Recurrence: (none)

Meeting Status: Accepted

Organizer: Shelby Hearley
Required Attendees: Lindsay Mather

Please forward to other attendees as necessary

City Of Green Bay is inviting you to a scheduled Zoom meeting.

Join Zoom Meeting

<https://us02web.zoom.us/j/86888940933?pwd=aDUwRVlSejJ0cVVQWWloM0xRcmJ6UT09>

Meeting ID: 868 8894 0933

Password: 175848

One tap mobile

+13017158592,,86888940933#,,,,0#,,175848# US (Germantown)

+13126266799,,86888940933#,,,,0#,,175848# US (Chicago)

Dial by your location

+1 301 715 8592 US (Germantown)

+1 312 626 6799 US (Chicago)

+1 929 205 6099 US (New York)

+1 253 215 8782 US (Tacoma)

+1 346 248 7799 US (Houston)

+1 669 900 6833 US (San Jose)

Meeting ID: 868 8894 0933

Password: 175848

Find your local number: <https://us02web.zoom.us/j/kwEMmP0mg>

Exhibit A

The Office of Tarl Knight
405-409 West Walnut Street
Green Bay, WI 54303

Dear City Clerk Kris Teske,

I'm Tarl Knight. I live at 1341 Taylor Street #B, Green Bay, WI 54303. As you know, I'm a local Green Bay business and property owner and I also participated as a candidate for Green Bay's City Council. I am available both at (920) 562-5612 and tarlknight@tarlknight.com.

I'm writing with a formal complaint against Alderman John S. Vanderleest of the City of Green Bay's 11th District.

As a candidate for local office, I have had the opportunity to visit with several hundreds and thousands of constituents across the west side. Constituents always have various concerns, but none greater than their own alderperson not contacting them back, screening their calls and texts, and blocking them through their official media accounts, such as Facebook.

As public forums, citizens are provided the freedom of speech and the freedom of assembly to speak out and correspond with their alderperson. But over the last year, several constituents have come out with complaints about having been blocked or their posts and comments having been deleted. They have complained about being turned away by message or by phone if they admit to supporting another candidate for alderperson. And I, along with several others, have very serious concerns about the limiting of citizens' First Amendment freedoms, particularly by a local official.

Constituents have complained about being blocked or their posts and comments being deleted since 2016, several of whom continue to be blocked as of 2020. I trust an alderperson to advocate for their constituents, not turn them away and block them if they have concerns. But Alderman John S. Vanderleest continues to prove similar behaviour to be habitual.

The Supreme Court has confirmed social media as a "modern public forum", and as of last year, U.S. Circuit Court of Appeals affirmed public officials' Facebooks, Instagrams, and other media accounts to indeed constitute public forums, citing *Davison vs. Randall*:

"Public officials may not retaliate against speech they dislike by suppressing expression on social media."

Federal courts also stated:

"The suppression of critical commentary regarding elected officials is the quintessential form of viewpoint discrimination against which the First Amendment guards."

Alderman Vanderleest's public Facebook account titled "Green Bay City Council - John S. Vanderleest" is, for all intents and purposes, a public forum. Alderman Vanderleest has consistently and intentionally challenged constituents' freedoms of speech and assembly, not only unconstitutional behaviour but also un-American.

As a member of the City Council of the City of Green Bay, Alderman Vanderleest is mandated to abide by the City's Code of Conduct:

"No signs of partiality, prejudice, or disrespect should be evident on the part of individual Council members toward an individual participating in a public forum. Every effort should be made to be fair and impartial... The Council members are expected to demonstrate, both publicly and privately, their honesty and integrity, and to be an example of appropriate and ethical conduct. All Council members should convey to the public their respect and appreciation for the public's participation, input, and opinions."

Blocking opposing points of view at public forums automatically and categorically violates the City of Green Bay's Code of Conduct. But besides the Code of Conduct, the City's social media policy states:

"City social media sites shall adhere to applicable federal, state, and local laws. This includes any applicable open records requirements. Any content maintained in a social media format that is related to City business is public record. Content must be able to be managed, stored, and retrieved to comply with applicable laws."

Without their original posts and comments, constituents cannot provide the proper proof or information as to their specific content. But several are available to provide proof of having been blocked. I have attached a list of constituents available to testify with means to contact them. Please contact them if necessary.


Please also consider the formal complaint a warning of potential further litigation by the affected parties against Alderman John S. Vanderleest and the City of Green Bay.


As per Section 8 of the City of Green Bay's Code of Conduct:

"Information contained in the complaint is true and correct, or the complainant has good reason to believe and does believe that the facts alleged are true and correct and that they constitute a violation of the Code."

Thank you for the attention to the matter.

Sincerely,

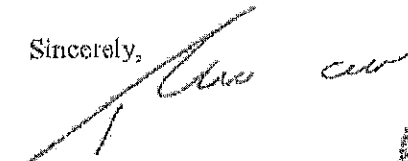
Tarl Knight

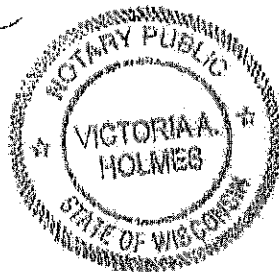

Brown County
21st of April, 2020
Victoria A. Holmes
VICTORIA A. HOLMES
EXP: 03-26-2021

(Attachment)

Mark Zahn, 1100 Chantel Street, Green Bay, WI 54304, (920) 403-0403
Abbey Vizelka, 1009 Chantel Street, Green Bay, WI 54304, (920) 639-0150
Bethe Lane, 1841 7th Street, Green Bay, WI 54304, (920) 362-4684
Jon Schultz, 1755 Chateau Drive, Green Bay, WI 54304, (920) 819-1441
Jennifer Jacobson Carew, 1696 Forest Glen Drive, Green Bay, WI 54304

Before the Ethics Board
of the City of Green Bay

Tarl Knight, Complainant

vs.

John S. Vanderleest
Respondent


MOTION FOR POSTPONEMENT OF PROCEEDINGS

The respondent, by his counsel, Robert J. Miller, moves for an order granting a postponement of the hearing as he has been in the case for approximately 3 business days. This is an inadequate time to prepare for the hearing.

Dated this 20th day of July 2020

Robert J. Miller

Robert J. Miller
Attorney for the Respondent
227 S. Van Buren St.
Green Bay, WI 54301
SB No 1018487
Phone 920 432 1900

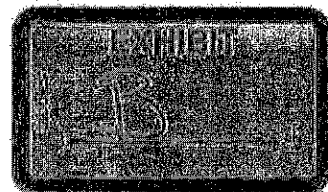

Before the Ethics Board
of the City of Green Bay

Tarl Knight, Complainant

vs.

John S. Vanderleest
Respondent

MOTION FOR COMPLAINTS FROM THE ALLEGED AGGRIEVED PARTIES

The respondent, by his attorney, Robert J. Miller, states as follows

1. Upon information and belief, no posts of Mr. Knight have been blocked or deleted by the respondent.
2. Mr. Knight may not have standing to complain and may not have any personal (first-hand) knowledge of the facts.
3. The respondent is entitled to a complete outline of the complainants allegations before proceeding.
4. Mr. Knight suggests that "several are available to provide proof of having been blocked" He attached a list of parties.
5. Respondent's counsel is unclear whether he has the right to subpoena their testimony at a deposition or even at a hearing.
6. Respondent's counsel is unable to cross-examine pieces of paper or even compel testimony from the actual aggrieved parties.

Dated this 20th day of July 2020

Robert J. Miller

Robert J. Miller
Attorney for the Respondent
227 S. Van Buren St.
Green Bay, WI 54301
SB No 1018487
Phone 920 432 1900

Before the Ethics Board of the City of Green Bay

TARL KNIGHT,

Complainant,

vs.

JOHN S. VANDERLEEST,


Respondent.

ARGUMENT

The Ethics Complaint lodged by the Complainant, a former candidate for City Council, against the Respondent accuses the Respondent of having blocked social media posts made by other individuals on a social media account used by the Respondent for governmental purposes. Such material as has been blocked was on the ground that the posts contained offensive and insulting material. None of the material at issue directly concerned the Complainant.

The Respondent submits that his actions constitute neither misconduct nor unethical behavior, as similar actions by public officials have been upheld by multiple courts. The Respondent exercised his discretion as a public official in good faith and in a manner that was objectively reasonable. The Ethics Complaint filed against him has no merit.

Section 1 of the City of Green Bay Code of Conduct states, in part, that

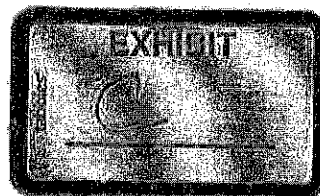

August 3, 2020
Robert J. Miller, Atty.
Page 2

[M]embers of the Common Council and Mayor shall maintain the utmost standards of personal integrity, trustfulness, honesty, and fairness in carrying out their public duties, avoid any improprieties in their roles as public servants, comply with all applicable laws, and never use their City position or authority improperly or for personal gain.

City of Green Bay, Wisconsin Conduct of Conduct § 1.

The conduct at issue here, blocking or deleting offensive and insulting posts on a social media account used for a governmental purpose, does not violate any of the above-mentioned general standards. The only specific category in the Code of Conduct that conceivably could apply here is Section 4, on elected officials' conduct toward the public. Nothing in that section, which primarily deals with public meetings, applies to the use of social media.

Nor is the conduct in question in violation of the requirement in the City's social media policy that use of social media adhere to applicable federal, state, and local laws.

The federal Communications Decency Act provides, in pertinent part, as follows:

No provider or user of an interactive computer service shall be held liable on account of—

(A) any action voluntarily taken in good faith to restrict access to or availability of material that the provider or user considers to be obscene, lewd, lascivious, filthy, excessively violent, harassing, or otherwise objectionable, whether or not such material is constitutionally protected[.]

47 U.S.C. § 230(c)(2).

There is an abundance of case law in which courts have upheld similar actions by public officials and/or have declined to impose liability on the officials.

August 3, 2020
Robert J. Miller, Atty.
Page 3

In *Morgan v. Bevin*, 298 F. Supp. 3d 1003 (E.D. Ky. 2018), a civil rights action for the alleged violation of the First Amendment, citizens whose accounts were blocked by the Governor of Kentucky on social media websites failed to show that the public interest would be served by issuing an injunction. Thus, a preliminary injunction preventing the Governor from blocking anyone in the future and restoring the citizens' accounts and accounts of other similarly situated individuals was not warranted. In addition, the Governor's use of privately owned social media websites was personal speech because he was speaking on his own behalf. The First Amendment did not apply, and the Governor's accounts were privately owned channels of communication that were not converted to public property by their use by a public official. *Id.* at 1010-11.

In *McKercher v. Morrison*, No. 18CV1054 JM(BLM), 2019 WL 1098935 (S.D. Cal. Mar. 8, 2019), the court dismissed an action alleging that a mayor blocked the plaintiff from accessing the mayor's personal Facebook website in retaliation for, among other things, criticizing him as an elected official. The mayor had qualified immunity from such a lawsuit. Significantly, such immunity applies to officials who have a reasonable, *even if mistaken*, belief about the facts or about what the law requires in any given situation. *Id.* at *3.

In *Price v. City of New York*, No. 15 CIV. 5871 (KPF), 2018 WL 3117507 (S.D.N.Y. June 25, 2018), the court granted qualified immunity to city officials in an action brought by a citizen whose posts on social media had been blocked. *Accord*

August 3, 2020
Robert J. Miller, Atty.
Page 4

Tanner v. Ziegenhorn, No. 4:17-CV-780-DPM, 2019 WL 2344094, at *1 (E.D. Ark. May 31, 2019) ("The Court assumes, for purposes of Kennedy and Chapman's motion to dismiss, that these deletions [from the State Police Facebook account] infringed Tanner's free speech rights. The guiding law, though, wasn't clear enough then to subject Kennedy and Chapman to suit. State actors are entitled to qualified immunity unless they violate clearly established law."); *Davison v. Rose*, No. 1:16CV0540 (AJT/IDD), 2017 WL 3251293, at *10 (E.D. Va. July 28, 2017) ("Here, the law is less than settled as to whether the Plaintiff had a right to post on a Facebook page maintained by a public official and that this right was violated when those postings were removed or when Plaintiff was prevented from posting his comments. . . . It is not clear as a legal matter whether the Facebook pages at issue in this litigation can be said to constitute either type of public forum. In any event, it cannot be said that such a First Amendment right was a 'clearly established' right, 'of which a reasonable person would have known.' These Individual Defendants are therefore entitled to qualified immunity for the actions they took against Plaintiff with respect to their Facebook pages."); *Davison v. Plowman*, 247 F. Supp. 3d 767, headnote 12 (E.D. Va. 2017) ("It would not have been apparent to a reasonable government official that excluding county resident from limited public forum, a county commonwealth's attorney's social media page, after resident repeatedly disregarded the forum's rules, would violate the First Amendment, and thus county commonwealth's attorney was entitled to qualified immunity from resident's § 1983 action with respect to

attorney's decision to block resident from further posting on the county commonwealth's attorney's social media page[.]"), *aff'd*, 715 F. App'x 298 (4th Cir. 2018) (unpublished opinion); *Hunt v. Bd. of Regents Univ. of N.M.*, 338 F. Supp. 3d 1251 (D.N.M. 2018) (even assuming that university official violated medical student's First Amendment right to post on social networking website by subjecting him to corrective action after his inflammatory post was found to constitute unprofessional conduct in violation of university's social media policy, student's right was not "clearly established" when the discipline was imposed, and so chair was entitled to qualified immunity), *aff'd*, 792 F. App'x 595 (10th Cir. 2019) (unpublished opinion); *Wagschal v. Skoufis*, No. 19 CIV. 2393 (CM), 2020 WL 1033873 (S.D.N.Y. Mar. 3, 2020) (state legislator was entitled to qualified immunity from liability in private citizen's § 1983 action alleging that legislator violated his First Amendment rights by blocking him from social media pages); *Novak v. City of Parma*, 932 F.3d 421 (6th Cir. 2019) (police officers were entitled to qualified immunity from liability in action alleging that officers violated social media page creator's First Amendment rights by seeking to have social media platform remove comments).

The Respondent does not dispute that there are some reported cases in which public officials have been found to have violated the First Amendment rights of persons or groups by blocking access to social media, but he submits that such cases differ significantly from this case. For example, in *One Wisconsin Now v. Kremer*, 354 F. Supp.

August 3, 2020
Robert J. Miller, Atty.
Page 6

3d 940 (W.D. Wis. 2019), state legislators violated the First Amendment by blocking a liberal advocacy group from the legislators' respective accounts on an online social media platform where, as is not the case here, the legislators blocked only a select number of accounts and articulated no specific reason for blocking the group. Unlike anything in the instant case, the defendants in *Kremer* blocked the plaintiff because of its prior speech or identity and even indicated, either directly or indirectly, that they did not approve of the plaintiff's political perspective. *Id.* at 956.

There is a well-established presumption in the law that public officers, in performing their official duties, have complied with all statutory requirements, and such presumption applies to acts of official boards and legislative bodies as well as to the acts of individual officers. *Bohn v. Sauk Cty.*, 268 Wis. 213, 67 N.W.2d 288 (1954); *State ex rel. Richey v. Neenah Police & Fire Comm'n*, 48 Wis. 2d 575, 180 N.W.2d 743 (1970).

Members of a city's governing council, in particular, are presumed to have acted regularly and lawfully. *Town of Medary v. City of La Crosse*, 88 Wis. 2d 101, 277 N.W.2d 310 (Ct. App. 1979). The actions of the Respondent, as alleged in the Ethics Complaint, were entirely reasonable and lawful. At the very least, such actions are far short of what is required to overcome the presumption of good faith and legality.

August 3, 2020
Robert J. Miller, Atty.
Page 7

Respectfully submitted,

Robert J. Miller

Robert J. Miller, Attorney
SB No. 1018487
227 South Van Buren Street
Green Bay, WI 54301
Telephone: (920) 853 6455

Email: robmiller227@gmail.com

Attorney for Respondent John S. Vanderleest

Before the Ethics Board
of the City of Green Bay

Tarl Knight, Complainant

vs.

John S. Vanderleest
Respondent

ARGUMENT

I. The grant of right to counsel in section 8 (d) (3) connotes the rights for effective counsel.


The grant of a right to counsel is illusory unless counsel has a right to adequately prepare the defense. We have not allowed "trial by ambush" in the American courts for over 100 years.

The respondent is requesting a suspension of the proceedings so that he can depose the complainants. This is especially necessary as the complaint as presently constituted has nothing from the actual parties.

In **Goldberg vs. Kelly**, 397 U.S. 254 1970 at paragraph 17, the U.S. Supreme Court addressed this issue:

Certain principles have remained relatively immutable in our jurisprudence. One of these is that where governmental action seriously injures an individual, and the reasonableness of the action depends on fact findings, the evidence used to prove the Government's case must be disclosed to the individual so that he has an opportunity to show that it is untrue. While this is important in the case of documentary evidence, it is even more important where the evidence consists of the testimony of individuals whose memory might be faulty or who, in fact, might be perjurers or persons motivated by malice, vindictiveness, intolerance, prejudice, or jealousy. We have formalized these protections in the requirements of confrontation and cross-examination. They have ancient roots. They find expression in the Sixth Amendment * * *.

This Court has been zealous to protect these rights from erosion. It has spoken out not only in criminal cases, * * * but also in all types of cases where administrative * * * actions were under scrutiny.'

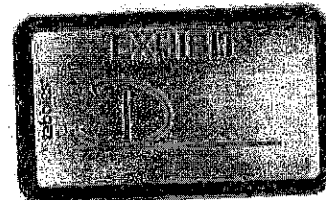

II. The right to call witnesses and cross-examine witnesses is meaningless without the right to compel the witnesses to appear.

A. Part of the effectiveness of the right to counsel is the presentation of testimony. This right is an empty one if an individual with valuable testimony cannot be compelled to appear. Again, this issue was discussed in the **Goldberg** case, at paragraph 19.

The right to be heard would be, in many cases, of little avail if it did not comprehend the right to be heard by counsel.' Powell v. Alabama, 287 U.S. 45, 68—69, 53 S.Ct. 55, 64, 77 L.Ed. 158 (1932). We do not say that counsel must be provided at the pre-termination hearing, but only that the recipient must be allowed to retain an attorney if he so desires. Counsel can help delineate the issues, present the factual contentions in an orderly manner, conduct cross-examination, and generally safeguard the interests of the recipient.

B. The Wisconsin Municipal Administrative Procedure Act (Chapter 68 of the Wisconsin Statutes) may have applicability here. At the very least, section 68.11 of the Wisconsin Statutes accords counsel the right to subpoena witnesses/records in a proceeding under the section.

III. The Communications Decency Action (appended) permits the deletion of objectionable content and the federal government has pre-empted the area.

A. 47 U.S.Code 230 (c) (2) permits the removal of objectionable content. Among the elevated political discourse which is sought to be preserved by the petitioner is the following:

1. I reliably informed that one post called the respondent a "schmuck."
This is Yiddish for penis.
2. Another post according to my information, denigrated my client's business and his integrity.
3. Yet another post called my client a criminal.

B. 47 U.S. Code 230 (e)(3) highlighted in purple) indicates that any state or local action contrary to this is prohibited. The federal government has pre-empted the area.

IV. Considerations for Ethics Board-- The action of policing content is a legal thicket surrounded by constitutional quicksand.

Second-guessing the deletion of posts, etc on the web could mushroom into a full-time occupation for this board.

Ultimately, limiting council members abilities to superintend their sites will have them appear to ratify, endorse, and sponsor the reprehensible content. It will have the government compelling speech, which is, in itself a constitutional violation. Moreover, the adoption and support of this repulsive content is an ethics violation.

Thus council members, such as my client, are damned to ethics code violations if they delete the content and damned to ethics violations if they do not.

Respectfully submitted by:

Robert J. Miller

Robert J. Miller
Attorney for the Respondent—John Vanderleest
227 S. Van Buren St.
Green Bay, WI 54301
SB NO. 1018487

47 U.S. Code § 230 - Protection for private blocking and screening of offensive material

U.S. Code Notes

(b) Purposes of the Congress that the following:

- (1) The rapid development of Internet and other interactive computer services enables individuals to publish information on the Internet and other interactive computer services without regard to the traditional barriers of publication and distribution.
- (2) These services offer users a great degree of control over the information that they receive, as well as the potential for greater control in the future as technology advances.
- (3) The Internet and other interactive computer services offer a forum for a wide diversity of political, social, and other expression for cultural enrichment, and myriad avenues for individual activity.
- (4) The Internet and other interactive computer services have been shown to be beneficial to all Americans with a minimum of government regulation.
- (5) Individuals are using the Internet and other interactive services for a variety of political, educational, and other purposes.

(c) Policy of the United States—

- (1) to promote the continued development of the Internet and other interactive computing services, and other electronic media;
- (2) to preserve the vibrant and competitive free market that presently exists for the Internet and other interactive computer services, unfettered by Federal or State regulation;
- (3) to encourage the development of technologies which maximize user control over what information is received by individuals, families, and schools who use the Internet and other interactive computing services;
- (4) to remove disinclines for the development and utilization of blocking and filtering technologies that empower parents to restrict their children's access to objectionable or inappropriate online materials; and
- (5) to ensure vigorous enforcement of Federal criminal laws in their own public protection in libel, theft, and harassment by means of computer.

(d) Protection for "Online Services" against civil damages or criminal penalties

- (1) No provider or user of an interactive computer service shall be treated as the publisher or speaker of any information posted by a third party on the service.
- (2) Civil damages or other financial penalties shall be held liable in an action of—
 - (A) any claim for damages or other financial penalties to which the provider or user is not liable under the law of the jurisdiction in which the claim is brought; or
 - (B) any claim for damages or other financial penalties to which the provider or user is not liable under the law of the jurisdiction in which the claim is brought.

(e) Exceptions to publisher protection

- (1) The protection of this section shall not apply to a provider or user of an interactive computer service who—
 - (A) is a provider or user of a service that is operated by a person who is not a provider or user of an interactive computer service; or
 - (B) is a provider or user of a service that is operated by a person who is not a provider or user of an interactive computer service.

(f) Effect on other laws

- (1) No other law shall be construed to preempt the enforcement of section 223 or 225 of this title, chapter 21 (relating to obscenity) or 22 (relating to sexual exploitation of children) of title 18, or any other law.

- (2) The protection of this section shall not be construed to preempt any law providing for intellectual property.

- (3) No other law shall be construed to preempt the enforcement of section 223 or 225 of this title, chapter 21 (relating to obscenity) or 22 (relating to sexual exploitation of children) of title 18, or any other law.

- (4) The protection of this section shall not be construed to preempt any law providing for intellectual property.

- (5) No other law shall be construed to preempt the enforcement of section 223 or 225 of this title, chapter 21 (relating to obscenity) or 22 (relating to sexual exploitation of children) of title 18, or any other law.

47 U.S. Code
 47 U.S. Code
 Table of Contents
 47 U.S. Code
 47 U.S. Code

47 U.S. Code

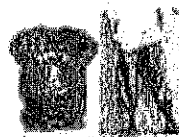

Probably a person in uniform standing in a field.



The person in uniform standing in a field.



The person in uniform standing in a field.



Follow us on everyone should carry this new safety device that protects against all dangers.



706

7 U.S. Code § 230 - Protection for private blocking and screening of offensive material

U.S. Code

(a) Findings—The Congress finds the following:

(1) The rapidly developing array of Internet and other interactive computer services available to individual Americans represent an extraordinary advance in the availability of educational and informational resources to our citizens.

(2) These services offer users a great degree of control over the information that they receive, as well as the potential for even greater control in the future as technology develops.

(3) The Internet and other interactive computer services offer a forum for a true diversity of political discourse, unique opportunities for cultural development, and myriad avenues for intellectual activity.

(4) The Internet and other interactive computer services have flourished, to the benefit of all Americans, with a minimum of government regulation.

(5) Increasingly Americans are relying on interactive media for a variety of political, educational, cultural, and entertainment services.

(b) Policy—It is the policy of the United States—

(1) to promote the continued development of the Internet and other interactive computer services and other interactive media;

(2) to preserve the vibrant and competitive free market that presently exists for the Internet and other interactive computer services, unfettered by Federal or State regulation;

(3) to encourage the development of technologies which maximize user control over what information is received by individuals, families, and schools who use the Internet and other interactive computer services;

(4) to remove disincentives for the development and utilization of blocking and filtering technologies that empower parents to restrict their children's access to objectionable or inappropriate online material; and

(5) to ensure vigorous enforcement of Federal criminal laws to deter and punish trafficking in obscenity, stalking, and harassment by means of computer.

(c) Protection for "Good Samaritan" blocking and screening of offensive material

(1) Treatment of publisher or speaker

No provider or user of an interactive computer service shall be treated as the publisher or speaker of any information provided by another information content provider.

(2) Civil liability No provider or user of an interactive computer service shall be held liable on account of---

(A) any action voluntarily taken in good faith to restrict access to or availability of material that the provider or user considers to be obscene, lewd, lascivious, filthy, excessively violent, harassing, or otherwise objectionable, whether or not such material is constitutionally protected; or

(B) any action taken to enable or make available to information content providers or others the technical means to restrict access to material described in paragraph (1). [1]

(d) Obligations of interactive computer service

A provider of interactive computer service shall, at the time of entering an agreement with a customer for the provision of interactive computer service and in a manner deemed appropriate by the provider, notify such customer that parental control protections (such as computer hardware, software, or filtering services) are commercially available that may assist the customer in limiting access to material that is harmful to minors. Such notice shall identify, or provide the customer with access to information identifying, current providers of such protections.

(e) Effect on other laws

(1) No effect on criminal law

Nothing in this section shall be construed to impair the enforcement of section 223 or 231 of this title, chapter 71 (relating to obscenity) or 110 (relating to sexual exploitation of children) of title 18, or any other Federal criminal statute.

(2) No effect on intellectual property law

Nothing in this section shall be construed to limit or expand any law pertaining to intellectual property.

(3) State law

Nothing in this section shall be construed to prevent any State from enforcing any State law that is consistent with this section. No cause of action may be brought and no liability may be imposed under any State or local law that is inconsistent with this section.

(4) No effect on communications privacy law

Nothing in this section shall be construed to limit the application of the Electronic Communications Privacy Act of 1986 or any of the amendments made by such Act, or any similar State law.

(5)No effect on sex trafficking lawNothing in this section (other than subsection (c)(2)(A)) shall be construed to impair or limit—

(A)any claim in a civil action brought under section 1595 of title 18, if the conduct underlying the claim constitutes a violation of section 1591 of that title;

(B)any charge in a criminal prosecution brought under State law if the conduct underlying the charge would constitute a violation of section 1591 of title 18; or

(C)any charge in a criminal prosecution brought under State law if the conduct underlying the charge would constitute a violation of section 2421A of title 18, and promotion or facilitation of prostitution is illegal in the jurisdiction where the defendant's promotion or facilitation of prostitution was targeted.

(f)DefinitionsAs used in this section:

(1)Internet

The term "Internet" means the international computer network of both Federal and non-Federal interoperable packet switched data networks.

(2)Interactive computer service

The term "interactive computer service" means any information service, system, or access software provider that provides or enables computer access by multiple users to a computer server, including specifically a service or system that provides access to the Internet and such systems operated or services offered by libraries or educational institutions.

(3)Information content provider

The term "information content provider" means any person or entity that is responsible, in whole or in part, for the creation or development of information provided through the Internet or any other interactive computer service.

(4)Access software providerThe term "access software provider" means a provider of software (including client or server software), or enabling tools that do any one or more of the following:

(A)filter, screen, allow, or disallow content;

(B)pick, choose, analyze, or digest content; or

(C)transmit, receive, display, forward, cache, search, subset, organize, reorganize, or translate content.

(June 19, 1934, ch. 652, title II, § 230, as added Pub. L. 104–104, title V, § 509, Feb. 8, 1996, 110 Stat. 137; amended Pub. L. 105–277, div. C, title XIV, § 1404(a), Oct. 21, 1998, 112 Stat. 2681–739; Pub. L. 115–164, § 4(a), Apr. 11, 2018, 132 Stat. 1254.)

U.S. Code Toolbox

WISCONSIN ETHICS COMMISSION ADVICE:

First Document: Explaining purpose and advice to local governments (from their web site)

Second Document: Table indicating that legislator and staff can "manage" facebook posts

Third Document: Complete document containing advice on social media use

Fourth Document: Additional advice on social media use

We find almost no restrictions on public officials use of social media except insofar as it restricts the use of public money for some activities.

e of Wisconsin
Ethics Commission

Requests for Advice

Requesting advice from the Wisconsin Ethics Commission

Any individual, either personally or on behalf of an organization or governmental body, may request of the Ethics Commission an advisory opinion regarding the propriety under the ethics, lobbying, or campaign finance laws of any matter to which the person is or may become a party. Any appointing officer, with the consent of a prospective appointee, may request of the Ethics Commission an advisory opinion regarding the propriety of any matter to which the prospective appointee is or may become a party.

Confidentiality

Written requests for advice and the Commission's replies are confidential unless made public by the requestor. No member or employee of the Ethics Commission may make public the identity of anyone requesting an advisory opinion or of persons mentioned in an opinion. Periodically, the Commission publishes summaries of its opinions after making sufficient alterations to prevent the identification of the requestor and persons mentioned in the opinions.

How to request an advisory opinion

A request for an advisory opinion of the Commission may be made in writing or electronically. The request should state each question upon which an opinion is desired, present all relevant facts, be as specific as possible, identify the names of all parties that are pertinent to the question, and include references to pertinent law known to the requestor. Requests should be submitted to the Commission Administrator or addressed generally to the Commission. Please see the [Contact Us](https://ethics.wi.gov/Pages/AboutUs/ContactUs.aspx) ([/Pages/AboutUs/ContactUs.aspx](https://ethics.wi.gov/Pages/AboutUs/ContactUs.aspx)) page for current contact information.

A request posed by an attorney-at-law on a client's behalf should also set forth: a tentative conclusion upon each question presented, the reasoning upon which that conclusion is based, and all relevant statutory provisions, case law, opinions of the Attorney General, prior opinions of the Ethics Commission, and other authorities, whether or not they support the tentative conclusion concerning the questions presented.

A request requiring the resolution of questions of fact should not be submitted because the Ethics Commission cannot resolve factual issues in an opinion. A local public official may request an advisory opinion relating to the code of ethics for local government officials, Wis. Stat. § 19.59, from the attorney for the official's local unit of government. A local government attorney may seek advice from the Ethics Commission.

Requesting opinions - County, municipal and other local government attorneys

Pursuant to Wis. Stat. § 19.59(6), a county corporation counsel, an attorney for a local governmental unit, or a state-wide association of local governmental units may ask the Wisconsin Ethics Commission to issue an opinion concerning the interpretation of Wis. Stat. § 19.59, the Code of Ethics for local government officials, employees and candidates. Written requests for advice are confidential. No member or employee of the Ethics Commission may make public the identity of anyone requesting an advisory opinion or of persons mentioned in an opinion. Periodically, the Commission publishes summaries of its opinions after making sufficient alterations to prevent the identification of the requestor and persons mentioned in the opinions. The Statutes do not authorize the Commission to issue an opinion to an official or representative of a local government other than the local government's legal counsel.

A request from a county corporation counsel, an attorney for a local governmental unit, or a state-wide association of local governmental units should:

- State on whose behalf the opinion is requested.
- State each question upon which an opinion is desired.
- State all of the facts giving rise to each question presented.
- Set forth a tentative conclusion upon each question presented and the reasoning upon which that conclusion is based.
- Set forth and analyze all relevant statutory provisions, case law, prior opinions of the Ethics Commission, and the authorities whether or not they support the tentative conclusion concerning the questions presented.

A request requiring the resolution of questions of fact should not be submitted because the Ethics Commission has no authority to decide questions of fact. The Ethics Commission does not issue opinions on whether past conduct has violated the law. Although the foregoing criteria are subject to exception when the circumstances warrant, a request which does not meet these criteria may be returned and the requestor asked to resubmit the request in an appropriate form.

Advisory Opinion Request Process

Upon receipt of a valid opinion request, staff will confirm receipt with the person making the advisory opinion request. Staff will then prepare an analysis of the request and document relevant statutes, case law and constitutional law. For formal opinion requests, staff will also confirm with the requestor whether or not they wish to request a public hearing on the matter. Upon completion of the analysis of the request, staff will contact the Commission to schedule the opinion request for the next available Commission meeting. At the Commission's discretion, a special Commission meeting may be scheduled to

address the request if the requestor can demonstrate the need for such urgency. Requestors may also wish to consider an informal advisory opinion for urgent matters. Please see the section below for additional information about informal advisory opinion requests.

Informal Advisory Opinions

At its March 7, 2017 meeting the Ethics Commission delegated the authority to issue informal advisory opinions. A copy of the adopted policy and the delegation of authority is available here: [Ethics Commission Policy - Delegation of Authority for Informal Advisory Opinions.pdf](#) ([/Resources/EthicsCommissionPolicy-DelegationOfAuthorityForInformalAdvisoryOpinions.pdf](#)). As required by Wisconsin Statutes, the Commission shall review each informal advisory opinion at its next scheduled meeting.

Evidence of intent to comply with law

It is prima facie evidence of intent to comply with the Ethics Code for State Public Officials (subch. III, ch. 19, Wisconsin Statutes) and the lobbying law (subch. III, ch. 13, Wisconsin Statutes) when a person refers a matter to the Ethics Commission and abides by the Commission's advisory opinion, if the material facts are as stated in the opinion request. Wis. Stat. § 19.46(2).

[Wisconsin.gov](https://www.wisconsin.gov) (<https://www.wisconsin.gov>)

[Campaign Finance Information System \(CFIS\)](https://cfls.wi.gov) (<https://cfls.wi.gov>)

[Eye on Lobbying](https://lobbying.wi.gov) (<https://lobbying.wi.gov>)

[Financial Disclosure](https://sel.wi.gov/) (<https://sel.wi.gov/>)

[Contact Us](#) ([/Pages/AboutUs/ContactUs.aspx](#))

 <https://twitter.com/WisconsinEthics>

Copyright © State of Wisconsin All Rights Reserved

TABLE AT PAGE 8

1. Legitimate means of advertising their products. The use of space is important to any advertiser, whether in a website, broadcast, print, or other easily visible medium that purely provides information and business content.
2. Legitimate display in a paid relationship context in a website or media. Embedded pages, or other formal and/or links, that if you do not recognize, then it is in a legitimate context, company placed in an, or other form of company paid media. However, a legitimate link that is not only not properly identified but also is disguised more broadly in the press and public.
3. Legitimate use of a paid placement. Another use of placement is in a website or website, broadcast, print, or other easily visible medium and promotional link and other link in the press.
4. Although a link and website are outside a link to the website is a different link. However, a link website should not be linked to a website as a website, but should point to other social media.

See the below table that was included in the FOIA reply to illustrate permissible and impermissible activities:

[illegible][illegible][illegible]

Chattanooga with that great advice, that "sociobiologists needed the imagination that may not exist and manage regulatory structures to control and stabilize social networks between white and col-

2020 ETH 01

CAMPAIGN FINANCE & ETHICS – 50-PIECE RULE AND MIXED-USE SOCIAL MEDIA ACCOUNTS

You are a legislative staff person. You have asked for an advisory opinion regarding the use of official legislative social media accounts and legislative office budgets for various types of communications when under the restrictions of WIS. STAT. § 11.1205 ("the 50-piece rule").

Summary:

It is the opinion of the Commission that legislators and legislative staff may use official legislative social media accounts and legislative office budgets as described below.

Analysis:

A. Wisconsin's 50-Piece Rule

The questions in this section primarily require the application of WIS. STAT. § 11.1205:

11.1205 Use of government materials by candidates.

(1)

(a) Except as provided in sub. (2), no person elected to state or local office who becomes a candidate for national, state, or local office may use public funds for the cost of materials or distribution for 50 or more pieces of substantially identical material distributed after:

1. In the case of a candidate who is nominated by nomination papers, the first day authorized by law for circulation of nomination papers as a candidate.
2. In the case of a candidate who is nominated at a primary election by write-in votes, the day the board of canvassers issues its determination that the person is nominated.
3. In the case of a candidate who is nominated at a caucus, the date of the caucus.
4. In the case of any other candidate who is nominated solely by filing a declaration of candidacy, the first day of the month preceding the month which includes the last day for filing the declaration.

(b) This subsection applies until after the date of the election or after the date of the primary election if the person appears as a candidate on a primary election ballot and is not nominated at the primary election.

(2) This section does not apply to use of public funds for the costs of the following:

- (a) Answers to communications of constituents.
- (b) Actions taken by a state or local government administrative officer pursuant to a specific law, ordinance or resolution which authorizes or directs the actions to be taken.
- (c) Communications between members of the legislature regarding the legislative or deliberative process while the legislature is in session.
- (d) Communications not exceeding 500 pieces by members of the legislature relating solely to the subject matter of a special session or extraordinary session, made during the period between the date that the session is called or scheduled and 14 days after adjournment of the session.

1. Does one Facebook/Twitter post count as sending out one item regardless of how many individuals view or share it?

Wisconsin law prohibits individuals elected to state or local office who become candidates for national, state, or local office from using public funds for the cost of materials or distribution of 50 or more pieces of substantially identical material distributed during a campaign period ("the 50-piece rule"), except as specifically permitted. WIS. STAT. § 11.1205.

Over the course of 2018 and 2019, the Commission has taken several steps to clarify the appropriate uses of social media by public officials and explain the application of the 50-piece rule to social media communications. See 2018 ETH 03, Guidelines ETH-1251 and ETH-1253. In 2018 ETH 03, the Commission formally analyzed WIS. STAT. § 11.1205 and considered how to count instances of electronic communication under the 50-piece rule. In that opinion, the Commission held that electronic communications where the sender actively selects recipients would be counted as a single "piece" per recipient (e.g., emails, text messages, or direct messages); however, electronic communications that were published in a singular form, but could be read by multiple individuals (e.g., a website page, Facebook post, or tweet) would only be counted as a single piece. 2018 ETH 03. This remains true regardless of the number of times the page, post, or tweet is viewed.

However, 2018 ETH 03 is silent as to the question of how a recipient's share of a communication with others should be counted under the 50-piece rule. The statute is similarly silent. See WIS. STAT. § 11.1205. For example, if a legislator who is up for election uses a state computer system during the campaign period to send a single individual an email and that person independently decides to forward that email to 50-plus others, would that be a violation of the 50-piece rule? What if the sender asks the original recipient to forward it and the recipient sends it to 50 plus others, would that be a violation of the 50-piece rule? The answer to these questions require an interpretation the language of WIS. STAT. § 11.1205.

The purpose of statutory interpretation is to determine what the statute means so that it may be given its full, proper, and intended effect. *State ex rel. Kalal v. Circuit Court for Dane Cty.*, 2004 WI 58, ¶44. Statutory interpretation begins with the language of the statute. *Id.* at ¶45. Statutory language is given its common, ordinary, and accepted meaning. *Id.* Statutory language should also be interpreted in the context in which it is used; not in isolation, but as part of a whole; in relation to the language of surrounding or closely-related statutes; and reasonably, to avoid absurd or unreasonable results. *Id.* at ¶46. If the meaning of the statute is plain, the inquiry ordinarily ends there. *Id.* at ¶45. However, a literal reading of a statute may be rejected if it would lead to an absurd or unreasonable result that does not reflect the legislature's intent. *State v. Jennings*, 2003 WI 10, ¶11. Additionally, statutory interpretations that render provisions meaningless should be avoided. *Belding v. Demoulin*, 2014 WI 8, ¶17.

While the 50-piece rule is codified in Chapter 11, the campaign finance laws, the 50-piece rule is more akin to the prohibitions of subchapter III of Chapter 13 or Chapter 19 in that it regulates conduct by current officeholders and seeks to prohibit abuses of office. In these contexts, there are long-standing interpretations that an official cannot do indirectly what he or she is prohibited from

doing directly, even where the statute is silent as to indirect applications. See e.g., 2003 Eth Bd 11, ¶13; 2001 Wis Eth Bd 02, ¶17. As these other prohibitions are similar in nature to the prohibition of the 50-piece rule, the Commission believes a similarly inclusive interpretation would be appropriate when interpreting the prohibition here. However, reading Wis. STAT. § 11.1205 to include every email forward, Facebook share or Twitter retweet of an original communication would likely produce an absurd result where the sender has no knowledge or control over the republication including how many times the message is shared subsequent to the initial communication.

To avoid counting every instance of an initial recipient subsequently sharing a communication while still prohibiting circumvention of the restrictions of the 50-piece rule by employing another, the Commission again will look to the original sender's intentions and adopt an objective test where only the republications intended by the original sender will be counted. Accordingly, where the sender requests or intends for an initial recipient(s) to share the original communication with others, the Commission would then count the republications by the initial recipient(s) done at the request of the original sender as if they were done by the original sender.

2. Can elected officials use office funds to take out a legislative ad in a local newspaper while under the "50-piece rule"?

For each of the remaining 50-piece rule questions, it is important to note that the Ethics Commission can only speak to the laws it administers (Chapter 11, subchapter III of Chapter 13, and subchapter III of Chapter 19). The Commission generally has no authority over the use of legislative office funds. It is the understanding of the Commission that questions regarding the distribution of materials by legislators at government expense should be directed to either the Senate or Assembly Chief Clerk as appropriate. However, as you have asked specifically if these uses of funds would be permitted under the 50-piece rule, the Commission will answer your questions with caveat that when contemplating a use of legislative office funds, you should first seek an answer from the Chief Clerk's Office as to whether a specific expenditure is an appropriate use of state resources and consistent with the policies of the Legislature.

As explained in response to the first question, the 50-piece rule prohibits the use of public funds for the cost of materials or distribution for 50 or more pieces of substantially identical material during a campaign period. Wis. STAT. § 11.1205. This is true regardless of whether the sender is communicating a legislative or campaign message. See Wis. STAT. § 11.1205, 2018 ETH 03. Additionally, the selection of recipients is only a factor in counting the number of pieces for electronic communications. 2018 ETH 03. In this situation, while the elected official may only be sending one piece (i.e., the proposed ad) to the newspaper, it is clear that by paying the newspaper to publish the advertisement, the elected official would be using public funds to pay for the newspaper's subsequent production and distribution of the ad in each newspaper that is to be printed. Assuming the newspaper prints 50 or more copies, this practice would likely run afoul of the 50-piece rule when done during the campaign period. This conclusion is consistent with an informal opinion of the Elections Board in 1996, which held that "because public money would be used to purchase the distribution of more than 49 pieces of identical material (the ad in the newspaper), and because publication is deemed to fall within the statutory language, 'the cost of materials or distribution,' the post-June 1 publication would be proscribed by s. 11.33, Stats."

3. Can elected officials use office funds to place a legislative radio ad while under the "50-piece rule?"
- a) Are members restricted to 49 spots per ad?

The 50-piece rule only applies to the cost of materials or distribution for 50 or more pieces of substantially identical material. WIS. STAT. § 11.1205. A radio ad is a single audio recording broadcast on a specific radio frequency that can be received by any listener with a radio tuned to that frequency within range of the transmitter.¹ This singularity of material makes radio broadcasts more akin to a bulletin board or billboard, which are similarly platforms for a single message to be received by a large number of individuals. As such, the Commission believes that the 50-piece rule would not prohibit elected officials from using office funds to place legislative radio ads during a campaign period. However, to address the follow-up question, if subject to the 50-piece rule, an elected official is still limited to no more than 49 pieces of substantially identical material, so any single radio ad could not be played more than 49 times during the campaign period without running afoul of the statute.

4. Can an elected official use office funds to mail a legislative newsletter to a Postal patron route or "Every Door Direct Mail" list while under the "50-piece rule"? (see USPS postal patron map attached)

Similar to the response to Question #2, it is important to note that the 50-piece rule prohibits a candidate from using public funds for the cost of materials or distribution for 50 or more pieces of substantially identical material during a campaign period. WIS. STAT. § 11.1205. A USPS Postal Patron mailing, also known as Every Door Direct Mail, delivers a copy of the submitted piece to every mailbox within a certain area or route. Again, the selection of recipients is only a factor in counting the number of pieces for *electronic communications* per 2018 ETH 03. In this situation the elected official is still using public funds for the cost of materials or distribution for 50 or more pieces of substantially identical material (i.e., each piece of direct mail). The fact that the sender is not selecting the recipients is not a consideration in physical communications like legislative newsletters. As such, the Commission believes such a use of office funds would be prohibited under WIS. STAT. § 11.1205 if done by a covered official during the campaign period.

Additionally, the Commission would note an opinion issued by the Elections Board, 1976 Wis El Bd 16 (withdrawn December 6, 2016) that spoke to the practice of sending out legislative newsletters during the campaign period. While this opinion has been withdrawn by the Commission due to its references to laws that have since been repealed and recreated, this opinion considered the use of legislative office accounts to send out legislative newsletters under the prior iteration of the 50-piece rule and while it was not the central holding of the opinion, the Board did state that since distribution of 100 or more newsletters during the campaign period would be prohibited, distribution prior to the campaign period would presumably be allowed. While the language of the 50-piece rule has changed between 1976 and 2019 (notably moving the maximum number of pieces allowed from 99 to 49), the Commission believes this opinion demonstrates that the prior practice was for legislative offices to be restricted from such expenditures during the

¹ Many radio stations simulcast their broadcasts to the Internet. Consistent with 2018 ETH 03 we believe the simulcast, if known to and intended by the sender, would count as one additional piece.

campaign period and we see no evidence that in the various changes to the 50-piece rule over years the Legislature intended any different conclusion.

5. Can elected officials use office funds to promote their account, boost a post or take out legislative ads on social media platforms including Facebook, Twitter, and Youtube while under the "50-piece rule"?

- a) If so, how targeted can these be?

- 1) Can you target an ad to individuals only within your Legislative District?
- 2) Can you target an ad to individuals based on other criteria? (Individuals within a certain radius of an event? Individuals who follow other social media pages? Individuals that meet certain demographic criteria? ... see attached photos *FBad1* and *FBad2* for example of potential targeting)

6. Example #1:

- a) We hold regular monthly listening sessions around the district throughout the year
- b) For each listening session, we send out a news release, post the event on our website and create a Facebook event.
 - 1) Once under the 50-piece rule, we send press releases to fewer than 50 email addresses.
- c) If we are allowed to continue promoting these events on Facebook using office funds, those posts can reach hundreds or thousands of local residents.
 - 1) For example, one Facebook ad for a local listening session during the budget process, using \$250 from our office account, reached 8,996 residents in the [legislative district] and resulted in 170 rsvp's for that listening session.
 - 2) See attached *FBlisteningsession* and *FBlisteningsession2* graphics for an example of what those ads generally look like.
- d) Can we continue to use office funds to promote these listening sessions?

7. Example #2:

- a) We generally research policies and draft legislation in the summer and fall months of even numbered years.
- b) We will be rolling out a list of legislative priorities later this year and asking the public to weigh in on the list of policies that they'd like the legislature to focus on and prepare for.
- c) Can we promote a post soliciting feedback from the public on legislative priorities?
 - 1) i.e. "I'm working to ensure every family has access to quality health care, strong schools, safe roads and clean drinking water. Let me know what issues you'd like the state legislature to focus on."
- d) Can we promote a post that provides information to residents on relevant and timely legislative issue?
 - 1) i.e. "As children head back to school, many communities are struggling with teacher shortages, outdated facilities and a lack of state funding.

Visit *[legislative website link]* to learn more about what's being done to address these issues."

In order to answer these questions, a brief review of how the Commission understands these social media platforms to work at present is necessary as technology is constantly evolving. Facebook, Twitter, and YouTube each have "feeds" which show content to the user. A feed is created by the platform via an algorithm and largely consists of content that the user has either indicated they wish to see by liking, following, or subscribing to the content producer or by the platform placing the content in the user's feed due to other factors (e.g., demographics of the user, similarity to other content the user has viewed, etc.) It is important to note that a user does not see every piece of content from every content producer they like, follow, or subscribe to unless the user goes to that specific content producer's page on the platform. A content producer who wishes to expand the number of users who see the producer's content in their user "feed" can choose to pay the platform to place their content in more users' feeds.

There are multiple ways a content producer can expand their reach on social media platforms. On Facebook in particular, a content producer can choose to "boost" a post. A boost is essentially an advertisement consisting of the chosen post. After selecting a post to boost, the content producer can choose their audience through the following options (see FBad1):

- People you choose through targeting
 - Targeting options are extensive and include criteria like location, age, education, financial status, interests, behaviors, political affiliation, etc.
- People who like your Page
- People who like your Page and their friends
- People in your local area

After defining the intended audience, the content producer is then asked to set a duration for the ad and the total budget (see FBad2). Depending on the budget, Facebook estimates the number of users who will be reached per day and attempts to divide the total budget evenly across the entire duration of the ad. Facebook also permits content producers to create custom audiences from custom lists of phone numbers, email addresses, website cookies, etc.; although it is the understanding of the Commission that Facebook will not allow either targeting options or custom audiences that would narrow the potential audience for an ad to less than 50.

If the content producer would like to get more users to like their page (and thereby gain more viewers of their content via posts, instead of via paid advertising), another option is to "promote" the content producer's page. Promoting is essentially creating an advertisement for the content producer's page as a whole instead of just a particular post. These ads can then be tailored to a particular audience similar to selecting the audience for a boosted post and have similar duration and budget options.

The final option on Facebook is to simply place a traditional paid advertisement. These ads are not placed in the user's feed between posts, but instead are located in a static position elsewhere on the screen. Traditional ads have the same options for audience selection, duration, and budget.

You ask if elected officials can use their office accounts for these types of advertising (boosted posts, promoted pages, and traditional paid advertisements) on social media when under the 50-piece rule. Again, by its terms, the 50-piece rule prohibits officials from using public funds for the cost of materials or distribution of 50 or more pieces of substantially identical material during a campaign period. Wis. STAT. § 11.1205. Consistent with the Commission's prior advice in 2018 ETH 03, the Commission believes an official could continue to include a notice of a listening session on their legislative website, create a Facebook event, create a Facebook post about the session, and send a news release regarding the event out to up to 49 recipients when under the restrictions of the 50-piece rule. However, using legislative office funds to further promote those sessions via paid advertisement (boosted post, promoted page, or traditional paid advertisement) on social media during the campaign period, would be limited by the 50-piece rule as the official is paying to distribute substantially identical material multiple times. As such, a covered official may be able to boost a post or promote a page during the campaign period, but only to no more than 49 people, which may not be technically possible on the social media platforms described.²

B. Mixed Use Accounts

1. Can legislative staff manage and post content on "mixed use" social media accounts used by elected officials?

In 2012, the Government Accountability Board ("GAB") issued an informal advisory opinion on the use of social media by legislators and described its recommendations for best practices to avoid potential campaign finance and ethics violations. This letter was approved by the Government Accountability Board at its March 20, 2012 meeting. In this letter, the GAB advised that because state resources would be used to create and maintain official legislator social media pages, those pages may not be used for campaign or personal purposes.

Later in 2012, the Chief Clerks of the Legislature followed up their initial request with further questions on the permissible uses of social media by legislators and their staff. On October 11, 2012, the Director and General Counsel of the GAB issued a letter which reiterated the earlier guidance approved by the GAB and expanded into the topic of "mixed-use" sites such as a legislator's personal or campaign social media sites. The relevant advice is excerpted below:

With respect to the use of state staff and resources to create and post materials to the web or other social media pages that contain a mix of legislative and personal materials, including business and campaign materials, our advice is:

1. *State resources should not be used to create a website or Facebook page that will be used for mixed purposes.*
2. *Subject to paragraph 3, a legislator may post any type of content at any time to a website, Facebook page or other social media.*

² If the social media ad is substantially identical to either the notice on the legislative website, Facebook post, Facebook event, or news release, those instances of substantially identical communication are combined with the instances of the social media ad when tallying the 49 pieces allowable under the rule.

3. A legislator should **not** use state resources, such as a state computer, to post non-legislative content to a website, Facebook page, or other social media other than purely personal (not campaign or business) content.
4. **Legislative staff** may post **legislative content** to a mixed-use website, Facebook page, or other social media at any time, even if using state resources, but not to a campaign website, campaign Facebook page, or other forms of campaign social media. However, legislative staff should do this only with respect to materials that are distributed more broadly to the press and public.
5. **Legislative staff** may post **personal, business, or campaign content** to a mixed-use website, Facebook page, or other social media **only** on personal time and without using state resources.
6. Although a mixed-use website may contain a link to the legislator's official state webpage, a state webpage should not be linked to a mixed-use website, Facebook page, or other social media.

See the below table that was included in the GAB letter to illustrate permissible and impermissible activities:

Type of website	Legislative		Personal		Campaign		Business	
	Mr. State Rep. John Doe (Facebook)	John Doe (Facebook)	John Doe (Facebook)	John Doe (Facebook)	Don for Assembly (Facebook)	Don for Assembly (Facebook)	Don for Assembly (Facebook)	Don for Assembly (Facebook)
Legislator	Legislator	Staff	Legislator	Staff	Legislator	Staff	Legislator	Staff
Using State Resources	L Some P No C No B	L Some P No C No B	L Some P No C No B	L Some P No C No B	X	X		
On State Time	L Some P No C No B	L Some P No C No B	Any	L Some P No C No B	Any	Any	Any	X
Off State Time/On Personal	L Some P No C No B	L Some P No C No B	M	M	Any	Any	Any	Any
Use of the Wisconsin Legislature's Website	Yes		No		No		No	
Posting content from others	Yes		NA		NA		NA	
Notes	This is essentially a legislative resource							

Key
 L = Legislative post
 P = Personal post
 C = Campaign post
 B = Business post
 M = Mixed Content
 X = Not Allowed
 NA = Not applicable

It is the understanding of this Commission that paragraphs 1-3 of the above GAB advice was further adopted by the Chief Clerks and incorporated into their respective chambers' policy manuals for legislative staff. On June 21, 2018, the Ethics Commission re-iterated this advice in a letter to the Chief Clerks of the Legislature with the clarification that paragraph 2 only applied to posts to mixed-use websites/accounts and that official legislative social media accounts should only be used for official governmental purposes. A legislator's use of an official legislative social media account for campaign or business purposes, even when not using a state computer or on state time, could be a violation of WIS. STAT. § 19.45 (2) and (5).

Consistent with that prior advice, the Commission again advises that legislative staff may only post and manage legislative content on a mixed-use website or social media account while on state

time and may only post such materials to a mixed-use website or account that are distributed more broadly to the press and public. Legislative staff may only post personal, business, or campaign content to a mixed-use website or social media account on personal time and without the use of state resources.

2. Can elected officials with a "mixed use" social media account promote their account, boost a post or take out ads on Facebook/Twitter using office funds?

Reviewing the above table summarizing the advice provided by the Government Accountability Board and reaffirmed and further clarified by the Commission, it is clear that no person is authorized to use state resources to post campaign or business material. This is consistent with the general public purpose doctrine established by the courts in *State ex rel. Thompson v. Glessel*, 265 Wis. 207 (1953). This doctrine holds that expenditures of public money have to be made for a public purpose. However, the Commission does not make the determination of whether a given expenditure is for a public purpose. The proper way for such an issue to be decided is by way of a taxpayer civil action against the spending authority, which the courts would adjudicate, not this Commission.

It would logically follow that if legislative staff on state time can use state resources to post legislative content to a mixed-use social media account, state resources could also be used to boost or take out ads for such legislative posts on the mixed-use social media account. However, as legislative staff are only permitted to post such legislative content to a mixed-use social media account when the content is more broadly distributed to the media and the public, paying to boost or take out an ad for a post on a mixed-use social media account would not appear to be consistent with the original advice as it appears to contemplate that the post to the mixed-use account would be secondary to the original broader communication to the public and the media. Furthermore, as a general question as to the proper use of legislative resources, this is also a question that cannot be answered by the Ethics Commission alone and should also be directed to the Chief Clerk's Office.

Finally, because paid promotion of a mixed-use account as a whole could potentially benefit the official, their immediate family, or organizations with which the official is associated via the other content contained within and disseminated by that mixed-use social media account (i.e., business, campaign, etc.), the Commission advises against officials using state resources to promote mixed-use social media accounts as it could be a potential violation of Wis. STAT. § 19.45(2). This issue is further complicated by the potential for an official to later take a mixed-use account with them when they leave their public position, potentially retaining an asset of substantial value that was maintained or potentially even enhanced in value through the use of public resources.

From: [REDACTED]
To: Carlton, Daniel - ELDUCS
Subject: RE: Social Media Guidance
Date: Wednesday, September 18, 2019 10:20:20 AM
Attachments: image001.png
image002.png
image003.png
FBad1.png
FBad2.png
USPSpostalpatron.png

Hi Dan,

Thanks for sitting down last week to talk more about our request. At this time, I'd like to clarify that our request is for an informal opinion. Below are a list of questions that we would like guidance on:

50 piece rule questions

Does one Facebook/Twitter post count as sending out one item regardless of how many individuals view or share it?

Can elected officials use office funds to take out a legislative ad in a local newspaper while under the "50 piece rule?"

Can elected officials use office funds to place a legislative radio ad while under the "50 piece rule?"

- o Are members restricted to 49 spots per ad?

Can an elected official use office funds to mail a legislative newsletter to a Postal patron route or "Every Door Direct Mail" list while under the "50 piece rule?"

- o (see USPS postal patron map attached)

Can elected officials use office funds to promote their account, boost a post or take out legislative ads on social media platforms including Facebook, Twitter, and Youtube while under the "50 piece rule?"

- o If so, how targeted can these be?

- * Can you target an ad to individuals only within your Legislative District?
- * Can you target an ad to individuals based on other criteria? (Individuals within a certain radius of an event? Individuals who follow other social media pages? Individuals that meet certain demographic criteria? ... see attached photos FBad1 and FBad2 for example of potential targeting)

Example #1:

- o We hold regular monthly listening sessions around the district throughout the year

- For each listening session, we send out a news release, post the event on our website and create a Facebook event.
 - Once under the 50 piece rule, we send press releases to fewer than 50 email addresses.
- If we are allowed to continue promoting these events on Facebook using office funds, those posts can reach hundreds or thousands of local residents.
 - For example, one Facebook ad for a local listening session during the budget process, using \$250 from our office account, reached 8,996 residents in the [REDACTED] District and resulted in 170 rsvp's for that listening session.
 - See attached *FBlisteningsession* and *FBlisteningsession2* graphics for an example of what these ads generally look like.
- Can we continue to use office funds to promote these listening sessions?

Example #2:

- We generally research policies and draft legislation in the summer and fall months of even numbered years.
- We will be rolling out a list of legislative priorities later this year and asking the public to weigh in on the list of policies that they'd like the legislature to focus on and prepare for.
- Can we promote a post soliciting feedback from the public on legislative priorities?
 - i.e. "I'm working to ensure every family has access to quality health care, strong schools, safe roads and clean drinking water. Let me know what issues you'd like the state legislature to focus on."
- Can we promote a post that provides information to residents on relevant and timely legislative issue?
 - i.e. "As children head back to school, many communities are struggling with teacher shortages, outdated facilities and a lack of state funding. Visit [REDACTED] to learn more about what's being done to address these issues."

"Mixed Use" accounts (social media accounts containing a mix of legislative and campaign content)

- Can legislative staff manage and post legislative content on "mixed use" social media accounts used by elected officials?
- Can elected officials with a "mixed use" social media account promote their account,

boost a post or take out ads on Facebook/Twitter using office funds?

Again, happy to chat more or clarify any of these requests if you or your staff have questions.

Thanks,

[REDACTED]

Office of [REDACTED]
[REDACTED]

[REDACTED]

From: Carlton, Daniel - ETHICS <Daniel.Carlton@wisconsin.gov>

Sent: Tuesday, August 20, 2019 12:32 PM

To: [REDACTED]

Subject: RE: Social Media Guidance

When I ask whether you want it to be public, I need to clarify something...the requestor's identity is always redacted. I'll talk to you a little more about it after the meeting today. May not be able to follow up with you until tomorrow morning, though.

Dan

From: [REDACTED]

Sent: Tuesday, August 20, 2019 11:53 AM

To: Carlton, Daniel - ETHICS <Daniel.Carlton@wisconsin.gov>

Subject: RE: Social Media Guidance

Thanks Dan,

I did have one other follow-up question for you... Would this opinion be made public by the commission, or would it only be provided to our office?

Thanks,

[REDACTED]

Office of [REDACTED]
[REDACTED]

[REDACTED]

From: Carlton, Daniel - ETHICS <Daniel.Carlton@wisconsin.gov>

Sent: Friday, August 16, 2019 12:16 PM

To: [REDACTED]; ETH Ethics <ethics@wisconsin.gov>

Cc: [REDACTED]

Subject: RE: Social Media Guidance

Good afternoon,

This email is to acknowledge receipt of your opinion request. As you are probably aware, the Commission is meeting on Tuesday, August 20, 2019. As we are within a few business days, we will not be able to prepare the opinion you requested in time for this meeting. The next regularly scheduled meeting of the Wisconsin Ethics Commission is December 3, 2019. A formal opinion can definitely be prepared and deliberated by the Commission at that meeting.

After the Commission's meeting on Tuesday, we will begin working on this request. I anticipate that we will be requesting some additional information from you at that point. Until then, should you have any questions or need anything further, please don't hesitate to contact me.

Sincerely,

Dan

Daniel A. Carlton, Jr.
Administrator

Wisconsin Ethics Commission
Campaign Finance | Lobbying | Ethics
<https://ethics.wi.gov> | (608) 266-8123 | Twitter: @EthicsWI

This email may contain information that is privileged, confidential and/or exempt from disclosure under applicable law. If you received this transmission in error, please immediately contact the sender and destroy the material in its entirety, whether in electronic or hard copy format.

From: [REDACTED]

Sent: Friday, August 16, 2019 12:01 PM

To: ETH Ethics <ethics@wisconsin.gov>

Cc: Carlton, Daniel - ETHICS <Daniel.Carlton@wisconsin.gov>; [REDACTED]

Subject: Social Media Guidance

Hello,

I would like to request a formal opinion from the ethics commission regarding the use of

social media accounts by legislative offices. In particular, I would like official guidance from the commission on the following matters:

- **Wisconsin's "50 piece rule"**

- Does one Facebook/Twitter post count as sending out one item regardless of how many individuals view or share it?
- Can elected officials use office funds to promote their account, boost a post or take out legislative ads on Facebook/Twitter while under the "50 piece rule?"
- Do legislative social media accounts not associated with a specific official fall under any "50 piece rule" restrictions? (i.e. "Senate Republicans" @WICOPSenate or "WI JFC Democrats" @JFCDemocrats)

- **"Mixed Use" accounts**

- Can legislative staff manage and post content on "mixed use" social media accounts used by elected officials?
- Can elected officials with a "mixed use" social media account promote their account, boost a post or take out ads on Facebook/Twitter using office funds?

- **Blocking/banning users and deleting/hiding content**

- Can legislators block/ban individuals who use profane or threatening language from following their official social media accounts?
- Can legislators block/ban members of the public from viewing or following "mixed use" social media accounts?
- Can legislators delete or hide public comments on their official social media account if they are deemed to be profane, threatening, or campaign related?

I appreciate your consideration of these issues and would be happy to answer any questions or provide additional clarification of these requests if needed.

Thank you,

- [REDACTED]

Office of [REDACTED]

[REDACTED] [REDACTED] [REDACTED]

AUDIENCE

• People you choose through targeting

Edit

Location: Living in United States
(DMA)

Age 18 - 65+

People Who Match Interests: Knights of Columbus or The Wall Street Journal, Behaviors: Anniversary (within 61-90 days) or Likely engagement with US political content (moderate), Job title: Football Coach

Less

People who like your Page

People who like your Page and their friends

People in your local area

Create New Audience

Automatic Placements (Recommended)

ON

Use automatic placements to maximize your budget and help show your ads to more people. Facebook's delivery system will allocate your ad set's budget across multiple placements based on where they're likely to perform best. Learn more.

DURATION AND BUDGET

Duration ⓘ

Days 10 ▲▼

End date 📅 Sep 27, 2019

Total budget ⓘ

\$1,000.00 USD ▼

Estimated People Reached ⓘ

5,000 - 15,000 people per day

at \$10.00

Refine your audience or add budget to reach more of the people most similar to you.

You will spend \$100.00 per day. This ad will run for 10 days, ending on Sep 27, 2019.




BUDGET LISTENING SESSION

With Senator
Senator
& Representative

2019

5:30pm - 7:00pm

LIBRARY

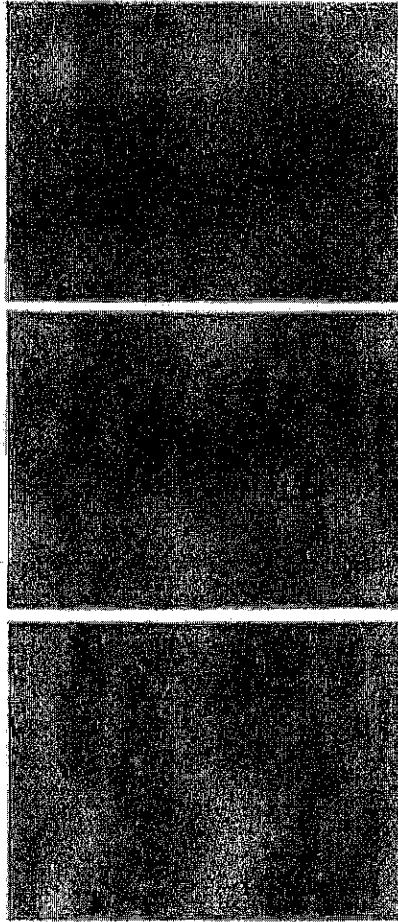

Sen.

Senate District

Sen.

Senate District

Rep.

Assembly District

FOR MORE INFORMATION, PLEASE CONTACT:



Join Sen. [REDACTED]
and Rep. [REDACTED]

BUDGET LISTENING SESSION

[REDACTED], 2019
5:30 PM - 6:30 pm

[REDACTED]
Community Room

This event is free and open to the public.

Every Door Direct Mail®

Select Routes

Find a Printer

Using EDDM®

Mailpiece
Size Checker



Order Summary

Individual Routes Selected

6

COST
\$135.01

INCOME
\$50.82K

SIZE
2.45 PPL

AGE 25-44
28%

TOTAL
722

BUSINESS
15

RESIDENTIAL
707

ROUTE

Post Office™ Drop-Offs

1

Total Delivery Addresses Clear

3872

Approximate Cost

\$724.06



Wisconsin Ethics Commission

For persons elected to state or local office who become a
candidate for national, state, or local office

Social Media Use by Officials

GENERAL GUIDANCE

The Code of Ethics for State Public Officials prohibits the use of an official's public position for private benefit. WIS. STAT. § 19.45(2). As such, it is important for an official to be able to distinguish between a public purpose and a private purpose when considering the use of public resources. To avoid the appearance of misuse of public resources a public official should include some indication of whether a social media account is for their official position or is a campaign, business, or personal account in the profile, summary, or other description of the account.

Best Practices for Official Social Media Accounts

Official social media accounts are the most restricted. Officials should limit use of their official social media accounts to information related to an official's position, duties, and issues with a public purpose.

Examples of acceptable communications from an official social media account:

- Posts discussing how the state could address an issue through state laws or actions;
- General legislative activity like information about bills that the official has sponsored or co-sponsored;
- State budget information;
- Sharing newsletters from the official's office;
- Publicizing public events;
- Public service announcements and;
- Endorsements and messages of support when justified by having a state purpose. For example: "I support [candidate or organization] and their work to address [state policy issue] in Wisconsin."

Examples of communications that should NOT come from an official social media account:

- Solicitation of campaign contributions;
- Promotion of campaign-related events;
- Photos of campaign-related branding and events such as T-shirts, signs, or banners; and
- Any content that is strictly personal or commercial such as promoting the official's personally owned business or a business with which the official is associated.


See WIS. STAT. §§ 11.1208(2)(a), 19.42(2), 19.45(2).

Best Practices for Campaign and Personal Social Media Accounts

A campaign may use a campaign social media account for all communications allowable for an official account, in addition to campaign-related activities including solicitation of contributions. Campaign social media accounts should not be used for strictly personal or commercial purposes. *See* WIS. STAT. § 11.1208(2)(a).

A personal account may contain both official and campaign-related information.

Please see the diagram to the right for an illustration of acceptable uses by type of account.

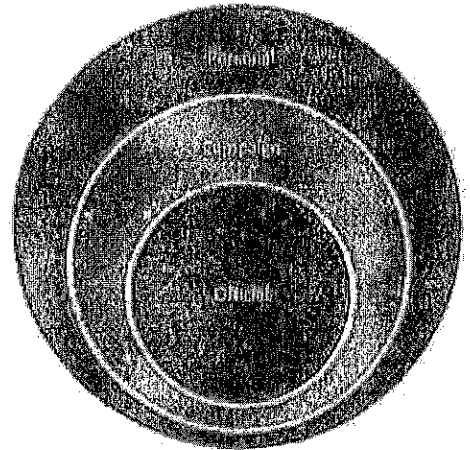

USE OF SOCIAL MEDIA ON “STATE TIME”

Elected officials will often switch between official and campaign activities throughout the day because an elected official is simultaneously an official and a candidate. WIS. STAT. § 11.010(1). However, to avoid the appearance of misuse of public resources an elected official is advised not to create campaign-related social media communications or content while performing their official duties (i.e., while participating in an event in their official capacity – e.g., an event listed on their official calendar, a floor session, or committee hearing). WIS. STAT. § 19.43(2). Also, no person may enter or remain in any state building, office, or room for the purpose of requesting or collecting a contribution; therefore, elected officials should take special care as to the content of their social media communications while in a state building. WIS. STAT. § 11.1207(4).

An elected official is also advised to not use campaign committee resources for strictly personal benefit, or for commercial purposes. WIS. STAT. §§ 11.1208(2)(a), 19.43(2), 19.42(2). For example, the candidate should not use a campaign social media account or campaign website to advertise for a personal business.


50-PIECE RULE APPLICATION TO SOCIAL MEDIA

The “50-Piece Rule” prohibits the use of public funds for the distribution of 50 or more pieces of substantially identical material by a covered person during a specified time period. WIS. STAT. § 11.1203. The language of the “50-Piece Rule” does not distinguish between electronic pieces and printed pieces. Electronic communications almost always result in multiple copies being created even when sent to a single recipient. This is due to the nature of the technical systems that enable electronic communications. When calculating the number of pieces distributed under the “50-Piece Rule” the Commission will only count those instances of electronic communication intended by the sender. *See* 2018 ETH 03.

If a message is actively communicated to individually addressed recipients (e.g., via email, instant messages, or direct messages), each individual recipient is considered a single piece under the “50-Piece Rule.” However, a passive message such as a website, Facebook post, or tweet, where the sender has no direct control over the audience of his or her message, is only counted as a single piece under the “50-Piece Rule.”

DAVISON VS. RANDALL , NO. 17-2002 (4TH CIRCUIT COURT OF APPEALS), is not binding
precedent in the Eastern District of Wisconsin

Davison was issued on 1/19/2019 in final form.

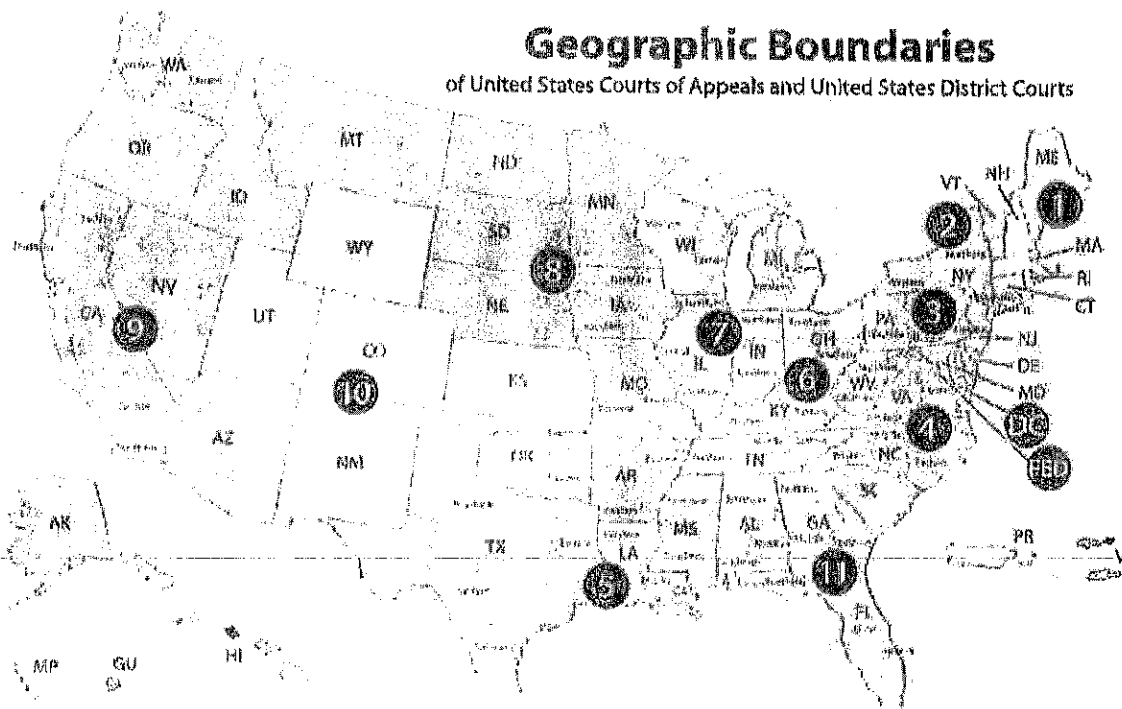

PUBLISHED

UNITED STATES COURT OF APPEALS
FOR THE FOURTH CIRCUIT

No. 17-2002

BRIAN DAVISON,

Plaintiff - Appellee,

v.

PHYLLIS RANDALL, In her official and individual capacity,

Defendant - Appellant,

and

LOUDOUN COUNTY BOARD OF SUPERVISORS, In their official and individual capacities; LEO ROGERS, In his official capacity; TONY BUFFINGTON, In his official capacity; RON MEYER, In his official capacity; GEARY HIGGINS, In his official capacity,

Defendants.

LOCAL GOVERNMENT ATTORNEYS OF VIRGINIA, INC.;
INTERNATIONAL MUNICIPAL LAWYERS ASSOCIATION; VIRGINIA
ASSOCIATION OF COUNTIES; VIRGINIA MUNICIPAL LEAGUE,

Amici Supporting Appellant,

AMERICAN CIVIL LIBERTIES UNION; ACLU OF VIRGINIA; ACLU OF
MARYLAND; ACLU OF NORTH CAROLINA; ACLU OF SOUTH
CAROLINA; ACLU OF WEST VIRGINIA,

Amici Supporting Appellee.

No. 17-2003

BRIAN C. DAVISON,

Plaintiff - Appellant,

v.

PHYLLIS RANDALL, In her official and individual capacity; LOUDOUN
COUNTY BOARD OF SUPERVISORS, In their official and individual
capacities,

Defendants - Appellees,

and

LEO ROGERS, In his official capacity; TONY BUFFINGTON, In his official
capacity; RON MEYER, In his official capacity; GEARY HIGGINS, In his
official capacity,

Defendants.

Appeals from the United States District Court for the Eastern District of Virginia, at
Alexandria. James C. Cacheris, Senior District Judge. (1:16-cv-00932-JCC-IDD)

Argued: September 26, 2018

Decided: January 7, 2019

Amended: January 9, 2019

Before KEENAN, WYNN, and HARRIS, Circuit Judges.

Affirmed by published opinion. Judge Wynn wrote the opinion, in which Judge Keenan
and Judge Harris concurred. Judge Keenan wrote a separate concurring opinion.

ARGUED: Scott E. Gant, BOIES SCHILLER FLEXNER, LLP, Washington, D.C.; Leo
P. Rogers, LOUDON COUNTY ATTORNEY, Leesburg, Virginia, for Appellant/Cross-



WHICH COURT IS BINDING?¹

Binding vs. Persuasive Cases

© 2017 The Writing Center at GULC. All rights reserved.

You have found the perfect case: the facts are similar to yours and the law is on point. But does the court before which you are practicing (or, in law school, the jurisdiction to which you have been assigned) have to follow the case? *Stare decisis* is the common law principle that requires courts to follow precedents set by other courts. Under *stare decisis*, courts are obliged to follow some precedents, but not others. Because of the many layers of our federal system, it can be difficult to figure out which decisions bind a given court. This handout is designed to help you determine which decisions are mandatory and which are persuasive on the court before which you are practicing.

Binding versus Persuasive Authority: What's the Difference?

- *Binding authority*, also referred to as mandatory authority, refers to cases, statutes, or regulations that a court **must** follow because they bind the court.
- *Persuasive authority* refers to cases, statutes, or regulations that the court may follow but does not have to follow.

To get started, ask yourself two questions:

- 1) Are the legal issues in your case governed by state or federal law? and
- 2) Which court are you in?

Once you know the answers to these questions, you are well on your way to determining whether a decision is mandatory or persuasive.

Step 1: Are the Legal Issues in Your Case Governed by Federal or State Law?

First, a lawyer needs to know the facts and issues of the case. Facts such as where the events took place, where the home(s) of the parties are, and where the parties conduct most of their business frame the legal issues. In other words, identifying key facts will help you to determine what law governs the legal issues in your case.

The hypothetical case below illustrates how you might analyze a particular set of facts to identify whether the legal issues are governed by state or federal law. The first step is to identify the facts and brainstorm all the possible legal issues raised by those facts.

¹ By Robyn Painter and Kate Mayer. Revised in 2017 by Kate Mathews.

Hypothetical Case: Pick-Pocketing in Virginia

<i>Facts</i>	<i>Possible Legal Issues</i>
• You are shopping in a grocery store in Virginia when a little old woman in line at the checkout starts screaming that she's been pick-pocketed. • The police arrive on the scene, and the woman identifies you as someone who suspiciously brushed against her. • The police arrest you and throw you in jail. • Later, the police interrogate you without first informing you of your right to have a lawyer present.	• Is pick-pocketing a crime in Virginia? If so, under what law? • Did the police have probable cause to arrest you based on the identification of the old woman? • How reliable was the old lady's identification? • How long can the police hold you? • Were any of your Constitutional rights violated during the police's arrest and interrogation of you? • If you are found guilty, can the little old lady also sue you in civil court for infliction of emotional distress or another tort?

After you have brainstormed all the possible legal issues the facts raise, determine whether the legal issues are governed by federal or state law. In any given case, there may be both federal and state issues. America operates on a system of dual sovereignty: the fifty states and the federal government all retain their own sovereignty. Because each state is a sovereign, each state sets its own laws and has its own Constitution. In addition, the United States federal government makes laws and has a Constitution.

When determining whether a legal issue is governed by federal or state law, keep in mind that some areas of the law, such as criminal and environmental law, are governed by both state and federal laws. Generally, the principle of **preemption** means that a legitimate federal action supersedes a state law in certain cases. Although a full discussion of preemption is beyond the scope of this handout, you should be aware of some basic principles. Federal law preempts state law when the two laws conflict, when Congress expressly or implicitly says so, or when federal laws are so pervasive that they occupy the entire field of law.

Hypothetical Case: Pick-Pocketing in Virginia

There is no preemption issue in your case because there is no conflict between state and federal law such that federal law would override Virginia state law. Specifically, there is no federal law prohibition against pick-pocketing that could conflict with Virginia's local pick-pocketing law. So, two sets of laws potentially govern.

<i>Federal Issues</i>	<i>State Issues</i>
• <i>Your Fourth, Fifth, and Sixth Amendment rights were triggered once you were arrested—these rights are governed by federal law, i.e., the U.S. Constitution.²</i>	• <i>Virginia's or the town's local pick-pocketing statute will lay out the elements of and punishment for the offense; the court's decision in your case will also be informed by state cases about pick-pocketing.</i> • <i>Your arrest might also implicate Virginia's state Constitution—state Constitutions must provide at least as many rights as the Federal Constitution, but can also entitle you to broader protections.</i>

In sum, your case involves legal issues governed by both state and federal law.

Step 2: Which Court Are You In?

Next, determine which court you are in, which is a two-part inquiry.

(1) First, ask yourself whether you are in federal or state court.

Dual sovereignty means that each sovereign has its own court system: the states each have courts and the United States has courts, which are called federal courts. Federal courts are located throughout the United States.

(2) Second, ask yourself whether you are in a trial court, an intermediate appellate court, or a supreme court.

Most American court systems—whether they are federal or state—have a similar structure, consisting of trial courts, intermediate appellate courts, and the highest court in the jurisdiction, usually supreme courts. In the federal court system, the trial courts are called United States District Courts. There are twelve federal courts of appeals that each cover a geographical region called a circuit and are, accordingly, called the United States Court of Appeals for the [insert number] Circuit or Circuit Courts.³ States vary in the names they give to their courts, but regardless of the nomenclature, the structure is the same.⁴

² Usually, there are state cases adopting Federal Courts' interpretation of the Constitution. If this is so, you should cite your state case. Be careful, though, to check and see if there are any new federal decisions governing basic Constitutional rights surrounding your case.

³ Additionally, there is a thirteenth federal appellate court called the Court of Appeals for the Federal Circuit, which unlike the regional Circuit Courts of Appeal, has nationwide jurisdiction to hear appeals in only certain types of cases including cases involving patent laws and cases appealed from the U.S. Court of Federal Claims and the U.S. Court of International Trade.

⁴ In some states, such as New York and Maryland, the highest court in the state is actually called the Court of Appeals.

Hypothetical Case: Pick-Pocketing in Virginia

In your case, the local police arrested you. These police were acting under the authority of the Virginia state or local statute against pick-pocketing. Thus, at this point, you are in a Virginia state trial court. Realize, though, that even though you are in a state court, the federal Constitutional issues you identified in step 1 can still be heard by that court.


If you lose at trial and need to appeal, that appeal will go to Virginia's intermediate appellate court, and then to Virginia's highest court, the Virginia Supreme Court. Only if you lose at the state's highest court and believe that the state law violates the U.S. Constitution can you appeal to the U.S. Supreme Court.

If you had been arrested by the FBI or for a federal offense, then you could be tried in federal district court, perhaps in the U.S. District Court for the Eastern District of Virginia. If the case were appealed, it would go to the U.S. Court of Appeals for the Fourth Circuit, then to the U.S. Supreme Court.

In sum, at this point, your case is in a state trial court for the purpose of determining whether a particular case is binding or persuasive.

NOW YOU ARE READY! Is the case you have found binding or persuasive?

Now that you have found a case on point, some general principles will help you to figure out whether a law is binding or persuasive. Use your answers to the above questions to apply these principles to your case.

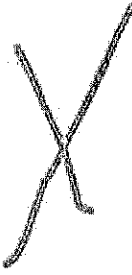 First, **higher courts bind lower courts** within their particular state or circuit. With the exception of the U.S. Supreme Court, courts of appeals and state courts do not bind courts outside the state or circuit in which they are located. That is, a federal Supreme Court decision is binding on all lower federal courts, both circuit courts of appeals and district courts. A federal circuit decision is binding on all federal district courts within its circuit, but not federal courts in other circuits. For example, a decision of the U.S. Court of Appeals for the Ninth Circuit binds the U.S. district courts within the Ninth Circuit, but not federal courts in any other circuit. However, a district court or trial court decision would not bind higher courts. A decision by a state's highest court is binding on all appeals courts and trial courts in that state, but not on state courts in other states, and usually, a state court of appeals' decision binds state trial courts in that state.⁵

 Second, with the exception of the U.S. Supreme Court, **federal courts bind only other federal courts, not state courts**. Thus, a decision by the U.S. Court of Appeals for the Ninth Circuit, a federal court, is binding on federal district courts within the boundaries of the Ninth

⁵ Although some states have appellate courts that bind all lower courts in the state, others have regional districts or circuits and a state appellate court may bind only lower courts within its geographic district or circuit. Therefore, be sure to research the structure of the courts in your particular state. <http://www.law.cornell.edu/abw/p-conion/finalpdf/2018/07/Matthews-Schaffler-Federal-law-federal-courts-and-binding-and-persuasive-authority.pdf>

X Circuit. It is not binding on California state courts, even though California is geographically within the Ninth Circuit. Similarly, **state courts bind only other state courts within the state.** A decision of the California Supreme Court would thus bind other California state courts, not state courts in any other state. However, sometimes a federal court must apply a state's law. In that case, the state's interpretation of that law is binding on the federal court. Therefore, a California Supreme Court decision on a matter of California law would bind federal courts on that state law issue. Similarly, state courts must sometimes decide issues of federal law, but they are not bound by federal courts except the U.S. Supreme Court. A decision of the U.S. Supreme Court, a federal court, is binding on state courts when it decides an issue of federal law, such as Constitutional interpretation.

Hypothetical Case: Pick-Pocketing In Virginia

<i>Federal Issues</i>	<i>State Issues</i>
• The Constitutional issues are federal. The state trial court is thus bound by the U.S. Supreme Court's decisions about the Constitutional issues in your case. • Any decisions from other federal courts other than the U.S. Supreme Court are persuasive authority on the federal law issues. • Note that if you had been accused of a federal offense, you probably would have appeared in a federal district court, which would have been bound by the court of appeals for your circuit (i.e., the Fourth Circuit), and the U.S. Supreme Court on all federal issues.	• The Virginia state trial court in which your case will be heard is bound by Virginia courts of appeal and by the Virginia Supreme Court on all state issues. Because the pick-pocketing law is a state law issue, the state's courts of appeals and state supreme court decisions will bind the state trial court you are in. • All other court decisions are persuasive authority on the state law issue—that is, decisions from all federal courts, other states' state courts, and other state trial courts in the same state.

Applying this analysis from the outset will help you to be a smarter, faster researcher and to narrow down the body of case law at which you are looking. Knowing what the court is bound to follow will help you to write more effective memos, motions, and briefs.

For a more detailed discussion of binding and persuasive authority at the federal level, see the Writing Center's handout, "Federal Law, Federal Courts, and Binding and Persuasive Authority." Also, for a discussion about using persuasive authority in your legal writing, see the following handout: "When and How to use Secondary Sources and Persuasive Authority to Research and Write Legal Documents."

The table below displays the above principles in another form. Use your answers from Steps 1 and 2—whether the issue is state or federal and which court you are in—to find the box in the

left hand column that applies to your case. Then, read across that row to find out which courts bind you and which courts are only persuasive to you.

1) State or Federal Issue? 2) Which court are you in?	Binding Authority	Persuasive Authority
State issue in state trial court	That state's state appeals court That state's highest court	All federal courts Other states' state courts Other state trial courts in the same state
State issue in state appeals court	That state's highest court	All federal courts Other states' state courts State trial courts in the same state Other state courts of appeals in the same state
State issue in state's highest court	N/A	That state's highest court State trial courts in the same state State courts of appeals in the same state Other states' state courts All federal courts
State issue in federal district court	Interpretations from the state's highest court	All federal courts Other state courts
State issue in federal circuit court	Interpretations from the state's highest court	All federal courts Other state courts
State issue in U.S. Supreme Court	Interpretations from the state's highest court	All federal courts Other state courts
Federal issue in state trial court	U.S. Supreme Court That state's court of appeals That state's highest court	All federal district courts All federal circuit courts State courts
Federal issue in state appeals court	U.S. Supreme Court That state's highest court	All federal district courts All federal circuit courts State courts
Federal issue in state's highest court	U.S. Supreme Court	All federal district courts All federal circuit courts State courts
Federal issue in federal district court	U.S. Supreme Court Federal circuit court in the circuit where the district court is	Other federal circuit courts Federal district courts All state courts
Federal issue in federal circuit court	U.S. Supreme Court	That federal circuit court Other federal circuit courts Other federal district courts All state courts
Federal issue in U.S. Supreme Court	N/A	U.S. Supreme Court All federal circuit courts All federal district courts All state courts

* Technically, courts of the same level do not bind each other. Thus, the U.S. Supreme Court may overturn its prior decisions, though it has adopted different practices of *stare decisis* for its constitutional precedents and its precedents interpreting federal statutes. For a discussion of *stare decisis* practices of the U.S. Supreme Court, see Amy Coney Barrett, *Statutory Stare Decisis in the Courts of Appeals*, 73 GEO. WASH. L. REV. 2 (2005). Further, although federal circuit courts technically do not bind themselves, nearly every circuit court has adopted a strong rule of *stare decisis*, or "law of the circuit" rule, under which the holding of a published decision by a three-judge panel of the circuit binds subsequent panels. Joseph W. Mead, *Stare Decisis in the Inferior Courts of the United States*, 12 NEV. L. J. 787, 794-95 (2012). Therefore, in practice, a published circuit court opinion is generally binding on that court. *Id.* However, "law of the circuit" rules vary slightly by circuit. *Id.* at 797.

My name is John S. Vander Loest. I ran for Green Bay City Council in 2013 and created a Facebook election page in Fall 2013. I was not elected in Spring 2014 but continued to use the Facebook election page in 2016 when I ran again for Green Bay City Council. I was elected to the Green Bay City Council in April 2016. I regularly used the John S. Vander Loest for City Council Facebook page to communicate with supporters who liked my election page.

I used the Facebook election page for my election updates, updating my supporters on items that concerned me, personal/family updates and other local interest items that my supporters cared about.

The Facebook page was operated as a campaign page. At no time did I operate it as an official city page. No city taxpayer dollars were used to maintain the John Vander Loest for City Council Facebook site.

If parties attacked me in posts, name called other parties, made comments that were off topic, I would remove these related Facebook comments. For example, I deleted posts similar to the following:

1 Off topic comments on a post related to the Spring 2020 election process.

2 Name calling. Referred to as a schmuck. Also, derogatory terms used toward other parties polling.

3 Negative remarks about my business interests.

In mid-April 2020, Attorney Chaves indicated that Facebook comments on the election page should not be removed nor should anyone be blocked/restricted from the Facebook page. Upon that recommendation was made, I have completely complied with Chaves's recommendation. I have not blocked/restricted any individuals or removed any comments from any social media post.

Before from Attorney Chaves's advice in April 2020, I had never received any communication from the City attorney's office, other city staff or any other related provider on rules or guidelines regarding social media use by public officials.

Alderman John S. Vander Loest

CITIZENS BLOCKED OR DELETED BY MR. VANDER LEEST



Bethe Lane

He has deleted my comments before.

2w Like Reply



Jon Schultz

My deleted posts and block today would say otherwise.

17m Like Reply Message



Abbey Vizelka

I never paid much attention but just looked through and it seems he's not a fan of my comments either.

2w Like Reply



Jennifer Jacobson Carew


I got blocked during the Colburn Pool debate when I suggested that kids in his district would also benefit with a revamped pool. Now he includes that in his newsletter as a "neighborhood" improvement.

17m Sad Reply

2



Jon Schultz

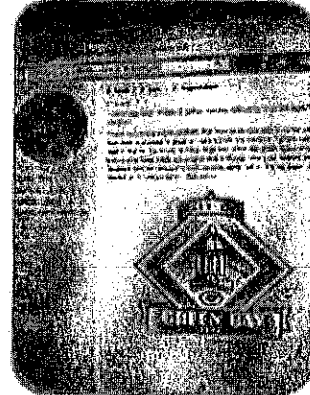

17m Like Reply Message




Wendy J. Coriell And I'm blocked now. Yippiel


Like · Reply · 1d

4

HOW TO TELL IF YOU HAVE BEEN BLOCKED ON FACEBOOK

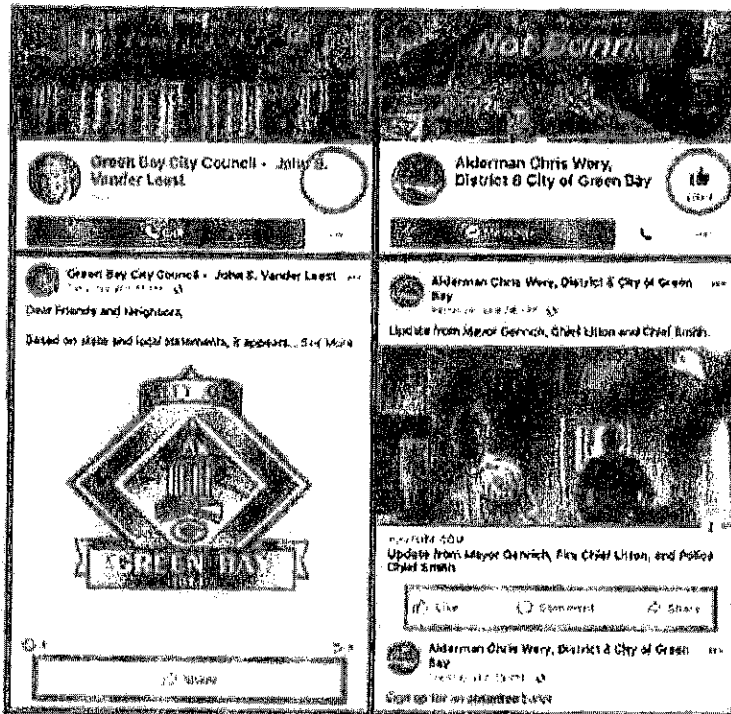

On the page, no "like" button will be present to follow the page, and no "like" or "comment" buttons will be available, cutting off all interaction with the page.

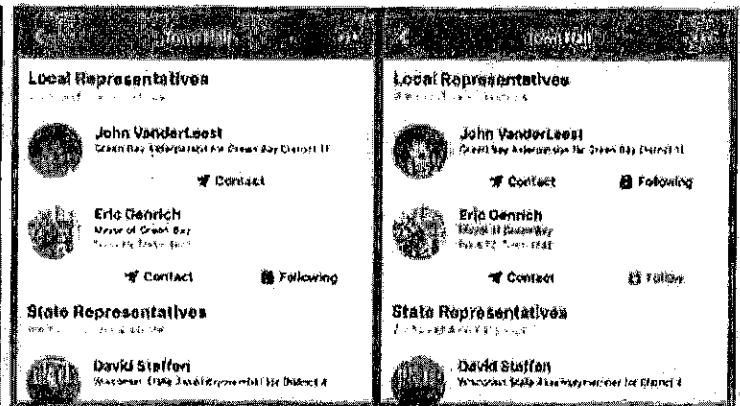

Facebook offers a "Town Hall" feature that shows you your elected officials based on your street address. You then have the ability to follow those officials' pages and get their mailing address, email and phone #.

When blocked by Alderman Vander Leest (shown at left), no option to follow the page exists, preventing you from getting new content from the alderman in your news feed, and barring you from interacting with the conversation that happens there.



ALDERMAN VANDER LEEST BLOCKS MARK ZAHN (AUG '17)



Green Bay City Council - John S. Vander Leest
August 13, 2017

Green Bay is one of the highest taxed communities in NE Wisconsin. We spend over \$100 million dollars in our City budget. I'm working on the property tax issue through a Budget task force to hold property taxes down for the City of Green Bay.

We need to prioritize our current spending to devote more resources to road construction and maintenance. We don't need a wheel tax to tax you further.

The wheel tax is a bad idea and would have started at \$20 and continued to climb to +\$50 plus or more to solve the City's spending problems. That's what government does with a new tax. It would start small then grow larger over time.

I voted NO. We must do better for taxpayers. What do you think?
<http://www.greenbaypressgazette.com>



Proposed Green Bay wheel tax runs out of gas



Proposed Green Bay wheel tax

2

Share

2 Comments 1 Share

Buffer

More

Most Relevant

In August of 2017, Alderman Vander Leest posted a link to an article about the "wheel tax" that the city was debating at the time. He offered his stance on the matter and then concluded by asking "What do you think?" This is clearly an elected official seeking public comment on a city issue. I offered my input on the matter as a vocal supporter of the wheel tax. I have known people who have been devastated by special assessments of tens of thousands of dollars. Even though I knew he wouldn't agree with my stance, I expected him to at least consider my opinion.



Mark David Zahn I strongly disagree with your vote on this issue. I would have happily paid \$20-\$50 per year rather than an unexpected several thousand dollars in one go. The whole "holding the line on property taxes" thing is bluster and farce. The city fire department uses my street as a shortcut route and the constant back and forth of those huge trucks badly beats up on our street and it takes forever for it to get patched up. I was really hoping this would have passed, but I already knew I couldn't count on your vote on this.

Like · Reply · 2y



Author

Green Bay City Council - John S. Vander Leest The city would jack up the \$20 wheel tax to cover more spending and waste. I believe it would be \$40 per vehicle or more in a few years. That's what government does.


Like · Reply · 2y

Shortly after his rebuttal, and before I had a chance to continue the debate, Alderman Vander Leest blocked me from participating in his Facebook page with no explanation or warning whatsoever - a ban that continued well into 2020. This prevented me from posting, commenting and "liking" his posts, and also prevented me from seeing his content in my regular news feed.

I strongly believe this act prevented me from exercising my First Amendment rights to participate in the exchange of ideas in this public forum, and also my right to petition my elected official on matters that affected me as a taxpayer in the City of Green Bay. While there are certainly other ways for one to contact their alderperson, the fact that Mr. Vander Leest solicits input from constituents and excludes those who have views that differ from his own inaccurately paints a picture of support, slanted to his own political preference. This act of ill-will from one's own elected representative puts a chilling effect on speech and effectively closes the lines of communication. I have no trust that if I would make a phone call to Mr. Vander Leest about a simple issue like a pothole that he would even work on my behalf.

Mr. Vander Leest has said in the past, "I'm here to represent all the people of the district." In a March 2020 newspaper profile, he stated, "I listen to residents of my area and know what is important to them." I believe his actions clearly show he has no intention of "making the public feel welcome" or conveying to the public his "respect and appreciation for the public's participation, input, and opinions" as the city's own Code of Conduct for Elected Officials mandates. His conduct during his time in office demonstrates anything but fairness, openness and willingness to work for all he represents. I have no ill-will towards Mr. Vander Leest. On the contrary, I want nothing more than to have a fruitful relationship with my public officials and have the ability to have my viewpoints not only heard but genuinely considered. This has nothing to do with an election and I'm not looking to run him out of office. But I do expect more of my elected officials and I wish for him to take responsibility in this matter and commit to respecting all his constituents' Constitutional rights.

— Mark Zahn, 4/23/20

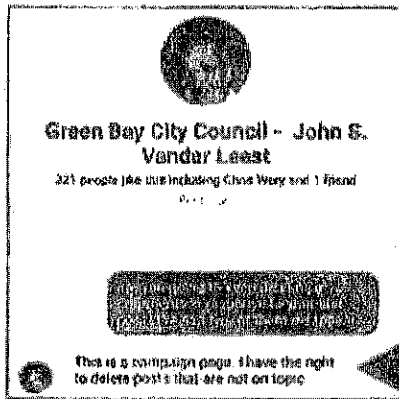



CLAIM THAT PAGE IS A "CAMPAIGN PAGE"

After deleting user Jon Schultz's comments (and prior to blocking him) Alderman Vander Leest claimed that the page is a "campaign page," in an apparent attempt to portray the page as not being subject to First Amendment protections as an official page of an elected official.

On April 10, 2020, all 115 posts on Alderman Vander Leest's page were analyzed for campaign and non-campaign-related content. Only 25 posts, or 22% of the page's content (boxed in green), is related to his campaign or elections in which he was on the ballot. The remaining 78% of content contains posts reflective of an elected alderman:

tax issues, the local business environment, COVID-19, public works, loose leaf pickups, city budgets, listening sessions, district crime alerts, seeking input on paid volunteerism by city employees, community events, public notices, advertising his official city e-mail and phone number, and asking for input on a proposal he authored that failed in council voting.

POSTS ARCHIVED: <https://greenbay11th.org/2020/04/alderman-vander-leest-claims-city-facebook-page-is-for-campaign-as-excuse-to-block-citizen-comments/>

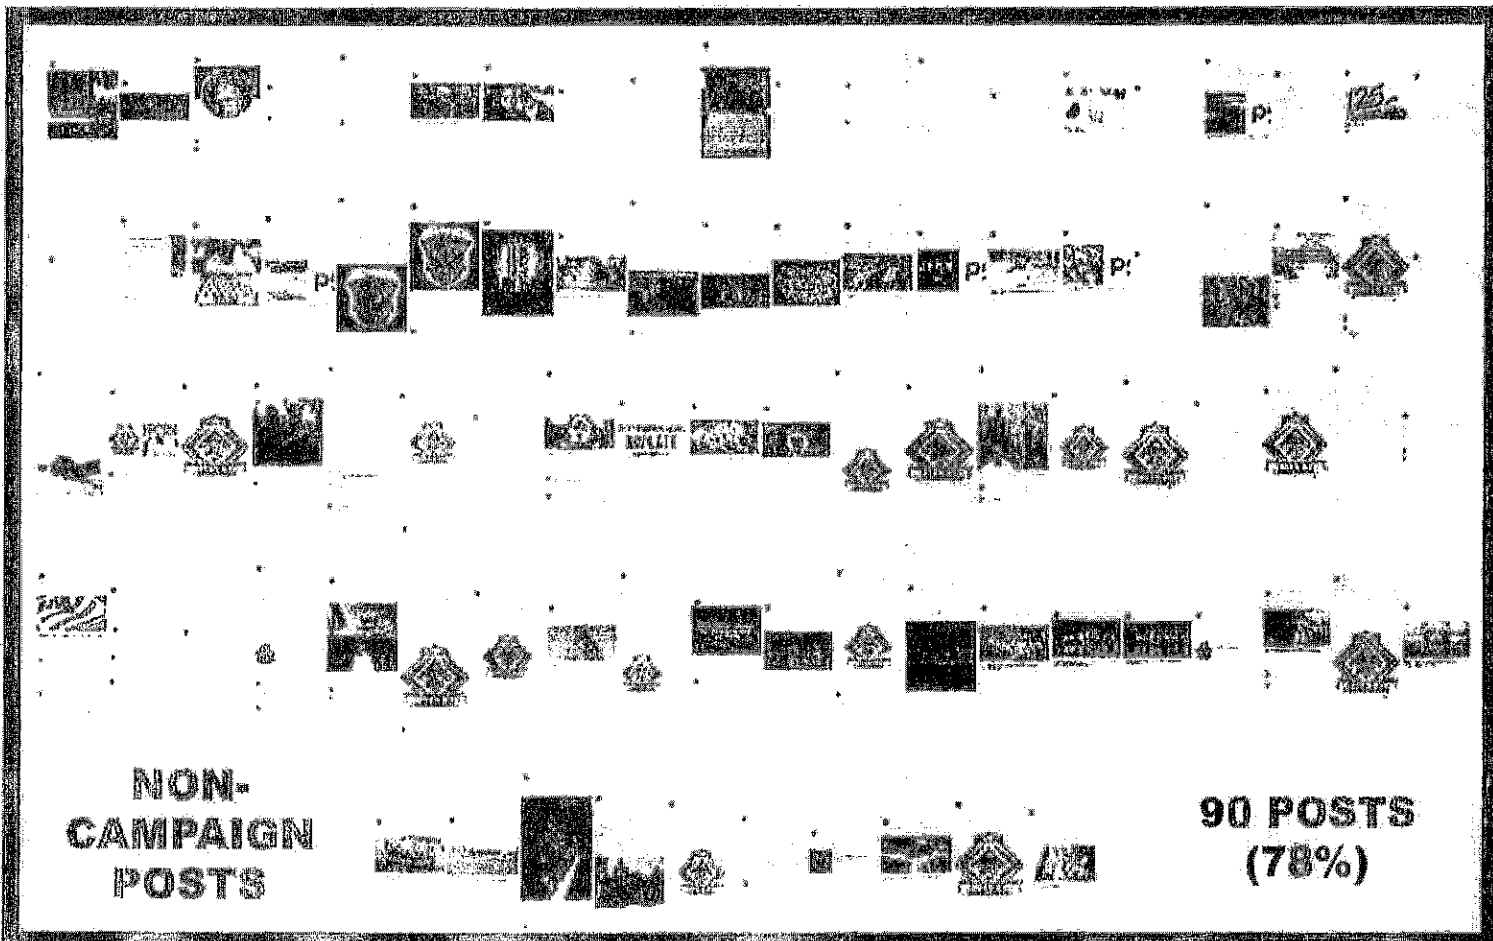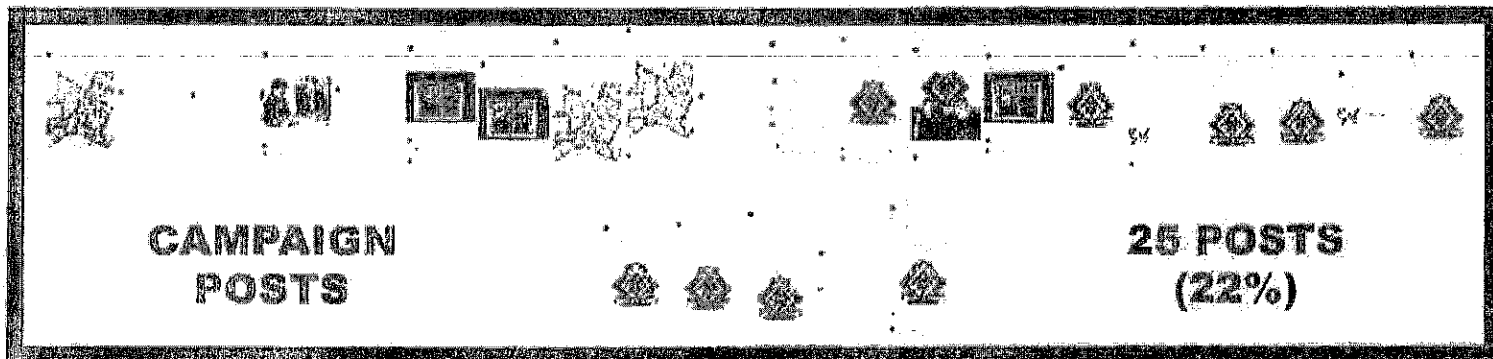

Before the Ethics Board
of the City of Green Bay

Tarl Knight, Complainant

vs.

John S. Vanderleest
Respondent

MOTION TO SPECIFY PLAINTIFF'S CLAIM WITH PARTICULARITY AND CLARITY


The respondent, by his attorney, Robert J. Miller moves as follows:

1. That the plaintiff be required to state, in writing, with particularity and clarity how **Davison vs. Randall** (17-2002), a 4th Circuit Court of Appeals case, binds and requires an alderman in Green Bay, Wisconsin to conform with its dictates. More simply stated, the plaintiff should explain why and how the **Davison** case applies to Green Bay, Wisconsin and the City Council's Code of Ethics.

Dated this 31st day of August 2020

Robert J. Miller

Robert J. Miller
Attorney for Alderman J. Vanderleest
227 S. Van Buren St.
Green Bay, WI 54301
920 853 6455

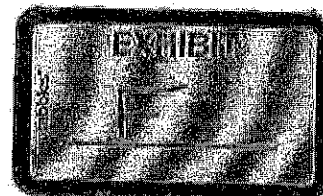

TARL KNIGHT
Complainant

vs.

JOHN S. VANDERLEEST
Respondent


ARGUMENT

The formal complaint which I, the Complainant, filed against the Respondent accuses the Respondent of having continuously blocked well-meaning constituents' and taxpayers' social media accounts, as well as deleting relevant posts and comments posted by them to their local representative's official government social media account, which has been declared a "public forum" by several prominent federal First Amendment cases. Such material as has been blocked and/or deleted by the Respondent was concerning serious, community-related issues (such as opinions and suggestions relating to proposed taxes, proposed construction projects, and proposed alternative parking methods), and had not contained any amount of profanity or insulting material, all of which the aggrieved parties will corroborate and a particular instance of which has already been submitted.

Regarding the issue of standing, Section 8 of the City of Green Bay Code of Conduct clearly states "any person" may file a formal complaint provided they satisfy the listed conditions:

Any person who believes a [sic] Elected official, in his/her official capacity, has violated a requirement, prohibition, or guideline set out herein may file a sworn complaint with the City Clerk identifying (1) the complainant's name, address and contact information; (2) the name and position of the City official who is the subject of the complaint; (3) the nature of the alleged violation, including the specific provision of the Code allegedly violated, and (4) a statement of facts constituting the alleged violation and the dates on which, or period of time during which, the alleged violation occurred.

The formal complaint concerns the Complainant as well as any taxpaying members of the community. The material at issue will be further specified by the aggrieved parties if afforded the opportunity. Until the respective parties are permitted to testify further as to the content of the deleted posts and comments, the Respondent's strawman argument of the material at issue

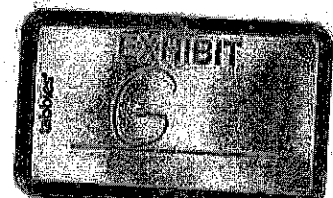

containing illicit or injurious statements, and so permitting deletion, are yet completely invalidated.

The conduct at issue, blocking and/or deleting citizens' well-meaning, relevant posts and comments regarding city issues, clearly violates the basic standards set by the City of Green Bay's Code of Conduct for public officials and their government social media accounts, which have been declared to be public forums by multiple federal First Amendment cases, such as *Knight First Amendment Institute vs. Trump* (2019) and *Davison vs. Randall* (2019).

Only last year, federal courts affirmed public officials' social media accounts to indeed constitute public forums, citing *Davison vs. Randall* (2019):

"Public officials may not retaliate against speech they dislike by suppressing expression on social media... The suppression of critical commentary regarding elected officials is the quintessential form of viewpoint discrimination against which the First Amendment guards."

Further, citing *Knight First Amendment Institute vs. Trump* (2019):

"[T]he First Amendment does not permit a public official who utilizes a social media account for all manner of official purposes to exclude persons from an otherwise open online dialogue because they expressed views with which the official disagrees."

Section 1 of the City of Green Bay Code of Conduct states:

[M]embers of the Common Council and Mayor shall maintain the utmost standards of personal integrity, trustfulness, honesty, and fairness in carrying out their public duties, avoid any improprieties in their roles as public servants, comply with all applicable laws, and never use their City position or authority improperly or for personal gain.

Section 4 of the City of Green Bay Code of Conduct states:

No signs of partiality, prejudice, or disrespect should be evident on the part of individual Council members toward an individual participating in a public forum. Every effort should be made to be fair and impartial in listening to public testimony. The Council members are expected to demonstrate, both publicly and privately, their honesty and integrity, and to be an example of appropriate and ethical conduct. All Council members should convey to the public their respect and appreciation for the public's participation, input, and opinions.

The Complainant maintains the actions of the Respondent have constituted habitually suppressive behaviour, which automatically and categorically violates the City of Green Bay's Code of Conduct, and similar actions by public officials violating the First Amendment have been criticised by multiple federal authorities throughout the years. The formal complaint filed against the Respondent holds merit, and the Complainant urges for any aggrieved parties outlined by the formal complaint to have the opportunity to testify as proof.

Thank you,

A handwritten signature in black ink, appearing to read 'Tarl', with a long, sweeping horizontal stroke extending to the right.

Tarl Knight

BEFORE THE CITY OF GREEN BAY
ETHICS BOARD

In the Matter of the Complaint Against Alder VanderLeest


Respondent

By Tarl Knight

Complainant

SCHEDULING ORDER

1. At a duly scheduled and properly noticed public meeting, on Tuesday, September 1, 2020 at 5:00 pm this matter came before the City of Green Bay Ethics Board (Board) for a scheduling conference.
2. Complainant was present at the meeting as was Respondent and his counsel Robert Miller. A quorum of the Board was present, represented by James Kalny.
3. After consideration, and discussion with the parties, upon motion duly made and seconded the Board directed counsel to issue a scheduling order under the signature of the Board Chair, directing the following:
 - a. On or before September 11, 2020 the parties shall exchange:
 - i. a list of all witnesses they intend to call at the hearing of this matter
 - ii. copies of all documents that are intended to be introduced in the hearing of this matter.
 - iii. Mr. Kalny shall contact the parties to coordinate this exchange.
 - b. On or before close of business on September 18 any procedural/evidentiary motion shall be filed with the City Clerk. Any amendment to the complaint will also be due at that time.
 - c. Responses to such motions shall be filed with the City Clerk on or before close of business September 25, 2020.
 - d. Also before close of business on September 25, , all subpoena's required by the parties shall be requested in writing filed with the City Clerk. The clerk shall forward the requests to the Board Chair who draft and execute subpoenas for the requesting party. The Party will be responsible for the service of the subpoenas.
 - e. The Board will notice a meeting and convene the hearing of this matter for the purpose of hearing any motions on October 7, 2020 at 5:00 pm.

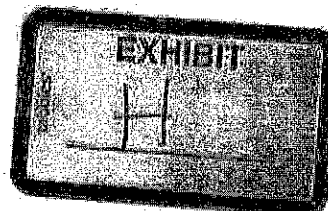

- f. The evidentiary hearing of this matter shall be held on October 28, 2020 at 5:00 pm.

DATED in Green Bay, Wisconsin, this 4th day of September, 2020.

GREEN BAY ETHICS BOARD

By:


William YandeCastle, Chair

Sheet1

09/10/20

John Vanderleest
Witness and Trial List

By: Atty. Rob Miller

Witnesses

John Vanderleest

Exhibits


Everything previously
filed


Chris Wery Affidavit

Georgetown Law Center
article

Statement from GB
School Bd member on
death threats and
social media training

to be
obtained

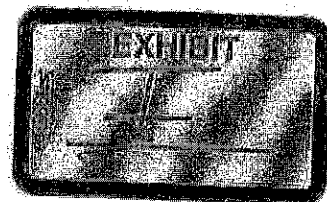

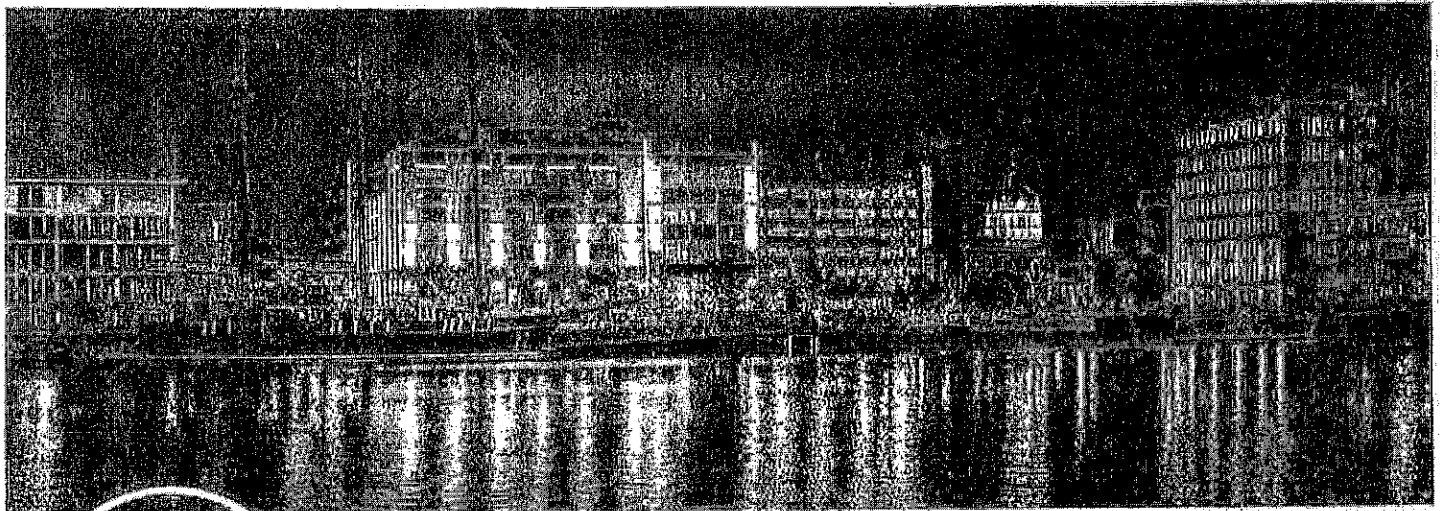

Green Bay City Council - John S. Vander Leest

@JohnVanderleestGbcitycouncil · Politician



Home

About

Photos

Community

More

Like

GENERAL



293 people like this including 1 of your friends



342 people follow this



Politician

ADDITIONAL CONTACT INFO



(920) 499-0996



johnvanderleest@yahoo.com



Send Message



About

I'm running for GB City Council, District 11. I will be a strong friend to the taxpayer and promote small businesses in GB. I want to work for you.

TARL KNIGHT
Complainant

vs.

JOHN S. VANDERLEEST
Respondent

LIST OF WITNESSES

Mark Zahn, 1100 Chantel Street, Green Bay, WI 54304, was blocked August of 2017.

Abbey Vizelka, 1009 Chantel Street, Green Bay, WI 54304, was blocked April of 2020.

Bethe Lane, 1841 7th Street, Green Bay, WI 54304, had numerous posts and comments deleted between 2016-2020.

Jon Schultz, 1755 Chateau Drive, Green Bay, WI 54304, had numerous posts and comments deleted between 2016-2020 and was blocked April of 2020.

Jennifer Jacobson Carew, 1696 Forest Glen Drive, Green Bay, WI 54304, was blocked June of 2017.

Wendy Coriell, currently of 407 Arbutus Avenue #307, Oconto, WI 54153, was blocked April of 2020.


John A. Vanderleest, 1616 9th Street, Green Bay, WI 54304, has been alleged to have managed and curated the "Green Bay City Council – John S. Vander Leest" social media account as a proxy for Alderman John S. Vanderleest.

Sincerely,



Tarl Knight

(Attachments)

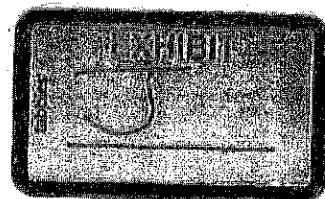

5:07

82%



Green Bay City Council - John S. Vander Leest

294 people like this including Chris Wery and 1 friend
Politician

APR 10 AT 12:37 PM

are you going to keep deleting my
comments in response to your last
post? I've had two of them disappear.

This is a campaign page. I have the right
to delete posts that are not on topic

You're representing yourself as a
council member and making official
posts about city business. this ceased
to be a personal page when you
started doing that.

Conversation between Jon Schultz and the "Green Bay City Council – John S. Vander Leest" social media account about numerous deleted comments/posts, dated 10 April 2020. Note how the account has been labelled by Facebook as an official "Politician" account, not a "Political Campaign" account.

Posts



Green Bay City Council - John S. Vander Leest

2 hrs

Friends and Constituents,

I've been asked how to call into the City Council meeting to give public comments about the voting failures at the spring election in Green Bay. The meeting starts at 6 PM tonight.

Attached is the Zoom information on how to log in. You can call in with a regular phone or with a smartphone you can watch the video on Zoom.

There will be an election report by the City Clerk at the beginning of the meeting and the floor will be suspended to allow the public to speak. This is on the agenda -

K. Report on April 7, 2020 Election

To enter the zoom meeting call 312 626 6799, enter meeting ID: 929 7972 2711 and Password: 029320

I've attached the GB City Council agenda below too.

Let me know if you have any questions. Good government is one that is involved and holds its government accountable.

<https://greenbaywi.civicclerk.com/Web/GenFile.aspx?ad=9838>

<https://greenbaywi.civicclerk.com/Web/Player.aspx>

GREENBAYWI CIVICCLERK.COM
greenbaywi.civicclerk.com

Vanya Koepke

1 Comment 6 Shares

Like

Comment

Share



Wendy J. Coriell I find it rather cute how you pretend to care about the constituency and all the people of Green Bay instead of your career and power hold and now how all of a sudden you're pretending to be tech support for Zoom and pretend to be in favor of government transparency. What a joke. You don't even come close to standing for transparency, honesty, or the will of the constituency.

"I'm not a savvy computer person," said Vander Leest, who had the county route his emails to his personal account in 2016. "I check my email three or four times a week to stay involved with city and county business, and to respond to constituents."

"But the use of commercial email services by some isn't the only thing some supervisors do to create risks, spur ethics questions and raise concerns among open government advocates, fellow supervisors and the county's chief technology officer."

17:07

LTE



Wendy J. Coriell Greater Green Bay Society of the Llama

9 mins

Sigh. Of course Vander Leest deleted my comment. Of course he did. Haven't others had issues with censorship on his page as well? Some even blocked?

Posts



Green Bay City Council - John S. Vander Leest

2 hrs

Friends and Constituents,

I've been asked how to call into the City Council meeting to give public comments about the voting failures at the spring election in Green Bay. The meeting starts at 6 PM tonight.

Attached is the Zoom information on how to log in. You can call in with a regular phone or with a smartphone you can watch the video on Zoom.

There will be an election report by the City Clerk at the beginning of the meeting and the floor will be suspended to allow the public to speak. This is on the agenda -

K. Report on April 7, 2020 Election

To enter the zoom meeting call 312 626 6799, enter meeting ID: 929 7972 2711 and Password: 029320

I've attached the GB City Council agenda below too.

Let me know if you have any questions. Good government is one that is involved and holds its government accountable.

<https://greenbaywi.civicclerk.com/Web/GenFile.aspx?ad=9838>

<https://greenbaywi.civicclerk.com/Web/Player.aspx>

GREENBAYWI CIVICCLERK.COM
greenbaywi.civicclerk.com

Vanya Koepke

1 Comment 6 Shares

Like

Comment

Share



Write a comment...



Comment/post by Wendy Coriell, posted to the "Green Bay City Council – John S. Vander Leest" social media account, and statement about deletion of said comment/post made by Wendy Coriell, 21 April 2020.

ALDERMAN VANDER LEEST BLOCKS MARK ZAHN (AUG '17)

Green Bay City Council - John S. Vander Leest
August 16, 2017

Green Bay is one of the highest taxed communities in the Wisconsin. We spend over \$100 million dollars in our City budget. We're working on the property tax issue through a Budget task force to hold property taxes down for the City of Green Bay.

We need to provide our current spending to develop more resources to road construction and maintenance. We don't need a wheel tax to tax you further.

The wheel tax is a bad idea and would have started at \$20 and continue to climb to \$50 plus or more to solve the City's spending problems. That's what government does with a new tax. It would start small then grow larger over time.

I voted NO. We must do better for taxpayers. What do you think?

http://www.greenbaywisconsin.com/news/2017/08/16/alders-vote-on-wheel-tax/



Proposed Green Bay wheel tax runs out of gas

Proposed Green Bay wheel tax

In August of 2017, Alderman Vander Leest posted a link to an article about the "wheel tax" that the city was debating at the time. He offered his stance on the matter and then concluded by asking "What do you think?" This is clearly an elected official seeking public comment on a city issue. I offered my input on the matter as a vocal supporter of the wheel tax. I have known people who have been devastated by special assessments of tens of thousands of dollars. Even though I knew he wouldn't agree with my stance, I expected him to at least consider my opinion.

Mark David Zahn I strongly disagree with your vote on the issue. I would have happily paid \$20 per year rather than an unexpected several thousand dollars in one go. The whole "holding the line on property taxes" thing is bluster and force. The city's department takes my street as a shortcut route and the constant back and forth of those huge trucks badly beats up on our street and it takes forever for it to get patched up. I was really hoping this would have passed, but I already knew I couldn't count on your vote on this.

Like Reply

Green Bay City Council - John S. Vander Leest
The city would pick up the \$20 wheel tax to cover more spending and assets. I believe it would be \$40 per vehicle or more as it rises years. That's what government does.

Like Reply

Shortly after his rebuttal, and before I had a chance to continue the debate, Alderman Vander Leest blocked me from participating in his Facebook page with no explanation or warning whatsoever - a ban that continued well into 2020. This prevented me from posting, commenting and "liking" his posts, and also prevented me from seeing his content in my regular news feed.

I strongly believe this act prevented me from exercising my First Amendment rights to participate in the exchange of ideas in this public forum, and also my right to petition my elected official on matters that affected me as a taxpayer in the City of Green Bay. While there are certainly other ways for one to contact their alderperson, the fact that Mr. Vander Leest solicits input from constituents and excludes those who have views that differ from his own inaccurately paints a picture of support, slanted to his own political preference. This act of ill-will from one's own elected representative puts a chilling effect on speech and effectively closes the lines of communication. I have no trust that if I would make a phone call to Mr. Vander Leest about a simple issue like a pothole that he would even work on my behalf.

Mr. Vander Leest has said in the past, "I'm here to represent all the people of the district." In a March 2020 newspaper profile, he stated, "I listen to residents of my area and know what is important to them." I believe his actions clearly show he has no intention of "making the public feel welcome" or conveying to the public his "respect and appreciation for the public's participation, input, and opinions" as the city's own Code of Conduct for Elected Officials mandates. His conduct during his time in office demonstrates anything but fairness, openness and willingness to work for all he represents. I have no ill-will towards Mr. Vander Leest. On the contrary, I want nothing more than to have a fruitful relationship with my public officials and have the ability to have my viewpoints not only heard but genuinely considered. This has nothing to do with an election and I'm not looking to run him out of office. But I do expect more of my elected officials and I wish for him to take responsibility in this matter and commit to respecting all his constituents' Constitutional rights.

- Mark Zahn, 4/23/20

Comment/post by Mark Zahn, posted to the "Green Bay City Council - John S. Vander Leest" social media account, and statement about deletion of said comment/post made by Mark Zahn, dated 16 August 2017.

CITIZENS BLOCKED OR DELETED BY MR. VANDER LEEST



Beth Lane

He has deleted my comments before.

1w Like Reply



Jon Schultz

My deleted posts and block today would say otherwise.

17m Like Reply Message



Abbey Vizelka

I never paid much attention but just looked through and it seems he's not a fan of my comments either.

2w Like Reply




Jennifer Jacobson Carew

I got blocked during the Colburn Pool debate when I suggested that kids in his district would also benefit with a revamped pool. Now he includes that in his newsletter as a "neighborhood" improvement.

17m Reply



Jon Schultz

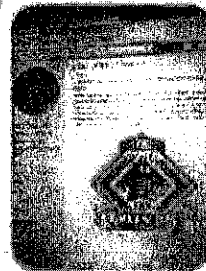


1m Like Reply Message



Wendy J. Coriell And I'm blocked now Yippi!

Like Reply 1d

HOW TO TELL IF YOU HAVE BEEN BLOCKED ON FACEBOOK

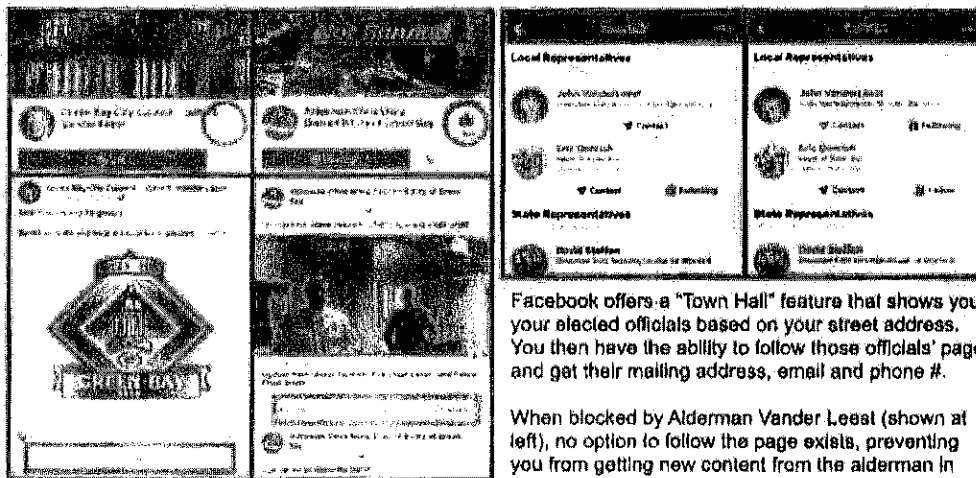

On the page, no "like" button will be present to follow the page, and no "like" or "comment" buttons will be available, cutting off all interaction with the page

Facebook offers a "Town Hall" feature that shows you your elected officials based on your street address. You then have the ability to follow those officials' pages and get their mailing address, email and phone #.

When blocked by Alderman Vander Leest (shown at left), no option to follow the page exists, preventing you from getting new content from the alderman in your news feed, and barring you from interacting with the conversation that happens there.

Statements about deletion of comments/posts and about having been blocked, made by (clockwise) Beth Lane, Jon Schultz, Wendy Coriell, Jennifer Jacobson Carew, and Abbey Vizelka, respectively, 23 April 2020.

Diagram showing the difference between available features while having been blocked by the "Green Bay City Council - John S. Vander Leest" social media account and while not having been blocked, 23 April 2020.



Diagram showing clear similarities between numerous postings made by John A. Vanderleest's "Brown County Clerk of Courts" social media account and John S. Vanderleest's "Green Bay City Council - John S. Vander Leest" social media account, May 2018-March 2020.

Ethics Board of Green Bay

Tarl Knight, complainant

vs.


John S. Vanderleest, respondent

AFFIDAVIT


Rhonda Sitnakau, being first duly sworn states as follows:



1. She takes no position about the pending matter and is merely supplying information.
2. She is a current member of the Green Bay Area School Board.
3. As a school board member, she has received death threats and other threats from telephone messages and facebook posts.
4. She currently has an harassment injunction against an individual who lodged threats against her.

Dated this 13th of September 2020

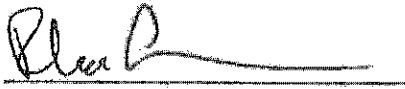
Rhonda Sitnakau

Subscribed and sworn before this 13th
day of September 2020

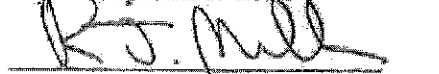
R. J. Miller
Notary Public, Brown County, WI
My commission is permanent

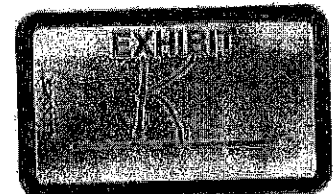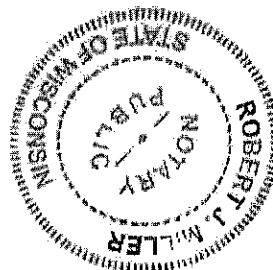

Before the City of Green Bay
Ethics Board

Tarl Knight, Complainant

vs.

John S. Vanderleest, City Council Member, Respondent

The respondent, by his counsel, Robert J. Miller moves for a dismissal of the charges based upon the following individual bases :

1. The charges regarding the social media section of the Ethics Code should be dismissed because there is no applicable cases barring the respondent from deleting or restricting access to his website. He has complied with all applicable requirements. Further, the Ethics code does not appear to cover the use of social media.

2. The charge regarding violation of the public meeting section (section 4 of the Code of Ethics should be dismissed because the operation of a website or facebook page is not a public meeting. "Public meeting" has clear definitions in routine parlance, in legal terms, and in the the Wisconsin statutes.

Moreover, the Ethics Board by applying the public meeting standard would essentially be re-writing the ordinance well beyond the plain meaning of its terms. The Ethics board has not been delegated the power to enact new ethics rules.

3. Section 230 of the Communication Decency (previously cited in documents) preempts any action by state and local government against the sponsor/manager of a web site. The actions of policing a website's content fall within this area. The action should be dismissed on this basis.

4. Vanderleest arguably followed the current advice of the Wisconsin Ethics Board. This board ostensibly grants Wisconsin officials the right to manage facebook posts. He should not be be punished while in compliance with the guidance of the Wisconsin Ethics Board.

5. Vanderleest and his colleagues were given no instruction on the use of social media. The Ethics Board moves to impose guidelines retroactively and recast ethics guidelines (public meeting definitions) after the fact. This is a separate basis for dismissal.

6. The City of Green Bay Personnel Policy cited in the complaint would not be applicable to an Alderman. In any event, the policy outlines that each City of Green Bay site is solely owned by the City. The section requiring compliance with all applicable social media rules (24.3) has no applicability to a personal/campaign website produced by a city council member.



7. The legislative action creating the Ethics Board neither adopted nor promulgated procedural and evidentiary rules for its proceedings. Therefore, the proceedings have no constitutional validity and are violative of basic due process (Wisconsin and U.S. Constitutions).

8. The application of these rules in the midst of a political campaign creates one set of rules for the incumbent and another for the challenger. The action should be dismissed because of its violation of the constitutional requirements for equal protection of the laws (Wisconsin and U.S. Constitutions).

Dated this 18th of September 2020

Robert J. Miller

Robert J. Miller
Attorney for Alderman Vanderleest
227 S. Van Buren St.
Green Bay, WI 54301

TARL KNIGHT
Complainant

vs.

JOHN S. VANDERLEEST
Respondent

MOTION TO SUPPRESS


I, the Complainant, am requesting a motion to strike the affidavit signed by Green Bay Area School Board member Rhonda Sitnikau and submitted by the Respondent 13 September 2020. Ms. Sitnikau has not been listed as a potential witness by the Respondent, nor as an aggrieved party by the Complainant. Although I am familiar with Ms. Sitnikau and am particularly sensitive to Ms. Sitnikau's situation, its relevance to the material at issue is unclear and completely unrelated to the original formal complaint and its claims against the Respondent.

Further, I have since corresponded with Ms. Sitnikau, who was clearly unfamiliar with the case and how the Respondent plans to connect the affidavit to the material at issue.

Thank you,



Tarl Knight

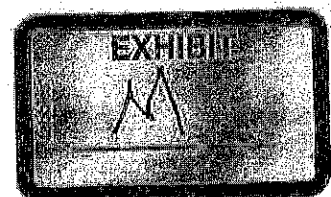

Before the Ethics Board of Green Bay

Tarl Knight, Complainant

vs.

John S. Vanderleest, Respondent

BRIEF SUPPORTING MOTIONS TO DISMISS

I. The charge regarding violation of the public meeting (section 4 of the code of ethics) should be dismissed because the operation of a website or Facebook page is not a "public meeting" in the context of the Code of Ethics. It has a clear definition in routine parlance, in legal terms, in the Wisconsin statutes, and in the city of Green Bay ordinances

A. We have a specific definition of public meeting in Wisconsin via the open meetings law: It is the convening of members of a governmental body for the purpose of exercising responsibilities authority power or duties delegated to or vested in the body. Section 19.82 (2) Wisconsin Statutes.


The caselaw further illuminates the statute by stating that a meeting contemplates at least two members per the statute, *Plourde vs. Horner*, et.al, Court of Appeals, 2006 WI App 147 at paragraph 14:

In other words, we require the public to be granted access to discussions among governmental body members so that the public can be informed of the debate and decision-making process that occurs between the body's membership. But it would be absurd, if not impossible, to require an open meeting notice whenever a body of one would set out to contemplate a pending issue. We do not believe the legislature intended to require public soliloquies by single-member governmental bodies.

If the term "public meeting" is not limited to its definition and clear meaning, then what limits a complainant from including anything as a "public meeting?" A chance meeting on the street, or in a store, or at a place of worship suddenly becomes a public meeting where the official is subject to the rules of the ethics code. At that point, what portion of a public official's life is not subject to the code?

B. The plain meaning of "public meeting" does not include Facebook exchanges.

Wisconsin courts have held that the statutory interpretation "begins with the language of the statute. If the language is plain we ordinarily stop the

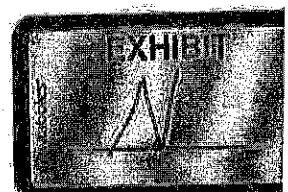

inquiry," **Bruno vs. Milwaukee County** 2003 WI 28 at paragraph 8.

There is no ambiguity in the common understanding of public meetings. We have definitions in the Wisconsin statutes and in Green Bay's ordinances.

Importantly, the understanding of a statute or ordinance does not involve a search for ambiguity where there is none: "This is not to say that interpretation will always be straightforward and easy --just that we should not make it gratuitously roundabout and complex," Antonin Scalia and Bryan Garner, **Reading Law: The Interpretation of Legal Texts** (2012) at p. 70.

C. *The rule of lenity in the interpretation of ordinances/statutes works against the expansion of the meaning of "public meeting to include facebook exchanges.*

The rule of lenity has been defined as follow: "Ambiguity in a statute defining a crime or imposing a penalty should be resolve in the defendant's favor," Antonin Scalia and Bryan Garner, **Reading Law: The Interpretation of Legal Texts** (2012) at p. 296.

The rationale for this rule is that it is the legislature, not the judiciary that shall impose the penalty:

The rule that penal laws are to be construed strictly is founded on the tenderness of the law for the rights of individuals and on the plain principle that the power of punishment is vested in the legislative not the judicial department. It is the legislature not the court which is to find a crime and ordain it's punishment, **United States vs. Wiltberger**, 18 U.S. (5 Wheat) 76 at p. 95 (1820)

This rationale argues for the standard meaning of "public meeting." A punitive ordinance, once drafted, does not grow to encapsulate new conduct. Rather, it is strictly construed per its meaning to protect the rights of the defendant.

As the Supreme Court stated in **United State vs. CIO**, 335 U.S. 106 at 142 (1948) ,when the state seeks to punish, it must do so with a clarion prior warning and clarity:

The conduct proscribed must be defined specifically so that the person or persons affected remain secure and unrestrained in the rights to engage in activities not encompassed by the legislation. Blurred signposts to criminality will not suffice to create it.

In this instance, the council members have been not offered training in appropriate internet conduct (see affidavit of Council Member Chris Wery). The Council is considering mandatory internet social media training months after Vanderleest has been charged with an ethics violation (see communication of Alderperson Dorff, appended). It is as if the city withholds guidance on social media use until a council member is ensnared by a potential ethical trap.

D. *The action of the City of Green Bay via a constituent body (the Ethics Board) declaring that internet and facebook exchanges are "public meetings" will subject the city to thousands of open meetings law violations.*

If the city now believes its internet and facebook exchanges are "public meetings." There are presumably thousands of open meetings violations as the city failed to properly notice those meetings.

The potential financial ramification of this transmutation of "public meeting" could be enormous.

II. The Ethics board is not empowered to legislate by re-writing city ordinances.

The complaint references a city personnel policy on the subject of social media, etc. If the Council wished to expand that policy to the City Council it would have been a very easy step to do so. It chose not to include social media conduct.

The legislative power of the City of Green Bay is vested in its City Council. It is not vested in an unelected regulatory board—the Ethics Board. The City Council did not delegate to the Ethics Board the right to legislate. The arrogation of this power by the Board to itself is, at a minimum, objectionable.

It is situation directly out of Alice in Wonderland for the Ethics Board to re-write, re-cast, and transmute an ordinance, and then find a member in violation of the newly-minted ordinance and/or interpretation.

III. Section e3 of the Communications Decency Act pre-empts any state or local action which is contrary to the act. The act is appended.

The relevant section is this:

3)State law

Nothing in this section shall be construed to prevent any State from enforcing any State law that is consistent with this section. No cause of action may be brought and no liability may be imposed under any State or local law that is inconsistent with this section.

The act of evading the statute's mandates is not achieved by calling objectionable conduct by another name. Punishing people for responsible policing of internet sites is banned by the act.

IV. There is no violation of any controlling rule of law

The action of policing website or facebook content does not violate any case which is controlling precedent in the Eastern District of Wisconsin.

Ironically, real public meetings have the restriction of content and access that the complainant condemns when exhibited on the internet. Section 2.06 (11) of the city's ordinances provides as follows:

Rights of others to address the council: No person other than a member of the council shall address the council unless the rules are suspended, except under the order of business for that purpose.

A member of the public does not have a blanket right to address the council or its committees. His time may be limited or eliminated entirely. This is not viewed as violation of the ethics code.

Moreover, the public does not have a constitutional right to have a public official listen to them, *Morgan vs. Bevin*, 298 F. Supp 3d 1003 (E.D. Ky. 2018) at 1011.

There is "no constitutional right as members of the public to a government audience for their policy views." *Minn. State Bd. for Cmty. Colleges v. Knight*, 465 U.S. 271, 286 (1984). Governor Bevin is under no obligation to listen to Plaintiffs, and Plaintiffs have no Constitutional right to be heard in this precise manner. "Nothing in the First Amendment or in this Court's case law interpreting it suggests that the rights to speak, associate, and petition require government policymakers to listen or respond to individuals' communications on public issues." *Id.* at 285. Governor Bevin has chosen to effectively, "ignore" those on Facebook he deems are not following the line of conversations he has decided to start on Facebook. *Smith v. Ark. State Highway Emp., Local 1315*, 441 U.S. 463, 466 (1979) (holding, in part, "the First Amendment does not impose any affirmative obligation on the government to listen [or] to respond.") Governor Bevin's Twitter and Facebook accounts

It would be farfetched to sanction a public official for refusing to take a phone call, failing to open and read a letter, or refusing to meet with a member of the public. However, that is the direction that this enforcement action leads.

Quite the opposite is true regarding policing an internet/ facebook site. The Wisconsin Ethics Board appears to approve of state officials managing facebook pages. In addition, the court in *Morgan vs. Bevin* approved conduct similar to that of Mr. Vanderleest.

V. Complainants motion to suppress has no application to this proceeding.

A motion to suppress is classically filed to suppress evidence in a criminal proceeding where the government has violated the defendant's rights.

It underlines the lack of rules in this proceeding. There appear to be virtually no procedural or evidentiary rules. At the very least, there are no written rules that were given to the litigants at the outset of this proceeding.

If Mr. Knight seeks to police and edit the evidence that the Ethics board hears, then it is manifest that the same control needs to be present in the management of website and facebook content.

VI. Conclusion

A public official should not have to engage in a scavenger hunt to determine the applicable ethical guidelines and when they apply. The official, when subject to an ethics proceeding, should not have to guess at the procedural rules and evidentiary standards.

Both situations are present in this proceeding. No one would reasonably believe that the operation of a facebook site is a "public meeting" accordingly to the terms of the ethics code

To change the meaning of terms after the fact and conclude that conduct is objectionable is as lawless as it is astonishing.

Brown County has already dismissed a complaint by Mr. Knight. The City of Green Bay should do likewise.

Respectfully submitted by:

s/ R. Miller

Attorney R. J. Miller
Attorney for Council Member John Vanderleests
September 25, 2020

7 U.S. Code § 230 - Protection for private blocking and screening of offensive material

U.S. Code

(a) Findings—The Congress finds the following:

(1) The rapidly developing array of Internet and other interactive computer services available to individual Americans represent an extraordinary advance in the availability of educational and informational resources to our citizens.

(2) These services offer users a great degree of control over the information that they receive, as well as the potential for even greater control in the future as technology develops.

(3) The Internet and other interactive computer services offer a forum for a true diversity of political discourse, unique opportunities for cultural development, and myriad avenues for intellectual activity.

(4) The Internet and other interactive computer services have flourished, to the benefit of all Americans, with a minimum of government regulation.

(5) Increasingly Americans are relying on interactive media for a variety of political, educational, cultural, and entertainment services.

(b) Policy—It is the policy of the United States—

(1) to promote the continued development of the Internet and other interactive computer services and other interactive media;

(2) to preserve the vibrant and competitive free market that presently exists for the Internet and other interactive computer services, unfettered by Federal or State regulation;

(3) to encourage the development of technologies which maximize user control over what information is received by individuals, families, and schools who use the Internet and other interactive computer services;

(4) to remove disincentives for the development and utilization of blocking and filtering technologies that empower parents to restrict their children's access to objectionable or inappropriate online material; and

(5) to ensure vigorous enforcement of Federal criminal laws to deter and punish trafficking in obscenity, stalking, and harassment by means of computer.

(c) Protection for "Good Samaritan" blocking and screening of offensive material

(1) Treatment of publisher or speaker

No provider or user of an interactive computer service shall be treated as the publisher or speaker of any information provided by another information content provider.

(2) Civil liability No provider or user of an interactive computer service shall be held liable on account of—

(A) any action voluntarily taken in good faith to restrict access to or availability of material that the provider or user considers to be obscene, lewd, lascivious, filthy, excessively violent, harassing, or otherwise objectionable, whether or not such material is constitutionally protected; or

(B) any action taken to enable or make available to information content providers or others the technical means to restrict access to material described in paragraph (1). [1]

(d) Obligations of interactive computer service

A provider of interactive computer service shall, at the time of entering an agreement with a customer for the provision of interactive computer service and in a manner deemed appropriate by the provider, notify such customer that parental-control protections (such as computer hardware, software, or filtering services) are commercially available that may assist the customer in limiting access to material that is harmful to minors. Such notice shall identify, or provide the customer with access to information identifying, current providers of such protections.

(e) Effect on other laws

(1) No effect on criminal law

Nothing in this section shall be construed to impair the enforcement of section 223 or 231 of this title, chapter 71 (relating to obscenity) or 110 (relating to sexual exploitation of children) of title 18, or any other Federal criminal statute.

(2) No effect on intellectual property law

Nothing in this section shall be construed to limit or expand any law pertaining to intellectual property.

(3) State law

Nothing in this section shall be construed to prevent any State from enforcing any State law that is consistent with this section. No cause of action may be brought and no liability may be imposed under any State or local law that is inconsistent with this section.

(4) No effect on communications privacy law

Nothing in this section shall be construed to limit the application of the Electronic Communications Privacy Act of 1986 or any of the amendments made by such Act, or any similar State law.

(5)No effect on sex trafficking lawNothing in this section (other than subsection (c)(2)(A)) shall be construed to impair or limit—

(A)any claim in a civil action brought under section 1595 of title 18, if the conduct underlying the claim constitutes a violation of section 1591 of that title;

(B)any charge in a criminal prosecution brought under State law if the conduct underlying the charge would constitute a violation of section 1591 of title 18; or

(C)any charge in a criminal prosecution brought under State law if the conduct underlying the charge would constitute a violation of section 2421A of title 18, and promotion or facilitation of prostitution is illegal in the jurisdiction where the defendant's promotion or facilitation of prostitution was targeted.

(f)DefinitionsAs used in this section:

(1)Internet

The term "Internet" means the international computer network of both Federal and non-Federal interoperable packet switched data networks.

(2)Interactive computer service

The term "interactive computer service" means any information service, system, or access software provider that provides or enables computer access by multiple users to a computer server, including specifically a service or system that provides access to the Internet and such systems operated or services offered by libraries or educational institutions.

(3)Information content provider

The term "information content provider" means any person or entity that is responsible, in whole or in part, for the creation or development of information provided through the Internet or any other interactive computer service.

(4)Access software providerThe term "access software provider" means a provider of software (including client or server software), or enabling tools that do any one or more of the following:

(A)filter, screen, allow, or disallow content;

(B)pick, choose, analyze, or digest content; or

(C)transmit, receive, display, forward, cache, search, subset, organize, reorganize, or translate content.

(June 19, 1934, ch. 652, title II, § 230, as added Pub. L. 104–104, title V, § 509, Feb. 8, 1996, 110 Stat. 137; amended Pub. L. 105–277, div. C, title XIV, § 1404(a), Oct. 21, 1998, 112 Stat. 2681–739; Pub. L. 115–164, § 4(a), Apr. 11, 2018, 132 Stat. 1254.)

U.S. Code Toolbox

Late Communication 9-15-2020

To the mayor's office:

Due to concerns from citizens regarding recent social media comments made and actions taken, by city elected officials, and my belief that members of city council may not be well informed as to current best practice regarding social media, I am requesting a mandatory training for all alders and other elected officials, possibly held during a city council meeting, clearly delineating what is and is not appropriate use of social media by an elected official.

Alder Dorff District 1

Council Meeting 9-15-20

TARL KNIGHT
Complainant


vs.

JOHN S. VANDERLEEST
Respondent


MOTION TO SUPPRESS

I, the Complainant, am requesting a motion to strike the Respondent's motion to dismiss, signed and filed 18 September 2020. The Respondent's motion is not pertinent to the sections of the City of Green Bay's own Code of Conduct which were cited by the original formal complaint. Its sections regarding the City of Green Bay's Personnel Policy, social media instruction for public officials, and the remainder of its content are still not pertinent to the City of Green Bay's Code of Conduct which was cited by the original formal complaint.

Thank you,

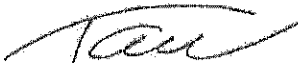

Tarl Knight

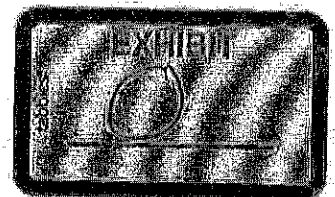



Report to the
Sustainability Commission
of the City of Green Bay

MEETING DATE

December 1, 2020

PREPARED BY

AGENDA ITEM # V.I

To hold the report of the Green Infrastructure Code Audit to the December 16, 2020 meeting.

BACKGROUND

Green Infrastructure code audit is currently being reviewed by internal City departments. Next steps will be going to Committee / Commission review.

RECOMMENDATION

Recommend the proposed GI code amendments go to committees/commissions in December.

FISCAL IMPACT

ATTACHMENTS

- I. GI Summary of Findings&Recommendations I I 09 2020

City of Green Bay, Wisconsin
Green Infrastructure Codes Project
Summary of Findings & Recommendations

Code Area	Key Codes and Standards	"Grade"	Opportunities	Recommended Actions or Draft Document	Final Draft
Stormwater	Chapter 30	B	Standard ordinance	*Add definitions of green infrastructure to 30.04 *State specifically that green infrastructure practices following WI DNR Storm Water Post Construction Technical Standards are accepted in 30.06(7) *Add integration with landscape plans to 30.08(1)	WISCONSIN_GREEN BAY_Chapter 30 Stormwater Management_markup
Erosion Control	Chapter 34 And Chapter 13, Division 11 (Zoning)	B-	Standard ordinance Section 34.08 includes "performance standards for construction sites not required to be permitted" but this is not enforced	*Add a standard to demarcate the limits of disturbance and the drip line of mature trees to remain on site prior to initiating construction under 30.09(2). <i>*Consider a small sites erosion control guide (future action)</i>	An excellent small sites erosion handbook: Vermont's "The Low Risk Site Handbook for Erosion Prevention and Sediment Control"
Definitions	Chapter 30 (Stormwater) Chapter 13 (Zoning)	B+	Green infrastructure definitions are not present in	*Add green infrastructure definitions to 30.04 *Under 13.303 Land Use Definitions, either refer to 30.04 or add the same definitions	Definitions are added in 30.04 and 13.303; see WISCONSIN_GREEN BAY_GI CODES_SEC 13 ZONING DEFINITIONS_11-9-2020.

City of Green Bay, Wisconsin
Green Infrastructure Codes Project
Summary of Findings & Recommendations

			Chapter 30 or Chapter 13		
Architectural Design Standards	Subchapter 13.500 General Regulations Subchapter 13.1400 Traditional Neighborhood Development	A-	No apparent conflicts with TND	*Add rain barrels, planter boxes & other rainwater harvesting as a permitted setback encroachments under 13.509	WISCONSIN_GREEN BAY_GI CODES_Permitted Setback Encroachments amendment_11-9- 2020
Landscaping	Chapter 13, Subchapter 13.1800, Division 5: Landscaping	D	Substantial barriers to the integration of vegetated stormwater management	*Significant revisions to Section 13.1800 are recommended	WISCONSIN_GREEN BAY_GI CODES_DIVISION 5 LANDSCAPING_draft 10-20-31 and clean draft versions
Parking	Chapter 13 (Zoning)	A+	Green Bay has updated its parking ratios and standards to reflect contemporary best practices.		n/a
Permeable Materials	Chapter 30 Section 13.1714 Surfacing	A-	Provisions for permeable pavement as a BMP are not explicitly included in Chapter 30 Not a barrier per se but	*Add sentence to 13.1714 to state that permeable pavement systems meeting WI DNR Technical Standards are acceptable to meet the purposes of the section.	WISCONSIN_GREEN BAY_GI CODES_13.1714 Surfacing amendment_11-9-2020

City of Green Bay, Wisconsin
Green Infrastructure Codes Project
Summary of Findings & Recommendations

			could be clarified		
Pollutant Reduction	Section 13.1813 Service, loading and storage areas Section 13.1600 Land Use Development Standards	B	Standards for screening trash receptacles and dumpsters are under 13.1813 but do not address drainage, covers, or locking gates.	*Add a provision to 13.1813 with (1) locking four-sided enclosures of trash areas and (2) curbing or other drainage to direct runoff away from storm drains and surface waters (note: this provision covers most outdoor use areas)	WISCONSIN_GREEN BAY_GI CODES_13.1813 trash and dumpsters amendment_11-9-2020
Natural Landscape/ Lawns	Section 8.11, Noxious Weeds & Maintenance of Vegetation	A-	City has a provision for natural lawns adopted, but there are some ambiguities	*Make minor clarifications to improve the application and approval process	WISCONSIN_GREEN BAY_GI CODES_Sec.8.11 Noxious weeds and maintenance of vegetation_10-12-2020
Subdivision & Streets					
Disconnection					



MUNICIPAL COURT MONTHLY FINANCIAL REPORT

County Name Brown		County Code Number 05		Report for Month/Year October, 2020	
Municipal Name Green Bay Municipal Court		Municipal Code Number 231		Telephone Number 920-448-3131	
I. MUNICIPAL COURT OFFICIAL		Total Amount Collected	Share to be retained by Municipality	Share to be sent to County	Share to be sent to State
1. Forfeitures for Municipal Ordinance Violations (Except for Municipal Ordinances in Conformity with Ch 348, Stats.)		\$ 51,157.89	\$ 51,157.89		
Adjustment (if applicable)		\$.00	\$.00		
2. Municipal Court Costs (Chapter 814, Subchapter II, s. 814.65, Stats.)		\$ 18,728.55	\$ 16,161.92		\$ 2,566.63
Adjustment (if applicable)		\$.00	\$.00		\$.00
3. Penalty Surcharges (s. 757.05, Stats.)		\$ 14,017.37			\$ 14,017.37
Adjustment (if applicable)		\$.00			\$.00
4. County Jail Surcharges (s. 302.46(1)(a), Stats.)		\$ 5,134.67		\$ 5,134.67	
Adjustment (if applicable)		\$.00		\$.00	
5. Driver Improvement Surcharges (s. 346.655, Stats.)		\$ 6,937.60		\$ 3,667.50	\$ 3,270.10
Adjustment (if applicable)		\$.00		\$.00	\$.00
6. Crime Lab and Drug Enforcement Surcharges (s. 165.755(4), Stats.)		\$ 6,532.12			\$ 6,532.12
Adjustment (if applicable)		\$.00			\$.00
7. Domestic Abuse Surcharges (s. 973.055(2)(b), Stats.)		\$.00			\$.00
Adjustment (if applicable)		\$.00			\$.00
8. Truck Weight Restrictions (Municipal Ordinances in Conformity with Ch. 348, Stats., s. 66.12(3)(c))		\$.00	\$.00		\$.00
Adjustment (if applicable)		\$.00	\$.00		\$.00
9. Ignition Interlock Device Surcharge (s. 343.301(5), Stats.)		\$ 840.00		\$ 840.00	
Adjustment (if applicable)		\$.00		\$.00	
10. GPS Tracking Surcharge (for violations of ordinances conforming to s. 813.12 or s. 813.125, Stats.)		\$.00			\$.00
Adjustment (if applicable)		\$.00			\$.00
11. Safe Ride Program (s. 85.55, Stats.)		\$ 750.00			\$ 750.00
Adjustment (if applicable)		\$.00			\$.00
12. Totals		\$ 104,098.20	\$ 67,319.81	\$ 9,642.17	Pay This Amount \$ 27,136.22



MUNICIPAL COURT MONTHLY FINANCIAL REPORT

STATE CONTROLLER'S OFFICE-CMO
101 E. WILSON STREET, 5th FL
PO BOX 7932
MADISON, WI 53707-7932
(608) 261-7749

II. CERTIFICATION OF MUNICIPAL COURT OFFICIAL

I hereby certify that this report reflects all actions requiring forfeitures, court costs and surcharges collected during the month designated.

Name: NEIL BASTEN Signature: *Neil Basten* Date: 11/2/20

III. TREASURER'S CERTIFICATION

I hereby certify that the above amount due the state has been received. After so certifying, a copy of this report will be returned to the signer of this report as a receipt, and the stated amount will be remitted to the Department of Administration with this report.

Treasurer: *Pat R. Marley* Date: 11/8/20

In the event the Department of Administration has questions about this report and payment, who should we contact?

Name:	Telephone #	Email Address
<u>Neil Basten</u>	<u>920-448-3131</u>	<u>neilba@greenbaywi.gov</u>