



AGENDA OF THE COMMON COUNCIL

TUESDAY, FEBRUARY 1, 2022, 6:00 PM

In person at City Hall Room 203--Council Chambers.

Virtual attendance also available via Zoom.

A. Zoom Meeting Information.

- I. This item contains a comment form link and information about the Zoom virtual meeting.

B. Roll Call.

C. Pledge of Allegiance.

D. Invocation.

E. Approval of Minutes.

- I. January 12, 2022 and January 18, 2022.

F. Approval of the Agenda.

G. Report by the Mayor.

H. Announcements.

I. Recognitions and Awards.

J. Appointments.

I. Reappointments:

Transit Commission

Roger Kolb, 2320 Newberry Ave., Green Bay, WI 54302

Term to expire: February 1, 2025

Equal Rights Commission

Michael Vinson, 2731 Old Coach Rd., Green Bay, WI 54302

Term to expire: February 1, 2025

K. Ordinances - Second Reading for Adoption.

- I. General Ordinance No. 01-22
An ordinance amending Section 4-4(e), Green Bay Municipal Code, relating to Temporary Expansion of Licensed Premises.

L. Report of the Redevelopment Authority. (January 27, 2022)

- I. To approve the collateral assignment of TIF payment rights as requested by the Developer for the Legacy Hotel project at 1004 Brett Favre Pass, and the addition of guaranteed minimum payment language to Section III of the development agreement as presented, subject to review by the City Attorney.

M. Report of the Improvement & Services Committee (January 26, 2022).

- I. To approve the request by RGL Logistics for overnight on-street parking of semi-trailers on Donald Street through the end of June 2022 while accommodations are made for additional off-street parking.
2. To receive and place on file the request to review street pavement ratings completed in 2021 for all City streets. (Ald. Wery)
3. To receive and place on file the request to review account balances, revenues, and expenditures for the Wheel Tax Fund (217) since inception. (Ald. Wery)
4. To receive and place on file the request to include the resurfacing of Hickory Hill Drive (South Oneida Street to 12th Avenue) and Redwood Drive (Hickory Hill Drive to 9th Street) in the 2022 Capital Improvement Program. (Ald. Wery)
5. To receive and place on file the request to review the list of streets for resurfacing and reconstruction in the 2022 Capital Improvement Program. (Ald Wery)
6. To approve the 2022 Special Assessment factors and rates.
7. To receive and place on file the report of actions taken by Department of Public Works

A. Granting of Licenses

I. Sidewalk Builder

- a. Absolute Concrete LLC
- b. Bryan Mc Ewen Concrete, LLC
- c. De Leers Construction, Inc.
- d. Frank O. Zeise Construction Co., Inc.
- e. Helmle Construction & Concrete
- f. Howard Immel Inc.

- g. IEI General Contractors
- h. Larry Van Rite Truck. & Exc.
- i. Milis Flatwork
- j. Utility Traffic & Restoration, Inc.

2. Tree & Brush Trimmer

- a. Bucklin Tree Service LLC
- b. Monster Tree Service of Northeast Wisconsin
- c. Rigo's Landscaping LLC
- d. Treeo's Tree Service, Inc.
- e. Urban Tree Service

3. Underground Sprinkler System

- a. ADC Maintenance LLC

B. To conditionally approve the application contingent upon a positive review of references

1. Tree & Brush Trimmer

- a. Tree-B-Gone LLC

N. Report of the Protection & Policy Committee. (January 24, 2022)

1. To approve a change of agent for The Automobile Gallery, Inc. at 400 S. Adams St.
2. To approve an application for an available "Class B" Combination license by The Automobile Gallery, Inc. at 419 S. Washington St. with a license premises description as "PAVILION BUILDING, TRUCK GARAGE, STORED IN COOLER IN THE STORAGE AREA (SE CORNER OF BUILD)." (Submitted January 11, 2022).
3. To approve a change of agent for Aldi, Inc. at 1560 Western Ave.
4. To approve a request by The Sardine Can at 128 S. Broadway to extend their licensed premises to their parking lot on June 8, June 29, July 13, July 27, August 10 and August 24 for a block party.
5. To approve an application for a "Class A" Liquor and Class "A" Beer license by Wimiles 2, Inc. at 2590 University with a license premises description as "Beer is sold from the coolers, liquor is stored in an enclosed cabinet (Currently licensed as Pit Row, Inc.).
6. To deny an application for an available "Class B" Combination license for MJ Hospitality Corporation at 708 Bodart St. with a license premises description as "MAIN BR/ADD STG AREA W/TABLE&STOOLS/HALLWAY/STORAGE/OFFICE/2 BTHRMS/OUTDOOR WALKIN COOLER" (Currently licensed, but current licensee no longer has control over the license premises).
7. To receive and place on file the Liquor Violation Report for January 24, 2022.

O. Report of the Protection & Policy Committee Granting Operator Licenses.

- I. Report of the Protection & Policy Committee Granting Operator Licenses.

P. Report of the Plan Commission. (January 24, 2022)

- I. To authorize a Conditional Use Permit (CUP) for an accessory use with a metal exterior in a Planned Unit Development (PUD) at 1011 Tony Canadeo Run, subject to the following conditions:
 - a. Colors for the metal accessory structure must be complementary to the color scheme of the principal building, as approved by Planning Staff.
 - b. Compliance with all other regulations of the Green Bay Municipal Code.

(Public Hearing held 1/24/2022)

2. To authorize a Conditional Use Permit (CUP) for a two-family dwelling in a Low Density Residential (RI) district at 207 South Locust Street, subject to the following conditions:
 - a. Site plan must comply with the Universal Dwelling Code in reference to two-unit dwellings.
 - b. Compliance with all other regulations of the Green Bay Municipal Code.

(Public Hearing held 1/24/2022)

3. To authorize a Conditional Use Permit (CUP) for a drive-through restaurant (Arby's) in a General Commercial (CI) district at 1640 West Mason Street, subject to the following conditions:
 - a. Access easement be provided to the proposed lot from the parent parcel (No. 6-150-1) for as long as the use is conducted on the proposed property. Easement document must be recorded with the Brown County Register of Deeds and provided to the city prior to building permit issuance.
 - b. Pedestrian connection be provided from the internal pedestrian way to the West Mason Street sidewalk unless deemed infeasible by the Department of Public Works based on handicap accessibility.
 - c. Compliance with all regulations of the Green Bay Municipal Code not covered under the Conditional Use Permit, including but not limited to standard subdivision & site plan review and approvals.

(Public Hearing held 1/24/2022)

4. To authorize a Conditional Use Permit (CUP) for a drive-through Coffee Shop (Scooter's) in a General Commercial (CI) district at 1640 West Mason Street, subject to the following conditions:
 - a. Access easement be provided to the proposed lot from the parent parcel (No. 6-150-1) for as long as the use is conducted on the proposed property. Easement document must be recorded with the Brown County Register of Deeds and provided to the city prior to building permit issuance.

- b. Compliance with all regulations of the Green Bay Municipal Code not covered under the Conditional Use Permit, including but not limited to standard subdivision & site plan review and approvals.

(Public Hearing held 1/24/2022)

Q. Report of the Finance Committee. (January 25, 2022)

1. To approve the first amendment to the Green Bay Electronics Record Program (GERP) software agreement between the City of Green Bay and Brown County.
2. To approve contingent on receiving additional information the American Rescue Plan Act (ARPA) allocation within the Stormwater, Green Infrastructure, and Climate Resilience category for Roosevelt St. Green Infrastructure for \$360,000.
3. To approve contingent on receiving additional information the American Rescue Plan Act (ARPA) allocation within the Stormwater, Green Infrastructure, and Climate Resilience category for S. Van Buren St. #2 for \$570,000.
4. To approve the American Rescue Plan Act (ARPA) allocation within the Stormwater, Green Infrastructure, and Climate Resilience category for Rain Barrel-Rain Garden Green Infrastructure for \$60,000.
5. To refer to council for bonding threshold limits and for committees for further review the 2022 draft bonding request.

R. Report of the Personnel Committee (January 25, 2022).

1. To approve the request to fill the following replacement positions and all subsequent vacancies resulting from internal transfers.
 - a. Captain - Police
 - b. Electrical Inspector - Community & Economic Development
2. To repeal and recreate Green Bay Municipal Code 2-79 and 2-81 to include indefinite terms for appointed officials and Common Council removal for cause in accordance with Wis. Stats. §§ 17.12 and 17.16.

S. Report of the Public Arts Commission. (January 26, 2022)

1. To approve the Community Handbook for Creating Public Art as amended.

T. Report of the Traffic, Bicycle, and Pedestrian Commission. (January 17, 2022)

1. To receive and place on file the report by the Police Department of the 2021 4th quarter serious injury and fatal crashes.
2. To postpone to the next meeting the report by the Green Bay Police Department on the monthly (January) Traffic Enforcement Unit Traffic Safety Plan.

3. To refer to staff for study the request by a resident at Highland Park to have the speed limit reduced on Morrow Street from 35 mph to 25 mph between North Henry Street and North Danz Avenue.
4. To adopt bylaws as amended for the Traffic, Bicycle and Pedestrian Commission. (No action required by Common Council. Informational only.)
5. (a) To receive and place on file the speed study of Church Road from Nicolet Drive to Bay Settlement Road, (b) Install pedestrian advance warning signs along Church Road between Nicolet Drive and Sussex Road, (c) Relocate the STOP AHEAD advance warning sign on westbound Church Road in advance of Nicolet Drive to be compliant with proper stopping sight distance, and (d) Decrease the speed limit on Church Road from Nicolet Drive to Bay Settlement Road from 40 mph to 35 mph.
6. To remove the NO PARKING zone on the north side of Cass Street from Webster Avenue to a point 60 feet west of Irwin Avenue.
7. To establish a NO PARKING zone on the north side of Cass Street from the cul-de-sac between Webster Avenue and Clay Street to Roosevelt Street, and adopt by ordinance.
8. To establish a NO PARKING zone on the south side of Cass Street from Roosevelt Street to a point 60 feet west of Irwin Avenue, and adopt by ordinance.
9. To remove the ONE-WAY YIELD condition on Peters Street at Basten Street.
10. To establish a ONE-WAY STOP condition on Peters Street at Basten Street, and adopt by ordinance.

U. Report of the Sustainability Commission. (January 19, 2022)

- I. Discussion of 2022 Sustainability Commission Work Plan and possible action to approve work plan.

V. Report of the Equal Rights Commission (January 19, 2022).

- I. To approve the proposal for public hearings on Housing and Equal Rights.

W. Committee of the Whole

- I. To approve the list of unavailable election inspectors (poll workers) nominated by the Democratic and Republican parties of Brown County. They are unavailable for the February 15, 2022 Election.

X. Resolutions.

1. Resolution authorizing conditional use permit at 1011 Tony Canadeo Run.
2. Resolution authorizing conditional use permit at 207 South Locust Street.
3. Resolution authorizing conditional use permit at 1640 West Mason Street.
4. Resolution authorizing conditional use permit at 1640 West Mason Street.

5. Preliminary resolution declaring intent to exercise special assessment powers under Section 66.0703, Wisconsin Statutes, for the installation of asphalt pavement.

Y. Ordinances - First Reading.

1. General Ordinance No. 04-22
An ordinance amending Section 40-34, Green Bay Municipal Code, relating to parking regulations.
2. General Ordinance No. 03-22
An ordinance amending Section 40-71, Green Bay Municipal Code, relating to traffic regulations.
3. To repeal and recreate Green Bay Municipal Code 2-79 and 2-81 to include indefinite terms for appointed officials and Common Council removal for cause in accordance with Wis. Stats. §§ 17.12 and 17.16.

Z. Referral of Petitions & Communications.

AA. Adjournment.

- 1) SUPPLEMENTAL INFORMATION: The Video of this meeting, Agenda, Agenda Packet, and Minutes are available online at www.greenbaywi.gov/Meetings.
- 2) ACCESSIBILITY: Any person wishing to attend who requires special accommodation because of a disability, should contact the City Safety Manager at 920-448-3125 at least 48 hours before the scheduled meeting time so that arrangements can be made.
- 3) QUORUM: Please take notice that a majority or quorum of the Common Council will attend this committee meeting and will constitute a meeting of the Common Council for purposes of discussion and information gathering relative to this agenda.
- 4) REPRESENTATION: The party requesting the communication, or their representative, should be present at this meeting.

Virtual Meeting Instructions



2022-02-01 Common Council

Zoom Meeting Information

Join Zoom Meeting

<https://us02web.zoom.us/j/81222527407>

Meeting ID: 812 2252 7407

Passcode: 526929

One tap mobile

+19292056099,,81222527407#,,,,*526929# US (New York)

+13017158592,,81222527407#,,,,*526929# US (Washington DC)

Dial by your location

+1 929 205 6099 US (New York)

+1 301 715 8592 US (Washington DC)

+1 312 626 6799 US (Chicago)

+1 669 900 6833 US (San Jose)

+1 253 215 8782 US (Tacoma)

+1 346 248 7799 US (Houston)

Meeting ID: 812 2252 7407

Passcode: 526929

Find your local number: <https://us02web.zoom.us/j/kdBzA3xFnR>

Public Comments

If you wish to speak at this public meeting or leave a comment, please fill out the online [Comment Form](#) prior to the meeting.


Additional Information

1. Wisconsin Open Meetings Law still applies
 - a. Persons interested in speaking to an item must state their name and address for the minutes.
 - b. Committee/Commission/Board members will still follow *Roberts Rules of Order Newly Revised 12th edition*.
2. Please log into the Zoom meeting at least 10 minutes before the meeting begins to ensure a proper connection and that your technology is working.
 - a. If you are a Board Member, please log into [CivicClerk](#) with a computer, laptop, or tablet device.
3. Once you are in the meeting please mute yourself.
 - a. You may unmute yourself when you are called upon to speak.
4. Waiting room
 - a. When you call in or connect via web or Zoom app, you will be placed in a "waiting room."
 - b. The meeting host will then admit you to the meeting, and mute you upon entrance (you will still be able to hear and or otherwise observe the meeting).
5. Registering
 - a. The host may ask you to register for the meeting. A registration link will be sent to you along with the invite. You'll receive another email confirming that you're registered for the meeting.
 - b. If you're using a phone, your registration will be tied to an email.
6. Raising your hand
 - a. Committee/Commission/Board members—you can either use CivicClerk and request to speak or you can also utilize the "raise your hand" tool in the Zoom platform (you'd need to use a computer or tablet) to let the host know you would like to speak. You can also un-mute yourself and start speaking.
 - b. Persons with items on the agenda or other interested parties—you can also utilize the "raise your hand" tool on the Zoom platform via computer or mobile device. You will be allowed to speak once the committee, commission, or board has moved to "open the floor for interested parties to speak." Once discussion on your agenda item has concluded, the host will mute you, unless the committee opens the floor again.
7. What devices should I use?
 - a. Smart phone (please see more detailed instructions on page 3)
 - b. Land line
 - c. Tablet—in advance of the meeting, please download the Zoom Meeting app by using either the Apple Store or the Play Store. You will be asked to input your name, to identify you for the meeting.
 - d. Computer—you can access the meeting through a web browser by clicking on the meeting link, or through the Zoom Meeting app. If using the app, please download it in advance of the meeting. You will be asked to input your name, to identify yourself for the meeting.
 - e. For tablet and computer users—if you download the app you may be asked to verify your email.

8. Zoom etiquette
 - a. Muting yourself when you're not speaking will prevent your background noise from interfering with others' ability to listen to and participate in the meeting.
 - b. If you're using a telephone, please identify yourself with your phone number and state your name and address before you speak. Zoom meeting hosts can see only your telephone number and will ask you to identify yourself.
9. Closed session
 - a. Persons in the Zoom meeting will be put into a waiting room while the committee/commission/board meets in Closed Session. Participants will be admitted back into the Zoom meeting once the committee reconvenes in Open Session.
 - b. Persons watching a Common Council meeting live on YouTube will see a gray screen with the City logo during closed session.
10. Persons interested in attending anonymously or listening to the meeting may call in by dialing *67 followed by the phone number in the Zoom Meeting Information box.

Calling into the Zoom meeting using a smartphone

1. Dial the phone number listed at the beginning of this document.
2. When prompted, enter the Meeting ID number followed by #
3. Once you are in the meeting, notify the meeting host that you are in and state your name.
4. If you do not wish to speak, please make sure your phone is on **Mute**
 - a. If you're using a smartphone, look at your screen and click the Mute button

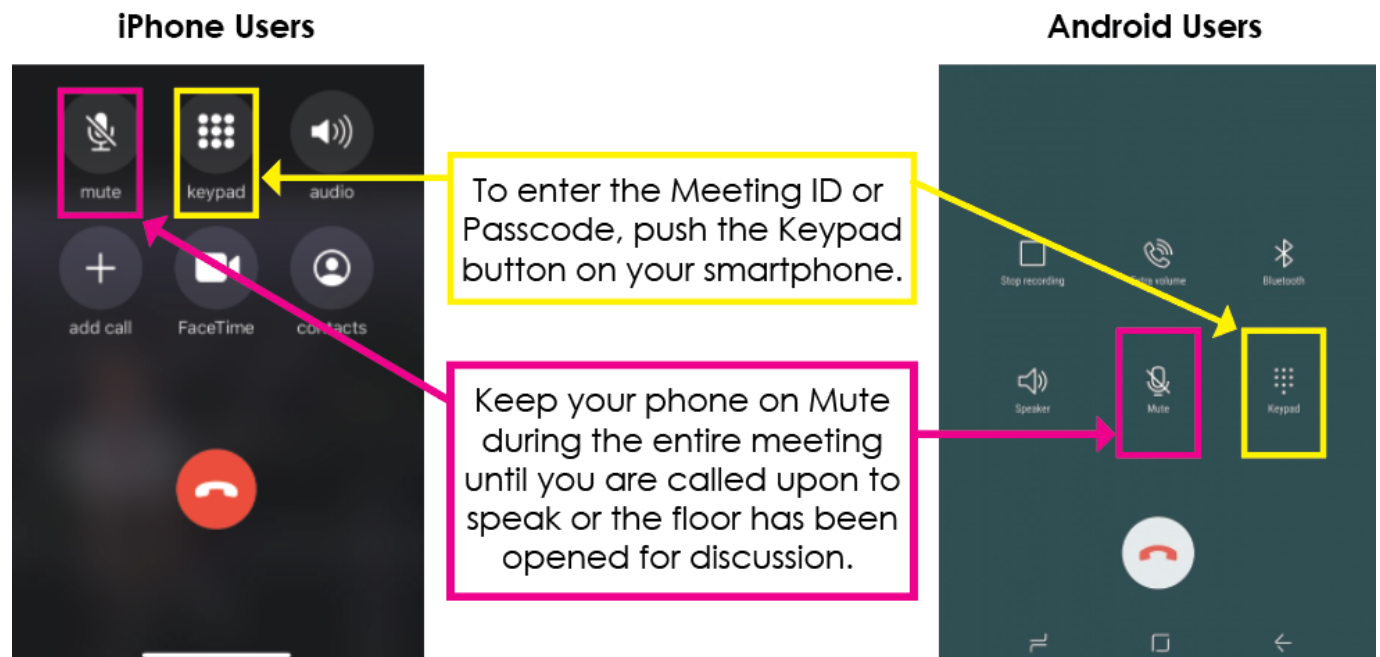



Report to the
Protection and Policy Committee
of the City of Green Bay

MEETING DATE

February 1, 2022

PREPARED BY

AGENDA ITEM # K.1

General Ordinance No. 01-22

An ordinance amending Section 4-4(e), Green Bay Municipal Code, relating to Temporary Expansion of Licensed Premises.

BACKGROUND

RECOMMENDATION

FISCAL IMPACT

ATTACHMENTS

- I. DRAFT GO 01-22 - Amend 4-4e1c TELP

GENERAL ORDINANCE NO. 01-22

AN ORDINANCE
AMENDING SECTION 4-4(e)(1)c.,
GREEN BAY MUNICIPAL CODE,
RELATING TO TEMPORARY EXPANSION OF LICENSED PREMISES

THE COMMON COUNCIL OF THE CITY OF GREEN BAY DOES ORDAIN AS FOLLOWS:

SECTION 1. Section 4-4(e)(1)c., Green Bay Municipal Code, is hereby amended to read:

Return to original premises description. Any premises description expanded under this section shall be removed no later than December 31, ~~2020~~ **2022**, at which time the licensed premises shall automatically return to the liquor license premises description identified and approved as part of the licensee's annual license application without further action on the part of the licensee of Common Council.

SECTION 2. All ordinances or parts of ordinances in conflict herewith are hereby repealed.

SECTION 3. Effective date. This ordinance shall take effect on and after its passage and publication.

Dated at Green Bay, Wisconsin, this _____ day of _____, 2021.

APPROVED:

Mayor

ATTEST:

Clerk

ljm

1/18/2022



Report to the
**Redevelopment Authority
of the City of Green Bay**

MEETING DATE

February 1, 2022

PREPARED BY

Neil Stechschulte, Director

AGENDA ITEM # L.1

To approve the collateral assignment of TIF payment rights as requested by the Developer for the Legacy Hotel project at 1004 Brett Favre Pass, and the addition of guaranteed minimum payment language to Section III of the development agreement as presented, subject to review by the City Attorney.

BACKGROUND

The current development agreement with the Developer allows for the assignment of the obligations and benefits of the agreement upon the approval of the RDA. The Developer is formally requesting RDA approval of the assignment of annual pay-go TIF payments to their Lender. The Developer remains responsible for the obligations defined in the development agreement.

In addition, the Developer is requesting that language guaranteeing a minimum property tax payment based on a guaranteed assessed valuation of \$21 million be added to the agreement. This language has been reviewed by the Development Director, the Finance Director, and the City Attorney with no objections.

The collateral assignment document and the revisions to the development agreement have been reviewed by the City Attorney.

RECOMMENDATION

Approval of the collateral assignment of TIF payment rights as requested by the Developer, and the addition of guaranteed minimum payment language to Section III of the development agreement as presented.

FISCAL IMPACT

No change in fiscal impact from the original development agreement.

ATTACHMENTS

1. (Modified Document) Collateral Assignment of TIF Development Agreement and Proceeds (Legacy-Green Bay) 4893-2398-3113 v5
2. Legacy Hotel Development Agreement - Final-01.27.22

COLLATERAL ASSIGNMENT OF TIF PAYMENT RIGHTS AND PROVISIONS OF THE DEVELOPMENT AGREEMENT RELATED THERETO

THIS COLLATERAL ASSIGNMENT OF TIF PAYMENT RIGHTS AND PROVISIONS OF THE DEVELOPMENT AGREEMENT RELATED THERETO (this “**Assignment**”) is made as of January [___], 2022, by **The Legacy Green Bay, LLC**, a Wisconsin limited liability company (“**Borrower**”), in favor of **NORTHWEST BANK & TRUST COMPANY**, an Iowa corporation (“**Lender**”).

RECITALS

A. Pursuant to the terms of that certain Business Loan Agreement between Borrower and Lender of even date herewith (as may be amended, modified, supplemented restated or replaced from time to time, the “**Loan Agreement**”), Lender has agreed to make a loan to Borrower in the original principal amount of up to Three Million Two Hundred and Forty-Nine Thousand and no/100 Dollars (\$3,249,000.00) (the “**Loan**”) evidenced by that certain Promissory Note, dated as of the date of the Agreement, executed by Borrower in favor of Lender in the original principal amount of the Loan (as may be amended, modified, supplemented restated or replaced from time to time, the “**Note**”).

B. Borrower is the owner of the real property and improvements described on the attached Exhibit A (the “**Property**”). Borrower proposes to construct a 6-story hotel at the Property.

C. In connection with the development of the Property, Borrower and the city of Green Bay, Wisconsin (the “**City**”) have entered into that certain Development Agreement [21-05] Legacy Hotel by and between the City, the Redevelopment Authority of the City of Green Bay (the “**RDA**”), and Borrower, dated as of [DATE] (the “**Development Agreement**”). Capitalized terms not defined herein shall have such meaning as set forth in the Development Agreement.

D. Pursuant to Section III of the Development Agreement, the City has committed to grant the TIF Incentive for Qualified Expenditures to Borrower, based on 80% of the incremental taxes generated, a Guaranteed Minimum Payment, and/or a Payment in Lieu payable in annual installments (the “**Project Expenditures**”), in accordance with the City’s obligations set forth by the City.

E. Lender requires Borrower to execute and deliver this Assignment as collateral for the Loan, and to secure the Consent of City and RDA.

F. Lender would not make the Loan to Borrower unless the City and RDA provide the attached Consent of City and RDA.

AGREEMENTS

NOW, THEREFORE, in consideration of the foregoing and of the mutual promises contained herein, and for other good and valuable consideration, the receipt and sufficiency of which are hereby acknowledged by Borrower, Borrower hereby agrees as follows:

1. Assignment. In order to secure the payment and performance of all debts, liabilities and obligations (together, “**Obligations**”) of the Borrower to the Lender under the Note, the Loan Agreement, and all other documents evidencing or securing the Loan (collectively the “**Loan Documents**”), Borrower hereby assigns to Lender, and grants to Lender a continuing first priority security interest in, all now or hereafter existing rights, title, and interest of the Borrower in and to the reimbursement to Borrower of Project Expenditures under Section III of the Development Agreement (the “**TIF Reimbursement**”), and all of Borrower’s rights under the Development Agreement related to the TIF Reimbursement, including all of Borrower’s rights to receive the Project Expenditures thereunder, and all rights of the Borrower to enforce the City’s obligations with respect to the TIF Reimbursement, and, if the City issues a municipal revenue obligation, or similar document evidencing the City’s obligations with respect to the TIF Reimbursement (“**MRO**”), all rights under such an MRO are also assigned herein. This is intended to be a present assignment of the Borrower’s rights to Lender, it being understood and agreed that, if and when the City’s and RDA’s obligations under the Development Agreement are satisfied in full, then Lender shall execute a termination of this Assignment, and return any MRO, if issued.

2. Remittance of Project Expenditures Directly to Lender. Borrower has executed the Assignment and Direction for Direct Payment, which is attached hereto as Exhibit C, directing that all TIF Reimbursement payable by the City, shall be paid by the City directly to Lender, for application to the outstanding Obligations on the Loan, until the City’s obligations under the Development Agreement have been satisfied. Borrower covenants and agrees to take any and all actions requested by the Lender or the City to facilitate direct payment of such amounts by the City to Lender. In the event Borrower shall receive any TIF Reimbursement directly, Borrower shall immediately remit such payment to Lender, provided that the Obligations remain outstanding at the time of such TIF Reimbursement.

3. Performance of Borrower. Borrower shall faithfully abide by, perform and discharge each of Borrower’s obligations, covenants and agreements under the Development Agreement, so as to assure the continued payment by the City of the TIF Reimbursement, and shall pay all real estate and personal property taxes on the Property when they are due. Without the prior written consent of Lender, Borrower shall not (a) modify or in any way alter the terms of the Development Agreement, (b) pledge or assign the Development Agreement or the right to the TIF Reimbursement, (c) waive any of its rights under the Development Agreement, (d) terminate or surrender the Development Agreement, (e) make an application for any part of the Property to be exempt from real estate taxes, or allow any user of the Property to do so; (f) file a claim or appeal or in any other way attempt to lower the real estate tax assessment on the Property; or (g) sell any portion of the Property without Lender’s prior written consent. Borrower shall notify Lender each time any of the tax parcel numbers for the Property are changed or divided.

4. Protect Security. At Borrower’s sole cost and expense, Borrower shall appear and defend any action or proceeding arising under, during, out of or in any manner connected with the Development Agreement or the obligations, duties or liabilities of Borrower under the Development Agreement, and shall pay any reasonable costs and expenses of Lender, including reasonable attorneys’ fees, in any such action or proceeding in which Lender decides, in its sole discretion, to appear.

5. Representations and Covenants. Borrower represents and warrants that (a) Borrower is the fee simple owner of the Property and that the tax parcel numbers on Exhibit A are the current correct tax parcel numbers; (b) Borrower has the full right to assign its right to the TIF Reimbursement and the Development Agreement as it relates to the reimbursement of Project Expenditures (subject to the City's and RDA's consent attached hereto); (c) the Development Agreement is valid, is in full force and effect, is binding on the City, RDA and Borrower, and has not been modified or amended, nor have any new development or other agreements been entered into between Borrower, RDA and City which would impact the Development Agreement; (d) Lender shall have a first priority lien and security interest in and to the TIF Reimbursement and to the rights under the Development Agreement related to the reimbursement of Project Expenditures, there are no outstanding assignments or pledges of the Project Expenditures or the Development Agreement provisions related thereto, and Borrower shall not make any further assignments or pledges of the right to the TIF Reimbursement or the provisions of the Development Agreement related thereto, until all Obligations under the Loan are paid in full; and (e) there are no existing defaults, rights of setoff, or claims for additional payments under the Development Agreement.

6. Authorization. Upon an Event of Default under any of the Loan Documents, Borrower irrevocably constitutes and appoints Lender its true and lawful attorney-in-fact in Borrower's name or in Lender's name, or otherwise, to enforce all rights of Borrower under the Development Agreement as they relate to the TIF Reimbursement, and such power, being coupled with an interest, is irrevocable.

7. Borrower Holds Lender Harmless. Borrower shall indemnify and hold Lender harmless of and from (a) any and all liability, loss or damage which it incurs under the Development Agreement or by reason of this Assignment; and (b) any and all claims and demands which are asserted against it by reason of any alleged obligations or undertakings on its part to perform or discharge any of the terms, covenants or agreements contained in the Development Agreement. The amount of all such liabilities, losses, damages, claims and demands, and the cost of defending against them, including costs, expenses and reasonable attorneys' fees, are secured by this Assignment and constitute part of the Obligations. Borrower shall reimburse Lender for such amounts immediately upon demand.

8. Security Interest in Agreements. In addition, Borrower hereby grants to Lender a security interest in Borrower's right, title, and interest of its right to the TIF Reimbursement and the provisions of the Development Agreement related thereto, if and to the extent that a security interest may be granted therein under the Wisconsin Uniform Commercial Code, and Borrower acknowledges that Lender shall have all of the rights and remedies with respect thereto provided for by the Wisconsin Uniform Commercial Code, in addition to the other rights and remedies herein granted to Lender, in the event of the occurrence of an Event of Default.

9. Successors and Assigns. This Assignment shall be binding upon Borrower and its successors and assigns, and shall inure to the benefit of Lender, its successors and assigns. Borrower shall not further assign its obligations or interests under the Project Expenditures or the provisions of the Development Agreement related thereto, or under this Assignment, or further encumber those interests, without Lender's prior written consent. Further, Borrower shall not sell or transfer the ownership of any part of the Property to another person or entity without Lender's

prior written consent, which may be withheld or conditioned upon such purchaser or assignee also making the covenants herein directly to Lender and signing a payment in lieu of taxes or similar agreement to insure the continued payment of the Project Expenditures.

10. Governing Law. This Assignment shall be governed by the laws of the State of Wisconsin, without reference to its conflicts of laws principles.

11. Validity Clause. This Assignment shall confer to Lender the rights and benefits described in this Assignment to the full extent allowable by law. The unenforceability or invalidity of any of the provisions of this Assignment shall not render any other provision or provisions unenforceable or invalid. Any provision found to be unenforceable shall be severable from this Assignment without invalidating the remainder of such provision or the remaining provisions of this Assignment.

12. Notices and Approvals. Any notice that either party may desire or may be required to give to any other party shall be in writing and shall be delivered as required under the Loan Documents.

13. Counterparts. This Assignment may be signed in one or more counterparts, each of which shall be deemed to be an original and all of which together shall constitute one instrument.

14. City and RDA Consent. Lender shall not make the Loan until the City and RDA execute and deliver to Lender the Consent attached hereto as Exhibit B.

15. Shortfall Payment Provisions. Borrower acknowledges that the Loan Agreement contains terms which can limit the Loan amount to less than the amount stated above, and provisions for “Shortfall Payments” if the income stream of Project Expenditures is less than, or is reasonably anticipated to be less than, the anticipated Project Expenditures shown on the Schedules to the Loan Agreement.

16. Lender’s Rights Upon Default. If a default occurs under the Loan Documents beyond any applicable notice and cure period (an “**Event of Default**”), then Lender may, at its option upon written notice to Borrower, the RDA and the City, but without any obligation to do so, elect to assume Borrower’s rights under the Development Agreement. Prior to any affirmative assumption of Borrower’s obligations under the Development Agreement, nothing in this Agreement shall be construed as an assumption by Lender of any liability or obligation of Borrower under the Development Agreement. Lender shall not be obligated to perform or discharge and does not by this Assignment undertake to perform or discharge any obligation, duty or liability under the Development Agreement.

17. Notice of Completion. Borrower shall send Lender written notice of completed construction within 30 days after completion of the Project but in no event later than August 1, 2023.

[Signatures on the following page.]

**SIGNATURE PAGE TO COLLATERAL ASSIGNMENT OF
TIF PAYMENT RIGHTS AND PROVISIONS OF DEVELOPMENT AGREEMENT
RELATED THERETO**

Dated as of the date first set forth above.

BORROWER:

The Legacy Green Bay, LLC,
a Wisconsin limited liability company

By: _____
Name: _____
Title: _____

EXHIBIT A

LEGAL DESCRIPTION

136,125 SQ FT LOT 2 OF 37 CSM 99 BNG PRT OF LOT 9 MORRIS & BROMLEYS SUBD OF S1/2 OF
PC 13 WSFR & BNG PRT OF PC 14 & 15 WSFR

DRAWING OF THE PROPERTY

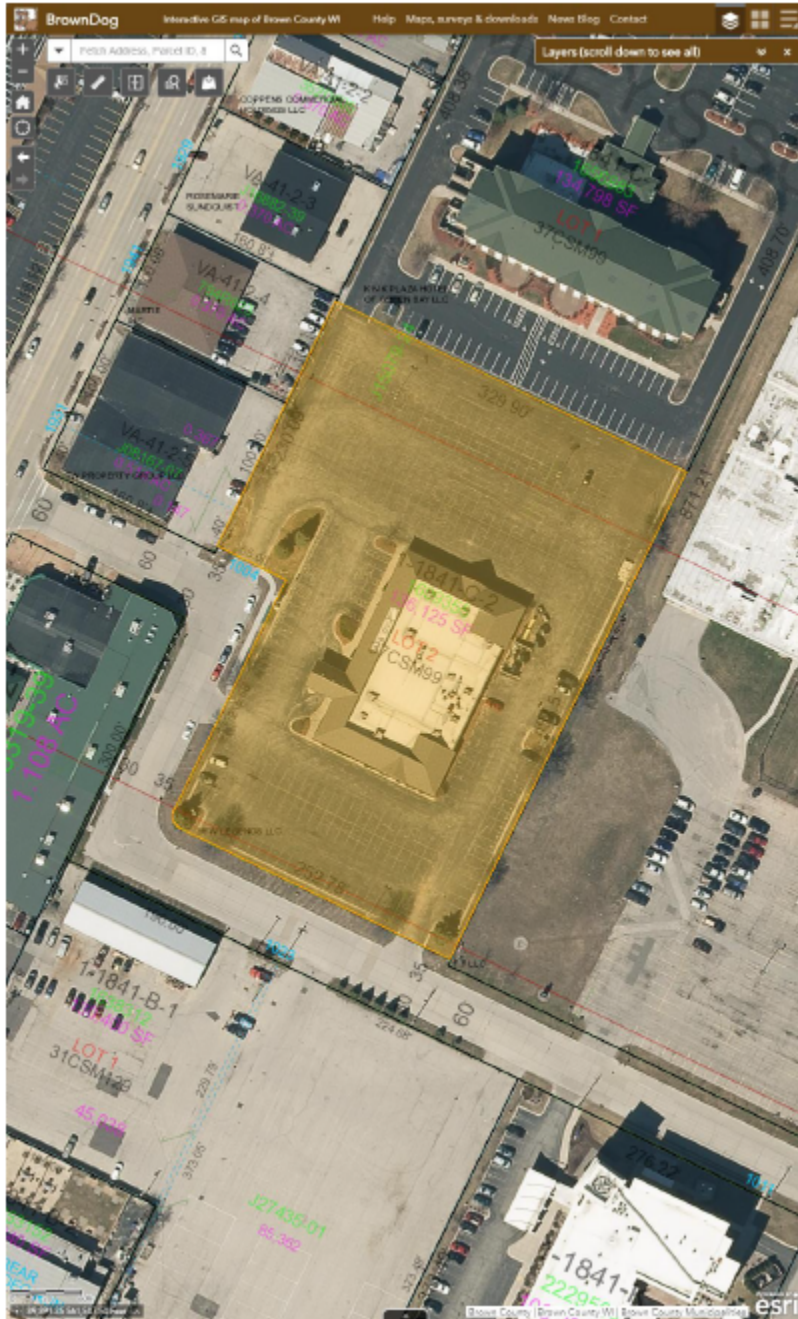


Exhibit A-1

EXHIBIT B

CONSENT OF THE RDA AND CITY

THIS CONSENT OF THE CITY is made by the city of Green Bay, Wisconsin (the “**City**”), and the Redevelopment Authority of the City of Green Bay (the “**RDA**”) by and between and for the benefit of Northwest Bank & Trust Company (“**Lender**”) with respect to that certain Development Agreement [21-05] Legacy Hotel by and between the City of Green Bay, Wisconsin, the Redevelopment Authority of the City of Green Bay, and The Legacy Green Bay, LLC, a Wisconsin limited liability company (“**Borrower**”) dated as of [DATE] (the “**Development Agreement**”), in consideration of the Lender making the Loan (defined below), which is necessary for the funding of the development identified in the Development Agreement.

1. Borrower Assignment. The City and RDA acknowledge that it has received the Assignment and Direction of Direct Payment from Borrower to Lender, pertaining to all rights to the reimbursement of Qualified Expenditures (the “**TIF Reimbursement**”) and the provisions of the Development Agreement related thereto (“**Assignment**”), in connection with a Loan between Borrower and Lender in the principal amount of up to Three Million Two Hundred and Forty-Nine Thousand and no/100 Dollars (\$3,249,000.00) (“**Loan**”, which is represented by certain “**Loan Documents**” by and between Borrower and Lender).

2. Payment Direction. The City agrees to make all TIF Reimbursement payments due to Borrower pursuant to Section III of the Development Agreement directly to Lender at the following address (or such other address provided to the City by Lender in writing): Northwest Bank & Trust Company, 100 East Kimberly Road, Davenport, Iowa, 52806, Attn: Emily Blaylock, and Lender hereby agrees to the receipt such TIF Reimbursement payments, until Lender notifies the City that all Obligations under the Loan have been paid in full and the Assignment is terminated. The City shall have no responsibility to independently verify anything regarding the Loan and shall be entitled to rely on this Assignment until it receives this Lender notice that the Assignment has been terminated or otherwise satisfied and released.

3. Consent to Assignment. The City and RDA hereby consent to the foregoing Assignment. In further, the City agrees to make the TIF Reimbursement directly to Lender at the address stated above, and agrees that the City shall continue to perform its obligations under the terms of the Development Agreement, to the extent they relate to the TIF Reimbursement, in the manner specified in the Development Agreement as if Lender were the recipient of the right to the TIF Reimbursement.

4. No Release. Nothing in the foregoing Assignment constitutes a release by the City and/or the RDA of Borrower from its obligations under the Development Agreement. Borrower remains responsible to the City and the RDA for all of its obligations under the Development Agreement.

5. Notice and Cure Rights. The City and/or RDA shall provide Lender with copies of any notices given to Borrower under the Development Agreement, whether or not they are related to the TIF Reimbursement, and any notices of default thereunder, in the same manner and at the

same time as required under the Development Agreement to be given to Borrower, including for notices for any party initiating or threatening a formal process, the result of which would result in reducing any payment under the Development Agreement, including, but not limited to: (a) attempts to lower the assessed valuation of the Property, (b) seeking property tax exemption status for the Property, or (c) invalidating the eligibility of any of the TIF Reimbursement. The City and RDA expressly acknowledge and agree that Lender is an intended beneficiary for purposes of this Consent and for the rights to the TIF Reimbursement under the Assignment, Loan, and Loan Documents. Notices to Lender shall be made to the address set forth above, or such other address as is provided by Lender from time to time. The City agrees that Lender shall have the right, but not the obligation, to cure any default by Borrower under the TIF Reimbursement, and provisions of the Development Agreement related thereto, and the City agrees to accept any cure of such a default under the Development Agreement by Lender if such cure satisfies the default as determined by the City. Notices to Lender shall be provided in writing and deemed given upon personal delivery, or when sent by U.S. mail, certified or registered, postage prepaid, return receipt requested, by overnight courier service such as Federal Express with tracking information, or other overnight mail with tracking information, and addressed to:

Northwest Bank & Trust Company
100 East Kimberly Road
Davenport, IA 52806
Attn: President

6. Estoppel. The City and RDA understand that Lender's Loan is an integral part of the financing for the development identified in the Development Agreement, and making the Loan provides sufficient consideration to City and RDA for the representations and obligations contained herein. The City and RDA represent and warrant to Lender that, in consideration of Lender providing financing to the project described in the Development Agreement, as of the date hereof: (i) the Development Agreement is and remains in full force and effect and has not been amended or modified, nor has any other agreement been entered into between the City, RDA and Borrower, or any affiliate of Borrower, that would affect the TIF Reimbursement and the provisions of the Development Agreement related thereto; (ii) no default currently exists under the Development Agreement and no condition exists which, with the passage of time, would constitute a default under the Development Agreement; (iii) Borrower has not previously assigned the TIF Reimbursement, or the provisions of the Development Agreement related thereto; (iv) other than the failure of Borrower to complete construction of the improvements on the Property, and to pay the real estate taxes on the Property, no default under the Development Agreement may hinder, delay, have superiority over, or prevent the payment of the TIF Reimbursement to Borrower, in the manner identified in the Development Agreement; (v) the City warrants that the TIF Reimbursement have first priority for payment from the tax increment generated from the Property, and no other person or entity is entitled to payment from the taxes paid for the Property; (vi) in consideration of Lender lending money to the project to facilitate further development, the City and RDA covenant with Lender not to modify or amend the Development Agreement in a manner which would affect the TIF Reimbursement, without Lender's prior consent; and (vii) the City and RDA represent that Borrower has satisfied, to the City's and RDA's satisfaction, the following Sections of the Development Agreement as of the date hereof and/or is not in default: Section 4.

7. No Other Obligations or Liability. The City and RDA shall have no other obligations or liability to the Lender beyond those expressly specified in this Consent.

8. Waiver of Setoff. The City specifically waives any and all rights of setoff against Borrower as it pertains to the TIF Reimbursement due to Lender under the Assignment, Loan, or Loan Documents.

9. Payment of Real Estate Taxes and Special Assessments. The City acknowledges and agrees that the payment of real estate taxes shall be the responsibility of Borrower, but Lender reserves the right to directly pay on Borrower's behalf such taxes and assessments and, provided that such taxes and assessments are paid in full by Borrower, Lender, or any other lender, the City will continue to make the TIF Reimbursement in accordance with the Assignment.

10. No Waiver; Cumulative Remedies. No act, delay, or omission of Lender, or its designated agent, shall be deemed to be a waiver of any rights granted hereunder, and no waiver shall be valid unless in writing, signed by Lender, and then only to the extent therein set forth. A waiver of any right or remedy hereunder on anyone occasion shall not be construed as a bar to any right or remedy which Lender would otherwise have on any future occasion. No failure to exercise, nor any delay in exercising, on the part of Lender, or its designated agent, with respect to any right, power, or privilege hereunder shall operate as a waiver thereof; nor shall any single or partial exercise of any right, power, or privilege hereunder preclude any other right, power, or privilege. The rights and remedies herein provided are cumulative and may be exercised singly or concurrently, and are not exclusive of any rights or remedies provided by law.

11. No Amendment. The City and RDA agree that it shall not, without the prior written consent of the Lender, amend or modify or consent to any modification or amendment of the Development Agreement. Lender may assign Lender's rights and obligations in whole or in part under the Assignment, Loan, and Loan Documents without consent of the City, provided Lender will provide notice to City of such assignment.

CITY OF GREEN BAY, WISCONSIN

By: _____

Name: _____

Title: _____

Attest: _____

Name: _____

Title: _____

THE REDEVELOPMENT AUTHORITY OF THE CITY OF GREEN BAY

By: _____

Name: _____

Title: _____

Attest: _____

Name: _____

Title: _____

NORTHWEST BANK & TRUST COMPANY

By: _____

Name: _____

Title: _____

Attest: _____

Name: _____

Title: _____

EXHIBIT C

ASSIGNMENT AND DIRECTION FOR DIRECT PAYMENT

[Letter from Borrower to the City informing them that the Project Expenditures have been assigned, and directing the City to pay the Lender directly]



City of Green Bay
Department of Community and Economic Development

DEVELOPMENT AGREEMENT 21-05
LEGACY HOTEL

This Development Agreement is made this 7th day of December, 2021,
by THE CITY OF GREEN BAY, a Wisconsin municipal corporation ("City"),
THE REDEVELOPMENT AUTHORITY OF THE CITY OF GREEN BAY ("RDA"),
and THE LEGACY GREEN BAY, LLC a Wisconsin limited liability company ("Developer").

RECITALS

- A. Developer has proposed to develop certain real property, identified for real estate tax purposes and address as:

Tax Parcel	Address	Acres	Assessed Value
I-1841-C-2	1004 Brett Favre Pass	3.125	\$1,889,900.00

- B. The parcel listed above, shall be referred to as the "Property." The Property comprises approximately three and one hundred twenty five thousandths (3.125) acres of land. A map of the Property is herein attached as EXHIBIT A; a legal description of the Property is herein attached as EXHIBIT B.
- C. Developer intends to complete a Project, which involves construction of a six (6)-story boutique, 100-unit, all-suites hotel of approximately one-hundred thousand (100,000) square feet, along with parking, landscaping, lighting and other related improvements. The Proposed Project improvements are shown on a Preliminary Concept Plan, which is herein attached as EXHIBIT C.
- D. As of January 1, 2019, the Property has an aggregate assessed value of one million, eight hundred and eighty nine thousand, nine hundred dollars (\$1,889,900.00), which based on the assessed tax rates in effect as of January 1, 2019, the Property yields approximately:
1. \$44,185.00 in total real estate taxes annually (assessed mill rate of \$23.38);
 2. \$44,185.00 in real estate taxes to the local taxing jurisdictions (total real estate taxes less real estate taxes to the State of Wisconsin) annually (assessed mill rate of \$23.38); and
 3. \$17,292.00 in real estate taxes to the City of Green Bay annually (assessed mill rate of \$9.15).
- E. Upon completion of Proposed Project, the City estimates the aggregate assessed property value of the Property to increase by sixteen million dollars (\$16,000,000.00) above the base value, which is anticipated to yield approximately:
1. \$393,979.38 in total real estate taxes annually (assessed mill rate of \$24.62);

2. \$393,979.38 in real estate taxes to the local taxing jurisdictions (total real estate taxes less real estate taxes to the State of Wisconsin) annually (assessed mill rate of \$24.62); and
3. \$155,520.00 in real estate taxes to the City of Green Bay annually (assessed mill rate of \$9.72).

The City Assessor or his/her designee may not use this Agreement or any provisions herein as the sole basis to determine the value of the Project.

- F. Pursuant to the provisions of §66.1105, Wis. Stats. (the “Tax Increment Law”), the RDA, the City and the Joint Review Board (JRB) created a new conservation and rehabilitation or blight Tax Increment District (“TID 23” or the “TID”), effective January 1, 2019, which includes the Property, and may also include adjacent property, and which will provide part of the financing for certain costs of the Project.
- G. Developer has requested Tax Incremental Finance (“TIF”) assistance from the City and RDA with regard to certain expenses, including, but not limited to environmental remediation; demolition, remodeling, repair or reconstruction of existing buildings; clearing of land; construction of new buildings; or the construction of public works infrastructure, which will constitute qualified expenditures for which TIF assistance may be afforded Developer.
- H. The City and RDA desire to have Developer perform the Project in order to generate economic activity and tax base for the community consistent with the City Comprehensive Plan.
- I. In order to induce Developer to undertake the Project, such that the Project will reduce transportation hazards; build new structures with high-performance designs, systems, and finishes; create a significantly higher per acre property value than adjacent properties and the City average; generate property taxes greater than the cost of providing infrastructure and services; is located in places easy to reach on foot, bicycle, or transit; strengthen and/or expand non-motorized transportation networks; generate job opportunities for individuals of all ages, abilities, and incomes; expand our range of real estate products; are designed and built with options for conversion to alternative uses in the future; create and/or enhance unique public spaces, amenities, and art; and the public will generally benefit, the City has agreed to provide assistance to Developer as provided by this Agreement, all in accordance with the terms and conditions of this Agreement.
- J. The Developer, City and RDA, previously entered into an agreement “Development Agreement 19-02” dated August, 5, 2019. Due to the COVID-19 pandemic, the Developer experienced delays in obtaining financing, which led to expiration of certain applicable zoning codes, accordingly a new agreement is needed for the Project.
- K. The Developer, City and RDA now desire to terminate Development Agreement 19—02 and to execute this Agreement.

NOW, THEREFORE, for good and valuable consideration, the receipt and sufficiency of which are acknowledged, the parties agree as follows:

I. PURPOSE

- A. Termination of Development Agreement 19-02. Development Agreement 19-02 is hereby terminated in accordance with Section IX. (A)(5) by mutual agreement of the parties in writing.
- B. Incorporation of Proceedings, Exhibits, and Recitals. All motions adopted, approvals granted, minutes documenting such motions and approvals, and plans and specifications submitted in conjunction with

any and all approvals as granted by the City or RDA, including but not limited to adopted or approved plans or specifications on file with the City or RDA, along with all of the Recitals set forth above, shall be incorporated into this Agreement by reference, upon attachment, or upon consent by amendment if necessary if not referenced or attached at the time of execution of this Agreement.

- C. Implementation Schedule. TIME IS OF THE ESSENCE with regard to all dates and time periods set forth and/or incorporated herein. Any material modification or deviation from an approved schedule described in this Agreement shall occur only upon approval of the City and RDA, with any such approvals required to be in writing as an amendment to this Agreement, and which approvals shall not be unreasonably withheld. City shall cooperate and act promptly with respect to any and all permits or approvals necessary for completion of the Project. Notwithstanding the above, this Agreement shall not limit the discretion of the City, or any of its duly appointed and authorized governing bodies, boards or entities, in approving or rejecting any aspect of the Project or improvements contemplated on or about the Property.
- D. Entire Agreement. This writing including all Exhibits hereto, and the other documents and agreements referenced herein, constitutes the entire Agreement between the parties hereto in respect to the Project and all prior letters of intent or offers, if any, are hereby terminated. This Agreement shall be deemed to include and incorporate such minutes, approvals, plans, and specifications, as referenced in this Agreement, and in the event of a conflict between this Agreement and any action of the City or RDA, granting approvals or conditions attendant with such approval, the terms of this Agreement shall be deemed controlling and the City and RDA will take the necessary action to amend any conflicting approvals or conditions.
- E. Purpose of the Agreement. In order to cause the Project to occur and to induce Developer to undertake the Project, to promote community development, industry and job creation and to expand and enhance the tax base within the City, the City intends to provide the TIF Incentives as set forth in this Agreement. The City intends to recover its costs through the Available Tax Increment generated by the Property. The parties intend to enter into this Agreement to record the understandings and undertakings of the parties and to provide a framework within which the Project may proceed.

II. DEFINITIONS; EXHIBITS

Whenever in this Agreement a pronoun is used it shall be construed to represent either the singular or the plural, masculine or feminine, as the case shall demand. As used in this Agreement, the following terms, when having an initial capital letter, shall have the following meanings:

- A. "Agreement" means this Development Agreement among the City, RDA, and Developer, as amended and supplemented from time to time.
- B. "Annual Assessed Value" means the assessed value of the Private Improvements and the Property, as defined in this Agreement, as of January 1 of any calendar year.
- C. "Available Tax Increment" means the amount of Tax Increment (as defined below) actually received by the City generated by any increase of value of the Property above the base value and attributable to development within a tax incremental finance district, during the twelve (12) month period preceding a payment date, that has not been previously used to make payment on bonds or other obligations as determined by the City. The amount of Available Tax Increment may fluctuate based on variations in the property valuations, tax rate, depreciation and other independent factors.

- D. "Base Value" means the aggregate assessed value of the Property when the TID was created, which shall be one million, eight hundred and eighty nine thousand, nine hundred dollars (\$1,889,900.00).
- E. "City" means the City of Green Bay, Brown County, Wisconsin.
- F. "Concept Plan" means the plan for the Project.
- G. "Developer" means NEW LEGENDS, LLC, or any assignee of the same.
- H. "Guaranteed Minimum" has the meaning set forth in Section III(F).
- I. "Lender" means any lender providing financing for the development of the Project.
- J. "Payment in Lieu" has the meaning set forth in Section III(F).
- K. "Plans and Specifications" means the plans and specifications developed for the Project.
- L. "Preliminary Concept Plan" means the initial Concept Plan, a copy of which is attached as EXHIBIT C and which is subject to such changes as Developer, the City or RDA may propose and the City and RDA may accept in its sole discretion.
- M. "Private Improvements" means the improvements to be constructed on the Property that are not Public Improvements.
- N. "Project" means the Project as defined in the Recitals.
- O. "Public Improvements" means the infrastructure improvements in connection with the Project that will ultimately be dedicated for public service, including, without limitation:
 - 1. road, pedestrian, and bicycle improvements; and
 - 2. any related engineering, grading, erosion control, and landscaping.
- P. "Qualified Expenditures" means any expenditures of Developer for the Project that are eligible for TIF Incentives as defined in Section III. B. 3.
- Q. "Special Assessment" means any special assessment levied against the Property by the City under §66.0701-0733, Wis. Stats., the City Code of Ordinances and this Agreement.
- R. "Special Charge" means any special charge levied against the Property by the City under §66.0627, Wis. Stats., the City Code of Ordinances and this Agreement.
- S. "Tax Increment" means that amount obtained by multiplying the total county, city, school and other local general property taxes levied on all taxable property within a TID in a year by a fraction having as a numerator the value increment for that year in the district and as a denominator that year's equalized value of all taxable property in the TID.
- T. "TID" means Tax Increment District Number Twenty-Three ("TID 23" or the "TID"), of the City of Green Bay. Pursuant to the provisions of §66.1105, Wis. Stats. (the "Tax Increment Law"), the RDA the City and the Joint Review Board (JRB) created a new conservation and rehabilitation or blight Tax Increment District ("TID 23" or the "TID"), effective January 1, 2019.").
- U. "TIF" means Tax Increment Financing, as described in Section III below and in particular, Tax

Increment Financing relating to the TID.

- V. "TIF Incentive" means the incentive as set forth in Section III of this Agreement including specifically the Tax Incentive Cap.

III. TAX INCREMENT FINANCING

- A. Qualification for TIF. Developer has demonstrated to the satisfaction of City and RDA a need for TIF, with such determination having been made according to the "but for" test, that is, that but for the City and RDA providing TIF, the Project would not happen.

- B. Nature of TIF Incentive. The TIF Incentive available to Developer under this Agreement shall be defined as the following:

- I. PAYGo Reimbursement. The City shall provide an TIF Incentive as a pay-as-you-go (PAYGo) obligation of the City, which is further defined as follows:

- a) Developer shall be responsible to incur and pay all of the upfront costs of the Project and, to the extent TID revenues are sufficient to the limits of the TID and this Agreement, Qualified Expenditures shall be reimbursed to Developer.
- b) Commencing the first year after the first occupancy permit for the Project has been issued, the assessed value of the Property shall be determined on January 1 of each tax year and shall be compared to the Base Value. The difference in assessed values shall be known as the Incremental Property Value.
- c) Incremental Property Value multiplied by the assessed mill rate, less payments of real estate taxes to the State of Wisconsin, shall be known as the Available TIF Increment.
- d) The City shall make available eighty percent (80%) of the annual Available TIF Increment to the Developer beginning with payment year 2025 and continuing through the end of year 2041.
- e) PAYGo Reimbursement payments will be payable to Developer in the year following the year of the Available TIF Increment determination, after Developer has provided proof to the City of the full payment of the real estate taxes, special assessments and special charges against the Real Estate for the previous year. For example, if the first occupancy permit is issued on July 1, 2023, the TIF Increment would be determined as of January 1, 2024 and the PAYGo reimbursement would first be payable in 2025.

2. Assignment. Developer may assign any of its payment rights hereunder to any future purchaser or developer of any part of the Property upon approval of the RDA, provided however, that the City shall be obligated only to disburse TIF Incentives or Payment In Lieu (defined below) to the party with whom the City has an agreement. It shall be incumbent upon Developer to enter into a separate agreement with any third parties if it intends to assign its payment rights hereunder, or seek either reimbursement or allocation of any Incremental Property Value and guaranteed aggregate assessed value generated by any third party purchaser and/or developer of any part of the Property.

3. Qualified Expenditures. The TIF Incentive shall only fund, in order of priority:

- a) Public Improvements, as defined in Section II. L.; then
- b) "Private Improvements", including:
 - (i) Environmental remediation, and asbestos abatement as required by State and

Federal law;

- (II) Building demolition and site clearing; and
- (III) Stormwater management facilities and related improvements; and
- (IV) Building foundations, paving, landscaping and related site improvements; and
- (V) Building superstructure, including core and shell.

c) Any other activity specifically approved by the City or RDA.

4. Public Improvements. Prior to November 1, 2022, the City and/or RDA shall at their expense, construct appropriate paving, landscape, lighting, and other improvements required to ensure safe, comfortable, and contiguous pedestrian accommodations within the public right of way along the north side of Brett Favre Pass and Tony Canadeo Run, between the City boundary to the west and Bart Starr Drive to the east, in compliance with current industry standards.

C. Limitations. The TIF Incentive available to Developer for the Project is limited as follows:

1. Monetary Limitation. The TIF Incentive in any year shall not exceed eighty percent (80%) of the Available Tax Increment for the Property.
2. Tax Incentive Cap. The City shall not be obligated to pay TIF Incentive in excess of the total amount of Qualified Expenses incurred and paid by Developer.
3. Tax Receipts Limitation. Only the Available Tax Increment actually received by the City, and no other property, revenue, or asset of the City, shall be used to pay such amounts.
4. Temporal Limitation. Provided Developer qualifies for TIF Incentive and provides adequate proof to the City and RDA that Developer has incurred and paid Qualified Expenditures, and provided Developer and all transferees have paid the real estate taxes and any Special Assessments and Special Charges in full for the previous tax year by July 31, TIF Incentive payments shall be made on or before September 1 of each year; provided, however, in no event shall TIF Incentive payments continue after the earlier of:

- a) Tax year 2041;
- b) The termination date of the TID; or
- c) The termination of this Agreement, if before the termination of the TID.

D. No General Obligation of City. The City's obligation to make TIF Incentive payments shall be a special and limited obligation only and shall not be considered a general obligation of the City, and neither the full faith and credit nor the taxing powers of the City are pledged to the payment of such amount. The City shall take no action to dissolve the TID before payment of all TIF Incentive payments due to the Developer, subject to the provisions of this Agreement. In no circumstances shall amounts to be paid Developer hereunder be considered an indebtedness of the City, and the obligation of the City hereunder is limited to the Available Tax Increment appropriated and received by the City. Amounts due hereunder shall not count against the City's constitutional debt limitation, and no taxes will be levied for its payment or pledged to its payment other than from the Available Tax Increment.

E. Other Grants and Credits. The City and RDA, as appropriate and in its sole discretion, may also apply

for such other grants and credits in regard to the Project as they shall deem appropriate for the benefit of the Project and as may be required to achieve necessary financing for the Project, provided, however, the City and RDA make no representations or warranties about the availability of such grants and credits or whether any such grants or credits that may be available will be awarded.

- F. Guaranteed Minimum Payment; Payment in Lieu. Notwithstanding anything to the contrary herein, in the event that the TIF Incentive payable to Developer in any given tax year shall fall below \$393,000.00 for the tax year 2024, and increasing at a rate of 2% each year thereafter (the "Guaranteed Minimum") during the statutory life of the TID District (the "PILOT Term"), then the Developer or any successor owner of the Project shall make (or cause to be made) during the PILOT Term annual payments in lieu of taxes in an amount sufficient to meet the Guaranteed Minimum (as determined by the assessor) (the "Payment in Lieu"). The Guaranteed Minimum and/or Payment in Lieu shall be available to Developer for reimbursement of Developer's Qualified Expenditures, provided Developer qualifies for the TIF Incentive and provides adequate proof to the City and RDA that Developer has incurred and paid for Qualified Expenditures. Such Payment in Lieu shall be due and payable at the same time and in the same manner as the ad valorem taxes are due and payable for such year. If the Developer or any successor owner fails to make the Payment in Lieu when due, the City may, in addition to all other remedies available to it, levy a special assessment against the Project in the amount of the difference between the actual TIF Incentive available for reimbursement to Developer and the Guaranteed Minimum. Any and all notice and hearing requirements which may be required under the law for such special assessment are hereby waived by Developer. Notwithstanding the levying of such special assessment, the payment obligation under this Section shall be the personal obligation of the person or entity that is the owner of the Project at the time that the TIF Incentive falls below the Guaranteed Minimum. The covenants contained in this Article shall be deemed to be covenants running with the land and shall be binding upon all owners of any portion of the Project for the duration of the PILOT Term. The City is hereby expressly declared to be a beneficiary of such covenants and is entitled to enforce the same against all successor owners of the Project.

IV. OBLIGATIONS OF DEVELOPER

- A. Concept Plan. Prior to January 1, 2022, Developer shall submit a Concept Plan to RDA for approval, which shall be based on, but may differ in minor respects from the Preliminary Concept Plan presented in the Term Sheet. The Concept Plan shall clearly identify:
1. The location of a potential Legends District gateway sign and/or artwork, as approved by the Developer.
 2. A potential future building footprint on the southern portion of the Property.
- B. Construction Documents. Prior to March 1, 2022, and prior to commencement of construction of any Phase of the Project, Developer shall submit site plans, building plans, and other drawings that fix and describe the size and character of the entire Project, along with architectural and general contracts, to RDA for approval. The Construction Documents shall include:
1. Plans and specifications for structural, mechanical and electrical systems, materials; and
 2. Full-color elevations for all sides of all proposed structures; and
 3. Descriptions and photographic examples of interior finishes; and
 4. Other such essential items as may be reasonably determined by the RDA to be appropriate.
- C. Development Budget. Prior to March 1, 2022, Developer shall submit a Development Budget,

prepared in accordance with general principles for construction and development budgeting, to RDA for approval. The Development Budget shall include:

1. Not less than twenty-million (\$20,000,000.00) in “hard” construction costs for the entire Project; and
 2. A line item of not less than ten percent (10%) of total Project costs for cost overruns and change orders; and
 3. Line items for each of the Qualified Expenditures for which the Developer is seeking a TIF Incentive, as identified in Section III.
- D. RDA Approvals. The RDA shall indicate its approval or further requirements in writing within thirty (30) days from the date of receipt of the Concept Plan, Construction Documents, or Development Budget, or any revisions; provided, however, that the RDA shall approve such revised Concept Plan, Construction Documents, or Development Budget unless it determines such revisions would impair the objectives of this Agreement, impose substantial financial burdens on the City or the RDA, or adversely affect the Concept Plan. The RDA will make all reasonable efforts to determine the acceptability of plans in less than thirty (30) days, including convening for special meetings to review and consider such plans. At any time during the implementation of the development contemplated by this Agreement, the RDA or Developer may propose modifications to the Preliminary Concept Plan and the approved Concept Plan subject to the agreement of the RDA and the Developer. At any time during the implementation of the development contemplated by this Agreement, Developer may submit to the RDA proposed revisions in the approved Concept Plan, Construction Documents, or Development Budget in order to enhance the achievement of the objectives of this Agreement and to improve and refine the approved Concept Plan.
- E. Compliance with Planning; Zoning; Permits and Use. Developer will obtain from the City and all other appropriate governmental bodies (and all other councils, boards, and parties having a right to control, permit, approve, or consent to the development and use of the Property) all approvals and consents necessary to develop and use the Property as set forth above, including, but not limited to:
1. Developer shall pay all water, sewer, and other impact fees that may be due and payable in connection with the Project.
 2. The acceptance of this Agreement and granting of any and all approvals, licenses, and permits by the City shall not obligate the City to grant any variances, exceptions, or conditional use grants, or approve any building or use the City determines not to be in compliance with the municipal codes and ordinances of the City, or in the best interests of the City or the RDA.
- F. Proof of Equity. By no later than March 1, 2022, Developer shall have in place and shall provide the Executive Director of the RDA proof of equity in the form of the value of the Property, less any mortgages thereon, not less than twenty percent (20%) equity available for injection into the Project in an amount sufficient to obtain financing for all Project costs. Any available Developer funds obtained from sources other than lenders or the City shall be expended on the Project before any lender or City funds are expended or any third party financing is used to pay Project costs.
- G. Proof of Financing. By no later than March 1, 2022, Developer shall have in place and shall provide Executive Director of the RDA proof of financing, which after injection of the Developer equity into the Project, will be sufficient in the determination of the City and RDA, to complete the Project according to the plans and specifications.
- H. Acquisition of Property. By no later than March 1, 2022, Developer shall have obtained land control for all of the parcels comprising the Property and all of the necessary rights of way required for the Project. Developer shall provide copies of deeds and such other closing documents as requested by

the City or RDA regarding the purchase of the Property and rights of way. The Property and rights of way shall be owned in the name of the Developer.

- I. Termination or Relocation of Easements. Developer shall have agreements with all holders of easements or any other rights that may be affected by the Project, regarding the termination, modification or relocation of such easements and other rights in order to accommodate the Concept Plan.
- J. Certified Survey Map. If required as part of compliance with Section IV. E., Developer shall cause a certified survey map to be prepared, approved by the City, RDA, and any other party whose consent is required, and shall cause the certified survey map to be recorded with the Brown County Register of Deeds.
- K. Use of Funds. Developer may use TIF supported funds only to fund Qualified Expenses as set forth in the approved Development Budget.
- L. Improvement of Property. Developer shall promptly design and complete the Project. Substantial work on the Project shall commence no later than ninety (90) days after the last to occur of approval by the City and RDA of the Preliminary Concept Plan, approval by RDA of the Development Budget and Development Plans, and/or issuance of a building permit and all other permits or licenses required to commence construction, which shall be no later than April 1, 2022. Construction shall be completed no later than July 1, 2023. Developer shall file with the RDA copies of the detailed construction plans within ninety (90) days after completion of the Project.
- M. Reports and Information. Upon request of the Executive Director of the RDA, Developer shall provide information having a bearing upon the interests of the City and the RDA in the Property or under this Agreement, including progress reports during the course of construction and/or annual financial statements for Developer.
- N. Maintenance and Repair. Developer shall at all times keep and maintain, or cause to be kept and maintained, the Property in good condition and repair, in a safe, clean, and attractive condition, and free of all trash, litter, refuse, and waste, subject only to demolition and construction activities contemplated by this Agreement.
- O. Transfer or Sale of Project Property.
 - I. Notice of Intent to Transfer. If Developer intends to sell, transfer or convey the Property or any part thereof before termination of this Agreement, Developer shall provide to the City and RDA a written request for transfer thirty (30) days prior to the anticipated transfer. The City or RDA may deny the request for any commercially reasonable reason. Developer may assign all rights and obligations under this Agreement only to an entity controlled and affiliated with Developer to own, manage and operate the Property. This Agreement inures to the benefit and becomes the obligation of the heirs, successors and assigns of Developer. This Agreement shall run with the land and shall be binding upon all current and future owners of the Property. Owner shall not be required to provide the City or RDA with written notice of its intent to transfer in connection with the granting of any mortgage or security agreement to finance or refinance loans for the purchase of the Property or payment of costs of the Project.
 - 2. No Transfer to Exempt Entities. Prior to the closure of the TID, the Property shall not be

sold, transferred or conveyed to, leased, or owned by any entity or used in any manner that would render any part of the Project Property exempt from taxation, unless the purchaser, transferee, lessee or owner first executes a written agreement with the City and RDA in a form satisfactory to the City providing for acceptable payments to the City in lieu of taxes.

- P. Easements. Developer shall grant to the City such easements as are reasonably necessary for public improvements, infrastructure, ingress or egress, utilities, lighting or landscaping or any other access necessary to effectuate this Agreement. Developer shall cause existing easements to be relocated or terminated to accommodate the Project.

Q. Environmental.

- I. Presence of Hazardous Materials and Compliance with Environmental Laws. Before commencement of the First Phase, Developer shall be satisfied, through such means as are commercially reasonable, that the Property is free of Hazardous Materials or that any Hazardous Materials on or within the Property are being stored and handled in strict compliance with all Environmental Laws. Developer shall provide the City and RDA with copies of all environmental reports pertaining to the Property no later than ten (10) days after receiving the same.
2. Developer's Environmental Indemnification. Developer shall indemnify, pay on behalf of, defend and hold the City, the RDA, and their respective agents, officials, employees, representatives, successors and assigns, harmless from and against any loss, damage, claim, fine, penalty, assessment, liability, or other charge or claim, and all costs (including, without limitation, reasonable legal, accounting, consulting, engineering, and similar expenses incurred with respect to such matter and/or incurred in enforcing this indemnity):
 - a) Arising from the actual existence, treatment, deposit, release, storage, or disposal of any Hazardous Materials on, within or about the Property; or
 - b) Arising from the breach of any warranty, covenant or representation of Developer to the City or RDA, or any other obligation of Developer to the City or RDA regarding Hazardous Materials under this Agreement.
3. Hazardous Materials Defined. As used herein, the term "Hazardous Materials" means:
 - a) Hazardous wastes, hazardous substances, hazardous constituents, toxic substances or related materials, whether solids, liquids or gases, including but not limited to substances defined as "hazardous wastes," "hazardous substances," "toxic substances," "pollutants," "contaminants," "radioactive materials," or other similar designations in, or otherwise subject to regulation under, the Comprehensive Environmental Response, Compensation and Liability Act of 1980, as amended, 42 U.S.C. 9601 et seq.; the Toxic Substance Control Act, 15 U.S.C. 2601 et seq.; the Hazardous Materials Transportation Act, 49 U.S.C. 1802; the Resource Conservation and Recovery Act, 42 U.S.C. 9601 et seq.; the Clean Water Act, 33 U.S.C. 1251; the Safe Drinking Water Act, 42 U.S.C. 300f et seq.; the Clean Air Act, 42 U.S.C. 7401 et seq.; and in any permits, licenses, approvals, plans, rules, regulations or ordinances adopted, or other criteria and guidelines promulgated pursuant to the preceding laws or other similar federal, state or local laws, regulations, rules or ordinances now or hereafter in effect relating to environmental matters (collectively, "Environmental Laws"); and
 - b) Any other substances, constituents or wastes subject to any applicable federal, state or local law, regulation or ordinance, including any Environmental Law, now or

hereafter in effect, including but not limited to: petroleum, refined petroleum products, waste oil, waste aviation or motor vehicle fuel, and asbestos containing materials.

4. Survival. The provisions of this Section shall survive the conveyance to Developer of any City and/or RDA Property.
- R. Insurance. Before commencement of construction activities on the Property, Developer shall deliver to the City and RDA certificates of insurance, copies of endorsements, and other evidence of insurance requested by the City or RDA, which Developer is required to purchase and maintain, or cause to be purchased or obtained, in the types and amounts of coverage listed below, each of which shall name the City and RDA as additional insured parties:
1. Workers Compensation and Related Coverage. Coverage for state and federal workers compensation shall be defined by state and federal statute. The amounts of employer's liability coverage shall be in not less than the following limits:
 - a) Bodily Injury by Accident - \$100,000.00 per accident;
 - b) Bodily Injury by Disease - \$100,000.00 per employee; and
 - c) \$500,000.00 policy limit.
 2. Waiver of Workers Compensation Subrogation. The workers' compensation policy is to be endorsed with a waiver of subrogation. The insurance company, in its endorsement, agrees to waive all rights of subrogation against the City, RDA, its officers, officials, employees, and volunteers for losses paid under the terms of the policy that arises from the work performed by the names insured for or on behalf of the City or RDA.
 3. Comprehensive General Liability Insurance. Coverage shall be written on a commercial general liability form, and shall protect Developer and any subcontractor during the performance of work covered by this Agreement from claims or damages for personal injury, including accidental death, as well as claims for property damages which may arise from operation under this Agreement, whether such operations be by Developer, any subcontractor, or anyone directly or indirectly employed by either of them in such manner as to impose liability on the City or RDA. The amounts of such insurance shall be not less than the following limits:
 - a) General Aggregate Limit - \$2,000,000.00; Personal and Advertising Injury Limit (per person/organization) - \$2,000,000.00;
 - b) Bodily Injury and Property Damage - \$2,000,000.00 per occurrence;
 - c) Fire Legal Liability Damage Limit - \$100,000.00 per occurrence; and
 - d) Medical Expense Limit - \$10,000.00 per person.
 4. Comprehensive Automobile Liability and Property Damage. Coverage shall protect Developer and any subcontractor during the performance of work covered by this Agreement from claims or damages associated with operations of owned, hired, and non- owned motor vehicles. The amounts of such insurance shall be not less than the following limits:
 - a) Bodily Injury - \$250,000.00 per person; and
 - b) \$1,000,000.00 per occurrence; and Property Damage - \$250,000.00 per occurrence.

5. **Umbrella Coverage.** Coverage shall protect Developer and any subcontractor during the performance of work covered by this Agreement with limits of \$1,000,000.00 for bodily injury, personal injury, and property damage on a combined basis with the stated underlying limits of Paragraphs IV. S. 1. to IV S. 3. above.
6. **Builder's Risk Insurance.** Before commencing construction of any improvements on the Property and during any construction activities contemplated by this Agreement, Developer shall obtain and keep in full force and effect and all builders risk insurance policy for all portions of the Property with coverage equal to the total amount of the construction contracts for all such construction activities. Nothing in this Agreement is intended to relieve Developer of its obligation to perform under this Agreement and, in the event of loss, Developer shall use the proceeds of such insurance to promptly reconstruct the damaged or lost improvements.
7. **Fire and Casualty Insurance.** Developer shall obtain and keep in full force adequate fire and casualty insurance with coverage in an amount equal to the assessed value of such improvements. In the event of loss the Developer shall use the proceeds of such insurance to promptly reconstruct the damaged or lost improvements.

S. **General Indemnity.**

- I. **Protection Against Losses.** Developer shall indemnify, defend and hold harmless the City, RDA, and their respective officers, employees, agents, attorneys, insurers and the successors and assigns of all of the foregoing, from any and all liabilities, claims, losses, damages, judgments or awards, costs or expenses, including reasonable attorneys' fees, of whatsoever nature and by whomsoever asserted, whether asserted by a third party or by a party to this Agreement (hereinafter "Losses"), directly or indirectly, arising out of, resulting from or in any way connected with:
 - a) Any breach by Developer of the terms of this Agreement;
 - b) Any non-compliance with laws, ordinances, rules or regulations applicable to Developer's obligations under this Agreement; or
 - c) Any governmental, regulatory or other proceedings to the extent any such proceedings result from Developer's failure to comply with its obligations under this Agreement or otherwise.
2. **Indemnification Procedures.** Developer shall promptly assume full and complete responsibility for the investigation, defense, compromise and settlement of any claim, suit or action arising out of or relating to the indemnified matters following written notice thereof from the City or RDA, which notice shall be given by the City or RDA within ten (10) days of their knowledge of such claim, suit or action. Failure to provide such timely notice shall not eliminate Developer's indemnification obligations to the City and RDA unless, and only to the extent to which, such failure has substantially prejudiced Developer. Notwithstanding the foregoing, in its sole discretion and at its expense, the City and RDA may participate in or defend or prosecute, through their own counsel(s), any claim suit or action for which either of them is entitled to indemnification by Developer; provided, however, that if the City or RDA is advised in writing by its legal counsel that there is a conflict between the positions of Developer and City or RDA, as appropriate, in conducting the defense of such action or that there are legal defenses available to the City or RDA different from or in addition to those available to Developer, then counsel for the City or RDA, at Developer's expense, shall be entitled to conduct the defense only to the extent necessary to protect the interests of the City or RDA. Developer shall not enter into any compromise or settlement without the prior

written consent of the City or RDA, as appropriate, which consent shall not be unreasonably withheld. The absence of a complete and general release of all claims against the City or RDA shall be reasonable grounds for the City or RDA to refuse to provide written consent to a compromise or settlement. If Developer does not assume the defense of such claim, suit or action, Developer shall reimburse the City and RDA for the reasonable fees and expenses of counsel(s) retained by the City and by RDA, and shall be bound by the results obtained by the City and RDA; provided, however, that no such claim, suit or action shall be settled without Developer's prior written consent, which consent shall not be unreasonably withheld. The absence of a complete and general release of all claims against Developer shall be reasonable grounds for Developer to refuse to provide written consent to a compromise or settlement.

V. CONDITIONS PRECEDENT TO OBLIGATIONS OF CITY AND RDA

The City's and RDA's obligations under this Agreement are conditioned upon the following:

- A. Existence. Upon request, Developer shall have provided City and/or RDA a certified copy of its organizational documents and a certificate from the Department of Financial Institutions for the State of Wisconsin indicating Developer's existence and good standing.
- B. Incumbency; Due Authorization. Developer shall have provided a certificate of incumbency and resolutions of the company, demonstrating Developer has been duly authorized to enter into this Agreement and authorizing the person signing this Agreement to execute and deliver it to the City and/or RDA, and to bind Developer to its terms.
- C. No Violation or Default. Developer shall not be in violation of any of its governing documents or other contracts subject to this Agreement or of any other agreement between Developer and the City and/or RDA.
- D. Insurance. Developer shall have delivered to the City and/or RDA certificates of all insurance required under this Agreement.
- E. TID District. The TID shall be in effect and in good standing certified by the Wisconsin Department of Revenue.

VI. CONDITIONS PRECEDENT TO OBLIGATIONS OF DEVELOPER

The obligations of Developer under this Agreement are conditioned upon the following:

- A. TID. The TID shall be in effect and in good standing certified by the Wisconsin Department of Revenue.
- B. Due Authorization. The City Council shall consent to the City entering into this Agreement and shall authorize the person(s) signing this Agreement to execute and deliver it to Developer and to bind the City to its terms. All actions required to authorize RDA to enter into this Agreement shall have been taken and evidence of such actions, including authorization of the person signing this Agreement on behalf of RDA shall have been provided to Developer.

VII. REPRESENTATIONS, WARRANTIES AND COVENANTS

Developer represents and warrants to the City and RDA as follows:

- A. No Material Change in Documents. All contract documents and agreements have been furnished to the City and RDA, as the case may be, and are true and correct and there has been no material change in any of the same.

- B. No Material Change in Developer Operations. There has been no material change in the business operations of Developer since the date the parties began negotiation to enter into this Agreement.
- C. Compliance with Zoning. The Property now conforms and will continue to conform at all times and in all respects with applicable zoning and land division laws, rules, regulations and ordinances.
- D. Payment. Developer shall pay for all work performed or materials furnished for the Project when and as the same become due and payable. Developer shall not suffer any construction or other involuntary lien to be imposed upon the Property, except for liens for claims to payment that are subject to a bona fide dispute, and, in that case, such liens shall be removed by Developer posting bond or other security, paying one hundred and twenty percent (120%) of the lien claimed into court, escrowing funds or promptly taking other steps to remove the lien of record. Developer shall pay all other obligations relating to the Project, including all creditors holding liens or mortgages against the Property when and as the same become due. Developer will pay all taxes and assessments levied against the Property when and as the same become due.
- E. Certification of Facts. No statement of fact by Developer contained in this Agreement and no statement of fact furnished or to be furnished by Developer to the City or RDA pursuant to this Agreement contains or will contain any untrue statement of a material fact or omits or will omit to state a material fact necessary in order to make the statements herein or therein contained not misleading.
- F. Good Standing. Developer is a limited liability company organized and existing in good standing under the laws of the State of Wisconsin and has the power and all necessary licenses, permits and franchises to own its assets and properties and to carry on its business.
- G. Due Authorization. The execution, delivery and performance of this Agreement and all other agreements requested to be executed and delivered by Developer hereunder have been duly authorized by all necessary company action of Developer and constitute valid and binding obligations of Developer, in accordance with their terms, subject only to applicable bankruptcy, insolvency, reorganization, moratorium, general principles of equity, and other similar laws of general application affecting the enforceability of creditors' rights generally.
- H. No Conflict. The execution, delivery, and performance of the obligations of Developer pursuant to this Agreement will not violate or conflict with the Articles of Organization or Operating Agreement of Developer or any indenture, instrument or material agreement by which Developer is bound, nor will the execution, delivery, or performance of obligations of Developer pursuant to this Agreement violate or conflict with any law applicable to Developer.
- I. No Litigation. There is no litigation or proceeding pending or threatened against or affecting Developer or the Property that would adversely affect the Project, Developer or the priority or enforceability of this Agreement, the ability of Developer to complete the Project or the ability of Developer to perform its obligations under this Agreement.
- J. No Default. No default, or event that with the giving of notice or lapse of time or both would be a default, exists under this Agreement, and Developer is not in default (beyond any applicable period of grace) of any of its obligations under any other material agreement or instrument to which Developer is a party or an obligor.
- K. Compliance with Laws and Codes. The Project, when completed, will conform and comply in all respects with all applicable laws, rules, regulations and ordinances, including without limitation, all building codes and ordinances of the City. Developer will comply with, and will cause the Project to be in compliance with all applicable federal, state, local and other laws, rules, regulations and

ordinances, including without limitation, all environmental laws, rules, regulations and ordinances.

- L. Fees or Commissions. Neither the City nor RDA shall be liable for any broker fees or commissions incurred by Developer in connection with the Property or any transactions contemplated by this Agreement.

VIII. DEFAULT

- A. Developer Default. Each of the following shall be an Event of Default by Developer:

1. Failure to Make Payment. Developer fails to make any payment required and such failure continues for a period of ten (10) days after its due date;
2. Failure to Abide by Other Terms. Developer fails to perform any other of its obligations under this Agreement and such failure continues for a period of thirty (30) days from the date of notice from the City or RDA; provided, however, if such cure cannot reasonably be accomplished within such thirty (30) days and the delay in cure does not materially impair the financial interests of the City or RDA, and if Developer promptly commences cure within the initial thirty (30) days and diligently pursues cure thereafter, Developer shall have a reasonable time, not to exceed sixty (60) days after the initial thirty (30) days, for a total of ninety (90) days to cure;
3. Misrepresentation. Any representation or warranty of Developer in this Agreement or any agreement contemplated by this Agreement is untrue in any material respect;
4. Fraud and Other Illicit Behavior. Developer or any of its members is convicted of, pleads no contest to, or enters into any other agreement other than a dismissal with no conditions as to any allegation of:
 - a) Fraud; or
 - b) Indecent or illicit behavior that in the determination of the City or RDA would threaten the reputation of Developer or its ability to complete the Project according to the requirements of this Agreement;
5. Insolvency. Developer or any guarantor of the obligations of Developer hereunder is insolvent or becomes the subject of a petition in bankruptcy, a receivership, a composition or any other proceeding designed for the benefit of creditors generally that is not dismissed within sixty (60) days of the date of filing;
6. Involuntary Liens. Any lien is imposed upon the Property involuntarily due to the acts or omissions of Developer and such lien is not removed within sixty (60) days of it being imposed upon the Property.

- B. Remedies Upon Default. In the event of the occurrence of an Event of Default by Developer, the City may in its discretion:

1. Termination. Terminate this Agreement without further notice to Developer;
2. Offset and Recoupment. Offset or recoup against any amounts that may then or thereafter come due from the City or RDA to Developer, whether under this Agreement or otherwise, an amount of damages reasonably estimated by the City or RDA resulting from Developer's breach;

3. Specific Performance. Sue for specific performance;
 4. Sue for Damages. Sue for all damages caused by the Event of Default;
 5. Other Remedies. Pursue any other remedies available to the City or RDA at law or in equity;
 6. Interest. Collect interest on all delinquent amounts at the rate of twelve percent (12%) per annum from the date such amount was due; and
 7. Costs and Attorney Fees. Collect all costs and fees, including reasonable attorney fees incurred by the City and RDA, or either of them, by virtue of the Event of Default.
- C. City or RDA Default. Developer shall have all rights and remedies available under law or equity with respect to any failure of the City and/or RDA to perform their obligations under this Agreement, but only after providing the City and RDA notice of such default and a failure by the City and/or RDA to commence attempts to cure such default within the thirty (30)-day notice period. If the City and/or RDA, as appropriate, commences cure within the thirty (30)-day notice period and thereafter reasonably and continuously takes action to complete such cure, then the failure to perform shall not be an Event of Default.
- D. Limitation of Damages. The foregoing notwithstanding, none of the parties shall be liable to any other party for any incidental, consequential, indirect, punitive or exemplary damages. All claims and damages asserted against the City or RDA shall be subject to statutory protections of municipalities and their officials and employees, including the immunity and limitations set forth in §893.80 Wis.Stats.
- E. No Waiver. Any delay in instituting or prosecuting any actions or proceedings or otherwise asserting the rights granted in this Agreement, shall not operate as a waiver of such rights to, or deprive it of or limit such rights in any way, nor shall any waiver in fact made with respect to any specific default, be considered or treated as a waiver of any rights with respect to other defaults or with respect to the particular default except to the extent specifically waived in writing.
- F. Remedies Cumulative. Except as expressly provided otherwise in this Agreement, the rights and remedies of the parties to this Agreement, whether provided by law or by this Agreement, shall be cumulative, and the exercise by any party of any one or more of such remedies shall not preclude the exercise of it, at the same or different times, of any other such remedies for any other default or breach by any other party.

IX. TERMINATION

- A. Date of Termination. This Agreement shall terminate upon the earliest of the date:
1. All Qualified Expenditures have been repaid in full by Tax Increment;
 2. The City closes and terminates the TID;
 3. The Wisconsin Department of Revenue fails to certify or revokes certification of all or any portion of the TID or the Property;
 4. This Agreement is terminated because of an Event of Default;
 5. The parties agree in writing to terminate this Agreement.
- B. TIF Payments termination. TIF payments shall terminate at the end of tax year 2041.

- C. Survival of Certain Provisions. Sections III. D., IV. E., IV. I., IV. K., IV. O. 2., IV. P., IV. Q. 2., IV. S., V. A., V. B., V. C., V. D., V. E., VII. C., VII. D., VII. E., VII. G., VII. K., VII. L., VIII. B., VIII. D., VIII. E., VIII. F., X. B., X. C., X. G., X. J., X. M., X. O., X. P., and X. R. shall survive the termination of this Agreement.

X. MISCELLANEOUS PROVISIONS

- A. Assignment. Developer may not assign its rights under this Agreement without the express prior written consent of the City and RDA, until the obligations of the Developer under Section III hereof are fully performed and satisfied. Thereafter, this Agreement may be assigned by Developer only upon the prior, written consent of the City and RDA, which shall not be unreasonably withheld.
- B. Nondiscrimination. In the performance of work under this Agreement, Developer shall not discriminate against any employee or applicant for employment nor shall the Property or any portion thereof be sold to, leased or used by any party in any manner to permit discrimination or restriction on the basis of the basis of race, color, national or ethnic origin, ancestry, age, religion or religious creed, disability or handicap, sex or gender (including pregnancy), gender identity and/or expression, sexual orientation, military or veteran status, genetic information, or any other characteristic protected under applicable federal, state or local law. Retaliation is also prohibited. The construction and operation of the Property shall be in compliance with all effective laws, ordinances and regulations relating to discrimination on any of the foregoing grounds.
- C. No Personal Liability. Under no circumstances shall any trustee, officer, official, commissioner, director, member, partner or employee of the City or RDA have any personal liability arising out of this Agreement, and Developer shall not seek or claim any such personal liability.
- D. No Personal Interest of Public Employee. No official or employee of the City or RDA shall have any personal interest in this Agreement, nor shall any such person voluntarily acquire any ownership interest, direct or indirect, in the legal entities that are parties to this Agreement. No official or employee of the City or RDA shall be personally liable to Developer or any successor in interest, in the event of any default or breach by the City or RDA, or for any amount that becomes due to the Developer or its successors under this Agreement.
- E. Relationship of Parties. The City and the RDA are not partners or joint venturers with Developer in the Project or otherwise. Under no circumstances shall the City or RDA be liable for any of the obligations of Developer under this Agreement or otherwise. There are no third party beneficiaries of this Agreement.
- F. Force Majeure. No party shall be responsible to any other party for any resulting losses and it shall not be a default hereunder if the fulfillment of any of the terms of this Agreement is delayed or prevented by revolutions or other civil disorders, wars, acts of enemies, strikes, fires, floods, acts of God, adverse weather conditions, legally required environmental remedial actions, industry-wide shortage of materials, or by any other cause not within the control of the party whose performance was interfered with, and which exercise of reasonable diligence, such party is unable to prevent, whether of the class of causes herein above enumerated or not, and the time for performance shall be extended by the period of delay occasioned by any such cause. The foregoing notwithstanding, a Force Majeure event may not be used to avoid an Event of Default if the delay caused by the Force Majeure event exceeds ninety (90) days from the date the event occurred.
- G. Parties and Survival of Agreement. Except as otherwise expressly provided herein, this Agreement is made solely for the benefit of the parties hereto and no other person, partnership, association or corporation shall acquire or have any rights hereunder or by virtue hereof. All representations and agreements in this Agreement shall remain operative and in full force and effect until fulfilled and shall survive the closing.

- H. Time. TIME IS OF THE ESSENCE with regard to all dates and time periods set forth herein.
- I. Notices. All notices, demands, certificates or other communications under this Agreement shall be given in writing and shall be considered given:
1. Upon receipt if sent via electronic mail (e-mail) or facsimile; or
 2. Upon receipt if hand-delivered to the party or person intended; or
 3. One (1) business day after deposit with a nationally-recognized overnight commercial courier service, air bill pre-paid; or
 4. Three (3) business days after deposit in the United States Postal Service (USPS), postage prepaid, by certified mail, return receipt requested.

All correspondence shall be addressed by name and address to the party or person intended as follows:

To the City: City of Green Bay
 Attn: City Clerk
 100 North Jefferson Street
 Green Bay, WI 54301
 e-mail: celestine.jeffreys@greenbaywi.gov

To RDA: Redevelopment Authority of the City of Green Bay
 Attention: Executive Director
 100 North Jefferson Street, Room 608
 Green Bay, WI 54301
 e-mail: neil.stechschulte@greenbaywi.gov

To the Developer: THE LEGACY GREEN BAY, LLC Attention:
 Vicky Fabry
 999 Lombardi Avenue
 Green Bay, WI 54304

The foregoing addresses shall be presumed to be correct until notice of a different address is given according to this paragraph.

- J. Governing Law. The laws of the State of Wisconsin shall govern this Agreement.
- K. Captions. The captions or headings in this Agreement are for convenience only and in no way define, limit or describe the scope or intent of any of the provisions of this Agreement.
- L. Execution in Counterparts. This Agreement may be signed in any number of counterparts with the same effect as if the signature thereto and hereto were upon the same instrument.
- M. Severability. If any provision of this Agreement shall be determined to be unenforceable as applied in any particular case or in all cases because it conflicts with any other provision or provisions hereof or any constitution or statute or rule of public policy, or for any other reason, such circumstance shall not have the effect of rendering the provision in question inoperative or unenforceable in any other case or circumstance, or of rendering any other provision or provisions herein contained unenforceable to any extent whatever.
- N. Recording of Agreement. The City may record this Development Agreement or a Memorandum of

this Agreement with the Register of Deeds for Brown County, Wisconsin. Upon request of the City, Developer shall execute and deliver to the City any such Memorandum or any other document in connection with such recording.

- O. Priority Over Subsequent Liens. This Agreement shall run with the land and shall be binding upon and inure to the benefit of the parties and their heirs, successors and assigns. As such, the current and all future owners of the Property shall be subject to all of the obligations stated herein. Owner warrants and represents that there will not be any mortgage or any other lien against the Property at the time this Development Agreement is recorded other than mortgages for the purchase of the Property and to finance costs of constructing the Project. This Development Agreement shall have precedence and shall take priority over any mortgage, lien or other encumbrance that may be recorded against the Property (or any portion thereof) after the recording of this Development Agreement (or Memorandum thereof).
- P. No Construction Against Drafter. This Agreement is a product of the negotiation and drafting of attorneys for the parties, and, as such, the rule of construing ambiguous contracts against the drafter shall not apply to this Agreement.
- Q. Venue. The venue for any proceeding involving the negotiation, drafting, interpretation or enforcement of this Agreement shall be the circuit court for Brown County, Wisconsin, all other venues being inappropriate for any such proceeding.
- R. Signatures and Counterparts. Electronic, facsimile and photocopy signatures shall have the same effect as original signatures.
- S. Adjacent Public Improvements. The RDA and/or City shall make a good faith effort to work with the Village of Ashwaubenon and owners of real property adjacent to Brett Favre Pass to provide a safe, comfortable and contiguous pedestrian connection for the Legends District to Holmgren Way.

[Signature pages follow]

Signature page 1 of 3

IN WITNESS WHEREOF, the parties to this Agreement have caused this instrument to be signed by duly authorized representatives of Developer, City and RDA as of the day and year first written above.

**DEVELOPER:
THE LEGACY GREEN BAY, LLC**

By: _____

Print Name and Title

ACKNOWLEDGMENT

STATE OF WISCONSIN)
) SS
COUNTY OF BROWN)

Personally came before me this _____ day of _____ 2021, the above named _____, a member of THE LEGACY GREEN BAY, LLC, a Wisconsin limited liability company, to me known to be the person who executed the foregoing instrument and acknowledged the same.

*

Notary Public, _____ County, Wisconsin

My Commission Expires _____

Signature page 2 of 3

THE CITY OF GREEN BAY, THE REDEVELOPMENT AUTHORITY OF THE CITY OF GREEN BAY, and
THE LEGACY GREEN BAY, LLC

THE CITY OF GREEN BAY

By: _____
Eric Genrich, Mayor

By: _____
Celestine Jeffreys, Clerk

ACKNOWLEDGMENT

STATE OF WISCONSIN)
) SS
COUNTY OF BROWN)

Personally came before me this _____ day of _____ 2021, the above named
_____ and _____, on behalf of the City of Green Bay,
a Wisconsin municipal corporation, to me known to be the person who executed the foregoing instrument
and acknowledged the same.

*

Notary Public, _____ County, Wisconsin

My Commission Expires _____

Signature page 3 of 3

THE CITY OF GREEN BAY, THE REDEVELOPMENT AUTHORITY OF THE CITY OF GREEN BAY, and
THE LEGACY GREEN BAY, LLC

**REDEVELOPMENT AUTHORITY OF THE
CITY OF GREEN BAY**

By: _____
Gary J. Delveaux, Chair

Attest: _____
Neil Stechschulte, Executive Director

ACKNOWLEDGMENT

STATE OF WISCONSIN)
) SS
COUNTY OF BROWN)

Personally came before me this _____ day of _____ 2021, the above named
_____ and _____, on behalf of the Redevelopment
Authority of the City of Green Bay, a Wisconsin municipal corporation, to me known to be the person
who executed the foregoing instrument and acknowledged the same.

* _____
Notary Public, _____ County, Wisconsin
My Commission Expires _____

EXHIBIT A
Property Map

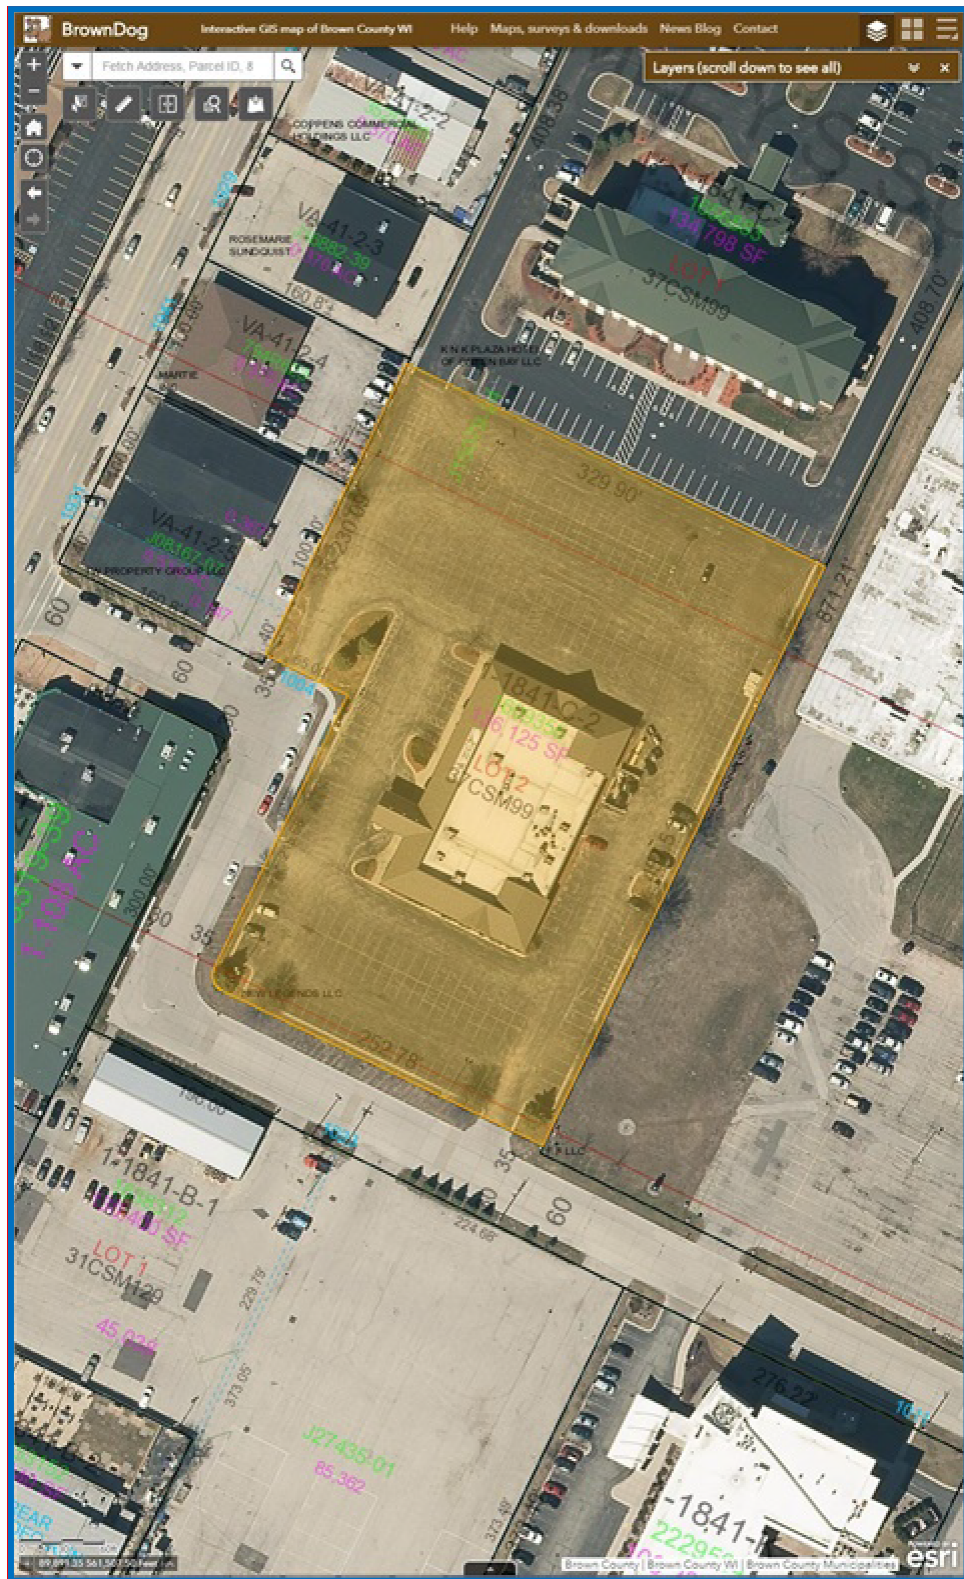


EXHIBIT B
Legal Description

136,125 SQ FT LOT 2 OF 37 CSM 99 BNG PRT OF LOT 9 MORRIS & BROMLEYS SUBD OF S1/2 OF
PC 13 WSFR & BNG PRT OF PC 14 & 15 WSFR

[illegible]

EXHIBIT C-2
Preliminary Concept Plan


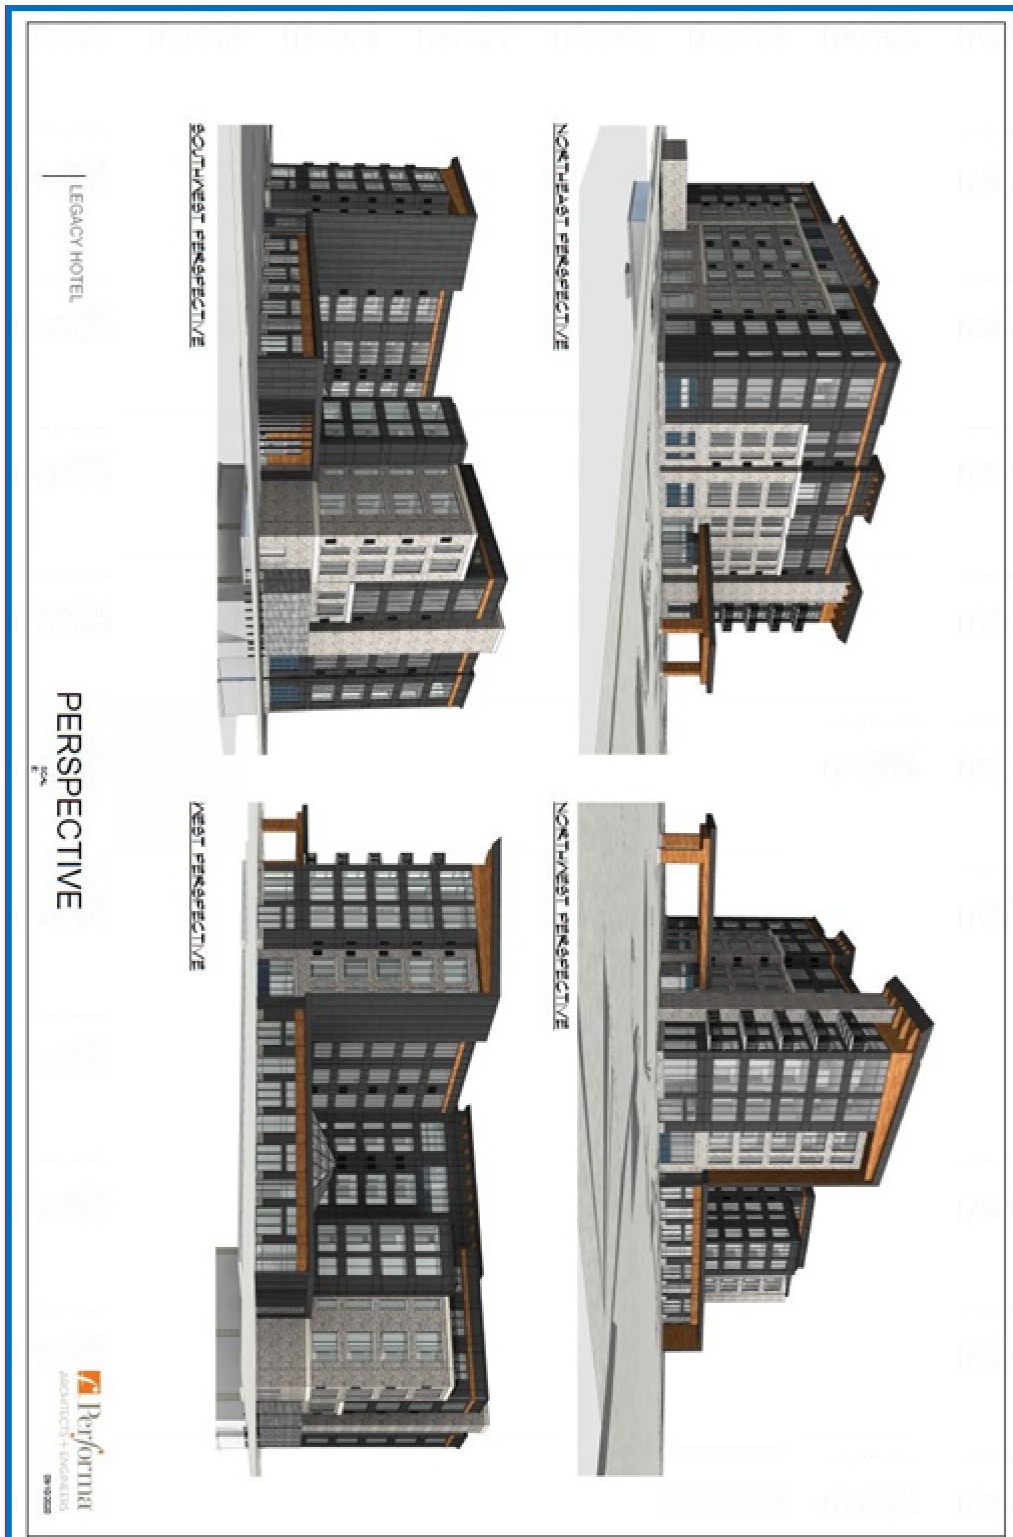


EXHIBIT C-3
Preliminary Concept Plan

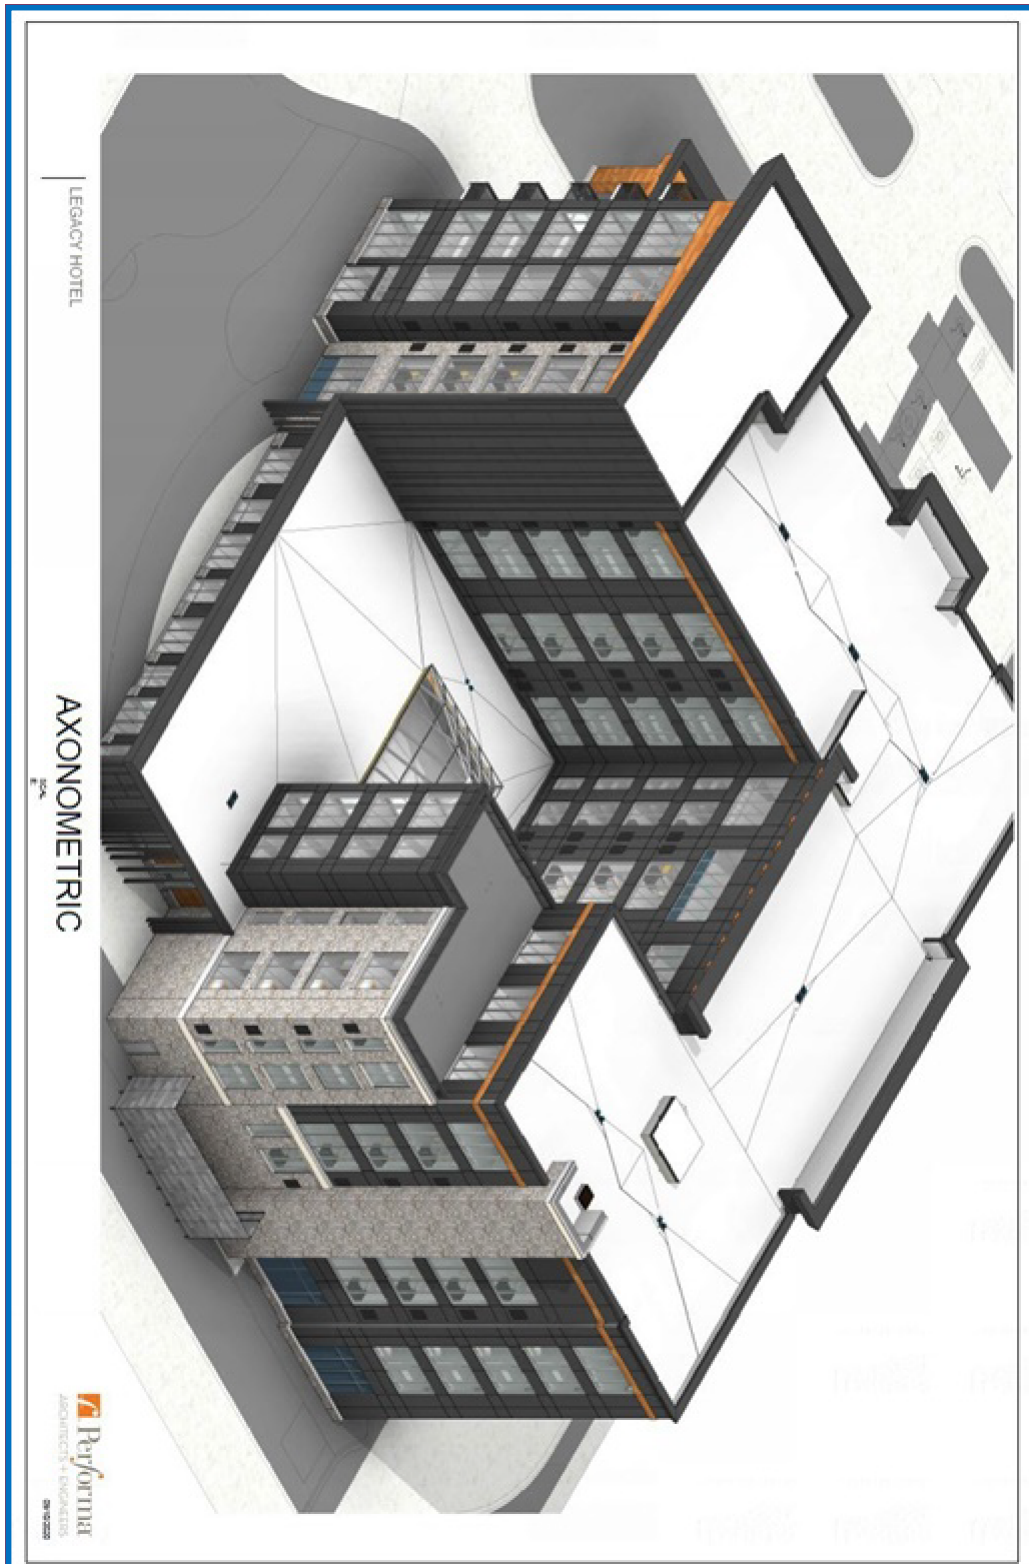

Summary Report	
Title	compareDocs Comparison Results
Date & Time	12/6/2021 11:46:46 AM
Comparison Time	5.26 seconds
compareDocs version	v5.0.104.1

Sources	
Original Document	[#4888-4760-5765] [v1] Legacy Hotel Development Agreement 2021 FINAL FOR COUNCIL PACKET - word.docx
Modified Document	[#4863-9104-4101] [v1] Legacy Hotel Development Agreement 2021 FINAL FOR COUNCIL PACKET - HB comments.docx

Comparison Statistics	
Insertions	15
Deletions	8
Changes	21
Moves	0
Font Changes	0
Paragraph Style Changes	0
Character Style Changes	0
TOTAL CHANGES	44

Word Rendering Set Markup Options	
Name	Standard
<u>Insertions</u>	
Deletions	
<u>Moves</u> / Moves	
Font Changes	
Paragraph Style Changes	
Character Style Changes	
Inserted cells	
Deleted cells	
Merged cells	
Changed lines	Mark left border.

compareDocs Settings Used	Category	Option Selected
Open Comparison Report after saving	General	Always
Report Type	Word	Redline
Character Level	Word	False
Include Comments	Word	True
Include Field Codes	Word	True
Flatten Field Codes	Word	False
Include Footnotes / Endnotes	Word	True
Include Headers / Footers	Word	True
Image compare mode	Word	Insert/Delete
Include List Numbers	Word	True
Include Quotation Marks	Word	False
Show Moves	Word	True
Include Tables	Word	True
Include Text Boxes	Word	True
Show Reviewing Pane	Word	True
Summary Report	Word	End
Detail Report	Word	Separate (View Only)
Document View	Word	Print



Report to the
Improvement and Service Committee
of the City of Green Bay

MEETING DATE

February 1, 2022

PREPARED BY

AGENDA ITEM # M.1

To approve the request by RGL Logistics for overnight on-street parking of semi-trailers on Donald Street through the end of June 2022 while accommodations are made for additional off-street parking.

BACKGROUND

RECOMMENDATION

FISCAL IMPACT

ATTACHMENTS

None



Report to the
Improvement and Service Committee
of the City of Green Bay

MEETING DATE

February 1, 2022

PREPARED BY

AGENDA ITEM # M.2

To receive and place on file the request to review street pavement ratings completed in 2021 for all City streets. (Ald. Wery)

BACKGROUND

RECOMMENDATION

FISCAL IMPACT

ATTACHMENTS

- I. 2021 Road Ratings

New Rating		County - Municipal Code	Current Pavement Rating and Year	Surface			Units (F = Feet/ M = Miles)	On Route	At Route			Toward Route			Section Length	Local ID (Optional Field)
Pavement Rating	Rating Year			Type	Year	Width		Name (Includes prefix, name, type, suffix and extention)	At Municipal Location	Name (Includes prefix, name, type, suffix and extention)	At Offset	Toward Municipal Location	Name (Includes prefix, name, type, suffix and extention)	Toward Offset (Optional Field)		
4	2021	05231	4 (2019)	70	1988	36	F	3rd St		14th Ave	0		13th Ave	0	317	7487
4	2021	05231	4 (2019)	70	1999	30	F	3rd St		13th Ave	0		12th Ave	0	317	7517
4	2021	05231	4 (2019)	70	1980	30	F	3rd St		12th Ave	0		11th Ave	0	317	7537
4	2021	05231	4 (2019)	70	1980	30	F	3rd St		11th Ave	0		10th Ave	0	317	7565
4	2021	05231	4 (2019)	70	1979	30	F	3rd St		10th Ave	0		Norwood Ave S	0	317	7581
4	2021	05231	4 (2019)	70	1979	30	F	3rd St		Norwood Ave S	0		Greenwood Ave S	0	317	7604
4	2021	05231	4 (2019)	70	1979	30	F	3rd St		Greenwood Ave S	0		Oakland Ave S	0	317	7623
3	2021	05231	3 (2019)	70	1979	30	F	3rd St		Oakland Ave S	0		Ashland Ave S (1) / Crossover ST	0	317	7636
3	2021	05231	1 (2019)	70	1979	30	F	3rd St		Ashland Ave S (1) / Crossover ST	0		Maple Ave S	0	370	7666
4	2021	05231	4 (2019)	70	1979	30	F	3rd St		Maple Ave S	0		Chestnut Ave S	0	422	7699
3	2021	05231	3 (2019)	70	1979	24	F	4th St		Broadway St S	0		Chestnut Ave S	0	422	7778
3	2021	05231	3 (2019)	70	1979	24	F	4th St		Chestnut Ave S	0		Maple Ave S	0	370	7754
8	2021	05231	8 (2019)	70	2013	26	F	5th St		Broadway St S	0		Chestnut Ave S	0	370	7814
8	2021	05231	8 (2019)	70	2013	26	F	5th St		Chestnut Ave S	0		Maple Ave S	0	422	7799
8	2021	05231	8 (2019)	70	2013	26	F	5th St		Maple Ave S	0		Unknown	0	370	7769
8	2021	05231	8 (2019)	70	2013	26	F	5th St		Unknown	0		Oakland Ave S	0	317	7746
8	2021	05231	8 (2019)	70	2013	26	F	5th St		Oakland Ave S	0		Greenwood Ave S	0	317	7710
4	2021	05231	4 (2019)	70	1988	34	F	5th St		Greenwood Ave S	0		Norwood Ave S	0	317	7696
4	2021	05231	4 (2019)	70	1988	34	F	5th St		Norwood Ave S	0		10th Ave	0	317	8453
4	2021	05231	5 (2019)	70	1992	34	F	5th St		10th Ave	0		11th Ave	0	264	8456
3	2021	05231	3 (2019)	70	1979	36	F	5th St		Termini	0		12th Ave	0	211	7617
4	2021	05231	5 (2019)	70	1979	36	F	5th St		12th Ave	0		13th Ave	0	370	7607
5	2021	05231	5 (2019)	70	1979	36	F	5th St		13th Ave	0		14th Ave	0	264	7588
4	2021	05231	4 (2019)	70	1979	36	F	5th St		14th Ave	0		14th Ave	0	158	8459
6	2021	05231	6 (2019)	75	1968	40	F	6th St		Termini	0		Irvington St	0	475	7176
5	2021	05231	5 (2019)	75	1968	40	F	6th St		Irvington St	0		Military Ave Frontage Rd W	0	211	7187
8	2021	05231	8 (2019)	75	1968	40	F	6th St		Military Ave Frontage Rd W	0		Military Ave S	0	106	36128
5	2021	05231	5 (2019)	75	1962	40	F	6th St		Military Ave S	0		Fisk St S	0	1214	7243
3	2021	05231	3 (2019)	70	1962	36	F	6th St		Marquette Ave	0		Nicolet Ave	0	317	7515
3	2021	05231	3 (2019)	70	1962	36	F	6th St		Nicolet Ave	0		Cleveland St	0	264	7535
3	2021	05231	3 (2019)	70	1962	36	F	6th St		Cleveland St	0		Gross Ave	0	264	7554
9	2021	05231	5 (2019)	40	1960	18	F	6th St		Greenwood Ave S	264		Oakland Ave S	0	317	8458
9	2021	05231	5 (2019)	40	1960	18	F	6th St		Oakland Ave S	0		Termini	0	370	7785
9	2021	05231	5 (2019)	40	1960	18	F	6th St		Oakland Ave S	370		Termini	0	204	7805
6	2021	05231	6 (2019)	70	1997	36	F	7th St		Taylor St S	0		Michaline Dr	0	317	7110

New Rating		County - Municipal Code	Current Pavement Rating and Year	Surface			Units (F = Feet/ M = Miles)	On Route	At Route			Toward Route			Section Length	Local ID (Optional Field)
Pavement Rating	Rating Year			Type	Year	Width		Name (Includes prefix, name, type, suffix and extention)	At Municipal Location	Name (Includes prefix, name, type, suffix and extention)	At Offset	Toward Municipal Location	Name (Includes prefix, name, type, suffix and extention)	Toward Offset (Optional Field)		
4	2021	05231	4 (2019)	70	1997	36	F	7th St		Michaline Dr	0		Devonwood St	0	317	7122
4	2021	05231	5 (2019)	70	1997	36	F	7th St		Devonwood St	0		Chantel St	0	317	7139
5	2021	05231	5 (2019)	70	1988	36	F	7th St		Chantel St	0		Wentworth St	0	317	7156
5	2021	05231	5 (2019)	70	1988	40	F	7th St		Wentworth St	0		Cameron St	0	175	7172
5	2021	05231	5 (2019)	70	1988	36	F	7th St		Wentworth St	175		Cameron St	0	89	7172
5	2021	05231	6 (2019)	65	2003	40	F	7th St		Cameron St	0		Crawford St	0	317	7184
6	2021	05231	6 (2019)	65	2003	40	F	7th St		Crawford St	0		Downer St	0	264	7194
6	2021	05231	6 (2019)	65	2003	40	F	7th St		Downer St	0		Beaver Dam Dr S	0	264	7211
5	2021	05231	5 (2019)	75	1962	40	F	7th St		Beaver Dam Dr S	0		Military Ave S	0	1109	7260
8	2021	05231	8 (2019)	70	2017	36	F	7th St		Military Ave S	0		Mennen Ct W	0	370	7281
7	2021	05231	8 (2019)	70	2017	36	F	7th St		Mennen Ct W	0		Mennen Ct E	0	634	7316
7	2021	05231	7 (2019)	70	2017	36	F	7th St		Mennen Ct E	0		Fisk St S	0	264	7323
4	2021	05231	4 (2019)	70	1979	36	F	7th St		Ernst Dr / Ridge Rd S	0		Spence St	0	898	7478
3	2021	05231	3 (2019)	70	1978	30	F	7th St		12th Ave	0		11th Ave	0	422	8668
6	2021	05231	6 (2019)	75	1977	34	F	7th St		11th Ave	0		10th Ave	0	317	7809
6	2021	05231	6 (2019)	75	1977	34	F	7th St		10th Ave	0		Norwood Ave S	0	317	7818
6	2021	05231	6 (2019)	75	1977	34	F	7th St		Norwood Ave S	0		Greenwood Ave S	0	317	7828
5	2021	05231	5 (2019)	75	1977	34	F	7th St		Greenwood Ave S	0		Oakland Ave S	0	317	7842
5	2021	05231	5 (2019)	75	1977	34	F	7th St		Oakland Ave S	0		Termini	0	106	7849
5	2021	05231	5 (2019)	70	1987	36	F	7th St		Chestnut Ave S	0		Broadway St S	0	264	7890
2	2021	05231	3 (2019)	75	1952	40	F	7th St		Broadway St S	0		State St	0	317	8464
7	2021	05231	7 (2019)	70	1993	34	F	8th St		Spence St	0		Meacham St	0	317	7579
5	2021	05231	5 (2019)	70	1993	34	F	8th St		Meacham St	0		Colonial Ave	0	317	7602
8	2021	05231	8 (2019)	70	2006	34	F	8th St		Colonial Ave	0		Termini	0	158	7613
4	2021	05231	4 (2019)	70	1978	34	F	8th St		Marquette Ave	0		Nicolet Ave	0	317	7695
4	2021	05231	4 (2019)	70	1978	34	F	8th St		Nicolet Ave	0		Cleveland St	0	264	7703
4	2021	05231	4 (2019)	70	1978	34	F	8th St		Cleveland St	0		Gross Ave	0	264	7732
4	2021	05231	4 (2019)	70	1978	34	F	8th St		Gross Ave	0		Wirtz Ave	0	317	7752
4	2021	05231	4 (2019)	70	1978	34	F	8th St		Wirtz Ave	0		14th Ave	0	422	7780
4	2021	05231	4 (2019)	65	1978	34	F	8th St		14th Ave	0		Termini	0	211	7793
6	2021	05231	6 (2019)	75	1980	34	F	8th St		11th Ave	0		10th Ave	0	264	7841
6	2021	05231	6 (2019)	75	1980	34	F	8th St		10th Ave	0		Norwood Ave S	0	317	7857
6	2021	05231	6 (2019)	75	1980	34	F	8th St		Norwood Ave S	0		Greenwood Ave S	0	317	7870
6	2021	05231	6 (2019)	75	1980	34	F	8th St		Greenwood Ave S	0		Oakland Ave S	0	264	7895
6	2021	05231	6 (2019)	75	1980	34	F	8th St		Oakland Ave S	0		Termini	0	158	7898

New Rating		County - Municipal Code	Current Pavement Rating and Year	Surface			Units (F = Feet/ M = Miles)	On Route	At Route			Toward Route			Section Length	Local ID (Optional Field)
Pavement Rating	Rating Year			Type	Year	Width		Name (Includes prefix, name, type, suffix and extention)	At Municipal Location	Name (Includes prefix, name, type, suffix and extention)	At Offset	Toward Municipal Location	Name (Includes prefix, name, type, suffix and extention)	Toward Offset (Optional Field)		
3	2021	05231	3 (2019)	65	1979	36	F	8th St		Maple Ave S	0		Chestnut Ave S	0	317	7935
3	2021	05231	3 (2019)	65	1979	36	F	8th St		Chestnut Ave S	0		Chestnut Ave S	0	53	7938
3	2021	05231	3 (2019)	60	1979	30	F	8th St		Chestnut Ave S	0		Broadway St S	0	317	7957
7	2021	05231	7 (2019)	75	1991	44	F	8th St		Broadway St S	0		State St	0	370	7964
5	2021	05231	5 (2019)	75	1966	44	F	9th St		West Point Rd / Wood Ln	0		Wood Ct	0	264	7333
5	2021	05231	5 (2019)	75	1966	44	F	9th St		Wood Ct	0		Acorn Dr	0	370	7333
5	2021	05231	5 (2019)	75	1966	44	F	9th St		Acorn Dr	0		Springdale Ln	0	317	7310
6	2021	05231	6 (2019)	75	1966	44	F	9th St		Springdale Ln	0		Beech Tree Dr	0	317	8246
9	2021	05231	9 (2019)	75	1966	44	F	9th St		Beech Tree Dr	0		Taylor St S	0	1320	8229
5	2021	05231	5 (2019)	75	1962	48	F	9th St		Taylor St S	0		Nelson St	0	634	8231
5	2021	05231	5 (2019)	75	1962	48	F	9th St		Nelson St	0		Chantel St	0	158	7241
5	2021	05231	5 (2019)	75	1962	48	F	9th St		Chantel St	0		Wiesner St	0	686	8641
5	2021	05231	5 (2019)	75	1962	48	F	9th St		Wiesner St	0		Janice Ave	0	370	7291
4	2021	05231	4 (2019)	75	1962	48	F	9th St		Janice Ave	0		Argonne Dr	0	950	7349
4	2021	05231	4 (2019)	75	1962	48	F	9th St		Argonne Dr	0		Florence Ave	0	211	7355
4	2021	05231	4 (2019)	75	1962	48	F	9th St		Florence Ave	0		Military Ave S	0	317	7364
5	2021	05231	5 (2019)	75	1962	50	F	9th St		Military Ave S	0		St Agnes Dr	0	317	7382
5	2021	05231	5 (2019)	75	1962	50	F	9th St		St Agnes Dr	0		Fisk St S	0	950	7434
5	2021	05231	5 (2019)	75	1962	50	F	9th St		Fisk St S	0		Loch Dr	0	1056	7493
5	2021	05231	5 (2019)	75	1962	50	F	9th St		Loch Dr	0		Locust St S	0	53	7498
5	2021	05231	5 (2019)	75	1962	50	F	9th St		Locust St S	0		Ridge Rd S	0	1003	7577
5	2021	05231	5 (2019)	75	1951	36	F	9th St		Ridge Rd S	0		Spence St	0	898	7632
5	2021	05231	5 (2019)	75	1951	36	F	9th St		Spence St	0		Meacham St	0	317	7644
5	2021	05231	5 (2019)	75	1951	36	F	9th St		Meacham St	0		Colonial Ave	0	317	7680
5	2021	05231	5 (2019)	75	1951	36	F	9th St		Colonial Ave	0		Oneida St S	0	317	7702
5	2021	05231	5 (2019)	75	1951	36	F	9th St		Oneida St S	0		Redwood Dr	0	370	7735
5	2021	05231	5 (2019)	75	1951	36	F	9th St		Redwood Dr	0		Marquette Ave	0	264	7758
5	2021	05231	5 (2019)	75	1951	36	F	9th St		Marquette Ave	0		Nicolet Ave	0	317	7775
5	2021	05231	5 (2019)	75	1951	36	F	9th St		Nicolet Ave	0		Cleveland St	0	264	7792
5	2021	05231	5 (2019)	75	1951	36	F	9th St		Cleveland St	0		Gross Ave	0	264	7807
5	2021	05231	5 (2019)	75	1951	36	F	9th St		Gross Ave	0		Wirtz Ave	0	317	7816
5	2021	05231	5 (2019)	75	1951	36	F	9th St		Wirtz Ave	0		14th Ave	0	422	7827
6	2021	05231	6 (2019)	75	1991	40	F	9th St		14th Ave	0		13th Ave	0	370	7844
6	2021	05231	6 (2019)	75	1991	40	F	9th St		13th Ave	0		12th Ave	0	370	7859
5	2021	05231	5 (2019)	75	1991	40	F	9th St		12th Ave	0		11th Ave	0	422	7888

New Rating		County - Municipal Code	Current Pavement Rating and Year	Surface			Units (F = Feet/ M = Miles)	On Route	At Route			Toward Route			Section Length	Local ID (Optional Field)
Pavement Rating	Rating Year			Type	Year	Width		Name (Includes prefix, name, type, suffix and extention)	At Municipal Location	Name (Includes prefix, name, type, suffix and extention)	At Offset	Toward Municipal Location	Name (Includes prefix, name, type, suffix and extention)	Toward Offset (Optional Field)		
5	2021	05231	5 (2019)	75	1991	40	F	9th St		11th Ave	0		11th Ave	0	53	7891
5	2021	05231	5 (2019)	75	1991	40	F	9th St		11th Ave	0		10th Ave	0	264	7905
6	2021	05231	6 (2019)	75	1991	44	F	9th St		10th Ave	0		Norwood Ave S	0	317	7914
5	2021	05231	5 (2019)	75	1991	44	F	9th St		Norwood Ave S	0		Greenwood Ave S	0	317	7931
5	2021	05231	5 (2019)	75	1991	44	F	9th St		Greenwood Ave S	0		Oakland Ave S	0	158	7936
5	2021	05231	5 (2019)	75	1991	44	F	9th St		Oakland Ave S	0		Oakland Ave S	0	158	7945
5	2021	05231	5 (2019)	75	1991	44	F	9th St		Oakland Ave S	0		Ashland Ave S (1) / Crossover ST	0	53	7949
7	2021	05231	7 (2019)	75	1991	44	F	9th St		Oakland Ave S	53		Ashland Ave S (1) / Crossover ST	0	53	7954
4	2021	05231	4 (2019)	75	1976	44	F	9th St		Ashland Ave S (1) / Ashland Ave S	0		Maple Ave S	0	475	7968
5	2021	05231	5 (2019)	75	1976	44	F	9th St		Maple Ave S	0		Chestnut Ave S	0	370	7980
5	2021	05231	5 (2019)	75	1976	44	F	9th St		Chestnut Ave S	0		Broadway St S	0	370	7993
4	2021	05231	4 (2019)	75	1952	46	F	9th St		Broadway St S	0		State St	0	317	8002
5	2021	05231	5 (2019)	75	1978	44	F	9th St		State St	0		Termini	0	739	8020
4	2021	05231	4 (2019)	75	1976	36	F	10th Ave		Termini	0		Clinton St	0	158	7462
7	2021	05231	7 (2019)	70	2005	36	F	10th Ave		Clinton St	0		W Mason St / STH 32 / STH 54	0	317	7496
6	2021	05231	7 (2019)	70	2002	30	F	10th Ave		W Mason St / STH 32 / STH 54	0		3rd St	0	370	8312
6	2021	05231	7 (2019)	70	2002	30	F	10th Ave		3rd St	0		5th St	0	686	8454
7	2021	05231	7 (2019)	70	2001	30	F	10th Ave		Termini	0		7th St	0	264	7808
6	2021	05231	7 (2019)	70	2001	30	F	10th Ave		7th St	0		8th St	0	422	7840
6	2021	05231	6 (2019)	70	1990	30	F	10th Ave		8th St	0		9th St	0	581	7904
4	2021	05231	4 (2019)	70	1985	36	F	10th Ave		Termini	0		Langlade Ave	0	211	7960
7	2021	05231	7 (2019)	70	2005	34	F	10th Ave		Langlade Ave	0		Biemeret St	0	528	7994
7	2021	05231	7 (2019)	70	2005	34	F	10th Ave		Biemeret St	0		Waverly Pl	0	422	8012
7	2021	05231	7 (2019)	70	2005	34	F	10th Ave		Waverly Pl	0		Liberty St	0	370	8036
7	2021	05231	7 (2019)	70	2005	34	F	10th Ave		Liberty St	0		Victory Blvd	0	634	8061
7	2021	05231	1 (2019)	70	2005	34	F	10th Ave		Victory Blvd	0		CTH VK / Lombardi Ave	0	686	41195
7	2021	05231	7 (2019)	70	2007	20	F	10th St		Termini	0		Chestnut Ave S	0	219	8640
5	2021	05231	5 (2019)	70	1983	40	F	10th St		Chestnut Ave S	0		Broadway St S	0	317	8025
4	2021	05231	4 (2019)	75	1952	30	F	10th St		Broadway St S	0		State St	0	317	8031
5	2021	05231	5 (2019)	75	1950	30	F	11th Ave		Termini	0		Clinton St	0	264	7446
5	2021	05231	5 (2019)	75	1950	30	F	11th Ave		Clinton St	0		W Mason St / STH 32 / STH 54	0	317	7481
5	2021	05231	5 (2019)	70	1979	36	F	11th Ave		W Mason St / STH 32 / STH 54	0		3rd St	0	317	8304
5	2021	05231	6 (2019)	70	2005	30	F	11th Ave		3rd St	0		5th St	0	634	8455
5	2021	05231	5 (2019)	75	1979	36	F	11th Ave		Hickory Hill Dr	422		7th St	0	423	8461
6	2021	05231	7 (2019)	70	2006	30	F	11th Ave		7th St	0		8th St	0	475	7829

New Rating		County - Municipal Code	Current Pavement Rating and Year	Surface			Units (F = Feet/ M = Miles)	On Route	At Route			Toward Route			Section Length	Local ID (Optional Field)
Pavement Rating	Rating Year			Type	Year	Width		Name (Includes prefix, name, type, suffix and extention)	At Municipal Location	Name (Includes prefix, name, type, suffix and extention)	At Offset	Toward Municipal Location	Name (Includes prefix, name, type, suffix and extention)	Toward Offset (Optional Field)		
6	2021	05231	7 (2019)	70	2006	30	F	11th Ave		8th St	0		9th St	0	528	7887
5	2021	05231	5 (2019)	75	1951	30	F	11th Ave		9th St	0		Roscoe St	0	317	7921
4	2021	05231	4 (2019)	75	1951	30	F	11th Ave		Roscoe St	0		Langlade Ave	0	317	7950
6	2021	05231	6 (2019)	65	1997	36	F	11th Ave		Langlade Ave	0		Biemeret St	0	528	7983
6	2021	05231	7 (2019)	70	1997	36	F	11th Ave		Biemeret St	0		Waverly Pl	0	422	8008
7	2021	05231	7 (2019)	70	1997	34	F	11th Ave		Waverly Pl	0		Liberty St	0	370	8027
7	2021	05231	7 (2019)	70	2011	34	F	11th Ave		Liberty St	0		Victory Blvd	0	686	8058
7	2021	05231	7 (2019)	70	2011	34	F	11th Ave		Victory Blvd	0		CTH VK / Lombardi Ave	0	686	8074
4	2021	05231	4 (2019)	75	1989	36	F	12th Ave		Shawano Ave / STH 29	0		Christiana St	0	317	7222
4	2021	05231	4 (2019)	75	1989	36	F	12th Ave		Christiana St	0		Howard St	0	264	7253
4	2021	05231	5 (2019)	75	1989	36	F	12th Ave		Howard St	0		School Pl	0	475	7300
5	2021	05231	5 (2019)	75	1989	36	F	12th Ave		School Pl	0		Clinton St	0	1214	7426
5	2021	05231	5 (2019)	75	1989	36	F	12th Ave		Clinton St	0		W Mason St / STH 32 / STH 54	0	317	7465
7	2021	05231	7 (2019)	75	1990	40	F	12th Ave		W Mason St / STH 32 / STH 54	0		3rd St	0	317	7516
7	2021	05231	7 (2019)	75	1990	40	F	12th Ave		3rd St	0		5th St	0	634	7606
7	2021	05231	7 (2019)	75	1990	40	F	12th Ave		5th St	0		Hickory Hill Dr	0	792	7705
7	2021	05231	7 (2019)	75	1990	40	F	12th Ave		Hickory Hill Dr	0		7th St	0	370	8666
7	2021	05231	7 (2019)	75	1990	40	F	12th Ave		7th St	0		9th St	0	1003	8667
7	2021	05231	7 (2019)	75	1996	40	F	12th Ave		9th St	0		Roscoe St	0	264	7896
7	2021	05231	7 (2019)	75	1996	40	F	12th Ave		Roscoe St	0		Langlade Ave	0	317	7927
5	2021	05231	5 (2019)	75	1956	34	F	12th Ave		Langlade Ave	0		Biemeret St	0	528	7971
5	2021	05231	5 (2019)	75	1956	34	F	12th Ave		Biemeret St	0		Waverly Pl	0	422	7996
5	2021	05231	5 (2019)	75	1956	34	F	12th Ave		Waverly Pl	0		Liberty St	0	370	8014
5	2021	05231	5 (2019)	75	1956	34	F	12th Ave		Liberty St	0		Victory Blvd	0	634	8054
5	2021	05231	5 (2019)	75	1956	34	F	12th Ave		Victory Blvd	0		Redley Ct	0	370	8063
5	2021	05231	1 (2019)	75	1956	34	F	12th Ave		Redley Ct	0		CTH VK / Lombardi Ave	0	317	41197
3	2021	05231	3 (2019)	70	1977	28	F	13th Ave		Howard St	0		Denis Pl	0	158	7257
4	2021	05231	4 (2019)	70	1977	28	F	13th Ave		Denis Pl	0		School Pl	0	264	7288
3	2021	05231	3 (2019)	70	1977	28	F	13th Ave		School Pl	0		Clinton St	0	1267	7406
3	2021	05231	3 (2019)	70	1977	28	F	13th Ave		Clinton St	0		W Mason St / STH 32 / STH 54	0	317	7448
4	2021	05231	4 (2019)	70	1978	30	F	13th Ave		W Mason St / STH 32 / STH 54	0		3rd St	0	317	7486
3	2021	05231	4 (2019)	70	1978	30	F	13th Ave		3rd St	0		5th St	0	686	7587
3	2021	05231	4 (2019)	70	1978	30	F	13th Ave		5th St	0		Hickory Hill Dr	0	739	7691
3	2021	05231	3 (2019)	70	1978	30	F	13th Ave		Hickory Hill Dr	0		9th St	0	1373	7843
3	2021	05231	3 (2019)	70	1978	34	F	13th Ave		9th St	0		Roscoe St	0	317	7878

NOTE: If Previous Pavement Rating and Year column blank, previous submitted rating incompatible with surface type OR no rating data available.

New Rating		County - Municipal Code	Current Pavement Rating and Year	Surface			Units (F = Feet/ M = Miles)	On Route	At Route			Toward Route			Section Length	Local ID (Optional Field)
Pavement Rating	Rating Year			Type	Year	Width		Name (Includes prefix, name, type, suffix and extention)	At Municipal Location	Name (Includes prefix, name, type, suffix and extention)	At Offset	Toward Municipal Location	Name (Includes prefix, name, type, suffix and extention)	Toward Offset (Optional Field)		
3	2021	05231	3 (2019)	70	1978	34	F	13th Ave		Roscoe St	0		Langlade Ave	0	317	7908
4	2021	05231	4 (2019)	70	1978	34	F	13th Ave		Langlade Ave	0		Biemeret St	0	528	7958
4	2021	05231	4 (2019)	70	1978	34	F	13th Ave		Biemeret St	0		Waverly Pl	0	422	7987
3	2021	05231	3 (2019)	70	1978	34	F	13th Ave		Waverly Pl	0		Liberty St	0	370	8006
4	2021	05231	4 (2019)	70	1978	34	F	13th Ave		Liberty St	0		Victory Blvd	0	686	8044
5	2021	05231	6 (2019)	70	1998	30	F	14th Ave		School Pl	0		Western Ave	0	422	7317
4	2021	05231	5 (2019)	70	1998	30	F	14th Ave		Western Ave	0		Clinton St	0	792	7390
4	2021	05231	5 (2019)	70	1998	30	F	14th Ave		Clinton St	0		W Mason St / STH 32 / STH 54	0	317	7428
3	2021	05231	3 (2019)	70	1976	36	F	14th Ave		W Mason St / STH 32 / STH 54	0		3rd St	0	317	7467
4	2021	05231	4 (2019)	70	1976	36	F	14th Ave		3rd St	0		5th St	0	634	7569
4	2021	05231	4 (2019)	70	1979	36	F	14th Ave		5th St	158		St Paul St	0	106	8460
4	2021	05231	4 (2019)	70	1989	34	F	14th Ave		St Paul St	0		Hickory Hill Dr	0	634	7641
7	2021	05231	7 (2019)	70	2002	30	F	14th Ave		Hickory Hill Dr	0		8th St	0	792	7779
7	2021	05231	7 (2019)	70	2002	30	F	14th Ave		8th St	0		9th St	0	581	7826
3	2021	05231	3 (2019)	70	1997	36	F	14th Ave		9th St	0		Roscoe St	0	317	7878
7	2021	05231	7 (2019)	70	1997	36	F	14th Ave		Roscoe St	0		Langlade Ave	0	317	7892
7	2021	05231	7 (2019)	70	1997	36	F	14th Ave		Langlade Ave	0		Biemeret St	0	528	7939
7	2021	05231	7 (2019)	70	1997	36	F	14th Ave		Biemeret St	0		Waverly Pl	0	422	7976
6	2021	05231	6 (2019)	70	1997	36	F	14th Ave		Waverly Pl	0		Liberty St	0	370	7998
5	2021	05231	5 (2019)	70	1987	36	F	14th Ave		Liberty St	0		Victory Blvd	0	686	8032
5	2021	05231	1 (2019)	70	1987	36	F	14th Ave		Victory Blvd	0		CTH VK / Lombardi Ave	0	686	41199
4	2021	05231	5 (2019)	70	1996	30	F	15th Ave		School Pl	0		Western Ave	0	422	7292
4	2021	05231	5 (2019)	70	2002	30	F	15th Ave		Western Ave	0		Lake St	0	370	7329
5	2021	05231	5 (2019)	70	2002	30	F	15th Ave		Lake St	0		Clinton St	0	369	8496
4	2021	05231	4 (2019)	70	1976	30	F	15th Ave		Clinton St	0		W Mason St / STH 32 / STH 54	0	317	7408
4	2021	05231	5 (2019)	70	1996	30	F	15th Ave		W Mason St / STH 32 / STH 54	0		St Paul St	0	1056	7557
4	2021	05231	4 (2019)	70	1999	30	F	16th Ave		Lake St	0		Clinton St	0	370	7362
4	2021	05231	4 (2019)	70	1999	30	F	16th Ave		Clinton St	0		W Mason St / STH 32 / STH 54	0	317	7395
8	2021	05231	8 (2019)	70	2007	30	F	Abigail Ct		Whittier Dr	0		Termini	0	158	15239
6	2021	05231	7 (2019)	70	2010	36	F	Abrams St		Crossover USH 141 / STH 29	0		Crooks St	0	528	10021
4	2021	05231	4 (2019)	70	1993	36	F	Abrams St		Crooks St	0		E Mason St	0	1637	10206
5	2021	05231	5 (2019)	75	1968	44	F	Abrams St		E Mason St	0		Edison St	0	551	10251
6	2021	05231	6 (2019)	70	1993	44	F	Abrams St		E Mason St	551		Edison St	0	30	10285
6	2021	05231	6 (2019)	70	1993	44	F	Abrams St		Edison St	0		Amy St	0	264	10285
5	2021	05231	6 (2019)	70	2002	36	F	Abrams St		Amy St	0		Loretta Ln	0	317	10320

New Rating		County - Municipal Code	Current Pavement Rating and Year	Surface			Units (F = Feet/ M = Miles)	On Route	At Route			Toward Route			Section Length	Local ID (Optional Field)
Pavement Rating	Rating Year			Type	Year	Width		Name (Includes prefix, name, type, suffix and extention)	At Municipal Location	Name (Includes prefix, name, type, suffix and extention)	At Offset	Toward Municipal Location	Name (Includes prefix, name, type, suffix and extention)	Toward Offset (Optional Field)		
4	2021	05231	5 (2019)	70	2002	36	F	Abrams St		Loretta Ln	0		Cypress Ln	0	317	10351
5	2021	05231	5 (2019)	70	2002	36	F	Abrams St		Cypress Ln	0		Lilac Ln	0	370	10407
5	2021	05231	6 (2019)	70	2002	36	F	Abrams St		Lilac Ln	0		Juniper Dr	0	317	10430
4	2021	05231	5 (2019)	70	2002	36	F	Abrams St		Juniper Dr	0		Fiesta Ln	0	317	10464
4	2021	05231	5 (2019)	70	2002	36	F	Abrams St		Fiesta Ln	0		Debra Ln	0	211	10481
4	2021	05231	4 (2019)	70	1968	36	F	Abrams St		Debra Ln	0		Termini	0	146	10658
8	2021	05231	8 (2019)	75	1995	44	F	Acme St		STH 54 / STH 57 / University Ave	0		Termini	0	317	9009
4	2021	05231	4 (2019)	70	1989	36	F	Acorn Dr		Shamrock Ln	211		Red Oak Dr	0	317	8553
4	2021	05231	4 (2019)	70	1989	36	F	Acorn Dr		Red Oak Dr	0		West Point Ter	0	317	7368
4	2021	05231	4 (2019)	70	1989	36	F	Acorn Dr		West Point Ter	0		9th St	0	264	8253
4	2021	05231	4 (2019)	70	1976	36	F	Acorn Way		Shamrock Ln	0		White Oak Ter	0	370	8290
6	2021	05231	6 (2019)	75	1982	44	F	Adams St N		Adams St S / STH 29 / Walnut St	0		Cherry St	0	422	20179
6	2021	05231	6 (2019)	75	1982	44	F	Adams St N		Cherry St	0		Pine St	0	422	9625
6	2021	05231	6 (2019)	75	1978	44	F	Adams St N		Pine St	0		Northland Ave	0	211	9629
9	2021	05231	9 (2019)	75	2015	30	F	Adams St N		Crossover USH 141	0		Elm St	0	370	9637
6	2021	05231	6 (2019)	75	1982	36	F	Adams St S		Porlier St	211		Lawe St	0	581	10956
6	2021	05231	6 (2019)	75	1982	36	F	Adams St S		Lawe St	0		Cass St	0	528	9438
6	2021	05231	6 (2019)	75	1982	40	F	Adams St S		Cass St	0		Mason St Access Rd E	0	528	9456
6	2021	05231	1 (2019)	75	1982	40	F	Adams St S		Mason St Access Rd E	0		Jefferson Way	0	53	10909
6	2021	05231	1 (2019)	75	1982	46	F	Adams St S		Mason St Access Rd E	53		Jefferson Way	0	53	10951
6	2021	05231	6 (2019)	75	1947	46	F	Adams St S		Jefferson Way	0		Washington St S	0	106	10950
4	2021	05231	4 (2019)	75	1947	46	F	Adams St S		Washington St S	0		Chicago St	0	317	9665
5	2021	05231	5 (2019)	75	1947	46	F	Adams St S		Chicago St	0		Crooks St	0	581	9507
5	2021	05231	5 (2019)	75	1947	46	F	Adams St S		Crooks St	0		Stuart St	0	528	9532
5	2021	05231	5 (2019)	75	1947	46	F	Adams St S		Stuart St	0		Doty St	0	422	9562
9	2021	05231	9 (2019)	75	2007	38	F	Adams St S		Doty St	0		Adams St N / STH 29 / Walnut St	0	475	9583
6	2021	05231	7 (2019)	70	2002	36	F	Adler Way		Westplain Dr	0		Manchester Dr	0	422	8519
7	2021	05231	8 (2019)	70	1979	36	F	Admiral Ct		Fisk St S	0		Termini	0	422	8194
7	2021	05231	7 (2019)	75	1986	40	F	Admiral Flatley Ct		Crooks St / Washington St S	0		Termini	0	158	9545
7	2021	05231	7 (2019)	70	2005	18	F	Alabama Ave		East Shore Dr (2)	0		Lakeside Pl	0	158	9175
4	2021	05231	4 (2019)	70	1986	36	F	Albert Dr		Laverne Dr	0		Forest Hill Dr	0	211	9816
4	2021	05231	4 (2019)	70	1986	36	F	Albert Dr		Forest Hill Dr	0		Marvin Ln	0	422	9809
3	2021	05231	3 (2019)	70	1967	36	F	Albert Dr		Marvin Ln	0		Cornelius Dr	0	950	9814
8	2021	05231	8 (2019)	70	2009	36	F	Aldine Ct		Watercrest Dr	0		Termini	0	390	21552
6	2021	05231	6 (2019)	75	1984	40	F	Alexander St		Broadway St N	0		Warren St	0	370	8686

NOTE: If Previous Pavement Rating and Year column blank, previous submitted rating incompatible with surface type OR no rating data available.

New Rating		County - Municipal Code	Current Pavement Rating and Year	Surface			Units (F = Feet/ M = Miles)	On Route	At Route			Toward Route			Section Length	Local ID (Optional Field)
Pavement Rating	Rating Year			Type	Year	Width		Name (Includes prefix, name, type, suffix and extention)	At Municipal Location	Name (Includes prefix, name, type, suffix and extention)	At Offset	Toward Municipal Location	Name (Includes prefix, name, type, suffix and extention)	Toward Offset (Optional Field)		
5	2021	05231	5 (2019)	75	1984	40	F	Alexander St		Warren St	0		McDonald St	0	211	8687
6	2021	05231	6 (2019)	75	1962	44	F	Alfran St		Crossover STH 29 / Shawano Ave	0		Leo St	0	423	8529
8	2021	05231	8 (2019)	70	2009	27	F	Allard Ave		Dousman St	0		Hubbard St	0	475	7155
8	2021	05231	8 (2019)	70	2009	27	F	Allard Ave		Hubbard St	0		Reed St	0	158	7171
8	2021	05231	8 (2019)	70	2009	27	F	Allard Ave		Reed St	0		Camm Pl	0	158	8482
8	2021	05231	8 (2019)	70	2009	27	F	Allard Ave		Camm Pl	0		Shawano Ave / STH 29	0	264	8483
7	2021	05231	8 (2019)	70	2014	36	F	Allen Ave		Deckner Ave	0		Leslie Dr	0	422	9891
7	2021	05231	8 (2019)	70	2014	36	F	Allen Ave		Leslie Dr	0		Termini	0	475	9933
8	2021	05231	8 (2019)	75	1988	40	F	Alma St		Mather St	0		James St	0	370	7062
6	2021	05231	6 (2019)	75	1978	44	F	Alpine Dr		Deckner Ave	0		Cliffview Dr	0	1056	9907
5	2021	05231	5 (2019)	75	1978	44	F	Alpine Dr		Cliffview Dr	0		Canyon Bluff Rd	0	422	9986
5	2021	05231	5 (2019)	75	1978	44	F	Alpine Dr		Canyon Bluff Rd	0		Old Coach Rd	0	950	10112
5	2021	05231	5 (2019)	75	1978	44	F	Alpine Dr		Old Coach Rd	0		Newberry Ave	0	370	10160
5	2021	05231	5 (2019)	75	1978	44	F	Alpine Dr		Newberry Ave	0		Malcore Dr	0	1320	10294
4	2021	05231	4 (2019)	75	1972	44	F	Alpine Dr		Malcore Dr	0		Sherry Ln	0	686	10364
5	2021	05231	5 (2019)	75	1972	44	F	Alpine Dr		Sherry Ln	0		Finger Rd	0	475	10439
3	2021	05231	3 (2019)	70	1991	40	F	Alpine Dr		Finger Rd	0		E Mason St	0	317	10469
4	2021	05231	4 (2019)	70	1984	40	F	Alpine Dr		E Mason St	0		Wildflower Row	0	370	10488
4	2021	05231	4 (2019)	70	1984	40	F	Alpine Dr		Wildflower Row	0		Englewood Rd	0	317	10504
3	2021	05231	3 (2019)	70	1984	40	F	Alpine Dr		Englewood Rd	0		Hilly Haven Rd	0	370	20063
4	2021	05231	4 (2019)	70	2004	36	F	Alpine Dr		Hilly Haven Rd	0		Courtney St	0	317	20064
4	2021	05231	4 (2019)	70	1984	40	F	Alpine Dr		Courtney St	0		Vicki Ln	0	686	10578
4	2021	05231	4 (2019)	70	1984	40	F	Alpine Dr		Vicki Ln	0		Van Beek Rd	0	317	10597
6	2021	05231	6 (2019)	70	1996	36	F	Alpine Dr		Van Beek Rd	0		Gail Dr	0	686	10607
7	2021	05231	7 (2019)	70	1996	36	F	Alpine Dr		Gail Dr	0		Frost Ct	0	158	10613
7	2021	05231	7 (2019)	70	1996	36	F	Alpine Dr		Frost Ct	0		Termini	0	211	10621
7	2021	05231	7 (2019)	70	2007	36	F	Alpine Dr		Willow Creek Pkwy	0		Teresa Dr	0	686	13490
7	2021	05231	7 (2019)	70	2007	36	F	Alpine Dr		Willow Creek Pkwy	686		Teresa Dr	0	158	13490
7	2021	05231	7 (2019)	70	2007	36	F	Alpine Dr		Teresa Dr	0		Greenbrier Rd	0	317	13489
4	2021	05231	4 (2019)	70	1994	32	F	Alrose St		STH 54 / STH 57 / University Ave	0		Termini	0	634	9006
3	2021	05231	3 (2019)	70	1987	36	F	Alvina St		Shawano Ave / STH 29	0		Minor Ct	0	845	8679
4	2021	05231	4 (2019)	70	1980	36	F	Amberly Trl		Van Beek Rd	0		Woodruff Ct	0	317	10596
4	2021	05231	5 (2019)	70	1980	36	F	Amberly Trl		Woodruff Ct	0		Hillsborough Ct	0	317	10581
4	2021	05231	5 (2019)	70	1980	36	F	Amberly Trl		Hillsborough Ct	0		Woodstock Ct	0	370	10567
4	2021	05231	5 (2019)	70	1980	36	F	Amberly Trl		Woodstock Ct	0		Brookhaven Ct	0	317	10539

NOTE: If Previous Pavement Rating and Year column blank, previous submitted rating incompatible with surface type OR no rating data available.

New Rating		County - Municipal Code	Current Pavement Rating and Year	Surface			Units (F = Feet/ M = Miles)	On Route	At Route			Toward Route			Section Length	Local ID (Optional Field)
Pavement Rating	Rating Year			Type	Year	Width		Name (Includes prefix, name, type, suffix and extention)	At Municipal Location	Name (Includes prefix, name, type, suffix and extention)	At Offset	Toward Municipal Location	Name (Includes prefix, name, type, suffix and extention)	Toward Offset (Optional Field)		
4	2021	05231	4 (2019)	70	1980	36	F	Amberly Trl		Brookhaven Ct	0		Englewood Rd	0	370	10523
4	2021	05231	4 (2019)	70	1980	36	F	Amberly Trl		Englewood Rd	0		Daniel Ct / Termini	0	370	10721
10	2021	05231	4 (2019)	70	2020	36	F	Amy St		John St	0		Bellevue St	0	739	10203
6	2021	05231	6 (2019)	65	1993	36	F	Amy St		Bellevue St	0		Heyrman St	0	528	10237
5	2021	05231	5 (2019)	70	1993	36	F	Amy St		Heyrman St	0		Irene St	0	475	10250
7	2021	05231	7 (2019)	70	1993	36	F	Amy St		Irene St	0		Luke Ln	0	264	10260
6	2021	05231	6 (2019)	70	1993	36	F	Amy St		Luke Ln	0		Victoria St	0	158	10264
5	2021	05231	5 (2019)	75	1984	36	F	Amy St		Victoria St	0		Gerard Dr	0	158	10273
4	2021	05231	4 (2019)	70	1984	36	F	Amy St		Gerard Dr	0		Abrams St	0	264	10286
3	2021	05231	3 (2019)	70	1968	40	F	Amy St		Abrams St	0		Schwartz St	0	370	10306
3	2021	05231	3 (2019)	70	1968	40	F	Amy St		Schwartz St	0		Schoen St	0	898	10353
5	2021	05231	5 (2019)	70	1989	36	F	Angeline Ct		La Count Rd	0		Termini	0	317	7129
7	2021	05231	7 (2019)	70	2004	24	F	Angie Ave		Chip St	1531		Bay Beach Rd	0	1901	9168
4	2021	05231	4 (2019)	70	1976	36	F	Ann Ln		CTH VK / Hazelwood Ln	0		Cherrywood Ln	0	370	7786
4	2021	05231	4 (2019)	70	1976	36	F	Ann Ln		Cherrywood Ln	0		Parkwood Dr	0	165	7786
4	2021	05231	4 (2019)	70	1976	36	F	Ann Ln		Cherrywood Ln	165		Parkwood Dr	0	257	8359
6	2021	05231	6 (2019)	70	1992	36	F	Antelope Trl		Termini	0		Antler Trl	0	634	8132
6	2021	05231	6 (2019)	70	1991	36	F	Antelope Trl		Antler Trl	0		Doe Trl	0	528	8139
6	2021	05231	6 (2019)	70	1991	36	F	Antelope Trl		Doe Trl	0		Termini	0	106	6898
5	2021	05231	5 (2019)	75	1979	36	F	Antler Trl		Country Club Rd	0		Thornapple Dr	0	370	6814
5	2021	05231	5 (2019)	75	1991	36	F	Antler Trl		Thornapple Dr	0		Chickadee Ln W	0	317	8135
4	2021	05231	4 (2019)	70	1991	36	F	Antler Trl		Chickadee Ln W	0		Antelope Trl	0	370	8138
5	2021	05231	5 (2019)	70	1991	36	F	Antler Trl		Antelope Trl	0		Termini	0	370	8140
7	2021	05231	7 (2019)	70	2000	18	F	Antoinette St		Shawano Ave / STH 29	0		Blesch Pl	0	317	7244
7	2021	05231	7 (2019)	70	2000	18	F	Antoinette St		Blesch Pl	0		Hubbard St	0	264	7213
6	2021	05231	6 (2019)	70	1994	36	F	Aphrodite Rd		Pecan St	0		Soman Ct	0	264	10624
5	2021	05231	6 (2019)	70	1994	36	F	Aphrodite Rd		Soman Ct	0		Radinz Rd	0	422	10617
5	2021	05231	5 (2019)	70	1994	36	F	Aphrodite Rd		Radinz Rd	0		Van Beek Rd	0	422	10604
6	2021	05231	6 (2019)	75	1978	36	F	Aphrodite Rd		Van Beek Rd	0		Vicki Ln	0	317	10592
5	2021	05231	5 (2019)	75	1978	36	F	Aphrodite Rd		Vicki Ln	0		Mary Jo Ct / Mary Jo Dr	0	370	10576
5	2021	05231	5 (2019)	75	1978	36	F	Aphrodite Rd		Mary Jo Ct / Mary Jo Dr	0		Hilly Haven Rd	0	264	10563
5	2021	05231	5 (2019)	75	1978	36	F	Aphrodite Rd		Hilly Haven Rd	0		Heather Rd	0	317	10542
6	2021	05231	6 (2019)	75	1979	36	F	Aphrodite Rd		Heather Rd	0		Carmel Ln	0	317	10526
5	2021	05231	5 (2019)	75	1979	36	F	Aphrodite Rd		Carmel Ln	0		Wildflower Row	0	317	10513
6	2021	05231	6 (2019)	75	1979	36	F	Aphrodite Rd		Wildflower Row	0		Sun Ter	0	317	10711

NOTE: If Previous Pavement Rating and Year column blank, previous submitted rating incompatible with surface type OR no rating data available.

New Rating		County - Municipal Code	Current Pavement Rating and Year	Surface			Units (F = Feet/ M = Miles)	On Route	At Route			Toward Route			Section Length	Local ID (Optional Field)
Pavement Rating	Rating Year			Type	Year	Width		Name (Includes prefix, name, type, suffix and extention)	At Municipal Location	Name (Includes prefix, name, type, suffix and extention)	At Offset	Toward Municipal Location	Name (Includes prefix, name, type, suffix and extention)	Toward Offset (Optional Field)		
7	2021	05231	8 (2019)	70	2009	36	F	Appian Way		Cliffview Dr	0		Deckner Ave	0	1531	9896
10	2021	05231	3 (2019)	70	2020	36	F	Appletree Ct		Deckner Ave	0		Vagabond St	0	370	9138
10	2021	05231	3 (2019)	70	2020	36	F	Appletree Ct		Vagabond St	0		Termini	0	370	9125
6	2021	05231	6 (2019)	70	1993	36	F	Arabian Dr		Painted Trl	317		Crusade Ln	0	528	8591
8	2021	05231	8 (2019)	70	2008	30	F	Arcadia Bluff Dr		Ballybunion Ln	0		Sussex Rd	0	379	20992
7	2021	05231	7 (2019)	70	2008	30	F	Arcadia Bluff Dr		Sussex Rd	0		Termini	0	209	20993
5	2021	05231	8 (2019)	70	2015	36	F	Argonne Dr		9th St	0		Ranchland Dr	0	317	7371
8	2021	05231	8 (2019)	70	2015	36	F	Argonne Dr		Ranchland Dr	0		Langlade Ave	0	264	7397
9	2021	05231	9 (2019)	70	2015	36	F	Argonne Dr		Langlade Ave	0		Argonne Ct	0	581	7464
9	2021	05231	9 (2019)	70	2015	36	F	Argonne Dr		Argonne Ct	0		Biemeret St	0	528	7542
8	2021	05231	9 (2019)	70	2015	36	F	Argonne Dr		Biemeret St	0		Birchwood Dr	0	264	7589
8	2021	05231	8 (2019)	70	2015	36	F	Argonne Dr		Birchwood Dr	0		Forest Glen Dr	0	317	7624
8	2021	05231	8 (2019)	70	2015	36	F	Argonne Dr		Forest Glen Dr	0		Careful Dr	0	317	7662
8	2021	05231	8 (2019)	70	2015	36	F	Argonne Dr		Careful Dr	0		Kennedy Dr	0	317	7707
8	2021	05231	8 (2019)	70	2015	36	F	Argonne Dr		Kennedy Dr	0		Termini	0	211	7748
1	2021	05231	1 (2019)	35	1976	16	F	Arline Ln		Erie Rd	0		Termini	0	317	10540
3	2021	05231	3 (2019)	65	1979	26	F	Arndt St		Chestnut Ave S	0		Broadway St S	0	317	7525
6	2021	05231	6 (2019)	75	1982	34	F	Arndt St		Broadway St S	0		Pearl St S	0	264	7563
1	2021	05231	1 (2019)	35	1960	18	F	Arndt St		Pearl St S	0		Termini	0	317	7570
7	2021	05231	7 (2019)	70	2009	40	F	Arnold Dr		Biemeret St	0		Birchwood Dr	0	422	7616
7	2021	05231	7 (2019)	70	2009	40	F	Arnold Dr		Birchwood Dr	0		Forest Glen Dr	0	370	7664
7	2021	05231	8 (2019)	70	2009	40	F	Arnold Dr		Forest Glen Dr	0		Careful Dr	0	370	7733
7	2021	05231	8 (2019)	70	2009	40	F	Arnold Dr		Careful Dr	0		Kennedy Dr	0	158	8611
7	2021	05231	7 (2019)	70	1996	36	F	Artesian Way		Burgandy Ct	0		Thyme Pl	0	422	10702
4	2021	05231	4 (2019)	70	1982	36	F	Asbury Cir		Bluebird Ln	0		Termini	0	370	8149
6	2021	05231	7 (2019)	70	1981	36	F	Ashland Ave N		Termini	0		Augusta St	0	422	6863
5	2021	05231	5 (2019)	70	1981	36	F	Ashland Ave N		Augusta St	0		Garden St	0	158	6888
6	2021	05231	6 (2019)	70	1981	36	F	Ashland Ave N		Garden St	0		Phoebe St	0	211	6910
3	2021	05231	3 (2019)	70	1980	30	F	Ashland Ave N		Phoebe St	0		James St	0	422	6948
4	2021	05231	4 (2019)	70	1980	30	F	Ashland Ave N		James St	0		Mather St / USH 141	0	370	6981
6	2021	05231	6 (2019)	75	1970	48	F	Ashland Ave N		Mather St / USH 141	0		Bond St	0	422	7015
6	2021	05231	6 (2019)	75	1970	48	F	Ashland Ave N		Bond St	0		Elmore St	0	422	7081
6	2021	05231	6 (2019)	75	1970	48	F	Ashland Ave N		Elmore St	0		Kellogg St	0	475	7117
6	2021	05231	6 (2019)	75	1970	48	F	Ashland Ave N		Kellogg St	0		Dousman St	0	686	8207
5	2021	05231	5 (2019)	75	1970	50	F	Ashland Ave N		Dousman St	0		Hubbard St	0	475	7228

New Rating		County - Municipal Code	Current Pavement Rating and Year	Surface			Units (F = Feet/ M = Miles)	On Route	At Route			Toward Route			Section Length	Local ID (Optional Field)
Pavement Rating	Rating Year			Type	Year	Width		Name (Includes prefix, name, type, suffix and extention)	At Municipal Location	Name (Includes prefix, name, type, suffix and extention)	At Offset	Toward Municipal Location	Name (Includes prefix, name, type, suffix and extention)	Toward Offset (Optional Field)		
5	2021	05231	5 (2019)	75	1970	50	F	Ashland Ave N		Hubbard St	0		Ashland Ave S (1) / STH 29 / Wal	0	739	7308
5	2021	05231	5 (2019)	75	1970	50	F	Ashland Ave S (1)		Connector STH 54 to STH 32	0		Clinton St	0	158	7635
5	2021	05231	5 (2019)	70	2007	36	F	Ashland Ave S (1)		Clinton St	0		Seymour Ct	0	602	20576
4	2021	05231	4 (2019)	75	1970	50	F	Ashland Ave S (1)		Seymour Ct	0		School Pl	0	612	20575
5	2021	05231	5 (2019)	75	1970	50	F	Ashland Ave S (1)		School Pl	0		Howard St	0	475	7394
5	2021	05231	5 (2019)	75	1970	50	F	Ashland Ave S (1)		Howard St	0		Ashland Ave N / STH 29 / Walnut	0	422	7353
6	2021	05231	6 (2019)	70	2001	26	F	Ashland Ave S Frontage Rd W		Liberty St	0		Victory Blvd	0	686	8068
6	2021	05231	7 (2019)	70	2001	26	F	Ashland Ave S Frontage Rd W		Victory Blvd	0		Termini	0	317	38887
4	2021	05231	4 (2019)	65	1986	36	F	Aspen Ln		Burns Ave	0		Burns Ave	0	1848	8150
5	2021	05231	5 (2019)	75	1979	36	F	Athens Dr		Heather Rd	0		Carmel Ln	0	475	10534
7	2021	05231	7 (2019)	75	2012	60	F	Atkinson Dr		USH 141	0		Connector Atkinson Drive to USH	0	211	6703
7	2021	05231	7 (2019)	75	2012	60	F	Atkinson Dr		Connector Atkinson Drive to USH	0		Ramp Atkinson Dr to IH 43 (2) / R	0	229	6703
7	2021	05231	7 (2019)	75	1979	56	F	Atkinson Dr		Connector Atkinson Drive to USH	229		Ramp Atkinson Dr to IH 43 (2) / R	0	1470	6703
7	2021	05231	7 (2019)	75	1979	56	F	Atkinson Dr		Ramp Atkinson Dr to IH 43 (2) / R	0		Connector Atkinson Dr to IH 43 (2)	0	167	6703
7	2021	05231	7 (2019)	75	1979	56	F	Atkinson Dr		Connector Atkinson Dr to IH 43 (2)	0		Ramp IH 43 to Atkinson Dr (1)	0	1358	6703
7	2021	05231	7 (2019)	75	1979	56	F	Atkinson Dr		Ramp IH 43 to Atkinson Dr (1)	0		Connector IH 43 to Atkinson Dr (1)	0	173	6703
7	2021	05231	7 (2019)	75	1979	56	F	Atkinson Dr		Connector IH 43 to Atkinson Dr (1)	0		Connector Atkinson Dr to IH 43 (1)	0	106	6703
6	2021	05231	6 (2019)	75	1979	56	F	Atkinson Dr		Connector Atkinson Dr to IH 43 (1)	0		Ramp Atkinson Dr to IH 43 (1)	0	111	6549
6	2021	05231	6 (2019)	75	1979	56	F	Atkinson Dr		Ramp Atkinson Dr to IH 43 (1)	0		Hurlbut St	0	206	6549
8	2021	05231	8 (2019)	70	2014	26	F	Atkinson Dr		Hurlbut St	0		Termini	0	1162	6545
5	2021	05231	5 (2019)	75	1971	44	F	August St		Schoen St	0		Jaster St	0	264	10322
5	2021	05231	5 (2019)	75	1971	44	F	August St		Jaster St	0		Lime Kiln Rd	0	528	10344
4	2021	05231	4 (2019)	75	1971	44	F	August St		Lime Kiln Rd	0		Diane St	0	634	10380
5	2021	05231	5 (2019)	75	1971	44	F	August St		Diane St	0		Ricky Dr	0	317	10411
5	2021	05231	5 (2019)	75	1971	44	F	August St		Ricky Dr	0		Bader St	0	317	10420
5	2021	05231	5 (2019)	75	1989	36	F	Augusta St		Broadway St N	0		Chestnut Ave N	0	317	6927
5	2021	05231	6 (2019)	75	1989	36	F	Augusta St		Chestnut Ave N	0		Maple Ave N	0	370	6909
5	2021	05231	6 (2019)	75	1989	36	F	Augusta St		Maple Ave N	0		Ashland Ave N	0	370	6887
7	2021	05231	7 (2019)	75	1989	36	F	Augusta St		Ashland Ave N	0		Harrison St	0	423	8413
1	2021	05231	1 (2019)	40	1953	26	F	Augusta St		Termini	0		Lincoln St	0	264	8657
4	2021	05231	4 (2019)	70	1979	36	F	Aurora Dr		Sherry Ln	0		Delwood Dr	0	634	10373
5	2021	05231	5 (2019)	75	1976	44	F	Auto Plaza Dr		Auto Plaza Way	1056		Brosig St / Manitowoc Rd	0	1478	10667
6	2021	05231	6 (2019)	75	1976	44	F	Auto Plaza Way		Main St Frontage Rd W	0		Crossover USH 141 / STH 29	0	158	10675
5	2021	05231	5 (2019)	75	1976	44	F	Auto Plaza Way		Crossover USH 141 / STH 29	0		Main St Frontage Rd E	0	106	10519
4	2021	05231	4 (2019)	75	1996	44	F	Auto Plaza Way		Main St Frontage Rd E	0		Auto Plaza Dr	0	1056	10668

NOTE: If Previous Pavement Rating and Year column blank, previous submitted rating incompatible with surface type OR no rating data available.

New Rating		County - Municipal Code	Current Pavement Rating and Year	Surface			Units (F = Feet/ M = Miles)	On Route	At Route			Toward Route			Section Length	Local ID (Optional Field)
Pavement Rating	Rating Year			Type	Year	Width		Name (Includes prefix, name, type, suffix and extention)	At Municipal Location	Name (Includes prefix, name, type, suffix and extention)	At Offset	Toward Municipal Location	Name (Includes prefix, name, type, suffix and extention)	Toward Offset (Optional Field)		
8	2021	05231	8 (2019)	70	2007	44	F	Avalanche Ln		Welland Ave	0		Terrace Lake Ct / Terrace Lake Ln	0	317	15179
8	2021	05231	8 (2019)	70	2007	36	F	Avalanche Ln		Terrace Lake Ct / Terrace Lake Ln	0		Meadow Wind Dr	0	158	15182
8	2021	05231	8 (2019)	70	2007	36	F	Avalanche Ln		Terrace Lake Ct / Terrace Lake Ln	158		Meadow Wind Dr	0	158	15182
5	2021	05231	5 (2019)	70	2000	36	F	Avon Ct		Sunrise Ct	0		Termini	0	317	10323
8	2021	05231	8 (2019)	75	1997	42	F	Bader St		Bader St N / Deckner Ave	0		Melon Ave	0	686	9908
7	2021	05231	8 (2019)	75	1997	42	F	Bader St		Melon Ave	0		Newberry Ave	0	634	9956
7	2021	05231	8 (2019)	75	1997	42	F	Bader St		Newberry Ave	0		Oakdale Ave	0	317	10001
7	2021	05231	7 (2019)	75	1997	42	F	Bader St		Oakdale Ave	0		Hillview Dr	0	370	10050
7	2021	05231	7 (2019)	75	1997	42	F	Bader St		Hillview Dr	0		Maryland Ave	0	158	10067
7	2021	05231	7 (2019)	75	1997	42	F	Bader St		Maryland Ave	0		Zeise Ave	0	211	10099
8	2021	05231	8 (2019)	75	1997	42	F	Bader St		Zeise Ave	0		Jamesford Ave	0	317	10136
8	2021	05231	8 (2019)	75	1997	42	F	Bader St		Jamesford Ave	0		Hillside Ln	0	422	10191
7	2021	05231	8 (2019)	75	1997	42	F	Bader St		Hillside Ln	0		Fern Ln	0	950	10276
7	2021	05231	8 (2019)	75	1997	42	F	Bader St		Fern Ln	0		E Mason St	0	792	10356
4	2021	05231	4 (2019)	70	1992	36	F	Bader St		Crossover USH 141 / STH 29	0		August St	0	264	10419
4	2021	05231	4 (2019)	75	1978	40	F	Bader St		August St	0		Vine St	0	739	13770
4	2021	05231	5 (2019)	70	1992	36	F	Bader St		Vine St	0		Richmond St	0	317	10494
5	2021	05231	5 (2019)	70	1992	36	F	Bader St		Richmond St	0		Manitowoc Rd	0	370	10511
7	2021	05231	7 (2019)	70	2011	36	F	Bader St		Manitowoc Rd	0		Imperial Ln	0	422	10530
6	2021	05231	6 (2019)	75	1973	48	F	Bader St N		Danz Ave N	0		Bader St / Deckner Ave	0	898	9134
9	2021	05231	10 (2019)	70	2018	36	F	Badger Ln		Badger St	0		Christiana St	0	475	8506
4	2021	05231	4 (2019)	75	1992	44	F	Badger St		Taylor St S / Badgerland Dr	0		Blithe St / Regan St	0	317	12824
10	2021	05231	10 (2019)	70	2018	36	F	Badger St		Blithe St / Regan St	475		Siegler St	0	1109	8503
8	2021	05231	10 (2019)	70	2018	36	F	Badger St		Siegler St	0		Reserve St	0	370	6802
8	2021	05231	10 (2019)	70	2018	36	F	Badger St		Reserve St	0		Badger Ln	0	422	6819
9	2021	05231	10 (2019)	70	2018	36	F	Badger St		Badger Ln	0		Perkins Ave	0	317	6828
5	2021	05231	5 (2019)	70	1987	36	F	Badger St		Oneida St S	0		Buchanan St S	0	422	7147
7	2021	05231	7 (2019)	70	1973	44	F	Baird Creek Rd		Humboldt Rd	0		Beverly Rd	0	581	8986
2	2021	05231	2 (2019)	70	1994	36	F	Baird Creek Rd		Beverly Rd	0		Moon Valley Dr	0	5386	9880
4	2021	05231	4 (2019)	70	1994	22	F	Baird Creek Rd		Moon Valley Dr	0		Superior Rd	0	476	10810
6	2021	05231	6 (2019)	75	1985	40	F	Baird St N		Perrot St	739		Doblon St	0	370	9156
6	2021	05231	7 (2019)	75	1985	40	F	Baird St N		Doblon St	0		Doblon St	0	106	8780
6	2021	05231	6 (2019)	75	1985	40	F	Baird St N		Doblon St	0		Weise St	0	211	8788
6	2021	05231	6 (2019)	75	1985	40	F	Baird St N		Weise St	0		Weise St	0	158	9170
5	2021	05231	5 (2019)	75	1972	34	F	Baird St N		Weise St	0		Vanderbraak St	0	211	8805

New Rating		County - Municipal Code	Current Pavement Rating and Year	Surface			Units (F = Feet/ M = Miles)	On Route	At Route			Toward Route			Section Length	Local ID (Optional Field)
Pavement Rating	Rating Year			Type	Year	Width			At Municipal Location	Name (Includes prefix, name, type, suffix and extention)	At Offset	Toward Municipal Location	Name (Includes prefix, name, type, suffix and extention)	Toward Offset (Optional Field)		
6	2021	05231	6 (2019)	75	1972	34	F	Baird St N		Vanderbraak St	0		Klaus St	0	370	13113
6	2021	05231	6 (2019)	75	1972	44	F	Baird St N		Klaus St	0		Berner St	0	422	13116
6	2021	05231	6 (2019)	75	1972	34	F	Baird St N		Berner St	0		Reber St	0	370	8844
5	2021	05231	5 (2019)	75	1972	34	F	Baird St N		Reber St	0		Eastman Ave	0	317	8864
3	2021	05231	3 (2019)	70	1973	30	F	Baird St N		Eastman Ave	0		Smith St	0	528	8887
4	2021	05231	4 (2019)	70	1973	30	F	Baird St N		Smith St	0		Day St	0	422	8911
7	2021	05231	7 (2019)	70	2006	30	F	Baird St N		Day St	0		Harvey St	0	422	8932
7	2021	05231	7 (2019)	70	2006	36	F	Baird St N		Harvey St	0		STH 54 / STH 57 / University Ave	0	370	8963
7	2021	05231	7 (2019)	75	1991	40	F	Baird St N		STH 54 / STH 57 / University Ave	0		Elm St	0	370	8993
6	2021	05231	6 (2019)	75	1991	40	F	Baird St N		Elm St	0		Cedar St	0	422	9011
6	2021	05231	6 (2019)	75	1991	40	F	Baird St N		Cedar St	0		Crossover USH 141 / STH 29	0	106	9019
6	2021	05231	6 (2019)	70	2007	36	F	Baird St N		Crossover USH 141 / STH 29	0		St Clair St	0	581	20326
6	2021	05231	6 (2019)	75	1984	44	F	Baird St N		St Clair St	0		Cherry St	0	475	9485
6	2021	05231	6 (2019)	75	1984	44	F	Baird St N		Cherry St	0		Baird St S / Walnut St E	0	370	9466
6	2021	05231	6 (2019)	75	1991	44	F	Baird St S		Baird St N / Walnut St E	0		Doty St	0	528	9448
6	2021	05231	6 (2019)	75	1991	44	F	Baird St S		Doty St	0		Stuart St	0	422	9433
6	2021	05231	6 (2019)	75	1991	44	F	Baird St S		Stuart St	0		Crooks St	0	528	9411
5	2021	05231	5 (2019)	75	1991	44	F	Baird St S		Crooks St	0		Chicago St	0	528	9384
4	2021	05231	4 (2019)	75	1947	48	F	Baird St S		Chicago St	0		E Mason St	0	581	9367
4	2021	05231	4 (2019)	75	1947	45	F	Baird St S		E Mason St	0		Cass St	0	528	9349
4	2021	05231	4 (2019)	75	1947	36	F	Baird St S		Cass St	0		Lawe St	0	528	9328
4	2021	05231	4 (2019)	75	1947	36	F	Baird St S		Lawe St	0		Porlier St	0	528	9309
4	2021	05231	4 (2019)	75	1947	36	F	Baird St S		Porlier St	0		Eliza St (2)	0	528	9294
4	2021	05231	4 (2019)	75	1947	36	F	Baird St S		Eliza St (2)	0		Emilie St	0	581	9285
4	2021	05231	4 (2019)	75	1947	36	F	Baird St S		Emilie St	0		Grignon St	0	528	9275
4	2021	05231	4 (2019)	75	2003	36	F	Baird St S		Grignon St	0		E McCormick St / S Baird St	0	264	12845
7	2021	05231	7 (2019)	70	2008	30	F	Ballybunion Ln		Bay Harbor Dr	0		Arcadia Bluff Dr	0	815	21069
8	2021	05231	8 (2019)	70	2008	30	F	Ballybunion Ln		Arcadia Bluff Dr	0		Glen Oaks Pass	0	209	20996
7	2021	05231	7 (2019)	70	2008	36	F	Barina Creek Dr		Durham Rd	0		Bay Harbor Dr	0	158	9674
7	2021	05231	7 (2019)	70	2008	36	F	Barina Creek Dr		Durham Rd	158		Bay Harbor Dr	0	279	9674
5	2021	05231	5 (2019)	70	2013	30	F	Barker St		Eastman Ave	0		Harold St	0	317	8882
5	2021	05231	5 (2019)	70	2013	30	F	Barker St		Harold St	0		Smith St	0	317	8900
4	2021	05231	4 (2019)	70	1980	30	F	Barker St		Smith St	0		Farlin St	0	317	8921
7	2021	05231	7 (2019)	70	2009	36	F	Barronwood Dr		Watercrest Dr	0		Satellite Ln	0	457	21551
8	2021	05231	8 (2019)	75	2013	40	F	Bart Starr Dr		Mike McCarthy Way / Bart Starr D	262		Tony Canadeo Run	0	407	21915

New Rating		County - Municipal Code	Current Pavement Rating and Year	Surface			Units (F = Feet/ M = Miles)	On Route	At Route			Toward Route			Section Length	Local ID (Optional Field)
Pavement Rating	Rating Year			Type	Year	Width		Name (Includes prefix, name, type, suffix and extention)	At Municipal Location	Name (Includes prefix, name, type, suffix and extention)	At Offset	Toward Municipal Location	Name (Includes prefix, name, type, suffix and extention)	Toward Offset (Optional Field)		
7	2021	05231	1 (2019)	75	1978	40	F	Bart Starr Dr		Tony Canadeo Run	0		CTH VK / Lombardi Ave	0	950	41196
5	2021	05231	6 (2019)	70	2000	36	F	Bascom Way		Humboldt Rd	0		St Gregory Dr	0	475	9824
6	2021	05231	6 (2019)	75	1976	36	F	Basten St		Henry St N	0		Mech St	0	317	9034
6	2021	05231	6 (2019)	75	1976	36	F	Basten St		Mech St	0		Proulx St	0	370	9036
6	2021	05231	6 (2019)	75	1976	36	F	Basten St		Proulx St	0		Laplant St	0	317	9038
6	2021	05231	6 (2019)	75	1976	36	F	Basten St		Laplant St	0		Larscheid St	0	264	9040
6	2021	05231	6 (2019)	75	1976	36	F	Basten St		Larscheid St	0		Newtols St	0	317	9043
5	2021	05231	5 (2019)	75	1976	36	F	Basten St		Newtols St	0		Spinnaker Ln	0	792	9045
6	2021	05231	6 (2019)	75	1976	36	F	Basten St		Spinnaker Ln	0		Danz Ave N	0	264	9047
4	2021	05231	5 (2019)	70	1990	36	F	Basten St		Danz Ave N	0		Maccaux Dr	0	528	9049
6	2021	05231	6 (2019)	65	2003	36	F	Basten St		Maccaux Dr	0		Peters St	0	317	9052
6	2021	05231	6 (2019)	65	2003	36	F	Basten St		Peters St	0		Fred St	0	317	9056
6	2021	05231	6 (2019)	65	2003	36	F	Basten St		Fred St	0		Ruth St	0	317	9057
3	2021	05231	3 (2019)	70	1977	36	F	Basten St		Ruth St	0		Clement St	0	264	9163
7	2021	05231	7 (2019)	70	2014	36	F	Baumgart Rd		West Point Rd	0		Ramada Ln	0	422	8247
7	2021	05231	7 (2019)	70	2014	36	F	Baumgart Rd		Ramada Ln	0		Termini	0	634	8242
5	2021	05231	6 (2019)	70	1988	36	F	Bavarian Ct		Glacier Dr E	0		Termini	0	211	9939
4	2021	05231	4 (2019)	70	1979	36	F	Bay Beach Ct		East Shore Dr (2)	0		Termini	0	634	9723
5	2021	05231	5 (2019)	70	1993	40	F	Bay Beach Rd		Termini	0		Quincy St N	0	2332	8694
7	2021	05231	7 (2019)	75	1993	44	F	Bay Beach Rd		Termini	2332		Quincy St N	0	150	8695
7	2021	05231	7 (2019)	75	1993	40	F	Bay Beach Rd		Quincy St N	0		Angie Ave	0	422	8695
7	2021	05231	7 (2019)	75	1984	44	F	Bay Beach Rd		Quincy St N	422		Angie Ave	0	422	8696
7	2021	05231	7 (2019)	75	1984	44	F	Bay Beach Rd		Quincy St N	844		Angie Ave	0	370	8697
7	2021	05231	7 (2019)	75	1984	44	F	Bay Beach Rd		Quincy St N	1214		Angie Ave	0	370	8698
7	2021	05231	7 (2019)	75	1984	44	F	Bay Beach Rd		Angie Ave	0		Irwin Ave N	0	370	8699
6	2021	05231	7 (2019)	75	1984	44	F	Bay Beach Rd		Angie Ave	370		Irwin Ave N	0	422	8700
6	2021	05231	6 (2019)	75	1984	44	F	Bay Beach Rd		Angie Ave	792		Irwin Ave N	0	370	8701
6	2021	05231	6 (2019)	75	1983	44	F	Bay Beach Rd		Angie Ave	1162		Irwin Ave N	0	528	9153
6	2021	05231	6 (2019)	70	1989	36	F	Bay De Noc Ct		Creekside Ln	0		Termini	0	370	9766
7	2021	05231	7 (2019)	70	2008	30	F	Bay Harbor Dr		Glen Oaks Pass	0		Barina Creek Dr	0	326	20997
7	2021	05231	7 (2019)	70	2008	30	F	Bay Harbor Dr		Barina Creek Dr	0		Grand Cypress Ln	0	805	20989
7	2021	05231	7 (2019)	70	2008	30	F	Bay Harbor Dr		Grand Cypress Ln	0		Ballybunion Ln	0	344	21068
7	2021	05231	7 (2019)	70	2008	30	F	Bay Harbor Dr		Ballybunion Ln	0		Sussex Rd	0	384	20991
7	2021	05231	7 (2019)	70	2008	36	F	Bay Harbor Dr		Sussex Rd	0		Termini	0	186	21070
7	2021	05231	7 (2019)	75	1981	36	F	Bay Highlands Cir		Termini	0		Fayette Ln	0	317	9763

New Rating		County - Municipal Code	Current Pavement Rating and Year	Surface			Units (F = Feet/ M = Miles)	On Route	At Route			Toward Route			Section Length	Local ID (Optional Field)
Pavement Rating	Rating Year			Type	Year	Width		Name (Includes prefix, name, type, suffix and extention)	At Municipal Location	Name (Includes prefix, name, type, suffix and extention)	At Offset	Toward Municipal Location	Name (Includes prefix, name, type, suffix and extention)	Toward Offset (Optional Field)		
6	2021	05231	6 (2019)	75	1981	36	F	Bay Highlands Cir		Fayette Ln	0		Bay Highlands Dr / CTH EA	0	264	9762
6	2021	05231	6 (2019)	75	1981	36	F	Bay Highlands Dr		Bay Highlands Cir / CTH EA	0		Bay Highlabnds N / Bay Highlands	0	1637	9764
6	2021	05231	6 (2019)	75	1981	36	F	Bay Highlands Dr N		Harbor Springs Cir	0		Charlevoix Ct	0	634	9751
6	2021	05231	6 (2019)	75	1981	36	F	Bay Highlands Dr N		Charlevoix Ct	0		CTH EA / Highland Center Dr	0	422	10757
9	2021	05231	9 (2019)	70	2016	32	F	Bay Mist Dr		Largo Ridge Dr	0		Termini	0	256	36419
8	2021	05231	8 (2019)	75	2005	62	F	Bay Settlement Rd		Ramp STH 54 To CTH EA (1) / Te	0		Ramp STH 54 To CTH EA (1) / Te	0	1635	21216
8	2021	05231	4 (2019)	40	1979	20	F	Bay Settlement Rd		Ramp STH 54 To CTH EA (1) / Te	1635		Ramp STH 54 To CTH EA (1) / Te	0	211	21217
5	2021	05231	5 (2019)	75	1970	50	F	Bay Settlement Rd		Church Rd / Bay Settlement Rd	480		Bay Settlement Ct / Bay Settlemen	0	312	20572
3	2021	05231	3 (2019)	70	1980	36	F	Bay View Dr		Termini	0		Pine Ridge Dr	0	950	9780
3	2021	05231	3 (2019)	70	1980	36	F	Bay View Dr		Pine Ridge Dr	0		Chancellor Ln	0	581	9774
3	2021	05231	3 (2019)	70	1980	36	F	Bay View Dr		Chancellor Ln	0		Regent Ln	0	317	9772
7	2021	05231	7 (2019)	70	2000	36	F	Baywatch Dr		Durham Rd	0		Troon Dr	0	898	11525
7	2021	05231	7 (2019)	70	2000	36	F	Baywatch Dr		Troon Dr	0		Sussex Rd	0	898	11526
8	2021	05231	8 (2019)	70	2008	36	F	Baywatch Dr		Sussex Rd	0		Termini	0	172	20469
7	2021	05231	7 (2019)	70	2009	30	F	Baywater Ave		Cottage Hill Dr	0		Termini	0	235	21585
7	2021	05231	7 (2019)	70	2008	24	F	Beach Ln		Termini	0		CTH A / Nicolet Dr	0	1267	9669
6	2021	05231	6 (2019)	75	1969	44	F	Beacon Ln		Western Ave	0		Capitol Dr	0	370	8535
5	2021	05231	5 (2019)	70	1977	36	F	Beauchamp St		Langlade Ave	0		Biemeret St	0	528	7810
5	2021	05231	5 (2019)	70	1977	36	F	Beauchamp St		Biemeret St	0		Liberty St	0	792	7884
5	2021	05231	5 (2019)	70	1992	36	F	Beaver Dam Dr		Crossover STH 32 / W Mason St	0		Chantel St	0	317	8170
6	2021	05231	6 (2019)	70	2002	36	F	Beaver Dam Dr		Chantel St	0		Wentworth St	0	211	8177
5	2021	05231	5 (2019)	70	2002	36	F	Beaver Dam Dr		Wentworth St	0		Cameron St	0	264	8189
10	2021	05231	4 (2019)	70	2020	36	F	Beaver Dam Dr		Cameron St	0		Crawford St	0	317	7111
10	2021	05231	3 (2019)	70	2020	36	F	Beaver Dam Dr		Crawford St	0		Downer St	0	317	7130
10	2021	05231	3 (2019)	70	2020	36	F	Beaver Dam Dr		Downer St	0		Beaver Dam Dr S	0	264	8513
10	2021	05231	4 (2019)	70	1967	36	F	Beaver Dam Dr		Beaver Dam Dr S	0		Termini	0	106	
10	2021	05231	3 (2019)	70	1967	36	F	Beaver Dam Dr S		Beaver Dam Dr	0		7th St	0	528	8514
1	2021	05231	1 (2019)	40	1991	12	F	Bedford Rd		Bedford Rd N / Whittier Dr	0		Termini	0	686	9923
10	2021	05231	10 (2019)	65	2019	27	F	Bedford Rd N		Bedford Rd / Whittier Dr	0		Raccoon Berry Way	0	205	50220
10	2021	05231	10 (2019)	70	2018	30	F	Bedford Rd N		Bedford Rd / Whittier Dr	205		Raccoon Berry Way	0	107	50220
10	2021	05231	10 (2019)	70	2018	30	F	Bedford Rd N		Raccoon Berry Way	0		Peppergrass Dr	0	705	50194
10	2021	05231	10 (2019)	70	2008	30	F	Bedford Rd N		Raccoon Berry Way	705		Peppergrass Dr	0	226	50194
6	2021	05231	6 (2019)	70	2009	36	F	Beech Tree Ct		Beech Tree Dr	0		Termini	0	211	7302
5	2021	05231	5 (2019)	70	1986	36	F	Beech Tree Dr		Ironwood Dr	0		Sugar Maple Ct	0	264	8551
5	2021	05231	5 (2019)	70	1984	36	F	Beech Tree Dr		Sugar Maple Ct	0		Oakwood Dr	0	686	7620

New Rating		County - Municipal Code	Current Pavement Rating and Year	Surface			Units (F = Feet/ M = Miles)	On Route	At Route			Toward Route			Section Length	Local ID (Optional Field)
Pavement Rating	Rating Year			Type	Year	Width		Name (Includes prefix, name, type, suffix and extention)	At Municipal Location	Name (Includes prefix, name, type, suffix and extention)	At Offset	Toward Municipal Location	Name (Includes prefix, name, type, suffix and extention)	Toward Offset (Optional Field)		
10	2021	05231	3 (2019)	70	2020	36	F	Beech Tree Dr		Oakwood Dr	0		White Oak Ter	0	370	8307
10	2021	05231	3 (2019)	70	2020	36	F	Beech Tree Dr		White Oak Ter	0		Shamrock Ln	0	370	8284
10	2021	05231	3 (2019)	70	2020	36	F	Beech Tree Dr		Shamrock Ln	0		Red Oak Dr	0	317	7400
6	2021	05231	6 (2019)	70	1987	36	F	Beech Tree Dr		Red Oak Dr	0		West Point Ter	0	317	8258
6	2021	05231	6 (2019)	70	2009	36	F	Beech Tree Dr		West Point Ter	0		Beech Tree Ct	0	317	8255
6	2021	05231	7 (2019)	70	2009	36	F	Beech Tree Dr		Beech Tree Ct	0		9th St	0	475	8243
7	2021	05231	7 (2019)	75	1996	40	F	Bellevue St		Deckner Ave	0		Foeller Dr (2)	0	370	9883
7	2021	05231	7 (2019)	75	1996	40	F	Bellevue St		Foeller Dr (2)	0		Crooks St	0	475	9920
7	2021	05231	8 (2019)	75	1996	40	F	Bellevue St		Crooks St	0		Crooks St	0	53	9925
7	2021	05231	7 (2019)	75	1996	40	F	Bellevue St		Crooks St	0		Chicago St	0	370	9944
7	2021	05231	7 (2019)	75	1996	40	F	Bellevue St		Chicago St	0		Kimball St	0	370	9987
7	2021	05231	7 (2019)	75	1996	40	F	Bellevue St		Kimball St	0		E Mason St	0	317	10023
6	2021	05231	6 (2019)	75	1989	44	F	Bellevue St		E Mason St	0		Charles St	0	264	10053
5	2021	05231	5 (2019)	75	1989	44	F	Bellevue St		Charles St	0		Cass St	0	264	10083
8	2021	05231	8 (2019)	70	2012	36	F	Bellevue St		Cass St	0		Louise St	0	317	10129
8	2021	05231	8 (2019)	70	2012	36	F	Bellevue St		Louise St	0		Edison St	0	317	10167
8	2021	05231	8 (2019)	70	2012	36	F	Bellevue St		Edison St	0		Amy St	0	317	10202
8	2021	05231	8 (2019)	70	2012	36	F	Bellevue St		Amy St	0		Amy St	0	106	10216
8	2021	05231	8 (2019)	70	2012	36	F	Bellevue St		Amy St	0		Lilac Ln	0	1003	10317
6	2021	05231	7 (2019)	70	2005	42	F	Bellevue St		Lilac Ln	0		Juniper Dr	0	317	10341
6	2021	05231	7 (2019)	70	2005	42	F	Bellevue St		Juniper Dr	0		Fiesta Ln	0	370	10367
6	2021	05231	7 (2019)	70	2005	42	F	Bellevue St		Fiesta Ln	0		Debra Ln	0	264	10414
7	2021	05231	7 (2019)	70	2005	36	F	Bellevue St		Debra Ln	0		CTH XX / Elkay Ln / Bellevue St	0	106	12927
3	2021	05231	1 (2019)	70	1973	36	F	Bellwood Ln		Hobart Dr	0		Springdale Ln / Termini	0	317	36416
7	2021	05231	7 (2019)	75	1979	36	F	Belmont Dr		Oakwood Dr	0		Woodridge Ln	0	317	7566
7	2021	05231	7 (2019)	75	1979	36	F	Belmont Dr		Woodridge Ln	0		Dunbar Ln	0	370	8325
7	2021	05231	7 (2019)	75	1979	36	F	Belmont Dr		Dunbar Ln	0		Zak Ln	0	317	7652
7	2021	05231	7 (2019)	75	1979	36	F	Belmont Dr		Zak Ln	0		CTH VK / Hazelwood Ln	0	370	7723
5	2021	05231	5 (2019)	70	1993	36	F	Benjamin Ct		Pecan St	0		Gail Dr	0	634	10641
6	2021	05231	6 (2019)	70	1993	36	F	Benjamin Ct		Gail Dr	0		Termini	0	211	10646
6	2021	05231	6 (2019)	70	1987	36	F	Bentwood Dr		Crossover STH 32 / W Mason St	0		Burns Ave	0	211	8623
7	2021	05231	7 (2019)	70	2007	36	F	Bentwood Dr		Burns Ave	0		Termini	0	581	8158
3	2021	05231	3 (2019)	70	1971	36	F	Berger St		Deckner Ave	0		Mills St	0	634	9131
7	2021	05231	7 (2019)	75	1994	36	F	Berger St		Mills St	0		Brook St	0	686	9110
4	2021	05231	4 (2019)	70	1996	34	F	Berner St		Van Buren St N	0		Webster Ave N	0	475	8778

New Rating		County - Municipal Code	Current Pavement Rating and Year	Surface			Units (F = Feet/ M = Miles)	On Route	At Route			Toward Route			Section Length	Local ID (Optional Field)
Pavement Rating	Rating Year			Type	Year	Width		Name (Includes prefix, name, type, suffix and extention)	At Municipal Location	Name (Includes prefix, name, type, suffix and extention)	At Offset	Toward Municipal Location	Name (Includes prefix, name, type, suffix and extention)	Toward Offset (Optional Field)		
3	2021	05231	4 (2019)	75	1957	34	F	Berner St		Webster Ave N	0		Clay St N	0	422	8785
3	2021	05231	4 (2019)	75	1957	34	F	Berner St		Clay St N	0		St George St	0	792	8803
3	2021	05231	4 (2019)	75	1957	34	F	Berner St		St George St	0		Irwin Ave N	0	845	8823
6	2021	05231	6 (2019)	70	1990	34	F	Berner St		Irwin Ave N	0		Baird St N	0	739	8831
4	2021	05231	4 (2019)	70	1976	36	F	Berwyn Ave		Termini	0		Deer Trl	0	370	9126
5	2021	05231	6 (2019)	70	1993	36	F	Berwyn Ave		Deer Trl	0		Brook St	0	686	9114
6	2021	05231	7 (2019)	70	1994	36	F	Beth Ct		Beth Dr	0		Termini	0	211	10253
6	2021	05231	7 (2019)	70	2005	36	F	Beth Dr		Zelas Dr	0		Larry Ln	0	317	10258
6	2021	05231	7 (2019)	70	2005	36	F	Beth Dr		Larry Ln	0		Robert Ln	0	317	10257
5	2021	05231	5 (2019)	70	2005	36	F	Beth Dr		Robert Ln	0		Challenger Dr	0	317	10844
6	2021	05231	6 (2019)	70	1994	36	F	Beth Dr		Challenger Dr	0		Beth Ct	0	211	10843
7	2021	05231	7 (2019)	70	1994	36	F	Beth Dr		Beth Ct	0		Ontario Rd	0	603	10725
7	2021	05231	8 (2019)	70	1994	36	F	Beth Dr		Beth Ct	603		Ontario Rd	0	31	15028
7	2021	05231	8 (2019)	70	2005	36	F	Beth Dr		Beth Ct	634		Ontario Rd	0	634	15028
7	2021	05231	8 (2019)	70	2005	36	F	Beth Dr		Ontario Rd	0		Leah Ln	0	106	15029
7	2021	05231	8 (2019)	70	2005	40	F	Beth Dr		Ontario Rd	106		Leah Ln	0	52	20061
7	2021	05231	8 (2019)	70	2005	36	F	Beth Dr		Ontario Rd	158		Leah Ln	0	158	20061
7	2021	05231	8 (2019)	75	1978	40	F	Beth Dr		Leah Ln	0		McAuliffe Heights Trl	0	177	20189
7	2021	05231	8 (2019)	70	2002	36	F	Beth Dr		Leah Ln	177		McAuliffe Heights Trl	0	140	20189
7	2021	05231	7 (2019)	70	2004	36	F	Beth Dr		McAuliffe Heights Trl	0		Demi Ln	0	158	13431
7	2021	05231	7 (2019)	70	2004	36	F	Beth Dr		McAuliffe Heights Trl	158		Demi Ln	0	158	13431
7	2021	05231	7 (2019)	70	2004	36	F	Beth Dr		Demi Ln	0		Welland Ave	0	158	15148
7	2021	05231	7 (2019)	70	2004	36	F	Beth Dr		Demi Ln	158		Welland Ave	0	158	15148
8	2021	05231	9 (2019)	70	2009	20	F	Beverly Rd		Baird Creek Rd	0		Termini	0	845	9032
6	2021	05231	6 (2019)	70	1995	36	F	Biemeret St		Nelson St	0		Shannon St	0	317	7405
6	2021	05231	6 (2019)	70	1995	36	F	Biemeret St		Shannon St	0		Traeger St	0	370	7425
6	2021	05231	6 (2019)	70	1995	36	F	Biemeret St		Traeger St	0		Wiesner St	0	317	7445
8	2021	05231	8 (2019)	70	2012	36	F	Biemeret St		Wiesner St	0		Katers Dr	0	317	8295
8	2021	05231	8 (2019)	70	2012	36	F	Biemeret St		Katers Dr	0		Rosalie Ln	0	370	7492
8	2021	05231	8 (2019)	70	2012	36	F	Biemeret St		Rosalie Ln	0		Oak Ridge Dr	0	317	7528
8	2021	05231	8 (2019)	70	2012	36	F	Biemeret St		Oak Ridge Dr	0		Argonne Dr	0	264	8317
8	2021	05231	8 (2019)	70	2012	36	F	Biemeret St		Argonne Dr	0		Arnold Dr	0	581	8320
8	2021	05231	8 (2019)	70	2012	36	F	Biemeret St		Arnold Dr	0		Military Ave S	0	264	7548
5	2021	05231	5 (2019)	70	1980	40	F	Biemeret St		Military Ave S	0		St Agnes Dr	0	264	7550
5	2021	05231	5 (2019)	70	1976	36	F	Biemeret St		St Agnes Dr	0		Fisk St S	0	792	8321

New Rating		County - Municipal Code	Current Pavement Rating and Year	Surface			Units (F = Feet/ M = Miles)	On Route	At Route			Toward Route			Section Length	Local ID (Optional Field)
Pavement Rating	Rating Year			Type	Year	Width		Name (Includes prefix, name, type, suffix and extention)	At Municipal Location	Name (Includes prefix, name, type, suffix and extention)	At Offset	Toward Municipal Location	Name (Includes prefix, name, type, suffix and extention)	Toward Offset (Optional Field)		
4	2021	05231	4 (2019)	70	1976	36	F	Biemeret St		Fisk St S	0		Locust St S	0	1162	7676
5	2021	05231	5 (2019)	70	1976	36	F	Biemeret St		Locust St S	0		Briquelet St	0	634	7728
5	2021	05231	5 (2019)	70	1976	36	F	Biemeret St		Briquelet St	0		Ridge Rd S	0	370	8344
4	2021	05231	4 (2019)	70	1988	34	F	Biemeret St		Ridge Rd S	0		Frank St	0	317	7764
4	2021	05231	4 (2019)	70	1988	34	F	Biemeret St		Frank St	0		Walls St	0	264	7783
4	2021	05231	4 (2019)	70	1988	34	F	Biemeret St		Walls St	0		Spence St	0	317	7803
4	2021	05231	5 (2019)	70	1988	34	F	Biemeret St		Spence St	0		Beauchamp St	0	264	7811
4	2021	05231	5 (2019)	70	1988	34	F	Biemeret St		Beauchamp St	0		Pilgrim St	0	317	7820
4	2021	05231	4 (2019)	70	1988	34	F	Biemeret St		Pilgrim St	0		Oneida St S	0	370	7831
4	2021	05231	5 (2019)	70	1980	34	F	Biemeret St		Oneida St S	0		Delores St	0	264	7847
4	2021	05231	4 (2019)	70	1980	34	F	Biemeret St		Delores St	0		Gatewood St	0	317	7858
4	2021	05231	5 (2019)	70	1980	34	F	Biemeret St		Gatewood St	0		Sue Ln	0	581	7893
4	2021	05231	4 (2019)	70	1980	34	F	Biemeret St		Sue Ln	0		Gross Ave	0	317	7907
3	2021	05231	3 (2019)	70	1979	34	F	Biemeret St		Gross Ave	0		Carroll Ave	0	264	7920
4	2021	05231	4 (2019)	70	1979	34	F	Biemeret St		Carroll Ave	0		14th Ave	0	422	7940
5	2021	05231	5 (2019)	70	1979	34	F	Biemeret St		14th Ave	0		13th Ave	0	422	7959
5	2021	05231	5 (2019)	70	1979	34	F	Biemeret St		13th Ave	0		12th Ave	0	370	7972
4	2021	05231	4 (2019)	70	1979	34	F	Biemeret St		12th Ave	0		11th Ave	0	422	7984
4	2021	05231	4 (2019)	70	1979	34	F	Biemeret St		11th Ave	0		10th Ave	0	317	7995
7	2021	05231	7 (2019)	70	2011	36	F	Birch Ln		Bretcoe Dr	0		N Skyline Blvd	0	528	10195
7	2021	05231	7 (2019)	70	2011	36	F	Birch Ln		N Skyline Blvd	0		Hillside Ln / Skyline Blvd	0	158	10195
5	2021	05231	5 (2019)	70	1989	36	F	Birch Pointe Cir		Wildwood Dr	0		Termini	0	370	10224
7	2021	05231	7 (2019)	70	2010	36	F	Birch St		Stony Brook Ln	0		Sunny Ln	0	264	7100
7	2021	05231	7 (2019)	70	2010	36	F	Birch St		Sunny Ln	0		Termini	0	158	7090
6	2021	05231	7 (2019)	70	2012	36	F	Birchwood Dr		Arnold Dr	0		Argonne Dr	0	739	8332
7	2021	05231	7 (2019)	70	2001	36	F	Birchwood Dr		Argonne Dr	0		Wiesner St	0	1320	7590
6	2021	05231	6 (2019)	75	1979	36	F	Birdie Ct		Rolling Green Dr	0		Green Ridge Dr	0	317	6831
6	2021	05231	6 (2019)	75	1979	36	F	Birdie Ct		Green Ridge Dr	0		Termini	0	317	6830
10	2021	05231		70	2020	36	F	Black Sheep Way		Mendota Dr	0		Spartan Rd	0	517	50310
8	2021	05231	8 (2019)	70	2007	36	F	Blackwolf Run		Durham Rd	0		Troon Dr	0	158	20471
8	2021	05231	8 (2019)	70	2007	36	F	Blackwolf Run		Durham Rd	158		Troon Dr	0	739	20471
8	2021	05231	8 (2019)	75	1999	44	F	Blackwolf Run		Troon Dr	0		Sussex Rd	0	898	20472
6	2021	05231	6 (2019)	70	2008	26	F	Blesch Pl		Francis Ave	264		Antoinette St	0	264	8427
3	2021	05231	3 (2019)	70	1988	36	F	Blithe St		Badgerland Dr / Badger St	317		Christiana St	0	422	8510
5	2021	05231	6 (2019)	70	1989	36	F	Blonde Ave		Newberry Ave	0		Termini	0	317	10015

NOTE: If Previous Pavement Rating and Year column blank, previous submitted rating incompatible with surface type OR no rating data available.

New Rating		County - Municipal Code	Current Pavement Rating and Year	Surface			Units (F = Feet/ M = Miles)	On Route	At Route			Toward Route			Section Length	Local ID (Optional Field)
Pavement Rating	Rating Year			Type	Year	Width		Name (Includes prefix, name, type, suffix and extention)	At Municipal Location	Name (Includes prefix, name, type, suffix and extention)	At Offset	Toward Municipal Location	Name (Includes prefix, name, type, suffix and extention)	Toward Offset (Optional Field)		
8	2021	05231	8 (2019)	70	2009	26	F	Blue Sky Cir		Indigo Bluff Ct	0		Termini	0	657	21606
6	2021	05231	6 (2019)	75	1979	36	F	Blueberry Ln		Strawberry Ln	0		Mulberry Ln	0	739	7649
4	2021	05231	4 (2019)	70	1977	36	F	Bluebird Ln		Burns Ave	0		Asbury Cir	0	317	8152
5	2021	05231	5 (2019)	70	1977	36	F	Bluebird Ln		Asbury Cir	0		Wedgewood Dr	0	422	8147
6	2021	05231	6 (2019)	70	2003	51	F	Bodart St		N Monroe Ave / STH 29 / STH 54	0		Quincy St N	0	317	9620
6	2021	05231	6 (2019)	70	2003	51	F	Bodart St		Quincy St N	0		Jackson St N	0	370	9612
3	2021	05231	3 (2019)	60	1981	55	F	Bodart St		Jackson St N	0		Termini	0	317	9603
4	2021	05231	4 (2019)	70	1989	36	F	Boland Rd		Dousman St	0		Westfield Ave	0	370	6722
4	2021	05231	4 (2019)	70	1989	36	F	Boland Rd		Westfield Ave	0		Nancy Ave	0	634	8125
4	2021	05231	4 (2019)	70	1989	36	F	Boland Rd		Nancy Ave	0		Murphy Dr	0	1426	8098
7	2021	05231	7 (2019)	70	2001	36	F	Boland Rd		Murphy Dr	0		Steven St	0	475	6596
6	2021	05231	7 (2019)	70	2001	36	F	Boland Rd		Steven St	0		Termini	0	739	8090
5	2021	05231	5 (2019)	70	1987	36	F	Bond Ct		Bond St	0		Bond St	0	1162	8102
3	2021	05231	3 (2019)	70	1997	44	F	Bond St		Taylor St N / N Taylor St / Bond S	0		Westplain Dr	0	792	12773
3	2021	05231	3 (2019)	70	1997	44	F	Bond St		Westplain Dr	0		Steven St	0	950	6580
3	2021	05231	3 (2019)	70	1997	44	F	Bond St		Steven St	0		Morley Rd	0	898	8093
5	2021	05231	5 (2019)	75	1997	44	F	Bond St		Morley Rd	0		Bond Ct	0	581	6602
5	2021	05231	5 (2019)	75	1997	44	F	Bond St		Bond Ct	0		Bond Ct	0	475	6615
5	2021	05231	5 (2019)	75	1971	44	F	Bond St		Bond Ct	0		Military Ave Frontage Rd W	0	106	6618
5	2021	05231	5 (2019)	75	1971	44	F	Bond St		Military Ave Frontage Rd W	0		Military Ave N	0	158	6618
5	2021	05231	5 (2019)	75	1970	44	F	Bond St		Military Ave N	0		Kelly Jo Dr	0	634	8410
5	2021	05231	5 (2019)	75	1970	44	F	Bond St		Kelly Jo Dr	0		Silver Spring Dr	0	317	8409
5	2021	05231	5 (2019)	75	1970	44	F	Bond St		Silver Spring Dr	0		Fisk St N	0	370	6655
5	2021	05231	5 (2019)	75	1970	44	F	Bond St		Fisk St N	0		Saratoga St	0	317	6663
5	2021	05231	5 (2019)	75	1970	44	F	Bond St		Saratoga St	0		St Jude St	0	317	6678
4	2021	05231	4 (2019)	75	1970	44	F	Bond St		St Jude St	0		Locust St N	0	370	6694
5	2021	05231	5 (2019)	75	1970	44	F	Bond St		Locust St N	0		Platten St N	0	317	6707
4	2021	05231	4 (2019)	70	1977	34	F	Bond St		Platten St N	0		Park St	0	845	6734
4	2021	05231	4 (2019)	70	1977	34	F	Bond St		Park St	0		Wilson Ave	0	1003	6775
8	2021	05231	8 (2019)	70	2013	34	F	Bond St		Wilson Ave	0		Ethel Ave	0	1426	6827
8	2021	05231	8 (2019)	70	2013	34	F	Bond St		Ethel Ave	0		Gray St	0	317	6838
7	2021	05231	8 (2019)	70	2011	34	F	Bond St		Gray St	0		Roy Ave	0	264	6855
7	2021	05231	7 (2019)	70	2011	34	F	Bond St		Roy Ave	0		Columbia Ave	0	317	6866
7	2021	05231	7 (2019)	70	2011	34	F	Bond St		Columbia Ave	0		Northern Ave	0	317	6891
4	2021	05231	5 (2019)	70	2000	34	F	Bond St		Northern Ave	0		Vroman St	0	1056	6938

NOTE: If Previous Pavement Rating and Year column blank, previous submitted rating incompatible with surface type OR no rating data available.

New Rating		County - Municipal Code	Current Pavement Rating and Year	Surface			Units (F = Feet/ M = Miles)	On Route	At Route			Toward Route			Section Length	Local ID (Optional Field)
Pavement Rating	Rating Year			Type	Year	Width		Name (Includes prefix, name, type, suffix and extention)	At Municipal Location	Name (Includes prefix, name, type, suffix and extention)	At Offset	Toward Municipal Location	Name (Includes prefix, name, type, suffix and extention)	Toward Offset (Optional Field)		
4	2021	05231	5 (2019)	70	1997	34	F	Bond St		Vroman St	0		Melrose Ave	0	370	8435
5	2021	05231	6 (2019)	70	1997	34	F	Bond St		Melrose Ave	0		Union Ct	0	264	8443
6	2021	05231	6 (2019)	70	1997	34	F	Bond St		Union Ct	0		Norwood Ave N	0	211	8442
3	2021	05231	3 (2019)	70	1979	34	F	Bond St		Norwood Ave N	0		Ashland Ave N	0	1003	8168
3	2021	05231	3 (2019)	70	1979	34	F	Bond St		Ashland Ave N	0		Maple Ave N	0	317	7052
3	2021	05231	3 (2019)	70	1979	34	F	Bond St		Maple Ave N	0		Chestnut Ave N	0	370	7078
3	2021	05231	3 (2019)	70	1981	34	F	Bond St		Chestnut Ave N	0		Broadway St N / USH 141	0	317	7087
3	2021	05231	3 (2019)	70	1980	34	F	Bonnie Ct		Western Ave	0		Termini	0	317	7238
5	2021	05231	5 (2019)	75	1971	44	F	Bornemann St		Mills St	0		Brook St	0	686	9108
6	2021	05231	6 (2019)	70	1996	36	F	Branberry Ct		Sweet Fern Dr S	0		Termini	0	158	7837
9	2021	05231	9 (2019)	70	2016	32	F	Branigan Way		Largo Ridge Ct / Largo Ridge Dr	0		Termini	0	364	36418
7	2021	05231	8 (2019)	70	2009	36	F	Breccia Way		Dolomite Dr	0		Termini	0	275	20926
4	2021	05231	4 (2019)	70	1970	36	F	Bretcoe Dr		Oakdale Ave / Skyline Blvd	0		N Skyline Blvd	0	158	10096
4	2021	05231	4 (2019)	70	1970	36	F	Bretcoe Dr		N Skyline Blvd	0		Maryland Ave	0	845	10096
7	2021	05231	7 (2019)	70	2014	36	F	Bretcoe Dr		Maryland Ave	0		Jamesford Ave	0	317	10139
7	2021	05231	7 (2019)	70	2014	36	F	Bretcoe Dr		Jamesford Ave	0		Birch Ln	0	264	10174
7	2021	05231	8 (2019)	70	2014	36	F	Bretcoe Dr		Birch Ln	0		Hillside Ln	0	528	10232
6	2021	05231	6 (2019)	70	2005	36	F	Brett Favre Pass		Holmgren Way / Brett Favre Pass	211		Tony Canadeo Run / Brett Favre P	0	159	15018
3	2021	05231	3 (2019)	70	1981	24	F	Bridge St		Broadway St S	0		Pearl St S	0	264	7499
7	2021	05231	7 (2019)	70	2011	36	F	Briquelet St		Langlade Ave	0		Rockdale St	0	264	7677
7	2021	05231	7 (2019)	70	2011	36	F	Briquelet St		Rockdale St	0		Biemeret St	0	317	7727
4	2021	05231	4 (2019)	70	1976	36	F	Briquelet St		Biemeret St	0		Servais St	0	317	8348
4	2021	05231	4 (2019)	70	1976	36	F	Briquelet St		Servais St	0		Liberty St	0	317	8354
4	2021	05231	4 (2019)	70	1976	36	F	Briquelet St		Liberty St	0		Holiday Ave	0	264	8363
4	2021	05231	4 (2019)	70	1976	36	F	Briquelet St		Holiday Ave	0		Suburban Ave	0	264	8368
4	2021	05231	4 (2019)	70	1976	36	F	Briquelet St		Suburban Ave	0		Regal Ave	0	317	7886
6	2021	05231	6 (2019)	70	1985	36	F	Briquelet St		Regal Ave	0		St Agnes Dr	0	370	7918
6	2021	05231	6 (2019)	75	1998	48	F	Broadway St N		Broadway St S / STH 29 / Walnut	0		Hubbard St	0	686	7356
6	2021	05231	7 (2019)	75	1998	48	F	Broadway St N		Hubbard St	0		Dousman St / USH 141	0	528	7285
7	2021	05231	7 (2019)	75	1991	44	F	Broadway St N		Mather St / USH 141	0		James St	0	370	7036
7	2021	05231	7 (2019)	75	1991	44	F	Broadway St N		James St	0		Phoebe St	0	422	6992
7	2021	05231	7 (2019)	75	1991	44	F	Broadway St N		Phoebe St	0		Augusta St	0	422	6956
5	2021	05231	5 (2019)	75	1991	44	F	Broadway St N		Augusta St	0		Alexander St	0	475	6926
7	2021	05231	1 (2019)	80	1994	44	F	Broadway St N		Alexander St	0		Prairie Ave	0	1426	8406
9	2021	05231	9 (2019)	75	2000	50	F	Broadway St S		Broadway St N / STH 29 / Walnut	0		Howard St	0	475	8283

NOTE: If Previous Pavement Rating and Year column blank, previous submitted rating incompatible with surface type OR no rating data available.

New Rating		County - Municipal Code	Current Pavement Rating and Year	Surface			Units (F = Feet/ M = Miles)	On Route	At Route			Toward Route			Section Length	Local ID (Optional Field)
Pavement Rating	Rating Year			Type	Year	Width		Name (Includes prefix, name, type, suffix and extention)	At Municipal Location	Name (Includes prefix, name, type, suffix and extention)	At Offset	Toward Municipal Location	Name (Includes prefix, name, type, suffix and extention)	Toward Offset (Optional Field)		
9	2021	05231	9 (2019)	75	2000	50	F	Broadway St S		Howard St	0		School Pl	0	475	7456
9	2021	05231	9 (2019)	75	2000	50	F	Broadway St S		School Pl	0		Bridge St	0	211	7480
9	2021	05231	9 (2019)	75	2000	50	F	Broadway St S		Bridge St	0		Arndt St	0	211	7524
9	2021	05231	9 (2019)	75	2012	50	F	Broadway St S		Arndt St	0		Arndt St	0	106	7539
7	2021	05231	7 (2019)	75	2012	50	F	Broadway St S		Arndt St	0		Clinton St	0	634	7629
7	2021	05231	7 (2019)	75	2012	52	F	Broadway St S		Clinton St	0		Mason St Access Rd W	0	264	7653
6	2021	05231	6 (2019)	75	1973	52	F	Broadway St S		Mason St Access Rd W	0		Ramp Broadway St to STH 54	0	422	7738
6	2021	05231	1 (2019)	75	1973	52	F	Broadway St S		Ramp Broadway St to STH 54	0		Ramp STH 54 to Broadway St	0	53	7743
6	2021	05231	6 (2019)	75	1973	52	F	Broadway St S		Ramp STH 54 to Broadway St	0		4th St	0	211	7777
8	2021	05231	8 (2019)	75	2005	34	F	Broadway St S		4th St	0		5th St	0	317	7813
8	2021	05231	8 (2019)	75	2005	34	F	Broadway St S		5th St	0		7th St	0	898	7889
8	2021	05231	8 (2019)	75	2005	39	F	Broadway St S		7th St	0		8th St	0	686	7956
8	2021	05231	8 (2019)	75	2005	39	F	Broadway St S		8th St	0		9th St	0	581	7992
8	2021	05231	8 (2019)	75	2005	39	F	Broadway St S		9th St	0		10th St	0	581	8024
8	2021	05231	8 (2019)	75	2006	39	F	Broadway St S		10th St	0		Prospect Pl	0	370	8046
8	2021	05231	8 (2019)	75	2006	39	F	Broadway St S		Prospect Pl	0		Liberty St	0	1056	8635
7	2021	05231	7 (2019)	70	2006	50	F	Broadway St S		Liberty St	0		Lombardi Ave	0	1267	8634
5	2021	05231	5 (2019)	70	2001	50	F	Broadway St S		Lombardi Ave	0		Joannes Ave / S Broadway St	0	792	12804
7	2021	05231	7 (2019)	70	2014	36	F	Brocoin Way		Ramada Ln	317		Vestco Ct	0	475	8575
8	2021	05231	8 (2019)	70	2014	36	F	Brocoin Way		Vestco Ct	0		Termini	0	158	8227
5	2021	05231	5 (2019)	75	1979	36	F	Brook Park Dr		Laverne Dr	1003		McKenzie Ln	0	317	10734
6	2021	05231	6 (2019)	75	1979	36	F	Brook Park Dr		McKenzie Ln	0		Van Caster Dr	0	370	9868
3	2021	05231	4 (2019)	40	1976	20	F	Brook Park Dr		Van Caster Dr	0		Moore Dr	0	1320	9870
7	2021	05231	7 (2019)	75	1994	40	F	Brook St		Henry St N	0		Bornemann St	0	317	9087
5	2021	05231	5 (2019)	75	1994	40	F	Brook St		Bornemann St	0		Berger St	0	422	9089
5	2021	05231	5 (2019)	70	1977	36	F	Brook St		Danz Ave N	0		Berwyn Ave	0	317	9091
4	2021	05231	5 (2019)	70	1980	36	F	Brookhaven Ct		Amberly Trl	0		Termini	0	422	10522
3	2021	05231	3 (2019)	70	1977	36	F	Brosig St		Auto Plaza Dr / Manitowoc Rd	0		Pecan St	0	1214	10630
6	2021	05231	6 (2019)	70	2000	36	F	Brosig St		Pecan St	0		Termini	0	581	10640
6	2021	05231	6 (2019)	75	1978	36	F	Browning Rd		Remington Rd	0		Winchester Way	0	475	9101
5	2021	05231	6 (2019)	75	1978	36	F	Browning Rd		Winchester Way	0		Deer Trl	0	528	9103
5	2021	05231	5 (2019)	75	1962	40	F	Buchanan St N		Frog St	0		USH 141 / Velp Ave	0	950	8445
4	2021	05231	4 (2019)	70	1980	34	F	Buchanan St N		USH 141 / Velp Ave	0		Desnoyers St	0	1003	6698
4	2021	05231	5 (2019)	70	1995	30	F	Buchanan St N		Desnoyers St	0		Minahan St	0	581	6735
4	2021	05231	4 (2019)	70	1995	30	F	Buchanan St N		Minahan St	0		Mather St	0	581	6780

New Rating		County - Municipal Code	Current Pavement Rating and Year	Surface			Units (F = Feet/ M = Miles)	On Route	At Route			Toward Route			Section Length	Local ID (Optional Field)
Pavement Rating	Rating Year			Type	Year	Width		Name (Includes prefix, name, type, suffix and extention)	At Municipal Location	Name (Includes prefix, name, type, suffix and extention)	At Offset	Toward Municipal Location	Name (Includes prefix, name, type, suffix and extention)	Toward Offset (Optional Field)		
10	2021	05231	3 (2019)	70	2019	27	F	Buchanan St S		Shawano Ave / STH 29	0		Caroline St	0	370	7114
10	2021	05231	3 (2019)	70	2019	27	F	Buchanan St S		Caroline St	0		Badger St	0	317	7146
7	2021	05231	7 (2019)	70	2002	30	F	Buchanan St S		Badger St	0		Termini	0	264	8205
10	2021	05231	10 (2019)	70	2019	36	F	Buckthorn Trl		Crestwood Springs Ct	0		Lafayette Dr	0	602	50094
5	2021	05231	5 (2019)	70	1996	36	F	Burgandy Ct		Deckner Ave	264		Artesian Way	0	370	10867
6	2021	05231	6 (2019)	70	1996	36	F	Burgandy Ct		Artesian Way	0		Termini	0	317	9874
5	2021	05231	5 (2019)	65	1999	36	F	Burns Ave		Taylor St S	0		Aspen Ln	0	317	6882
4	2021	05231	4 (2019)	65	1999	36	F	Burns Ave		Aspen Ln	0		Pine Ter	0	475	6907
6	2021	05231	6 (2019)	70	2006	22	F	Burns Ave		Pine Ter	0		Bluebird Ln	0	686	8153
6	2021	05231	6 (2019)	65	1999	36	F	Burns Ave		Bluebird Ln	0		Aspen Ln	0	211	6944
6	2021	05231	6 (2019)	65	1999	36	F	Burns Ave		Aspen Ln	0		Peachtree Ln	0	106	6952
6	2021	05231	6 (2019)	70	1999	36	F	Burns Ave		Peachtree Ln	0		Bentwood Dr	0	317	6968
5	2021	05231	5 (2019)	70	1999	19	F	Burns Ave		Bentwood Dr	0		Termini	0	422	8624
8	2021	05231	8 (2019)	70	2007	30	F	Bushwood Ln		Charity Ln	0		Crosswinds Ln	0	845	20627
4	2021	05231	4 (2019)	70	1988	36	F	Butte Ct		Swiss Hill Dr	0		Glacier Dr	0	475	9975
4	2021	05231	5 (2019)	70	1987	36	F	Buttercup Ct		Sorenson Dr E	0		Termini	0	528	8196
5	2021	05231	5 (2019)	60	2008	24	F	Bylsby Ave		Prairie Ave	0		Hurlbut St	0	2640	6634
4	2021	05231	4 (2019)	70	1980	36	F	Cactus Ave		Western Meadows Dr	0		Cactus Ct / Shepherds Path	0	739	7166
4	2021	05231	5 (2019)	70	1980	36	F	Cactus Ct		Cactus Ave / Shepherds Path	0		Termini	0	370	8210
7	2021	05231	7 (2019)	70	2005	18	F	California Ave		East Shore Dr (2)	0		Termini	0	158	8717
5	2021	05231	6 (2019)	70	2006	36	F	Calvin Ct		Calvin Dr	370		Termini	0	316	10682
6	2021	05231	6 (2019)	70	2010	36	F	Calvin Dr		Ravenswood Dr	0		Calvin Ct / Termini	0	370	10683
3	2021	05231	3 (2019)	70	1978	24	F	Cambridge St		Elmore St	0		Kellogg St	0	475	8434
4	2021	05231	4 (2019)	70	1968	36	F	Cameron St		Beaver Dam Dr	0		7th St	0	792	8195
2	2021	05231	3 (2019)	70	1978	24	F	Camm Pl		Allard Ave	0		Termini	0	211	8484
6	2021	05231	6 (2019)	70	1987	36	F	Canary Ln		Oakwood Dr	0		Whippoorwill Dr	0	422	7506
6	2021	05231	6 (2019)	70	2009	36	F	Canary Ln		Whippoorwill Dr	0		He-Nis-Ra Ln	0	475	8285
4	2021	05231	4 (2019)	70	1976	36	F	Candle Ct		Candle Way	0		Termini	0	211	7650
4	2021	05231	4 (2019)	70	1976	36	F	Candle Ln		South Point Rd	0		Candle Way	0	475	8561
4	2021	05231	4 (2019)	70	1981	36	F	Candle Way		Candle Ln	475		Candle Ct	0	317	8560
4	2021	05231	4 (2019)	70	1981	36	F	Candle Way		Candle Ct	0		CTH VK / Hazelwood Ln	0	370	8336
5	2021	05231	5 (2019)	70	1981	36	F	Candle Way		CTH VK / Hazelwood Ln	0		Lafayette Dr	0	317	7781
5	2021	05231	5 (2019)	70	1981	36	F	Candle Way		Lafayette Dr	0		Prince George Ct	0	264	8351
6	2021	05231	6 (2019)	70	1981	36	F	Candle Way		Prince George Ct	0		Queen Ann Ct	0	370	7835
9	2021	05231	6 (2019)	70	1981	36	F	Candle Way		Queen Ann Ct	0		Parkwood Dr	0	317	7881

NOTE: If Previous Pavement Rating and Year column blank, previous submitted rating incompatible with surface type OR no rating data available.

New Rating		County - Municipal Code	Current Pavement Rating and Year	Surface			Units (F = Feet/ M = Miles)	On Route	At Route			Toward Route			Section Length	Local ID (Optional Field)
Pavement Rating	Rating Year			Type	Year	Width		Name (Includes prefix, name, type, suffix and extention)	At Municipal Location	Name (Includes prefix, name, type, suffix and extention)	At Offset	Toward Municipal Location	Name (Includes prefix, name, type, suffix and extention)	Toward Offset (Optional Field)		
5	2021	05231	5 (2019)	70	1981	36	F	Candle Way		Parkwood Dr	0		Yorktown Dr	0	317	7910
5	2021	05231	5 (2019)	75	1979	36	F	Canyon Bluff Rd		Alpine Dr	0		Swiss Meadow Ln	0	370	9985
6	2021	05231	6 (2019)	75	1979	36	F	Canyon Bluff Rd		Swiss Meadow Ln	0		Windward Rd	0	739	9982
5	2021	05231	5 (2019)	70	2001	36	F	Capitol Dr		Beacon Ln	370		Fisk St S	0	1003	8536
4	2021	05231	5 (2019)	70	1980	36	F	Caravan Ct		La Count Rd	0		Termini	0	317	7269
7	2021	05231	8 (2019)	70	2009	36	F	Careful Ct		Kennedy Dr	0		Termini	0	370	8357
4	2021	05231	4 (2019)	70	1996	36	F	Careful Dr		Termini	0		Southview Ln	0	317	8333
4	2021	05231	4 (2019)	70	1996	36	F	Careful Dr		Southview Ln	0		Argonne Dr	0	634	7663
3	2021	05231	3 (2019)	70	1977	36	F	Careful Dr		Argonne Dr	0		Sahara Dr	0	581	7704
3	2021	05231	3 (2019)	70	1977	36	F	Careful Dr		Sahara Dr	0		Arnold Dr	0	581	8343
8	2021	05231	6 (2019)	70	2004	30	F	Caribou Run		Red Fox Dr	0		Termini	0	158	20815
6	2021	05231	6 (2019)	75	1979	36	F	Carmel Ln		Athens Dr	475		Aphrodite Rd	0	528	10713
8	2021	05231	8 (2019)	70	2016	24	F	Caroline St		Buchanan St S	0		Garfield St	0	422	7132
8	2021	05231	8 (2019)	70	2016	24	F	Caroline St		Garfield St	0		Cleveland St	0	370	7152
8	2021	05231	8 (2019)	70	2016	24	F	Caroline St		Cleveland St	0		Oak St	0	422	7180
6	2021	05231	6 (2019)	70	1992	36	F	Carrera Ct		Termini	0		Davies Ave	0	370	9688
6	2021	05231	6 (2019)	70	1995	36	F	Carrera Ct		Davies Ave	0		Termini	0	475	9694
7	2021	05231	8 (2019)	70	2004	36	F	Carriage Ct		Termini	0		Termini	0	264	7313
7	2021	05231	7 (2019)	70	2004	36	F	Carriage Ct		Termini	264		Termini	0	686	8245
7	2021	05231	8 (2013)	70	2004	36	F	Carriage Ct		Termini	0		Wiesner St	0	264	7313
7	2021	05231	7 (2019)	70	2014	36	F	Carrie Ln		Western Ave	0		Rowe Ln	0	792	8136
5	2021	05231	5 (2019)	70	1991	36	F	Carroll Ave		Biemeret St	0		Jay Ln	0	370	7952
4	2021	05231	4 (2019)	70	1991	36	F	Carroll Ave		Jay Ln	0		Liberty St	0	422	7981
5	2021	05231	5 (2019)	70	1997	36	F	Carroll Ave		Liberty St	0		Raleigh Ct	0	317	8000
7	2021	05231	7 (2019)	70	2002	36	F	Carroll Ave		Raleigh Ct	0		Kenwood Ct	0	264	8010
7	2021	05231	7 (2019)	70	2002	36	F	Carroll Ave		Kenwood Ct	0		Thorndale Ct	0	317	8029
7	2021	05231	7 (2019)	70	2002	36	F	Carroll Ave		Thorndale Ct	0		Shadow Ln	0	264	8050
3	2021	05231	4 (2019)	70	1978	30	F	Cass St		Adams St S	0		Jefferson St S	0	370	9449
5	2021	05231	5 (2019)	70	1998	30	F	Cass St		Jefferson St S	0		Madison St S	0	422	9442
2	2021	05231	3 (2019)	70	1978	30	F	Cass St		Madison St S	0		S Monroe Ave / STH 57	0	422	9434
4	2021	05231	4 (2019)	70	1979	30	F	Cass St		S Monroe Ave / STH 57	0		Quincy St S	0	423	9428
3	2021	05231	3 (2019)	70	1979	28	F	Cass St		Quincy St S	0		Jackson St S	0	475	9417
3	2021	05231	3 (2019)	70	1979	28	F	Cass St		Jackson St S	0		Termini	0	211	9413
8	2021	05231	8 (2019)	70	1989	40	F	Cass St		Van Buren St S	0		Webster Ave S	0	422	9397
4	2021	05231	4 (2019)	70	1991	28	F	Cass St		Termini	0		Clay St S	0	211	9388

NOTE: If Previous Pavement Rating and Year column blank, previous submitted rating incompatible with surface type OR no rating data available.

New Rating		County - Municipal Code	Current Pavement Rating and Year	Surface			Units (F = Feet/ M = Miles)	On Route	At Route			Toward Route			Section Length	Local ID (Optional Field)
Pavement Rating	Rating Year			Type	Year	Width		Name (Includes prefix, name, type, suffix and extention)	At Municipal Location	Name (Includes prefix, name, type, suffix and extention)	At Offset	Toward Municipal Location	Name (Includes prefix, name, type, suffix and extention)	Toward Offset (Optional Field)		
4	2021	05231	4 (2019)	70	1978	28	F	Cass St		Clay St S	0		Roosevelt St S	0	792	9374
6	2021	05231	6 (2019)	70	2009	28	F	Cass St		Roosevelt St S	0		Irwin Ave S	0	792	9361
4	2021	05231	5 (2019)	75	1947	36	F	Cass St		Irwin Ave S	0		Baird St S	0	739	9348
7	2021	05231	7 (2019)	70	2005	36	F	Cass St		Baird St S	0		Goodell St	0	792	9334
0	2021	05231	5 (2019)	35	1990	26	F	Cass St		Vliet St	634		Hartung St	0	211	10036
10	2021	05231	4 (2019)	70	2020	36	F	Cass St		Hartung St	0		John St	0	422	10062
8	2021	05231	8 (2019)	70	2012	36	F	Cass St		John St	0		Bellevue St	0	475	10085
6	2021	05231	6 (2019)	70	2008	40	F	Cass St		Bellevue St	0		George St	0	422	10119
6	2021	05231	6 (2019)	70	2008	40	F	Cass St		George St	0		Heyrman St	0	370	10135
6	2021	05231	6 (2019)	70	2009	30	F	Cass St		Heyrman St	0		E Mason St	0	792	21391
6	2021	05231	6 (2019)	70	2003	36	F	Castle Hill Ln		Traders Point Ln	0		Moon Valley Dr	0	792	9998
3	2021	05231	3 (2019)	70	2007	32	F	Catalina Dr		Grandview Rd S	0		Termini	0	845	10025
7	2021	05231	7 (2019)	65	2003	36	F	Cedar St		Crossover USH 141 / STH 29	0		Van Buren St	0	422	9606
7	2021	05231	7 (2019)	65	2003	36	F	Cedar St		Van Buren St	0		Webster Ave N	0	370	9606
3	2021	05231	3 (2019)	65	2003	36	F	Cedar St		Webster Ave N	0		Clay St N	0	475	9602
4	2021	05231	4 (2019)	70	2003	44	F	Cedar St		Clay St N	0		Roosevelt St N	0	528	9594
4	2021	05231	4 (2019)	70	2003	44	F	Cedar St		Roosevelt St N	0		Termini	0	158	9592
4	2021	05231	4 (2019)	70	1987	40	F	Cedar St		St George St	0		Irwin Ave N	0	634	8997
5	2021	05231	5 (2019)	70	1994	40	F	Cedar St		Irwin Ave N	0		Baird St N	0	739	9012
3	2021	05231	3 (2019)	70	1982	40	F	Cedar St		Baird St N	0		Grove St	0	528	9027
3	2021	05231	3 (2019)	70	1976	30	F	Cedar St		Grove St	0		Forest St	0	475	9030
4	2021	05231	4 (2019)	70	1977	30	F	Cedar St		Forest St	0		Newhall St	0	634	9061
4	2021	05231	4 (2019)	70	1977	34	F	Cedar St		Newhall St	0		Elizabeth St	0	1003	9059
6	2021	05231	6 (2019)	70	2005	36	F	Cedarview Ct		Cornelius Dr	0		Termini	0	739	9792
7	2021	05231	7 (2019)	57	2007	18	F	Celine Way		Charity Ln	0		Crosswinds Ln	0	475	20647
5	2021	05231	5 (2019)	75	1979	44	F	Century Rd		CTH EB / Packerland Dr	0		Elgin Rd / Century Rd	0	1679	11516
5	2021	05231	5 (2019)	75	1986	36	F	Century Rd		CTH EB / Packerland Dr	1679		Elgin Rd / Century Rd	0	433	12963
6	2021	05231	6 (2019)	75	1989	44	F	Challenger Ct		Challenger Dr / Lowell Dr	0		Termini	0	792	10590
6	2021	05231	7 (2019)	70	1998	36	F	Challenger Dr		Beth Dr	0		Windland Dr	0	317	10295
7	2021	05231	7 (2019)	70	1998	36	F	Challenger Dr		Windland Dr	0		Jauquet Dr	0	792	10387
7	2021	05231	7 (2019)	70	2005	36	F	Challenger Dr		Jauquet Dr	0		Finger Rd	0	370	20114
6	2021	05231	6 (2019)	75	1997	44	F	Challenger Dr		Finger Rd	0		E Mason St	0	317	10468
5	2021	05231	5 (2019)	75	1989	48	F	Challenger Dr		E Mason St	0		Voyager Dr	0	475	10493
6	2021	05231	6 (2019)	75	1989	44	F	Challenger Dr		Voyager Dr	0		Challenger Ct / Lowell Dr	0	1267	10566
6	2021	05231	9 (2019)	70	2000	24	F	Champeau Rd	05036	Maloney Rd	0		Termini / Champeau Rd	0	633	5826

NOTE: If Previous Pavement Rating and Year column blank, previous submitted rating incompatible with surface type OR no rating data available.

New Rating		County - Municipal Code	Current Pavement Rating and Year	Surface			Units (F = Feet/ M = Miles)	On Route	At Route			Toward Route			Section Length	Local ID (Optional Field)
Pavement Rating	Rating Year			Type	Year	Width		Name (Includes prefix, name, type, suffix and extention)	At Municipal Location	Name (Includes prefix, name, type, suffix and extention)	At Offset	Toward Municipal Location	Name (Includes prefix, name, type, suffix and extention)	Toward Offset (Optional Field)		
3	2021	05231	3 (2019)	70	1970	36	F	Chancellor Ln		St Gregory Dr	0		Term Ct	0	422	9800
3	2021	05231	3 (2019)	70	1970	36	F	Chancellor Ln		Term Ct	0		Bay View Dr	0	370	9785
4	2021	05231	4 (2019)	65	1987	40	F	Chantel St		9th St	0		Michaline Dr	0	370	7240
4	2021	05231	4 (2019)	65	1997	40	F	Chantel St		Michaline Dr	0		7th St	0	686	8200
5	2021	05231	5 (2019)	65	1987	40	F	Chantel St		7th St	0		Michaline Dr	0	792	8182
5	2021	05231	5 (2019)	65	1987	40	F	Chantel St		Michaline Dr	0		Beaver Dam Dr	0	211	8179
5	2021	05231	5 (2019)	70	1998	36	F	Chapel View Rd		Finger Rd	0		Friar's Path	0	1003	10506
7	2021	05231	7 (2019)	70	2007	36	F	Charity Ln		Star Creek Ln	0		Celine Way	0	158	20633
8	2021	05231	8 (2019)	70	2007	36	F	Charity Ln		Celine Way	0		Bushwood Ln	0	475	20626
8	2021	05231	8 (2019)	70	2007	36	F	Charity Ln		Bushwood Ln	0		Heaven Dr	0	264	20646
8	2021	05231	8 (2019)	70	2007	36	F	Charity Ln		Bushwood Ln	264		Heaven Dr	0	158	15189
8	2021	05231	8 (2019)	70	2007	36	F	Charity Ln		Heaven Dr	0		Sitka St	0	106	15190
8	2021	05231	8 (2019)	70	2007	36	F	Charity Ln		Heaven Dr	106		Sitka St	0	211	15190
7	2021	05231	7 (2019)	70	2012	34	F	Charles St		Hartung St	0		John St	0	422	10028
7	2021	05231	8 (2019)	70	2012	34	F	Charles St		John St	0		Bellevue St	0	475	10054
5	2021	05231	5 (2019)	70	1987	36	F	Charleston Dr		King James Dr	0		Gloucester Dr	0	581	7947
6	2021	05231	6 (2019)	75	1981	36	F	Charlevoix Ct		Bay Highlabnds N / Bay Highlands	0		Termini	0	475	9750
5	2021	05231	5 (2019)	70	1977	36	F	Chateau Dr		Liberty St	0		Estates Ct	0	1162	8364
4	2021	05231	5 (2019)	70	1977	36	F	Chateau Dr		Estates Ct	0		Termini	0	422	7787
4	2021	05231	4 (2019)	75	1946	30	F	Cherry St		Baird St N	0		Irwin Ave N	0	792	9484
5	2021	05231	5 (2019)	75	1946	30	F	Cherry St		Irwin Ave N	0		Roosevelt St N	0	792	9503
5	2021	05231	5 (2019)	75	1946	30	F	Cherry St		Roosevelt St N	0		Clay St N	0	845	9524
5	2021	05231	5 (2019)	75	1946	30	F	Cherry St		Clay St N	0		Webster Ave N	0	422	9546
5	2021	05231	5 (2019)	75	1946	30	F	Cherry St		Webster Ave N	0		Van Buren St N	0	422	9557
5	2021	05231	5 (2019)	75	1946	30	F	Cherry St		Van Buren St N	0		Jackson St N	0	370	9567
5	2021	05231	5 (2019)	75	1946	30	F	Cherry St		Jackson St N	0		Quincy St N	0	422	9578
4	2021	05231	4 (2019)	75	1946	30	F	Cherry St		Quincy St N	0		N Monroe Ave / STH 29 / STH 54	0	422	9588
4	2021	05231	4 (2019)	75	1946	36	F	Cherry St		N Monroe Ave / STH 29 / STH 54	0		Madison St N	0	422	9598
4	2021	05231	4 (2019)	75	1946	36	F	Cherry St		Madison St N	0		Jefferson St N	0	422	9608
6	2021	05231	6 (2019)	75	1962	40	F	Cherry St		Jefferson St N	0		Adams St N	0	422	20216
5	2021	05231	5 (2019)	75	1982	40	F	Cherry St		Adams St N	0		Washington St N	0	422	9624
7	2021	05231	7 (2019)	75	2005	26	F	Cherry St		Washington St N	0		Termini	0	264	9627
4	2021	05231	4 (2019)	70	1978	36	F	Cherrywood Ln		CTH EB / Packerland Dr	0		Fawn Ln	0	950	7789
4	2021	05231	4 (2019)	70	1978	36	F	Cherrywood Ln		Fawn Ln	0		Ann Ln	0	370	7788
6	2021	05231	6 (2019)	70	1990	36	F	Chestnut Ave N		Termini	0		Augusta St	0	317	6908

New Rating		County - Municipal Code	Current Pavement Rating and Year	Surface			Units (F = Feet/ M = Miles)	On Route	At Route			Toward Route			Section Length	Local ID (Optional Field)
Pavement Rating	Rating Year			Type	Year	Width		Name (Includes prefix, name, type, suffix and extention)	At Municipal Location	Name (Includes prefix, name, type, suffix and extention)	At Offset	Toward Municipal Location	Name (Includes prefix, name, type, suffix and extention)	Toward Offset (Optional Field)		
6	2021	05231	6 (2019)	70	1990	36	F	Chestnut Ave N		Augusta St	0		Phoebe St	0	370	6939
3	2021	05231	4 (2019)	70	1977	30	F	Chestnut Ave N		Phoebe St	0		James St	0	422	6979
3	2021	05231	3 (2019)	70	1977	30	F	Chestnut Ave N		James St	0		Mather St / USH 141	0	370	7009
10	2021	05231	10 (2019)	70	2018	30	F	Chestnut Ave N		Mather St / USH 141	0		Bond St	0	422	7077
10	2021	05231	10 (2019)	70	2018	30	F	Chestnut Ave N		Bond St	0		Elmore St	0	370	7105
8	2021	05231	8 (2019)	70	2009	27	F	Chestnut Ave N		Elmore St	0		Kellogg St	0	528	7153
8	2021	05231	8 (2019)	70	2009	27	F	Chestnut Ave N		Kellogg St	0		Dousman St	0	634	8217
3	2021	05231	3 (2019)	60	1982	26	F	Chestnut Ave N		Termini	0		Chestnut Ave S / STH 29 / Walnut	0	422	8418
3	2021	05231	3 (2019)	70	1979	26	F	Chestnut Ave S		Chestnut Ave N / STH 29 / Walnut	0		Howard St	0	475	7383
10	2021	05231	4 (2019)	70	1979	26	F	Chestnut Ave S		Howard St	0		School Pl	0	52	7436
10	2021	05231	4 (2019)	70	2019	33	F	Chestnut Ave S		Howard St	52		School Pl	0	423	7436
10	2021	05231	3 (2019)	70	2019	33	F	Chestnut Ave S		School Pl	0		Arndt St	0	422	7491
4	2021	05231	4 (2019)	70	1984	30	F	Chestnut Ave S		Lake St	0		Clinton St	0	158	8420
6	2021	05231	6 (2019)	75	1973	36	F	Chestnut Ave S		Clinton St	0		Commission Ct	0	158	8628
8	2021	05231	5 (2019)	70	2019	33	F	Chestnut Ave S		Commission Ct	0		3rd St	0	106	8627
10	2021	05231	5 (2019)	70	2019	33	F	Chestnut Ave S		Commission Ct	106		3rd St	0	422	8626
10	2021	05231	3 (2019)	70	2019	33	F	Chestnut Ave S		3rd St	0		4th St	0	317	7753
10	2021	05231	3 (2019)	70	2019	33	F	Chestnut Ave S		4th St	0		5th St	0	105	7798
10	2021	05231	3 (2019)	70	1978	24	F	Chestnut Ave S		4th St	105		5th St	0	212	7798
10	2021	05231	4 (2019)	70	2008	34	F	Chestnut Ave S		5th St	0		Termini	0	317	8423
2	2021	05231	2 (2019)	70	2008	36	F	Chestnut Ave S		7th St	0		8th St	0	686	7937
4	2021	05231	4 (2019)	70	2008	36	F	Chestnut Ave S		8th St	0		9th St	0	581	7979
4	2021	05231	4 (2019)	70	2008	36	F	Chestnut Ave S		9th St	0		10th St	0	581	8011
4	2021	05231	4 (2019)	70	2008	36	F	Chestnut Ave S		10th St	0		Prospect Pl	0	370	8033
7	2021	05231	7 (2019)	70	2008	36	F	Chestnut Ave S		Prospect Pl	0		Termini	0	317	8052
5	2021	05231	5 (2019)	70	1987	36	F	Chicago Ct		Termini	0		Schwartz St	0	106	10081
6	2021	05231	6 (2019)	65	2000	36	F	Chicago Ct		Schwartz St	0		Termini	0	264	10091
3	2021	05231	3 (2019)	70	1970	30	F	Chicago St		Washington St S	0		Adams St S	0	211	9506
5	2021	05231	5 (2019)	70	2007	30	F	Chicago St		Adams St S	0		Ramp STH 54 to Chicago St	0	322	9494
5	2021	05231	5 (2019)	70	2007	30	F	Chicago St		Ramp STH 54 to Chicago St	0		Jefferson St S	0	153	9494
3	2021	05231	3 (2019)	70	1986	30	F	Chicago St		Madison St S	0		Crossover STH 54 / S Monroe Ave	0	422	9471
3	2021	05231	3 (2019)	75	1986	24	F	Chicago St		Quincy St S / STH 54	0		Jackson St S	0	422	9457
6	2021	05231	7 (2019)	70	2006	30	F	Chicago St		Jackson St S	0		Van Buren St S	0	370	9451
7	2021	05231	8 (2019)	70	2006	30	F	Chicago St		Van Buren St S	0		Webster Ave S	0	422	9443
3	2021	05231	3 (2019)	70	2006	24	F	Chicago St		Webster Ave S	0		Clay St S	0	53	9435

NOTE: If Previous Pavement Rating and Year column blank, previous submitted rating incompatible with surface type OR no rating data available.

New Rating		County - Municipal Code	Current Pavement Rating and Year	Surface			Units (F = Feet/ M = Miles)	On Route	At Route			Toward Route			Section Length	Local ID (Optional Field)
Pavement Rating	Rating Year			Type	Year	Width		Name (Includes prefix, name, type, suffix and extention)	At Municipal Location	Name (Includes prefix, name, type, suffix and extention)	At Offset	Toward Municipal Location	Name (Includes prefix, name, type, suffix and extention)	Toward Offset (Optional Field)		
3	2021	05231	3 (2019)	70	2006	30	F	Chicago St		Webster Ave S	53		Clay St S	0	369	9435
3	2021	05231	3 (2019)	70	1978	24	F	Chicago St		Clay St S	0		Roosevelt St S	0	845	9420
8	2021	05231	8 (2019)	70	2007	30	F	Chicago St		Roosevelt St S	0		Irwin Ave S	0	845	9401
8	2021	05231	8 (2019)	70	2010	30	F	Chicago St		Irwin Ave S	0		Baird St S	0	739	9383
8	2021	05231	8 (2019)	70	2010	30	F	Chicago St		Baird St S	0		Goodell St	0	845	9370
6	2021	05231	6 (2019)	70	1987	30	F	Chicago St		Goodell St	0		Termini	0	317	9365
6	2021	05231	6 (2019)	70	2005	34	F	Chicago St		Hartung St	0		John St	0	422	9929
4	2021	05231	4 (2019)	70	1976	34	F	Chicago St		John St	0		Bellevue St	0	475	9945
7	2021	05231	7 (2019)	70	2008	36	F	Chicago St		Bellevue St	0		George St	0	317	9974
5	2021	05231	5 (2019)	70	1993	36	F	Chicago St		George St	0		Heyrman St	0	475	9990
4	2021	05231	4 (2019)	70	1977	36	F	Chicago St		Heyrman St	0		Irene St	0	475	10020
6	2021	05231	6 (2019)	75	1979	36	F	Chickadee Ln N		Thornapple Dr	0		Chickadee Ln W	0	317	8607
5	2021	05231	5 (2019)	70	1991	36	F	Chickadee Ln W		Chickadee Ln N	317		Antler Trl	0	158	8608
5	2021	05231	5 (2019)	70	1979	36	F	Chickadee Ln W		Chickadee Ln N	475		Antler Trl	0	159	8608
5	2021	05231	5 (2019)	70	1991	36	F	Chickadee Ln W		Chickadee Ln N	634		Antler Trl	0	158	8608
5	2021	05231	5 (2019)	70	1986	36	F	Chief Hill Dr		O-Na-Ste Ln	422		Osha-He-Ta Trl	0	212	8618
5	2021	05231	5 (2019)	70	1989	36	F	Chief Hill Dr		Osha-He-Ta Trl	0		Clinch Way	0	1478	7273
5	2021	05231	5 (2019)	70	1989	36	F	Chief Hill Dr		Clinch Way	0		Chief Hill Ln	0	211	8617
6	2021	05231	6 (2019)	70	1989	36	F	Chief Hill Ln		Chief Hill Dr	211		Onu-U-Sla Way	0	317	8616
7	2021	05231	7 (2019)	70	1979	28	F	Chip St		Quincy St N	0		Angie Ave	0	1531	9169
6	2021	05231	7 (2019)	70	2008	36	F	Christiana St		Randall Ct / Termini	739		Perkins Ave	0	317	8507
5	2021	05231	5 (2019)	70	2000	36	F	Christiana St		Perkins Ave	0		Badger Ln	0	317	8505
8	2021	05231	8 (2019)	70	2007	36	F	Christiana St		Termini	0		Regan St	0	158	6717
3	2021	05231	3 (2019)	70	1988	38	F	Christiana St		Regan St	0		Badgerland Dr / Blithe St	0	317	8509
5	2021	05231	5 (2019)	70	1995	20	F	Christiana St		Oak St	0		Yale St	0	898	7207
4	2021	05231	4 (2019)	65	1998	20	F	Christiana St		Yale St	0		12th Ave	0	528	7223
4	2021	05231	4 (2019)	60	1974	20	F	Christiana St		12th Ave	0		Hazel St	0	475	7249
3	2021	05231	3 (2019)	60	1978	20	F	Christiana St		Hazel St	0		Oakland Ave S	0	1003	7307
7	2021	05231	7 (2019)	70	2008	24	F	Church Rd		CTH A / Nicolet Dr	0		Durham Rd	0	1637	9671
7	2021	05231	7 (2019)	65	2008	20	F	Church Rd		Durham Rd	0		Sussex Rd / Church Rd	0	1998	21066
7	2021	05231	7 (2019)	70	2008	24	F	Church Rd		Sussex Rd / Church Rd	0		Bay Settlement Rd / Church Rd	0	1717	9672
7	2021	05231	7 (2019)	70	2008	24	F	Church Rd		Sussex Rd / Church Rd	1837		Bay Settlement Rd / Church Rd	0	83	9672
7	2021	05231	7 (2019)	70	2008	30	F	Church Rd		Sussex Rd / Church Rd	1920		Bay Settlement Rd / Church Rd	0	37	21067
10	2021	05231	10 (2019)	57	2011	18	F	Church Rd		Crossover STH 57 / Sturgeon Bay	58		Nooyen Ln / Church Rd	0	176	20692
10	2021	05231	10 (2019)	57	1968	18	F	Church Rd		Crossover STH 57 / Sturgeon Bay	234		Nooyen Ln / Church Rd	0	159	20692

New Rating				Surface				On Route	At Route			Toward Route				
Pavement Rating	Rating Year			Type	Year	Width		Name (Includes prefix, name, type, suffix and extention)	At Municipal Location	Name (Includes prefix, name, type, suffix and extention)	At Offset	Toward Municipal Location	Name (Includes prefix, name, type, suffix and extention)	Toward Offset (Optional Field)		
10	2021	05231	10 (2019)	57	2011	18	F	Church Rd		Crossover STH 57 / Sturgeon Bay	763		Nooyen Ln / Church Rd	0	252	20692
10	2021	05231	10 (2019)	70	1993	36	F	Church Rd		Nooyen Ln / Church Rd	338		Van Egeren Ln / Church Rd	0	337	20270
4	2021	05231	4 (2019)	70	1986	36	F	Circle Shore Dr		Termini	0		Utah Ave	0	370	9719
4	2021	05231	4 (2019)	70	1986	36	F	Circle Shore Dr		Utah Ave	0		Termini	0	158	9718
7	2021	05231	7 (2019)	75	2008	24	F	CityDeck Ct		Washington St N	0		Termini	0	226	21117
7	2021	05231	7 (2019)	70	1993	36	F	Classic Dr		Davies Ave	0		Cottage Hill Dr	0	475	9691
7	2021	05231	7 (2019)	70	2008	36	F	Classic Dr		Davies Ave	475		Cottage Hill Dr	0	249	21559
5	2021	05231	5 (2019)	75	1989	40	F	Clay St N		Weise St	845		Vanderbraak St	0	369	9151
5	2021	05231	5 (2019)	75	1989	40	F	Clay St N		Vanderbraak St	0		Klaus St	0	422	8769
5	2021	05231	5 (2019)	75	1989	40	F	Clay St N		Klaus St	0		Berner St	0	370	8784
5	2021	05231	5 (2019)	75	1989	40	F	Clay St N		Berner St	0		Reber St	0	370	8798
5	2021	05231	5 (2019)	75	1989	40	F	Clay St N		Reber St	0		Eastman Ave	0	422	8817
4	2021	05231	4 (2019)	70	1985	36	F	Clay St N		Eastman Ave	0		Smith St	0	370	8838
2	2021	05231	3 (2019)	70	1983	30	F	Clay St N		Smith St	0		Day St	0	370	8848
4	2021	05231	4 (2019)	70	1985	36	F	Clay St N		Day St	0		Harvey St	0	370	8868
5	2021	05231	5 (2019)	70	1985	20	F	Clay St N		Harvey St	0		University Ave Frontage Rd N	0	370	8890
5	2021	05231	5 (2019)	70	1985	20	F	Clay St N		University Ave Frontage Rd N	0		STH 54 / STH 57 / University Ave	0	53	8890
5	2021	05231	5 (2019)	75	1953	46	F	Clay St N		Cedar St	0		Crossover USH 141 / STH 29	0	422	9585
3	2021	05231	4 (2019)	70	1985	30	F	Clay St N		Crossover USH 141 / STH 29	0		Pine St	0	370	9566
3	2021	05231	3 (2019)	70	1985	30	F	Clay St N		Pine St	0		Cherry St	0	422	9547
3	2021	05231	3 (2019)	70	1985	30	F	Clay St N		Cherry St	0		Clay St S / Walnut St E	0	370	9527
7	2021	05231	7 (2019)	70	2009	30	F	Clay St S		E McCormick St / S Clay St	317		Grignon St	0	264	9292
4	2021	05231	4 (2019)	70	1988	30	F	Clay St S		Grignon St	0		Emilie St	0	528	9297
4	2021	05231	4 (2019)	70	1988	30	F	Clay St S		Emilie St	0		Eliza St (2)	0	528	9311
4	2021	05231	4 (2019)	70	1988	30	F	Clay St S		Eliza St (2)	0		Porlier St	0	581	9333
4	2021	05231	4 (2019)	70	1988	30	F	Clay St S		Porlier St	0		Lawe St	0	528	9353
4	2021	05231	4 (2019)	70	1988	30	F	Clay St S		Lawe St	0		Cass St	0	528	9369
3	2021	05231	3 (2019)	70	1980	30	F	Clay St S		Cass St	0		E Mason St	0	528	9389
3	2021	05231	3 (2019)	70	1978	30	F	Clay St S		E Mason St	0		Chicago St	0	528	9416
3	2021	05231	3 (2019)	70	1978	30	F	Clay St S		Chicago St	0		Crooks St	0	528	9436
3	2021	05231	3 (2019)	70	1978	30	F	Clay St S		Crooks St	0		Stuart St	0	581	9454
3	2021	05231	3 (2019)	70	1978	30	F	Clay St S		Stuart St	0		Doty St	0	370	9475
3	2021	05231	3 (2019)	70	1978	30	F	Clay St S		Doty St	0		Clay St N / Walnut St E	0	528	9499
4	2021	05231	4 (2019)	70	1992	36	F	Clayton Pl		Debra Ln	0		Fiesta Ln	0	317	10528
3	2021	05231	4 (2019)	70	1970	36	F	Clayton Pl		Fiesta Ln	0		Juniper Dr	0	317	10515

NOTE: If Previous Pavement Rating and Year column blank, previous submitted rating incompatible with surface type OR no rating data available.

New Rating		County - Municipal Code	Current Pavement Rating and Year	Surface			Units (F = Feet/ M = Miles)	On Route	At Route			Toward Route			Section Length	Local ID (Optional Field)
Pavement Rating	Rating Year			Type	Year	Width		Name (Includes prefix, name, type, suffix and extention)	At Municipal Location	Name (Includes prefix, name, type, suffix and extention)	At Offset	Toward Municipal Location	Name (Includes prefix, name, type, suffix and extention)	Toward Offset (Optional Field)		
3	2021	05231	4 (2019)	70	1970	36	F	Clayton Pl		Juniper Dr	0		Lilac Ln	0	317	10501
3	2021	05231	3 (2019)	70	1968	36	F	Clayton Pl		Lilac Ln	0		Neal Ct	0	317	10483
3	2021	05231	3 (2019)	70	1968	36	F	Clayton Pl		Neal Ct	0		Jean St	0	475	10663
6	2021	05231	6 (2019)	75	2016	32	F	Clement St		Basten St	0		STH 54 / STH 57 / University Ave	0	898	9162
10	2021	05231	10 (2019)	75	2016	32	F	Clement St		Basten St	898		STH 54 / STH 57 / University Ave	0	264	8979
10	2021	05231	10 (2019)	75	2016	36	F	Clement St		Basten St	1162		STH 54 / STH 57 / University Ave	0	312	8979
10	2021	05231	10 (2019)	75	2016	40	F	Clement St		Basten St	1474		STH 54 / STH 57 / University Ave	0	169	8979
5	2021	05231	5 (2019)	75	1978	36	F	Clement St		Farlin St	0		Eastman Ave	0	686	9164
4	2021	05231	4 (2019)	70	1990	28	F	Cleveland St		Shawano Ave / STH 29	0		Caroline St	0	370	7151
4	2021	05231	4 (2019)	70	1990	28	F	Cleveland St		Caroline St	0		Termini	0	634	8218
4	2021	05231	4 (2019)	65	1998	36	F	Cleveland St		Termini	0		Western Ave	0	317	7255
3	2021	05231	3 (2019)	70	1978	36	F	Cleveland St		6th St	0		Hickory Hill Dr	0	422	7593
5	2021	05231	5 (2019)	75	1949	30	F	Cleveland St		8th St	0		9th St	0	528	7791
6	2021	05231	7 (2019)	70	2012	36	F	Cliffview Dr		Alpine Dr	0		Michelle Ct	0	211	9938
6	2021	05231	7 (2019)	70	2012	36	F	Cliffview Dr		Michelle Ct	0		Glacier Dr E	0	264	9936
6	2021	05231	7 (2019)	70	2012	36	F	Cliffview Dr		Glacier Dr E	0		Appian Way	0	264	9924
8	2021	05231	8 (2019)	70	2012	36	F	Cliffview Dr		Appian Way	0		Termini	0	317	9895
5	2021	05231	5 (2019)	70	1990	36	F	Clinch Way		Chief Hill Dr	0		Swamp Rd	0	317	7274
4	2021	05231	4 (2019)	75	1976	36	F	Clinton St		16th Ave	0		15th Ave	0	264	7379
4	2021	05231	4 (2019)	75	1976	36	F	Clinton St		15th Ave	0		14th Ave	0	264	7391
4	2021	05231	4 (2019)	75	1976	36	F	Clinton St		14th Ave	0		13th Ave	0	317	7407
3	2021	05231	3 (2019)	75	1976	36	F	Clinton St		13th Ave	0		12th Ave	0	317	7427
5	2021	05231	5 (2019)	75	1976	36	F	Clinton St		12th Ave	0		11th Ave	0	317	7447
5	2021	05231	5 (2019)	75	1976	36	F	Clinton St		11th Ave	0		10th Ave	0	317	7463
4	2021	05231	5 (2019)	75	1976	36	F	Clinton St		10th Ave	0		Norwood Ave S	0	317	7479
3	2021	05231	3 (2019)	75	1976	36	F	Clinton St		Norwood Ave S	0		Greenwood Ave S	0	317	7501
3	2021	05231	3 (2019)	75	1976	36	F	Clinton St		Greenwood Ave S	0		Oakland Ave S	0	317	7533
5	2021	05231	5 (2019)	75	1992	36	F	Clinton St		Oakland Ave S	0		Ashland Ave S (1)	0	317	7561
5	2021	05231	5 (2019)	75	1992	36	F	Clinton St		Ashland Ave S (1)	0		Maple Ave S	0	370	7583
5	2021	05231	5 (2019)	75	1992	36	F	Clinton St		Maple Ave S	0		Chestnut Ave S	0	422	7610
5	2021	05231	5 (2019)	75	1992	46	F	Clinton St		Chestnut Ave S	0		Broadway St S	0	422	7630
5	2021	05231	5 (2019)	75	1976	44	F	Cofrin Dr		Radisson St	0		Elizabeth St	0	3379	8825
4	2021	05231	5 (2019)	70	1995	36	F	Colleen Dr		Laverne Dr	0		Van Caster Dr	0	686	9851
0	2021	05231	1 (2019)	70	2007	36	F	College Park Dr		S Hemlock Rd	0		Termini	0	422	21204
8	2021	05231	8 (2019)	70	2005	36	F	Collegiate Way		Wolverine Trl	0		Inspiration Ave	0	950	20134

NOTE: If Previous Pavement Rating and Year column blank, previous submitted rating incompatible with surface type OR no rating data available.

New Rating		County - Municipal Code	Current Pavement Rating and Year	Surface			Units (F = Feet/ M = Miles)	On Route	At Route			Toward Route			Section Length	Local ID (Optional Field)
Pavement Rating	Rating Year			Type	Year	Width		Name (Includes prefix, name, type, suffix and extention)	At Municipal Location	Name (Includes prefix, name, type, suffix and extention)	At Offset	Toward Municipal Location	Name (Includes prefix, name, type, suffix and extention)	Toward Offset (Optional Field)		
7	2021	05231	7 (2019)	70	2005	36	F	Collegiate Way		Inspiration Ave	0		Scholar Dr	0	317	13445
7	2021	05231	7 (2019)	70	2005	36	F	Collegiate Way		Scholar Dr	0		Spartan Rd	0	317	13441
7	2021	05231	7 (2019)	70	1996	34	F	Colonial Ave		Tilkens St	0		Hickory Hill Dr	0	1426	7473
7	2021	05231	7 (2019)	70	2006	30	F	Colonial Ave		Hickory Hill Dr	0		8th St	0	792	7601
7	2021	05231	7 (2019)	70	2006	30	F	Colonial Ave		8th St	0		9th St	0	581	7679
7	2021	05231	7 (2019)	70	2010	36	F	Colt Ct		Deer Trl	0		Termini	0	264	9119
3	2021	05231	4 (2019)	40	1970	30	F	Columbia Ave		Emmet St	475		Crossover USH 141	0	739	41417
4	2021	05231	4 (2019)	70	1977	34	F	Columbia Ave		Crossover USH 141	0		Coppens Rd	0	317	6744
3	2021	05231	4 (2019)	70	1977	34	F	Columbia Ave		Coppens Rd	0		Holzer St	0	317	6762
4	2021	05231	4 (2019)	70	1977	34	F	Columbia Ave		Holzer St	0		Northern Ave	0	317	6788
4	2021	05231	4 (2019)	70	1977	34	F	Columbia Ave		Northern Ave	0		Mather St	0	581	6829
4	2021	05231	4 (2019)	70	1980	30	F	Columbia Ave		Mather St	0		Bond St	0	422	6865
4	2021	05231	4 (2019)	70	1980	30	F	Columbia Ave		Bond St	0		Elmore St	0	370	6913
6	2021	05231	6 (2019)	70	2006	34	F	Columbia Ave		Elmore St	0		Kellogg St	0	528	6954
3	2021	05231	3 (2019)	70	1978	34	F	Columbia Ave		Kellogg St	0		Division St	0	317	6984
5	2021	05231	5 (2019)	75	1953	31	F	Commission Ct		Chestnut Ave S	0		Termini	0	211	8629
6	2021	05231	6 (2019)	70	2005	36	F	Concerto Ln		Sonata Dr / Sonata Dr E	0		Symphony Heights	0	686	9746
7	2021	05231	7 (2019)	70	2013	36	F	Concordia Ln		Laverne Dr / Mossy Oak Cir	0		McKenzie Ln	0	317	9862
7	2021	05231	7 (2019)	70	2013	36	F	Concordia Ln		McKenzie Ln	0		Van Caster Dr	0	317	9861
6	2021	05231	6 (2019)	70	1996	36	F	Concordia Ln		Van Caster Dr	0		Lorraine Ln	0	162	9859
4	2021	05231	4 (2019)	70	1996	36	F	Concordia Ln		Van Caster Dr	162		Lorraine Ln	0	155	9858
4	2021	05231	4 (2019)	70	1996	36	F	Concordia Ln		Lorraine Ln	0		Cornelius Dr	0	317	9858
5	2021	05231	5 (2019)	70	1996	36	F	Concordia Ln		Cornelius Dr	0		Masters Ln	0	370	9857
5	2021	05231	5 (2019)	70	1996	36	F	Concordia Ln		Masters Ln	0		Termini	0	158	9856
3	2021	05231	3 (2019)	75	1973	30	F	Congress St		S Monroe Ave / STH 57	0		Madison St S	0	422	9405
6	2021	05231	6 (2019)	65	2003	36	F	Conover Dr		Nancy Ave	0		Parkland Way	0	528	8521
7	2021	05231	8 (2019)	70	2014	36	F	Conservancy Ct E		Golf Dr	0		Termini	0	158	10774
7	2021	05231	8 (2019)	70	2008	36	F	Conservancy Ct E		Golf Dr	158		Termini	0	114	10774
7	2021	05231	8 (2019)	70	2014	36	F	Conservancy Ct W		Golf Dr	0		Termini	0	211	10776
6	2021	05231	8 (2019)	70	2008	36	F	Conservancy Ct W		Golf Dr	211		Termini	0	133	10775
10	2021	05231	3 (2019)	70	2020	36	F	Coppens Rd		Termini	0		Columbia Ave	0	581	6745
6	2021	05231	7 (2019)	70	2011	36	F	Coppens Rd		Columbia Ave	0		Gallagher Ave	0	1109	6834
8	2021	05231	8 (2019)	70	1962	36	F	Coppens Rd		Gallagher Ave	0		Termini	0	370	6864
5	2021	05231	6 (2019)	70	1996	24	F	Cora St		Oakland Ave S	0		Termini	0	581	7361
8	2021	05231	8 (2019)	70	2010	30	F	Coral Ct		Rockdale St	422		Langlade Ave	0	264	8470

New Rating		County - Municipal Code	Current Pavement Rating and Year	Surface			Units (F = Feet/ M = Miles)	On Route	At Route			Toward Route			Section Length	Local ID (Optional Field)
Pavement Rating	Rating Year			Type	Year	Width		Name (Includes prefix, name, type, suffix and extention)	At Municipal Location	Name (Includes prefix, name, type, suffix and extention)	At Offset	Toward Municipal Location	Name (Includes prefix, name, type, suffix and extention)	Toward Offset (Optional Field)		
8	2021	05231	8 (2019)	70	2015	44	F	Cormier Rd		Ruby Ln / Cormier Rd	0		Crestwood Springs Dr	0	106	12946
8	2021	05231	8 (2019)	70	2015	44	F	Cormier Rd		Crestwood Springs Dr	0		Woodcrest Dr	0	264	12819
8	2021	05231	8 (2019)	70	2015	44	F	Cormier Rd		Woodcrest Dr	0		CTH EB / Packerland Dr / Cormie	0	739	12818
6	2021	05231	6 (2019)	75	2003	55	F	Cormier Rd		CTH EB / Packerland Dr / Cormie	158		Dorn Dr / Cormier Rd	0	159	12797
6	2021	05231	6 (2019)	70	2005	36	F	Cornelius Ct		Cornelius Dr	0		Termini	0	581	9813
6	2021	05231	6 (2019)	70	2005	36	F	Cornelius Dr		Termini	0		Cedarview Ct	0	106	9771
6	2021	05231	6 (2019)	70	2005	36	F	Cornelius Dr		Cedarview Ct	0		Marvin Ln	0	370	9783
6	2021	05231	6 (2019)	70	2005	36	F	Cornelius Dr		Marvin Ln	0		Albert Dr	0	317	9791
6	2021	05231	6 (2019)	70	2005	36	F	Cornelius Dr		Albert Dr	0		St Gregory Dr	0	792	9806
6	2021	05231	6 (2019)	70	2005	36	F	Cornelius Dr		St Gregory Dr	0		Cornelius Ct	0	264	9812
6	2021	05231	6 (2019)	70	2005	36	F	Cornelius Dr		Cornelius Ct	0		Humboldt Rd	0	211	9826
6	2021	05231	6 (2019)	75	1977	40	F	Cornelius Dr		Humboldt Rd	0		Greenview Dr	0	317	9838
5	2021	05231	5 (2019)	75	1996	40	F	Cornelius Dr		Greenview Dr	0		Concordia Ln	0	1214	9853
4	2021	05231	4 (2019)	75	1996	36	F	Cornelius Dr		Concordia Ln	0		Termini	0	211	9865
6	2021	05231	6 (2019)	70	1991	36	F	Coronation Ct		Kingswood Ct	1056		Crusade Ln	0	686	8595
7	2021	05231	7 (2019)	70	2008	36	F	Cottage Hill Dr		Classic Dr	0		Baywater Ave	0	741	21583
7	2021	05231	7 (2019)	70	2008	36	F	Cottage Hill Dr		Baywater Ave	0		Travertine Ct	0	391	21584
7	2021	05231	7 (2019)	70	2008	36	F	Cottage Hill Dr		Travertine Ct	0		Durham Rd	0	32	15100
7	2021	05231	7 (2019)	70	2008	36	F	Cottage Hill Dr		Travertine Ct	32		Durham Rd	0	264	15100
7	2021	05231	7 (2019)	70	1999	30	F	Country Club Ct		Country Club Rd	0		Termini	0	581	8114
4	2021	05231	4 (2019)	70	1986	44	F	Country Club Rd		O-Na-Ste Ln	370		Mason St Frontage Rd S	0	264	8620
4	2021	05231	4 (2019)	70	1986	44	F	Country Club Rd		Mason St Frontage Rd S	0		Crossover STH 54 / W Mason St	0	106	8620
6	2021	05231	6 (2019)	75	1985	44	F	Country Club Rd		Crossover STH 54 / W Mason St	0		Mason St Frontage Rd N	0	106	7043
4	2021	05231	4 (2019)	75	1985	44	F	Country Club Rd		Mason St Frontage Rd N	0		Doe Trl	0	581	7014
4	2021	05231	4 (2019)	75	1985	40	F	Country Club Rd		Mason St Frontage Rd N	581		Doe Trl	0	792	7014
4	2021	05231	4 (2019)	75	1985	40	F	Country Club Rd		Doe Trl	0		Antler Trl	0	581	6867
4	2021	05231	4 (2019)	75	1985	40	F	Country Club Rd		Antler Trl	0		Klee St	0	1320	8127
4	2021	05231	4 (2019)	75	1985	40	F	Country Club Rd		Klee St	0		Indian Hill Dr	0	528	6705
7	2021	05231	7 (2019)	70	1999	36	F	Country Club Rd		Indian Hill Dr	0		Country Club Ct	0	264	8121
7	2021	05231	7 (2019)	70	1999	36	F	Country Club Rd		Country Club Ct	0		Termini	0	634	8107
2	2021	05231	2 (2019)	70	2010	44	F	Courier Rd		Grandview Rd N / Grandview Rd S	0		Northview Rd N / Northview Rd S	0	2746	12859
5	2021	05231	5 (2019)	75	1978	36	F	Courtney St		Hilly Haven Ct	0		Alpine Dr	0	475	10556
4	2021	05231	4 (2019)	70	1989	30	F	Craanen Rd		STH 54 / Craanen Rd	538		Beechnut Ct / Craanen Rd	0	539	20246
4	2021	05231	4 (2019)	70	1968	36	F	Crawford St		Beaver Dam Dr	0		7th St	0	739	8197
6	2021	05231	6 (2019)	70	2005	36	F	Creek Dr		Superior Rd	0		Zelas Dr	0	317	10302

NOTE: If Previous Pavement Rating and Year column blank, previous submitted rating incompatible with surface type OR no rating data available.

New Rating		County - Municipal Code	Current Pavement Rating and Year	Surface			Units (F = Feet/ M = Miles)	On Route	At Route			Toward Route			Section Length	Local ID (Optional Field)
Pavement Rating	Rating Year			Type	Year	Width		Name (Includes prefix, name, type, suffix and extention)	At Municipal Location	Name (Includes prefix, name, type, suffix and extention)	At Offset	Toward Municipal Location	Name (Includes prefix, name, type, suffix and extention)	Toward Offset (Optional Field)		
6	2021	05231	6 (2019)	70	1988	36	F	Creekside Ln		Spartan Rd	0		Fayette Ln	0	950	9749
5	2021	05231	5 (2019)	70	1989	36	F	Creekside Ln		Fayette Ln	0		Bay De Noc Ct	0	528	9756
5	2021	05231	6 (2019)	70	1989	36	F	Creekside Ln		Bay De Noc Ct	0		Spartan Rd	0	158	9760
4	2021	05231	5 (2019)	65	2003	36	F	Crest Ln		Pinehurst Ave	0		Sunrise Ct	0	792	10370
5	2021	05231	5 (2019)	70	2003	36	F	Crest Ln		Sunrise Ct	0		Edgewood Dr	0	317	10365
6	2021	05231	6 (2019)	70	2007	36	F	Crest Ln		Edgewood Dr	0		Harvest Rd	0	581	10359
8	2021	05231	8 (2019)	75	1986	40	F	Crestwood Dr		Mason St Frontage Rd S	0		Tradewinds Trl	0	1478	8224
8	2021	05231	8 (2019)	75	1986	40	F	Crestwood Dr		Tradewinds Trl	0		Lost Horizon Rd	0	370	7261
8	2021	05231	8 (2019)	75	1986	40	F	Crestwood Dr		Lost Horizon Rd	0		Ferndale Dr	0	317	7295
8	2021	05231	8 (2019)	75	1986	40	F	Crestwood Dr		Ferndale Dr	0		West Point Rd	0	317	7339
10	2021	05231	10 (2019)	70	2019	36	F	Crestwood Springs Ct		Buckthorn Trl	0		Crestwood Springs Dr	0	177	50097
10	2021	05231	10 (2019)	70	1988	36	F	Crestwood Springs Ct		Buckthorn Trl	177		Crestwood Springs Dr	0	158	50097
6	2021	05231	6 (2019)	70	1987	44	F	Crestwood Springs Dr		Cormier Rd	0		Parkwood Dr	0	1320	12817
5	2021	05231	5 (2019)	70	1988	36	F	Crestwood Springs Dr		Parkwood Dr	0		Crestwood Springs Ct	0	317	7877
5	2021	05231	5 (2019)	70	1988	36	F	Crestwood Springs Dr		Crestwood Springs Ct	0		Lafayette Dr	0	317	7838
5	2021	05231	5 (2019)	70	2019	36	F	Crestwood Springs Dr		Crestwood Springs Ct	317		Lafayette Dr	0	316	7838
6	2021	05231	6 (2019)	75	1978	36	F	Cricket Ct		Newberry Ave	0		Termini	0	317	10153
6	2021	05231	6 (2019)	70	1982	36	F	Crocker St		James St	0		Phoebe St	0	317	6917
5	2021	05231	5 (2019)	75	1962	40	F	Crooks St		Admiral Flatley Ct / Washington S	0		Adams St S	0	422	9531
5	2021	05231	5 (2019)	75	1962	40	F	Crooks St		Adams St S	0		Jefferson St S	0	422	9520
5	2021	05231	5 (2019)	75	1962	40	F	Crooks St		Jefferson St S	0		Madison St S	0	370	9514
6	2021	05231	6 (2019)	75	1962	40	F	Crooks St		Madison St S	0		S Monroe Ave / STH 54 / STH 57	0	422	9501
5	2021	05231	5 (2019)	75	1962	34	F	Crooks St		S Monroe Ave / STH 54 / STH 57	0		Quincy St S	0	423	9492
5	2021	05231	5 (2019)	75	1962	34	F	Crooks St		Quincy St S	0		Jackson St S	0	370	9480
5	2021	05231	5 (2019)	75	1962	34	F	Crooks St		Jackson St S	0		Van Buren St S	0	422	9469
4	2021	05231	4 (2019)	75	1962	34	F	Crooks St		Van Buren St S	0		Webster Ave S	0	422	9463
5	2021	05231	5 (2019)	75	1962	34	F	Crooks St		Webster Ave S	0		Clay St S	0	422	9453
5	2021	05231	5 (2019)	75	1962	34	F	Crooks St		Clay St S	0		Roosevelt St S	0	792	9439
5	2021	05231	5 (2019)	75	1962	34	F	Crooks St		Roosevelt St S	0		Irwin Ave S	0	845	9426
5	2021	05231	5 (2019)	75	1962	34	F	Crooks St		Irwin Ave S	0		Baird St S	0	739	9410
5	2021	05231	5 (2019)	75	1962	34	F	Crooks St		Baird St S	0		Kurtz Ave	0	475	9399
7	2021	05231	7 (2019)	75	1962	34	F	Crooks St		Kurtz Ave	0		Goodell St	0	370	9390
5	2021	05231	6 (2019)	75	1962	34	F	Crooks St		Goodell St	0		Termini	0	475	9381
4	2021	05231	4 (2019)	70	1977	34	F	Crooks St		Hartung St	0		Foeller Dr (2)	0	106	9890
3	2021	05231	3 (2019)	70	1977	34	F	Crooks St		Foeller Dr (2)	0		John St	0	317	9898

NOTE: If Previous Pavement Rating and Year column blank, previous submitted rating incompatible with surface type OR no rating data available.

New Rating		County - Municipal Code	Current Pavement Rating and Year	Surface			Units (F = Feet/ M = Miles)	On Route	At Route			Toward Route			Section Length	Local ID (Optional Field)
Pavement Rating	Rating Year			Type	Year	Width		Name (Includes prefix, name, type, suffix and extention)	At Municipal Location	Name (Includes prefix, name, type, suffix and extention)	At Offset	Toward Municipal Location	Name (Includes prefix, name, type, suffix and extention)	Toward Offset (Optional Field)		
3	2021	05231	3 (2019)	70	1976	34	F	Crooks St		John St	0		Bellevue St	0	475	9921
6	2021	05231	7 (2019)	70	2008	35	F	Crooks St		Bellevue St	0		Deschane Pl	0	264	9932
6	2021	05231	7 (2019)	70	2008	35	F	Crooks St		Deschane Pl	0		George St	0	158	9937
7	2021	05231	7 (2019)	70	2008	35	F	Crooks St		George St	0		Quinton St	0	158	9942
7	2021	05231	7 (2019)	70	2008	35	F	Crooks St		Quinton St	0		Heyrman St	0	211	9946
7	2021	05231	7 (2019)	70	2008	35	F	Crooks St		Heyrman St	0		Oak Grove Ave	0	158	9949
7	2021	05231	7 (2019)	70	2008	35	F	Crooks St		Oak Grove Ave	0		Irene St	0	370	9978
7	2021	05231	8 (2019)	70	2013	35	F	Crooks St		Irene St	0		Victoria St	0	370	9994
8	2021	05231	8 (2019)	70	2013	35	F	Crooks St		Victoria St	0		Abrams St	0	475	10022
5	2021	05231	5 (2019)	70	1991	34	F	Crooks St		Abrams St	0		Schwartz St	0	370	10040
4	2021	05231	4 (2019)	40	2001	20	F	Crossway Rd		CTH I / Scottwood Dr	0		Highwood Ln / Termini	0	475	10751
7	2021	05231	7 (2019)	70	2007	36	F	Crosswinds Ln		Sitka St	0		Heaven Dr	0	317	15185
7	2021	05231	7 (2019)	70	2007	36	F	Crosswinds Ln		Heaven Dr	0		Bushwood Ln	0	158	15188
7	2021	05231	7 (2019)	70	2007	36	F	Crosswinds Ln		Heaven Dr	158		Bushwood Ln	0	158	20628
7	2021	05231	7 (2019)	70	2007	36	F	Crosswinds Ln		Bushwood Ln	0		Dandy Way	0	144	20629
7	2021	05231	7 (2019)	70	2007	36	F	Crosswinds Ln		Dandy Way	0		Celine Way	0	173	20629
6	2021	05231	6 (2019)	70	1992	36	F	Crusade Ln		Arabian Dr	845		Kalahari Dr	0	317	8590
4	2021	05231	4 (2019)	70	1992	36	F	Crusade Ln		Kalahari Dr	0		Gobi Trl	0	317	7374
6	2021	05231	6 (2019)	70	1992	36	F	Crusade Ln		Gobi Trl	0		King Of Arms Dr	0	1003	7376
6	2021	05231	6 (2019)	70	1992	36	F	Crusade Ln		King Of Arms Dr	0		Coronation Ct	0	317	7378
6	2021	05231	6 (2019)	70	1992	36	F	Crusade Ln		Coronation Ct	0		Crusade Ln W	0	528	8593
6	2021	05231	6 (2019)	70	1992	36	F	Crusade Ln W		Renaissance Ct / Renaissance Ln	0		Squire Ct	0	475	8291
6	2021	05231	6 (2019)	70	1992	36	F	Crusade Ln W		Squire Ct	0		Crusade Ln	0	317	8594
8	2021	05231	8 (2019)	70	2012	36	F	Curry Ct		Curry Ln / University Ave	0		Termini	0	259	21223
7	2021	05231	8 (2019)	70	2004	36	F	Curry Ln		Curry Ct / University Ave	0		St Anthony Dr	0	1162	10744
7	2021	05231	7 (2019)	70	2004	36	F	Curry Ln		St Anthony Dr	0		Gershwin Dr	0	950	20074
7	2021	05231	7 (2019)	75	1999	44	F	Curry Ln		St Anthony Dr	950		Gershwin Dr	0	1954	15540
4	2021	05231	5 (2019)	70	1968	36	F	Cypress Ln		Heyrman St	0		Irene St	0	475	10314
4	2021	05231	4 (2019)	70	1968	36	F	Cypress Ln		Abrams St	0		Schwartz St	0	370	10362
4	2021	05231	4 (2019)	70	1988	36	F	Cypress Ln		Schwartz St	0		Termini	0	370	10406
4	2021	05231	5 (2019)	70	1979	36	F	Dancing Dunes Dr		Sandia Dr	0		Tradewinds Trl	0	317	7221
4	2021	05231	5 (2019)	70	1979	36	F	Dancing Dunes Dr		Tradewinds Trl	0		Lost Horizon Rd	0	317	7263
5	2021	05231	5 (2019)	70	1979	36	F	Dancing Dunes Dr		Lost Horizon Rd	0		Ferndale Dr	0	370	7297
5	2021	05231	5 (2019)	70	1979	36	F	Dancing Dunes Dr		Ferndale Dr	0		West Point Rd	0	317	7344
5	2021	05231	5 (2019)	70	1991	36	F	Dancing Dunes Dr		West Point Rd	0		Painted Trail Ct / Painted Trl	0	792	7432

NOTE: If Previous Pavement Rating and Year column blank, previous submitted rating incompatible with surface type OR no rating data available.

New Rating		County - Municipal Code	Current Pavement Rating and Year	Surface			Units (F = Feet/ M = Miles)	On Route	At Route			Toward Route			Section Length	Local ID (Optional Field)
Pavement Rating	Rating Year			Type	Year	Width		Name (Includes prefix, name, type, suffix and extention)	At Municipal Location	Name (Includes prefix, name, type, suffix and extention)	At Offset	Toward Municipal Location	Name (Includes prefix, name, type, suffix and extention)	Toward Offset (Optional Field)		
7	2021	05231	7 (2019)	70	1991	36	F	Dancing Dunes Dr		Painted Trail Ct / Painted Trl	0		Prairie View Ct	0	317	7476
6	2021	05231	6 (2019)	70	1991	36	F	Dancing Dunes Dr		Prairie View Ct	0		Telemark Cir E / Timberline Ct / T	0	370	7544
7	2021	05231	7 (2019)	70	2007	30	F	Dandy Way		Crosswinds Ln	0		Termini	0	158	20631
4	2021	05231	4 (2019)	70	1992	36	F	Daniel Ct		Amberly Trl	370		Termini	0	315	10720
4	2021	05231	4 (2019)	70	1992	36	F	Daniel Ct		Amberly Trl	685		Termini	0	371	10720
5	2021	05231	5 (2019)	75	1973	18	F	Danz Ave N		Danz Ave S / Deckner Ave	0		Bader St N	0	528	9135
6	2021	05231	6 (2019)	75	1973	18	F	Danz Ave N		Bader St N	0		Deer Trl	0	53	9117
6	2021	05231	6 (2019)	75	1996	40	F	Danz Ave N		Deer Trl	0		Deuchert St	0	317	9113
7	2021	05231	8 (2019)	75	1996	40	F	Danz Ave N		Deuchert St	0		Brook St	0	370	9099
6	2021	05231	6 (2019)	75	1996	40	F	Danz Ave N		Brook St	0		Morrow St	0	158	9090
6	2021	05231	6 (2019)	70	1985	44	F	Danz Ave N		Morrow St	0		Basten St	0	1162	20167
7	2021	05231	7 (2019)	75	1996	40	F	Danz Ave N		Basten St	0		Starlite Ln	0	264	9046
6	2021	05231	6 (2019)	75	1996	40	F	Danz Ave N		Starlite Ln	0		Maccaux Dr	0	264	9025
7	2021	05231	7 (2019)	75	1996	40	F	Danz Ave N		Maccaux Dr	0		Van Deuren St	0	422	9010
6	2021	05231	6 (2019)	75	1979	44	F	Danz Ave N		Van Deuren St	0		STH 54 / STH 57 / University Ave	0	317	8987
5	2021	05231	5 (2019)	75	1977	44	F	Danz Ave N		STH 54 / STH 57 / University Ave	0		Preble Ave	0	370	8962
5	2021	05231	5 (2019)	75	1977	44	F	Danz Ave N		Preble Ave	0		Farlin St	0	370	8930
5	2021	05231	5 (2019)	75	1977	44	F	Danz Ave N		Farlin St	0		Harold St	0	475	8906
5	2021	05231	5 (2019)	75	1977	44	F	Danz Ave N		Harold St	0		Eastman Ave	0	317	8874
5	2021	05231	5 (2019)	75	1977	44	F	Danz Ave N		Eastman Ave	0		Radisson St	0	845	13092
6	2021	05231	6 (2019)	75	1977	44	F	Danz Ave N		Radisson St	0		Kalcik Ave / Raphael St	0	3115	9224
6	2021	05231	6 (2019)	75	1977	44	F	Danz Ave N		Kalcik Ave / Raphael St	0		East Shore Dr (2)	0	317	9141
8	2021	05231	8 (2019)	70	2005	24	F	Danz Ave N		East Shore Dr (2)	0		Lakeside Pl	0	158	9180
6	2021	05231	6 (2019)	70	2005	24	F	Danz Ave N		Lakeside Pl	0		Termini	0	211	12837
3	2021	05231	3 (2019)	70	1999	36	F	Danz Ave S		Newberry Ave / Wesley Ave	0		Danz Ave N / Deckner Ave	0	1267	10705
3	2021	05231	3 (2019)	70	1978	36	F	David Dr		Dousman St	0		Nancy Ave	0	845	8105
8	2021	05231	8 (2019)	70	2012	36	F	Davies Ave		CTH A / Nicolet Dr	0		Shorewood Ter	0	370	9690
8	2021	05231	8 (2019)	70	1973	36	F	Davies Ave		Shorewood Ter	0		Classic Dr	0	264	9692
6	2021	05231	6 (2019)	70	1992	36	F	Davies Ave		Classic Dr	0		Carrera Ct	0	739	9693
8	2021	05231	8 (2019)	70	2004	28	F	Davies Ave		Carrera Ct	0		Durham Rd	0	158	13667
8	2021	05231	8 (2019)	70	2004	28	F	Davies Ave		Carrera Ct	158		Durham Rd	0	422	13667
8	2021	05231	8 (2019)	70	2004	28	F	Davies Ave		Carrera Ct	580		Durham Rd	0	158	13667
4	2021	05231	4 (2019)	75	1959	40	F	Day St		Quincy St N	0		Jackson St N	0	422	8827
4	2021	05231	4 (2019)	75	1959	34	F	Day St		Jackson St N	0		Van Buren St N	0	422	8833
4	2021	05231	4 (2019)	75	1959	34	F	Day St		Van Buren St N	0		Webster Ave N	0	370	8843

NOTE: If Previous Pavement Rating and Year column blank, previous submitted rating incompatible with surface type OR no rating data available.

New Rating		County - Municipal Code	Current Pavement Rating and Year	Surface			Units (F = Feet/ M = Miles)	On Route	At Route			Toward Route			Section Length	Local ID (Optional Field)
Pavement Rating	Rating Year			Type	Year	Width		Name (Includes prefix, name, type, suffix and extention)	At Municipal Location	Name (Includes prefix, name, type, suffix and extention)	At Offset	Toward Municipal Location	Name (Includes prefix, name, type, suffix and extention)	Toward Offset (Optional Field)		
4	2021	05231	4 (2019)	70	1979	30	F	Day St		Webster Ave N	0		Clay St N	0	422	8849
3	2021	05231	3 (2019)	70	1979	30	F	Day St		Clay St N	0		St George St	0	792	8871
4	2021	05231	5 (2019)	75	1947	30	F	Day St		St George St	0		Irwin Ave N	0	845	8894
5	2021	05231	5 (2019)	75	1947	30	F	Day St		Irwin Ave N	0		Baird St N	0	739	8912
5	2021	05231	5 (2019)	75	1947	30	F	Day St		Baird St N	0		Farlin St / Grove St	0	475	8925
5	2021	05231	5 (2019)	75	1954	34	F	Day St		Farlin St / Grove St	0		Harvey St	0	845	8953
5	2021	05231	5 (2019)	75	1988	36	F	Days End Ln		Rolling Green Dr	0		Night Ct	0	317	8144
5	2021	05231	1 (2019)	70	1993	44	F	Days End Ln		Night Ct	0		Termini	0	158	12784
7	2021	05231	7 (2019)	75	1976	36	F	De Grand St		Forestville Dr	0		Oakwood Dr	0	370	7504
6	2021	05231	6 (2019)	70	2000	36	F	De Leers St		Newberry Ave	0		Melon Ave	0	686	10767
4	2021	05231	5 (2019)	70	2006	36	F	Debra Ln		Bellevue St / CTH XX	0		Irene St	0	686	10456
5	2021	05231	5 (2019)	70	2006	36	F	Debra Ln		Irene St	0		Abrams St	0	845	10482
5	2021	05231	5 (2019)	70	2006	36	F	Debra Ln		Abrams St	0		Laura St	0	950	10500
7	2021	05231	7 (2019)	70	2004	36	F	Debra Ln		Laura St	0		Clayton Pl	0	1267	10529
7	2021	05231	7 (2019)	70	2004	36	F	Debra Ln		Clayton Pl	0		Lime Kiln Rd	0	528	10552
3	2021	05231	3 (2019)	70	1991	44	F	Deckner Ave		Hartung St	422		Bellevue St	0	648	9878
7	2021	05231	7 (2019)	75	1991	44	F	Deckner Ave		Hartung St	1070		Bellevue St	0	250	9879
7	2021	05231	7 (2019)	75	1991	44	F	Deckner Ave		Bellevue St	0		Deschane Pl	0	317	9879
7	2021	05231	7 (2019)	75	1987	44	F	Deckner Ave		Deschane Pl	0		Quinton St	0	317	10875
5	2021	05231	5 (2019)	75	1986	48	F	Deckner Ave		Quinton St	0		Oak Grove Ave	0	370	10876
5	2021	05231	5 (2019)	75	1986	48	F	Deckner Ave		Oak Grove Ave	0		Crossover USH 141 / STH 29	0	53	10877
5	2021	05231	5 (2019)	75	1988	44	F	Deckner Ave		Crossover USH 141 / STH 29	0		Henry St N / Henry St S	0	330	9129
5	2021	05231	5 (2019)	75	1988	44	F	Deckner Ave		Crossover USH 141 / STH 29	330		Henry St N / Henry St S	0	990	9129
6	2021	05231	6 (2019)	75	1988	44	F	Deckner Ave		Henry St N / Henry St S	0		Schober St	0	370	10878
6	2021	05231	6 (2019)	75	1988	44	F	Deckner Ave		Schober St	0		Reimer St	0	317	10879
6	2021	05231	6 (2019)	75	1988	44	F	Deckner Ave		Reimer St	0		Berger St	0	106	10880
6	2021	05231	6 (2019)	75	1988	44	F	Deckner Ave		Berger St	0		Huth St	0	211	10881
6	2021	05231	6 (2019)	75	1988	44	F	Deckner Ave		Huth St	0		Village St	0	158	10882
7	2021	05231	7 (2019)	75	1988	44	F	Deckner Ave		Village St	0		Jacob St	0	370	10883
6	2021	05231	6 (2019)	75	1988	44	F	Deckner Ave		Jacob St	0		Lau St	0	317	10884
7	2021	05231	7 (2019)	75	1973	60	F	Deckner Ave		Lau St	0		Bader St / Bader St N	0	317	10885
5	2021	05231	5 (2019)	75	1974	60	F	Deckner Ave		Bader St / Bader St N	0		Danz Ave N / Danz Ave S	0	528	9136
5	2021	05231	5 (2019)	75	1983	44	F	Deckner Ave		Danz Ave N / Danz Ave S	0		Blonde St	0	686	10704
5	2021	05231	5 (2019)	75	1983	44	F	Deckner Ave		Blonde St	0		Rose Ln	0	370	10886
5	2021	05231	5 (2019)	75	1972	44	F	Deckner Ave		Rose Ln	0		Winchester Way	0	211	10887

New Rating		County - Municipal Code	Current Pavement Rating and Year	Surface			Units (F = Feet/ M = Miles)	On Route	At Route			Toward Route			Section Length	Local ID (Optional Field)
Pavement Rating	Rating Year			Type	Year	Width		Name (Includes prefix, name, type, suffix and extention)	At Municipal Location	Name (Includes prefix, name, type, suffix and extention)	At Offset	Toward Municipal Location	Name (Includes prefix, name, type, suffix and extention)	Toward Offset (Optional Field)		
5	2021	05231	5 (2019)	75	1972	44	F	Deckner Ave		Winchester Way	0		Joan Ave	0	264	10888
5	2021	05231	5 (2019)	75	1972	44	F	Deckner Ave		Joan Ave	0		Allen Ave	0	422	10889
5	2021	05231	5 (2019)	75	1972	44	F	Deckner Ave		Allen Ave	0		Appletree Ct	0	211	10890
5	2021	05231	5 (2019)	75	1972	44	F	Deckner Ave		Appletree Ct	0		Vagabond St	0	581	9140
5	2021	05231	5 (2019)	75	1972	44	F	Deckner Ave		Vagabond St	0		Little Swiss Pl	0	158	10869
5	2021	05231	5 (2019)	75	1972	44	F	Deckner Ave		Little Swiss Pl	0		Swiss Hill Dr	0	317	10870
5	2021	05231	5 (2019)	75	1978	44	F	Deckner Ave		Swiss Hill Dr	0		Appian Way	0	475	10871
5	2021	05231	5 (2019)	75	1978	44	F	Deckner Ave		Appian Way	0		Lorraine Ter	0	475	10872
5	2021	05231	5 (2019)	75	1978	44	F	Deckner Ave		Lorraine Ter	0		Edmund Dr	0	792	10873
6	2021	05231	6 (2019)	75	1978	44	F	Deckner Ave		Edmund Dr	0		Alpine Dr	0	317	10874
7	2021	05231	7 (2019)	70	1996	36	F	Deckner Ave		Alpine Dr	0		Swiss Meadow Ln	0	370	9881
7	2021	05231	7 (2019)	70	1996	36	F	Deckner Ave		Swiss Meadow Ln	0		Burgandy Ct	0	264	10866
6	2021	05231	6 (2019)	70	1999	36	F	Deer Trl		Danz Ave N	0		Berwyn Ave	0	317	9115
7	2021	05231	7 (2019)	70	2010	36	F	Deer Trl		Berwyn Ave	0		Savage St	0	317	9116
7	2021	05231	8 (2019)	70	2010	36	F	Deer Trl		Savage St	0		Colt Ct	0	317	9118
8	2021	05231	8 (2019)	70	2010	36	F	Deer Trl		Colt Ct	0		Winchester Way	0	370	9121
6	2021	05231	7 (2019)	75	1978	36	F	Deer Trl		Winchester Way	0		Browning Rd	0	792	9122
6	2021	05231	7 (2019)	75	1978	36	F	Deer Trl		Browning Rd	0		Remington Rd	0	317	9122
5	2021	05231	5 (2019)	70	1991	36	F	Deerpath Dr		Wildwood Dr	0		Indian Springs Dr	0	475	10102
5	2021	05231	5 (2019)	70	1991	36	F	Deerpath Dr		Indian Springs Dr	0		Termini	0	317	10108
9	2021	05231	9 (2019)	70	2016	36	F	Delores St		Biemeret St	0		Liberty St	0	792	8372
5	2021	05231	5 (2019)	70	2001	36	F	Delray Dr		San Lorenz Dr	0		Trojan Dr	0	1162	8203
6	2021	05231	6 (2019)	70	2001	36	F	Delray Dr		Trojan Dr	0		Laredo Ln	0	264	8545
4	2021	05231	4 (2019)	70	1979	36	F	Delwiche Rd		Edgewood Ln	317		Hillside Ln	0	581	10688
4	2021	05231	4 (2019)	70	1977	36	F	Delwiche Rd		Hillside Ln	0		Delwood Dr	0	475	10283
4	2021	05231	4 (2019)	70	1979	36	F	Delwiche Rd		Delwood Dr	0		Sherry Ln	0	792	10375
10	2021	05231	10 (2019)	70	2019	33	F	Delwood Dr		Harvest Rd	0		Aurora Dr	0	554	10315
10	2021	05231	4 (2019)	70	2019	33	F	Delwood Dr		Harvest Rd	554		Aurora Dr	0	80	10311
10	2021	05231	10 (2019)	70	2019	33	F	Delwood Dr		Harvest Rd	634		Aurora Dr	0	105	10315
10	2021	05231	4 (2019)	70	2019	33	F	Delwood Dr		Aurora Dr	0		Delwiche Rd	0	237	10311
6	2021	05231	6 (2019)	70	2019	33	F	Delwood Dr		Aurora Dr	237		Delwiche Rd	0	185	10282
6	2021	05231	6 (2019)	70	2010	36	F	Delwood Dr		Delwiche Rd	0		Menlo Park Rd	0	317	10282
7	2021	05231	7 (2019)	70	2007	36	F	Demi Ln		Beth Dr	0		Eastbreeze Ln	0	581	15149
6	2021	05231	6 (2019)	70	2006	36	F	Deneys Pl		Locust St S	0		Platten St S	0	370	6965
3	2021	05231	3 (2019)	70	1979	26	F	Denis Pl		Oak St	0		13th Ave	0	1056	7258

NOTE: If Previous Pavement Rating and Year column blank, previous submitted rating incompatible with surface type OR no rating data available.

New Rating		County - Municipal Code	Current Pavement Rating and Year	Surface			Units (F = Feet/ M = Miles)	On Route	At Route			Toward Route			Section Length	Local ID (Optional Field)
Pavement Rating	Rating Year			Type	Year	Width		Name (Includes prefix, name, type, suffix and extention)	At Municipal Location	Name (Includes prefix, name, type, suffix and extention)	At Offset	Toward Municipal Location	Name (Includes prefix, name, type, suffix and extention)	Toward Offset (Optional Field)		
3	2021	05231	3 (2019)	70	1986	36	F	Deschane Pl		Deckner Ave	0		Crooks St	0	1056	9931
6	2021	05231	6 (2019)	75	1965	30	F	Desnoyers St		Gray St / Holzer St	0		Ethel Ave	0	317	6719
6	2021	05231	6 (2019)	75	1965	30	F	Desnoyers St		Ethel Ave	0		Buchanan St N	0	317	6711
5	2021	05231	5 (2019)	75	1965	30	F	Desnoyers St		Buchanan St N	0		Winford Ave	0	370	6699
5	2021	05231	5 (2019)	75	1965	30	F	Desnoyers St		Winford Ave	0		Neville Ave	0	370	6685
5	2021	05231	5 (2019)	75	1965	30	F	Desnoyers St		Neville Ave	0		Wilson Ave	0	370	6671
5	2021	05231	5 (2019)	75	1965	30	F	Desnoyers St		Wilson Ave	0		Marshall Ave	0	370	6661
5	2021	05231	5 (2019)	75	1965	30	F	Desnoyers St		Marshall Ave	0		Lark St	0	317	6652
5	2021	05231	5 (2019)	75	1965	34	F	Desnoyers St		Lark St	0		Park St	0	264	6645
5	2021	05231	5 (2019)	75	1965	34	F	Desnoyers St		Park St	0		Royal Blvd	0	317	6633
5	2021	05231	5 (2019)	75	1965	34	F	Desnoyers St		Royal Blvd	0		Thrush St	0	317	6626
5	2021	05231	5 (2019)	75	1965	34	F	Desnoyers St		Thrush St	0		Platten St N	0	264	6620
6	2021	05231	6 (2019)	75	1965	34	F	Desnoyers St		Platten St N	0		Locust St N	0	370	6611
6	2021	05231	6 (2019)	70	2000	30	F	Desnoyers St		Locust St N	0		Termini	0	158	8682
1	2021	05231	1 (2019)	35	1977	40	F	Deuchert St		Danz Ave N	0		Termini	0	158	9100
5	2021	05231	5 (2019)	70	1996	36	F	Devonwood St		Michaline Dr	0		7th St	0	686	8181
4	2021	05231	4 (2019)	70	1978	36	F	Dewclaw St		Heather Rd	0		Termini	0	475	10554
5	2021	05231	5 (2019)	75	1970	44	F	Diane St		E Mason St	0		August St	0	422	10379
7	2021	05231	7 (2019)	75	1993	44	F	Discovery Rd		Lowell Dr	634		Voyager Dr	0	1478	10733
7	2021	05231	7 (2019)	75	1983	36	F	Division Cir		Division St / Fisk St N	0		Termini	0	317	6743
8	2021	05231	8 (2019)	70	2015	44	F	Division St		Division Cir / Fisk St N	0		Locust St N	0	1003	6783
8	2021	05231	8 (2019)	70	2015	44	F	Division St		Locust St N	0		Platten St N	0	370	6797
3	2021	05231	3 (2019)	70	1996	36	F	Division St		Platten St N	0		Wilson Ave	0	1848	6874
3	2021	05231	3 (2019)	70	1996	36	F	Division St		Wilson Ave	0		Oneida St N	0	686	6912
3	2021	05231	3 (2019)	70	1996	36	F	Division St		Oneida St N	0		Gray St	0	581	6962
3	2021	05231	3 (2019)	70	1996	42	F	Division St		Oneida St N	581		Gray St	0	475	6962
4	2021	05231	4 (2019)	70	1973	28	F	Division St		Gray St	0		Columbia Ave	0	581	6985
4	2021	05231	4 (2019)	70	1973	28	F	Division St		Columbia Ave	0		Northern Ave	0	317	6997
3	2021	05231	3 (2019)	70	1973	28	F	Division St		Northern Ave	0		Harvard St	0	528	7020
3	2021	05231	3 (2019)	70	1973	28	F	Division St		Harvard St	0		Vroman St	0	581	7074
3	2021	05231	3 (2019)	70	1973	28	F	Division St		Vroman St	0		Fink St	0	264	8486
3	2021	05231	3 (2019)	70	1973	28	F	Division St		Fink St	0		Norwood Ave N	0	528	8485
4	2021	05231	4 (2019)	70	1973	28	F	Division St		Norwood Ave N	0		Greenwood Ave N	0	317	8491
4	2021	05231	4 (2019)	70	1973	28	F	Division St		Greenwood Ave N	0		Oakland Ave N	0	317	8490
6	2021	05231	6 (2019)	75	1979	36	F	Divot Pl		Open Gate Trl	0		Wedge Ct	0	634	8165

New Rating		County - Municipal Code	Current Pavement Rating and Year	Surface			Units (F = Feet/ M = Miles)	On Route	At Route			Toward Route			Section Length	Local ID (Optional Field)
Pavement Rating	Rating Year			Type	Year	Width		Name (Includes prefix, name, type, suffix and extention)	At Municipal Location	Name (Includes prefix, name, type, suffix and extention)	At Offset	Toward Municipal Location	Name (Includes prefix, name, type, suffix and extention)	Toward Offset (Optional Field)		
7	2021	05231	7 (2019)	70	2006	24	F	Doblon St		Termini	0		St George St	0	211	8751
5	2021	05231	5 (2019)	70	1984	36	F	Doblon St		St George St	0		Irwin Ave N	0	845	8764
5	2021	05231	5 (2019)	70	1984	36	F	Doblon St		Irwin Ave N	0		Baird St N	0	739	8775
1	2021	05231	1 (2019)	55	1960	16	F	Doblon St		Baird St N	0		Termini	0	105	8779
6	2021	05231	6 (2019)	70	1991	36	F	Doe Trail Ct		Doe Trl	0		Termini	0	211	6869
6	2021	05231	6 (2019)	70	1991	36	F	Doe Trl		Country Club Rd	0		Doe Trail Ct	0	422	6868
5	2021	05231	5 (2019)	70	1991	36	F	Doe Trl		Doe Trail Ct	0		Antelope Trl	0	317	8143
5	2021	05231	6 (2019)	70	1991	36	F	Doe Trl		Antelope Trl	0		Termini	0	106	8148
7	2021	05231	8 (2019)	70	2009	36	F	Dolomite Dr		CTH EA	0		Greenstone Ct	0	299	20889
7	2021	05231	8 (2019)	70	2009	36	F	Dolomite Dr		Greenstone Ct	0		Breccia Way	0	474	20890
8	2021	05231	8 (2019)	70	2008	32	F	Donald Driver Way		Dousman St / USH 141	0		Termini	0	417	22118
4	2021	05231	4 (2019)	70	1997	44	F	Donald St		Military Ave N	0		Thrush St	0	3115	12770
5	2021	05231	5 (2019)	70	1980	36	F	Donarski Ct		Wesley Ave	0		Termini	0	211	10110
5	2021	05231	5 (2019)	70	1982	36	F	Dost Ct		Josephine Cir	0		Termini	0	422	9834
6	2021	05231	6 (2019)	75	1982	44	F	Doty St		Washington St S	0		Adams St S	0	422	9582
4	2021	05231	4 (2019)	75	1949	44	F	Doty St		Adams St S	0		Jefferson St S	0	422	9574
5	2021	05231	5 (2019)	75	1949	44	F	Doty St		Jefferson St S	0		Madison St S	0	370	9563
5	2021	05231	5 (2019)	75	1949	44	F	Doty St		Madison St S	0		S Monroe Ave / STH 54 / STH 57	0	422	9555
10	2021	05231	5 (2019)	70	2020	30	F	Doty St		S Monroe Ave / STH 54 / STH 57	0		Quincy St S	0	423	9541
10	2021	05231	3 (2019)	70	2020	30	F	Doty St		Quincy St S	0		Jackson St S	0	422	9529
10	2021	05231	3 (2019)	70	2020	30	F	Doty St		Jackson St S	0		Van Buren St S	0	422	9518
10	2021	05231	3 (2019)	70	2020	30	F	Doty St		Van Buren St S	0		Webster Ave S	0	370	9511
10	2021	05231	3 (2019)	70	1979	30	F	Doty St		Webster Ave S	0		Clay St S	0	25	9498
10	2021	05231	3 (2019)	70	2020	30	F	Doty St		Webster Ave S	25		Clay St S	0	397	9498
10	2021	05231	3 (2019)	70	2020	30	F	Doty St		Clay St S	0		Roosevelt St S	0	845	9476
10	2021	05231	3 (2019)	70	2020	30	F	Doty St		Roosevelt St S	0		Irwin Ave S	0	792	9461
10	2021	05231	3 (2019)	70	2020	30	F	Doty St		Irwin Ave S	0		Baird St S	0	792	9447
4	2021	05231	4 (2019)	70	2002	36	F	Dousman St	05136	N Taylor St	0		Westplain Dr	0	634	12780
5	2021	05231	5 (2019)	75	1962	48	F	Dousman St		Westplain Dr	0		Fellows Dr	0	317	6639
5	2021	05231	5 (2019)	75	1962	48	F	Dousman St		Fellows Dr	0		David Dr	0	264	6646
5	2021	05231	5 (2019)	75	1962	48	F	Dousman St		David Dr	0		Steven St	0	317	8117
4	2021	05231	4 (2019)	75	1962	48	F	Dousman St		Steven St	0		Murphy Dr	0	1320	8119
5	2021	05231	5 (2019)	75	1962	48	F	Dousman St		Murphy Dr	0		Boland Rd	0	1003	6723
8	2021	05231	8 (2019)	75	1962	48	F	Dousman St		Boland Rd	0		Military Ave N	0	106	6728
8	2021	05231	8 (2019)	75	2008	36	F	Dousman St		Military Ave N	0		Fisk St N	0	1267	6777

NOTE: If Previous Pavement Rating and Year column blank, previous submitted rating incompatible with surface type OR no rating data available.

New Rating		County - Municipal Code	Current Pavement Rating and Year	Surface			Units (F = Feet/ M = Miles)	On Route	At Route			Toward Route			Section Length	Local ID (Optional Field)
Pavement Rating	Rating Year			Type	Year	Width		Name (Includes prefix, name, type, suffix and extention)	At Municipal Location	Name (Includes prefix, name, type, suffix and extention)	At Offset	Toward Municipal Location	Name (Includes prefix, name, type, suffix and extention)	Toward Offset (Optional Field)		
8	2021	05231	8 (2019)	75	2008	36	F	Dousman St		Fisk St N	0		Locust St N	0	1056	6813
9	2021	05231	9 (2019)	75	2008	36	F	Dousman St		Locust St N	0		Platten St N	0	317	6823
5	2021	05231	5 (2019)	75	1954	36	F	Dousman St		Platten St N	0		Oneida St N	0	2534	6943
7	2021	05231	7 (2019)	75	1988	36	F	Dousman St		Oneida St N	0		Gray St	0	1003	6989
5	2021	05231	5 (2019)	75	1988	36	F	Dousman St		Gray St	0		Northern Ave	0	950	7047
5	2021	05231	5 (2019)	75	1988	36	F	Dousman St		Northern Ave	0		Harvard St	0	528	7083
5	2021	05231	5 (2019)	75	1988	36	F	Dousman St		Harvard St	0		Oxford Ave	0	422	7093
5	2021	05231	5 (2019)	75	1988	36	F	Dousman St		Oxford Ave	0		Allard Ave	0	317	7104
5	2021	05231	5 (2019)	75	1984	42	F	Dousman St		Allard Ave	0		Fink St	0	158	8488
5	2021	05231	5 (2019)	75	1984	42	F	Dousman St		Fink St	0		Woodlawn Ave	0	211	8487
5	2021	05231	5 (2019)	75	1984	42	F	Dousman St		Woodlawn Ave	0		Norwood Ave N	0	264	7138
6	2021	05231	6 (2019)	75	1984	42	F	Dousman St		Norwood Ave N	0		Greenwood Ave N	0	317	8493
6	2021	05231	6 (2019)	75	1984	42	F	Dousman St		Greenwood Ave N	0		Oakland Ave N	0	317	8492
6	2021	05231	6 (2019)	75	1984	42	F	Dousman St		Oakland Ave N	0		Ashland Ave N	0	317	7185
6	2021	05231	6 (2019)	75	1984	46	F	Dousman St		Ashland Ave N	0		Maple Ave N	0	370	7198
7	2021	05231	7 (2019)	75	1984	46	F	Dousman St		Maple Ave N	0		Chestnut Ave N	0	370	7214
7	2021	05231	7 (2019)	75	1984	46	F	Dousman St		Chestnut Ave N	0		Broadway St N / USH 141	0	317	7234
4	2021	05231	4 (2019)	75	1966	36	F	Downer St		Beaver Dam Dr	0		7th St	0	634	8201
8	2021	05231	8 (2019)	70	2007	36	F	Dreamer Ln		CTH EA	0		Earnhardt Ct	0	317	20794
8	2021	05231	8 (2019)	70	2007	36	F	Dreamer Ln		Earnhardt Ct	0		Meadow Wind Dr	0	317	20793
4	2021	05231	4 (2019)	70	1978	36	F	Dunbar Ln		CTH EB / Packerland Dr	0		Belmont Dr	0	845	7614
5	2021	05231	6 (2019)	70	1980	36	F	Dunbar Ln		Belmont Dr	0		Evans Dr	0	370	7619
6	2021	05231	6 (2019)	70	2006	36	F	Durham Rd		Termini	0		Wiggins Way	0	158	9710
6	2021	05231	6 (2019)	70	2006	36	F	Durham Rd		Wiggins Way	0		Paula St	0	158	9710
6	2021	05231	6 (2019)	70	2006	36	F	Durham Rd		Wiggins Way	158		Paula St	0	7	9710
6	2021	05231	6 (2019)	70	2008	36	F	Durham Rd		Wiggins Way	165		Paula St	0	158	9710
6	2021	05231	6 (2019)	70	2008	30	F	Durham Rd		Paula St	0		Edinburgh Rd	0	175	9705
6	2021	05231	6 (2019)	70	2008	30	F	Durham Rd		Paula St	175		Edinburgh Rd	0	158	9705
6	2021	05231	6 (2019)	70	1999	36	F	Durham Rd		Edinburgh Rd	0		Yorkshire Rd	0	317	9700
7	2021	05231	7 (2019)	70	1999	36	F	Durham Rd		Yorkshire Rd	0		Fagerville Way	0	370	9697
7	2021	05231	7 (2019)	70	1999	36	F	Durham Rd		Fagerville Way	0		Davies Ave	0	317	10842
7	2021	05231	7 (2019)	70	1999	36	F	Durham Rd		Davies Ave	0		Cottage Hill Dr	0	264	10841
7	2021	05231	7 (2019)	70	1999	36	F	Durham Rd		Cottage Hill Dr	0		Baywatch Dr	0	845	11523
7	2021	05231	7 (2019)	70	2000	36	F	Durham Rd		Baywatch Dr	0		Blackwolf Run	0	317	11524
7	2021	05231	7 (2019)	70	2000	36	F	Durham Rd		Blackwolf Run	0		Spyglass Hill Dr	0	317	9682

NOTE: If Previous Pavement Rating and Year column blank, previous submitted rating incompatible with surface type OR no rating data available.

New Rating		County - Municipal Code	Current Pavement Rating and Year	Surface			Units (F = Feet/ M = Miles)	On Route	At Route			Toward Route			Section Length	Local ID (Optional Field)
Pavement Rating	Rating Year			Type	Year	Width		Name (Includes prefix, name, type, suffix and extention)	At Municipal Location	Name (Includes prefix, name, type, suffix and extention)	At Offset	Toward Municipal Location	Name (Includes prefix, name, type, suffix and extention)	Toward Offset (Optional Field)		
7	2021	05231	7 (2019)	70	2000	36	F	Durham Rd		Spyglass Hill Dr	0		Glen Abbey Dr	0	317	9679
7	2021	05231	7 (2019)	70	2000	36	F	Durham Rd		Glen Abbey Dr	0		Barina Creek Dr	0	422	9677
7	2021	05231	7 (2019)	70	2000	36	F	Durham Rd		Barina Creek Dr	0		Church Rd	0	634	9673
5	2021	05231	5 (2019)	75	1979	36	F	Eagle Ter		Eagle Ter W / Termini	1003		Rolling Green Dr	0	370	8580
5	2021	05231	5 (2019)	75	1979	36	F	Eagle Ter		Rolling Green Dr	0		Termini	0	158	6785
5	2021	05231	5 (2019)	75	1980	36	F	Eagle Ter E		Eagle Ter S	950		Termini	0	423	8583
5	2021	05231	6 (2019)	75	1979	36	F	Eagle Ter S		Eagle Ter W	634		Eagle Ter E / Termini	0	316	8582
5	2021	05231	5 (2019)	75	1979	36	F	Eagle Ter W		Eagle Ter	370		Eagle Ter S / Termini	0	264	8581
8	2021	05231	8 (2019)	70	2007	36	F	Earnhardt Ct		Dreamer Ln	0		Termini	0	158	20795
8	2021	05231	8 (2019)	70	2014	36	F	East Shore Cir		East Shore Dr (2)	0		Termini	0	634	8705
5	2021	05231	5 (2019)	70	1986	36	F	East Shore Dr (1)		East Shore Dr (2)	0		Utah Ave	0	317	10746
5	2021	05231	5 (2019)	75	1983	52	F	East Shore Dr (2)		Irwin Ave N / Webster Ave N	0		East Shore Cir	0	2112	8710
7	2021	05231	7 (2019)	70	2005	44	F	East Shore Dr (2)		East Shore Cir	0		Alabama Ave	0	1214	8706
8	2021	05231	8 (2019)	70	2005	35	F	East Shore Dr (2)		Alabama Ave	0		Kalcik Ave / Mississippi Ave	0	634	8707
8	2021	05231	8 (2019)	70	2005	35	F	East Shore Dr (2)		Kalcik Ave / Mississippi Ave	0		Kentucky Ave	0	686	8711
8	2021	05231	8 (2019)	70	2005	35	F	East Shore Dr (2)		Kentucky Ave	0		Danz Ave N	0	686	8712
8	2021	05231	8 (2019)	70	2005	35	F	East Shore Dr (2)		Danz Ave N	0		New York Ave	0	370	8713
8	2021	05231	8 (2019)	70	2005	35	F	East Shore Dr (2)		New York Ave	0		Unknown	0	370	8715
8	2021	05231	8 (2019)	70	2005	35	F	East Shore Dr (2)		Unknown	0		Texas Ave	0	370	8716
8	2021	05231	8 (2019)	70	2005	35	F	East Shore Dr (2)		Texas Ave	0		California Ave	0	317	9189
8	2021	05231	8 (2019)	70	2005	35	F	East Shore Dr (2)		California Ave	0		Illinois Ave	0	370	8718
8	2021	05231	8 (2019)	70	2005	35	F	East Shore Dr (2)		Illinois Ave	0		Minnesota Ave	0	317	8719
8	2021	05231	8 (2019)	70	2005	35	F	East Shore Dr (2)		Minnesota Ave	0		Michigan Ave	0	370	8720
8	2021	05231	8 (2019)	70	2005	35	F	East Shore Dr (2)		Michigan Ave	0		Wisconsin Ave	0	370	8721
8	2021	05231	8 (2019)	70	2005	35	F	East Shore Dr (2)		Wisconsin Ave	0		Nevada Ave	0	1320	8722
7	2021	05231	7 (2019)	70	2005	35	F	East Shore Dr (2)		Nevada Ave	0		Bay Beach Ct	0	2006	9724
6	2021	05231	6 (2019)	75	1980	52	F	East Shore Dr (2)		Bay Beach Ct	0		East Shore Dr (1)	0	106	10747
5	2021	05231	6 (2019)	75	1980	52	F	East Shore Dr (2)		East Shore Dr (1)	0		Nicolet Dr	0	15	10746
6	2021	05231	6 (2019)	75	1980	52	F	East Shore Dr (2)		East Shore Dr (1)	15		Nicolet Dr	0	302	10749
5	2021	05231	5 (2019)	75	1981	44	F	East Town Way		Finger Rd	0		E Mason St	0	317	10458
7	2021	05231	7 (2019)	65	1999	24	F	Eastbreeze Ln		Ontario Rd	0		Leah Ln	0	370	13223
7	2021	05231	7 (2019)	70	2004	36	F	Eastbreeze Ln		Leah Ln	0		McAuliffe Heights Trl	0	264	20186
8	2021	05231	8 (2019)	70	2004	36	F	Eastbreeze Ln		McAuliffe Heights Trl	0		Demi Ln	0	317	20223
8	2021	05231	8 (2019)	75	1957	40	F	Eastbreeze Ln		Demi Ln	0		Welland Ave	0	475	20224
5	2021	05231	6 (2019)	70	2001	48	F	Eastman Ave		Quincy St N	0		Jackson St N	0	422	8795

NOTE: If Previous Pavement Rating and Year column blank, previous submitted rating incompatible with surface type OR no rating data available.

New Rating		County - Municipal Code	Current Pavement Rating and Year	Surface			Units (F = Feet/ M = Miles)	On Route	At Route			Toward Route			Section Length	Local ID (Optional Field)
Pavement Rating	Rating Year			Type	Year	Width		Name (Includes prefix, name, type, suffix and extention)	At Municipal Location	Name (Includes prefix, name, type, suffix and extention)	At Offset	Toward Municipal Location	Name (Includes prefix, name, type, suffix and extention)	Toward Offset (Optional Field)		
5	2021	05231	5 (2019)	70	2001	48	F	Eastman Ave		Jackson St N	0		Van Buren St N	0	422	8801
5	2021	05231	5 (2019)	70	2001	48	F	Eastman Ave		Van Buren St N	0		Webster Ave N	0	422	8810
4	2021	05231	4 (2019)	70	1989	48	F	Eastman Ave		Webster Ave N	0		Clay St N	0	422	8818
4	2021	05231	5 (2019)	70	1989	48	F	Eastman Ave		Clay St N	0		St George St	0	792	8837
4	2021	05231	5 (2019)	70	1989	48	F	Eastman Ave		St George St	0		Irwin Ave N	0	845	8852
3	2021	05231	4 (2019)	70	1981	36	F	Eastman Ave		Irwin Ave N	0		Baird St N	0	528	8865
3	2021	05231	4 (2019)	70	1981	44	F	Eastman Ave		Irwin Ave N	528		Baird St N	0	211	8865
8	2021	05231	8 (2019)	70	2011	36	F	Eastman Ave		Baird St N	0		Elizabeth St	0	1373	8863
5	2021	05231	5 (2019)	70	1980	36	F	Eastman Ave		Elizabeth St	0		Barker St	0	634	8862
5	2021	05231	5 (2019)	70	1980	36	F	Eastman Ave		Barker St	0		Henry St N	0	634	8861
8	2021	05231	9 (2019)	70	2017	36	F	Eastman Ave		Henry St N	0		Newtols St	0	1690	8860
8	2021	05231	9 (2019)	70	2017	36	F	Eastman Ave		Newtols St	0		Grognet St	0	317	8859
8	2021	05231	9 (2019)	70	2017	36	F	Eastman Ave		Grognet St	0		Danz Ave N	0	686	8858
8	2021	05231	9 (2019)	70	2006	36	F	Eastman Ave		Danz Ave N	0		Clement St	0	695	8858
5	2021	05231	5 (2019)	75	1976	36	F	Eastman Ave		Danz Ave N	695		Clement St	0	995	8866
3	2021	05231	3 (2019)	70	1984	36	F	Eastview Dr		Sunrise Ct	0		Finger Rd	0	845	10412
7	2021	05231	7 (2019)	70	2000	36	F	Eastway Dr		CTH EA	0		Meadow Wind Dr	0	264	11548
7	2021	05231	7 (2019)	70	2000	36	F	Eastway Dr		Meadow Wind Dr	0		Northway Dr	0	422	11546
5	2021	05231	5 (2019)	70	1980	36	F	Easy St		Gilbert Dr	0		Sitka St	0	739	10218
4	2021	05231	4 (2019)	70	1969	36	F	Echo Hill Dr		Termini	0		Jamesford Ave	0	370	10154
4	2021	05231	4 (2019)	70	1969	36	F	Echo Hill Dr		Jamesford Ave	0		Sandy Ln	0	581	10685
5	2021	05231	6 (2019)	70	2005	36	F	Edelweiss Dr		Sherry Ln	0		Malcore Dr	0	792	10388
5	2021	05231	6 (2019)	70	2005	36	F	Edelweiss Dr		Malcore Dr	0		Little Edelweiss Dr	0	634	10691
#N/A	2021	05231		55	1976	22	F	Edgar Dr		Jonas Cir / Edgar Dr	950		Termini / Edgar Dr	0	212	
4	2021	05231	4 (2019)	70	1973	36	F	Edgehill Dr		Forestville Dr	0		Valiant Ln	0	264	7453
4	2021	05231	4 (2019)	70	1973	36	F	Edgehill Dr		Valiant Ln	0		He-Nis-Ra Ln	0	317	7414
4	2021	05231	4 (2019)	70	1973	36	F	Edgehill Dr		He-Nis-Ra Ln	0		West Point Rd	0	370	8268
4	2021	05231	4 (2019)	70	1976	36	F	Edgewood Ct		Termini	0		Edgewood Dr	0	211	10239
7	2021	05231	8 (2019)	70	2005	36	F	Edgewood Dr		Hemlock Dr	422		Eileen St	0	212	10855
7	2021	05231	8 (2019)	70	2005	36	F	Edgewood Dr		Eileen St	0		Morgan Ln	0	317	10636
7	2021	05231	7 (2019)	70	2005	36	F	Edgewood Dr		Morgan Ln	0		Robinson Ave	0	264	10622
4	2021	05231	4 (2019)	70	2005	36	F	Edgewood Dr		Robinson Ave	0		Pecan St	0	317	10608
7	2021	05231	7 (2019)	70	2005	36	F	Edgewood Dr		Pecan St	0		Van Beek Rd	0	317	10601
7	2021	05231	8 (2019)	70	2005	36	F	Edgewood Dr		Van Beek Rd	0		Mary Jo Dr	0	370	10588
7	2021	05231	7 (2019)	70	2005	36	F	Edgewood Dr		Mary Jo Dr	0		Heather Rd	0	581	10575

New Rating		County - Municipal Code	Current Pavement Rating and Year	Surface			Units (F = Feet/ M = Miles)	On Route	At Route			Toward Route			Section Length	Local ID (Optional Field)
Pavement Rating	Rating Year			Type	Year	Width		Name (Includes prefix, name, type, suffix and extention)	At Municipal Location	Name (Includes prefix, name, type, suffix and extention)	At Offset	Toward Municipal Location	Name (Includes prefix, name, type, suffix and extention)	Toward Offset (Optional Field)		
7	2021	05231	8 (2019)	70	2005	36	F	Edgewood Dr		Heather Rd	0		Sun Ter	0	1214	10547
5	2021	05231	5 (2019)	70	1968	36	F	Edgewood Dr		Sun Ter	0		E Mason St	0	264	10480
5	2021	05231	5 (2019)	70	1984	36	F	Edgewood Dr		E Mason St	0		Finger Rd	0	264	10460
4	2021	05231	5 (2019)	70	1999	36	F	Edgewood Dr		Finger Rd	0		Crest Ln	0	475	10428
4	2021	05231	4 (2019)	70	1999	36	F	Edgewood Dr		Crest Ln	0		Hillside Ln	0	845	10358
4	2021	05231	4 (2019)	70	1999	36	F	Edgewood Dr		Hillside Ln	0		Edgewood Ct	0	180	10358
3	2021	05231	3 (2019)	70	1976	36	F	Edgewood Dr		Hillside Ln	180		Edgewood Ct	0	190	10266
5	2021	05231	5 (2019)	70	1988	36	F	Edgewood Dr		Edgewood Ct	0		Edgewood Ln	0	475	10686
6	2021	05231	6 (2019)	70	1988	36	F	Edgewood Ln		Edgewood Dr	0		Termini	0	159	10687
3	2021	05231	3 (2019)	70	1977	36	F	Edgewood Ln		Termini	0		Polaris Ct	0	211	10190
4	2021	05231	4 (2019)	70	1979	36	F	Edgewood Ln		Polaris Ct	0		Stella Vista Dr	0	422	10178
5	2021	05231	5 (2019)	70	1979	36	F	Edgewood Ln		Stella Vista Dr	0		Delwiche Rd	0	317	10689
6	2021	05231	6 (2019)	70	1992	36	F	Edinburgh Rd		Kathy Dr	317		Mariner Ln	0	1056	10754
5	2021	05231	5 (2019)	70	1995	36	F	Edinburgh Rd		Mariner Ln	0		Durham Rd	0	317	9701
6	2021	05231	6 (2019)	70	1995	36	F	Edinburgh Rd		Durham Rd	0		Sussex Rd	0	1426	9702
10	2021	05231	4 (2019)	70	2020	34	F	Edison St		John St	0		Bellevue St	0	686	10168
3	2021	05231	3 (2019)	70	1987	36	F	Edison St		Bellevue St	0		George St	0	211	10181
3	2021	05231	3 (2019)	70	1987	36	F	Edison St		George St	0		Heyrman St	0	422	10200
7	2021	05231	7 (2019)	70	1999	36	F	Edison St		Heyrman St	0		Termini	0	422	10222
4	2021	05231	4 (2019)	70	1973	36	F	Edison St		Abrams St	0		Schwartz St	0	370	10274
5	2021	05231	5 (2019)	65	2003	36	F	Edison St		Schwartz St	0		Schoen St	0	898	10327
6	2021	05231	6 (2019)	70	1999	36	F	Edmund Dr		Deckner Ave	0		Sylvester Way	0	345	20268
5	2021	05231	5 (2019)	57	1999	18	F	Edmund Dr		Sylvester Way	0		Sage Dr	0	500	20269
6	2021	05231	6 (2019)	70	2011	36	F	Edward Dr		Edward Dr E / Sherry Ln	0		Pamela Dr / Termini	0	1320	10693
6	2021	05231	7 (2019)	70	2011	36	F	Edward Dr E		Stonehedge Rd	0		Edward Dr / Sherry Ln	0	528	10403
7	2021	05231	7 (2019)	70	2014	36	F	Eileen St		Hampton Ave	0		Edgewood Dr	0	739	10637
7	2021	05231	8 (2019)	75	2007	36	F	Einstein Way		Yeager Dr	0		Termini	0	422	10639
7	2021	05231	8 (2019)	75	2007	36	F	Einstein Way		Yeager Dr	422		Termini	0	317	10639
4	2021	05231	4 (2019)	70	1973	36	F	Eldora Ln		Laredo Ln	1267		Trojan Dr	0	317	8546
5	2021	05231	5 (2019)	75	1979	44	F	Elgin Rd		Larsen Rd	0		Century Rd / Elgin Rd	0	854	11517
5	2021	05231	5 (2019)	65	2003	22	F	Elgin Rd		Larsen Rd	854		Century Rd / Elgin Rd	0	96	12967
3	2021	05231	3 (2019)	70	1976	36	F	Eliza St (1)		Eliza St (2)	0		Suydam St	0	317	9276
2	2021	05231	3 (2019)	70	1971	30	F	Eliza St (2)		Termini	0		Madison St S	0	53	9376
2	2021	05231	2 (2019)	70	1971	30	F	Eliza St (2)		Madison St S	0		S Monroe Ave / STH 57	0	422	9645
5	2021	05231	5 (2019)	75	1951	36	F	Eliza St (2)		S Monroe Ave / STH 57	0		Quincy St S	0	370	9363

New Rating		County - Municipal Code	Current Pavement Rating and Year	Surface			Units (F = Feet/ M = Miles)	On Route	At Route			Toward Route			Section Length	Local ID (Optional Field)
Pavement Rating	Rating Year			Type	Year	Width		Name (Includes prefix, name, type, suffix and extention)	At Municipal Location	Name (Includes prefix, name, type, suffix and extention)	At Offset	Toward Municipal Location	Name (Includes prefix, name, type, suffix and extention)	Toward Offset (Optional Field)		
3	2021	05231	3 (2019)	70	1978	26	F	Eliza St (2)		Quincy St S	0		Jackson St S	0	422	9356
5	2021	05231	5 (2019)	75	1951	30	F	Eliza St (2)		Jackson St S	0		Van Buren St S	0	422	9347
3	2021	05231	3 (2019)	75	1981	40	F	Eliza St (2)		Van Buren St S	0		Webster Ave S	0	422	9340
5	2021	05231	5 (2019)	75	1951	30	F	Eliza St (2)		Webster Ave S	0		Clay St S	0	422	9332
5	2021	05231	5 (2019)	70	1994	30	F	Eliza St (2)		Clay St S	0		Roosevelt St S	0	845	9316
6	2021	05231	6 (2019)	70	1995	30	F	Eliza St (2)		Roosevelt St S	0		Irwin Ave S	0	792	9303
6	2021	05231	6 (2019)	70	1995	30	F	Eliza St (2)		Irwin Ave S	0		Baird St S	0	792	9293
5	2021	05231	5 (2019)	75	1955	34	F	Eliza St (2)		Baird St S	0		Goodell St	0	845	9286
2	2021	05231	2 (2019)	70	1976	36	F	Eliza St (2)		Goodell St	0		Eliza St (1)	0	528	9650
6	2021	05231	6 (2019)	75	1982	44	F	Elizabeth St		Radisson St	0		Weise St	0	1056	8796
5	2021	05231	5 (2019)	75	1967	44	F	Elizabeth St		Weise St	0		Cofrin Dr	0	686	13102
4	2021	05231	4 (2019)	75	1972	34	F	Elizabeth St		Cofrin Dr	0		Eastman Ave	0	845	13106
4	2021	05231	4 (2019)	70	2012	34	F	Elizabeth St		Eastman Ave	0		Harold St	0	317	8884
5	2021	05231	5 (2019)	70	2012	34	F	Elizabeth St		Harold St	0		Smith St	0	317	8903
4	2021	05231	4 (2019)	70	2012	34	F	Elizabeth St		Smith St	0		Farlin St	0	370	8923
5	2021	05231	6 (2019)	70	2012	34	F	Elizabeth St		Farlin St	0		Preble Ave	0	422	8949
3	2021	05231	3 (2019)	70	1990	34	F	Elizabeth St		Preble Ave	0		STH 54 / STH 57 / University Ave	0	370	8982
5	2021	05231	5 (2019)	75	1977	44	F	Elizabeth St		STH 54 / STH 57 / University Ave	0		Elm St	0	581	9018
5	2021	05231	5 (2019)	75	1977	44	F	Elizabeth St		Elm St	0		Cedar St	0	475	9058
5	2021	05231	5 (2019)	75	1977	44	F	Elizabeth St		Cedar St	0		Morrow St	0	317	9066
5	2021	05231	5 (2019)	75	1977	44	F	Elizabeth St		Morrow St	0		Ellis St	0	317	9076
6	2021	05231	6 (2019)	75	1977	44	F	Elizabeth St		Ellis St	0		Proper St	0	264	9082
6	2021	05231	6 (2019)	75	1977	44	F	Elizabeth St		Proper St	0		Crossover USH 141 / STH 29	0	792	9097
5	2021	05231	6 (2019)	70	1987	36	F	Elk Ct		Glacier Dr / Glacier Dr E	0		Termini	0	422	9935
8	2021	05231	8 (2019)	75	1987	30	F	Elkay Ln		Bellevue St / CTH XX / Elkay Ln	739		Termini	0	792	20721
5	2021	05231	5 (2019)	70	1978	36	F	Ellis St		Crossover USH 141 / STH 29	0		Wegner St	0	528	9080
4	2021	05231	4 (2019)	70	1978	26	F	Ellis St		Wegner St	0		Newhall St	0	317	9079
4	2021	05231	4 (2019)	70	1977	26	F	Ellis St		Newhall St	0		Elizabeth St	0	845	9077
4	2021	05231	4 (2019)	70	1979	36	F	Ellortina Cir		Newberry Ave	0		Termini	0	370	10111
6	2021	05231	6 (2019)	75	1985	40	F	Elm St		Adams St N	0		Madison St N	0	844	9638
6	2021	05231	6 (2019)	75	1986	44	F	Elm St		Madison St N	0		N Monroe Ave / STH 54 / STH 57	0	422	9636
5	2021	05231	5 (2019)	70	1999	30	F	Elm St		St George St	0		Irwin Ave N	0	739	8970
3	2021	05231	4 (2019)	70	1985	30	F	Elm St		Irwin Ave N	0		Baird St N	0	739	8994
8	2021	05231	8 (2019)	70	2016	34	F	Elm St		Baird St N	0		Grove St	0	475	9008
8	2021	05231	8 (2019)	70	2016	34	F	Elm St		Grove St	0		Forest St	0	422	9017

New Rating		County - Municipal Code	Current Pavement Rating and Year	Surface			Units (F = Feet/ M = Miles)	On Route	At Route			Toward Route			Section Length	Local ID (Optional Field)
Pavement Rating	Rating Year			Type	Year	Width		Name (Includes prefix, name, type, suffix and extention)	At Municipal Location	Name (Includes prefix, name, type, suffix and extention)	At Offset	Toward Municipal Location	Name (Includes prefix, name, type, suffix and extention)	Toward Offset (Optional Field)		
9	2021	05231	9 (2019)	70	2016	34	F	Elm St		Forest St	0		Newhall St	0	475	9022
9	2021	05231	9 (2019)	70	2016	34	F	Elm St		Newhall St	0		Elizabeth St	0	1056	9021
4	2021	05231	4 (2019)	70	1995	36	F	Elmore St		Platten St N	0		Royal Blvd	0	528	6748
4	2021	05231	4 (2019)	70	1995	36	F	Elmore St		Royal Blvd	0		Park St	0	317	6764
4	2021	05231	4 (2019)	70	1995	36	F	Elmore St		Park St	0		Wilson Ave	0	950	6800
4	2021	05231	4 (2019)	70	1995	36	F	Elmore St		Wilson Ave	0		Fairview Ct	0	264	8658
3	2021	05231	3 (2019)	70	2003	36	F	Elmore St		Fairview Ct	0		Ethel Ave	0	1162	8659
2	2021	05231	2 (2019)	70	1981	28	F	Elmore St		Ethel Ave	0		Gray St	0	370	6880
4	2021	05231	4 (2019)	70	1977	28	F	Elmore St		Gray St	0		Roy Ave	0	317	6896
4	2021	05231	4 (2019)	70	1977	28	F	Elmore St		Roy Ave	0		Columbia Ave	0	264	6914
3	2021	05231	3 (2019)	70	1977	28	F	Elmore St		Columbia Ave	0		Northern Ave	0	317	6931
3	2021	05231	3 (2019)	70	1977	28	F	Elmore St		Northern Ave	0		Harvard St	0	528	6947
3	2021	05231	3 (2019)	70	1977	28	F	Elmore St		Harvard St	0		Cambridge St	0	264	8431
3	2021	05231	3 (2019)	70	1977	28	F	Elmore St		Cambridge St	0		Vroman St	0	317	8430
3	2021	05231	3 (2019)	70	1977	28	F	Elmore St		Vroman St	0		Melrose Ave	0	317	8436
3	2021	05231	3 (2019)	70	1977	28	F	Elmore St		Melrose Ave	0		Norwood Ave N	0	475	8437
3	2021	05231	3 (2019)	70	1977	28	F	Elmore St		Norwood Ave N	0		Oakland Ave N	0	634	7054
3	2021	05231	3 (2019)	70	1977	28	F	Elmore St		Oakland Ave N	0		Ashland Ave N	0	370	8178
3	2021	05231	3 (2019)	70	1977	28	F	Elmore St		Ashland Ave N	0		Maple Ave N	0	317	7092
3	2021	05231	3 (2019)	70	1977	28	F	Elmore St		Maple Ave N	0		Chestnut Ave N	0	370	7106
5	2021	05231	5 (2019)	75	1978	44	F	Elmore St		Chestnut Ave N	0		Broadway St N / USH 141	0	317	7120
7	2021	05231	8 (2019)	70	2010	30	F	Emilie St		S Monroe Ave / STH 57	0		Quincy St S	0	423	9344
8	2021	05231	8 (2019)	70	2010	30	F	Emilie St		Quincy St S	0		Jackson St S	0	422	9336
8	2021	05231	8 (2019)	70	2010	30	F	Emilie St		Jackson St S	0		Van Buren St S	0	370	9325
8	2021	05231	8 (2019)	70	2010	30	F	Emilie St		Van Buren St S	0		Webster Ave S	0	422	9318
3	2021	05231	3 (2019)	70	1984	30	F	Emilie St		Webster Ave S	0		Clay St S	0	422	9310
3	2021	05231	4 (2019)	70	1984	30	F	Emilie St		Clay St S	0		Roosevelt St S	0	792	9300
5	2021	05231	5 (2019)	75	1949	30	F	Emilie St		Roosevelt St S	0		Irwin Ave S	0	845	9290
4	2021	05231	4 (2019)	75	1947	30	F	Emilie St		Irwin Ave S	0		Baird St S	0	792	9284
7	2021	05231	7 (2019)	70	1998	34	F	Emilie St		Baird St S	0		Goodell St	0	845	9278
7	2021	05231	7 (2019)	70	1998	34	F	Emilie St		Goodell St	0		Suydam St	0	792	9272
3	2021	05231	3 (2019)	65	1998	34	F	Emilie St		Suydam St	0		Termini	0	106	9269
3	2021	05231	3 (2019)	70	1998	30	F	Emilie St		Suydam St	106		Termini	0	211	9350
10	2021	05231	10 (2019)	70	2018	30	F	Emmalane Ct		Emmalane Dr	0		Termini	0	457	35432
7	2021	05231	7 (2019)	70	2002	36	F	Emmalane Dr		Mahon Ct	0		Enderby Ln	0	264	9729

New Rating		County - Municipal Code	Current Pavement Rating and Year	Surface			Units (F = Feet/ M = Miles)	On Route	At Route			Toward Route			Section Length	Local ID (Optional Field)
Pavement Rating	Rating Year			Type	Year	Width		Name (Includes prefix, name, type, suffix and extention)	At Municipal Location	Name (Includes prefix, name, type, suffix and extention)	At Offset	Toward Municipal Location	Name (Includes prefix, name, type, suffix and extention)	Toward Offset (Optional Field)		
7	2021	05231	7 (2019)	70	2002	36	F	Emmalane Dr		Enderby Ln	0		Enderby Ln E	0	475	9730
7	2021	05231	10 (2019)	65	2018	30	F	Emmalane Dr		Enderby Ln	475		Enderby Ln E	0	230	9730
10	2021	05231	10 (2019)	65	2018	30	F	Emmalane Dr		Enderby Ln E	0		Emmalane Ct	0	805	21041
7	2021	05231	8 (2019)	70	2013	24	F	Emmet St		Lincoln St	528		Shea Ave	0	317	8417
8	2021	05231	8 (2019)	70	2013	24	F	Emmet St		Shea Ave	0		Lyndon St	0	634	6724
8	2021	05231	8 (2019)	70	2013	24	F	Emmet St		Lyndon St	0		Columbia Ave	0	475	8414
5	2021	05231	5 (2019)	70	1996	36	F	Enderby Ln		Emmalane Dr	0		Enderby Ln E	0	370	10858
5	2021	05231	5 (2019)	70	1980	36	F	Enderby Ln E		Enderby Ln	0		Emmalane Dr	0	468	10859
5	2021	05231	5 (2019)	70	2018	30	F	Enderby Ln E		Enderby Ln	468		Emmalane Dr	0	7	10859
5	2021	05231	5 (2019)	70	2018	30	F	Enderby Ln E		Enderby Ln	475		Emmalane Dr	0	365	10859
5	2021	05231	5 (2019)	70	1992	36	F	Englewood Rd		Lindsey Ln	317		Alpine Dr	0	660	10716
5	2021	05231	5 (2019)	70	1992	36	F	Englewood Rd		Lindsey Ln	977		Alpine Dr	0	26	10716
5	2021	05231	5 (2019)	70	1980	36	F	Englewood Rd		Lindsey Ln	1003		Alpine Dr	0	159	10716
3	2021	05231	3 (2019)	70	1980	36	F	Englewood Rd		Alpine Dr	0		Amberly Trl	0	370	10503
3	2021	05231	3 (2019)	70	1980	36	F	Englewood Rd		Amberly Trl	0		High Meadow Ct	0	317	10503
4	2021	05231	5 (2019)	70	1989	36	F	Englewood Rd		Amberly Trl	317		High Meadow Ct	0	792	10719
5	2021	05231	6 (2019)	70	2000	24	F	Equestrian Rd		Maloney Rd	0		Termini	0	283	20254
6	2021	05231	6 (2019)	70	2000	36	F	Equestrian Rd		Maloney Rd	283		Termini	0	351	20255
5	2021	05231	5 (2019)	70	1982	36	F	Eric St		CTH VK / Hazelwood Ln	0		Termini	0	158	7760
10	2021	05231	10 (2019)	70	2004	30	F	Erie Rd		CTH JJ / CTH JJ (1) / Eaton Rd /	2640		Arline Ln	0	3643	13227
10	2021	05231	10 (2019)	75	2018	40	F	Erie Rd		Arline Ln	0		CTH V / E Mason St	0	100	15175
10	2021	05231	10 (2019)	75	2019	40	F	Erie Rd		Arline Ln	100		CTH V / E Mason St	0	274	15175
10	2021	05231	10 (2019)	75	2019	40	F	Erie Rd		CTH V / E Mason St	0		Friar's Path	0	260	15174
10	2021	05231	10 (2019)	75	2019	40	F	Erie Rd		Friar's Path	0		Finger Rd	0	166	10508
10	2021	05231	10 (2019)	65	2002	24	F	Erie Rd		Friar's Path	166		Finger Rd	0	837	10508
8	2021	05231	8 (2019)	75	1992	24	F	Erie Rd		Finger Rd	0		Golf Dr	0	422	10450
9	2021	05231	10 (2019)	70	2008	24	F	Erie Rd		Golf Dr	0		Whittier Dr	0	4858	10765
4	2021	05231	4 (2019)	70	1975	36	F	Erma Dr		Huth St	264		Wayfarer Way	0	475	10680
6	2021	05231	6 (2019)	70	2004	36	F	Ernst Dr		Shirley St	0		Neufeld St	0	1690	8265
7	2021	05231	7 (2019)	70	2004	36	F	Ernst Dr		Neufeld St	0		Highview Ln	0	211	7396
7	2021	05231	7 (2019)	70	2004	36	F	Ernst Dr		Highview Ln	0		7th St / Ridge Rd S	0	317	8502
5	2021	05231	5 (2019)	70	1977	36	F	Estates Ct		Liberty St	0		Chateau Dr	0	528	8346
5	2021	05231	5 (2019)	70	1957	34	F	Ethel Ave		Elmore St	0		Bond St	0	370	6857
4	2021	05231	4 (2019)	70	1957	39	F	Ethel Ave		Bond St	0		Mather St	0	422	6826
3	2021	05231	3 (2019)	70	1994	30	F	Ethel Ave		Mather St	0		Minahan St	0	581	6794

New Rating		County - Municipal Code	Current Pavement Rating and Year	Surface			Units (F = Feet/ M = Miles)	On Route	At Route			Toward Route			Section Length	Local ID (Optional Field)
Pavement Rating	Rating Year			Type	Year	Width		Name (Includes prefix, name, type, suffix and extention)	At Municipal Location	Name (Includes prefix, name, type, suffix and extention)	At Offset	Toward Municipal Location	Name (Includes prefix, name, type, suffix and extention)	Toward Offset (Optional Field)		
4	2021	05231	5 (2019)	70	1994	30	F	Ethel Ave		Minahan St	0		Desnoyers St	0	581	6746
3	2021	05231	3 (2019)	70	1981	34	F	Ethel Ave		Desnoyers St	0		USH 141 / Velp Ave	0	845	6710
6	2021	05231	6 (2019)	70	1988	36	F	Evans Ct		Evans Dr / Shady Oak Dr	0		Termini	0	158	7592
6	2021	05231	6 (2019)	70	1988	36	F	Evans Dr		Evans Ct / Shady Oak Dr	0		Dunbar Ln	0	211	7618
5	2021	05231	5 (2019)	70	1980	36	F	Evans Dr		Dunbar Ln	0		Ironwood Dr	0	264	8600
6	2021	05231	6 (2019)	70	2010	36	F	Everbreeze Rd		CTH EB / Woodridge Ln	264		Zak Ln	0	528	8570
8	2021	05231	8 (2019)	70	2007	36	F	Fagerville Way		Durham Rd	0		Yorkshire Rd	0	158	11541
8	2021	05231	8 (2019)	70	2007	36	F	Fagerville Way		Durham Rd	158		Yorkshire Rd	0	1003	11541
8	2021	05231	8 (2019)	70	2007	36	F	Fagerville Way		Durham Rd	1161		Yorkshire Rd	0	317	11541
6	2021	05231	7 (2019)	70	1999	36	F	Fagerville Way		Yorkshire Rd	0		Sussex Rd	0	264	11542
7	2021	05231	7 (2019)	70	2000	36	F	Fair Winds Ln		Jauquet Dr	0		Windland Dr	0	739	10383
5	2021	05231	5 (2019)	70	1989	30	F	Fairview Ct		Elmore St	0		Kellogg St	0	475	8662
7	2021	05231	7 (2019)	70	2007	36	F	Fairway Ln		Golf Dr	0		Finger Rd	0	422	10447
7	2021	05231	7 (2019)	70	1993	36	F	Falcon Hill Ct		Falcon Hill Way E / Hidden Way	0		Termini	0	370	9901
7	2021	05231	7 (2019)	70	1993	36	F	Falcon Hill Way E		Falcon Hill Way S	370		Falcon Hill Ct / Hidden Way	0	528	10699
6	2021	05231	6 (2019)	70	1993	36	F	Falcon Hill Way S		Swiss Meadow Ln	0		Falcon Hill Way E	0	370	10698
3	2021	05231	3 (2019)	70	1973	36	F	Farlin St		Day St / Grove St	0		Elizabeth St	0	1373	8924
8	2021	05231	9 (2019)	70	2017	36	F	Farlin St		Elizabeth St	0		Barker St	0	634	8922
8	2021	05231	9 (2019)	70	2017	36	F	Farlin St		Barker St	0		Henry St N	0	634	8920
5	2021	05231	5 (2019)	70	1980	36	F	Farlin St		Henry St N	0		Newtols St	0	1637	8916
4	2021	05231	4 (2019)	70	1980	36	F	Farlin St		Newtols St	0		Grognet St	0	317	8909
4	2021	05231	4 (2019)	70	1980	36	F	Farlin St		Grognet St	0		Danz Ave N	0	686	8907
10	2021	05231	2 (2019)	70	2019	33	F	Farlin St		Danz Ave N	0		Turek St	0	581	8905
5	2021	05231	5 (2019)	70	2019	33	F	Farlin St		Turek St	0		Clement St	0	289	9165
5	2021	05231	5 (2019)	70	1991	36	F	Farlin St		Turek St	289		Clement St	0	873	9165
4	2021	05231	4 (2019)	70	1979	36	F	Fawn Ln		Cherrywood Ln	0		Parkwood Dr	0	686	8367
4	2021	05231	4 (2019)	75	1957	40	F	Fawn Ln		Parkwood Dr	0		Termini	0	158	12790
5	2021	05231	5 (2019)	75	1986	36	F	Fayette Ln		Bay Highlands Cir	0		Jeremiah Ct	0	264	9761
5	2021	05231	5 (2019)	70	1988	36	F	Fayette Ln		Jeremiah Ct	0		Creekside Ln	0	528	9754
3	2021	05231	3 (2019)	70	1962	36	F	Fellows Dr		Crossover STH 29 / Shawano Ave	0		Sundale Dr	0	317	6700
4	2021	05231	4 (2019)	70	1962	36	F	Fellows Dr		Sundale Dr	0		Gary Ln	0	317	6676
4	2021	05231	4 (2019)	70	1962	36	F	Fellows Dr		Gary Ln	0		Dousman St	0	317	6656
8	2021	05231	8 (2019)	70	2009	36	F	Fern Ln		Wayfarer Way	370		St Bernard Dr	0	686	10679
7	2021	05231	8 (2019)	70	2009	36	F	Fern Ln		St Bernard Dr	0		Bader St	0	370	10277
10	2021	05231	10 (2019)	70	2018	36	F	Ferndale Dr		Sandstone Pl / Sandstone Pl S	0		Oasis Dr	0	341	7267

NOTE: If Previous Pavement Rating and Year column blank, previous submitted rating incompatible with surface type OR no rating data available.

New Rating		County - Municipal Code	Current Pavement Rating and Year	Surface			Units (F = Feet/ M = Miles)	On Route	At Route			Toward Route			Section Length	Local ID (Optional Field)
Pavement Rating	Rating Year			Type	Year	Width		Name (Includes prefix, name, type, suffix and extention)	At Municipal Location	Name (Includes prefix, name, type, suffix and extention)	At Offset	Toward Municipal Location	Name (Includes prefix, name, type, suffix and extention)	Toward Offset (Optional Field)		
5	2021	05231	5 (2019)	70	1980	36	F	Ferndale Dr		Oasis Dr	0		Mirage Dr	0	898	8240
5	2021	05231	5 (2019)	70	1980	36	F	Ferndale Dr		Mirage Dr	0		La Count Rd	0	317	7304
5	2021	05231	5 (2019)	70	1979	36	F	Ferndale Dr		La Count Rd	0		Sand Hill Dr	0	634	8250
5	2021	05231	6 (2019)	70	1979	36	F	Ferndale Dr		Sand Hill Dr	0		Dancing Dunes Dr	0	317	7298
5	2021	05231	5 (2019)	70	1979	36	F	Ferndale Dr		Dancing Dunes Dr	0		Crestwood Dr	0	898	7296
6	2021	05231	6 (2019)	70	1990	36	F	Ferndale Dr		Crestwood Dr	0		Rona Ln	0	317	20415
6	2021	05231	6 (2019)	70	1990	36	F	Ferndale Dr		Rona Ln	0		Swamp Rd	0	370	8576
6	2021	05231	6 (2019)	75	1980	36	F	Field Stone Ct		Newberry Ave	0		Termini	0	211	10060
5	2021	05231	5 (2019)	70	1992	36	F	Fiesta Ln		Bellevue St	0		Irene St	0	686	10418
5	2021	05231	5 (2019)	70	1992	36	F	Fiesta Ln		Irene St	0		Abrams St	0	845	10465
5	2021	05231	5 (2019)	70	1992	36	F	Fiesta Ln		Abrams St	0		Laura St	0	950	10486
10	2021	05231	3 (2019)	70	2019	32	F	Fiesta Ln		Laura St	0		Clayton Pl	0	1214	10516
10	2021	05231	3 (2019)	70	2019	32	F	Fiesta Ln		Clayton Pl	0		Termini	0	211	10520
4	2021	05231	5 (2019)	75	1981	36	F	Finger Rd		Skyline Blvd	0		Eastview Dr	0	475	10413
5	2021	05231	5 (2019)	75	1981	36	F	Finger Rd		Eastview Dr	0		Sunnycrest St	0	422	10422
5	2021	05231	5 (2019)	70	1990	36	F	Finger Rd		Sunnycrest St	0		Ravenswood Dr	0	370	10424
4	2021	05231	5 (2019)	70	1990	36	F	Finger Rd		Ravenswood Dr	0		East Town Way	0	528	10425
4	2021	05231	4 (2019)	70	1990	36	F	Finger Rd		East Town Way	0		Pinehurst Ave	0	581	10427
4	2021	05231	4 (2019)	70	1990	36	F	Finger Rd		Pinehurst Ave	0		Edgewood Dr	0	1109	10429
4	2021	05231	4 (2019)	70	1990	36	F	Finger Rd		Edgewood Dr	0		Harvest Rd	0	792	10433
4	2021	05231	4 (2019)	70	1990	36	F	Finger Rd		Harvest Rd	0		Menlo Park Rd	0	1003	10434
4	2021	05231	4 (2019)	70	1990	36	F	Finger Rd		Menlo Park Rd	0		Alpine Dr	0	845	10440
5	2021	05231	5 (2019)	70	1987	36	F	Finger Rd		Alpine Dr	0		Stonehedge Rd	0	1584	10442
0	2021	05231	1 (2019)	70	1987	36	F	Finger Rd		Stonehedge Rd	0		Termini	0	106	10777
3	2021	05231	4 (2019)	70	1968	24	F	Finger Rd		Termini	0		Superior Rd	0	211	10778
2	2021	05231	2 (2019)	70	1968	24	F	Finger Rd		Superior Rd	0		Challenger Dr	0	1056	10443
7	2021	05231	7 (2019)	70	2002	36	F	Finger Rd		Challenger Dr	0		Ontario Rd	0	1109	10438
7	2021	05231	7 (2019)	70	2002	36	F	Finger Rd		Challenger Dr	1109		Ontario Rd	0	264	10438
3	2021	05231	3 (2019)	70	1988	24	F	Finger Rd		Ontario Rd	0		Welland Ave	0	1320	10835
3	2021	05231	3 (2019)	70	1988	24	F	Finger Rd		Welland Ave	0		CTH EA	0	1320	10836
3	2021	05231	3 (2019)	70	1988	24	F	Finger Rd		CTH EA	0		Tannery Trl	0	1373	10448
3	2021	05231	3 (2019)	70	1988	24	F	Finger Rd		Tannery Trl	0		Fairway Ln	0	370	10448
3	2021	05231	3 (2019)	70	1988	24	F	Finger Rd		Fairway Ln	0		Chapel View Rd	0	475	10449
3	2021	05231	3 (2019)	70	1988	24	F	Finger Rd		Chapel View Rd	0		Erie Rd	0	422	10451
5	2021	05231	5 (2019)	65	1999	30	F	Finger Rd		Erie Rd	0		Grandview Rd S	0	2693	10457

NOTE: If Previous Pavement Rating and Year column blank, previous submitted rating incompatible with surface type OR no rating data available.

New Rating		County - Municipal Code	Current Pavement Rating and Year	Surface			Units (F = Feet/ M = Miles)	On Route	At Route			Toward Route			Section Length	Local ID (Optional Field)
Pavement Rating	Rating Year			Type	Year	Width		Name (Includes prefix, name, type, suffix and extention)	At Municipal Location	Name (Includes prefix, name, type, suffix and extention)	At Offset	Toward Municipal Location	Name (Includes prefix, name, type, suffix and extention)	Toward Offset (Optional Field)		
7	2021	05231	7 (2019)	65	1999	30	F	Finger Rd		Grandview Rd S	0		Termini	0	475	22120
7	2021	05231	6 (2019)	70	2011	24	F	Finger Rd		Grandview Rd S	475		Termini	0	236	22120
4	2021	05231	4 (2019)	70	1979	30	F	Fink St		Division St	0		Dousman St	0	370	8489
4	2021	05231	4 (2019)	70	1995	40	F	Fisk St N		Termini	0		Bond St	0	686	6654
5	2021	05231	5 (2019)	75	1966	40	F	Fisk St N		Bond St	0		Kellogg St	0	1003	6720
5	2021	05231	5 (2019)	75	1966	40	F	Fisk St N		Kellogg St	0		Division Cir / Division St	0	317	6742
5	2021	05231	5 (2019)	75	1966	40	F	Fisk St N		Division Cir / Division St	0		Dousman St	0	370	6776
6	2021	05231	6 (2019)	75	1966	40	F	Fisk St N		Dousman St	0		Crossover STH 29 / Shawano Ave	0	1056	6858
6	2021	05231	6 (2019)	75	1966	40	F	Fisk St S		Crossover STH 29 / Shawano Ave	0		Leo St	0	264	6897
6	2021	05231	6 (2019)	75	1966	40	F	Fisk St S		Leo St	0		Plymouth Ln	0	581	6950
6	2021	05231	6 (2019)	75	1966	40	F	Fisk St S		Plymouth Ln	0		Western Ave	0	581	6998
5	2021	05231	5 (2019)	75	1966	40	F	Fisk St S		Western Ave	0		Capitol Dr	0	370	7049
5	2021	05231	5 (2019)	75	1966	40	F	Fisk St S		Capitol Dr	0		Admiral Ct	0	422	7095
5	2021	05231	5 (2019)	75	1966	40	F	Fisk St S		Admiral Ct	0		W Mason St / STH 32 / STH 54	0	317	8193
5	2021	05231	5 (2019)	75	1962	40	F	Fisk St S		W Mason St / STH 32 / STH 54	0		Shirley St	0	317	7148
5	2021	05231	5 (2019)	75	1962	40	F	Fisk St S		Shirley St	0		6th St	0	950	8230
5	2021	05231	5 (2019)	75	1962	40	F	Fisk St S		6th St	0		7th St	0	792	8254
5	2021	05231	5 (2019)	75	1962	40	F	Fisk St S		7th St	0		Loch Dr	0	106	7337
6	2021	05231	6 (2019)	75	1962	40	F	Fisk St S		Loch Dr	0		St Agnes Dr	0	158	7358
6	2021	05231	6 (2019)	75	1962	40	F	Fisk St S		St Agnes Dr	0		9th St	0	739	7433
4	2021	05231	5 (2019)	75	1961	40	F	Fisk St S		9th St	0		Russell St	0	317	7468
4	2021	05231	4 (2019)	75	1961	40	F	Fisk St S		Russell St	0		Langlade Ave	0	264	7513
4	2021	05231	4 (2019)	75	1961	40	F	Fisk St S		Langlade Ave	0		Rockdale St	0	317	7564
5	2021	05231	5 (2019)	75	1961	40	F	Fisk St S		Rockdale St	0		Biemeret St	0	317	8326
5	2021	05231	5 (2019)	75	1961	40	F	Fisk St S		Biemeret St	0		Servais St	0	264	7634
5	2021	05231	5 (2019)	75	1961	40	F	Fisk St S		Servais St	0		Liberty St	0	317	8337
5	2021	05231	5 (2019)	70	1987	36	F	Fleetwood Dr		Sand Hill Dr	422		La Count Rd	0	581	7112
5	2021	05231	5 (2019)	75	1970	44	F	Florence Ave		9th St	0		Vernon Ct	0	317	7354
5	2021	05231	5 (2019)	75	1970	44	F	Florence Ave		Vernon Ct	0		Janice Ave	0	317	8615
3	2021	05231	3 (2019)	70	1980	34	F	Foeller Dr (2)		Crooks St	0		Foeller Dr (1)	0	475	9889
4	2021	05231	4 (2019)	70	1980	34	F	Foeller Dr (2)		Foeller Dr (1)	0		Foeller Dr (1)	0	211	9882
4	2021	05231	4 (2019)	70	1980	34	F	Foeller Dr (2)		Foeller Dr (1)	0		Bellevue St	0	264	9884
4	2021	05231	4 (2019)	70	1977	36	F	Forest Glen Dr		Wiesner St	0		Argonne Dr	0	1267	7625
3	2021	05231	3 (2019)	70	1977	36	F	Forest Glen Dr		Argonne Dr	0		Arnold Dr	0	950	8335
4	2021	05231	4 (2019)	70	1985	30	F	Forest Hill Dr		Albert Dr	0		Termini	0	950	9808

NOTE: If Previous Pavement Rating and Year column blank, previous submitted rating incompatible with surface type OR no rating data available.

New Rating		County - Municipal Code	Current Pavement Rating and Year	Surface			Units (F = Feet/ M = Miles)	On Route	At Route			Toward Route			Section Length	Local ID (Optional Field)
Pavement Rating	Rating Year			Type	Year	Width		Name (Includes prefix, name, type, suffix and extention)	At Municipal Location	Name (Includes prefix, name, type, suffix and extention)	At Offset	Toward Municipal Location	Name (Includes prefix, name, type, suffix and extention)	Toward Offset (Optional Field)		
5	2021	05231	5 (2019)	70	1989	36	F	Forest St		STH 54 / STH 57 / University Ave	0		Elm St	0	528	9016
5	2021	05231	5 (2019)	70	1989	36	F	Forest St		Elm St	0		Cedar St	0	370	9029
5	2021	05231	5 (2019)	70	1977	40	F	Forest St		Cedar St	0		Morrow St	0	317	9064
5	2021	05231	5 (2019)	70	1999	40	F	Forest St		Morrow St	0		Termini	0	158	9072
6	2021	05231	6 (2019)	70	1999	36	F	Forestville Dr		Wood Ln	0		King Arthur Dr	0	686	8292
4	2021	05231	4 (2019)	70	1972	36	F	Forestville Dr		King Arthur Dr	0		De Grand St	0	581	8293
4	2021	05231	4 (2019)	70	1972	36	F	Forestville Dr		De Grand St	0		Edgehill Dr	0	475	7452
4	2021	05231	4 (2019)	70	1979	36	F	Forestville Dr		Edgehill Dr	0		St Robert Dr	0	581	8559
7	2021	05231	7 (2019)	70	2014	36	F	Forestville Dr		CTH EB / Packerland Dr	0		He-Nis-Ra Ln	0	950	8294
6	2021	05231	6 (2019)	75	1980	36	F	Fox Run Cir E		Fox Run Cir N	0		Fox Run Cir S	0	264	10851
6	2021	05231	6 (2019)	75	1980	36	F	Fox Run Cir N		Stonehedge Rd	0		Fox Run Cir E	0	422	10849
6	2021	05231	6 (2019)	75	1980	36	F	Fox Run Cir S		Fox Run Cir E	0		Stonehedge Rd	0	370	10850
5	2021	05231	6 (2019)	70	2008	26	F	Francis Ave		Hubbard St	0		Blesch Pl	0	264	8426
4	2021	05231	4 (2019)	70	1977	36	F	Frank St		Rockdale St	581		Biemeret St	0	264	8526
5	2021	05231	5 (2019)	70	2000	36	F	Frank St		Biemeret St	0		Liberty St	0	845	8353
4	2021	05231	4 (2019)	70	1976	36	F	Frank St		Liberty St	0		Raleigh St	0	317	7861
4	2021	05231	4 (2019)	70	1976	36	F	Frank St		Raleigh St	0		Kenwood St	0	264	7901
4	2021	05231	4 (2019)	70	1976	36	F	Frank St		Kenwood St	0		Thorndale St	0	317	7925
8	2021	05231	8 (2019)	70	2011	36	F	Frank St		Thorndale St	0		Shadow Ln	0	264	8524
4	2021	05231	4 (2019)	70	1984	32	F	Franklin St		Gallagher Ave	0		Shea Ave	0	317	6806
4	2021	05231	4 (2019)	70	1984	32	F	Franklin St		Shea Ave	0		Lincoln St	0	317	6816
8	2021	05231	9 (2019)	70	1986	36	F	Franz Ave		Crossover USH 141 / STH 29	0		Termini	0	105	9124
8	2021	05231	9 (2019)	70	2015	35	F	Franz Ave		Crossover USH 141 / STH 29	105		Termini	0	1057	9124
10	2021	05231	4 (2019)	70	2020	36	F	Fred St		Basten St	0		Van Deuren St	0	1003	9055
6	2021	05231	6 (2019)	70	1998	36	F	Friar's Path		Erie Rd	0		Chapel View Rd	0	475	10509
6	2021	05231	6 (2019)	70	1998	36	F	Friar's Path		Chapel View Rd	0		Termini	0	211	10507
5	2021	05231	5 (2019)	75	1973	40	F	Frog St		Winford Ave	0		Buchanan St N	0	317	8447
7	2021	05231	7 (2019)	70	1996	36	F	Frost Ct		Alpine Dr	0		Termini	0	422	10612
6	2021	05231	6 (2019)	70	1996	36	F	Gail Dr		Benjamin Ct	0		Alpine Dr	0	1426	10642
10	2021	05231	3 (2019)	70	2020	36	F	Gallagher Ave		Holzer St	0		Coppens Rd	0	75	6847
10	2021	05231	3 (2019)	70	1962	36	F	Gallagher Ave		Holzer St	75		Coppens Rd	0	242	6847
10	2021	05231	3 (2019)	70	1962	36	F	Gallagher Ave		Coppens Rd	0		USH 141	0	317	6833
5	2021	05231	5 (2019)	70	2020	26	F	Gallagher Ave		USH 141	0		Franklin St	0	370	41404
10	2021	05231	3 (2019)	70	2020	26	F	Gallagher Ave		Franklin St	0		Mary St	0	328	6791
10	2021	05231	3 (2019)	70	1976	26	F	Gallagher Ave		Franklin St	328		Mary St	0	200	6791

New Rating		County - Municipal Code	Current Pavement Rating and Year	Surface			Units (F = Feet/ M = Miles)	On Route	At Route			Toward Route			Section Length	Local ID (Optional Field)
Pavement Rating	Rating Year			Type	Year	Width		Name (Includes prefix, name, type, suffix and extention)	At Municipal Location	Name (Includes prefix, name, type, suffix and extention)	At Offset	Toward Municipal Location	Name (Includes prefix, name, type, suffix and extention)	Toward Offset (Optional Field)		
2	2021	05231	2 (2019)	40	1971	20	F	Gallagher Ave		Mary St	0		Termini	0	158	6749
5	2021	05231	5 (2019)	70	1982	34	F	Garden Ct		Lincoln St	0		Termini	0	264	6835
4	2021	05231	4 (2019)	70	1987	36	F	Garden Gate Ct		Termini	0		Good Shepherd Ln	0	845	8089
5	2021	05231	5 (2019)	70	1996	36	F	Garden Meadows Ct		Holschuh Ln	0		Termini	0	581	10517
5	2021	05231	5 (2019)	70	1976	30	F	Garden St		Harrison St	0		Ashland Ave N	0	422	6889
4	2021	05231	4 (2019)	70	1976	30	F	Garfield St		Caroline St	0		Termini	0	581	8213
5	2021	05231	5 (2019)	70	2002	36	F	Gary Ln	05136	N Taylor St	0		Fellows Dr	0	950	12782
6	2021	05231	6 (2019)	70	2002	36	F	Gary Ln		Fellows Dr	0		Termini	0	370	6667
7	2021	05231	7 (2019)	65	2003	36	F	Gatewood St		Biemeret St	0		Liberty St	0	792	7941
10	2021	05231	2 (2019)	70	2020	36	F	George St		Edison St	0		Louise St	0	317	10180
7	2021	05231	7 (2019)	70	2008	36	F	George St		Louise St	0		Cass St	0	370	10148
3	2021	05231	3 (2019)	70	1983	36	F	George St		Cass St	0		E Mason St	0	475	10118
4	2021	05231	4 (2019)	70	1977	36	F	George St		E Mason St	0		Kimball St	0	317	10048
8	2021	05231	9 (2019)	70	2016	36	F	George St		Kimball St	0		Chicago St	0	370	10013
5	2021	05231	5 (2019)	70	1995	36	F	George St		Chicago St	0		Crooks St	0	370	9973
6	2021	05231	6 (2019)	75	1984	36	F	Gerard Dr		Amy St	0		Penny Pl	0	634	10665
6	2021	05231	6 (2019)	70	2004	36	F	Gershwin Dr		Curry Ln	0		Lake Largo Dr	0	1690	20241
6	2021	05231	6 (2019)	70	2004	36	F	Gershwin Dr		Curry Ln	1690		Lake Largo Dr	0	1003	20241
5	2021	05231	5 (2019)	75	1980	40	F	Gershwin Dr		Lake Largo Dr	0		Beethoven	0	475	10759
5	2021	05231	5 (2019)	75	1981	40	F	Gershwin Dr		Beethoven	0		Sonata Dr E	0	528	10758
6	2021	05231	7 (2019)	70	1996	36	F	Gilbert Ct		Gilbert Dr	0		Termini	0	422	10212
6	2021	05231	7 (2019)	70	2012	36	F	Gilbert Dr		Superior Rd	0		Zelas Dr	0	370	10231
6	2021	05231	7 (2019)	70	2012	36	F	Gilbert Dr		Zelas Dr	0		Robert Ln	0	792	10230
6	2021	05231	7 (2019)	70	2012	36	F	Gilbert Dr		Robert Ln	0		Easy St	0	158	10230
5	2021	05231	6 (2019)	70	1980	36	F	Gilbert Dr		Robert Ln	158		Easy St	0	212	10227
5	2021	05231	6 (2019)	70	1996	36	F	Gilbert Dr		Easy St	0		Gilbert Ct	0	317	10217
6	2021	05231	6 (2019)	70	1996	36	F	Gilbert Dr		Gilbert Ct	0		Termini	0	158	10211
5	2021	05231	5 (2019)	70	1986	36	F	Glacier Dr		Elk Ct / Glacier Dr E	0		Butte Ct	0	370	9972
5	2021	05231	5 (2019)	70	1989	36	F	Glacier Dr		Butte Ct	0		Newberry Ave	0	739	10058
6	2021	05231	7 (2019)	70	2012	36	F	Glacier Dr E		Cliffview Dr	0		Innsbruck Ct	0	264	9926
5	2021	05231	6 (2019)	70	1987	36	F	Glacier Dr E		Innsbruck Ct	0		Bavarian Ct	0	634	9927
5	2021	05231	6 (2019)	70	1987	36	F	Glacier Dr E		Bavarian Ct	0		Elk Ct / Glacier Dr	0	264	9934
7	2021	05231	7 (2019)	70	2007	36	F	Glen Abbey Dr		Durham Rd	0		Sussex Rd	0	158	20537
7	2021	05231	7 (2019)	70	2007	36	F	Glen Abbey Dr		Durham Rd	158		Sussex Rd	0	1690	20537
8	2021	05231	8 (2019)	70	2008	30	F	Glen Oaks Pass		Bay Harbor Dr	0		Grand Cypress Ln	0	823	20998

New Rating		County - Municipal Code	Current Pavement Rating and Year	Surface			Units (F = Feet/ M = Miles)	On Route	At Route			Toward Route			Section Length	Local ID (Optional Field)
Pavement Rating	Rating Year			Type	Year	Width		Name (Includes prefix, name, type, suffix and extention)	At Municipal Location	Name (Includes prefix, name, type, suffix and extention)	At Offset	Toward Municipal Location	Name (Includes prefix, name, type, suffix and extention)	Toward Offset (Optional Field)		
8	2021	05231	8 (2019)	70	2008	30	F	Glen Oaks Pass		Grand Cypress Ln	0		Ballybunion Ln	0	452	20995
5	2021	05231	5 (2019)	70	1987	36	F	Gloucester Dr		Yorktown Dr	264		Charleston Dr	0	317	8567
5	2021	05231	5 (2019)	70	1987	36	F	Gloucester Dr		Charleston Dr	0		Independence Dr	0	317	8568
7	2021	05231	7 (2019)	70	1995	36	F	Gobi Trl		Sonoran Ct / Sonoran Trl	0		White Sands Ter	0	528	7485
7	2021	05231	7 (2019)	70	1995	36	F	Gobi Trl		White Sands Ter	0		Crusade Ln	0	370	7415
6	2021	05231	6 (2019)	75	1991	44	F	Goddard Way		Voyager Dr	0		Lowell Dr	0	1531	10572
7	2021	05231	7 (2019)	70	2007	36	F	Golf Dr		Termini	0		Fairway Ln	0	158	10399
7	2021	05231	7 (2019)	70	2007	36	F	Golf Dr		Fairway Ln	0		Erie Rd	0	898	10404
8	2021	05231	8 (2019)	70	2014	36	F	Golf Dr		Erie Rd	0		Conservancy Ct W	0	317	10410
8	2021	05231	8 (2019)	70	2014	36	F	Golf Dr		Conservancy Ct W	0		Conservancy Ct E	0	581	10773
4	2021	05231	4 (2019)	70	1988	36	F	Good Shepherd Ln		Stonebridge Ct	0		Garden Gate Ct	0	528	8086
4	2021	05231	4 (2019)	70	1987	36	F	Good Shepherd Ln		Garden Gate Ct	0		Indian Hill Dr	0	686	8088
4	2021	05231	4 (2019)	75	2003	36	F	Goodell St		E McCormick St / Goodell St	317		Grignon St	0	264	12843
4	2021	05231	4 (2019)	70	1997	36	F	Goodell St		Grignon St	0		Emilie St	0	528	9271
4	2021	05231	4 (2019)	70	1980	36	F	Goodell St		Emilie St	0		Eliza St (2)	0	581	9279
3	2021	05231	3 (2019)	70	1980	36	F	Goodell St		Eliza St (2)	0		Porlier St	0	528	9287
6	2021	05231	6 (2019)	70	2005	36	F	Goodell St		Cass St	792		E Mason St	0	528	9335
8	2021	05231	8 (2019)	70	2013	36	F	Goodell St		E Mason St	0		Chicago St	0	528	9355
4	2021	05231	4 (2019)	70	1962	36	F	Goodell St		Chicago St	0		Crooks St	0	528	9371
6	2021	05231	6 (2019)	70	1993	36	F	Gothic Cir E		Gothic Cir N / Gothic Ct	0		Gothic Cir S	0	370	8598
7	2021	05231	7 (2019)	70	1992	36	F	Gothic Cir N		Renaissance Ct	0		Nobleman Ct	0	264	8313
7	2021	05231	7 (2019)	70	1992	36	F	Gothic Cir N		Nobleman Ct	0		Gothic Cir E / Gothic Ct	0	370	7519
6	2021	05231	6 (2019)	70	1993	36	F	Gothic Cir S		Gothic Cir E	370		Renaissance Ct	0	633	8599
6	2021	05231	6 (2019)	70	1993	36	F	Gothic Ct		Gothic Cir E / Gothic Cir N	0		Termini	0	211	7518
7	2021	05231	7 (2019)	70	2008	30	F	Grand Cypress Ln		Bay Harbor Dr	0		Glen Oaks Pass	0	930	20990
3	2021	05231	3 (2019)	70	1971	22	F	Grandview Rd N		CTH N / Humboldt Rd	0		Courier Rd / Grandview Rd S	0	3749	9876
3	2021	05231	3 (2019)	65	1991	24	F	Grandview Rd S		Farmstead Rd / S Grandview Rd	951		CTH V / E Mason St	0	4722	13225
3	2021	05231	3 (2019)	65	1991	24	F	Grandview Rd S		CTH V / E Mason St	0		Finger Rd	0	505	13225
10	2021	05231	3 (2019)	70	1990	24	F	Grandview Rd S		Finger Rd	0		Catalina Dr	0	3590	10454
3	2021	05231	3 (2019)	70	1990	24	F	Grandview Rd S		Catalina Dr	0		Courier Rd / Grandview Rd N	0	2006	10026
6	2021	05231	6 (2019)	75	1981	32	F	Grant St		Hudson St	0		Termini	0	792	8175
3	2021	05231	4 (2019)	70	1979	36	F	Gray Ct		Crossover USH 141	0		Termini	0	528	41427
10	2021	05231	4 (2019)	75	2020	36	F	Gray St		Crossover USH 141	0		Desnoyers St / Holzer St	0	739	6718
10	2021	05231	3 (2019)	75	2020	36	F	Gray St		Desnoyers St / Holzer St	0		Minahan St	0	581	6759
10	2021	05231	4 (2019)	75	2020	36	F	Gray St		Minahan St	0		Mather St	0	581	6808

NOTE: If Previous Pavement Rating and Year column blank, previous submitted rating incompatible with surface type OR no rating data available.

New Rating		County - Municipal Code	Current Pavement Rating and Year	Surface			Units (F = Feet/ M = Miles)	On Route	At Route			Toward Route			Section Length	Local ID (Optional Field)
Pavement Rating	Rating Year			Type	Year	Width		Name (Includes prefix, name, type, suffix and extention)	At Municipal Location	Name (Includes prefix, name, type, suffix and extention)	At Offset	Toward Municipal Location	Name (Includes prefix, name, type, suffix and extention)	Toward Offset (Optional Field)		
4	2021	05231	4 (2019)	75	1953	36	F	Gray St		Mather St	0		Bond St	0	422	6837
3	2021	05231	3 (2019)	75	1953	36	F	Gray St		Bond St	0		Elmore St	0	370	6879
3	2021	05231	3 (2019)	75	1953	36	F	Gray St		Elmore St	0		Kellogg St	0	528	6936
4	2021	05231	4 (2019)	75	1953	36	F	Gray St		Kellogg St	0		Division St	0	317	6961
3	2021	05231	3 (2019)	75	1953	36	F	Gray St		Division St	0		Dousman St	0	370	6988
4	2021	05231	4 (2019)	75	1970	36	F	Gray St		Dousman St	0		Oregon St	0	370	7016
4	2021	05231	4 (2019)	75	1970	36	F	Gray St		Oregon St	0		Reed St	0	317	7075
8	2021	05231	8 (2019)	75	2002	36	F	Gray St		Reed St	0		Shawano Ave / STH 29	0	422	7107
5	2021	05231	5 (2019)	75	1979	36	F	Green Ridge Dr		Crossover STH 54 / W Mason St	0		Open Gate Trl	0	792	8163
5	2021	05231	5 (2019)	75	1979	36	F	Green Ridge Dr		Open Gate Trl	0		Sundown Ct	0	370	6958
6	2021	05231	6 (2019)	75	1979	36	F	Green Ridge Dr		Sundown Ct	0		Par Ct	0	370	6924
6	2021	05231	6 (2019)	75	1979	36	F	Green Ridge Dr		Par Ct	0		Birdie Ct	0	370	6872
4	2021	05231	5 (2019)	70	2005	42	F	Greenbrier Rd		Manitowoc Rd	0	05106	Koehler Ct	0	686	12922
4	2021	05231	5 (2019)	70	1999	44	F	Greenbrier Rd	05106	Koehler Ct	0		Robinson Ave S	0	158	12864
4	2021	05231	5 (2019)	70	1999	44	F	Greenbrier Rd		Robinson Ave S	0	05106	Oak Park Dr	0	422	12865
4	2021	05231	5 (2019)	70	1999	44	F	Greenbrier Rd	05106	Oak Park Dr	0	05106	Oak Park Dr	0	475	12876
4	2021	05231	5 (2019)	75	1999	44	F	Greenbrier Rd	05106	Oak Park Dr	0		Alpine Dr	0	634	13487
4	2021	05231	5 (2019)	70	2000	36	F	Greenbrier Rd		Alpine Dr	0		Rustic Ridge Ct / Greenbrier Rd	0	264	13488
6	2021	05231	6 (2019)	70	2005	36	F	Greenbrier Rd		Hubble Dr / Greenbrier Rd	0		Ontario Rd	0	250	20054
6	2021	05231	7 (2019)	75	1998	44	F	Greenbrier Rd		Hubble Dr / Greenbrier Rd	250		Ontario Rd	0	2126	13040
7	2021	05231	8 (2019)	70	2009	30	F	Greenstone Ct		Dolomite Dr	0		Termini	0	507	20924
5	2021	05231	5 (2019)	70	1988	36	F	Greenview Dr		Laverne Dr	0		Van Caster Dr	0	634	9840
6	2021	05231	6 (2019)	75	1978	36	F	Greenview Dr		Van Caster Dr	0		Lorraine Ln	0	317	10736
7	2021	05231	7 (2019)	75	1977	36	F	Greenview Dr		Cornelius Dr	0		Masters Ln	0	317	9837
7	2021	05231	7 (2019)	75	1977	36	F	Greenview Dr		Masters Ln	0		Termini	0	211	9833
6	2021	05231	6 (2019)	70	1973	30	F	Greenwood Ave N		Dousman St	0		Division St	0	370	8494
5	2021	05231	5 (2019)	70	1982	34	F	Greenwood Ave S		9th St	0		8th St	0	581	7930
4	2021	05231	4 (2019)	70	1982	34	F	Greenwood Ave S		8th St	0		7th St	0	475	7869
6	2021	05231	6 (2019)	70	2002	40	F	Greenwood Ave S		6th St	317		5th St	0	264	8457
6	2021	05231	7 (2019)	70	2010	40	F	Greenwood Ave S		3rd St	0		Termini	0	211	7603
3	2021	05231	3 (2019)	75	1976	36	F	Greenwood Ave S		Termini	0		Clinton St	0	211	7536
4	2021	05231	4 (2019)	70	2006	30	F	Grignon St		S Monroe Ave / STH 57	0		Quincy St S	0	423	9323
5	2021	05231	6 (2019)	70	2006	30	F	Grignon St		Quincy St S	0		Jackson St S	0	422	9313
5	2021	05231	6 (2019)	70	2006	30	F	Grignon St		Jackson St S	0		Van Buren St S	0	370	9306
6	2021	05231	6 (2019)	70	2002	30	F	Grignon St		Van Buren St S	0		Webster Ave S	0	422	9654

New Rating		County - Municipal Code	Current Pavement Rating and Year	Surface			Units (F = Feet/ M = Miles)	On Route	At Route			Toward Route			Section Length	Local ID (Optional Field)
Pavement Rating	Rating Year			Type	Year	Width		Name (Includes prefix, name, type, suffix and extention)	At Municipal Location	Name (Includes prefix, name, type, suffix and extention)	At Offset	Toward Municipal Location	Name (Includes prefix, name, type, suffix and extention)	Toward Offset (Optional Field)		
5	2021	05231	6 (2019)	70	2006	30	F	Grignon St		Webster Ave S	0		Clay St S	0	422	9296
5	2021	05231	6 (2019)	70	2006	30	F	Grignon St		Clay St S	0		Roosevelt St S	0	845	9288
5	2021	05231	6 (2019)	70	2006	30	F	Grignon St		Roosevelt St S	0		Irwin Ave S	0	792	9282
5	2021	05231	5 (2019)	75	1951	30	F	Grignon St		Irwin Ave S	0		Baird St S	0	739	9274
5	2021	05231	5 (2019)	75	1951	30	F	Grignon St		Baird St S	0		Goodell St	0	792	9270
4	2021	05231	4 (2019)	70	1979	34	F	Grignon St		Goodell St	0		Suydam St	0	845	9267
7	2021	05231	7 (2019)	70	1998	32	F	Grignon St		Suydam St	0		Termini	0	317	9266
3	2021	05231	3 (2019)	70	1977	36	F	Grognet St		Farlin St	0		Harold St	0	475	8908
8	2021	05231	8 (2019)	70	2007	36	F	Grognet St		Harold St	0		Eastman Ave	0	317	8876
4	2021	05231	5 (2019)	75	1956	47	F	Gross Ave		W Mason St / STH 32 / STH 54	0		Gross Ct	0	317	7403
4	2021	05231	5 (2019)	65	1999	34	F	Gross Ave		Gross Ct	0		Gross Ct	0	528	7470
4	2021	05231	5 (2019)	65	1999	34	F	Gross Ave		Gross Ct	0		St Paul St	0	264	7521
7	2021	05231	7 (2019)	70	2001	30	F	Gross Ave		St Paul St	0		6th St	0	211	7553
8	2021	05231	8 (2019)	70	2001	30	F	Gross Ave		6th St	0		Hickory Hill Dr	0	422	7608
8	2021	05231	8 (2019)	70	2001	34	F	Gross Ave		Hickory Hill Dr	0		8th St	0	845	7731
8	2021	05231	8 (2019)	70	2001	30	F	Gross Ave		8th St	0		9th St	0	528	7806
8	2021	05231	8 (2019)	70	2010	26	F	Gross Ave		9th St	0		Roscoe St	0	317	7823
8	2021	05231	8 (2019)	70	2010	26	F	Gross Ave		Roscoe St	0		Langlade Ave	0	317	7852
8	2021	05231	9 (2019)	70	2013	36	F	Gross Ave		Langlade Ave	0		Rockdale St	0	211	7882
8	2021	05231	9 (2019)	70	2013	36	F	Gross Ave		Rockdale St	0		Biemeret St	0	264	7906
8	2021	05231	8 (2019)	70	2013	36	F	Gross Ave		Biemeret St	0		Liberty St	0	792	7973
4	2021	05231	4 (2019)	70	2013	36	F	Gross Ave		Liberty St	0		Raleigh St	0	317	7991
4	2021	05231	4 (2019)	70	2013	36	F	Gross Ave		Raleigh St	0		Kenwood St	0	264	8005
4	2021	05231	5 (2019)	70	2013	36	F	Gross Ave		Kenwood St	0		Thorndale St	0	370	8021
7	2021	05231	7 (2019)	70	2013	36	F	Gross Ave		Thorndale St	0		Shadow Ln	0	264	8040
7	2021	05231	7 (2019)	70	2003	50	F	Gross Ave		Shadow Ln	0		CTH VK / Holmgren Way / Lomba	0	211	12800
4	2021	05231	4 (2019)	65	1977	34	F	Gross Ct		Gross Ave	0		Gross Ave	0	1214	8289
4	2021	05231	4 (2019)	70	1979	36	F	Grouse Ct		Ruffed Grouse St	0		Termini	0	211	10525
5	2021	05231	5 (2019)	75	1956	40	F	Grove St		Crossover USH 141 / STH 29	0		Cedar St	0	370	9053
5	2021	05231	5 (2019)	70	1977	34	F	Grove St		Cedar St	0		Elm St	0	370	9026
5	2021	05231	5 (2019)	70	1977	34	F	Grove St		Elm St	0		Termini	0	317	9007
3	2021	05231	3 (2019)	70	1985	34	F	Grove St		STH 54 / STH 57 / University Ave	0		Harvey St	0	422	8984
4	2021	05231	4 (2019)	70	1985	34	F	Grove St		Harvey St	0		Day St / Farlin St	0	422	8950
4	2021	05231	4 (2019)	75	1987	36	F	Guns Rd		Crossover USH 141 / Manitowoc	0		Main St Frontage Rd W / Guns St	0	158	10840
4	2021	05231	4 (2019)	70	1992	36	F	Guns Rd		Main St Frontage Rd W / Guns St	0		Guns St / Lynwood Ln	0	634	11513

New Rating		County - Municipal Code	Current Pavement Rating and Year	Surface			Units (F = Feet/ M = Miles)	On Route	At Route			Toward Route			Section Length	Local ID (Optional Field)
Pavement Rating	Rating Year			Type	Year	Width		Name (Includes prefix, name, type, suffix and extention)	At Municipal Location	Name (Includes prefix, name, type, suffix and extention)	At Offset	Toward Municipal Location	Name (Includes prefix, name, type, suffix and extention)	Toward Offset (Optional Field)		
4	2021	05231	4 (2019)	70	1992	36	F	Guns Rd		Main St Frontage Rd W / Guns St	1320		Guns St / Lynwood Ln	0	475	11513
6	2021	05231	7 (2019)	70	2008	36	F	Hampton Ave		Van Beek Rd	0		Pecan St	0	634	10606
6	2021	05231	7 (2019)	70	2007	36	F	Hampton Ave		Pecan St	0		Robinson Ave	0	422	10619
7	2021	05231	7 (2019)	70	2007	36	F	Hampton Ave		Robinson Ave	0		Morgan Ln	0	370	10632
7	2021	05231	8 (2019)	70	2007	36	F	Hampton Ave		Morgan Ln	0		Eileen St	0	370	10638
7	2021	05231	7 (2019)	70	2007	36	F	Hampton Ave		Eileen St	0		Hemlock Dr	0	317	10644
8	2021	05231	8 (2019)	75	2003	44	F	Hannah St		San Jose Pl	0		Platten St S	0	106	20540
8	2021	05231	8 (2019)	70	2004	30	F	Hannah St		San Jose Pl	106		Platten St S	0	1108	8183
6	2021	05231	6 (2019)	75	1981	36	F	Harbor Springs Cir		Bay Highlabnds N / Bay Highlands	0		Termini	0	211	9752
8	2021	05231	8 (2019)	70	2005	34	F	Harold St		Termini	0		Elizabeth St	0	475	8889
8	2021	05231	8 (2019)	70	1973	34	F	Harold St		Elizabeth St	0		Barker St	0	634	8883
8	2021	05231	8 (2019)	70	1973	34	F	Harold St		Barker St	0		Henry St N	0	634	8881
8	2021	05231	9 (2019)	70	2017	36	F	Harold St		Henry St N	0		Newtols St	0	1690	8879
8	2021	05231	9 (2019)	70	2017	36	F	Harold St		Newtols St	0		Grognet St	0	317	8877
9	2021	05231	9 (2019)	70	2017	36	F	Harold St		Grognet St	0		Danz Ave N	0	686	8875
4	2021	05231	4 (2019)	70	1979	30	F	Harrison St		Mather St / USH 141	0		James St	0	370	6966
4	2021	05231	4 (2019)	60	1979	30	F	Harrison St		James St	0		Phoebe St	0	370	6934
4	2021	05231	4 (2019)	70	1979	40	F	Harrison St		Phoebe St	0		Phoebe St	0	106	6900
4	2021	05231	5 (2019)	70	1979	40	F	Harrison St		Phoebe St	0		Garden St	0	158	6885
5	2021	05231	5 (2019)	70	1979	30	F	Harrison St		Garden St	0		Augusta St	0	211	8412
8	2021	05231	8 (2019)	70	2013	40	F	Hartung St		Deckner Ave	898		Crooks St	0	422	9887
4	2021	05231	4 (2019)	70	1987	40	F	Hartung St		Crooks St	0		Chicago St	0	422	9919
5	2021	05231	5 (2019)	75	1948	30	F	Hartung St		Chicago St	0		Kimball St	0	370	9940
5	2021	05231	5 (2019)	75	1948	30	F	Hartung St		Kimball St	0		E Mason St	0	370	9976
10	2021	05231	3 (2019)	70	2020	34	F	Hartung St		E Mason St	0		Charles St	0	264	10002
10	2021	05231	3 (2019)	70	2020	34	F	Hartung St		Charles St	0		Cass St	0	264	10035
4	2021	05231	4 (2019)	70	1990	26	F	Harvard St		Elmore St	0		Kellogg St	0	475	6990
4	2021	05231	5 (2019)	70	1990	26	F	Harvard St		Kellogg St	0		Division St	0	317	7019
4	2021	05231	4 (2019)	70	1990	26	F	Harvard St		Division St	0		Dousman St	0	370	7082
3	2021	05231	3 (2019)	70	1976	36	F	Harvest Rd		Finger Rd	0		Sherry Ln	0	370	10432
3	2021	05231	3 (2019)	70	2007	36	F	Harvest Rd		Sherry Ln	0		Crest Ln	0	528	10345
6	2021	05231	7 (2019)	70	2007	36	F	Harvest Rd		Crest Ln	0		Delwood Dr	0	370	10342
6	2021	05231	6 (2019)	70	2007	36	F	Harvest Rd		Delwood Dr	0		Hillside Ln	0	317	10312
6	2021	05231	6 (2019)	70	1968	36	F	Harvest Rd		Hillside Ln	0		Termini	0	158	10267
6	2021	05231	6 (2019)	70	2008	36	F	Harvest Rd		Hillside Ln	158		Termini	0	724	10267

New Rating		County - Municipal Code	Current Pavement Rating and Year	Surface			Units (F = Feet/ M = Miles)	On Route	At Route			Toward Route			Section Length	Local ID (Optional Field)
Pavement Rating	Rating Year			Type	Year	Width		Name (Includes prefix, name, type, suffix and extention)	At Municipal Location	Name (Includes prefix, name, type, suffix and extention)	At Offset	Toward Municipal Location	Name (Includes prefix, name, type, suffix and extention)	Toward Offset (Optional Field)		
7	2021	05231	8 (2019)	70	2011	30	F	Harvey St		Quincy St N	0		Jackson St N	0	422	8841
2	2021	05231	2 (2019)	70	1985	30	F	Harvey St		Jackson St N	0		Van Buren St N	0	422	8847
5	2021	05231	2 (2019)	70	1985	30	F	Harvey St		Van Buren St N	0		Webster Ave N	0	370	8857
3	2021	05231	3 (2019)	70	1985	30	F	Harvey St		Webster Ave N	0		Clay St N	0	422	8869
4	2021	05231	4 (2019)	70	1985	30	F	Harvey St		Clay St N	0		St George St	0	845	8892
3	2021	05231	4 (2019)	70	1972	30	F	Harvey St		St George St	0		Irwin Ave N	0	792	8914
4	2021	05231	4 (2019)	70	1991	30	F	Harvey St		Irwin Ave N	0		Baird St N	0	739	8933
4	2021	05231	4 (2019)	70	1976	34	F	Harvey St		Baird St N	0		Grove St	0	475	8951
5	2021	05231	5 (2019)	70	1980	34	F	Harvey St		Grove St	0		Day St	0	950	8960
10	2021	05231	3 (2019)	70	2019	24	F	Haven Pl		Hillcrest Dr / Haven Pl	264		Belmar Rd / Haven Pl	0	2534	8692
3	2021	05231	3 (2019)	70	1979	30	F	Hazel St		Shawano Ave / STH 29	0		Christiana St	0	264	7248
3	2021	05231	3 (2019)	70	1979	30	F	Hazel St		Christiana St	0		Howard St	0	317	50223
4	2021	05231	4 (2019)	70	1979	30	F	Hazel St		Howard St	0		School Pl	0	422	8428
6	2021	05231	6 (2019)	75	1978	48	F	Hazelwood Ln		South Point Rd	0		Candle Way	0	475	7715
6	2021	05231	6 (2019)	75	1978	48	F	Hazelwood Ln		Candle Way	0		Mulberry Ln	0	634	7718
6	2021	05231	6 (2019)	75	1978	48	F	Hazelwood Ln		Mulberry Ln	0		Eric St	0	634	7719
6	2021	05231	6 (2019)	75	1978	48	F	Hazelwood Ln		Eric St	0		Marybell Ln	0	264	7720
7	2021	05231	7 (2019)	75	1978	48	F	Hazelwood Ln		Marybell Ln	0		CTH EB / Packerland Dr	0	634	7726
6	2021	05231	6 (2019)	70	2004	36	F	He-Nis-Ra Ln		South Point Rd	0		Canary Ln	0	1109	7386
7	2021	05231	7 (2019)	70	2004	36	F	He-Nis-Ra Ln		Canary Ln	0		Valorane Blvd	0	475	8280
7	2021	05231	7 (2019)	70	2004	36	F	He-Nis-Ra Ln		Valorane Blvd	0		Forestville Dr	0	317	8287
7	2021	05231	7 (2019)	70	2004	36	F	He-Nis-Ra Ln		Forestville Dr	0		St Christopher Ct	0	475	8279
6	2021	05231	6 (2019)	70	2004	36	F	He-Nis-Ra Ln		St Christopher Ct	0		CTH EB / Packerland Dr	0	422	8277
4	2021	05231	4 (2019)	70	1977	36	F	He-Nis-Ra Ln		CTH EB / Packerland Dr	0		St Robert Dr	0	370	8273
5	2021	05231	5 (2019)	70	1977	36	F	He-Nis-Ra Ln		St Robert Dr	0		Edgehill Dr	0	581	8274
6	2021	05231	7 (2019)	75	1977	36	F	He-Nis-Ra Ln		Edgehill Dr	0		King Arthur Dr	0	950	8603
4	2021	05231	5 (2019)	70	1979	36	F	Heather Ct		Heather Rd / Ruffed Grouse St	0		Termini	0	264	10565
5	2021	05231	5 (2019)	75	1978	36	F	Heather Rd		Aphrodite Rd	0		Athens Dr	0	581	10533
5	2021	05231	5 (2019)	75	1978	36	F	Heather Rd		Athens Dr	0		Venus Dr	0	317	10544
5	2021	05231	5 (2019)	75	1978	36	F	Heather Rd		Venus Dr	0		Edgewood Dr	0	317	10546
4	2021	05231	4 (2019)	70	1979	36	F	Heather Rd		Edgewood Dr	0		Phasianus St	0	317	10550
4	2021	05231	4 (2019)	70	1979	36	F	Heather Rd		Phasianus St	0		Dewclaw St	0	264	10553
3	2021	05231	3 (2019)	70	1979	36	F	Heather Rd		Dewclaw St	0		Heather Ct / Ruffed Grouse St	0	370	10561
7	2021	05231	7 (2019)	70	2007	36	F	Heaven Dr		Charity Ln	0		Crosswinds Ln	0	898	15187
6	2021	05231	7 (2019)	70	1988	36	F	Heidelberg Ct		Tirol Ct	0		Vienna Ct	0	422	10078

NOTE: If Previous Pavement Rating and Year column blank, previous submitted rating incompatible with surface type OR no rating data available.

New Rating		County - Municipal Code	Current Pavement Rating and Year	Surface			Units (F = Feet/ M = Miles)	On Route	At Route			Toward Route			Section Length	Local ID (Optional Field)
Pavement Rating	Rating Year			Type	Year	Width		Name (Includes prefix, name, type, suffix and extention)	At Municipal Location	Name (Includes prefix, name, type, suffix and extention)	At Offset	Toward Municipal Location	Name (Includes prefix, name, type, suffix and extention)	Toward Offset (Optional Field)		
6	2021	05231	7 (2019)	70	1988	36	F	Heidelberg Ct		Vienna Ct	0		Termini	0	370	10033
6	2021	05231	6 (2019)	70	2005	36	F	Hemlock Ct		Hemlock Dr	0		Termini	0	264	10647
7	2021	05231	7 (2019)	70	1998	36	F	Hemlock Dr		Sycamore Dr	1478		Manitowoc Rd	0	528	10709
7	2021	05231	8 (2019)	70	2005	36	F	Hemlock Dr		Manitowoc Rd	0		Hampton Ave	0	317	10648
7	2021	05231	8 (2019)	70	2005	36	F	Hemlock Dr		Hampton Ave	0		Hemlock Ct	0	106	10643
7	2021	05231	8 (2019)	70	2005	36	F	Hemlock Dr		Hemlock Ct	0		Edgewood Dr	0	422	10854
3	2021	05231	4 (2019)	70	2007	36	F	S Hemlock Rd		College Park Dr	0		STH 54	0	1319	20535
2	2021	05231	2 (2019)	40	1979	20	F	S Hemlock Rd		STH 54	0		Le Mar Ln / S Hemlock Rd	0	1690	5792
2	2021	05231	3 (2019)	70	2007	36	F	S Hemlock Rd		Le Mar Ln / S Hemlock Rd	0		Church Rd / S Hemlock Rd	0	968	20534
2	2021	05231	3 (2019)	70	2008	36	F	S Hemlock Rd		Le Mar Ln / S Hemlock Rd	1634		Church Rd / S Hemlock Rd	0	666	20534
5	2021	05231	5 (2019)	75	1969	44	F	Henry St N		Deckner Ave / Henry St S	0		Mills St	0	634	9128
4	2021	05231	4 (2019)	75	1969	44	F	Henry St N		Mills St	0		Brook St	0	686	9106
5	2021	05231	5 (2019)	75	1976	40	F	Henry St N		Brook St	0		Morrow St	0	845	13128
6	2021	05231	6 (2019)	75	1970	44	F	Henry St N		Morrow St	0		Basten St	0	475	9070
8	2021	05231	8 (2019)	75	2009	36	F	Henry St N		Basten St	0		Van Deuren St	0	634	9031
8	2021	05231	8 (2019)	75	2009	36	F	Henry St N		Van Deuren St	0		STH 54 / STH 57 / University Ave	0	203	9003
5	2021	05231	5 (2019)	75	1986	34	F	Henry St N		Van Deuren St	203		STH 54 / STH 57 / University Ave	0	114	8974
5	2021	05231	5 (2019)	75	1986	36	F	Henry St N		STH 54 / STH 57 / University Ave	0		Preble Ave	0	180	8974
8	2021	05231	8 (2019)	70	2006	34	F	Henry St N		STH 54 / STH 57 / University Ave	180		Preble Ave	0	190	8942
8	2021	05231	8 (2019)	70	2013	34	F	Henry St N		Preble Ave	0		Farlin St	0	370	8942
8	2021	05231	8 (2019)	70	2013	34	F	Henry St N		Farlin St	0		Smith St	0	317	8917
8	2021	05231	8 (2019)	70	2013	34	F	Henry St N		Smith St	0		Harold St	0	317	8898
8	2021	05231	8 (2019)	70	1996	34	F	Henry St N		Harold St	0		Eastman Ave	0	317	8880
4	2021	05231	4 (2019)	70	1980	36	F	Henry St S		Oakdale Ave	0		Newberry Ave	0	317	10012
4	2021	05231	4 (2019)	70	1980	36	F	Henry St S		Newberry Ave	0		Melon Ave	0	634	9968
3	2021	05231	3 (2019)	70	1980	36	F	Henry St S		Melon Ave	0		Deckner Ave / Henry St N	0	686	9905
5	2021	05231	5 (2019)	70	1988	36	F	Heyrman St		Lilac Ln	0		Cypress Ln	0	370	10328
5	2021	05231	5 (2019)	70	1988	36	F	Heyrman St		Cypress Ln	0		Loretta Ln	0	317	10281
5	2021	05231	5 (2019)	70	1988	36	F	Heyrman St		Loretta Ln	0		Amy St	0	264	10252
4	2021	05231	4 (2019)	70	1988	36	F	Heyrman St		Amy St	0		Edison St	0	370	10236
4	2021	05231	4 (2019)	70	1988	36	F	Heyrman St		Edison St	0		Louise St	0	317	10199
4	2021	05231	5 (2019)	70	1988	36	F	Heyrman St		Louise St	0		Cass St	0	317	10170
3	2021	05231	3 (2019)	70	1982	36	F	Heyrman St		Cass St	0		E Mason St / Mason Way	0	475	10134
3	2021	05231	3 (2019)	70	1977	36	F	Heyrman St		E Mason St / Mason Way	0		Kimball St	0	370	10070
4	2021	05231	4 (2019)	70	1977	36	F	Heyrman St		Kimball St	0		Chicago St	0	370	10031

New Rating		County - Municipal Code	Current Pavement Rating and Year	Surface			Units (F = Feet/ M = Miles)	On Route	At Route			Toward Route			Section Length	Local ID (Optional Field)
Pavement Rating	Rating Year			Type	Year	Width		Name (Includes prefix, name, type, suffix and extention)	At Municipal Location	Name (Includes prefix, name, type, suffix and extention)	At Offset	Toward Municipal Location	Name (Includes prefix, name, type, suffix and extention)	Toward Offset (Optional Field)		
4	2021	05231	4 (2019)	70	1977	36	F	Heyrman St		Chicago St	0		Crooks St	0	317	9989
5	2021	05231	5 (2019)	70	1995	36	F	Hickory Hill Dr		Ridge Rd S	0		Tommark St	0	264	7404
5	2021	05231	6 (2019)	70	1995	36	F	Hickory Hill Dr		Tommark St	0		Raymond St	0	264	7423
5	2021	05231	5 (2019)	70	1995	36	F	Hickory Hill Dr		Raymond St	0		Spence St	0	317	7442
5	2021	05231	5 (2019)	70	1995	36	F	Hickory Hill Dr		Spence St	0		Meacham St	0	317	7461
6	2021	05231	6 (2019)	70	1995	36	F	Hickory Hill Dr		Meacham St	0		Colonial Ave	0	370	7474
5	2021	05231	5 (2019)	70	1995	36	F	Hickory Hill Dr		Colonial Ave	0		Oneida St S	0	264	7495
4	2021	05231	4 (2019)	70	1995	36	F	Hickory Hill Dr		Oneida St S	0		Redwood Dr	0	264	7531
4	2021	05231	4 (2019)	70	1995	36	F	Hickory Hill Dr		Redwood Dr	0		Marquette Ave	0	370	7552
4	2021	05231	4 (2019)	70	1997	36	F	Hickory Hill Dr		Marquette Ave	0		Nicolet Ave	0	370	7573
4	2021	05231	4 (2019)	70	1997	36	F	Hickory Hill Dr		Nicolet Ave	0		Cleveland St	0	211	7594
4	2021	05231	4 (2019)	70	1997	36	F	Hickory Hill Dr		Cleveland St	0		Gross Ave	0	264	7609
4	2021	05231	4 (2019)	70	1997	36	F	Hickory Hill Dr		Gross Ave	0		Wirtz Ave	0	317	7627
4	2021	05231	4 (2019)	70	1999	36	F	Hickory Hill Dr		Wirtz Ave	0		14th Ave	0	422	7642
4	2021	05231	4 (2019)	70	1999	36	F	Hickory Hill Dr		14th Ave	0		13th Ave	0	422	7692
4	2021	05231	4 (2019)	70	1999	36	F	Hickory Hill Dr		13th Ave	0		12th Ave	0	370	7706
4	2021	05231	5 (2019)	75	1979	36	F	Hickory Hill Dr		12th Ave	0		11th Ave	0	422	8462
7	2021	05231	8 (2019)	70	2007	30	F	Hickory Ridge Ct		Hickory Ridge Ln	0		Twin Pines Ct E / Twin Pines Ct W	0	158	15194
7	2021	05231	8 (2019)	70	2007	30	F	Hickory Ridge Ct		Hickory Ridge Ln	158		Twin Pines Ct E / Twin Pines Ct W	0	158	15194
8	2021	05231	8 (2019)	70	2007	36	F	Hickory Ridge Ln		Parkland Ridge Ln	0		Hickory Ridge Ct	0	159	10772
8	2021	05231	8 (2019)	70	2007	36	F	Hickory Ridge Ln		Parkland Ridge Ln	159		Hickory Ridge Ct	0	158	10772
8	2021	05231	8 (2019)	70	2007	36	F	Hickory Ridge Ln		Hickory Ridge Ct	0		Valley Wood Ln	0	475	15195
6	2021	05231	6 (2019)	70	1993	36	F	Hidden Way		Windward Ct / Windward Rd	0		Falcon Hill Ct / Falcon Hill Way E	0	370	9904
7	2021	05231	7 (2019)	70	1993	36	F	Hidden Way		Falcon Hill Ct / Falcon Hill Way E	0		Swiss Meadow Ln	0	370	9900
4	2021	05231	5 (2019)	70	1989	36	F	High Meadow Ct		Englewood Rd	0		Termini	0	317	10718
6	2021	05231	6 (2019)	75	1981	36	F	Highland Center Dr		Bay Highlabnds N / Bay Highlands	422		CTH EA	0	370	10756
6	2021	05231	6 (2019)	75	1981	36	F	Highland Center Dr		CTH EA	0		Spartan Rd	0	1478	9743
8	2021	05231	8 (2019)	70	2004	36	F	Highland Park Ave		Mills St	370		Brook St	0	739	13342
7	2021	05231	7 (2019)	70	2004	30	F	Highland Park Ave		Brook St	0		Morrow St	0	317	9159
7	2021	05231	7 (2019)	70	2007	36	F	Highland View Ln		Valley Wood Ln	0		Northway Dr	0	106	10063
7	2021	05231	7 (2019)	70	2007	36	F	Highland View Ln		Valley Wood Ln	106		Northway Dr	0	158	10063
7	2021	05231	7 (2019)	70	1999	36	F	Highland View Ln		Northway Dr	0		Parkland Ridge Ln	0	475	10770
8	2021	05231	8 (2019)	70	2013	36	F	Highview Ln		Ernst Dr	0		Ridge Rd S	0	950	8288
5	2021	05231	5 (2019)	40	2001	20	F	Highwood Ln		CTH I / Crossway Rd	475		Termini	0	581	10750
10	2021	05231	4 (2019)	70	2020	24	F	Hillcrest Dr		Crossover STH 54 / W Mason St	0		Sandia Dr	0	950	13301

New Rating		County - Municipal Code	Current Pavement Rating and Year	Surface			Units (F = Feet/ M = Miles)	On Route	At Route			Toward Route			Section Length	Local ID (Optional Field)
Pavement Rating	Rating Year			Type	Year	Width		Name (Includes prefix, name, type, suffix and extention)	At Municipal Location	Name (Includes prefix, name, type, suffix and extention)	At Offset	Toward Municipal Location	Name (Includes prefix, name, type, suffix and extention)	Toward Offset (Optional Field)		
10	2021	05231	4 (2019)	70	2020	24	F	Hillcrest Dr		Sandia Dr	0		Westway Dr	0	739	13302
10	2021	05231	4 (2019)	70	2020	24	F	Hillcrest Dr		Westway Dr	0		West Point Rd	0	686	7351
10	2021	05231	3 (2019)	70	2020	24	F	Hillcrest Dr		West Point Rd	0		Renaissance Ln	0	950	8299
10	2021	05231	4 (2019)	70	1990	24	F	Hillcrest Dr		Renaissance Ln	0		Belmar Rd / Haven Pl	0	264	8693
4	2021	05231	4 (2019)	70	1980	36	F	Hillsborough Ct		Amberly Trl	0		Termini	0	581	10569
4	2021	05231	4 (2019)	75	1968	44	F	Hillside Ln		Schoen St	0		Huth St	0	581	10114
4	2021	05231	5 (2019)	70	1985	30	F	Hillside Ln		Huth St	0		Wayfarer Way	0	475	10145
4	2021	05231	5 (2019)	70	1985	30	F	Hillside Ln		Wayfarer Way	0		Jamesford Ave	0	317	10164
5	2021	05231	5 (2019)	70	1985	30	F	Hillside Ln		Jamesford Ave	0		St Bernard Dr	0	370	10176
3	2021	05231	3 (2019)	70	1985	30	F	Hillside Ln		St Bernard Dr	0		Bader St	0	264	10193
5	2021	05231	5 (2019)	70	2006	36	F	Hillside Ln		Bader St	0		Birch Ln / Skyline Blvd	0	370	10210
6	2021	05231	6 (2019)	70	2006	36	F	Hillside Ln		Birch Ln / Skyline Blvd	0		Bretcoe Dr	0	528	10233
6	2021	05231	7 (2019)	70	2006	36	F	Hillside Ln		Bretcoe Dr	0		Wesley Ave	0	845	10242
7	2021	05231	7 (2019)	70	2006	36	F	Hillside Ln		Wesley Ave	0		Wesley Ave	0	106	10243
6	2021	05231	6 (2019)	70	2006	36	F	Hillside Ln		Wesley Ave	0		Pinehurst Ave	0	370	10244
6	2021	05231	6 (2019)	65	1995	36	F	Hillside Ln		Pinehurst Ave	0		Wildwood Dr	0	317	10246
4	2021	05231	4 (2019)	70	1995	36	F	Hillside Ln		Wildwood Dr	0		Edgewood Dr	0	898	10265
5	2021	05231	5 (2019)	70	2002	36	F	Hillside Ln		Edgewood Dr	0		Harvest Rd	0	370	10268
5	2021	05231	5 (2019)	70	2002	36	F	Hillside Ln		Harvest Rd	0		Polaris Rd	0	370	10270
7	2021	05231	7 (2019)	70	2002	36	F	Hillside Ln		Polaris Rd	0		Stella Vista Dr	0	422	10271
7	2021	05231	7 (2019)	70	2002	36	F	Hillside Ln		Stella Vista Dr	0		Delwiche Rd	0	422	10261
7	2021	05231	7 (2019)	70	2002	36	F	Hillside Ln		Delwiche Rd	0		Menlo Park Rd	0	317	10240
3	2021	05231	3 (2019)	70	1985	36	F	Hillview Dr		Termini	0		Huth St	0	158	10043
4	2021	05231	4 (2019)	70	1980	36	F	Hillview Dr		Huth St	0		Bader St	0	1320	10051
5	2021	05231	5 (2019)	75	1978	36	F	Hilly Haven Ct		Hilly Haven Rd	0		Courtney St	0	317	10714
5	2021	05231	6 (2019)	75	1978	36	F	Hilly Haven Ct		Courtney St	0		Termini	0	317	10715
5	2021	05231	5 (2019)	75	1978	36	F	Hilly Haven Rd		Aphrodite Rd	0		Holschuh Ln	0	211	10541
5	2021	05231	6 (2019)	75	1978	36	F	Hilly Haven Rd		Holschuh Ln	0		Hilly Haven Ct	0	634	10535
5	2021	05231	6 (2019)	75	1978	36	F	Hilly Haven Rd		Hilly Haven Ct	0		Alpine Dr	0	581	10527
5	2021	05231	5 (2019)	75	1979	44	F	Hinkle St		Larsen Rd	0		Hutson St	0	845	8541
5	2021	05231	5 (2019)	75	1979	44	F	Hinkle St		Hutson St	0		Mason St Frontage Rd N	0	400	8541
3	2021	05231	3 (2019)	75	1979	44	F	Hinkle St		Hutson St	400		Mason St Frontage Rd N	0	920	6983
3	2021	05231	4 (2019)	75	1989	64	F	Hinkle St		Mason St Frontage Rd N	0		Crossover STH 54 / W Mason St	0	370	7039
3	2021	05231	4 (2019)	75	1989	64	F	Hinkle St		Crossover STH 54 / W Mason St	0		Mason St Frontage Rd S	0	106	7039
5	2021	05231	5 (2019)	75	1976	40	F	Hobart Dr		Mason St Frontage Rd S	0		Trojan Dr	0	686	7133

New Rating		County - Municipal Code	Current Pavement Rating and Year	Surface			Units (F = Feet/ M = Miles)	On Route	At Route			Toward Route			Section Length	Local ID (Optional Field)
Pavement Rating	Rating Year			Type	Year	Width		Name (Includes prefix, name, type, suffix and extention)	At Municipal Location	Name (Includes prefix, name, type, suffix and extention)	At Offset	Toward Municipal Location	Name (Includes prefix, name, type, suffix and extention)	Toward Offset (Optional Field)		
5	2021	05231	5 (2019)	75	1976	40	F	Hobart Dr		Trojan Dr	0		Bellwood Ln	0	317	13193
5	2021	05231	5 (2019)	70	1999	36	F	Hobart Dr		Bellwood Ln	0		San Lorenz Dr	0	1056	13196
5	2021	05231	5 (2019)	75	1976	40	F	Hobart Dr		San Lorenz Dr	0		West Point Rd	0	475	7335
5	2021	05231	5 (2019)	70	1979	36	F	Holiday Ave		Briquelet St	0		Locust St S	0	634	8362
5	2021	05231	6 (2019)	70	1996	36	F	Holschuh Ln		Hilly Haven Rd	0		Garden Meadows Ct	0	422	10532
5	2021	05231	6 (2019)	70	1996	36	F	Holschuh Ln		Garden Meadows Ct	0		Wildflower Row	0	528	10518
7	2021	05231	7 (2019)	70	2007	34	F	Holzer St		Desnoyers St / Gray St	0		Roy Ave	0	370	6737
7	2021	05231	7 (2019)	70	2007	34	F	Holzer St		Roy Ave	0		Columbia Ave	0	370	6763
10	2021	05231	3 (2019)	70	2020	30	F	Holzer St		Columbia Ave	0		Gallagher Ave	0	1003	6848
10	2021	05231	3 (2019)	70	2020	30	F	Holzer St		Gallagher Ave	0		Mather St	0	264	6877
7	2021	05231	7 (2019)	70	2005	36	F	Hoosier Way		Wolverine Trl	0		Panther Ct	0	475	20427
7	2021	05231	7 (2019)	70	2005	36	F	Hoosier Way		Panther Ct	0		Wildcat Trl	0	264	20426
7	2021	05231	7 (2019)	70	2005	36	F	Hoosier Way		Panther Ct	264		Wildcat Trl	0	158	20426
7	2021	05231	8 (2019)	70	2007	36	F	Hornsby Way		Red Fox Dr	0		Termini	0	158	20781
7	2021	05231	7 (2019)	70	2013	30	F	Howard St		Oak St	0		Yale St	0	845	7225
7	2021	05231	7 (2019)	70	2013	30	F	Howard St		Yale St	0		13th Ave	0	211	7242
7	2021	05231	7 (2019)	70	2013	30	F	Howard St		13th Ave	0		12th Ave	0	317	7254
3	2021	05231	4 (2019)	70	1979	31	F	Howard St		12th Ave	0		Hazel St	0	475	7283
3	2021	05231	3 (2019)	70	1979	31	F	Howard St		Hazel St	0		Oakland Ave S	0	1056	8251
3	2021	05231	3 (2019)	70	1979	31	F	Howard St		Oakland Ave S	0		Ashland Ave S (1)	0	370	8257
10	2021	05231	3 (2019)	70	2020	30	F	Howard St		Ashland Ave S (1)	0		Maple Ave S	0	317	7367
10	2021	05231	4 (2019)	70	2020	30	F	Howard St		Maple Ave S	0		Chestnut Ave S	0	370	7384
7	2021	05231	7 (2019)	75	1982	44	F	Howard St		Chestnut Ave S	0		Broadway St S	0	317	7399
10	2021	05231	7 (2019)	75	1982	40	F	Howard St		Broadway St S	0		Pearl St S	0	317	7419
3	2021	05231	3 (2019)	70	1978	30	F	Howe St		Madison St S	0		S Monroe Ave / STH 54 / STH 57	0	422	9536
3	2021	05231	3 (2019)	70	1978	30	F	Hubbard St		Allard Ave	0		Woodlawn Ave	0	370	7178
3	2021	05231	3 (2019)	70	1978	30	F	Hubbard St		Woodlawn Ave	0		Norwood Ave N	0	317	7188
4	2021	05231	4 (2019)	70	1978	30	F	Hubbard St		Norwood Ave N	0		Antoinette St	0	53	7189
4	2021	05231	4 (2019)	70	1978	30	F	Hubbard St		Antoinette St	0		Francis Ave	0	264	7199
4	2021	05231	4 (2019)	70	1978	30	F	Hubbard St		Francis Ave	0		Oakland Ave N	0	264	7212
3	2021	05231	3 (2019)	70	1978	30	F	Hubbard St		Oakland Ave N	0		Ashland Ave N	0	370	7229
3	2021	05231	3 (2019)	70	1978	30	F	Hubbard St		Ashland Ave N	0		Maple Ave N	0	370	7247
4	2021	05231	5 (2019)	60	1978	30	F	Hubbard St		Maple Ave N	0		Termini	0	158	8419
7	2021	05231	7 (2019)	75	1998	30	F	Hubbard St		Termini	0		Broadway St N	0	158	7286
8	2021	05231	8 (2019)	75	1998	30	F	Hubbard St		Broadway St N	0		Pearl St N	0	317	8424

NOTE: If Previous Pavement Rating and Year column blank, previous submitted rating incompatible with surface type OR no rating data available.

New Rating		County - Municipal Code	Current Pavement Rating and Year	Surface			Units (F = Feet/ M = Miles)	On Route	At Route			Toward Route			Section Length	Local ID (Optional Field)
Pavement Rating	Rating Year			Type	Year	Width		Name (Includes prefix, name, type, suffix and extention)	At Municipal Location	Name (Includes prefix, name, type, suffix and extention)	At Offset	Toward Municipal Location	Name (Includes prefix, name, type, suffix and extention)	Toward Offset (Optional Field)		
3	2021	05231	3 (2019)	70	1979	32	F	Hudson St		Shawano Ave / STH 29	0		Grant St	0	528	7088
3	2021	05231	3 (2019)	70	1979	32	F	Hudson St		Grant St	0		Western Ave	0	950	7182
6	2021	05231	6 (2019)	75	2004	44	F	Humboldt Rd		University Ave	0		Baird Creek Rd	0	317	8946
6	2021	05231	6 (2019)	75	2004	48	F	Humboldt Rd		University Ave	317		Baird Creek Rd	0	264	8946
4	2021	05231	4 (2019)	75	1972	44	F	Humboldt Rd		Baird Creek Rd	0		Linden Dr	0	528	8966
4	2021	05231	4 (2019)	75	1972	44	F	Humboldt Rd		Linden Dr	0		Blackcherry Ct / St Martin Ct	0	3379	9846
4	2021	05231	4 (2019)	75	1972	44	F	Humboldt Rd		Blackcherry Ct / St Martin Ct	0		Mt Mary Dr	0	475	9844
4	2021	05231	4 (2019)	75	1972	44	F	Humboldt Rd		Mt Mary Dr	0		Laverne Dr	0	1109	9842
4	2021	05231	4 (2019)	75	1972	44	F	Humboldt Rd		Laverne Dr	0		Van Caster Dr	0	686	9835
4	2021	05231	4 (2019)	75	1972	44	F	Humboldt Rd		Van Caster Dr	0		Cornelius Dr	0	634	9831
4	2021	05231	4 (2019)	75	1972	44	F	Humboldt Rd		Cornelius Dr	0		Bascom Way	0	475	9825
4	2021	05231	4 (2019)	70	1972	44	F	Humboldt Rd		Bascom Way	0		Vision St	0	739	9823
4	2021	05231	4 (2019)	70	2016	48	F	Humboldt Rd		Bascom Way	739		Vision St	0	159	9823
8	2021	05231	8 (2019)	75	1987	24	F	Hurlbut Ct		Hurlbut St	0		Termini	0	792	6553
5	2021	05231	5 (2019)	70	1980	24	F	Hurlbut St		Bylsby Ave	0		Hurlbut Ct	0	2185	6566
8	2021	05231	8 (2019)	75	2007	24	F	Hurlbut St		Bylsby Ave	2185		Hurlbut Ct	0	349	6546
8	2021	05231	8 (2019)	75	2007	24	F	Hurlbut St		Hurlbut Ct	0		Atkinson Dr	0	739	6546
9	2021	05231	9 (2019)	70	2008	24	F	Hurlbut St		Atkinson Dr	0		Military Ave N	0	5861	6548
9	2021	05231	9 (2019)	70	1979	22	F	Hurlbut St		Military Ave N	0		Termini / Hurlbut St	0	581	6540
4	2021	05231	4 (2019)	70	1975	30	F	Huth St		Deckner Ave	0		Melon Ave	0	686	9913
4	2021	05231	4 (2019)	70	1975	30	F	Huth St		Melon Ave	0		Newberry Ave	0	634	9961
5	2021	05231	5 (2019)	70	1975	30	F	Huth St		Newberry Ave	0		Oakdale Ave	0	317	10009
7	2021	05231	8 (2019)	70	2017	36	F	Huth St		Oakdale Ave	0		Hillview Dr	0	317	10044
8	2021	05231	8 (2019)	70	2017	36	F	Huth St		Hillview Dr	0		Zeise Ave	0	264	10076
8	2021	05231	8 (2019)	70	2017	36	F	Huth St		Zeise Ave	0		Hillside Ln	0	264	10115
5	2021	05231	6 (2019)	70	1975	36	F	Huth St		Hillside Ln	0		Erma Dr	0	264	10681
5	2021	05231	5 (2019)	75	1979	44	F	Hutson St		CTH EB / Packerland Dr	0		Isbell St	0	211	6846
5	2021	05231	5 (2019)	75	1979	44	F	Hutson St		Isbell St	0		Hinkle St	0	1320	6845
5	2021	05231	5 (2019)	75	1979	44	F	Hutson St		Hinkle St	0		Lambeau St	0	1848	6841
7	2021	05231	7 (2019)	70	2005	18	F	Illinois Ave		East Shore Dr (2)	0		Termini	0	158	12830
4	2021	05231	4 (2019)	65	1990	36	F	Imperial Ln		Termini	0		Bader St	0	264	10531
4	2021	05231	4 (2019)	70	1990	36	F	Imperial Ln		Bader St	0		Winter Ln	0	950	10560
4	2021	05231	4 (2019)	65	1990	36	F	Imperial Ln		Winter Ln	0		Termini	0	422	10570
6	2021	05231	6 (2019)	70	1987	36	F	Independence Dr		Gloucester Dr	317		King James Dr	0	581	8569
5	2021	05231	5 (2019)	75	1986	36	F	Indian Hill Dr		Country Club Rd	0		Sequoia Ln	0	1162	8123

New Rating		County - Municipal Code	Current Pavement Rating and Year	Surface			Units (F = Feet/ M = Miles)	On Route	At Route			Toward Route			Section Length	Local ID (Optional Field)
Pavement Rating	Rating Year			Type	Year	Width		Name (Includes prefix, name, type, suffix and extention)	At Municipal Location	Name (Includes prefix, name, type, suffix and extention)	At Offset	Toward Municipal Location	Name (Includes prefix, name, type, suffix and extention)	Toward Offset (Optional Field)		
6	2021	05231	6 (2019)	75	1986	36	F	Indian Hill Dr		Sequoia Ln	0		Seminole Ln	0	1426	8104
6	2021	05231	6 (2019)	75	1986	36	F	Indian Hill Dr		Seminole Ln	0		Trillium Cir N	0	528	8099
6	2021	05231	6 (2019)	75	1986	36	F	Indian Hill Dr		Trillium Cir N	0		Good Shepherd Ln	0	370	8094
6	2021	05231	6 (2019)	75	1986	44	F	Indian Hill Dr		Good Shepherd Ln	0		CTH EB / CTH EB (1) / Packerlan	0	1003	12966
3	2021	05231	3 (2019)	70	1976	36	F	Indian Springs Dr		Newberry Ave	0		Morning Star Ct / Morning Star Trl	0	528	10045
3	2021	05231	3 (2019)	70	1976	36	F	Indian Springs Dr		Morning Star Ct / Morning Star Trl	0		Deerpath Dr	0	210	10045
4	2021	05231	4 (2019)	70	1991	36	F	Indian Springs Dr		Morning Star Ct / Morning Star Trl	210		Deerpath Dr	0	212	10101
8	2021	05231	8 (2019)	70	2009	30	F	Indigo Bluff Ct		CTH EA / Indigo Bluff Dr	0		Blue Sky Cir	0	200	21605
8	2021	05231	8 (2019)	70	2009	24	F	Indigo Bluff Ct		Blue Sky Cir	0		Termini	0	349	21607
10	2021	05231	10 (2019)	65	2018	30	F	Indigo Bluff Dr		CTH EA / Indigo Bluff Ct	0		Raccoon Berry Way	0	303	21555
9	2021	05231	10 (2019)	65	2018	30	F	Indigo Bluff Dr		Raccoon Berry Way	0		Peppergrass Ct / Peppergrass Dr	0	617	21558
6	2021	05231	6 (2019)	70	1988	36	F	Innsbruck Ct		Glacier Dr E	0		Termini	0	422	9947
7	2021	05231	7 (2019)	70	2005	36	F	Inspiration Ave		Wolverine Trl	0		Collegiate Way	0	792	13447
7	2021	05231	7 (2019)	70	2005	30	F	Inspiration Ave		Collegiate Way	0		Wildcat Trl	0	369	13448
5	2021	05231	5 (2019)	70	1993	36	F	Irene St		Termini	0		Debra Ln	0	158	10471
3	2021	05231	3 (2019)	70	1992	36	F	Irene St		Debra Ln	0		Fiesta Ln	0	317	10455
3	2021	05231	3 (2019)	70	1992	36	F	Irene St		Fiesta Ln	0		Juniper Dr	0	264	10417
3	2021	05231	3 (2019)	70	1992	36	F	Irene St		Juniper Dr	0		Lilac Ln	0	317	10371
3	2021	05231	3 (2019)	70	1968	36	F	Irene St		Lilac Ln	0		Cypress Ln	0	132	10346
3	2021	05231	3 (2019)	70	1968	36	F	Irene St		Lilac Ln	132		Cypress Ln	0	185	10313
3	2021	05231	3 (2019)	70	1968	36	F	Irene St		Cypress Ln	0		Loretta Ln	0	211	10313
3	2021	05231	3 (2019)	70	1968	36	F	Irene St		Loretta Ln	0		Amy St	0	211	10278
3	2021	05231	4 (2019)	70	1982	32	F	Irene St		Mason Way	0		Kimball St	0	370	10103
4	2021	05231	4 (2019)	70	1982	36	F	Irene St		Kimball St	0		Chicago St	0	370	10055
4	2021	05231	4 (2019)	70	1982	36	F	Irene St		Chicago St	0		Crooks St	0	370	10019
3	2021	05231	3 (2019)	70	1977	32	F	Irene St		Crooks St	0		Crossover USH 141 / STH 29	0	1214	9977
6	2021	05231	6 (2019)	70	1996	36	F	Iris Ct		CTH EA	0		Termini	0	686	10325
4	2021	05231	5 (2019)	70	1980	36	F	Ironwood Dr		Evans Dr	264		Wood Ln	0	1584	8601
7	2021	05231	8 (2019)	70	2013	36	F	Ironwood Dr		Wood Ln	0		Knotty Pine Dr	0	317	7673
5	2021	05231	5 (2019)	70	1986	36	F	Ironwood Dr		Knotty Pine Dr	0		Treeland Dr	0	317	7672
5	2021	05231	5 (2019)	70	1986	36	F	Ironwood Dr		Treeland Dr	0		Beech Tree Dr	0	581	8602
6	2021	05231	6 (2019)	75	1983	36	F	Irvington St		W Mason St / STH 32 / STH 54	0		6th St	0	1267	7175
5	2021	05231	5 (2019)	75	1983	44	F	Irwin Ave N		Bay Beach Rd	1690		East Shore Dr (2) / Webster Ave N	0	1003	9154
5	2021	05231	5 (2019)	70	2002	48	F	Irwin Ave N		East Shore Dr (2) / Webster Ave N	0		Radisson St	0	1426	8729
4	2021	05231	6 (2019)	70	2002	48	F	Irwin Ave N		Radisson St	0		Perrot St	0	370	8752

NOTE: If Previous Pavement Rating and Year column blank, previous submitted rating incompatible with surface type OR no rating data available.

New Rating		County - Municipal Code	Current Pavement Rating and Year	Surface			Units (F = Feet/ M = Miles)	On Route	At Route			Toward Route			Section Length	Local ID (Optional Field)
Pavement Rating	Rating Year			Type	Year	Width		Name (Includes prefix, name, type, suffix and extention)	At Municipal Location	Name (Includes prefix, name, type, suffix and extention)	At Offset	Toward Municipal Location	Name (Includes prefix, name, type, suffix and extention)	Toward Offset (Optional Field)		
4	2021	05231	5 (2019)	70	2002	49	F	Irwin Ave N		Perrot St	0		Doblon St	0	370	8763
4	2021	05231	5 (2019)	70	2002	49	F	Irwin Ave N		Doblon St	0		Weise St	0	317	8773
4	2021	05231	6 (2019)	70	2002	49	F	Irwin Ave N		Weise St	0		Vanderbraak St	0	370	8790
4	2021	05231	5 (2019)	70	2002	49	F	Irwin Ave N		Vanderbraak St	0		Klaus St	0	370	8807
4	2021	05231	5 (2019)	70	2002	49	F	Irwin Ave N		Klaus St	0		Berner St	0	422	8822
5	2021	05231	6 (2019)	70	2002	49	F	Irwin Ave N		Berner St	0		Reber St	0	370	8834
6	2021	05231	6 (2019)	70	2002	49	F	Irwin Ave N		Reber St	0		Eastman Ave	0	422	8851
6	2021	05231	1 (2019)	75	1999	44	F	Irwin Ave N		Eastman Ave	0		Eastman Park	0	53	8855
7	2021	05231	7 (2019)	75	1999	44	F	Irwin Ave N		Eastman Park	0		Smith St	0	370	8872
7	2021	05231	7 (2019)	75	1999	44	F	Irwin Ave N		Smith St	0		Day St	0	370	8893
8	2021	05231	8 (2019)	75	1999	44	F	Irwin Ave N		Day St	0		Harvey St	0	370	8913
8	2021	05231	8 (2019)	75	1999	44	F	Irwin Ave N		Harvey St	0		University Ave Frontage Rd N	0	264	8928
8	2021	05231	8 (2019)	75	1999	44	F	Irwin Ave N		University Ave Frontage Rd N	0		STH 54 / STH 57 / University Ave	0	158	8928
8	2021	05231	8 (2019)	75	1999	44	F	Irwin Ave N		STH 54 / STH 57 / University Ave	0		Elm St	0	370	8969
8	2021	05231	8 (2019)	75	1999	44	F	Irwin Ave N		Elm St	0		Cedar St	0	422	8996
8	2021	05231	8 (2019)	75	1999	44	F	Irwin Ave N		Cedar St	0		Crossover USH 141 / STH 29	0	370	9013
5	2021	05231	4 (2019)	70	1990	48	F	Irwin Ave N		Crossover USH 141 / STH 29	0		Termini	0	106	9154
2	2021	05231	2 (2019)	55	1959	40	F	Irwin Ave N		Termini	0		St Clair St	0	106	9657
5	2021	05231	5 (2019)	75	1959	40	F	Irwin Ave N		St Clair St	0		Cherry St	0	106	9658
5	2021	05231	5 (2019)	75	1959	48	F	Irwin Ave N		Cherry St	0		Irwin Ave S / Walnut St E	0	422	9483
5	2021	05231	5 (2019)	75	1959	48	F	Irwin Ave S		Irwin Ave N / Walnut St E	0		Doty St	0	528	9462
5	2021	05231	5 (2019)	75	1959	48	F	Irwin Ave S		Doty St	0		Stuart St	0	422	9446
5	2021	05231	5 (2019)	75	1959	48	F	Irwin Ave S		Stuart St	0		Crooks St	0	581	9427
5	2021	05231	5 (2019)	75	1959	48	F	Irwin Ave S		Crooks St	0		Chicago St	0	581	9402
5	2021	05231	5 (2019)	75	1959	48	F	Irwin Ave S		Chicago St	0		E Mason St	0	581	9378
7	2021	05231	8 (2019)	70	2012	36	F	Irwin Ave S		E Mason St	0		Cass St	0	528	9362
3	2021	05231	4 (2019)	70	1977	30	F	Irwin Ave S		Cass St	0		Lawe St	0	528	9343
6	2021	05231	6 (2019)	75	1948	36	F	Irwin Ave S		Lawe St	0		Porlier St	0	528	9322
6	2021	05231	6 (2019)	75	1948	36	F	Irwin Ave S		Porlier St	0		Eliza St (2)	0	581	9304
6	2021	05231	6 (2019)	75	1948	36	F	Irwin Ave S		Eliza St (2)	0		Emilie St	0	528	9291
6	2021	05231	6 (2019)	75	1948	36	F	Irwin Ave S		Emilie St	0		Grignon St	0	528	9283
5	2021	05231	5 (2019)	75	1962	44	F	Irwin Ave S		Grignon St	0		Irwin Ave / E McCormick St	0	264	12847
4	2021	05231	4 (2019)	75	1970	44	F	Isbell St		Hutson St	0		Mason St Frontage Rd N	0	1310	7011
4	2021	05231	4 (2019)	75	1970	44	F	Isbell St		Hutson St	1310		Mason St Frontage Rd N	0	63	7042
4	2021	05231	4 (2019)	75	1970	48	F	Isbell St		Hutson St	1373		Mason St Frontage Rd N	0	158	7042

New Rating		County - Municipal Code	Current Pavement Rating and Year	Surface			Units (F = Feet/ M = Miles)	On Route	At Route			Toward Route			Section Length	Local ID (Optional Field)
Pavement Rating	Rating Year			Type	Year	Width		Name (Includes prefix, name, type, suffix and extention)	At Municipal Location	Name (Includes prefix, name, type, suffix and extention)	At Offset	Toward Municipal Location	Name (Includes prefix, name, type, suffix and extention)	Toward Offset (Optional Field)		
4	2021	05231	4 (2019)	75	1970	48	F	Isbell St		Mason St Frontage Rd N	0		Crossover STH 54 / W Mason St	0	158	7042
1	2021	05231	1 (2019)	35	1970	14	F	Ivy Hill Dr		Lisa Ln	0		Termini	0	1161	9728
5	2021	05231	6 (2019)	70	2006	24	F	Jackson St N		Reber St	0		Eastman Ave	0	370	8794
6	2021	05231	6 (2019)	75	1990	44	F	Jackson St N		Smith St	0		Day St	0	370	8826
5	2021	05231	5 (2019)	70	2006	24	F	Jackson St N		Day St	0		Harvey St	0	422	8840
4	2021	05231	4 (2019)	75	1957	46	F	Jackson St N		Crossover USH 141 / STH 29	0		Bodart St	0	211	9613
3	2021	05231	3 (2019)	70	1978	30	F	Jackson St N		Bodart St	0		Pine St	0	370	9597
3	2021	05231	3 (2019)	70	1978	30	F	Jackson St N		Pine St	0		Cherry St	0	422	9579
3	2021	05231	3 (2019)	70	1978	30	F	Jackson St N		Cherry St	0		Jackson St S / Walnut St E	0	370	9560
5	2021	05231	5 (2019)	75	1951	30	F	Jackson St S		Catherine St / S Jackson St	475		Grignon St	0	264	9305
4	2021	05231	4 (2019)	70	1977	30	F	Jackson St S		Grignon St	0		Emilie St	0	528	9314
4	2021	05231	4 (2019)	70	1977	30	F	Jackson St S		Emilie St	0		Eliza St (2)	0	581	9337
4	2021	05231	4 (2019)	70	1977	30	F	Jackson St S		Eliza St (2)	0		Porlier St	0	528	9357
4	2021	05231	4 (2019)	70	1977	30	F	Jackson St S		Porlier St	0		Lawe St	0	528	9373
4	2021	05231	4 (2019)	70	1977	30	F	Jackson St S		Lawe St	0		Cass St	0	528	9393
4	2021	05231	4 (2019)	60	1977	30	F	Jackson St S		Cass St	0		Termini	0	475	10905
3	2021	05231	3 (2019)	60	1977	30	F	Jackson St S		Termini	0		Chicago St	0	475	10904
3	2021	05231	3 (2019)	70	1978	30	F	Jackson St S		Chicago St	0		Crooks St	0	528	9458
3	2021	05231	3 (2019)	70	1978	30	F	Jackson St S		Crooks St	0		Stuart St / Stuart St Private	0	528	9481
3	2021	05231	3 (2019)	70	1978	30	F	Jackson St S		Stuart St / Stuart St Private	0		Doty St	0	422	9509
3	2021	05231	3 (2019)	70	1978	30	F	Jackson St S		Doty St	0		Jackson St N / Walnut St E	0	528	9530
5	2021	05231	5 (2019)	70	1990	30	F	Jacob St		Oakdale Ave	0		Newberry Ave	0	317	10007
6	2021	05231	6 (2019)	70	1990	30	F	Jacob St		Newberry Ave	0		Melon Ave	0	581	9960
4	2021	05231	4 (2019)	70	1984	30	F	Jacob St		Melon Ave	0		Deckner Ave	0	739	9912
10	2021	05231	4 (2019)	70	2019	27	F	James St		Lincoln St	0		Crocker St	0	528	6918
10	2021	05231	4 (2019)	70	2019	27	F	James St		Crocker St	0		Harrison St	0	317	6935
10	2021	05231	3 (2019)	70	2019	27	F	James St		Harrison St	0		Ashland Ave N	0	422	6949
9	2021	05231	9 (2019)	70	2016	36	F	James St		Ashland Ave N	0		Maple Ave N	0	370	6970
9	2021	05231	9 (2019)	70	2016	36	F	James St		Maple Ave N	0		Chestnut Ave N	0	370	6980
8	2021	05231	8 (2019)	70	2016	36	F	James St		Chestnut Ave N	0		Broadway St N	0	317	6993
6	2021	05231	6 (2019)	75	1969	44	F	James St		Broadway St N	0		Alma St	0	317	7007
6	2021	05231	6 (2019)	75	1969	44	F	James St		Alma St	0		McDonald St	0	370	7032
4	2021	05231	4 (2019)	70	1968	36	F	Jamesford Ave		Hillside Ln	0		Bader St	0	686	10163
6	2021	05231	6 (2019)	70	1970	36	F	Jamesford Ave		Bader St	0		Skyline Blvd	0	317	10141
4	2021	05231	4 (2019)	70	2011	36	F	Jamesford Ave		Skyline Blvd	0		N Skyline Blvd	0	106	10144

NOTE: If Previous Pavement Rating and Year column blank, previous submitted rating incompatible with surface type OR no rating data available.

New Rating		County - Municipal Code	Current Pavement Rating and Year	Surface			Units (F = Feet/ M = Miles)	On Route	At Route			Toward Route			Section Length	Local ID (Optional Field)
Pavement Rating	Rating Year			Type	Year	Width		Name (Includes prefix, name, type, suffix and extention)	At Municipal Location	Name (Includes prefix, name, type, suffix and extention)	At Offset	Toward Municipal Location	Name (Includes prefix, name, type, suffix and extention)	Toward Offset (Optional Field)		
4	2021	05231	4 (2019)	70	2011	36	F	Jamesford Ave		N Skyline Blvd	0		Bretcoe Dr	0	475	10144
4	2021	05231	4 (2019)	70	1970	36	F	Jamesford Ave		Bretcoe Dr	0		Echo Hill Dr	0	370	10155
4	2021	05231	4 (2019)	70	1970	36	F	Jamesford Ave		Echo Hill Dr	0		Wesley Ave	0	370	10157
8	2021	05231	8 (2019)	70	2007	36	F	Janice Ave		Florence Ave	317		9th St	0	1478	8614
5	2021	05231	5 (2019)	75	1969	40	F	Jaster St		E Mason St	0		August St	0	422	10321
6	2021	05231	6 (2019)	70	2005	36	F	Jauquet Dr		Zelas Dr	0		Larry Ln	0	316	10727
6	2021	05231	6 (2019)	70	2005	36	F	Jauquet Dr		Larry Ln	0		Robert Ln	0	317	10392
5	2021	05231	6 (2019)	70	2005	36	F	Jauquet Dr		Robert Ln	0		Challenger Dr	0	317	10390
7	2021	05231	8 (2019)	70	1999	36	F	Jauquet Dr		Challenger Dr	0		Wingate St	0	370	10386
7	2021	05231	8 (2019)	70	1999	36	F	Jauquet Dr		Wingate St	0		Fair Winds Ln	0	317	10384
7	2021	05231	8 (2019)	70	1999	36	F	Jauquet Dr		Fair Winds Ln	0		Summer Winds Dr	0	317	10729
5	2021	05231	5 (2019)	70	1962	36	F	Jay Ln		Carroll Ave	0		Liberty St	0	581	7989
7	2021	05231	7 (2019)	70	2002	36	F	Jean St		Clayton Pl	475		Neal Ct	0	264	10662
7	2021	05231	7 (2019)	70	2002	36	F	Jean St		Neal Ct	0		Schoen St	0	317	10409
8	2021	05231	8 (2019)	75	2004	38	F	Jefferson St N		Pine St	0		Cherry St	0	422	9617
8	2021	05231	8 (2019)	75	2004	40	F	Jefferson St N		Cherry St	0		Jefferson St S / STH 29 / Walnut St	0	370	9601
5	2021	05231	5 (2019)	75	1973	48	F	Jefferson St S		Jefferson St N / STH 29 / Walnut St	0		Doty St	0	475	9575
6	2021	05231	6 (2019)	75	1973	48	F	Jefferson St S		Doty St	0		Stuart St	0	422	9554
6	2021	05231	6 (2019)	75	1973	48	F	Jefferson St S		Stuart St	0		Crooks St	0	581	9521
5	2021	05231	5 (2019)	75	1973	48	F	Jefferson St S		Crooks St	0		St John St	0	370	9500
5	2021	05231	5 (2019)	75	1973	48	F	Jefferson St S		St John St	0		Chicago St	0	158	9495
4	2021	05231	1 (2019)	75	1973	48	F	Jefferson St S		Chicago St	0		Martin St / Ramp STH 54 to Chicago St	0	106	9489
5	2021	05231	1 (2019)	75	1973	30	F	Jefferson St S		Martin St / Ramp STH 54 to Chicago St	0		Jefferson Way	0	317	9473
5	2021	05231	6 (2019)	60	1978	30	F	Jefferson St S		Termini	0		Cass St	0	370	9450
4	2021	05231	4 (2019)	70	1978	30	F	Jefferson St S		Cass St	0		Lawe St	0	528	9431
4	2021	05231	4 (2019)	70	2006	30	F	Jefferson St S		Lawe St	0		Porlier St	0	581	9408
2	2021	05231	2 (2019)	70	2006	30	F	Jefferson St S		Porlier St	0		Termini	0	158	9391
3	2021	05231	1 (2019)	70	1994	36	F	Jefferson Way		Jefferson St S	0		Adams St S	0	422	13759
6	2021	05231	4 (2019)	70	1985	36	F	Jenny Ln		Rothe St	0		Liebman Ct	0	528	9167
5	2021	05231	5 (2019)	70	1987	36	F	Jeremiah Ct		Fayette Ln	0		Termini	0	317	9755
5	2021	05231	6 (2019)	70	2006	36	F	Joan Ave		Deckner Ave	0		Rose Ln	0	634	9897
6	2021	05231	7 (2019)	70	2006	36	F	Joan Ave		Rose Ln	0		Termini	0	53	9906
7	2021	05231	7 (2019)	70	2000	34	F	John St		Crooks St	0		Chicago St	0	422	9928
7	2021	05231	7 (2019)	70	2000	34	F	John St		Chicago St	0		Kimball St	0	370	9950
5	2021	05231	6 (2019)	70	2000	34	F	John St		Kimball St	0		E Mason St	0	317	9995

NOTE: If Previous Pavement Rating and Year column blank, previous submitted rating incompatible with surface type OR no rating data available.

New Rating		County - Municipal Code	Current Pavement Rating and Year	Surface			Units (F = Feet/ M = Miles)	On Route	At Route			Toward Route			Section Length	Local ID (Optional Field)
Pavement Rating	Rating Year			Type	Year	Width		Name (Includes prefix, name, type, suffix and extention)	At Municipal Location	Name (Includes prefix, name, type, suffix and extention)	At Offset	Toward Municipal Location	Name (Includes prefix, name, type, suffix and extention)	Toward Offset (Optional Field)		
4	2021	05231	4 (2019)	70	1977	34	F	John St		E Mason St	0		Charles St	0	264	10027
10	2021	05231	3 (2019)	70	2020	34	F	John St		Charles St	0		Cass St	0	264	10061
10	2021	05231	3 (2019)	70	1973	34	F	John St		Cass St	0		Louise St	0	25	10105
10	2021	05231	3 (2019)	70	2020	34	F	John St		Cass St	25		Louise St	0	292	10105
10	2021	05231	3 (2019)	70	2020	34	F	John St		Louise St	0		Edison St	0	317	10137
10	2021	05231	3 (2019)	70	2020	34	F	John St		Edison St	0		Amy St	0	264	10172
7	2021	05231	7 (2019)	65	2003	30	F	Josephine Cir		St Ann Dr	0		Dost Ct	0	475	9821
7	2021	05231	7 (2019)	65	2003	30	F	Josephine Cir		Dost Ct	0		St Ann Dr	0	475	10856
8	2021	05231	8 (2019)	70	2004	44	F	Judy Ln	05036	Bay Settlement Rd	0		Deprey St / Judy Ln	0	370	12944
6	2021	05231	7 (2019)	65	2003	36	F	Juniper Dr		Bellevue St	0		Irene St	0	686	10372
6	2021	05231	7 (2019)	65	2003	36	F	Juniper Dr		Irene St	0		Abrams St	0	845	10431
4	2021	05231	4 (2019)	70	1979	36	F	Juniper Dr		Abrams St	0		Laura St	0	898	10475
5	2021	05231	5 (2019)	70	1986	36	F	Juniper Dr		Laura St	0		Clayton Pl	0	1267	10502
5	2021	05231	6 (2019)	70	1987	36	F	Kalahari Dr		West Point Rd	0		Crusade Ln	0	317	7373
6	2021	05231	6 (2019)	70	1987	36	F	Kalahari Dr		Crusade Ln	0		Sonoran Trl / Telemark Cir W	0	845	8275
5	2021	05231	5 (2019)	70	1982	36	F	Katers Dr		Ranchland Dr	950		Langlade Ave	0	317	8466
7	2021	05231	7 (2019)	70	2014	36	F	Katers Dr		Langlade Ave	0		Biemeret St	0	1056	8270
4	2021	05231	4 (2019)	70	1990	40	F	Kathy Dr		CTH I / Scottwood Dr	0		Shore Ridge Ct	0	581	10752
5	2021	05231	5 (2019)	70	1990	40	F	Kathy Dr		Shore Ridge Ct	0		Wiggins Way	0	158	10753
5	2021	05231	5 (2019)	70	1987	40	F	Kathy Dr		Wiggins Way	0		Peterson Rd	0	317	9709
6	2021	05231	6 (2019)	70	1987	36	F	Kathy Dr		Peterson Rd	0		Paula St	0	53	9707
6	2021	05231	6 (2019)	70	1987	36	F	Kathy Dr		Paula St	0		Edinburgh Rd	0	317	10755
6	2021	05231	6 (2019)	75	1979	36	F	Kellogg St		Kelly Jo Dr	1003		Silver Spring Dr	0	317	8408
4	2021	05231	4 (2019)	75	1979	36	F	Kellogg St		Silver Spring Dr	0		Fisk St N	0	317	6721
4	2021	05231	4 (2019)	70	1985	44	F	Kellogg St		Fisk St N	0		Saratoga St	0	317	8664
4	2021	05231	4 (2019)	70	1985	44	F	Kellogg St		Saratoga St	0		St Jude St	0	317	8663
4	2021	05231	4 (2019)	70	1985	44	F	Kellogg St		St Jude St	0		Locust St N	0	370	6754
4	2021	05231	4 (2019)	70	1985	44	F	Kellogg St		Locust St N	0		Platten St N	0	317	6772
4	2021	05231	4 (2019)	70	1988	36	F	Kellogg St		Platten St N	0		Royal Blvd	0	528	6790
4	2021	05231	4 (2019)	70	1988	36	F	Kellogg St		Royal Blvd	0		Park St	0	317	6804
4	2021	05231	4 (2019)	70	1988	36	F	Kellogg St		Park St	0		Wilson Ave	0	1003	6840
6	2021	05231	7 (2019)	70	2001	36	F	Kellogg St		Wilson Ave	0		Fairview Ct	0	317	8661
7	2021	05231	7 (2019)	70	2001	36	F	Kellogg St		Fairview Ct	0		Gray St	0	1426	8660
6	2021	05231	6 (2019)	70	1999	30	F	Kellogg St		Gray St	0		Columbia Ave	0	581	6955
6	2021	05231	6 (2019)	70	1999	30	F	Kellogg St		Columbia Ave	0		Northern Ave	0	317	6974

NOTE: If Previous Pavement Rating and Year column blank, previous submitted rating incompatible with surface type OR no rating data available.

New Rating		County - Municipal Code	Current Pavement Rating and Year	Surface			Units (F = Feet/ M = Miles)	On Route	At Route			Toward Route			Section Length	Local ID (Optional Field)
Pavement Rating	Rating Year			Type	Year	Width		Name (Includes prefix, name, type, suffix and extention)	At Municipal Location	Name (Includes prefix, name, type, suffix and extention)	At Offset	Toward Municipal Location	Name (Includes prefix, name, type, suffix and extention)	Toward Offset (Optional Field)		
5	2021	05231	6 (2019)	70	1999	30	F	Kellogg St		Northern Ave	0		Harvard St	0	528	6991
5	2021	05231	6 (2019)	70	1999	30	F	Kellogg St		Harvard St	0		Cambridge St	0	317	8433
6	2021	05231	6 (2019)	70	1999	30	F	Kellogg St		Cambridge St	0		Vroman St	0	264	8432
5	2021	05231	5 (2019)	70	1999	30	F	Kellogg St		Vroman St	0		Norwood Ave N	0	792	7080
6	2021	05231	6 (2019)	70	1998	30	F	Kellogg St		Norwood Ave N	0		Oakland Ave N	0	686	7102
6	2021	05231	6 (2019)	70	1998	30	F	Kellogg St		Oakland Ave N	0		Ashland Ave N	0	370	7118
6	2021	05231	6 (2019)	70	1999	30	F	Kellogg St		Ashland Ave N	0		Maple Ave N	0	317	7136
7	2021	05231	7 (2019)	70	1999	30	F	Kellogg St		Maple Ave N	0		Chestnut Ave N	0	317	7154
6	2021	05231	6 (2019)	75	1978	44	F	Kellogg St		Chestnut Ave N	0		Broadway St N / USH 141	0	317	7174
6	2021	05231	6 (2019)	75	1979	36	F	Kelly Jo Dr		Bond St	0		Kellogg St	0	1003	8411
8	2021	05231	8 (2019)	70	2015	36	F	Kennedy Ct		Kennedy Dr	0		Termini	0	264	7711
7	2021	05231	7 (2019)	70	1973	36	F	Kennedy Dr		Wiesner St	739		Royalview Ct	0	317	8610
8	2021	05231	8 (2019)	70	1973	36	F	Kennedy Dr		Royalview Ct	0		Southview Ln	0	475	8338
8	2021	05231	8 (2019)	70	1973	36	F	Kennedy Dr		Southview Ln	0		Kennedy Ct	0	264	8339
8	2021	05231	8 (2019)	70	1973	36	F	Kennedy Dr		Kennedy Ct	0		Argonne Dr	0	317	7708
8	2021	05231	8 (2019)	70	1973	36	F	Kennedy Dr		Argonne Dr	0		Sahara Ct	0	422	7749
8	2021	05231	8 (2019)	70	1973	36	F	Kennedy Dr		Sahara Ct	0		Sahara Dr	0	158	7762
9	2021	05231	9 (2019)	70	1976	36	F	Kennedy Dr		Sahara Dr	0		Van Oss Ct	0	264	7776
8	2021	05231	8 (2019)	70	1976	36	F	Kennedy Dr		Van Oss Ct	0		Careful Ct	0	422	8350
8	2021	05231	8 (2019)	70	2009	36	F	Kennedy Dr		Careful Ct	0		Arnold Dr	0	159	8612
7	2021	05231	8 (2019)	70	2005	24	F	Kentucky Ave		East Shore Dr (2)	0		Lakeside Pl	0	158	9178
7	2021	05231	8 (2019)	70	2005	24	F	Kentucky Ave		Lakeside Pl	0		Termini	0	106	12836
7	2021	05231	7 (2019)	70	2006	36	F	Kenwood Ct		Carroll Ave	0		Termini	0	211	8016
4	2021	05231	5 (2019)	70	1977	36	F	Kenwood St		Frank St	0		Spence St	0	581	7924
4	2021	05231	4 (2019)	70	1977	36	F	Kenwood St		Spence St	0		Oneida St S	0	950	7966
6	2021	05231	6 (2019)	70	1998	36	F	Kenwood St		Oneida St S	0		Gross Ave	0	1373	8387
5	2021	05231	5 (2019)	75	1989	44	F	Kepler Dr		Voyager Dr	0		Lowell Dr	0	1162	10731
7	2021	05231	7 (2019)	75	1989	44	F	Kepler Dr		Lowell Dr	0		Van Beek Rd	0	581	10591
7	2021	05231	7 (2019)	75	1991	44	F	Kepler Dr		Van Beek Rd	0		Hubble Dr / Walker Dr	0	950	10628
8	2021	05231	8 (2019)	70	2012	16	F	Kimball St		Hartung St	0		John St	0	422	9951
7	2021	05231	7 (2019)	70	2012	16	F	Kimball St		John St	0		Bellevue St	0	475	9988
8	2021	05231	9 (2019)	70	2012	16	F	Kimball St		Bellevue St	0		George St	0	422	10014
8	2021	05231	9 (2019)	70	2012	16	F	Kimball St		George St	0		Heyrman St	0	422	10032
8	2021	05231	9 (2019)	70	2012	16	F	Kimball St		Heyrman St	0		Irene St	0	422	10056
7	2021	05231	7 (2019)	70	2012	16	F	Kimball St		Termini	0		Schwartz St	0	106	10132

NOTE: If Previous Pavement Rating and Year column blank, previous submitted rating incompatible with surface type OR no rating data available.

New Rating		County - Municipal Code	Current Pavement Rating and Year	Surface			Units (F = Feet/ M = Miles)	On Route	At Route			Toward Route			Section Length	Local ID (Optional Field)
Pavement Rating	Rating Year			Type	Year	Width		Name (Includes prefix, name, type, suffix and extention)	At Municipal Location	Name (Includes prefix, name, type, suffix and extention)	At Offset	Toward Municipal Location	Name (Includes prefix, name, type, suffix and extention)	Toward Offset (Optional Field)		
4	2021	05231	4 (2019)	70	1991	34	F	Kimball St		Schwartz St	0		Laura St	0	581	10166
3	2021	05231	4 (2019)	70	1994	36	F	Kimball St		Laura St	0		Schoen St	0	370	10183
4	2021	05231	4 (2019)	70	1977	36	F	King Arthur Dr		Forestville Dr	0		Valiant Ln	0	264	7444
6	2021	05231	6 (2019)	75	1977	36	F	King Arthur Dr		Valiant Ln	0		Matchwood Ln	0	106	7410
6	2021	05231	6 (2019)	75	1977	36	F	King Arthur Dr		Matchwood Ln	0		He-Nis-Ra Ln	0	159	8604
5	2021	05231	5 (2019)	75	1991	44	F	King James Dr	05104	Cormier Rd	0		Independence Dr	0	317	12795
5	2021	05231	5 (2019)	70	1981	36	F	King James Dr		Independence Dr	0		Charleston Dr	0	317	7977
5	2021	05231	5 (2019)	70	1981	36	F	King James Dr		Charleston Dr	0		Yorktown Dr	0	317	8564
6	2021	05231	6 (2019)	70	1988	36	F	King Of Arms Dr		West Point Rd	0		Crusade Ln	0	317	7377
5	2021	05231	5 (2019)	70	1988	36	F	King Of Arms Dr		Crusade Ln	0		Kingswood Ct	0	686	8597
6	2021	05231	6 (2019)	70	1989	36	F	Kingswood Ct		King Of Arms Dr	686		Coronation Ct	0	370	8596
4	2021	05231	5 (2019)	75	1962	44	F	Klaus St		Quincy St N	0		Van Buren St N	0	792	8760
4	2021	05231	5 (2019)	75	1962	44	F	Klaus St		Van Buren St N	0		Webster Ave N	0	422	8766
3	2021	05231	3 (2019)	70	1966	34	F	Klaus St		Webster Ave N	0		Clay St N	0	422	8770
3	2021	05231	3 (2019)	70	1966	34	F	Klaus St		Clay St N	0		St George St	0	845	8787
3	2021	05231	3 (2019)	70	1966	34	F	Klaus St		St George St	0		Irwin Ave N	0	845	8808
3	2021	05231	4 (2019)	70	1989	34	F	Klaus St		Irwin Ave N	0		Baird St N	0	739	8819
4	2021	05231	4 (2019)	70	1992	36	F	Klee St		Country Club Rd	0		Termini	0	1320	8126
5	2021	05231	5 (2019)	70	1980	36	F	Knotty Pine Dr		Ironwood Dr	0		Termini	0	739	8322
7	2021	05231	7 (2019)	70	2008	36	F	Knotty Pine Way		Treeland Dr	0		Termini	0	158	36472
9	2021	05231	5 (2019)	65	2018	36	F	Kristy Lee Ct		Sitka St	0		Termini	0	453	36169
4	2021	05231	4 (2019)	70	1991	30	F	Kurtz Ave		Crooks St	0		Termini	0	124	9400
4	2021	05231	4 (2019)	65	1991	30	F	Kurtz Ave		Crooks St	124		Termini	0	1038	9407
9	2021	05231	9 (2019)	70	2014	40	F	La Count Rd		West Point Rd	0		Ferndale Dr	0	264	7347
8	2021	05231	8 (2019)	70	2014	40	F	La Count Rd		Ferndale Dr	0		Caravan Ct	0	317	7303
9	2021	05231	9 (2019)	70	2014	40	F	La Count Rd		Caravan Ct	0		Sunshine Pl	0	317	7270
9	2021	05231	9 (2019)	70	2014	40	F	La Count Rd		Sunshine Pl	0		Sandia Dr	0	317	7227
8	2021	05231	8 (2019)	70	2014	40	F	La Count Rd		Sandia Dr	0		Angeline Ct	0	634	8215
8	2021	05231	9 (2019)	70	2014	40	F	La Count Rd		Angeline Ct	0		Fleetwood Dr	0	158	7128
8	2021	05231	8 (2019)	70	2014	40	F	La Count Rd		Fleetwood Dr	0		Summer Pl	0	211	7113
8	2021	05231	8 (2019)	70	2014	40	F	La Count Rd		Summer Pl	0		Sorenson Dr	0	106	8188
9	2021	05231	9 (2019)	70	2014	40	F	La Count Rd		Sorenson Dr	0		Crossover STH 54 / W Mason St	0	264	8184
6	2021	05231	9 (2019)	75	1990	36	F	La Count Rd		Crossover STH 54 / W Mason St	0		Mason St Frontage Rd N	0	53	40580
6	2021	05231	6 (2019)	75	1990	36	F	La Count Rd		Mason St Frontage Rd N	0		Open Gate Trl	0	1109	8160
3	2021	05231	3 (2019)	70	1960	20	F	La Count Rd		Open Gate Trl	0		Termini	0	158	6919

NOTE: If Previous Pavement Rating and Year column blank, previous submitted rating incompatible with surface type OR no rating data available.

New Rating		County - Municipal Code	Current Pavement Rating and Year	Surface			Units (F = Feet/ M = Miles)	On Route	At Route			Toward Route			Section Length	Local ID (Optional Field)
Pavement Rating	Rating Year			Type	Year	Width		Name (Includes prefix, name, type, suffix and extention)	At Municipal Location	Name (Includes prefix, name, type, suffix and extention)	At Offset	Toward Municipal Location	Name (Includes prefix, name, type, suffix and extention)	Toward Offset (Optional Field)		
6	2021	05231	6 (2019)	70	1981	36	F	Lafayette Dr		Candle Way	0		Buckthorn Trl	0	211	7782
6	2021	05231	10 (2019)	70	2019	36	F	Lafayette Dr		Candle Way	211		Buckthorn Trl	0	178	7782
10	2021	05231	10 (2019)	70	2019	36	F	Lafayette Dr		Buckthorn Trl	0		Crestwood Springs Dr	0	350	50095
10	2021	05231	10 (2019)	70	2019	36	F	Lafayette Dr		Crestwood Springs Dr	0		Termini	0	133	50096
8	2021	05231	8 (2019)	75	1994	40	F	Lake Largo Dr		CTH N / Humboldt Rd	0		Theodora Ln	0	1162	9819
8	2021	05231	8 (2019)	75	2005	44	F	Lake Largo Dr		Theodora Ln	0		Largo Ridge Dr	0	998	20969
8	2021	05231	8 (2019)	75	2005	44	F	Lake Largo Dr		Largo Ridge Dr	0		Sonata Dr	0	639	20969
5	2021	05231	5 (2019)	75	1981	40	F	Lake Largo Dr		Sonata Dr	0		Gershwin Dr	0	1109	9745
4	2021	05231	4 (2019)	70	1999	30	F	Lake St		Oak St	0		16th Ave	0	211	7325
4	2021	05231	4 (2019)	65	1999	30	F	Lake St		16th Ave	0		15th Ave	0	158	7330
4	2021	05231	4 (2019)	65	1999	30	F	Lake St		15th Ave	0		15th Ave	0	53	8495
3	2021	05231	3 (2019)	70	1984	24	F	Lake St		Termini	0		Chestnut Ave S	0	317	8421
5	2021	05231	5 (2019)	70	1990	15	F	Lakeside Pl		Alabama Ave	0		Mississippi Ave	0	686	9177
4	2021	05231	4 (2019)	70	1990	15	F	Lakeside Pl		Mississippi Ave	0		Kentucky Ave	0	634	9179
5	2021	05231	5 (2019)	70	1990	15	F	Lakeside Pl		Kentucky Ave	0		Danz Ave N	0	686	9181
5	2021	05231	5 (2019)	70	1990	10	F	Lakeside Pl		Danz Ave N	0		New York Ave	0	370	9183
5	2021	05231	5 (2019)	70	1990	10	F	Lakeside Pl		New York Ave	0		Unknown	0	370	9185
5	2021	05231	6 (2019)	70	1990	10	F	Lakeside Pl		Unknown	0		Texas Ave	0	370	9187
5	2021	05231	5 (2019)	70	1990	10	F	Lakeside Pl		Texas Ave	0		Termini	0	158	9210
4	2021	05231	4 (2019)	75	1979	44	F	Lambeau St		Larsen Rd	0		Hutson St	0	1056	8131
5	2021	05231	5 (2019)	75	2012	44	F	Lambeau St		Hutson St	0		Starr Ct	0	845	6928
8	2021	05231	8 (2019)	75	2012	44	F	Lambeau St		Starr Ct	0		Mason St Frontage Rd N	0	950	8689
7	2021	05231	7 (2019)	70	2008	30	F	Langdon St		Noble St	0		Whittier Ct / Whittier Dr	0	475	15039
7	2021	05231	7 (2019)	70	2008	30	F	Langdon St		Noble St	475		Whittier Ct / Whittier Dr	0	264	15039
7	2021	05231	7 (2019)	70	1989	36	F	Langlade Ave		Katers Dr	0		Rosalie Ln	0	317	7372
6	2021	05231	6 (2019)	70	1989	36	F	Langlade Ave		Rosalie Ln	0		Oak Ridge Dr	0	317	7385
6	2021	05231	6 (2019)	70	1989	36	F	Langlade Ave		Oak Ridge Dr	0		Argonne Dr	0	317	7398
6	2021	05231	6 (2019)	75	1962	40	F	Langlade Ave		Argonne Dr	0		Military Ave S	0	528	7430
8	2021	05231	9 (2019)	70	2015	36	F	Langlade Ave		Military Ave S	0		St Agnes Dr	0	264	7451
8	2021	05231	8 (2019)	70	2015	36	F	Langlade Ave		St Agnes Dr	0		Fisk St S	0	950	7514
8	2021	05231	8 (2019)	70	2015	36	F	Langlade Ave		Fisk St S	0		Locust St S	0	1162	7596
8	2021	05231	8 (2019)	70	2015	36	F	Langlade Ave		Locust St S	0		Briquelet St	0	634	7633
7	2021	05231	8 (2019)	70	2008	36	F	Langlade Ave		Briquelet St	0		Ridge Rd S	0	370	7647
4	2021	05231	4 (2019)	70	1979	28	F	Langlade Ave		Ridge Rd S	0		Spence St	0	898	7730
4	2021	05231	4 (2019)	70	1979	28	F	Langlade Ave		Spence St	0		Beauchamp St	0	317	7750

NOTE: If Previous Pavement Rating and Year column blank, previous submitted rating incompatible with surface type OR no rating data available.

New Rating		County - Municipal Code	Current Pavement Rating and Year	Surface			Units (F = Feet/ M = Miles)	On Route	At Route			Toward Route			Section Length	Local ID (Optional Field)
Pavement Rating	Rating Year			Type	Year	Width		Name (Includes prefix, name, type, suffix and extention)	At Municipal Location	Name (Includes prefix, name, type, suffix and extention)	At Offset	Toward Municipal Location	Name (Includes prefix, name, type, suffix and extention)	Toward Offset (Optional Field)		
3	2021	05231	3 (2019)	70	1979	28	F	Langlade Ave		Beauchamp St	0		Pilgrim St	0	264	7772
3	2021	05231	4 (2019)	70	1979	28	F	Langlade Ave		Pilgrim St	0		Oneida St S	0	370	7795
4	2021	05231	4 (2019)	70	1979	28	F	Langlade Ave		Oneida St S	0		Gross Ave	0	1478	7853
3	2021	05231	3 (2019)	70	1978	28	F	Langlade Ave		Gross Ave	0		Wirtz Ave	0	264	8472
4	2021	05231	4 (2019)	70	1978	28	F	Langlade Ave		Wirtz Ave	0		Coral Ct	0	158	8471
4	2021	05231	4 (2019)	70	1978	28	F	Langlade Ave		Coral Ct	0		14th Ave	0	264	8469
5	2021	05231	5 (2019)	70	1989	28	F	Langlade Ave		14th Ave	0		13th Ave	0	370	7909
5	2021	05231	5 (2019)	70	1989	28	F	Langlade Ave		13th Ave	0		12th Ave	0	422	7928
5	2021	05231	5 (2019)	65	1989	28	F	Langlade Ave		12th Ave	0		11th Ave	0	422	7946
5	2021	05231	5 (2019)	65	1989	28	F	Langlade Ave		11th Ave	0		11th Ave	0	53	7951
5	2021	05231	5 (2019)	65	1989	28	F	Langlade Ave		11th Ave	0		10th Ave	0	211	7961
4	2021	05231	4 (2019)	70	1989	28	F	Langlade Ave		10th Ave	0		Norwood Ave S	0	317	7970
4	2021	05231	4 (2019)	70	1976	36	F	Laplant St		Basten St	0		Van Deuren St	0	739	9037
4	2021	05231	4 (2019)	70	1976	36	F	Laplant St		Van Deuren St	0		STH 54 / STH 57 / University Ave	0	317	8999
6	2021	05231	6 (2019)	70	2004	36	F	Laredo Ln		Delray Dr	264		Eldora Ln	0	1003	8547
9	2021	05231	9 (2019)	70	2016	32	F	Largo Ridge Ct		Branigan Way / Largo Ridge Dr	0		Termini	0	580	36820
9	2021	05231	9 (2019)	70	2016	32	F	Largo Ridge Dr		Lake Largo Dr	0		Bay Mist Dr	0	497	36417
9	2021	05231	9 (2019)	70	2016	32	F	Largo Ridge Dr		Bay Mist Dr	0		Branigan Way / Largo Ridge Ct	0	469	36431
7	2021	05231	7 (2019)	70	2006	36	F	Lark St		Mather St	0		Minahan St	0	581	6715
7	2021	05231	7 (2019)	70	2006	36	F	Lark St		Minahan St	0		Desnoyers St	0	581	6674
6	2021	05231	6 (2019)	70	2006	36	F	Lark St		Desnoyers St	0		Richardson St	0	581	6644
6	2021	05231	6 (2019)	70	1979	36	F	Lark St		Richardson St	0		Thomas St	0	581	6612
7	2021	05231	7 (2019)	70	2002	36	F	Lark St		Thomas St	0		Syringa Blvd	0	392	6587
7	2021	05231	7 (2019)	70	2012	36	F	Lark St		Thomas St	392		Syringa Blvd	0	175	6587
5	2021	05231	5 (2019)	70	2005	36	F	Larry Ln		Beth Dr	0		Jauquet Dr	0	1056	10393
5	2021	05231	5 (2019)	70	1977	36	F	Larscheid St		Van Deuren St	0		Basten St	0	739	9039
5	2021	05231	5 (2019)	75	1979	44	F	Larsen Rd		Termini	0		CTH EB / Packerland Dr	0	686	6768
4	2021	05231	4 (2019)	75	1979	44	F	Larsen Rd		CTH EB / Packerland Dr	0		Hinkle St	0	1320	8542
5	2021	05231	5 (2019)	75	1979	44	F	Larsen Rd		Hinkle St	0		Elgin Rd	0	1214	8540
5	2021	05231	5 (2019)	75	1979	44	F	Larsen Rd		Elgin Rd	0		Lambeau St	0	686	6761
5	2021	05231	5 (2019)	75	1979	44	F	Larsen Rd		Lambeau St	0	05136	Larsen Rd	0	1162	12962
4	2021	05231	4 (2019)	70	1984	30	F	Lau St		Oakdale Ave	0		Newberry Ave	0	317	10005
3	2021	05231	3 (2019)	70	1984	30	F	Lau St		Newberry Ave	0		Melon Ave	0	634	9958
4	2021	05231	4 (2019)	70	1984	30	F	Lau St		Melon Ave	0		Deckner Ave	0	686	9910
4	2021	05231	4 (2019)	70	1979	36	F	Laura St		Crossover USH 141 / STH 29	0		Kimball St	0	528	10165

NOTE: If Previous Pavement Rating and Year column blank, previous submitted rating incompatible with surface type OR no rating data available.

New Rating		County - Municipal Code	Current Pavement Rating and Year	Surface			Units (F = Feet/ M = Miles)	On Route	At Route			Toward Route			Section Length	Local ID (Optional Field)
Pavement Rating	Rating Year			Type	Year	Width		Name (Includes prefix, name, type, suffix and extention)	At Municipal Location	Name (Includes prefix, name, type, suffix and extention)	At Offset	Toward Municipal Location	Name (Includes prefix, name, type, suffix and extention)	Toward Offset (Optional Field)		
5	2021	05231	5 (2019)	70	1979	36	F	Laura St		Kimball St	0		Lost Ln	0	370	10197
6	2021	05231	6 (2019)	70	1992	36	F	Laura St		Lost Ln	0		E Mason St	0	528	10247
10	2021	05231	3 (2019)	70	2019	32	F	Laura St		Lilac Ln	0		Juniper Dr	0	317	10474
10	2021	05231	3 (2019)	70	2019	32	F	Laura St		Juniper Dr	0		Fiesta Ln	0	317	10485
10	2021	05231	3 (2019)	70	2019	32	F	Laura St		Fiesta Ln	0		Debra Ln	0	317	10499
7	2021	05231	7 (2019)	70	2004	36	F	Laura St		Debra Ln	0		Termini	0	158	10510
5	2021	05231	6 (2019)	70	2008	39	F	Laverne Dr		Mt Mary Dr	0		St James Cir	0	1901	9810
6	2021	05231	7 (2019)	70	2008	39	F	Laverne Dr		St James Cir	0		Albert Dr	0	264	9817
5	2021	05231	5 (2019)	70	2000	38	F	Laverne Dr		Albert Dr	0		Humboldt Rd	0	739	9836
4	2021	05231	4 (2019)	70	2000	44	F	Laverne Dr		Humboldt Rd	0		Greenview Dr	0	158	9841
4	2021	05231	4 (2019)	70	2000	44	F	Laverne Dr		Greenview Dr	0		Lawndale Dr	0	317	9849
4	2021	05231	4 (2019)	70	2000	44	F	Laverne Dr		Lawndale Dr	0		Colleen Dr	0	264	9852
4	2021	05231	4 (2019)	70	2000	44	F	Laverne Dr		Colleen Dr	0		Concordia Ln / Mossy Oak Cir	0	158	9852
4	2021	05231	4 (2019)	75	2000	44	F	Laverne Dr		Colleen Dr	158		Concordia Ln / Mossy Oak Cir	0	317	9863
5	2021	05231	5 (2019)	75	1975	36	F	Laverne Dr		Concordia Ln / Mossy Oak Cir	0		Brook Park Dr	0	1003	10735
7	2021	05231	7 (2019)	75	1975	36	F	Lawe St		Adams St S	0		Jefferson St S	0	422	9430
3	2021	05231	3 (2019)	70	1971	25	F	Lawe St		Jefferson St S	0		Madison St S	0	370	9422
3	2021	05231	3 (2019)	70	1980	30	F	Lawe St		S Monroe Ave / STH 57	0		Quincy St S	0	475	9403
3	2021	05231	3 (2019)	70	1980	30	F	Lawe St		Quincy St S	0		Jackson St S	0	475	9392
4	2021	05231	4 (2019)	70	1980	30	F	Lawe St		Jackson St S	0		Termini	0	158	9387
4	2021	05231	4 (2019)	60	1989	30	F	Lawe St		Termini	0		Clay St S	0	211	9651
3	2021	05231	3 (2019)	70	1982	30	F	Lawe St		Clay St S	0		Roosevelt St S	0	845	9358
4	2021	05231	4 (2019)	70	1980	30	F	Lawe St		Roosevelt St S	0		Irwin Ave S	0	845	9342
6	2021	05231	7 (2019)	70	2006	30	F	Lawe St		Irwin Ave S	0		Baird St S	0	739	9327
6	2021	05231	6 (2019)	70	2006	36	F	Lawe St		Baird St S	0		Termini	0	422	9315
4	2021	05231	4 (2019)	70	1995	36	F	Lawndale Dr		Laverne Dr	0		Van Caster Dr	0	686	9848
10	2021	05231	7 (2019)	70	2012	36	F	Lawrence St		STH 54 / STH 57 / University Ave	0		Termini	0	581	9015
6	2021	05231	6 (2019)	75	1978	36	F	Le Capitaine Cir E		Le Capitaine Cir S	0		Newberry Ave	0	844	10694
6	2021	05231	6 (2019)	75	1979	36	F	Le Capitaine Cir E		Newberry Ave	0		Old Coach Rd	0	317	10095
6	2021	05231	6 (2019)	75	1979	36	F	Le Capitaine Cir E		Old Coach Rd	0		Termini	0	317	10057
5	2021	05231	5 (2019)	75	1978	36	F	Le Capitaine Cir S		Le Capitaine Cir W	0		Tyrolian Dr	0	369	10696
5	2021	05231	5 (2019)	75	1978	36	F	Le Capitaine Cir S		Tyrolian Dr	0		Le Capitaine Cir E	0	634	10695
5	2021	05231	5 (2019)	75	1978	36	F	Le Capitaine Cir W		Le Capitaine Cir S	0		Newberry Ave	0	317	10697
7	2021	05231	7 (2019)	70	2005	36	F	Leah Ln		Eastbreeze Ln	0		Beth Dr	0	528	13437
6	2021	05231	6 (2019)	75	1981	36	F	Leeland St		Western Ave	0		Termini	0	264	8534

NOTE: If Previous Pavement Rating and Year column blank, previous submitted rating incompatible with surface type OR no rating data available.

New Rating		County - Municipal Code	Current Pavement Rating and Year	Surface			Units (F = Feet/ M = Miles)	On Route	At Route			Toward Route			Section Length	Local ID (Optional Field)
Pavement Rating	Rating Year			Type	Year	Width		Name (Includes prefix, name, type, suffix and extention)	At Municipal Location	Name (Includes prefix, name, type, suffix and extention)	At Offset	Toward Municipal Location	Name (Includes prefix, name, type, suffix and extention)	Toward Offset (Optional Field)		
6	2021	05231	7 (2019)	70	1991	36	F	Lena Ln		Van Beek Rd	0		Radinz Rd	0	317	10602
5	2021	05231	5 (2019)	75	1975	48	F	Leo Frigo Way		Vanderbraak St	0		Weise St	0	370	8754
5	2021	05231	5 (2019)	75	1975	48	F	Leo Frigo Way		Weise St	0		Radisson St / Webster Ct	0	264	8744
4	2021	05231	4 (2019)	70	2008	44	F	Leo St		Fisk St S	0		Military Ave S	0	1163	8141
6	2021	05231	6 (2019)	75	1962	44	F	Leo St		Fisk St S	1163		Military Ave S	0	210	8530
6	2021	05231	6 (2019)	75	1962	44	F	Leo St		Military Ave S	0		Alfran St	0	264	8530
8	2021	05231	8 (2019)	70	2014	36	F	Leslie Dr		Allen Ave	0		Sheridan Dr	0	317	9892
8	2021	05231	8 (2019)	70	2014	36	F	Leslie Dr		Sheridan Dr	0		Termini	0	370	9893
5	2021	05231	5 (2019)	75	1979	40	F	Liberty St		St Agnes Dr	0		Fisk St S	0	317	8340
6	2021	05231	6 (2019)	70	1992	36	F	Liberty St		Fisk St S	0		Estates Ct	0	528	7713
6	2021	05231	6 (2019)	70	1992	36	F	Liberty St		Estates Ct	0		Chateau Dr	0	264	7747
6	2021	05231	6 (2019)	70	1992	36	F	Liberty St		Chateau Dr	0		Locust St S	0	317	7766
6	2021	05231	6 (2019)	70	1992	36	F	Liberty St		Locust St S	0		Briquelet St	0	686	8355
6	2021	05231	6 (2019)	70	1992	36	F	Liberty St		Briquelet St	0		Ridge Rd S	0	370	8365
6	2021	05231	6 (2019)	70	1992	36	F	Liberty St		Ridge Rd S	0		Frank St	0	317	7834
6	2021	05231	6 (2019)	70	1992	36	F	Liberty St		Frank St	0		Walls St	0	317	7851
6	2021	05231	6 (2019)	70	1992	36	F	Liberty St		Walls St	0		Spence St	0	264	7860
6	2021	05231	6 (2019)	70	1992	36	F	Liberty St		Spence St	0		Beauchamp St	0	317	7885
6	2021	05231	6 (2019)	70	1992	36	F	Liberty St		Beauchamp St	0		Pilgrim St	0	317	7903
6	2021	05231	6 (2019)	70	1992	36	F	Liberty St		Pilgrim St	0		Oneida St S	0	317	7912
6	2021	05231	6 (2019)	70	1992	36	F	Liberty St		Oneida St S	0		Delores St	0	317	7929
6	2021	05231	6 (2019)	70	1992	36	F	Liberty St		Delores St	0		Gatewood St	0	264	7942
6	2021	05231	6 (2019)	70	1992	36	F	Liberty St		Gatewood St	0		Sue Ln	0	528	7963
6	2021	05231	6 (2019)	70	1992	36	F	Liberty St		Sue Ln	0		Gross Ave	0	317	7974
5	2021	05231	6 (2019)	70	1992	36	F	Liberty St		Gross Ave	0		Carroll Ave	0	264	7982
5	2021	05231	5 (2019)	70	1992	36	F	Liberty St		Carroll Ave	0		Jay Ln	0	264	7990
5	2021	05231	5 (2019)	70	1992	36	F	Liberty St		Jay Ln	0		14th Ave	0	264	7999
5	2021	05231	5 (2019)	70	1992	36	F	Liberty St		14th Ave	0		13th Ave	0	370	8007
5	2021	05231	5 (2019)	70	1992	36	F	Liberty St		13th Ave	0		12th Ave	0	370	8015
5	2021	05231	5 (2019)	70	1989	36	F	Liberty St		12th Ave	0		11th Ave	0	422	8028
5	2021	05231	5 (2019)	70	2006	36	F	Liberty St		11th Ave	0		10th Ave	0	317	8037
4	2021	05231	4 (2019)	70	1998	36	F	Liberty St		10th Ave	0		Norwood Ave S	0	317	8049
4	2021	05231	6 (2019)	70	1998	40	F	Liberty St		Norwood Ave S	0		Ashland Ave S Frontage Rd W	0	317	8057
7	2021	05231	7 (2019)	70	2006	40	F	Liberty St		Ashland Ave S Frontage Rd W	0		Ashland Ave S (1) / Crossover ST	0	106	8636
7	2021	05231	7 (2019)	70	2006	40	F	Liberty St		Ashland Ave S (1) / Ashland Ave S	0		Broadway St S	0	53	8636

New Rating		County - Municipal Code	Current Pavement Rating and Year	Surface			Units (F = Feet/ M = Miles)	On Route	At Route			Toward Route			Section Length	Local ID (Optional Field)
Pavement Rating	Rating Year			Type	Year	Width		Name (Includes prefix, name, type, suffix and extention)	At Municipal Location	Name (Includes prefix, name, type, suffix and extention)	At Offset	Toward Municipal Location	Name (Includes prefix, name, type, suffix and extention)	Toward Offset (Optional Field)		
5	2021	05231	5 (2019)	75	1954	40	F	Liberty St		Ashland Ave S (1) / Ashland Ave S	53		Broadway St S	0	1478	8637
6	2021	05231	6 (2019)	70	2009	36	F	Liberty St		Broadway St S	0		State St	0	370	20844
6	2021	05231	4 (2019)	70	1985	36	F	Liebman Ct		University Ave	0		Jenny Ln	0	370	8940
6	2021	05231	4 (2019)	70	1985	36	F	Liebman Ct		Jenny Ln	0		Termini	0	370	8919
10	2021	05231	5 (2019)	70	2020	36	F	Lilac Ln		Bellevue St	0		Heyrman St	0	211	10329
10	2021	05231	4 (2019)	70	2020	36	F	Lilac Ln		Heyrman St	0		Irene St	0	528	10347
10	2021	05231	10 (2019)	70	2019	32	F	Lilac Ln		Irene St	0		Abrams St	0	792	10408
10	2021	05231	10 (2019)	70	2019	32	F	Lilac Ln		Abrams St	0		Schwartz St	0	370	10416
10	2021	05231	3 (2019)	70	2019	32	F	Lilac Ln		Schwartz St	0		Laura St	0	581	10452
10	2021	05231	3 (2019)	70	2019	32	F	Lilac Ln		Laura St	0		Schoen St	0	317	10463
5	2021	05231	6 (2019)	65	2003	36	F	Lilac Ln		Schoen St	0		Clayton Pl	0	845	10484
5	2021	05231	5 (2019)	75	1968	44	F	Lime Kiln Rd		Crossover USH 141 / STH 29	0		E Mason St	0	1056	10291
5	2021	05231	5 (2019)	70	2004	44	F	Lime Kiln Rd		E Mason St	0		August St	0	475	10343
5	2021	05231	5 (2019)	70	2004	44	F	Lime Kiln Rd		August St	0		Manitowoc Rd	0	845	10453
5	2021	05231	5 (2019)	70	2004	44	F	Lime Kiln Rd		Manitowoc Rd	0		Debra Ln / CTH GV (1) / CTH V /	0	1690	10551
5	2021	05231	5 (2019)	70	2004	52	F	Lime Kiln Rd		Debra Ln / CTH GV (1) / CTH V /	0		CTH V / Skyview St / CTH GV (1)	0	158	11511
8	2021	05231	8 (2019)	70	2012	34	F	Lincoln St		USH 141	0		James St	0	194	41392
8	2021	05231	8 (2019)	70	2012	34	F	Lincoln St		USH 141	194		James St	0	53	6920
5	2021	05231	6 (2019)	70	1998	34	F	Lincoln St		James St	0		Phoebe St	0	317	6892
6	2021	05231	6 (2019)	70	1998	34	F	Lincoln St		Phoebe St	0		Garden Ct	0	317	6824
6	2021	05231	6 (2019)	70	1998	34	F	Lincoln St		Garden Ct	0		Franklin St	0	106	6824
5	2021	05231	6 (2019)	70	1983	34	F	Lincoln St		Franklin St	0		Augusta St	0	158	8656
5	2021	05231	6 (2019)	70	1983	34	F	Lincoln St		Augusta St	0		Mary St	0	370	8656
3	2021	05231	3 (2019)	70	1983	34	F	Lincoln St		Mary St	0		Emmet St	0	528	8416
4	2021	05231	4 (2019)	70	1994	36	F	Linden Dr		Humboldt Rd	0		University Ave	0	1162	8965
6	2021	05231	6 (2019)	70	1992	36	F	Lindsey Ln		Wildflower Row	0		Englewood Rd	0	317	10717
1	2021	05231	1 (2019)	70	2000	24	F	Lisa Ln		Spartan Rd	0		Ivy Hill Dr	0	798	21206
5	2021	05231	6 (2019)	70	2005	36	F	Little Edelweiss Dr		Edelweiss Dr	634		Tyrolian Dr	0	369	10690
10	2021	05231	3 (2019)	70	2020	36	F	Little Swiss Pl		Deckner Ave	0		Termini	0	370	9885
6	2021	05231	6 (2019)	70	1992	36	F	Livingston St		Radinz Rd	264		Pecan St	0	581	10707
6	2021	05231	6 (2019)	70	1992	36	F	Lobelia Ct		Lobelia Dr / Meadowsweet Dr	0		Termini	0	370	7759
6	2021	05231	6 (2019)	70	1992	36	F	Lobelia Dr		Watercress Dr / Wintercress Dr	264		Lobelia Ct / Meadowsweet Dr	0	370	8562
5	2021	05231	5 (2019)	70	1979	34	F	Loch Dr		9th St	0		Fisk St S	0	1954	8266
4	2021	05231	4 (2019)	75	1966	44	F	Locust St N		USH 141 / Velp Ave	0		Thomas St	0	1267	6568
5	2021	05231	5 (2019)	75	1966	44	F	Locust St N		Thomas St	0		Desnoyers St	0	1162	6603

New Rating		County - Municipal Code	Current Pavement Rating and Year	Surface			Units (F = Feet/ M = Miles)	On Route	At Route			Toward Route			Section Length	Local ID (Optional Field)
Pavement Rating	Rating Year			Type	Year	Width		Name (Includes prefix, name, type, suffix and extention)	At Municipal Location	Name (Includes prefix, name, type, suffix and extention)	At Offset	Toward Municipal Location	Name (Includes prefix, name, type, suffix and extention)	Toward Offset (Optional Field)		
5	2021	05231	5 (2019)	75	1966	44	F	Locust St N		Desnoyers St	0		Minahan St	0	581	6631
5	2021	05231	5 (2019)	75	1966	44	F	Locust St N		Minahan St	0		Mather St	0	581	6666
5	2021	05231	5 (2019)	75	1966	44	F	Locust St N		Mather St	0		Bond St	0	370	6693
5	2021	05231	5 (2019)	75	1966	44	F	Locust St N		Bond St	0		Kellogg St	0	898	6753
5	2021	05231	5 (2019)	75	1966	44	F	Locust St N		Kellogg St	0		Division St	0	370	6782
6	2021	05231	6 (2019)	75	1966	44	F	Locust St N		Division St	0		Dousman St	0	370	6812
8	2021	05231	8 (2019)	70	2005	30	F	Locust St N		Dousman St	0		Termini	0	581	6850
5	2021	05231	5 (2019)	70	1985	36	F	Locust St N		Termini	0		Locust St S / Shawano Ave / STH	0	370	6915
6	2021	05231	6 (2019)	75	1979	36	F	Locust St S		Locust St N / Shawano Ave / STH	0		Deneys Pl	0	317	6941
5	2021	05231	5 (2019)	75	1979	40	F	Locust St S		Deneys Pl	0		Termini	0	686	8159
5	2021	05231	5 (2019)	75	1979	36	F	Locust St S		Termini	0		Western Ave	0	370	7072
4	2021	05231	4 (2019)	75	1979	40	F	Locust St S		Western Ave	0		W Mason St / STH 32 / STH 54	0	1056	7169
3	2021	05231	3 (2019)	70	1991	40	F	Locust St S		W Mason St / STH 32 / STH 54	0		Shirley St	0	317	7196
4	2021	05231	4 (2019)	65	1968	40	F	Locust St S		Shirley St	0		Termini	0	264	7216
6	2021	05231	7 (2019)	70	2001	44	F	Locust St S		9th St	0		Russell St	0	317	7555
6	2021	05231	7 (2019)	70	2001	44	F	Locust St S		Russell St	0		Langlade Ave	0	264	7595
6	2021	05231	7 (2019)	70	2001	44	F	Locust St S		Langlade Ave	0		Rockdale St	0	317	7628
6	2021	05231	6 (2019)	70	2001	44	F	Locust St S		Rockdale St	0		Biemeret St	0	317	7675
6	2021	05231	6 (2019)	70	2001	44	F	Locust St S		Biemeret St	0		Servais St	0	264	8342
6	2021	05231	7 (2019)	70	2001	44	F	Locust St S		Servais St	0		Liberty St	0	317	8347
6	2021	05231	6 (2019)	75	1979	44	F	Locust St S		Liberty St	0		Holiday Ave	0	317	8352
6	2021	05231	6 (2019)	75	1979	44	F	Locust St S		Holiday Ave	0		Suburban Ave	0	264	7822
6	2021	05231	6 (2019)	75	1979	44	F	Locust St S		Suburban Ave	0		Regal Ave	0	317	7850
6	2021	05231	6 (2019)	75	1979	44	F	Locust St S		Regal Ave	0		St Agnes Dr	0	264	7872
8	2021	05231	8 (2019)	70	2005	36	F	Lombardi Ave		Lombardi Ave	53		Broadway St S	0	1742	20136
8	2021	05231	8 (2019)	70	2003	42	F	Lore Ln		Oneida St S	0		Maryhill Dr	0	1531	7237
3	2021	05231	3 (2019)	70	1980	36	F	Loretta Ln		Heyrman St	0		Irene St	0	475	10279
3	2021	05231	4 (2019)	70	1968	36	F	Loretta Ln		Abrams St	0		Schwartz St	0	370	10340
3	2021	05231	3 (2019)	70	1968	36	F	Loretta Ln		Schwartz St	0		Termini	0	422	10355
6	2021	05231	6 (2019)	75	2003	36	F	Lorraine Ln		Greenview Dr	317		Concordia Ln	0	1056	10737
5	2021	05231	5 (2019)	70	1996	36	F	Lorraine Ln		Concordia Ln	0		Termini	0	211	9866
4	2021	05231	4 (2019)	70	1979	36	F	Lost Horizon Rd		Dancing Dunes Dr	0		Crestwood Dr	0	845	7262
4	2021	05231	4 (2019)	70	1977	36	F	Lost Ln		Schoen St	0		Laura St	0	317	10220
4	2021	05231	4 (2019)	70	1977	36	F	Lost Ln		Laura St	0		Schwartz St	0	581	10198
8	2021	05231	8 (2019)	70	2009	24	F	Lost Ridge Ct		Remington Rd	0		Termini	0	357	21471

New Rating		County - Municipal Code	Current Pavement Rating and Year	Surface			Units (F = Feet/ M = Miles)	On Route	At Route			Toward Route			Section Length	Local ID (Optional Field)
Pavement Rating	Rating Year			Type	Year	Width		Name (Includes prefix, name, type, suffix and extention)	At Municipal Location	Name (Includes prefix, name, type, suffix and extention)	At Offset	Toward Municipal Location	Name (Includes prefix, name, type, suffix and extention)	Toward Offset (Optional Field)		
10	2021	05231	3 (2019)	70	2020	34	F	Louise St		John St	0		Bellevue St	0	528	10130
4	2021	05231	4 (2019)	70	1970	36	F	Louise St		Bellevue St	0		George St	0	317	10149
9	2021	05231	9 (2019)	70	2016	36	F	Louise St		George St	0		Heyrman St	0	422	10171
9	2021	05231	9 (2019)	70	2016	36	F	Louise St		Heyrman St	0		Termini	0	211	10179
6	2021	05231	6 (2019)	75	1989	44	F	Lowell Dr		Kepler Dr	0		Challenger Ct / Challenger Dr	0	1267	10568
6	2021	05231	6 (2019)	75	1989	44	F	Lowell Dr		Challenger Ct / Challenger Dr	0		Goddard Way	0	686	10573
6	2021	05231	7 (2019)	75	1989	44	F	Lowell Dr		Goddard Way	0		Walker Dr	0	317	10582
6	2021	05231	6 (2019)	75	1989	44	F	Lowell Dr		Walker Dr	0		Ontario Rd	0	581	10585
6	2021	05231	6 (2019)	75	1993	44	F	Lowell Dr		Ontario Rd	0		Discovery Rd	0	634	10732
6	2021	05231	6 (2019)	70	1994	36	F	Luke Ln		Penny Pl	950		Amy St	0	634	10664
2	2021	05231	3 (2019)	70	1999	44	F	Luxemburg Rd		Spartan Rd	0		Northview Rd N / Luxemburg Rd	0	3960	12869
6	2021	05231	1 (2019)	75	2012	34	F	Lyndon St		USH 141	0		Mary St	0	272	41412
6	2021	05231	6 (2019)	70	1981	34	F	Lyndon St		USH 141	272		Mary St	0	241	6786
10	2021	05231	3 (2019)	70	2020	34	F	Lyndon St		Mary St	0		Emmet St	0	528	6740
9	2021	05231	9 (2019)	70	2017	36	F	Maccaux Dr		Basten St	0		Starlite Ln	0	211	9048
9	2021	05231	9 (2019)	70	2017	36	F	Maccaux Dr		Starlite Ln	0		Danz Ave N	0	792	9174
7	2021	05231	7 (2019)	75	1987	46	F	Madison St N		Madison St S / STH 29 / Walnut S	0		Cherry St	0	422	9591
7	2021	05231	7 (2019)	75	1987	46	F	Madison St N		Cherry St	0		Pine St	0	475	9609
5	2021	05231	5 (2019)	75	1973	48	F	Madison St N		Pine St	0		Crossover USH 141	0	792	9623
6	2021	05231	6 (2019)	75	1985	48	F	Madison St N		Crossover USH 141	0		Elm St	0	422	9639
7	2021	05231	7 (2019)	70	2002	36	F	Madison St S		Eliza St (2)	0		Porlier St	0	528	9377
4	2021	05231	4 (2019)	70	1977	30	F	Madison St S		Porlier St	0		Congress St	0	370	9396
3	2021	05231	3 (2019)	70	1977	30	F	Madison St S		Congress St	0		Lawe St	0	158	9414
10	2021	05231	10 (2019)	70	2017	30	F	Madison St S		Lawe St	0		Spring St	0	211	9423
10	2021	05231	10 (2019)	70	2017	30	F	Madison St S		Spring St	0		Cass St	0	317	9429
5	2021	05231	10 (2017)	70	2017	30	F	Madison St S		Cass St	0		E Mason St / STH 54	0	258	10937
10	2021	05231	10 (2017)	70	2017	30	F	Madison St S		Cass St	258		E Mason St / STH 54	0	77	10932
10	2021	05231	10 (2019)	70	2017	30	F	Madison St S		Cass St	335		E Mason St / STH 54	0	246	10908
6	2021	05231	10 (2019)	75	1998	44	F	Madison St S		Ramp STH 54 to Madison St	0		E Mason St / STH 54	0	158	20028
5	2021	05231	10 (2019)	75	1987	46	F	Madison St S		Ramp STH 54 to Madison St	158		E Mason St / STH 54	0	106	10937
6	2021	05231	4 (2013)	75	1987	46	F	Madison St S		Ramp STH 54 to Madison St	0		Martin St	0	158	20028
6	2021	05231	6 (2019)	75	1987	46	F	Madison St S		Martin St	0		Chicago St	0	106	9479
6	2021	05231	6 (2019)	75	1987	46	F	Madison St S		Chicago St	0		St John St	0	158	9486
7	2021	05231	7 (2019)	75	1987	46	F	Madison St S		St John St	0		Crooks St	0	475	9491
6	2021	05231	6 (2019)	75	1987	46	F	Madison St S		Crooks St	0		Moravian St	0	475	9515

NOTE: If Previous Pavement Rating and Year column blank, previous submitted rating incompatible with surface type OR no rating data available.

New Rating		County - Municipal Code	Current Pavement Rating and Year	Surface			Units (F = Feet/ M = Miles)	On Route	At Route			Toward Route			Section Length	Local ID (Optional Field)
Pavement Rating	Rating Year			Type	Year	Width		Name (Includes prefix, name, type, suffix and extention)	At Municipal Location	Name (Includes prefix, name, type, suffix and extention)	At Offset	Toward Municipal Location	Name (Includes prefix, name, type, suffix and extention)	Toward Offset (Optional Field)		
5	2021	05231	5 (2019)	75	1987	46	F	Madison St S		Moravian St	0		Stuart St	0	158	9533
5	2021	05231	5 (2019)	75	1987	46	F	Madison St S		Stuart St	0		Howe St	0	158	9540
6	2021	05231	6 (2019)	75	1987	46	F	Madison St S		Howe St	0		Doty St	0	317	9550
6	2021	05231	6 (2019)	75	1987	46	F	Madison St S		Doty St	0		Madison St N / STH 29 / Walnut S	0	634	9564
6	2021	05231	6 (2019)	70	1981	36	F	Mahon Ct		Nicolet Dr	0		Suzanne Ct	0	845	9725
6	2021	05231	6 (2019)	70	1981	36	F	Mahon Ct		Suzanne Ct	0		Emmalane Dr	0	317	9727
6	2021	05231	6 (2019)	70	1981	36	F	Mahon Ct		Emmalane Dr	0		Termini	0	475	9731
4	2021	05231	4 (2019)	75	1980	40	F	Main St Frontage Rd E		Crossover USH 141 / STH 29	0		Auto Plaza Way	0	951	10505
5	2021	05231	5 (2019)	75	1978	40	F	Main St Frontage Rd E		Auto Plaza Way	0		Manitowoc Rd	0	1003	10672
6	2021	05231	6 (2019)	75	1982	40	F	Main St Frontage Rd W		Crossover USH 141 / STH 29	0		Auto Plaza Way	0	792	10674
7	2021	05231	7 (2019)	75	1982	40	F	Main St Frontage Rd W		Auto Plaza Way	0		Manitowoc Rd	0	475	10673
6	2021	05231	6 (2019)	75	1982	40	F	Main St Frontage Rd W		Manitowoc Rd	0		Guns Rd	0	581	10669
7	2021	05231	7 (2019)	70	2004	36	F	Majestic Heights Dr		Remington Ct / Remington Rd	0		Sage Dr	0	370	13628
6	2021	05231	6 (2019)	70	2005	36	F	Malcore Dr		Alpine Dr	0		Edelweiss Dr	0	317	10293
6	2021	05231	6 (2019)	70	2005	36	F	Malcore Dr		Edelweiss Dr	0		Tyrolian Dr	0	370	10287
6	2021	05231	6 (2019)	75	1999	24	F	Maloney Rd		Champeau Rd / Maloney Rd	0		P&R STH 54	0	109	21610
8	2021	05231	8 (2019)	70	2005	62	F	Maloney Rd		Champeau Rd / Maloney Rd	109		P&R STH 54	0	487	21213
8	2021	05231	8 (2019)	70	2005	62	F	Maloney Rd		P&R STH 54	0		Equestrian Rd	0	407	21213
6	2021	05231	6 (2019)	70	2000	24	F	Maloney Rd		Equestrian Rd	0		STH 54	0	370	20253
6	2021	05231	6 (2019)	70	2002	36	F	Manchester Dr		Adler Way	422		Parkland Way	0	1215	8518
9	2021	05231	10 (2019)	65	2018	30	F	Mandrake Dr		Mayapple Dr	0		Peppergrass Dr	0	378	23787
4	2021	05231	4 (2019)	70	1992	36	F	Manitou Ave		Tobermory Dr	0		Ottertail Ct E / Ottertail Ct W	0	200	10400
5	2021	05231	5 (2019)	70	1992	36	F	Manitou Ave		Tobermory Dr	200		Ottertail Ct E / Ottertail Ct W	0	170	10348
5	2021	05231	5 (2019)	70	1992	36	F	Manitou Ave		Ottertail Ct E / Ottertail Ct W	0		Scudder St / Windland Dr	0	317	10348
4	2021	05231	5 (2019)	70	1998	24	F	Manitowoc Rd		Manitowoc Ct / Manitowoc Rd	687		Greenbrier Rd	0	475	12866
5	2021	05231	6 (2019)	70	2010	36	F	Manitowoc Rd		Greenbrier Rd	0		Wilder Ct / Wilder St	0	317	12862
6	2021	05231	7 (2019)	70	2010	44	F	Manitowoc Rd		Wilder Ct / Wilder St	0		Hemlock Dr	0	1162	10654
7	2021	05231	7 (2019)	70	2010	44	F	Manitowoc Rd		Hemlock Dr	0		Pecan St	0	1478	10649
7	2021	05231	7 (2019)	70	2010	44	F	Manitowoc Rd		Pecan St	0		Van Beek Rd	0	1109	10615
6	2021	05231	7 (2019)	70	2010	44	F	Manitowoc Rd		Van Beek Rd	0		Auto Plaza Dr / Brosig St	0	158	10583
7	2021	05231	7 (2019)	70	2010	44	F	Manitowoc Rd		Auto Plaza Dr / Brosig St	0		Main St Frontage Rd E	0	475	10670
5	2021	05231	5 (2019)	70	2010	44	F	Manitowoc Rd		Main St Frontage Rd E	0		Crossover USH 141 / Guns Rd / S	0	52	10671
5	2021	05231	5 (2019)	75	1982	44	F	Manitowoc Rd		Main St Frontage Rd E	52		Crossover USH 141 / Guns Rd / S	0	106	10671
6	2021	05231	6 (2019)	75	1978	40	F	Manitowoc Rd		Main St Frontage Rd W	0		Winter Ln	0	686	10558
5	2021	05231	5 (2019)	75	1980	54	F	Manitowoc Rd		Winter Ln	0		Bader St	0	792	13773

NOTE: If Previous Pavement Rating and Year column blank, previous submitted rating incompatible with surface type OR no rating data available.

New Rating		County - Municipal Code	Current Pavement Rating and Year	Surface			Units (F = Feet/ M = Miles)	On Route	At Route			Toward Route			Section Length	Local ID (Optional Field)
Pavement Rating	Rating Year			Type	Year	Width		Name (Includes prefix, name, type, suffix and extention)	At Municipal Location	Name (Includes prefix, name, type, suffix and extention)	At Offset	Toward Municipal Location	Name (Includes prefix, name, type, suffix and extention)	Toward Offset (Optional Field)		
5	2021	05231	5 (2019)	75	1978	40	F	Manitowoc Rd		Bader St	0		Lime Kiln Rd	0	1320	10512
3	2021	05231	3 (2019)	70	1978	26	F	Maple Ave N		Maple Ave S / STH 29 / Walnut St	0		Hubbard St	0	686	7320
3	2021	05231	3 (2019)	70	1978	26	F	Maple Ave N		Hubbard St	0		Dousman St	0	475	7246
3	2021	05231	3 (2019)	70	1978	26	F	Maple Ave N		Dousman St	0		Kellogg St	0	686	8214
3	2021	05231	3 (2019)	70	1978	26	F	Maple Ave N		Kellogg St	0		Elmore St	0	475	7135
3	2021	05231	4 (2019)	70	1978	26	F	Maple Ave N		Elmore St	0		Bond St	0	370	7091
4	2021	05231	4 (2019)	70	1978	26	F	Maple Ave N		Bond St	0		Mather St / USH 141	0	422	7051
3	2021	05231	3 (2019)	70	1977	26	F	Maple Ave N		Mather St / USH 141	0		James St	0	370	6994
3	2021	05231	3 (2019)	70	1977	26	F	Maple Ave N		James St	0		Phoebe St	0	422	6969
7	2021	05231	7 (2019)	70	1981	36	F	Maple Ave N		Phoebe St	0		Augusta St	0	422	6932
6	2021	05231	6 (2019)	70	1981	36	F	Maple Ave N		Augusta St	0		Termini	0	264	6886
5	2021	05231	5 (2019)	75	1969	40	F	Maple Ave S		Termini	0		9th St	0	581	8638
4	2021	05231	4 (2019)	70	1999	36	F	Maple Ave S		9th St	0		8th St	0	581	7967
4	2021	05231	4 (2019)	70	1986	36	F	Maple Ave S		8th St	0		Termini	0	370	7916
3	2021	05231	3 (2019)	70	2008	26	F	Maple Ave S		Termini	0		5th St	0	317	7804
3	2021	05231	3 (2019)	70	1978	26	F	Maple Ave S		5th St	0		4th St	0	317	7768
3	2021	05231	3 (2019)	70	1978	26	F	Maple Ave S		4th St	0		3rd St	0	317	7712
3	2021	05231	3 (2019)	65	1978	26	F	Maple Ave S		3rd St	0		Termini	0	211	7665
3	2021	05231	3 (2019)	70	1973	25	F	Maple Ave S		Termini	0		Clinton St	0	158	7605
3	2021	05231	4 (2019)	70	2003	25	F	Maple Ave S		Clinton St	0		School Pl	0	1162	7582
3	2021	05231	3 (2019)	70	1977	26	F	Maple Ave S		School Pl	0		Howard St	0	475	7416
9	2021	05231	9 (2019)	70	2015	30	F	Maple Ave S		Howard St	0		Maple Ave N / STH 29 / Walnut St	0	422	7366
5	2021	05231	5 (2019)	70	1977	34	F	Marian Ln		Ridge Rd S	0		Spence St	0	898	7575
8	2021	05231	8 (2019)	70	2008	36	F	Maricque Dr		Sussex Rd	0		Termini	0	177	20486
3	2021	05231	3 (2019)	70	1976	36	F	Mariner Ln		Nautical Ave	1478		Edinburgh Rd	0	153	10862
3	2021	05231	3 (2019)	70	1976	36	F	Mariner Ln		Nautical Ave	1631		Edinburgh Rd	0	164	10862
5	2021	05231	5 (2019)	70	1991	34	F	Marquette Ave		W Mason St / STH 32 / STH 54	0		St Paul St	0	1056	7458
5	2021	05231	5 (2019)	70	1991	34	F	Marquette Ave		St Paul St	0		6th St	0	211	7488
5	2021	05231	5 (2019)	75	1947	30	F	Marquette Ave		6th St	0		Hickory Hill Dr	0	422	7551
5	2021	05231	5 (2019)	75	1947	30	F	Marquette Ave		Hickory Hill Dr	0		8th St	0	845	7658
4	2021	05231	4 (2019)	70	1979	30	F	Marquette Ave		8th St	0		9th St	0	581	7757
5	2021	05231	5 (2019)	70	1962	36	F	Marshall Ave		USH 141 / Velp Ave	0		Thomas St	0	422	6594
6	2021	05231	6 (2019)	70	1995	36	F	Marshall Ave		Thomas St	0		Richardson St	0	581	6622
6	2021	05231	6 (2019)	70	1995	36	F	Marshall Ave		Richardson St	0		Desnoyers St	0	581	6651
9	2021	05231	9 (2019)	70	2015	36	F	Marshall Ave		Desnoyers St	0		Minahan St	0	581	6689

New Rating		County - Municipal Code	Current Pavement Rating and Year	Surface			Units (F = Feet/ M = Miles)	On Route	At Route			Toward Route			Section Length	Local ID (Optional Field)
Pavement Rating	Rating Year			Type	Year	Width		Name (Includes prefix, name, type, suffix and extention)	At Municipal Location	Name (Includes prefix, name, type, suffix and extention)	At Offset	Toward Municipal Location	Name (Includes prefix, name, type, suffix and extention)	Toward Offset (Optional Field)		
9	2021	05231	9 (2019)	70	2015	36	F	Marshall Ave		Minahan St	0		Mather St	0	581	6729
8	2021	05231	8 (2019)	75	1998	36	F	Martin St		Jefferson St S / Ramp STH 54 to	0		Madison St S	0	422	9478
3	2021	05231	3 (2019)	70	1970	36	F	Marvin Ln		Albert Dr	0		Cornelius Dr	0	686	9807
6	2021	05231	6 (2019)	75	1978	36	F	Mary Jo Ct		Aphrodite Rd / Mary Jo Dr	0		Termini	0	634	10564
4	2021	05231	4 (2019)	70	1979	36	F	Mary Jo Dr		Van Beek Rd	0		Edgewood Dr	0	845	10852
4	2021	05231	4 (2019)	70	1976	36	F	Mary Jo Dr		Edgewood Dr	0		Vicki Ln	0	686	10574
4	2021	05231	4 (2019)	70	1976	36	F	Mary Jo Dr		Vicki Ln	0		Aphrodite Rd / Mary Jo Ct	0	686	10571
8	2021	05231	8 (2019)	70	2004	36	F	Mary Queen Rd		St Bernard Dr	0		Wayfarer Way	0	686	10235
8	2021	05231	8 (2019)	70	2004	36	F	Mary Queen Rd		Wayfarer Way	0		Termini	0	317	10205
9	2021	05231	9 (2019)	70	2004	16	F	Mary St		Termini	0		Lyndon St	0	158	
6	2021	05231	6 (2019)	70	1985	36	F	Mary St		Lyndon St	0		Gallagher Ave	0	317	6750
4	2021	05231	4 (2019)	70	1985	30	F	Mary St		Gallagher Ave	0		Shea Ave	0	317	6766
5	2021	05231	5 (2019)	70	1985	30	F	Mary St		Shea Ave	0		Lincoln St	0	317	6778
5	2021	05231	5 (2019)	70	1979	36	F	Marybell Ln		CTH VK / Hazelwood Ln	0		Zak Ln	0	528	8573
4	2021	05231	4 (2019)	70	1990	36	F	Maryhill Dr		Western Ave	0		Lore Ln	0	422	8212
4	2021	05231	4 (2019)	70	1990	36	F	Maryhill Dr		Lore Ln	0		W Mason St / STH 32 / STH 54	0	634	7231
5	2021	05231	5 (2019)	70	1987	36	F	Maryland Ave		Bader St	0		Skyline Blvd	0	317	10069
10	2021	05231	10 (2019)	70	2019	33	F	Maryland Ave		N Skyline Blvd	0		Bretcoe Dr	0	475	10097
#N/A	2021	05231		70	1978	24	F	Mason St Access Rd E		Adams St S	0		Termini	0	211	
#N/A	2021	05231		75	1973	30	F	Mason St Access Rd W		Broadway St S	0		Termini	0	370	
#N/A	2021	05231		75	1973	48	F	E Mason St		Unknown	0		Ramp Mason St to STH 54 / Ram	0	686	
#N/A	2021	05231		75	1973	48	F	E Mason St		Ramp Mason St to STH 54 / Ram	0		Webster Ave S	0	158	
#N/A	2021	05231	6 (2019)	75	1973	46	F	E Mason St		Ramp Mason St to STH 54 / Ram	158		Webster Ave S	0	844	
5	2021	05231	5 (2019)	75	1981	52	F	E Mason St		Webster Ave S	0		Clay St S	0	370	10459
5	2021	05231	5 (2019)	75	1981	52	F	E Mason St		Clay St S	0		Roosevelt St S	0	845	10459
5	2021	05231	5 (2019)	75	1973	46	F	E Mason St		Roosevelt St S	0		Irwin Ave S	0	845	9643
5	2021	05231	5 (2019)	75	1981	46	F	E Mason St		Irwin Ave S	0		Baird St S	0	739	9633
5	2021	05231	5 (2019)	75	1973	46	F	E Mason St		Baird St S	0		Goodell St	0	845	9354
5	2021	05231	5 (2019)	75	1981	52	F	E Mason St		Goodell St	0		Hartung St	0	792	10459
5	2021	05231	5 (2019)	75	1973	46	F	E Mason St		Hartung St	0		John St	0	422	9996
5	2021	05231	5 (2019)	75	1973	46	F	E Mason St		John St	0		Bellevue St	0	475	10024
5	2021	05231	5 (2019)	75	1969	48	F	E Mason St		Bellevue St	0		George St	0	422	10049
5	2021	05231	5 (2019)	75	1969	48	F	E Mason St		George St	0		Heyrman St / Mason Way	0	422	10073
5	2021	05231	5 (2019)	70	2008	36	F	E Mason St		Heyrman St / Mason Way	0		Cass St	0	950	21390
7	2021	05231	7 (2019)	60	2008	50	F	E Mason St		Cass St	0		Victoria St	0	53	10189

New Rating		County - Municipal Code	Current Pavement Rating and Year	Surface			Units (F = Feet/ M = Miles)	On Route	At Route			Toward Route			Section Length	Local ID (Optional Field)
Pavement Rating	Rating Year			Type	Year	Width		Name (Includes prefix, name, type, suffix and extention)	At Municipal Location	Name (Includes prefix, name, type, suffix and extention)	At Offset	Toward Municipal Location	Name (Includes prefix, name, type, suffix and extention)	Toward Offset (Optional Field)		
7	2021	05231	7 (2019)	60	2008	50	F	E Mason St		Victoria St	0		Abrams St	0	581	10207
6	2021	05231	6 (2019)	60	2008	50	F	E Mason St		Abrams St	0		Schwartz St	0	528	10226
6	2021	05231	6 (2019)	75	1969	47	F	E Mason St		Schwartz St	0		Laura St	0	581	10248
6	2021	05231	6 (2019)	75	1969	47	F	E Mason St		Laura St	0		Schoen St	0	317	10255
6	2021	05231	6 (2019)	75	1969	47	F	E Mason St		Schoen St	0		Jaster St	0	317	10272
6	2021	05231	6 (2019)	60	2008	50	F	E Mason St		Jaster St	0		Lime Kiln Rd	0	370	10292
6	2021	05231	6 (2019)	60	2008	50	F	E Mason St		Lime Kiln Rd	0		Diane St	0	792	10334
5	2021	05231	5 (2019)	75	1999	48	F	E Mason St		Diane St	0		Crossover USH 141 / STH 29	0	264	10338
6	2021	05231	6 (2019)	75	1981	68	F	E Mason St		Crossover USH 141 / STH 29	0		Bader St	0	475	10357
5	2021	05231	5 (2019)	75	1981	68	F	E Mason St		Bader St	0		East Town Way	0	634	10459
5	2021	05231	5 (2019)	75	1981	56	F	E Mason St		Bader St	634		East Town Way	0	1689	10459
5	2021	05231	5 (2019)	75	1981	52	F	E Mason St		East Town Way	0		Edgewood Dr	0	514	10470
6	2021	05231	6 (2019)	75	1981	52	F	E Mason St		East Town Way	514		Edgewood Dr	0	1176	10461
5	2021	05231	5 (2019)	75	1981	52	F	E Mason St		Edgewood Dr	0		Alpine Dr	0	2587	10470
5	2021	05231	5 (2019)	75	1981	52	F	E Mason St		Alpine Dr	0		Ramp E Mason St to IH 43 (2) / R	0	1380	10815
5	2021	05231	5 (2019)	75	1981	52	F	E Mason St		Ramp E Mason St to IH 43 (2) / R	0		Connector E Mason St to IH 43 / C	0	257	10815
6	2021	05231	6 (2019)	75	1981	52	F	E Mason St		Connector E Mason St to IH 43 / C	0		Connector IH 43 to E Mason St (1)	0	634	10814
5	2021	05231	5 (2019)	75	1981	52	F	E Mason St		Connector IH 43 to E Mason St (1)	0		Ramp IH 43 to E Mason St (1)	0	112	10821
5	2021	05231	5 (2019)	75	1981	52	F	E Mason St		Ramp IH 43 to E Mason St (1)	0		Superior Rd	0	205	10821
5	2021	05231	5 (2019)	75	1981	52	F	E Mason St		Superior Rd	0		Challenger Dr	0	1214	10459
7	2021	05231	7 (2019)	75	2002	54	F	E Mason St		Challenger Dr	0		Ontario Rd	0	1426	20404
8	2021	05231	8 (2019)	75	2002	40	F	E Mason St		Ontario Rd	0		CTH EA	0	3062	20405
7	2021	05231	7 (2019)	70	2004	30	F	Mason St Frontage Rd N		La Count Rd	0		Red Fox Dr	0	1162	20778
8	2021	05231	8 (2019)	75	1997	30	F	Mason St Frontage Rd N		Red Fox Dr	0		Country Club Rd	0	1478	20777
5	2021	05231	5 (2019)	75	1979	40	F	Mason St Frontage Rd N		Termini	0		CTH EB / Packerland Dr	0	1056	7023
4	2021	05231	4 (2019)	75	1993	40	F	Mason St Frontage Rd N		CTH EB / Packerland Dr	0		Isbell St	0	1426	7026
5	2021	05231	5 (2019)	75	1989	44	F	Mason St Frontage Rd N		Hinkle St	0		Lambeau St	0	634	8690
5	2021	05231	5 (2019)	75	1989	40	F	Mason St Frontage Rd N		Hinkle St	634		Lambeau St	0	634	8690
5	2021	05231	5 (2019)	75	1973	40	F	Mason St Frontage Rd N		Taylor St S	0		Crossover STH 32 / W Mason St /	0	1214	7004
7	2021	05231	7 (2019)	75	1997	30	F	Mason St Frontage Rd S		Crossover STH 54 / W Mason St	0		Termini	0	1267	41200
7	2021	05231	7 (2019)	70	1990	36	F	Mason St Frontage Rd S		Crestwood Dr	0		Country Club Rd	0	845	20414
6	2021	05231	6 (2019)	75	1986	40	F	Mason St Frontage Rd S		Country Club Rd	0		CTH EB / Packerland Dr	0	2640	7069
5	2021	05231	5 (2019)	75	1971	40	F	Mason St Frontage Rd S		CTH EB / Packerland Dr	0		Hobart Dr	0	2059	7067
6	2021	05231	6 (2019)	75	1986	40	F	Mason St Frontage Rd S		Hobart Dr	0		Hinkle St	0	581	7058
6	2021	05231	6 (2019)	75	1993	40	F	Mason St Frontage Rd S		Hinkle St	0		Termini	0	950	7059

NOTE: If Previous Pavement Rating and Year column blank, previous submitted rating incompatible with surface type OR no rating data available.

New Rating		County - Municipal Code	Current Pavement Rating and Year	Surface			Units (F = Feet/ M = Miles)	On Route	At Route			Toward Route			Section Length	Local ID (Optional Field)
Pavement Rating	Rating Year			Type	Year	Width		Name (Includes prefix, name, type, suffix and extention)	At Municipal Location	Name (Includes prefix, name, type, suffix and extention)	At Offset	Toward Municipal Location	Name (Includes prefix, name, type, suffix and extention)	Toward Offset (Optional Field)		
4	2021	05231	4 (2019)	70	1979	36	F	Mason Way		Victoria St	0		Irene St	0	370	10125
4	2021	05231	4 (2019)	70	1977	36	F	Mason Way		Irene St	0		Heyrman St / E Mason St	0	475	10104
6	2021	05231	6 (2019)	70	2003	36	F	Masters Ln		Greenview Dr	0		Concordia Ln	0	1267	9854
6	2021	05231	7 (2019)	75	1979	36	F	Matchwood Ln		King Arthur Dr	0		Wood Ln	0	739	7393
5	2021	05231	5 (2019)	75	1962	36	F	Mather St		Locust St N	0		Platten St N	0	370	6673
4	2021	05231	4 (2019)	75	1955	36	F	Mather St		Platten St N	0		Thrush St	0	264	6682
5	2021	05231	5 (2019)	75	1955	36	F	Mather St		Thrush St	0		Royal Blvd	0	317	6696
5	2021	05231	5 (2019)	75	1955	36	F	Mather St		Royal Blvd	0		Park St	0	264	6709
5	2021	05231	5 (2019)	75	1955	36	F	Mather St		Park St	0		Lark St	0	317	6716
5	2021	05231	5 (2019)	75	1955	36	F	Mather St		Lark St	0		Marshall Ave	0	317	6730
4	2021	05231	4 (2019)	75	1955	36	F	Mather St		Marshall Ave	0		Wilson Ave	0	370	6739
4	2021	05231	4 (2019)	75	1955	36	F	Mather St		Wilson Ave	0		Neville Ave	0	370	6752
4	2021	05231	4 (2019)	75	1955	36	F	Mather St		Neville Ave	0		Winford Ave	0	370	6770
4	2021	05231	4 (2019)	75	1955	36	F	Mather St		Winford Ave	0		Buchanan St N	0	370	6781
4	2021	05231	4 (2019)	75	1955	36	F	Mather St		Buchanan St N	0		Ethel Ave	0	317	6795
4	2021	05231	4 (2019)	75	1955	36	F	Mather St		Ethel Ave	0		Gray St	0	317	6809
10	2021	05231	10 (2019)	75	1955	36	F	Mather St		Gray St	0		Roy Ave	0	317	6818
10	2021	05231	10 (2019)	75	1955	36	F	Mather St		Roy Ave	0		Columbia Ave	0	317	8137
10	2021	05231	10 (2019)	75	1955	36	F	Mather St		Columbia Ave	0		Northern Ave	0	317	6843
10	2021	05231	10 (2019)	75	1955	36	F	Mather St		Northern Ave	0		Holzer St	0	686	6878
10	2021	05231	10 (2019)	75	1955	36	F	Mather St		Holzer St	0		Vroman St	0	370	6902
8	2021	05231	8 (2019)	75	2001	36	F	Mather St		Vroman St	0		Melrose Ave	0	317	8438
8	2021	05231	8 (2019)	75	2001	36	F	Mather St		Melrose Ave	0		USH 141	0	158	8439
7	2021	05231	8 (2019)	75	1986	44	F	Mather St		Broadway St N / USH 141	0		Alma St	0	317	7063
8	2021	05231	8 (2019)	75	1986	44	F	Mather St		Alma St	0		McDonald St	0	369	8394
9	2021	05231	10 (2019)	65	2018	30	F	Mayapple Dr		Purple Sage Dr	0		Mandrake Dr	0	695	23787
8	2021	05231	8 (2019)	70	2004	36	F	McAuliffe Heights Trl		Eastbreeze Ln	0		Beth Dr	0	475	20187
8	2021	05231	8 (2019)	70	2004	36	F	McAuliffe Heights Trl		Beth Dr	0		Morningwoods Ct	0	264	13433
8	2021	05231	8 (2019)	70	2004	36	F	McAuliffe Heights Trl		Beth Dr	264		Morningwoods Ct	0	157	13432
8	2021	05231	8 (2019)	70	2004	36	F	McAuliffe Heights Trl		Morningwoods Ct	0		Sitka St	0	424	13432
7	2021	05231	7 (2019)	75	1990	40	F	McDonald St		Termini	0		Alexander St	0	317	6905
5	2021	05231	5 (2019)	75	1990	44	F	McDonald St		Alexander St	0		James St	0	898	6986
5	2021	05231	5 (2019)	75	1990	40	F	McDonald St		Alexander St	898		James St	0	422	6986
5	2021	05231	5 (2019)	75	1962	44	F	McDonald St		James St	0		Mather St	0	317	8393
6	2021	05231	6 (2019)	65	2003	36	F	McKenzie Ln		Concordia Ln	0		Brook Park Dr	0	1056	9869

New Rating		County - Municipal Code	Current Pavement Rating and Year	Surface			Units (F = Feet/ M = Miles)	On Route	At Route			Toward Route			Section Length	Local ID (Optional Field)
Pavement Rating	Rating Year			Type	Year	Width		Name (Includes prefix, name, type, suffix and extention)	At Municipal Location	Name (Includes prefix, name, type, suffix and extention)	At Offset	Toward Municipal Location	Name (Includes prefix, name, type, suffix and extention)	Toward Offset (Optional Field)		
8	2021	05231	8 (2019)	70	2007	36	F	McKenzie Ln		Brook Park Dr	0		Valley Creek Dr	0	1056	9873
6	2021	05231	6 (2019)	75	1968	40	F	Meacham St		W Mason St / STH 32 / STH 54	0		Tilkens St	0	317	7311
5	2021	05231	5 (2019)	70	1980	34	F	Meacham St		Tilkens St	0		Hickory Hill Dr	0	1426	7460
8	2021	05231	8 (2019)	70	2012	34	F	Meacham St		Hickory Hill Dr	0		8th St	0	792	7578
8	2021	05231	8 (2019)	70	2012	34	F	Meacham St		8th St	0		9th St	0	581	7643
8	2021	05231	8 (2019)	70	2007	36	F	Meadow Wind Dr		Windland Dr	0		Dreamer Ln	0	211	15150
8	2021	05231	8 (2019)	70	2007	36	F	Meadow Wind Dr		Windland Dr	211		Dreamer Ln	0	158	15150
7	2021	05231	8 (2019)	75	1994	40	F	Meadow Wind Dr		Dreamer Ln	0		Avalanche Ln	0	211	20942
7	2021	05231	7 (2019)	70	2007	36	F	Meadow Wind Dr		Avalanche Ln	0		Eastway Dr	0	317	11547
7	2021	05231	7 (2019)	70	2007	36	F	Meadow Wind Dr		Avalanche Ln	317		Eastway Dr	0	634	11547
6	2021	05231	6 (2019)	70	2004	36	F	Meadowcrest Dr		Woodcrest Dr	950		Springcrest Pl	0	106	8538
6	2021	05231	6 (2019)	70	2004	36	F	Meadowcrest Dr		Woodcrest Dr	1056		Springcrest Pl	0	105	8538
6	2021	05231	6 (2019)	70	2004	24	F	Meadowcrest Dr		Woodcrest Dr	1161		Springcrest Pl	0	212	8538
7	2021	05231	7 (2019)	70	1993	36	F	Meadowsweet Dr		Parkwood Dr	0		Sweet Fern Dr	0	739	7863
7	2021	05231	7 (2019)	70	1993	36	F	Meadowsweet Dr		Sweet Fern Dr	0		Lobelia Ct / Lobelia Dr	0	370	8349
4	2021	05231	4 (2019)	70	1991	36	F	Mech St		Van Deuren St	0		Basten St	0	686	9033
5	2021	05231	5 (2019)	70	1991	36	F	Melon Ave		De Leers St	686		Henry St S	0	317	10766
7	2021	05231	7 (2019)	70	2002	36	F	Melon Ave		Henry St S	0		Schober St	0	317	9918
7	2021	05231	7 (2019)	70	2002	36	F	Melon Ave		Schober St	0		Reimer St	0	370	9916
6	2021	05231	6 (2019)	70	2002	36	F	Melon Ave		Reimer St	0		Huth St	0	317	9914
5	2021	05231	5 (2019)	70	1980	36	F	Melon Ave		Jacob St	0		Lau St	0	317	9911
5	2021	05231	5 (2019)	70	1980	36	F	Melon Ave		Lau St	0		Bader St	0	317	9909
4	2021	05231	4 (2019)	70	1979	24	F	Melrose Ave		Mather St	0		Bond St	0	422	8441
4	2021	05231	4 (2019)	70	1979	24	F	Melrose Ave		Bond St	0		Elmore St	0	370	8440
10	2021	05231		70	2020	36	F	Mendota Dr		Termini	0		Black Sheep Way	0	475	
4	2021	05231	5 (2019)	70	2002	36	F	Menlo Park Rd		Finger Rd	0		Sherry Ln	0	370	10435
7	2021	05231	7 (2019)	70	2002	36	F	Menlo Park Rd		Sherry Ln	0		Delwood Dr	0	845	10377
7	2021	05231	7 (2019)	70	2002	36	F	Menlo Park Rd		Delwood Dr	0		Hillside Ln	0	528	10284
7	2021	05231	7 (2019)	70	2002	36	F	Menlo Park Rd		Hillside Ln	0		Newberry Ave	0	792	10238
8	2021	05231	8 (2019)	70	2017	36	F	Mennen Ct E		7th St	0		Mennen Ct N	0	422	8515
8	2021	05231	8 (2019)	70	2017	36	F	Mennen Ct N		Mennen Ct E	0		Mennen Ct W	0	581	8516
7	2021	05231	8 (2019)	70	2017	36	F	Mennen Ct W		Mennen Ct N	0		7th St	0	423	8517
6	2021	05231	7 (2019)	65	2002	36	F	Michaline Dr		Chantel St	0		Devonwood St	0	422	8176
5	2021	05231	6 (2019)	70	2002	36	F	Michaline Dr		Devonwood St	0		7th St	0	792	8180
6	2021	05231	6 (2019)	70	1998	36	F	Michaline Dr		7th St	0		Richardine Ct	0	686	8208

NOTE: If Previous Pavement Rating and Year column blank, previous submitted rating incompatible with surface type OR no rating data available.

New Rating		County - Municipal Code	Current Pavement Rating and Year	Surface			Units (F = Feet/ M = Miles)	On Route	At Route			Toward Route			Section Length	Local ID (Optional Field)
Pavement Rating	Rating Year			Type	Year	Width		Name (Includes prefix, name, type, suffix and extention)	At Municipal Location	Name (Includes prefix, name, type, suffix and extention)	At Offset	Toward Municipal Location	Name (Includes prefix, name, type, suffix and extention)	Toward Offset (Optional Field)		
6	2021	05231	6 (2019)	65	1998	36	F	Michaline Dr		Richardine Ct	0		Chantel St	0	370	8222
6	2021	05231	6 (2019)	70	1994	36	F	Michelle Ct		Cliffview Dr	0		Termini	0	739	9992
7	2021	05231	8 (2019)	70	2005	18	F	Michigan Ave		East Shore Dr (2)	0		Termini	0	264	12832
4	2021	05231	4 (2019)	75	1963	24	F	Military Access Rd		Military Ave S	0		CTH VK / Lombardi Ave	0	2429	7932
5	2021	05231	5 (2019)	75	1976	44	F	Military Ave Frontage Rd E		Moraine Ter	0		Military Ave N	0	1426	12776
4	2021	05231	4 (2019)	75	1985	22	F	Military Ave Frontage Rd W		6th St	0		Military Ave S	0	1109	15538
4	2021	05231	4 (2019)	75	1973	40	F	Military Ave Frontage Rd W		Bond St	0		Stiles Rd	0	686	8674
9	2021	05231	9 (2019)	70	1973	72	F	Military Ave N		Crossover STH 29 / Shawano Ave	0		Dousman St	0	1003	6810
7	2021	05231	7 (2019)	75	1994	72	F	Military Ave N		Dousman St	0		Bond St	0	1901	6727
7	2021	05231	7 (2019)	75	1994	48	F	Military Ave N		Bond St	0		Moraine Ter	0	1584	12779
5	2021	05231	5 (2019)	70	2012	48	F	Military Ave N		Moraine Ter	0		Military Ave Frontage Rd E	0	264	12775
5	2021	05231	5 (2019)	75	1973	40	F	Military Ave N		Moraine Ter	264		Military Ave Frontage Rd E	0	1109	12775
5	2021	05231	5 (2019)	75	1972	44	F	Military Ave N		Military Ave Frontage Rd E	0		Lenwood Ave / N Military Ave	0	317	12957
9	2021	05231	9 (2019)	75	2011	44	F	Military Ave N	05136	USH 141	0		Donald St	0	317	12769
9	2021	05231	9 (2019)	70	1990	44	F	Military Ave N	05136	USH 141	317		Donald St	0	158	12769
4	2021	05231	4 (2019)	75	1980	44	F	Military Ave N		Donald St	0		Wietor Dr	0	1162	12956
4	2021	05231	4 (2019)	70	1979	36	F	Military Ave N		Wietor Dr	0		Hurlbut St	0	845	6541
3	2021	05231	3 (2019)	70	1979	24	F	Military Ave N		Hurlbut St	0		Termini	0	581	6539
5	2021	05231	5 (2019)	75	1973	48	F	Military Ave S		CTH VK / Lombardi Ave / Marlee	0		Military Access Rd	0	950	7845
6	2021	05231	6 (2019)	65	1988	50	F	Military Ave S		Military Access Rd	0		Biemeret St	0	1109	7698
8	2021	05231	8 (2019)	65	1988	50	F	Military Ave S		Biemeret St	0		Langlade Ave	0	792	36130
8	2021	05231	8 (2019)	70	1973	72	F	Military Ave S		Langlade Ave	0		9th St	0	581	7435
8	2021	05231	8 (2019)	70	1973	72	F	Military Ave S		9th St	0		7th St	0	950	7363
8	2021	05231	8 (2019)	70	1973	72	F	Military Ave S		7th St	0		6th St	0	739	7259
8	2021	05231	8 (2019)	70	1973	72	F	Military Ave S		6th St	0		Military Ave Frontage Rd W	0	845	7259
8	2021	05231	8 (2019)	70	1973	72	F	Military Ave S		Military Ave Frontage Rd W	0		W Mason St / STH 32 / STH 54	0	370	7186
9	2021	05231	9 (2019)	70	1973	72	F	Military Ave S		W Mason St / STH 32 / STH 54	0		Western Ave	0	951	7064
9	2021	05231	9 (2019)	70	1973	72	F	Military Ave S		Western Ave	0		Leo St	0	950	6945
9	2021	05231	9 (2019)	70	1973	72	F	Military Ave S		Leo St	0		Crossover STH 29 / Shawano Ave	0	422	6844
5	2021	05231	5 (2019)	70	1986	36	F	Milky Way Ct E		Milky Way Dr / Sorenson Dr E	0		Termini	0	211	7157
5	2021	05231	5 (2019)	70	1984	36	F	Milky Way Ct W		Milky Way Dr / Sand Hill Dr	0		Termini	0	317	7163
5	2021	05231	5 (2019)	70	1985	36	F	Milky Way Dr		Milky Way Ct W / Sand Hill Dr	0		Milky Way Ct E / Sorenson Dr E	0	422	7159
5	2021	05231	5 (2019)	75	1980	44	F	Mills St		Termini	0		Henry St N	0	792	9107
5	2021	05231	5 (2019)	75	1979	44	F	Mills St		Henry St N	0		Bornemann St	0	317	9109
5	2021	05231	5 (2019)	75	1979	44	F	Mills St		Bornemann St	0		Berger St	0	422	9111

NOTE: If Previous Pavement Rating and Year column blank, previous submitted rating incompatible with surface type OR no rating data available.

New Rating		County - Municipal Code	Current Pavement Rating and Year	Surface			Units (F = Feet/ M = Miles)	On Route	At Route			Toward Route			Section Length	Local ID (Optional Field)
Pavement Rating	Rating Year			Type	Year	Width		Name (Includes prefix, name, type, suffix and extention)	At Municipal Location	Name (Includes prefix, name, type, suffix and extention)	At Offset	Toward Municipal Location	Name (Includes prefix, name, type, suffix and extention)	Toward Offset (Optional Field)		
7	2021	05231	7 (2019)	75	1985	44	F	Mills St		Berger St	0		Village St	0	370	9112
7	2021	05231	7 (2019)	75	1986	44	F	Mills St		Village St	0		Highland Park Ave	0	370	9157
5	2021	05231	5 (2019)	70	1997	30	F	Minahan St		Gray St	0		Ethel Ave	0	317	6760
4	2021	05231	4 (2019)	70	1997	30	F	Minahan St		Ethel Ave	0		Buchanan St N	0	317	6747
7	2021	05231	7 (2019)	70	2006	30	F	Minahan St		Buchanan St N	0		Winford Ave	0	317	6736
7	2021	05231	7 (2019)	70	2006	30	F	Minahan St		Winford Ave	0		Neville Ave	0	370	6726
7	2021	05231	7 (2019)	70	2006	30	F	Minahan St		Neville Ave	0		Wilson Ave	0	370	6714
7	2021	05231	7 (2019)	70	2006	30	F	Minahan St		Wilson Ave	0		Marshall Ave	0	370	6702
7	2021	05231	7 (2019)	70	2006	30	F	Minahan St		Marshall Ave	0		Lark St	0	370	6690
8	2021	05231	8 (2019)	70	2006	34	F	Minahan St		Lark St	0		Park St	0	264	6675
3	2021	05231	3 (2019)	70	1988	34	F	Minahan St		Park St	0		Royal Blvd	0	317	6665
4	2021	05231	4 (2019)	70	1988	34	F	Minahan St		Royal Blvd	0		Thrush St	0	317	6658
3	2021	05231	4 (2019)	70	1988	34	F	Minahan St		Thrush St	0		Platten St N	0	264	6648
10	2021	05231	3 (2019)	70	2020	36	F	Minahan St		Platten St N	0		Locust St N	0	370	6643
8	2021	05231	8 (2019)	70	2005	18	F	Minnesota Ave		East Shore Dr (2)	0		Termini	0	264	12831
4	2021	05231	5 (2019)	70	1989	36	F	Minor Ct		Shawano Ave / STH 29	0		Alvina St	0	1056	8531
5	2021	05231	5 (2019)	70	1980	36	F	Mirage Dr		Ferndale Dr	0		Sunshine Pl	0	528	8239
5	2021	05231	5 (2019)	70	1980	36	F	Mirage Dr		Sunshine Pl	0		Sandia Dr	0	581	8233
7	2021	05231	7 (2019)	70	2005	24	F	Mississippi Ave		East Shore Dr (2) / Kalcik Ave	0		Lakeside Pl	0	158	9176
7	2021	05231	7 (2019)	70	2005	20	F	Mississippi Ave		Lakeside Pl	0		Termini	0	106	12835
5	2021	05231	5 (2019)	70	1993	36	F	Mitchell St		W Mason St / STH 32 / STH 54	0		Spruce St	0	317	7055
7	2021	05231	7 (2019)	70	2010	36	F	Mitchell St		Spruce St	0		Termini	0	686	8669
5	2021	05231	5 (2019)	70	2004	30	F	Mojave Trl		Summer Pl	0		Sandia Dr	0	686	13311
6	2021	05231	6 (2019)	75	1980	36	F	Moon Valley Dr		Windward Rd	0		Newberry Ave	0	581	10701
6	2021	05231	6 (2019)	75	1980	36	F	Moon Valley Dr		Newberry Ave	0		Castle Hill Ln	0	317	10037
2	2021	05231	2 (2019)	70	1990	36	F	Moon Valley Dr		Castle Hill Ln	0		Baird Creek Rd	0	1690	9997
2	2021	05231	2 (2019)	40	1976	14	F	Moore Dr		Brook Park Dr	0		Termini	0	1003	9875
7	2021	05231	7 (2019)	70	2005	18	F	Moraine Ter		Apogee Rd / Moraine Ter	686		Morley Rd	0	634	12828
5	2021	05231	5 (2019)	75	1976	44	F	Moraine Ter		Military Ave N	0		Military Ave Frontage Rd E	0	106	12777
5	2021	05231	5 (2019)	70	2005	40	F	Moraine Ter		Military Ave Frontage Rd E	0		Moraine Way	0	739	12777
7	2021	05231	8 (2019)	70	2011	36	F	Moraine Way		Moraine Ter	739		Thomas St	0	1320	8684
3	2021	05231	3 (2019)	60	1978	30	F	Moravian St		S Monroe Ave / STH 54 / STH 57	0		Madison St S	0	422	9522
7	2021	05231	8 (2019)	70	1971	36	F	Morgan Ln		Hampton Ave	0		Edgewood Dr	0	950	10631
5	2021	05231	5 (2019)	75	1973	44	F	Morley Rd		Bond St	0		Stiles Rd	0	686	6591
5	2021	05231	5 (2019)	75	1973	48	F	Morley Rd		Stiles Rd	0		Moraine Ter	0	686	12774

NOTE: If Previous Pavement Rating and Year column blank, previous submitted rating incompatible with surface type OR no rating data available.

New Rating		County - Municipal Code	Current Pavement Rating and Year	Surface			Units (F = Feet/ M = Miles)	On Route	At Route			Toward Route			Section Length	Local ID (Optional Field)
Pavement Rating	Rating Year			Type	Year	Width		Name (Includes prefix, name, type, suffix and extention)	At Municipal Location	Name (Includes prefix, name, type, suffix and extention)	At Offset	Toward Municipal Location	Name (Includes prefix, name, type, suffix and extention)	Toward Offset (Optional Field)		
3	2021	05231	3 (2019)	70	1976	36	F	Morning Star Ct		Indian Springs Dr / Morning Star Trl	0		Termini	0	211	10052
3	2021	05231	3 (2019)	70	1976	36	F	Morning Star Trl		Newberry Ave	0		Indian Springs Dr / Morning Star Ct	0	300	10046
3	2021	05231	3 (2019)	70	1976	36	F	Morning Star Trl		Newberry Ave	300		Indian Springs Dr / Morning Star Ct	0	862	10046
7	2021	05231	8 (2019)	70	2004	36	F	Morningwoods Ct		Termini	0		Termini	0	422	20188
6	2021	05231	6 (2019)	75	1991	40	F	Morrow St		Crossover USH 141 / STH 29	0		Forest St	0	317	9065
5	2021	05231	5 (2019)	75	1979	40	F	Morrow St		Forest St	0		Newhall St	0	845	9069
5	2021	05231	5 (2019)	75	1979	30	F	Morrow St		Newhall St	0		Elizabeth St	0	950	9067
5	2021	05231	5 (2019)	75	1979	44	F	Morrow St		Elizabeth St	0		Henry St N	0	1426	9071
7	2021	05231	7 (2019)	75	1992	44	F	Morrow St		Henry St N	0		Highland Park Ave / Jacob St	0	739	9075
6	2021	05231	7 (2019)	75	1992	44	F	Morrow St		Henry St N	739		Highland Park Ave / Jacob St	0	845	9081
7	2021	05231	7 (2019)	75	1992	44	F	Morrow St		Highland Park Ave / Jacob St	0		Danz Ave N	0	1109	9086
5	2021	05231	6 (2019)	70	2005	36	F	Mossy Oak Cir		Concordia Ln / Laverne Dr	0		Termini	0	475	9864
6	2021	05231	6 (2019)	70	1987	36	F	Mt Blanc Ct		St Ann Dr	0		Termini	0	264	9782
8	2021	05231	9 (2019)	70	2015	30	F	Mt Carol Dr		Mt Mary Dr	0		St Lawrence Dr	0	264	9790
8	2021	05231	9 (2019)	70	2015	30	F	Mt Carol Dr		St Lawrence Dr	0		Queoff St	0	475	9793
8	2021	05231	9 (2019)	70	2015	30	F	Mt Carol Dr		Queoff St	0		St Charles Dr	0	370	10742
6	2021	05231	6 (2019)	70	1991	36	F	Mt Hood Ct		St Ann Dr	0		Termini	0	528	9795
7	2021	05231	7 (2019)	70	2009	36	F	Mt Mary Cir		Mt Mary Dr / St Anthony Dr	0		Termini	0	845	9758
8	2021	05231	9 (2019)	70	2015	54	F	Mt Mary Dr		Mt Mary Cir / St Anthony Dr	0		Laverne Dr	0	634	9769
8	2021	05231	9 (2019)	70	2015	41	F	Mt Mary Dr		Laverne Dr	0		Mt Carol Dr	0	739	9789
8	2021	05231	9 (2019)	70	2015	41	F	Mt Mary Dr		Mt Carol Dr	0		St Ann Dr	0	264	9798
8	2021	05231	9 (2019)	70	2015	41	F	Mt Mary Dr		St Ann Dr	0		Humboldt Rd	0	1162	9843
7	2021	05231	7 (2019)	70	2000	30	F	Muirwood Ct		Muirwood Dr N / Muirwood Ln	0		Termini	0	264	13233
8	2021	05231	8 (2019)	70	2004	24	F	Muirwood Dr N		Muirwood Ct / Muirwood Ln	0		Muirwood Dr W	0	211	13235
7	2021	05231	7 (2019)	70	2005	36	F	Muirwood Dr W		Muirwood Dr N	0		Shelter Creek Ln	0	686	13466
7	2021	05231	7 (2019)	70	2004	30	F	Muirwood Ln		Shelter Creek Ct / Shelter Creek Ln	0		Parkwood Dr	0	264	13232
7	2021	05231	7 (2019)	70	2004	30	F	Muirwood Ln		Parkwood Dr	0		Muirwood Ct / Muirwood Dr N	0	422	13234
6	2021	05231	6 (2019)	75	1979	36	F	Mulberry Ln		Oakwood Dr	0		Blueberry Ln	0	422	8315
6	2021	05231	6 (2019)	75	1979	36	F	Mulberry Ln		Blueberry Ln	0		Strawberry Ln	0	898	7686
7	2021	05231	7 (2019)	75	1979	36	F	Mulberry Ln		Strawberry Ln	0		CTH VK / Hazelwood Ln	0	264	7717
4	2021	05231	4 (2019)	70	1978	36	F	Mullet Pl		Norwood Ave S	0		Oakland Ave S	0	475	8018
6	2021	05231	6 (2019)	70	1978	36	F	Mullet Pl		Oakland Ave S	0		Ashland Ave S (1) / Crossover ST	0	53	8391
7	2021	05231	7 (2019)	70	2008	36	F	Murphy Ct		Murphy Dr	0		Termini	0	317	8101
3	2021	05231	3 (2019)	70	1967	36	F	Murphy Dr		Dousman St	0		Westfield Ave	0	370	6692
3	2021	05231	3 (2019)	70	1967	36	F	Murphy Dr		Westfield Ave	0		Nancy Ave	0	317	8122

New Rating		County - Municipal Code	Current Pavement Rating and Year	Surface			Units (F = Feet/ M = Miles)	On Route	At Route			Toward Route			Section Length	Local ID (Optional Field)
Pavement Rating	Rating Year			Type	Year	Width		Name (Includes prefix, name, type, suffix and extention)	At Municipal Location	Name (Includes prefix, name, type, suffix and extention)	At Offset	Toward Municipal Location	Name (Includes prefix, name, type, suffix and extention)	Toward Offset (Optional Field)		
7	2021	05231	7 (2019)	70	2008	36	F	Murphy Dr		Nancy Ave	0		Murphy Ct	0	739	8675
8	2021	05231	8 (2019)	70	2008	36	F	Murphy Dr		Murphy Ct	0		Boland Rd	0	317	8095
7	2021	05231	7 (2019)	75	1986	44	F	Museum Pl		Dousman St / USH 141	0		STH 29 / Walnut St E / Walnut St	0	1214	7369
9	2021	05231	9 (2019)	70	2017	36	F	Nancy Ave		Boland Rd	0		Murphy Dr	0	739	8116
5	2021	05231	5 (2019)	70	2001	36	F	Nancy Ave		Murphy Dr	0		Steven St	0	1214	8113
7	2021	05231	7 (2019)	70	2001	36	F	Nancy Ave		Steven St	0		David Dr	0	422	6614
6	2021	05231	6 (2019)	70	2001	36	F	Nancy Ave		David Dr	0		Conover Dr	0	317	8097
7	2021	05231	7 (2019)	70	2001	36	F	Nancy Ave		Conover Dr	0		Westplain Dr	0	264	6597
4	2021	05231	4 (2019)	70	1976	36	F	Nautical Ave		Nautical Ct / Shorewood Ter	0		Mariner Ln	0	1478	10861
4	2021	05231	4 (2019)	70	1973	36	F	Nautical Ct		Nautical Ave / Shorewood Ter	0		Termini	0	264	9696
6	2021	05231	7 (2019)	70	2006	36	F	Neal Ct		Clayton Pl	0		Jean St	0	845	10661
7	2021	05231	7 (2019)	70	2007	36	F	Nelson St		9th St	0		Biemeret St	0	1637	8241
4	2021	05231	4 (2019)	70	1962	36	F	Neufeld St		Shirley St	0		Ernst Dr	0	1637	8269
7	2021	05231	7 (2019)	70	2005	18	F	Nevada Ave		East Shore Dr (2)	0		Termini	0	264	12829
4	2021	05231	4 (2019)	70	1977	36	F	Neville Ave		USH 141 / Velp Ave	0		Thomas St	0	159	6608
4	2021	05231	4 (2019)	70	1977	36	F	Neville Ave		Thomas St	0		Richardson St	0	581	6640
8	2021	05231	8 (2019)	70	2010	36	F	Neville Ave		Richardson St	0		Desnoyers St	0	581	6670
8	2021	05231	8 (2019)	70	2010	36	F	Neville Ave		Desnoyers St	0		Minahan St	0	528	6713
8	2021	05231	8 (2019)	70	2010	36	F	Neville Ave		Minahan St	0		Mather St	0	581	6751
7	2021	05231	7 (2019)	70	2005	24	F	New York Ave		East Shore Dr (2)	0		Lakeside Pl	0	158	9182
7	2021	05231	8 (2019)	70	2005	24	F	New York Ave		Lakeside Pl	0		Termini	0	106	12838
3	2021	05231	3 (2019)	70	1994	36	F	Newberry Ave		Crossover USH 141 / STH 29	0		De Leers St	0	317	9970
4	2021	05231	4 (2019)	70	1994	36	F	Newberry Ave		De Leers St	0		Henry St S	0	317	9969
4	2021	05231	4 (2019)	70	2003	36	F	Newberry Ave		Henry St S	0		Schober St	0	317	9967
4	2021	05231	4 (2019)	65	2003	36	F	Newberry Ave		Schober St	0		Reimer St	0	370	9965
6	2021	05231	6 (2019)	65	2003	36	F	Newberry Ave		Reimer St	0		Huth St	0	317	9963
6	2021	05231	6 (2019)	70	2003	36	F	Newberry Ave		Huth St	0		Jacob St	0	475	9962
7	2021	05231	7 (2019)	70	2003	36	F	Newberry Ave		Jacob St	0		Lau St	0	317	9959
7	2021	05231	7 (2019)	65	2003	36	F	Newberry Ave		Lau St	0		Bader St	0	317	9957
4	2021	05231	4 (2019)	70	1999	36	F	Newberry Ave		Bader St	0		Skyline Blvd	0	264	9955
4	2021	05231	4 (2019)	70	1999	36	F	Newberry Ave		Skyline Blvd	0		Danz Ave S / Wesley Ave	0	264	9952
6	2021	05231	6 (2019)	70	2001	36	F	Newberry Ave		Danz Ave S / Wesley Ave	0		Blonde Ave	0	686	9954
6	2021	05231	6 (2019)	70	2001	36	F	Newberry Ave		Blonde Ave	0		Morning Star Trl	0	792	9953
6	2021	05231	6 (2019)	70	2001	36	F	Newberry Ave		Morning Star Trl	0		Newberry Ct	0	898	9980
4	2021	05231	5 (2019)	70	2001	36	F	Newberry Ave		Newberry Ct	0		Indian Springs Dr	0	211	9991

New Rating		County - Municipal Code	Current Pavement Rating and Year	Surface			Units (F = Feet/ M = Miles)	On Route	At Route			Toward Route			Section Length	Local ID (Optional Field)
Pavement Rating	Rating Year			Type	Year	Width		Name (Includes prefix, name, type, suffix and extention)	At Municipal Location	Name (Includes prefix, name, type, suffix and extention)	At Offset	Toward Municipal Location	Name (Includes prefix, name, type, suffix and extention)	Toward Offset (Optional Field)		
6	2021	05231	7 (2019)	70	2009	36	F	Newberry Ave		Indian Springs Dr	0		Swiss Hill Dr	0	634	10030
6	2021	05231	7 (2019)	70	2009	36	F	Newberry Ave		Swiss Hill Dr	0		Glacier Dr	0	686	10059
7	2021	05231	7 (2019)	70	2009	36	F	Newberry Ave		Glacier Dr	0		Ellortina Cir	0	106	10064
7	2021	05231	7 (2019)	70	2009	36	F	Newberry Ave		Ellortina Cir	0		Tirol Ct	0	317	10089
7	2021	05231	7 (2019)	70	2009	36	F	Newberry Ave		Tirol Ct	0		Menlo Park Rd	0	634	10146
7	2021	05231	7 (2019)	70	2009	36	F	Newberry Ave		Menlo Park Rd	0		Alpine Dr	0	792	10159
4	2021	05231	4 (2019)	75	1978	36	F	Newberry Ave		Alpine Dr	0		Le Capitaine Cir W	0	317	10161
5	2021	05231	5 (2019)	75	1978	36	F	Newberry Ave		Le Capitaine Cir W	0		Cricket Ct	0	581	10162
5	2021	05231	5 (2019)	75	1978	36	F	Newberry Ave		Cricket Ct	0		Le Capitaine Cir E	0	317	10122
5	2021	05231	5 (2019)	75	1979	36	F	Newberry Ave		Le Capitaine Cir E	0		Windward Rd	0	317	10094
5	2021	05231	5 (2019)	75	1980	36	F	Newberry Ave		Windward Rd	0		Traders Point Ln	0	317	10065
6	2021	05231	6 (2019)	75	1980	36	F	Newberry Ave		Traders Point Ln	0		Field Stone Ct	0	211	10041
6	2021	05231	6 (2019)	75	1980	36	F	Newberry Ave		Field Stone Ct	0		Moon Valley Dr	0	317	10038
4	2021	05231	5 (2019)	70	1979	36	F	Newberry Ct		Newberry Ave	0		Termini	0	264	9979
4	2021	05231	4 (2019)	70	1962	34	F	Newhall St		Elm St	0		Cedar St	0	422	9060
4	2021	05231	4 (2019)	70	1962	34	F	Newhall St		Cedar St	0		Morrow St	0	317	9068
4	2021	05231	4 (2019)	70	1962	34	F	Newhall St		Morrow St	0		Ellis St	0	317	9078
4	2021	05231	4 (2019)	70	1962	34	F	Newhall St		Ellis St	0		Proper St	0	264	9084
4	2021	05231	4 (2019)	70	1962	34	F	Newhall St		Proper St	0		Crossover USH 141 / STH 29	0	475	9093
3	2021	05231	3 (2019)	70	1985	36	F	Newtols St		Basten St	0		Van Deuren St	0	792	9042
8	2021	05231	8 (2019)	70	2011	36	F	Newtols St		Van Deuren St	0		STH 54 / STH 57 / University Ave	0	317	8992
4	2021	05231	4 (2019)	70	1966	36	F	Newtols St		STH 54 / STH 57 / University Ave	0		Preble Ave	0	370	8968
4	2021	05231	4 (2019)	70	1966	36	F	Newtols St		Preble Ave	0		Farlin St	0	370	8935
5	2021	05231	5 (2019)	70	2003	36	F	Newtols St		Farlin St	0		Smith St	0	211	8910
4	2021	05231	5 (2019)	65	2003	36	F	Newtols St		Smith St	0		Harold St	0	317	8896
6	2021	05231	6 (2019)	70	1992	36	F	Newtols St		Harold St	0		Eastman Ave	0	317	8878
6	2021	05231	6 (2019)	70	2001	56	F	Niagara Trl		Maloney Rd / STH 54	0		Termini	0	475	5756
7	2021	05231	7 (2019)	70	1998	34	F	Nicolet Ave		9th St	0		8th St	0	581	7774
7	2021	05231	7 (2019)	70	2000	34	F	Nicolet Ave		8th St	0		Hickory Hill Dr	0	792	7694
8	2021	05231	8 (2019)	70	2004	34	F	Nicolet Ave		Hickory Hill Dr	0		6th St	0	422	7572
3	2021	05231	3 (2019)	70	1977	30	F	Nicolet Ave		St Paul St	0		W Mason St / STH 32 / STH 54	0	1056	7471
7	2021	05231	7 (2019)	75	1979	52	F	Nicolet Dr		University Ave	528		Ramp Nicolet Dr to STH 54 / Ram	0	317	10799
6	2021	05231	6 (2019)	75	1979	52	F	Nicolet Dr		Ramp Nicolet Dr to STH 54 / Ram	0		East Shore Dr (2)	0	1267	10792
6	2021	05231	6 (2019)	75	1993	52	F	Nicolet Dr		East Shore Dr (2)	0		Mahon Ct	0	581	10748
7	2021	05231	7 (2019)	75	1993	52	F	Nicolet Dr		Mahon Ct	0		S Circle Dr	0	586	11554

New Rating		County - Municipal Code	Current Pavement Rating and Year	Surface			Units (F = Feet/ M = Miles)	On Route	At Route			Toward Route			Section Length	Local ID (Optional Field)
Pavement Rating	Rating Year			Type	Year	Width		Name (Includes prefix, name, type, suffix and extention)	At Municipal Location	Name (Includes prefix, name, type, suffix and extention)	At Offset	Toward Municipal Location	Name (Includes prefix, name, type, suffix and extention)	Toward Offset (Optional Field)		
7	2021	05231	7 (2019)	75	1993	52	F	Nicolet Dr		Mahon Ct	586		S Circle Dr	0	48	11561
7	2021	05231	7 (2019)	75	1993	52	F	Nicolet Dr		S Circle Dr	0		UWGB Main Entrance Rd	0	317	11561
5	2021	05231	5 (2019)	70	1988	36	F	Night Ct		Days End Ln	0		Termini	0	264	6871
8	2021	05231	8 (2019)	70	2007	30	F	Noble Ct		Noble St / Whittier Dr	0		Termini	0	264	15237
7	2021	05231	7 (2019)	70	2007	36	F	Noble St		Noble Ct / Whittier Dr	0		Langdon St	0	158	15236
7	2021	05231	7 (2019)	70	2007	36	F	Noble St		Noble Ct / Whittier Dr	158		Langdon St	0	158	15236
7	2021	05231	7 (2019)	70	1992	36	F	Nobleman Ct		Gothic Cir N	0		Termini	0	317	7520
10	2021	05231	3 (2019)	70	2020	36	F	Northern Ave		Columbia Ave	0		Mather St	0	686	6842
3	2021	05231	3 (2019)	70	1994	26	F	Northern Ave		Mather St	0		Bond St	0	422	6890
6	2021	05231	7 (2019)	70	2007	26	F	Northern Ave		Bond St	0		Elmore St	0	370	6930
3	2021	05231	3 (2019)	70	1978	26	F	Northern Ave		Elmore St	0		Kellogg St	0	475	6973
3	2021	05231	3 (2019)	70	1978	26	F	Northern Ave		Kellogg St	0		Division St	0	317	6996
3	2021	05231	4 (2019)	70	1978	26	F	Northern Ave		Division St	0		Dousman St	0	370	7046
8	2021	05231	8 (2019)	75	2014	40	F	Northland Ave		Washington St N	0		Adams St N	0	412	35968
4	2021	05231	4 (2019)	70	1995	22	F	Northview Rd N		Courier Rd / Northview Rd S	0		CTH N / Humboldt Rd / N Northvie	0	2323	12858
3	2021	05231	3 (2019)	70	1995	24	F	Northview Rd N		CTH N / Humboldt Rd / N Northvie	1532	05022	Luxemburg Rd	0	1478	12868
6	2021	05231	6 (2019)	75	2011	42	F	Northview Rd S		Courier Rd / Northview Rd N	0		CTH V / E Mason St / Finger Rd /	0	1478	12720
4	2021	05231	4 (2019)	70	2006	22	F	Northview Rd S		CTH V / E Mason St / Finger Rd /	0		Termini / S Northview Rd	0	1584	12706
7	2021	05231	7 (2019)	70	1999	36	F	Northway Dr		Eastway Dr	422		Sitka St	0	317	10133
6	2021	05231	7 (2019)	70	1999	36	F	Northway Dr		Sitka St	0		Highland View Ln	0	370	10082
5	2021	05231	5 (2019)	70	1994	27	F	Norwood Ave N		Mather St / USH 141	0		Bond St	0	422	6978
5	2021	05231	5 (2019)	70	1994	27	F	Norwood Ave N		Bond St	0		Elmore St	0	370	7005
5	2021	05231	5 (2019)	70	1994	27	F	Norwood Ave N		Elmore St	0		Kellogg St	0	528	7079
5	2021	05231	5 (2019)	70	1994	27	F	Norwood Ave N		Kellogg St	0		Division St	0	317	7103
5	2021	05231	5 (2019)	70	1994	27	F	Norwood Ave N		Division St	0		Dousman St	0	370	7137
4	2021	05231	5 (2019)	70	2001	34	F	Norwood Ave N		Dousman St	0		Oregon St	0	264	8651
4	2021	05231	5 (2019)	70	2001	34	F	Norwood Ave N		Oregon St	0		Hubbard St	0	264	8650
9	2021	05231	1 (2019)	70	2012	34	F	Norwood Ave S		CTH VK / Lombardi Ave	0		Victory Blvd	0	686	41194
9	2021	05231	9 (2019)	70	2016	34	F	Norwood Ave S		Victory Blvd	0		Liberty St	0	686	8065
9	2021	05231	9 (2019)	70	2016	34	F	Norwood Ave S		Liberty St	0		Waverly PI	0	370	8048
9	2021	05231	9 (2019)	70	2016	34	F	Norwood Ave S		Waverly PI	0		Mullet PI	0	317	8390
9	2021	05231	9 (2019)	70	2016	34	F	Norwood Ave S		Mullet PI	0		Langlade Ave	0	634	8386
9	2021	05231	9 (2019)	70	2016	30	F	Norwood Ave S		Langlade Ave	0		9th St	0	634	7969
9	2021	05231	9 (2019)	70	2016	30	F	Norwood Ave S		9th St	0		8th St	0	581	7913
6	2021	05231	7 (2019)	75	1980	34	F	Norwood Ave S		8th St	0		7th St	0	475	7856

New Rating		County - Municipal Code	Current Pavement Rating and Year	Surface			Units (F = Feet/ M = Miles)	On Route	At Route			Toward Route			Section Length	Local ID (Optional Field)
Pavement Rating	Rating Year			Type	Year	Width		Name (Includes prefix, name, type, suffix and extention)	At Municipal Location	Name (Includes prefix, name, type, suffix and extention)	At Offset	Toward Municipal Location	Name (Includes prefix, name, type, suffix and extention)	Toward Offset (Optional Field)		
5	2021	05231	6 (2019)	65	2003	36	F	Norwood Ave S		Termini	0		5th St	0	211	7700
4	2021	05231	4 (2019)	65	1979	30	F	Norwood Ave S		3rd St	0		Termini	0	264	7580
4	2021	05231	5 (2019)	75	1948	30	F	Norwood Ave S		Termini	0		Clinton St	0	211	7523
5	2021	05231	5 (2019)	70	2002	30	F	O'Brien St		Reed St	0		Shawano Ave / STH 29	0	422	7149
4	2021	05231	4 (2019)	70	1986	36	F	O-Na-Ste Ln		Country Club Rd	264		Chief Hill Dr	0	158	8619
3	2021	05231	4 (2019)	70	1986	36	F	Oak Grove Ave		Deckner Ave	0		Crooks St	0	1373	9948
5	2021	05231	5 (2019)	70	1967	36	F	Oak Leaf Dr		Termini	0		Red Oak Dr	0	1003	8555
7	2021	05231	8 (2019)	70	2012	36	F	Oak Ridge Dr		Langlade Ave	0		Biemeret St	0	1056	7527
4	2021	05231	4 (2019)	70	2000	30	F	Oak St		Shawano Ave / STH 29	0		Christiana St	0	264	7165
4	2021	05231	4 (2019)	70	2000	30	F	Oak St		Christiana St	0		Caroline St	0	106	7191
4	2021	05231	4 (2019)	70	2000	30	F	Oak St		Caroline St	0		Howard St	0	211	7191
3	2021	05231	3 (2019)	70	1979	30	F	Oak St		Howard St	0		Denis Pl	0	158	7208
4	2021	05231	4 (2019)	70	1979	30	F	Oak St		Denis Pl	0		School Pl	0	264	7235
4	2021	05231	4 (2019)	70	2000	30	F	Oak St		School Pl	0		Western Ave	0	475	7277
4	2021	05231	4 (2019)	70	2000	36	F	Oak St		Western Ave	0		Lake St	0	370	7319
5	2021	05231	5 (2019)	70	1994	32	F	Oakdale Ave		Crossover USH 141 / STH 29	0		Henry St S	0	475	10016
5	2021	05231	5 (2019)	65	1994	32	F	Oakdale Ave		Henry St S	0		Huth St	0	792	10011
5	2021	05231	6 (2019)	65	1994	32	F	Oakdale Ave		Huth St	0		Huth St	0	211	10010
5	2021	05231	5 (2019)	65	1994	32	F	Oakdale Ave		Huth St	0		Jacob St	0	475	10008
3	2021	05231	3 (2019)	70	1994	32	F	Oakdale Ave		Jacob St	0		Lau St	0	317	10006
4	2021	05231	4 (2019)	70	1994	32	F	Oakdale Ave		Lau St	0		Bader St	0	317	10004
4	2021	05231	5 (2019)	70	1994	32	F	Oakdale Ave		Bader St	0		Bretcoe Dr / Skyline Blvd	0	317	10000
3	2021	05231	3 (2019)	70	1986	30	F	Oakland Ave N		Oakland Ave S / Shawano Ave / S	0		Hubbard St	0	528	7279
3	2021	05231	3 (2019)	70	1986	30	F	Oakland Ave N		Hubbard St	0		Oregon St	0	211	8652
3	2021	05231	3 (2019)	70	1986	30	F	Oakland Ave N		Oregon St	0		Dousman St	0	211	8653
3	2021	05231	3 (2019)	70	1984	30	F	Oakland Ave N		Dousman St	0		Division St	0	370	7168
3	2021	05231	3 (2019)	70	1977	30	F	Oakland Ave N		Division St	0		Kellogg St	0	317	7131
7	2021	05231	7 (2019)	70	1981	36	F	Oakland Ave N		Kellogg St	0		Elmore St	0	475	7101
4	2021	05231	4 (2019)	70	1979	36	F	Oakland Ave S		Mullet Pl	0		9th St	0	1267	8017
5	2021	05231	5 (2019)	75	1980	34	F	Oakland Ave S		9th St	0		8th St	0	581	7944
6	2021	05231	6 (2019)	75	1980	34	F	Oakland Ave S		8th St	0		7th St	0	475	7894
4	2021	05231	4 (2019)	70	1979	30	F	Oakland Ave S		6th St	0		5th St	0	317	7763
4	2021	05231	4 (2019)	70	1979	30	F	Oakland Ave S		5th St	0		3rd St	0	634	7709
4	2021	05231	4 (2019)	60	1960	30	F	Oakland Ave S		3rd St	0		Termini	0	211	7622
4	2021	05231	4 (2019)	75	1984	30	F	Oakland Ave S		Termini	0		Clinton St	0	158	7559

New Rating		County - Municipal Code	Current Pavement Rating and Year	Surface			Units (F = Feet/ M = Miles)	On Route	At Route			Toward Route			Section Length	Local ID (Optional Field)
Pavement Rating	Rating Year			Type	Year	Width		Name (Includes prefix, name, type, suffix and extention)	At Municipal Location	Name (Includes prefix, name, type, suffix and extention)	At Offset	Toward Municipal Location	Name (Includes prefix, name, type, suffix and extention)	Toward Offset (Optional Field)		
3	2021	05231	3 (2019)	70	1984	30	F	Oakland Ave S		Clinton St	0		Termini	0	211	7532
4	2021	05231	4 (2019)	70	2006	18	F	Oakland Ave S		Termini	0		School Pl	0	422	20562
4	2021	05231	4 (2019)	70	1986	30	F	Oakland Ave S		School Pl	0		Cora St	0	211	7380
3	2021	05231	3 (2019)	70	1986	30	F	Oakland Ave S		Cora St	0		Howard St	0	264	7360
9	2021	05231	9 (2019)	70	2015	30	F	Oakland Ave S		Howard St	0		Christiana St	0	264	7328
9	2021	05231	9 (2019)	70	2015	30	F	Oakland Ave S		Christiana St	0		Oakland Ave N / Shawano Ave / S	0	211	7306
7	2021	05231	7 (2019)	75	1976	36	F	Oakwood Dr		South Point Rd	0		Canary Ln	0	1109	7507
6	2021	05231	6 (2019)	75	1976	36	F	Oakwood Dr		Canary Ln	0		Mulberry Ln	0	264	7508
6	2021	05231	6 (2019)	75	1976	36	F	Oakwood Dr		Mulberry Ln	0		Valorane Blvd	0	106	7509
6	2021	05231	6 (2019)	75	1976	36	F	Oakwood Dr		Valorane Blvd	0		Strawberry Ln	0	528	8311
7	2021	05231	7 (2019)	75	1976	36	F	Oakwood Dr		Strawberry Ln	0		CTH EB / Packerland Dr	0	634	7511
7	2021	05231	7 (2019)	75	1976	36	F	Oakwood Dr		CTH EB / Packerland Dr	0		Belmont Dr	0	792	8310
7	2021	05231	7 (2019)	75	1976	36	F	Oakwood Dr		Belmont Dr	0		De Grand St	0	581	7505
7	2021	05231	7 (2019)	75	1976	36	F	Oakwood Dr		De Grand St	0		Wood Ln	0	1267	8309
5	2021	05231	5 (2019)	70	1985	36	F	Oakwood Dr		Treeland Dr	0		Beech Tree Dr	0	792	7512
5	2021	05231	5 (2019)	70	1980	36	F	Oasis Dr		Ferndale Dr	0		Sandia Dr	0	581	7266
6	2021	05231	6 (2019)	70	1992	36	F	Ogdan Woods Dr		South Point Rd	0		Termini	0	898	8377
6	2021	05231	6 (2019)	75	1979	36	F	Old Coach Rd		Alpine Dr	0		Wagon Wheel Ct	0	581	10113
7	2021	05231	7 (2019)	75	1979	36	F	Old Coach Rd		Wagon Wheel Ct	0		Le Capitaine Cir E	0	422	10086
3	2021	05231	3 (2019)	70	2004	30	F	Oneida St N		Division St	0		Dousman St	0	370	6942
4	2021	05231	4 (2019)	75	1954	35	F	Oneida St N		Dousman St	0		Oregon St	0	317	6975
4	2021	05231	4 (2019)	75	1954	35	F	Oneida St N		Oregon St	0		Reed St	0	317	7000
4	2021	05231	4 (2019)	75	1954	35	F	Oneida St N		Reed St	0		Oneida St S / Shawano Ave / STH	0	422	7060
5	2021	05231	5 (2019)	75	1977	44	F	Oneida St S		Oneida St N / Shawano Ave / STH	0		Badger St	0	686	7126
8	2021	05231	8 (2019)	75	2006	43	F	Oneida St S		Badger St	0		Western Ave	0	739	8198
8	2021	05231	8 (2019)	75	2006	44	F	Oneida St S		Western Ave	0		Lore Ln	0	422	7236
8	2021	05231	8 (2019)	75	2006	44	F	Oneida St S		Lore Ln	0		W Mason St / STH 32 / STH 54	0	105	7236
8	2021	05231	8 (2019)	75	2006	43	F	Oneida St S		Lore Ln	105		W Mason St / STH 32 / STH 54	0	581	7314
4	2021	05231	4 (2019)	70	1980	48	F	Oneida St S		W Mason St / STH 32 / STH 54	0		Tilkens St	0	317	7341
5	2021	05231	5 (2019)	75	1956	44	F	Oneida St S		Tilkens St	0		Hickory Hill Dr	0	1426	7494
5	2021	05231	5 (2019)	75	1956	44	F	Oneida St S		Hickory Hill Dr	0		9th St	0	1373	7701
5	2021	05231	5 (2019)	75	1961	48	F	Oneida St S		9th St	0		Roscoe St	0	317	7755
5	2021	05231	5 (2019)	75	1961	48	F	Oneida St S		Roscoe St	0		Langlade Ave	0	317	7794
5	2021	05231	5 (2019)	75	1961	48	F	Oneida St S		Langlade Ave	0		Rockdale St	0	264	7817
5	2021	05231	5 (2019)	75	1961	48	F	Oneida St S		Rockdale St	0		Biemeret St	0	264	7830

New Rating		County - Municipal Code	Current Pavement Rating and Year	Surface			Units (F = Feet/ M = Miles)	On Route	At Route			Toward Route			Section Length	Local ID (Optional Field)
Pavement Rating	Rating Year			Type	Year	Width		Name (Includes prefix, name, type, suffix and extention)	At Municipal Location	Name (Includes prefix, name, type, suffix and extention)	At Offset	Toward Municipal Location	Name (Includes prefix, name, type, suffix and extention)	Toward Offset (Optional Field)		
5	2021	05231	5 (2019)	75	1961	48	F	Oneida St S		Biemeret St	0		Liberty St	0	792	7911
5	2021	05231	5 (2019)	75	1961	48	F	Oneida St S		Liberty St	0		Raleigh St	0	317	7943
5	2021	05231	5 (2019)	75	1961	48	F	Oneida St S		Raleigh St	0		Kenwood St	0	264	7965
5	2021	05231	5 (2019)	75	1961	48	F	Oneida St S		Kenwood St	0		Thorndale St	0	264	7985
5	2021	05231	5 (2019)	75	1961	48	F	Oneida St S		Thorndale St	0		Shadow Ln	0	187	8388
9	2021	05231	9 (2019)	75	2003	55	F	Oneida St S		Thorndale St	187		Shadow Ln	0	130	12798
9	2021	05231	9 (2019)	75	2003	55	F	Oneida St S		Shadow Ln	0		CTH VK / Lombardi Ave	0	211	12798
9	2021	05231	9 (2019)	75	1980	54	F	Oneida St S		CTH VK / Lombardi Ave	0	05104	Armed Forces Dr	0	93	13802
9	2021	05231	9 (2019)	70	2007	36	F	Oneida St S		CTH VK / Lombardi Ave	93	05104	Armed Forces Dr	0	593	13803
7	2021	05231	7 (2019)	65	1990	20	F	Ontario Rd		CTH JJ (2) / Ontario Rd (1) / Onta	2226		Greenbrier Rd	0	419	13039
7	2021	05231	7 (2019)	75	1998	44	F	Ontario Rd		CTH JJ (2) / Ontario Rd (1) / Onta	2645		Greenbrier Rd	0	106	13039
7	2021	05231	7 (2019)	75	1996	44	F	Ontario Rd		Greenbrier Rd	0		Yeager Dr	0	1109	13038
7	2021	05231	7 (2019)	75	1996	44	F	Ontario Rd		Yeager Dr	0		Lowell Dr	0	1003	10627
6	2021	05231	6 (2019)	75	1989	44	F	Ontario Rd		Lowell Dr	0		Voyager Dr	0	1848	10584
6	2021	05231	6 (2019)	70	2000	24	F	Ontario Rd		Voyager Dr	0		E Mason St	0	441	20250
7	2021	05231	7 (2019)	70	1989	30	F	Ontario Rd		E Mason St	0		Finger Rd	0	298	20249
3	2021	05231	3 (2019)	70	1999	44	F	Ontario Rd		Finger Rd	0		Tobermory Dr	0	317	10436
6	2021	05231	6 (2019)	70	1999	44	F	Ontario Rd		Tobermory Dr	0		Windland Dr	0	686	10398
7	2021	05231	7 (2019)	70	2005	44	F	Ontario Rd		Windland Dr	0		Eastbreeze Ln	0	317	10307
7	2021	05231	7 (2019)	70	2007	44	F	Ontario Rd		Eastbreeze Ln	0		Beth Dr	0	106	15181
7	2021	05231	7 (2019)	70	2007	44	F	Ontario Rd		Eastbreeze Ln	106		Beth Dr	0	317	15181
8	2021	05231	8 (2019)	70	2005	44	F	Ontario Rd		Beth Dr	0		Sitka St	0	158	15180
8	2021	05231	8 (2019)	70	2009	40	F	Ontario Rd		Beth Dr	158		Sitka St	0	731	15180
6	2021	05231	6 (2019)	70	1989	36	F	Onu-U-Sla Way		Chief Hill Ln	528		Vestco Ct	0	528	8622
5	2021	05231	5 (2019)	75	1979	36	F	Open Gate Ct		Open Gate Trl	0		Termini	0	211	8157
5	2021	05231	5 (2019)	75	1979	36	F	Open Gate Trl		La Count Rd	0		Open Gate Ct	0	370	6922
6	2021	05231	6 (2019)	75	1979	36	F	Open Gate Trl		Open Gate Ct	0		Divot Pl	0	581	8154
6	2021	05231	6 (2019)	75	1979	36	F	Open Gate Trl		Divot Pl	0		Square Ter	0	317	6953
5	2021	05231	5 (2019)	75	1979	36	F	Open Gate Trl		Square Ter	0		Green Ridge Dr	0	317	8161
6	2021	05231	6 (2019)	75	1979	36	F	Open Gate Trl		Green Ridge Dr	0		Rolling Green Dr	0	370	6959
4	2021	05231	4 (2019)	75	1987	36	F	Open Gate Trl		Rolling Green Dr	0		Village Green Ct (2)	0	528	8162
4	2021	05231	4 (2019)	70	1987	36	F	Open Gate Trl		Village Green Ct (2)	0		CTH FF / Hillcrest Dr	0	317	12813
3	2021	05231	3 (2019)	70	1978	34	F	Oregon St		Platten St N	0		Oneida St N	0	2534	6976
3	2021	05231	3 (2019)	70	1976	34	F	Oregon St		Oneida St N	0		Gray St	0	1056	7017
3	2021	05231	3 (2019)	60	1978	20	F	Oregon St		Norwood Ave N	0		Oakland Ave N	0	634	8654

New Rating		County - Municipal Code	Current Pavement Rating and Year	Surface			Units (F = Feet/ M = Miles)	On Route	At Route			Toward Route			Section Length	Local ID (Optional Field)
Pavement Rating	Rating Year			Type	Year	Width		Name (Includes prefix, name, type, suffix and extention)	At Municipal Location	Name (Includes prefix, name, type, suffix and extention)	At Offset	Toward Municipal Location	Name (Includes prefix, name, type, suffix and extention)	Toward Offset (Optional Field)		
5	2021	05231	5 (2019)	70	1986	36	F	Osha-He-Ta Trl		Chief Hill Dr	0		Termini	0	158	7108
4	2021	05231	4 (2019)	70	1992	36	F	Ottertail Ct E		Manitou Ave / Ottertail Ct W	0		Termini	0	370	10350
4	2021	05231	4 (2019)	70	1995	36	F	Ottertail Ct W		Manitou Ave / Ottertail Ct E	0		Termini	0	370	10349
5	2021	05231	5 (2019)	75	1989	36	F	Outing Ln		Rolling Green Dr	0		Termini	0	634	8155
3	2021	05231	3 (2019)	70	1978	26	F	Oxford Ave		Dousman St	0		Reed St	0	634	8481
5	2021	05231	5 (2019)	70	1991	36	F	Painted Trail Ct		Dancing Dunes Dr / Painted Trl	0		Termini	0	264	7431
5	2021	05231	5 (2019)	70	1991	36	F	Painted Trl		Dancing Dunes Dr / Painted Trail	0		Arabian Dr	0	317	8592
6	2021	05231	6 (2019)	70	2011	36	F	Pamela Dr		Edward Dr	1320		Termini	0	264	10692
7	2021	05231	7 (2019)	70	2005	30	F	Panther Ct		Hoosier Way	0		Termini	0	317	20428
5	2021	05231	5 (2019)	75	1980	36	F	Par Ct		Green Ridge Dr	0		Termini	0	422	8146
4	2021	05231	4 (2019)	70	1978	34	F	Park St		Kellogg St	0		Elmore St	0	528	6803
3	2021	05231	3 (2019)	70	1976	36	F	Park St		Bond St	0		Mather St	0	422	6733
4	2021	05231	4 (2019)	70	1976	36	F	Park St		Mather St	0		Minahan St	0	581	6708
3	2021	05231	4 (2019)	70	1976	36	F	Park St		Minahan St	0		Desnoyers St	0	581	6664
4	2021	05231	4 (2019)	70	1976	36	F	Park St		Desnoyers St	0		Richardson St	0	581	6632
5	2021	05231	5 (2019)	70	1992	36	F	Park St		Thomas St	0		Syringa Blvd	0	581	6583
7	2021	05231	8 (2019)	70	1999	36	F	Parkland Ridge Ln		Highland View Ln	0		Hickory Ridge Ln	0	264	10771
5	2021	05231	5 (2019)	70	1996	36	F	Parkland Way		Manchester Dr	1637		Westplain Dr	0	317	8520
6	2021	05231	6 (2019)	70	1996	36	F	Parkland Way		Westplain Dr	0		Conover Dr	0	264	8522
4	2021	05231	4 (2019)	70	1978	36	F	Parkwood Ct		Parkwood Dr	0		Termini	0	211	7800
6	2021	05231	6 (2019)	70	1999	36	F	Parkwood Dr		Muirwood Ln	0		Sweet Fern Dr S	0	845	8374
6	2021	05231	6 (2019)	70	1996	36	F	Parkwood Dr		Sweet Fern Dr S	0		Meadowsweet Dr	0	370	7864
6	2021	05231	6 (2019)	70	1996	36	F	Parkwood Dr		Meadowsweet Dr	0		Watercress Dr / Wintercress Dr	0	370	7866
6	2021	05231	6 (2019)	70	1996	36	F	Parkwood Dr		Watercress Dr / Wintercress Dr	0		South Point Rd	0	317	7868
5	2021	05231	5 (2019)	70	1985	36	F	Parkwood Dr		South Point Rd	0		Candle Way	0	528	8376
5	2021	05231	5 (2019)	70	1985	36	F	Parkwood Dr		Candle Way	0		Crestwood Springs Dr	0	634	7880
6	2021	05231	6 (2019)	70	1999	36	F	Parkwood Dr		Crestwood Springs Dr	0		Termini	0	211	20264
5	2021	05231	5 (2019)	70	1980	36	F	Parkwood Dr		CTH EB / Packerland Dr	0		Sandalwood Ct	0	317	7875
5	2021	05231	5 (2019)	70	1979	36	F	Parkwood Dr		Sandalwood Ct	0		Wintergreen Ct	0	317	7874
5	2021	05231	5 (2019)	70	1979	36	F	Parkwood Dr		Wintergreen Ct	0		Fawn Ln	0	475	8375
5	2021	05231	5 (2019)	70	1979	36	F	Parkwood Dr		Fawn Ln	0		Ann Ln	0	475	8366
4	2021	05231	5 (2019)	70	1978	36	F	Parkwood Dr		Ann Ln	0		Parkwood Ct	0	475	7821
4	2021	05231	4 (2019)	70	1978	36	F	Parkwood Dr		Parkwood Ct	0		CTH VK / Hazelwood Ln	0	634	8345
7	2021	05231	7 (2019)	70	2008	30	F	Paula St		Kathy Dr	0		Durham Rd	0	1485	9706
10	2021	05231	7 (2019)	75	1969	48	F	Paula St		Durham Rd	0		Termini	0	156	21385

NOTE: If Previous Pavement Rating and Year column blank, previous submitted rating incompatible with surface type OR no rating data available.

New Rating		County - Municipal Code	Current Pavement Rating and Year	Surface			Units (F = Feet/ M = Miles)	On Route	At Route			Toward Route			Section Length	Local ID (Optional Field)
Pavement Rating	Rating Year			Type	Year	Width		Name (Includes prefix, name, type, suffix and extention)	At Municipal Location	Name (Includes prefix, name, type, suffix and extention)	At Offset	Toward Municipal Location	Name (Includes prefix, name, type, suffix and extention)	Toward Offset (Optional Field)		
10	2021	05231		70	2020	36	F	Paula St		Durham Rd	156		Termini	0	475	21385
5	2021	05231	5 (2019)	70	1979	36	F	Peachtree Ln		Wedgewood Dr	0		Burns Ave	0	739	8151
8	2021	05231	8 (2019)	70	2013	30	F	Pearl St N		Pearl St S / STH 29 / Walnut St W	0		Hubbard St	0	686	8425
3	2021	05231	3 (2019)	70	1992	26	F	Pearl St S		Pearl St N / STH 29 / Walnut St W	0		Howard St	0	528	8271
4	2021	05231	4 (2019)	70	1992	26	F	Pearl St S		Howard St	0		School Pl	0	422	8451
4	2021	05231	4 (2019)	70	1992	26	F	Pearl St S		School Pl	0		Bridge St	0	264	8450
4	2021	05231	4 (2019)	70	1992	26	F	Pearl St S		Bridge St	0		Arndt St	0	317	7562
6	2021	05231	6 (2019)	70	1992	36	F	Pebble Beach Ct		CTH A / Nicolet Dr	0		Termini	0	950	9686
6	2021	05231	7 (2019)	70	2012	36	F	Pecan St		Crossover USH 141 / STH 29	0		Brosig St	0	158	10629
6	2021	05231	7 (2019)	70	2012	36	F	Pecan St		Brosig St	0		Sycamore Dr	0	528	10629
6	2021	05231	7 (2019)	70	2012	36	F	Pecan St		Sycamore Dr	0		Manitowoc Rd	0	581	10623
6	2021	05231	6 (2019)	70	2008	36	F	Pecan St		Manitowoc Rd	0		Hampton Ave	0	370	10614
4	2021	05231	5 (2019)	70	2008	36	F	Pecan St		Hampton Ave	0		Edgewood Dr	0	1478	10605
5	2021	05231	5 (2019)	70	1993	36	F	Pecan St		Edgewood Dr	0		Radinz Rd	0	1320	10610
6	2021	05231	6 (2019)	70	1993	36	F	Pecan St		Radinz Rd	0		Aphrodite Rd	0	739	10625
6	2021	05231	7 (2019)	70	1993	36	F	Pecan St		Aphrodite Rd	0		Benjamin Ct	0	370	10626
6	2021	05231	7 (2019)	70	1993	36	F	Pecan St		Benjamin Ct	0		Livingston St	0	158	10706
6	2021	05231	6 (2019)	70	1994	36	F	Penny Pl		Gerard Dr	634		Luke Ln	0	316	10666
9	2021	05231	10 (2019)	65	2018	30	F	Peppergrass Ct		Indigo Bluff Dr / Peppergrass Dr	0		Termini	0	513	21582
9	2021	05231	10 (2019)	65	2018	30	F	Peppergrass Dr		Mandrake Dr	0		Purple Sage Dr	0	345	23787
9	2021	05231	10 (2019)	65	2018	30	F	Peppergrass Dr		Purple Sage Dr	0		Bedford Rd N	0	413	23786
9	2021	05231	10 (2019)	65	2018	30	F	Peppergrass Dr		Bedford Rd N	0		Indigo Bluff Dr / Peppergrass Ct	0	542	21557
9	2021	05231	10 (2019)	70	2018	36	F	Perkins Ave		Crossover STH 29 / Shawano Ave	0		Christiana St	0	264	8527
9	2021	05231	10 (2019)	70	2018	36	F	Perkins Ave		Christiana St	0		Badger St	0	475	8133
9	2021	05231	10 (2019)	70	2018	36	F	Perkins Ave		Badger St	0		Termini	0	264	8527
4	2021	05231	4 (2019)	75	1976	36	F	Perkins Ave		Termini	0		Western Ave	0	370	8528
3	2021	05231	3 (2019)	65	1985	40	F	Perrot St		Termini	0		Radisson St	0	528	8742
6	2021	05231	6 (2019)	75	1983	40	F	Perrot St		Termini	0		Irwin Ave N	0	739	8753
6	2021	05231	6 (2019)	75	1983	40	F	Perrot St		Irwin Ave N	0		Baird St N	0	739	9155
5	2021	05231	5 (2019)	70	2003	36	F	Peters St		STH 54 / STH 57 / University Ave	0		Basten St	0	1267	9051
8	2021	05231	8 (2019)	70	2012	36	F	Peterson Rd		CTH A / Nicolet Dr	0		Shorewood Ter	0	739	9704
8	2021	05231	8 (2019)	70	2012	36	F	Peterson Rd		Shorewood Ter	0		Kathy Dr	0	422	9708
3	2021	05231	3 (2019)	70	1980	36	F	Phasianus St		Sun Ter	317		Heather Rd	0	1161	10543
8	2021	05231	8 (2019)	75	1985	44	F	Phoebe St		Termini	0		Broadway St N	0	264	8685
3	2021	05231	3 (2019)	70	1982	30	F	Phoebe St		Broadway St N	0		Chestnut Ave N	0	317	6957

NOTE: If Previous Pavement Rating and Year column blank, previous submitted rating incompatible with surface type OR no rating data available.

New Rating		County - Municipal Code	Current Pavement Rating and Year	Surface			Units (F = Feet/ M = Miles)	On Route	At Route			Toward Route			Section Length	Local ID (Optional Field)
Pavement Rating	Rating Year			Type	Year	Width		Name (Includes prefix, name, type, suffix and extention)	At Municipal Location	Name (Includes prefix, name, type, suffix and extention)	At Offset	Toward Municipal Location	Name (Includes prefix, name, type, suffix and extention)	Toward Offset (Optional Field)		
5	2021	05231	5 (2019)	70	1970	30	F	Phoebe St		Chestnut Ave N	0		Maple Ave N	0	317	6940
6	2021	05231	6 (2019)	70	1970	30	F	Phoebe St		Maple Ave N	0		Ashland Ave N	0	370	6933
5	2021	05231	6 (2019)	60	1970	30	F	Phoebe St		Ashland Ave N	0		Harrison St	0	422	6911
4	2021	05231	5 (2019)	65	1977	36	F	Phoebe St		Harrison St	0		Crocker St	0	317	6901
4	2021	05231	4 (2019)	70	1977	36	F	Phoebe St		Crocker St	0		Lincoln St	0	528	6881
4	2021	05231	4 (2019)	70	1988	36	F	Pilgrim St		Langlade Ave	0		Biemeret St	0	528	7819
4	2021	05231	4 (2019)	70	1988	36	F	Pilgrim St		Biemeret St	0		Liberty St	0	792	7902
3	2021	05231	3 (2019)	70	1968	36	F	Pine Ridge Ct		Pine Ridge Dr	0		Termini	0	211	9787
3	2021	05231	3 (2019)	70	1968	36	F	Pine Ridge Dr		Bay View Dr	0		Pine Ridge Ct	0	317	9784
3	2021	05231	3 (2019)	70	1968	36	F	Pine Ridge Dr		Pine Ridge Ct	0		St Gregory Dr	0	317	9796
5	2021	05231	5 (2019)	70	1979	36	F	Pine St		Termini	0		Roosevelt St N	0	158	9543
5	2021	05231	5 (2019)	70	1994	30	F	Pine St		Roosevelt St N	0		Clay St N	0	686	9551
5	2021	05231	5 (2019)	70	1994	30	F	Pine St		Clay St N	0		Webster Ave N	0	422	9565
4	2021	05231	4 (2019)	70	1994	30	F	Pine St		Webster Ave N	0		Van Buren St N	0	370	9576
4	2021	05231	4 (2019)	70	1994	30	F	Pine St		Van Buren St N	0		Jackson St N	0	422	9586
6	2021	05231	7 (2019)	70	1978	30	F	Pine St		Jackson St N	0		Quincy St N	0	422	9596
6	2021	05231	7 (2019)	70	1978	30	F	Pine St		Quincy St N	0		N Monroe Ave / STH 29 / STH 54	0	422	9604
7	2021	05231	7 (2019)	75	1978	48	F	Pine St		N Monroe Ave / STH 29 / STH 54	0		Madison St N	0	422	9614
6	2021	05231	6 (2019)	75	1978	48	F	Pine St		Madison St N	0		Jefferson St N	0	422	9622
7	2021	05231	7 (2019)	75	1978	38	F	Pine St		Jefferson St N	0		Adams St N	0	422	9647
9	2021	05231	9 (2019)	75	2013	25	F	Pine St		Washington St N	0		Termini	0	264	9632
4	2021	05231	4 (2019)	70	1967	36	F	Pine Ter		Burns Ave	0		Rowe Ln	0	317	6906
4	2021	05231	4 (2019)	70	1967	36	F	Pine Ter		Rowe Ln	0		Wedgewood Dr	0	150	6906
3	2021	05231	3 (2019)	70	1967	36	F	Pine Ter		Rowe Ln	150		Wedgewood Dr	0	272	6875
3	2021	05231	3 (2019)	70	1973	36	F	Pine Ter		Wedgewood Dr	0		Western Ave	0	370	6836
5	2021	05231	5 (2019)	70	2007	44	F	Pinehurst Ave		Finger Rd	0		Crest Ln	0	422	10426
4	2021	05231	4 (2019)	70	1968	44	F	Pinehurst Ave		Crest Ln	0		Sunrise Ct	0	317	10363
8	2021	05231	8 (2019)	70	2011	36	F	Pinehurst Ave		Sunrise Ct	0		Pinehurst Cir	0	317	10332
8	2021	05231	8 (2019)	70	2011	36	F	Pinehurst Ave		Pinehurst Cir	0		Hillside Ln	0	475	10288
6	2021	05231	7 (2019)	70	2007	36	F	Pinehurst Cir		Pinehurst Ave	0		Termini	0	422	10289
5	2021	05231	5 (2019)	75	1962	40	F	Platten St N		USH 141 / Velp Ave	0		Syringa Blvd	0	581	6557
5	2021	05231	5 (2019)	75	1962	40	F	Platten St N		Syringa Blvd	0		Thomas St	0	581	6571
5	2021	05231	5 (2019)	75	1962	40	F	Platten St N		Thomas St	0		Richardson St	0	581	6586
5	2021	05231	5 (2019)	75	1962	40	F	Platten St N		Richardson St	0		Desnoyers St	0	581	6610
5	2021	05231	5 (2019)	75	1962	40	F	Platten St N		Desnoyers St	0		Minahan St	0	581	6642

NOTE: If Previous Pavement Rating and Year column blank, previous submitted rating incompatible with surface type OR no rating data available.

New Rating		County - Municipal Code	Current Pavement Rating and Year	Surface			Units (F = Feet/ M = Miles)	On Route	At Route			Toward Route			Section Length	Local ID (Optional Field)
Pavement Rating	Rating Year			Type	Year	Width		Name (Includes prefix, name, type, suffix and extention)	At Municipal Location	Name (Includes prefix, name, type, suffix and extention)	At Offset	Toward Municipal Location	Name (Includes prefix, name, type, suffix and extention)	Toward Offset (Optional Field)		
5	2021	05231	5 (2019)	75	1962	40	F	Platten St N		Minahan St	0		Mather St	0	581	6672
5	2021	05231	5 (2019)	75	1962	40	F	Platten St N		Mather St	0		Bond St	0	422	6706
5	2021	05231	5 (2019)	75	1962	40	F	Platten St N		Bond St	0		Elmore St	0	370	6731
5	2021	05231	5 (2019)	75	1962	40	F	Platten St N		Elmore St	0		Kellogg St	0	528	6771
4	2021	05231	4 (2019)	75	1962	40	F	Platten St N		Kellogg St	0		Division St	0	317	6796
5	2021	05231	5 (2019)	75	1962	40	F	Platten St N		Division St	0		Dousman St	0	370	6822
3	2021	05231	3 (2019)	70	1979	36	F	Platten St N		Dousman St	0		Oregon St	0	317	6852
5	2021	05231	5 (2019)	70	1979	36	F	Platten St N		Oregon St	0		Reed St	0	317	8449
5	2021	05231	5 (2019)	65	1979	36	F	Platten St N		Reed St	0		Termini	0	106	8449
5	2021	05231	6 (2019)	70	2005	36	F	Platten St S		Shawano Ave / STH 29	0		Deneys Pl	0	52	6964
5	2021	05231	6 (2019)	70	2005	36	F	Platten St S		Shawano Ave / STH 29	52		Deneys Pl	0	211	6964
5	2021	05231	6 (2019)	70	2002	36	F	Platten St S		Deneys Pl	0		Hannah St	0	264	20538
5	2021	05231	6 (2019)	70	2004	36	F	Platten St S		Hannah St	0		San Jose Pl	0	317	20539
5	2021	05231	6 (2019)	65	2002	36	F	Platten St S		San Jose Pl	0		Termini	0	106	7027
6	2021	05231	6 (2019)	65	2001	20	F	Pleasant Ln		Termini	0		Crossover STH 54 / W Mason St	0	1320	7190
4	2021	05231	4 (2019)	70	1992	24	F	Pleasant Ln		Crossover STH 54 / W Mason St	0		Westway Dr	0	634	7265
7	2021	05231	7 (2019)	70	2001	36	F	Plymouth Ln		Fisk St S	0		Termini	0	686	6951
4	2021	05231	4 (2019)	70	1977	36	F	Polaris Ct		Edgewood Ln	0		Termini	0	264	10177
4	2021	05231	4 (2019)	70	1976	36	F	Polaris Rd		Hillside Ln	0		Edgewood Ln / Polaris Ct	0	898	10269
5	2021	05231	5 (2019)	70	1983	36	F	Poplar Springs Cir		CTH EB / Packerland Dr	0		Termini	0	422	8378
6	2021	05231	6 (2019)	75	1981	30	F	Porlier St		Adams St S	581		Jefferson St S	0	211	10955
5	2021	05231	5 (2019)	75	1981	30	F	Porlier St		Jefferson St S	0		Madison St S	0	370	9395
5	2021	05231	5 (2019)	75	1981	30	F	Porlier St		Madison St S	0		S Monroe Ave / STH 57	0	370	9385
5	2021	05231	5 (2019)	75	1962	40	F	Porlier St		S Monroe Ave / STH 57	0		Quincy St S	0	423	9379
5	2021	05231	5 (2019)	75	1962	40	F	Porlier St		Quincy St S	0		Jackson St S	0	370	9372
5	2021	05231	5 (2019)	75	1962	40	F	Porlier St		Jackson St S	0		Van Buren St S	0	422	9662
10	2021	05231	10 (2019)	75	2017	40	F	Porlier St		Van Buren St S	0		Webster Ave S	0	422	9660
3	2021	05231	4 (2019)	75	1939	30	F	Porlier St		Webster Ave S	0		Clay St S	0	422	9352
3	2021	05231	3 (2019)	75	1939	30	F	Porlier St		Clay St S	0		Roosevelt St S	0	792	9338
3	2021	05231	3 (2019)	70	1979	30	F	Porlier St		Roosevelt St S	0		Irwin Ave S	0	792	9321
4	2021	05231	4 (2019)	70	1979	30	F	Porlier St		Irwin Ave S	0		Baird St S	0	792	9308
5	2021	05231	5 (2019)	70	2000	34	F	Porlier St		Baird St S	0		Goodell St	0	792	9298
8	2021	05231	8 (2019)	75	2001	44	F	Potts Ave		S Broadway St / Potts Ave	581		Crary St / Potts Ave	0	633	12652
7	2021	05231	7 (2019)	75	1987	24	F	Prairie Ave		Termini	0		Bylsby Ave	0	1267	6688
4	2021	05231	5 (2019)	75	1950	30	F	Prairie Ave		Bylsby Ave	0		Broadway St N	0	1795	8407

NOTE: If Previous Pavement Rating and Year column blank, previous submitted rating incompatible with surface type OR no rating data available.

New Rating		County - Municipal Code	Current Pavement Rating and Year	Surface			Units (F = Feet/ M = Miles)	On Route	At Route			Toward Route			Section Length	Local ID (Optional Field)
Pavement Rating	Rating Year			Type	Year	Width		Name (Includes prefix, name, type, suffix and extention)	At Municipal Location	Name (Includes prefix, name, type, suffix and extention)	At Offset	Toward Municipal Location	Name (Includes prefix, name, type, suffix and extention)	Toward Offset (Optional Field)		
6	2021	05231	6 (2019)	70	1992	36	F	Prairie View Ct		Dancing Dunes Dr	0		Termini	0	264	7475
8	2021	05231	9 (2019)	70	1976	36	F	Preble Ave		Elizabeth St	0		Henry St N	0	1267	8948
8	2021	05231	9 (2019)	70	2017	36	F	Preble Ave		Henry St N	0		Newtols St	0	1531	8941
8	2021	05231	9 (2019)	65	1995	36	F	Preble Ave		Newtols St	0		Newtols St	0	106	8936
6	2021	05231	7 (2019)	70	2008	36	F	Preble Ave		Newtols St	0		Danz Ave N	0	1003	8507
4	2021	05231	5 (2019)	70	1995	32	F	Preble Ave		Danz Ave N	0		Turek St	0	581	8929
10	2021	05231	3 (2019)	70	2019	33	F	Preble Ave		Turek St	0		Termini	0	475	8926
6	2021	05231	6 (2019)	70	1981	36	F	Prince George Ct		Candle Way	0		Termini	0	211	7812
3	2021	05231	3 (2019)	70	1962	25	F	Proper St		Wegner St	264		Newhall St	0	317	9172
3	2021	05231	3 (2019)	70	1962	25	F	Proper St		Newhall St	0		Elizabeth St	0	739	9083
5	2021	05231	5 (2019)	75	1997	40	F	Prospect Pl		Termini	0		Chestnut Ave S	0	370	8034
5	2021	05231	5 (2019)	75	1997	40	F	Prospect Pl		Chestnut Ave S	0		Broadway St S	0	370	8047
5	2021	05231	5 (2019)	70	1970	36	F	Proulx St		Basten St	0		Van Deuren St	0	739	9035
9	2021	05231	10 (2019)	65	2018	30	F	Purple Sage Dr		Whittier Dr	0		Mayapple Dr	0	306	23789
9	2021	05231	10 (2019)	65	2018	30	F	Purple Sage Dr		Mayapple Dr	0		Peppergrass Dr	0	650	23788
5	2021	05231	5 (2019)	70	1981	36	F	Queen Ann Ct		Candle Way	0		Termini	0	211	7836
4	2021	05231	4 (2019)	70	1984	30	F	Queoff St		Mt Carol Dr	0		St Charles Dr	0	528	9794
5	2021	05231	5 (2019)	75	1990	48	F	Quincy St N		Bay Beach Rd	0		Chip St	0	1373	8702
5	2021	05231	5 (2019)	75	1990	48	F	Quincy St N		Chip St	0		Radisson St	0	845	8703
6	2021	05231	6 (2019)	75	1990	48	F	Quincy St N		Radisson St	0		Weise St	0	370	8731
5	2021	05231	5 (2019)	75	1990	48	F	Quincy St N		Weise St	0		Vanderbraak St	0	581	8736
6	2021	05231	6 (2019)	75	1990	48	F	Quincy St N		Vanderbraak St	0		Klaus St	0	528	8747
6	2021	05231	6 (2019)	75	1990	48	F	Quincy St N		Klaus St	0		Reber St	0	1109	8767
6	2021	05231	6 (2019)	75	1990	48	F	Quincy St N		Reber St	0		Eastman Ave	0	581	8783
4	2021	05231	4 (2019)	75	1980	48	F	Quincy St N		Eastman Ave	0		Day St	0	422	8804
4	2021	05231	4 (2019)	75	1980	48	F	Quincy St N		Eastman Ave	422		Day St	0	422	8816
4	2021	05231	4 (2019)	75	1965	52	F	Quincy St N		Day St	0		Harvey St	0	422	8830
4	2021	05231	4 (2019)	75	1965	52	F	Quincy St N		Harvey St	0		STH 54 / STH 57 / University Ave	0	422	8850
5	2021	05231	5 (2019)	75	1957	46	F	Quincy St N		Crossover USH 141 / STH 29	0		Bodart St	0	370	9621
3	2021	05231	3 (2019)	70	1978	30	F	Quincy St N		Bodart St	0		Pine St	0	422	9605
3	2021	05231	3 (2019)	70	1978	30	F	Quincy St N		Pine St	0		Cherry St	0	370	9589
3	2021	05231	3 (2019)	70	1978	30	F	Quincy St N		Cherry St	0		Quincy St S / Walnut St E	0	370	9570
3	2021	05231	3 (2019)	60	1978	30	F	Quincy St S		S Monroe St / Quincy Ct / STH 57	792		Grignon St	0	267	9312
3	2021	05231	3 (2019)	60	1978	30	F	Quincy St S		S Monroe St / Quincy Ct / STH 57	1059		Grignon St	0	50	9312
3	2021	05231	3 (2019)	70	1978	30	F	Quincy St S		Grignon St	0		Emilie St	0	528	9324

NOTE: If Previous Pavement Rating and Year column blank, previous submitted rating incompatible with surface type OR no rating data available.

New Rating		County - Municipal Code	Current Pavement Rating and Year	Surface			Units (F = Feet/ M = Miles)	On Route	At Route			Toward Route			Section Length	Local ID (Optional Field)
Pavement Rating	Rating Year			Type	Year	Width		Name (Includes prefix, name, type, suffix and extention)	At Municipal Location	Name (Includes prefix, name, type, suffix and extention)	At Offset	Toward Municipal Location	Name (Includes prefix, name, type, suffix and extention)	Toward Offset (Optional Field)		
3	2021	05231	3 (2019)	70	1978	30	F	Quincy St S		Emilie St	0		Eliza St (2)	0	528	9345
3	2021	05231	3 (2019)	70	1978	30	F	Quincy St S		Eliza St (2)	0		Porlier St	0	528	9364
3	2021	05231	3 (2019)	70	1978	30	F	Quincy St S		Porlier St	0		Lawe St	0	581	9380
3	2021	05231	3 (2019)	70	1978	30	F	Quincy St S		Lawe St	0		Cass St	0	528	9404
3	2021	05231	3 (2019)	70	1978	30	F	Quincy St S		Cass St	0		Termini	0	422	10903
4	2021	05231	4 (2019)	70	1975	32	F	Quincy St S		Termini	0		STH 54	0	211	10914
3	2021	05231	3 (2019)	70	1978	30	F	Quincy St S		Chicago St / STH 54	0		Crooks St	0	528	9468
3	2021	05231	3 (2019)	70	1978	30	F	Quincy St S		Crooks St	0		Stuart St	0	528	9493
3	2021	05231	3 (2019)	70	1978	30	F	Quincy St S		Stuart St	0		Doty St	0	422	9517
3	2021	05231	3 (2019)	70	1978	30	F	Quincy St S		Doty St	0		Quincy St N / Walnut St E	0	528	9542
8	2021	05231	8 (2019)	70	2004	30	F	Quinn Oaks Way		Red Fox Dr	0		Termini	0	106	20816
3	2021	05231	4 (2019)	70	1991	36	F	Quinton St		Crooks St	0		Deckner Ave	0	1214	9930
10	2021	05231	10 (2019)	70	2018	30	F	Raccoon Berry Way		Indigo Bluff Dr	0		Bedford Rd N	0	185	21556
10	2021	05231	10 (2019)	65	2019	27	F	Raccoon Berry Way		Indigo Bluff Dr	185		Bedford Rd N	0	37	21556
10	2021	05231	10 (2019)	65	2019	27	F	Raccoon Berry Way		Indigo Bluff Dr	222		Bedford Rd N	0	702	21556
10	2021	05231	10 (2019)	70	2018	30	F	Raccoon Berry Way		Indigo Bluff Dr	924		Bedford Rd N	0	25	21556
6	2021	05231	6 (2019)	70	1997	36	F	Radinz Rd		Robinson Ave / Robinson Ave S	0		Pecan St	0	317	10620
6	2021	05231	6 (2019)	70	1997	36	F	Radinz Rd		Pecan St	0		Aphrodite Rd	0	370	10609
5	2021	05231	5 (2019)	70	1993	36	F	Radinz Rd		Aphrodite Rd	0		Lena Ln	0	686	10603
6	2021	05231	6 (2019)	70	1993	36	F	Radinz Rd		Lena Ln	0		Livingston St	0	264	10708
5	2021	05231	5 (2019)	75	1976	44	F	Radisson St		Danz Ave N	0		Cofrin Dr	0	739	8824
6	2021	05231	6 (2019)	75	1982	44	F	Radisson St		Cofrin Dr	0		Elizabeth St	0	3168	8813
6	2021	05231	6 (2019)	75	1982	44	F	Radisson St		Elizabeth St	0		Irwin Ave N	0	1162	8758
6	2021	05231	6 (2019)	75	1983	44	F	Radisson St		Irwin Ave N	0		St George St	0	845	8743
5	2021	05231	5 (2019)	75	1983	44	F	Radisson St		St George St	0		Perrot St	0	106	8741
6	2021	05231	6 (2019)	75	1983	44	F	Radisson St		Perrot St	0		Webster Ave N	0	1003	8746
5	2021	05231	5 (2019)	75	1971	40	F	Radisson St		Webster Ave N	0		Leo Frigo Way / Webster Ct	0	422	8740
4	2021	05231	4 (2019)	75	1958	40	F	Radisson St		Leo Frigo Way / Webster Ct	0		Quincy St N	0	1214	8735
7	2021	05231	7 (2019)	70	2006	36	F	Raleigh Ct		Carroll Ave	0		Termini	0	211	8004
5	2021	05231	5 (2019)	70	2000	36	F	Raleigh St		Frank St	0		Spence St	0	581	7900
5	2021	05231	5 (2019)	70	2000	36	F	Raleigh St		Spence St	0		Oneida St S	0	950	8382
6	2021	05231	6 (2019)	70	1997	36	F	Raleigh St		Oneida St S	0		Gross Ave	0	1373	8384
7	2021	05231	7 (2019)	70	2014	36	F	Ramada Ln		Baumgart Rd	0		Brocoin Way	0	317	8574
5	2021	05231	5 (2019)	70	1982	36	F	Ranchland Dr		Argonne Dr	0		Katers Dr	0	950	8467
7	2021	05231	7 (2019)	70	2008	36	F	Randall Ct		Christiana St	317		Termini	0	739	8508

New Rating		County - Municipal Code	Current Pavement Rating and Year	Surface			Units (F = Feet/ M = Miles)	On Route	At Route			Toward Route			Section Length	Local ID (Optional Field)
Pavement Rating	Rating Year			Type	Year	Width		Name (Includes prefix, name, type, suffix and extention)	At Municipal Location	Name (Includes prefix, name, type, suffix and extention)	At Offset	Toward Municipal Location	Name (Includes prefix, name, type, suffix and extention)	Toward Offset (Optional Field)		
4	2021	05231	4 (2019)	70	1992	36	F	Ravenswood Dr		Sunrise Ct	0		Calvin Dr	0	370	10354
4	2021	05231	4 (2019)	70	1992	36	F	Ravenswood Dr		Calvin Dr	0		Finger Rd	0	528	10423
4	2021	05231	4 (2019)	70	1981	36	F	Raymond St		Tilkens St	0		Hickory Hill Dr	0	1426	7422
5	2021	05231	5 (2019)	75	1959	40	F	Reber St		Quincy St N	0		Jackson St N	0	422	8776
3	2021	05231	3 (2019)	70	1973	34	F	Reber St		Jackson St N	0		Van Buren St N	0	422	8782
3	2021	05231	3 (2019)	70	1973	34	F	Reber St		Van Buren St N	0		Webster Ave N	0	422	8793
4	2021	05231	4 (2019)	70	1977	34	F	Reber St		Webster Ave N	0		Clay St N	0	422	8799
4	2021	05231	4 (2019)	70	1977	34	F	Reber St		Clay St N	0		St George St	0	792	8815
4	2021	05231	5 (2019)	70	1977	34	F	Reber St		St George St	0		Irwin Ave N	0	845	8835
5	2021	05231	5 (2019)	70	1990	34	F	Reber St		Irwin Ave N	0		Baird St N	0	739	8845
5	2021	05231	5 (2019)	70	2003	36	F	Red Fern Ln		CTH EB / Packerland Dr	0		Red Fern Ln W / Springcrest Pl	0	390	8383
7	2021	05231	7 (2019)	70	2007	36	F	Red Fern Ln		CTH EB / Packerland Dr	390		Red Fern Ln W / Springcrest Pl	0	32	15222
7	2021	05231	7 (2019)	70	2007	36	F	Red Fern Ln		CTH EB / Packerland Dr	422		Red Fern Ln W / Springcrest Pl	0	178	15222
7	2021	05231	7 (2019)	70	2007	36	F	Red Fern Ln		CTH EB / Packerland Dr	600		Red Fern Ln W / Springcrest Pl	0	139	15222
7	2021	05231	7 (2019)	70	2007	36	F	Red Fern Ln W		Red Fern Ln / Springcrest Pl	0		Winterberry Ct	0	264	15225
8	2021	05231	8 (2019)	70	2004	30	F	Red Fox Dr		Mason St Frontage Rd N	0		Hornsby Way	0	264	20779
8	2021	05231	8 (2019)	70	2004	30	F	Red Fox Dr		Hornsby Way	0		Caribou Run	0	158	20780
8	2021	05231	8 (2019)	75	1995	40	F	Red Fox Dr		Caribou Run	0		Quinn Oaks Way	0	634	20817
5	2021	05231	6 (2019)	70	2003	36	F	Red Oak Dr		Oak Leaf Dr / Termini	1003		Acorn Dr	0	370	8554
4	2021	05231	4 (2019)	70	1970	36	F	Red Oak Dr		Acorn Dr	0		Beech Tree Dr	0	792	8272
10	2021	05231	3 (2019)	70	2019	27	F	Redley Ct		12th Ave	0		Termini	0	581	8064
6	2021	05231	6 (2019)	70	2007	34	F	Redwood Dr		W Mason St / STH 32 / STH 54	0		Hickory Hill Dr	0	1742	7530
3	2021	05231	3 (2019)	70	1978	34	F	Redwood Dr		Hickory Hill Dr	0		9th St	0	1373	7734
6	2021	05231	6 (2019)	70	1999	36	F	Reed St		Platten St N	0		Ridge Rd N	0	792	8448
5	2021	05231	5 (2019)	70	1999	36	F	Reed St		Ridge Rd N	0		Oneida St N	0	1742	7001
5	2021	05231	6 (2019)	70	1999	36	F	Reed St		Oneida St N	0		Gray St	0	1056	7076
3	2021	05231	3 (2019)	70	1979	36	F	Reed St		Gray St	0		O'Brien St	0	898	7109
3	2021	05231	3 (2019)	70	1979	36	F	Reed St		Oxford Ave	634		Allard Ave	0	316	8480
5	2021	05231	5 (2019)	75	1979	36	F	Regal Ave		Locust St S	0		Briquelet St	0	300	8373
5	2021	05231	5 (2019)	70	1985	36	F	Regal Ave		Locust St S	300		Briquelet St	0	334	8373
3	2021	05231	3 (2019)	70	1988	36	F	Regan St		Christiana St	0		Badger St	0	475	8504
3	2021	05231	3 (2019)	70	1973	36	F	Regent Ln		Bay View Dr	317		St Gregory Dr	0	792	9802
6	2021	05231	6 (2017)	75	1978	40	F	Reggie White Way		CTH VK / Lombardi Ave	0		Tony Canadeo Run	0	950	41198
4	2021	05231	4 (2019)	70	1986	36	F	Reimer St		Deckner Ave	0		Melon Ave	0	686	9915
4	2021	05231	4 (2019)	70	1986	36	F	Reimer St		Melon Ave	0		Newberry Ave	0	634	9964

New Rating		County - Municipal Code	Current Pavement Rating and Year	Surface			Units (F = Feet/ M = Miles)	On Route	At Route			Toward Route			Section Length	Local ID (Optional Field)
Pavement Rating	Rating Year			Type	Year	Width		Name (Includes prefix, name, type, suffix and extention)	At Municipal Location	Name (Includes prefix, name, type, suffix and extention)	At Offset	Toward Municipal Location	Name (Includes prefix, name, type, suffix and extention)	Toward Offset (Optional Field)		
6	2021	05231	7 (2019)	70	2001	36	F	Remington Ct		Majestic Heights Dr / Remington	0		Termini	0	475	13627
8	2021	05231	8 (2019)	70	1978	36	F	Remington Rd		Savage St	528		Browning Rd	0	355	9160
5	2021	05231	6 (2019)	75	1978	36	F	Remington Rd		Savage St	883		Browning Rd	0	120	9095
5	2021	05231	6 (2019)	75	1978	36	F	Remington Rd		Browning Rd	0		Deer Trl	0	686	9095
8	2021	05231	8 (2019)	70	2009	36	F	Remington Rd		Deer Trl	0		Lost Ridge Ct	0	441	9096
8	2021	05231	8 (2019)	70	2009	36	F	Remington Rd		Deer Trl	441		Lost Ridge Ct	0	106	9096
8	2021	05231	8 (2019)	70	2005	36	F	Remington Rd		Lost Ridge Ct	0		Majestic Heights Dr / Remington C	0	838	13626
8	2021	05231	8 (2019)	70	2005	36	F	Remington Rd		Lost Ridge Ct	838		Majestic Heights Dr / Remington C	0	158	13626
7	2021	05231	7 (2019)	70	1992	36	F	Renaissance Ct		Crusade Ln W / Renaissance Ln	0		Gothic Cir N	0	264	7526
7	2021	05231	7 (2019)	70	1992	36	F	Renaissance Ct		Gothic Cir N	0		Gothic Cir S	0	370	8316
5	2021	05231	5 (2019)	70	1992	36	F	Renaissance Ct		Gothic Cir S	0		Termini	0	211	8328
6	2021	05231	6 (2019)	70	1992	36	F	Renaissance Ln		Hillcrest Dr	0		Royal Crown Ct	0	422	8302
7	2021	05231	7 (2019)	70	1992	36	F	Renaissance Ln		Royal Crown Ct	0		Crusade Ln W / Renaissance Ct	0	264	8303
9	2021	05231	10 (2019)	70	2018	36	F	Reserve St		Badger St	0		Termini	0	264	6801
6	2021	05231	6 (2019)	70	2004	36	F	Richardine Ct		Michaline Dr	0		Termini	0	317	8211
5	2021	05231	5 (2019)	70	1997	34	F	Richardson St		Platten St N	0		Thrush St	0	317	6593
5	2021	05231	6 (2019)	70	2002	34	F	Richardson St		Thrush St	0		Royal Blvd	0	317	6599
6	2021	05231	6 (2019)	70	2002	34	F	Richardson St		Royal Blvd	0		Park St	0	264	6607
5	2021	05231	5 (2019)	70	2002	34	F	Richardson St		Park St	0		Lark St	0	317	6613
5	2021	05231	6 (2019)	70	2002	34	F	Richardson St		Lark St	0		Marshall Ave	0	317	6623
5	2021	05231	5 (2019)	70	2002	34	F	Richardson St		Marshall Ave	0		Wilson Ave	0	370	6629
5	2021	05231	6 (2019)	70	2002	34	F	Richardson St		Wilson Ave	0		Neville Ave	0	370	6641
4	2021	05231	5 (2019)	70	2002	34	F	Richardson St		Neville Ave	0		Winford Ave	0	370	6650
7	2021	05231	7 (2019)	70	2006	36	F	Richmond St		Bader St	0		Termini	0	264	10495
4	2021	05231	4 (2019)	70	1973	36	F	Ricky Dr		Vine St	0		August St	0	686	10476
5	2021	05231	5 (2019)	70	1998	36	F	Ridge Rd N		Reed St	0		Shawano Ave / STH 29	0	423	6971
4	2021	05231	4 (2019)	75	1957	40	F	Ridge Rd S		W Mason St / STH 32 / STH 54	0		Shirley St	0	317	8646
5	2021	05231	5 (2019)	75	1957	40	F	Ridge Rd S		Shirley St	0		Hickory Hill Dr	0	1426	8647
5	2021	05231	5 (2019)	75	1957	40	F	Ridge Rd S		Hickory Hill Dr	0		7th St / Ernst Dr	0	264	7424
5	2021	05231	5 (2019)	70	2004	36	F	Ridge Rd S		7th St / Ernst Dr	0		Highview Ln	0	528	20227
5	2021	05231	5 (2019)	75	1957	40	F	Ridge Rd S		Highview Ln	0		Marian Ln	0	106	7510
5	2021	05231	5 (2019)	75	1957	40	F	Ridge Rd S		Marian Ln	0		9th St	0	475	7576
4	2021	05231	4 (2019)	75	1957	40	F	Ridge Rd S		9th St	0		Langlade Ave	0	581	7646
5	2021	05231	5 (2019)	75	1957	40	F	Ridge Rd S		Langlade Ave	0		Biemeret St	0	528	7742
5	2021	05231	5 (2019)	75	1957	40	F	Ridge Rd S		Biemeret St	0		Liberty St	0	792	7825

NOTE: If Previous Pavement Rating and Year column blank, previous submitted rating incompatible with surface type OR no rating data available.

New Rating		County - Municipal Code	Current Pavement Rating and Year	Surface			Units (F = Feet/ M = Miles)	On Route	At Route			Toward Route			Section Length	Local ID (Optional Field)
Pavement Rating	Rating Year			Type	Year	Width		Name (Includes prefix, name, type, suffix and extention)	At Municipal Location	Name (Includes prefix, name, type, suffix and extention)	At Offset	Toward Municipal Location	Name (Includes prefix, name, type, suffix and extention)	Toward Offset (Optional Field)		
5	2021	05231	5 (2019)	75	1957	40	F	Ridge Rd S		Liberty St	0		Thorndale St	0	898	8371
5	2021	05231	5 (2019)	75	1957	40	F	Ridge Rd S		Thorndale St	0		St Agnes Dr	0	211	7934
7	2021	05231	7 (2019)	70	1981	36	F	Ridge Rd S		St Agnes Dr	0		CTH VK / Lombardi Ave / Ridge Rd	0	264	12792
5	2021	05231	5 (2019)	70	1986	34	F	Ridgedale Ct		Spence St	0		Termini	0	581	8499
4	2021	05231	4 (2019)	70	1973	36	F	Robert Ln		Jauquet Dr	0		Beth Dr	0	1056	10391
4	2021	05231	4 (2019)	70	1973	36	F	Robert Ln		Beth Dr	0		Gilbert Dr	0	422	10256
4	2021	05231	4 (2019)	70	1973	36	F	Robert Ln		Gilbert Dr	0		Sitka St	0	845	10228
6	2021	05231	6 (2019)	70	2008	36	F	Robinson Ave		Hampton Ave	0		Edgewood Dr	0	1214	10618
5	2021	05231	5 (2019)	70	1991	36	F	Robinson Ave		Edgewood Dr	0		Radinz Rd / Robinson Ave S	0	1056	10611
6	2021	05231	6 (2019)	70	1999	44	F	Robinson Ave S		Greenbrier Rd	0		Teresa Ct / Teresa Dr	0	422	12863
5	2021	05231	5 (2019)	70	1996	36	F	Robinson Ave S		Teresa Ct / Teresa Dr	0		Termini	0	158	10651
5	2021	05231	5 (2019)	70	1991	36	F	Robinson Ave S		Termini	0		Radinz Rd / Robinson Ave	0	1109	10650
9	2021	05231	9 (2019)	70	2016	36	F	Rockdale St		St Agnes Dr	0		Fisk St S	0	898	8318
9	2021	05231	9 (2019)	70	2016	36	F	Rockdale St		Fisk St S	0		Locust St S	0	1162	8330
9	2021	05231	9 (2019)	70	2016	36	F	Rockdale St		Locust St S	0		Briquelet St	0	634	7678
4	2021	05231	4 (2019)	70	1977	36	F	Rockdale St		Frank St	264		Spence St	0	581	8525
5	2021	05231	5 (2019)	70	2004	34	F	Rockdale St		Oneida St S	0		Gross Ave	0	1478	7883
7	2021	05231	7 (2019)	70	2010	34	F	Rockdale St		Gross Ave	0		Coral Ct	0	422	8468
5	2021	05231	5 (2019)	70	1987	36	F	Rolling Green Dr		Termini	0		Open Gate Trl	0	634	8164
6	2021	05231	6 (2019)	75	1979	36	F	Rolling Green Dr		Open Gate Trl	0		Outing Ln	0	370	6960
6	2021	05231	6 (2019)	75	1979	36	F	Rolling Green Dr		Outing Ln	0		Days End Ln	0	370	6925
6	2021	05231	6 (2019)	75	1979	36	F	Rolling Green Dr		Days End Ln	0		Birdie Ct	0	370	6870
5	2021	05231	5 (2019)	75	1979	36	F	Rolling Green Dr		Birdie Ct	0		Eagle Ter	0	581	6832
5	2021	05231	5 (2019)	75	1979	36	F	Rolling Green Dr		Eagle Ter	0		Termini	0	158	6784
6	2021	05231	6 (2019)	70	1989	36	F	Rona Ln		Ferndale Dr	0		Termini	0	528	7293
5	2021	05231	5 (2019)	75	1955	40	F	Roosevelt St N		Cedar St	0		Crossover USH 141 / STH 29	0	422	9572
3	2021	05231	3 (2019)	70	1985	30	F	Roosevelt St N		Crossover USH 141 / STH 29	0		Pine St	0	422	9552
3	2021	05231	3 (2019)	70	1985	30	F	Roosevelt St N		Pine St	0		St Clair St	0	158	9538
2	2021	05231	2 (2019)	70	1985	30	F	Roosevelt St N		St Clair St	0		Cherry St	0	211	9525
2	2021	05231	2 (2019)	70	1985	30	F	Roosevelt St N		Cherry St	0		Roosevelt St S / Walnut St E	0	370	9505
2	2021	05231	2 (2019)	70	1987	30	F	Roosevelt St S		Roosevelt St N / Walnut St E	0		Doty St	0	475	9477
2	2021	05231	2 (2019)	70	1987	30	F	Roosevelt St S		Doty St	0		Stuart St	0	422	9460
5	2021	05231	5 (2019)	70	1994	30	F	Roosevelt St S		Stuart St	0		Crooks St	0	581	9440
4	2021	05231	5 (2019)	70	1994	30	F	Roosevelt St S		Crooks St	0		Chicago St	0	528	9421
4	2021	05231	4 (2019)	70	1994	30	F	Roosevelt St S		Chicago St	0		E Mason St	0	581	9394

NOTE: If Previous Pavement Rating and Year column blank, previous submitted rating incompatible with surface type OR no rating data available.

New Rating		County - Municipal Code	Current Pavement Rating and Year	Surface			Units (F = Feet/ M = Miles)	On Route	At Route			Toward Route			Section Length	Local ID (Optional Field)
Pavement Rating	Rating Year			Type	Year	Width		Name (Includes prefix, name, type, suffix and extention)	At Municipal Location	Name (Includes prefix, name, type, suffix and extention)	At Offset	Toward Municipal Location	Name (Includes prefix, name, type, suffix and extention)	Toward Offset (Optional Field)		
8	2021	05231	8 (2019)	70	2007	30	F	Roosevelt St S		E Mason St	0		Cass St	0	528	9375
7	2021	05231	8 (2019)	70	2007	30	F	Roosevelt St S		Cass St	0		Lawe St	0	528	9359
7	2021	05231	8 (2019)	70	2007	30	F	Roosevelt St S		Lawe St	0		Porlier St	0	581	9339
7	2021	05231	7 (2019)	70	2007	30	F	Roosevelt St S		Porlier St	0		Eliza St (2)	0	528	9317
3	2021	05231	3 (2019)	70	1984	30	F	Roosevelt St S		Eliza St (2)	0		Emilie St	0	528	9301
3	2021	05231	3 (2019)	70	1984	30	F	Roosevelt St S		Emilie St	0		Grignon St	0	528	9289
5	2021	05231	5 (2019)	70	1990	20	F	Roosevelt St S		Grignon St	0		E McCormick St / S Roosevelt St	0	264	12849
4	2021	05231	4 (2019)	70	2004	36	F	Rosalie Ln		Langlade Ave	0		Biemeret St	0	1056	8298
3	2021	05231	3 (2019)	70	1978	30	F	Roscoe St		11th Ave	0		12th Ave	0	475	7922
3	2021	05231	3 (2019)	70	1978	30	F	Roscoe St		12th Ave	0		13th Ave	0	422	7897
3	2021	05231	3 (2019)	70	1978	30	F	Roscoe St		13th Ave	0		14th Ave	0	370	7879
8	2021	05231	8 (2019)	70	2010	34	F	Roscoe St		14th Ave	0		Wirtz Ave	0	422	7855
8	2021	05231	8 (2019)	70	2010	34	F	Roscoe St		Wirtz Ave	0		Gross Ave	0	317	7833
3	2021	05231	3 (2019)	70	1985	34	F	Roscoe St		Gross Ave	0		Oneida St S	0	1478	7824
5	2021	05231	5 (2019)	70	1994	36	F	Roscoe St		Oneida St S	0		Spence St	0	950	7756
5	2021	05231	6 (2019)	70	2001	36	F	Roscoe St		Spence St	0		Termini	0	634	7684
6	2021	05231	7 (2019)	65	2003	36	F	Rose Ln		Deckner Ave	0		Joan Ave	0	950	9902
6	2021	05231	4 (2019)	70	1985	36	F	Rothe St		Jenny Ln	0		University Ave / University Way	0	370	9166
6	2021	05231	6 (2019)	75	1978	44	F	Rothe St		University Ave / University Way	0		Termini	0	739	9041
7	2021	05231	8 (2019)	70	2014	36	F	Rowe Ln		Taylor St S	0		Scott Dr	0	317	6849
7	2021	05231	7 (2019)	70	2014	36	F	Rowe Ln		Scott Dr	0		Carrie Ln	0	264	6856
7	2021	05231	7 (2019)	70	2014	36	F	Rowe Ln		Carrie Ln	0		Pine Ter	0	264	6876
4	2021	05231	4 (2019)	70	1977	36	F	Roy Ave		Holzer St	0		Mather St	0	1056	6817
6	2021	05231	7 (2019)	70	2006	30	F	Roy Ave		Mather St	0		Bond St	0	422	6854
7	2021	05231	7 (2019)	70	2006	30	F	Roy Ave		Bond St	0		Elmore St	0	370	6895
4	2021	05231	4 (2019)	70	1976	52	F	Royal Blvd		USH 141 / Velp Ave	0		Syringa Blvd	0	317	6563
4	2021	05231	4 (2019)	70	1976	52	F	Royal Blvd		Syringa Blvd	0		Thomas St	0	581	6581
4	2021	05231	4 (2019)	70	1976	52	F	Royal Blvd		Thomas St	0		Richardson St	0	581	6598
4	2021	05231	4 (2019)	70	1976	52	F	Royal Blvd		Richardson St	0		Desnoyers St	0	581	6625
5	2021	05231	5 (2019)	70	1976	52	F	Royal Blvd		Desnoyers St	0		Minahan St	0	528	6657
4	2021	05231	4 (2019)	70	1976	52	F	Royal Blvd		Minahan St	0		Mather St	0	581	6695
3	2021	05231	3 (2019)	70	1982	36	F	Royal Blvd		Elmore St	0		Kellogg St	0	528	6789
7	2021	05231	7 (2019)	70	1999	36	F	Royal Crown Ct		Renaissance Ln	0		Termini	0	845	8296
4	2021	05231	4 (2019)	70	1973	36	F	Royalview Ct		Kennedy Dr	0		Termini	0	211	7671
3	2021	05231	3 (2019)	70	1979	36	F	Ruffed Ct		Ruffed Grouse St	0		Termini	0	211	10549

New Rating		County - Municipal Code	Current Pavement Rating and Year	Surface			Units (F = Feet/ M = Miles)	On Route	At Route			Toward Route			Section Length	Local ID (Optional Field)
Pavement Rating	Rating Year			Type	Year	Width		Name (Includes prefix, name, type, suffix and extention)	At Municipal Location	Name (Includes prefix, name, type, suffix and extention)	At Offset	Toward Municipal Location	Name (Includes prefix, name, type, suffix and extention)	Toward Offset (Optional Field)		
4	2021	05231	4 (2019)	70	1979	36	F	Ruffed Grouse St		Heather Ct / Heather Rd	0		Ruffed Ct	0	211	10562
4	2021	05231	5 (2019)	70	1989	36	F	Ruffed Grouse St		Ruffed Ct	0		Grouse Ct	0	317	10524
4	2021	05231	5 (2019)	70	1989	36	F	Ruffed Grouse St		Grouse Ct	0		Termini	0	106	10524
4	2021	05231	4 (2019)	70	1995	38	F	Rug Rd		USH 141 / Velp Ave	0		Termini	0	264	8399
4	2021	05231	4 (2019)	70	1977	36	F	Russell St		St Agnes Dr	0		Fisk St S	0	1003	7469
4	2021	05231	6 (2019)	70	1998	36	F	Russell St		Fisk St S	0		Locust St S	0	1109	7556
4	2021	05231	6 (2019)	70	2003	36	F	Russell St		Locust St S	0		Termini	0	475	7584
3	2021	05231	3 (2019)	70	1970	36	F	Rutgers St		Wedgewood Dr	634		Western Ave	0	369	8511
4	2021	05231	4 (2019)	70	1973	36	F	Ruth St		Basten St	0		Van Deuren St	0	1003	9050
7	2021	05231	7 (2019)	70	1999	36	F	Sage Dr		Thyme Pl	792		Edmund Dr	0	475	9104
7	2021	05231	7 (2019)	70	1999	36	F	Sage Dr		Edmund Dr	0		Majestic Heights Dr	0	106	20244
6	2021	05231	6 (2019)	70	2001	36	F	Sage Dr		Edmund Dr	106		Majestic Heights Dr	0	1478	20244
7	2021	05231	7 (2019)	70	2003	36	F	Sage Dr		Majestic Heights Dr	0		Termini	0	105	136264
7	2021	05231	7 (2019)	70	2005	36	F	Sage Dr		Majestic Heights Dr	105		Termini	0	53	13624
7	2021	05231	7 (2019)	75	1987	46	F	Sage Dr		Majestic Heights Dr	158		Termini	0	528	15245
4	2021	05231	4 (2019)	70	1973	36	F	Sahara Ct		Kennedy Dr	0		Termini	0	264	7773
3	2021	05231	3 (2019)	70	1973	36	F	Sahara Dr		Careful Dr	0		Kennedy Dr	0	317	7761
6	2021	05231	7 (2019)	70	1977	36	F	San Jose Pl		Platten St S	0		Hannah St	0	1109	7084
4	2021	05231	4 (2019)	70	1977	36	F	San Jose Pl		Hannah St	0		Termini	0	370	8191
3	2021	05231	3 (2019)	70	1970	36	F	San Lorenz Dr		Hobart Dr	0		Delray Dr	0	475	8244
4	2021	05231	4 (2019)	70	1970	36	F	San Lorenz Dr		Delray Dr	0		Sorrento Dr	0	317	8544
5	2021	05231	5 (2019)	70	1979	36	F	Sand Hill Dr		Ferndale Dr	0		Sunshine Pl	0	581	7299
4	2021	05231	4 (2019)	70	1979	36	F	Sand Hill Dr		Sunshine Pl	0		Sandia Dr	0	370	7226
5	2021	05231	5 (2019)	70	1984	36	F	Sand Hill Dr		Sandia Dr	0		Milky Way Ct W / Milky Way Dr	0	317	8209
5	2021	05231	5 (2019)	70	1987	36	F	Sand Hill Dr		Milky Way Ct W / Milky Way Dr	0		Fleetwood Dr	0	422	7160
5	2021	05231	5 (2019)	70	1979	36	F	Sandalwood Ct		Parkwood Dr	0		Termini	0	581	7871
4	2021	05231	5 (2019)	70	1980	36	F	Sandia Ct		Sandia Dr	528		Termini	0	158	8578
5	2021	05231	5 (2019)	70	2001	36	F	Sandia Dr		Hillcrest Dr	0		Mojave Trl	0	422	13303
10	2021	05231	10 (2019)	70	2001	36	F	Sandia Dr		Mojave Trl	0		Tara Marie Ln	0	317	13305
5	2021	05231	5 (2019)	70	2001	36	F	Sandia Dr		Tara Marie Ln	0		Sandstone Pl	0	528	13304
5	2021	05231	5 (2019)	70	2001	36	F	Sandia Dr		Sandstone Pl	0		Western Meadows Dr	0	264	8223
4	2021	05231	4 (2019)	70	1980	36	F	Sandia Dr		Western Meadows Dr	0		Oasis Dr	0	264	8226
4	2021	05231	4 (2019)	70	1980	36	F	Sandia Dr		Oasis Dr	0		Mirage Dr	0	317	7201
4	2021	05231	4 (2019)	70	1980	36	F	Sandia Dr		Mirage Dr	0		Shepherds Path	0	211	7200
4	2021	05231	4 (2019)	70	1980	36	F	Sandia Dr		Shepherds Path	0		La Count Rd	0	581	8225

New Rating		County - Municipal Code	Current Pavement Rating and Year	Surface			Units (F = Feet/ M = Miles)	On Route	At Route			Toward Route			Section Length	Local ID (Optional Field)
Pavement Rating	Rating Year			Type	Year	Width		Name (Includes prefix, name, type, suffix and extention)	At Municipal Location	Name (Includes prefix, name, type, suffix and extention)	At Offset	Toward Municipal Location	Name (Includes prefix, name, type, suffix and extention)	Toward Offset (Optional Field)		
5	2021	05231	5 (2019)	70	1980	36	F	Sandia Dr		La Count Rd	0		Sand Hill Dr	0	581	8220
5	2021	05231	5 (2019)	70	1980	36	F	Sandia Dr		Sand Hill Dr	0		Dancing Dunes Dr	0	370	7192
4	2021	05231	5 (2019)	70	1980	36	F	Sandia Dr		Dancing Dunes Dr	0		Sandia Ct / Termini	0	528	8579
5	2021	05231	5 (2019)	70	1988	36	F	Sandstone Ct		Sandstone Pl / Summer Pl	0		Termini	0	211	7098
10	2021	05231	10 (2019)	70	2018	36	F	Sandstone Ct S		Sandstone Pl S	0		Termini	0	436	50180
5	2021	05231	5 (2019)	70	1987	36	F	Sandstone Pl		Ferndale Dr / Sandstone Pl S	0		Sunland Cir	0	422	8236
5	2021	05231	5 (2019)	70	1987	36	F	Sandstone Pl		Sunland Cir	0		Sandia Dr	0	264	8232
4	2021	05231	4 (2019)	70	1980	36	F	Sandstone Pl		Sandia Dr	0		Sandstone Ct / Summer Pl	0	950	7193
10	2021	05231	10 (2019)	70	2018	36	F	Sandstone Pl S		Ferndale Dr / Sandstone Pl	0		Sandstone Ct S	0	337	50181
4	2021	05231	4 (2019)	70	1969	36	F	Sandy Ln		Echo Hill Dr	581		Wesley Ave	0	369	10684
7	2021	05231	8 (2019)	70	2014	36	F	Sandy Ln		Wesley Ave	0		Termini	0	475	10215
7	2021	05231	8 (2019)	70	1988	36	F	Sandy Ln		Wesley Ave	475		Termini	0	159	10215
4	2021	05231	4 (2019)	70	1994	36	F	Saratoga St		Kellogg St	0		Bond St	0	950	8665
5	2021	05231	6 (2019)	70	1999	36	F	Saratoga St		Bond St	0		Saratoga Way	0	686	8477
6	2021	05231	6 (2019)	70	2000	36	F	Saratoga Way		Saratoga St	686		St Jude St	0	317	8478
7	2021	05231	7 (2019)	70	2009	36	F	Satellite Ln		Barronwood Dr	0		Spartan Rd	0	124	21547
7	2021	05231	7 (2019)	70	2009	36	F	Satellite Ln		Barronwood Dr	124		Spartan Rd	0	765	21549
8	2021	05231	8 (2019)	70	2010	36	F	Savage St		Deer Trl	0		Remington Rd	0	528	9161
4	2021	05231	4 (2019)	70	1980	36	F	Schober St		Newberry Ave	0		Melon Ave	0	634	9966
4	2021	05231	4 (2019)	70	1980	36	F	Schober St		Melon Ave	0		Deckner Ave	0	686	9917
3	2021	05231	3 (2019)	70	1988	36	F	Schoen St		Lilac Ln	0		Jean St	0	792	10462
3	2021	05231	4 (2019)	70	1988	36	F	Schoen St		Jean St	0		Amy St	0	211	10368
5	2021	05231	6 (2019)	70	2006	36	F	Schoen St		Amy St	0		Edison St	0	317	10352
5	2021	05231	6 (2019)	70	2006	36	F	Schoen St		Edison St	0		August St	0	158	10326
5	2021	05231	5 (2019)	75	1971	44	F	Schoen St		August St	0		E Mason St	0	422	10304
8	2021	05231	8 (2019)	70	2009	36	F	Schoen St		E Mason St	0		Lost Ln	0	528	10254
8	2021	05231	8 (2019)	70	2009	36	F	Schoen St		Lost Ln	0		Kimball St	0	370	10219
8	2021	05231	8 (2019)	70	2009	36	F	Schoen St		Kimball St	0		Crossover USH 141 / STH 29	0	264	10182
4	2021	05231	5 (2019)	75	1968	44	F	Schoen St		Crossover USH 141 / STH 29	0		Hillside Ln	0	581	10151
7	2021	05231	7 (2019)	70	2005	36	F	Scholar Dr		Standford Dr	0		Collegiate Way	0	581	13444
3	2021	05231	3 (2019)	70	1979	18	F	School Pl		Oak St	0		15th Ave	0	370	7250
3	2021	05231	3 (2019)	70	1979	18	F	School Pl		15th Ave	0		14th Ave	0	370	7271
3	2021	05231	3 (2019)	70	1979	18	F	School Pl		14th Ave	0		13th Ave	0	370	7289
6	2021	05231	6 (2019)	70	2008	18	F	School Pl		13th Ave	0		12th Ave	0	317	7301
5	2021	05231	5 (2019)	70	1992	18	F	School Pl		12th Ave	0		Hazel St	0	476	8429

New Rating		County - Municipal Code	Current Pavement Rating and Year	Surface			Units (F = Feet/ M = Miles)	On Route	At Route			Toward Route			Section Length	Local ID (Optional Field)
Pavement Rating	Rating Year			Type	Year	Width		Name (Includes prefix, name, type, suffix and extention)	At Municipal Location	Name (Includes prefix, name, type, suffix and extention)	At Offset	Toward Municipal Location	Name (Includes prefix, name, type, suffix and extention)	Toward Offset (Optional Field)		
2	2021	05231	3 (2019)	70	1979	18	F	School Pl		Termini	0		Oakland Ave S	0	634	8267
3	2021	05231	3 (2019)	70	1979	18	F	School Pl		Oakland Ave S	0		Ashland Ave S (1)	0	317	8276
7	2021	05231	7 (2019)	70	2004	18	F	School Pl		Ashland Ave S (1)	0		Maple Ave S	0	370	7417
7	2021	05231	7 (2019)	70	2004	18	F	School Pl		Maple Ave S	0		Chestnut Ave S	0	370	7437
5	2021	05231	5 (2019)	70	2005	36	F	Schubert Pl		Sonata Dr E	0		Symphony Heights	0	476	9738
4	2021	05231	4 (2019)	70	1988	36	F	Schwartz St		Lilac Ln	0		Cypress Ln	0	370	10415
4	2021	05231	4 (2019)	70	1988	36	F	Schwartz St		Cypress Ln	0		Loretta Ln	0	317	10361
4	2021	05231	4 (2019)	70	1988	36	F	Schwartz St		Loretta Ln	0		Amy St	0	317	10339
4	2021	05231	4 (2019)	70	1988	36	F	Schwartz St		Amy St	0		Edison St	0	264	10305
9	2021	05231	9 (2019)	70	2016	36	F	Schwartz St		Edison St	0		E Mason St	0	634	10275
4	2021	05231	4 (2019)	70	1991	36	F	Schwartz St		E Mason St	0		Lost Ln	0	528	10225
4	2021	05231	4 (2019)	70	1991	36	F	Schwartz St		Lost Ln	0		Kimball St	0	370	10169
5	2021	05231	5 (2019)	70	1978	36	F	Schwartz St		Kimball St	0		Chicago Ct	0	370	10131
4	2021	05231	5 (2019)	70	1978	36	F	Schwartz St		Chicago Ct	0		Crooks St	0	317	10080
5	2021	05231	5 (2019)	70	1991	36	F	Schwartz St		Crooks St	0		Crossover USH 141 / STH 29	0	264	10039
7	2021	05231	7 (2019)	70	2014	36	F	Scott Dr		Western Ave	0		Rowe Ln	0	792	8134
4	2021	05231	4 (2019)	70	1976	36	F	Seminole Ln		Indian Hill Dr	0		Shag Bark Ln	0	317	8106
4	2021	05231	4 (2019)	70	1976	36	F	Seminole Ln		Shag Bark Ln	0		Trillium Cir S	0	211	8112
4	2021	05231	4 (2019)	70	1976	36	F	Seminole Ln		Trillium Cir S	0		Sequoia Ln	0	317	8115
8	2021	05231	8 (2019)	70	2013	36	F	Seminole Ln		Sequoia Ln	0		Sumac Pl	0	370	6680
4	2021	05231	4 (2019)	70	1996	36	F	Seneca Ct		Sequoia Ln	0		Termini	0	845	8124
3	2021	05231	3 (2019)	70	1976	36	F	Sequoia Ln		Indian Hill Dr	0		Seneca Ct	0	317	8120
4	2021	05231	4 (2019)	70	1976	36	F	Sequoia Ln		Seneca Ct	0		Shag Bark Ln	0	211	8118
4	2021	05231	4 (2019)	70	1976	36	F	Sequoia Ln		Shag Bark Ln	0		Seminole Ln	0	845	6659
5	2021	05231	5 (2019)	70	1998	36	F	Servais St		St Agnes Dr	0		Fisk St S	0	634	8331
4	2021	05231	4 (2019)	70	1976	36	F	Servais St		Fisk St S	0		Locust St S	0	1162	7716
3	2021	05231	3 (2019)	70	1976	36	F	Servais St		Locust St S	0		Briquelet St	0	634	7771
7	2021	05231	7 (2019)	70	2006	44	F	Seymour Ct		Ashland Ave S (1)	0		Termini	0	414	20563
8	2021	05231	8 (2019)	70	2011	36	F	Shadow Ln		Frank St	264		Spence St	0	581	8523
8	2021	05231	8 (2019)	70	2011	36	F	Shadow Ln		Spence St	0		Oneida St S	0	1003	8003
7	2021	05231	7 (2019)	70	1996	36	F	Shadow Ln		Oneida St S	0		Gross Ave	0	1426	8392
6	2021	05231	6 (2019)	70	1996	36	F	Shadow Ln		Gross Ave	0		Carroll Ave	0	264	8051
6	2021	05231	7 (2019)	70	2007	36	F	Shadow Ln		Carroll Ave	0		Termini	0	211	8053
5	2021	05231	5 (2019)	70	1991	36	F	Shady Oak Dr		Wood Ln	0		Evans Ct / Evans Dr	0	1426	8329
3	2021	05231	3 (2019)	70	1976	36	F	Shag Bark Ln		Sequoia Ln	0		Seminole Ln	0	950	8110

NOTE: If Previous Pavement Rating and Year column blank, previous submitted rating incompatible with surface type OR no rating data available.

New Rating		County - Municipal Code	Current Pavement Rating and Year	Surface			Units (F = Feet/ M = Miles)	On Route	At Route			Toward Route			Section Length	Local ID (Optional Field)
Pavement Rating	Rating Year			Type	Year	Width		Name (Includes prefix, name, type, suffix and extention)	At Municipal Location	Name (Includes prefix, name, type, suffix and extention)	At Offset	Toward Municipal Location	Name (Includes prefix, name, type, suffix and extention)	Toward Offset (Optional Field)		
4	2021	05231	4 (2019)	70	1967	36	F	Shamrock Ln		Beech Tree Dr	0		Acorn Way	0	528	7402
4	2021	05231	4 (2019)	70	1967	36	F	Shamrock Ln		Acorn Way	0		Acorn Dr	0	211	8552
5	2021	05231	5 (2019)	70	2013	36	F	Shannon St		Biemeret St	0		Termini	0	898	8263
4	2021	05231	4 (2019)	75	2012	30	F	Shea Ave		USH 141	0		Franklin St	0	223	41400
4	2021	05231	4 (2019)	70	1977	30	F	Shea Ave		USH 141	223		Franklin St	0	456	41400
4	2021	05231	4 (2019)	70	1977	30	F	Shea Ave		Franklin St	0		Mary St	0	475	6805
10	2021	05231	3 (2019)	70	2020	30	F	Shea Ave		Mary St	0		Emmet St	0	581	6765
7	2021	05231	7 (2019)	70	2004	30	F	Shelter Creek Ct		Muirwood Ln / Shelter Creek Ln	0		Termini	0	1320	13464
7	2021	05231	7 (2019)	70	2004	30	F	Shelter Creek Ln		Muirwood Dr W	0		Muirwood Ln / Shelter Creek Ct	0	422	13465
9	2021	05231	9 (2019)	70	2014	36	F	Shepherds Path		Sandia Dr	0		Cactus Ave / Cactus Ct	0	370	8221
9	2021	05231	9 (2019)	70	2014	36	F	Shepherds Path		Cactus Ave / Cactus Ct	0		Sundance Ave	0	317	7164
9	2021	05231	9 (2019)	70	2014	36	F	Shepherds Path		Sundance Ave	0		Summer Pl	0	317	7123
5	2021	05231	5 (2019)	70	2014	36	F	Sheridan Dr		Leslie Dr	0		Swiss Hill Dr	0	317	10848
5	2021	05231	5 (2019)	70	1983	36	F	Sheridan Dr		Leslie Dr	317		Swiss Hill Dr	0	792	10848
4	2021	05231	4 (2019)	70	1979	36	F	Sherry Ln		Harvest Rd	0		Aurora Dr	0	317	10374
4	2021	05231	5 (2019)	70	1979	36	F	Sherry Ln		Aurora Dr	0		Delwiche Rd	0	370	10376
4	2021	05231	4 (2019)	70	1979	36	F	Sherry Ln		Delwiche Rd	0		Menlo Park Rd	0	317	10378
6	2021	05231	6 (2019)	70	2002	36	F	Sherry Ln		Menlo Park Rd	0		Alpine Dr	0	845	10382
4	2021	05231	4 (2019)	65	2003	36	F	Sherry Ln		Alpine Dr	0		Edelweiss Dr	0	370	10389
4	2021	05231	4 (2019)	65	2003	36	F	Sherry Ln		Edelweiss Dr	0		Tyrolian Dr	0	370	10396
5	2021	05231	5 (2019)	65	2003	36	F	Sherry Ln		Tyrolian Dr	0		Edward Dr / Edward Dr E	0	422	10397
4	2021	05231	5 (2019)	70	1973	36	F	Sherry Ln		Edward Dr / Edward Dr E	0		Termini	0	264	10360
8	2021	05231	8 (2019)	70	2017	36	F	Shirley St		Fisk St S	0		Locust St S	0	1056	7197
8	2021	05231	8 (2019)	70	2017	36	F	Shirley St		Locust St S	0		Ernst Dr	0	370	8228
8	2021	05231	8 (2019)	70	2017	36	F	Shirley St		Ernst Dr	0		Neufeld St	0	370	7230
8	2021	05231	8 (2019)	70	2017	36	F	Shirley St		Neufeld St	0		Ridge Rd S	0	317	8648
5	2021	05231	5 (2019)	70	1988	36	F	Shore Ridge Ct		Kathy Dr	0		Termini	0	581	9716
4	2021	05231	4 (2019)	70	1973	36	F	Shorewood Ter		Peterson Rd	0		Nautical Ave / Nautical Ct	0	528	9703
4	2021	05231	4 (2019)	70	1973	36	F	Shorewood Ter		Nautical Ave / Nautical Ct	0		Davies Ave	0	370	9695
6	2021	05231	6 (2019)	70	2004	36	F	Siegler St		Crossover STH 29 / Shawano Ave	0		Badger St	0	739	8129
6	2021	05231	6 (2019)	75	1979	36	F	Silver Spring Dr		Kellogg St	0		Bond St	0	1003	6712
10	2021	05231	3 (2019)	70	1991	22	F	Sitka St		Superior Rd	0		Robert Ln	0	1056	10128
10	2021	05231	3 (2019)	70	1991	22	F	Sitka St		Robert Ln	0		Easy St	0	317	10126
10	2021	05231	3 (2019)	75	2001	44	F	Sitka St		Easy St	0		Ontario Rd	0	1162	10127
10	2021	05231	3 (2019)	75	2001	44	F	Sitka St		Ontario Rd	0		Kristy Lee Ct	0	303	10127

New Rating		County - Municipal Code	Current Pavement Rating and Year	Surface			Units (F = Feet/ M = Miles)	On Route	At Route			Toward Route			Section Length	Local ID (Optional Field)
Pavement Rating	Rating Year			Type	Year	Width		Name (Includes prefix, name, type, suffix and extention)	At Municipal Location	Name (Includes prefix, name, type, suffix and extention)	At Offset	Toward Municipal Location	Name (Includes prefix, name, type, suffix and extention)	Toward Offset (Optional Field)		
10	2021	05231	3 (2019)	75	2001	44	F	Sitka St		Kristy Lee Ct	0		McAuliffe Heights Trl	0	277	10127
7	2021	05231	7 (2019)	70	1998	36	F	Sitka St		McAuliffe Heights Trl	0		Northway Dr	0	897	20096
8	2021	05231	8 (2019)	75	2001	44	F	Sitka St		McAuliffe Heights Trl	897		Northway Dr	0	581	20095
7	2021	05231	7 (2019)	75	1999	44	F	Sitka St		Northway Dr	0		CTH EA	0	634	10768
7	2021	05231	7 (2019)	70	2007	36	F	Sitka St		CTH EA	0		Charity Ln	0	211	15183
7	2021	05231	7 (2019)	70	2007	36	F	Sitka St		Charity Ln	0		Crosswinds Ln	0	845	15184
7	2021	05231	7 (2019)	70	2007	36	F	Sitka St		Crosswinds Ln	0		Termini	0	211	15186
10	2021	05231	10 (2019)	70	2019	42	F	Skyline Blvd		Finger Rd	0		Sunrise Ct	0	739	10369
10	2021	05231	10 (2019)	70	2019	42	F	Skyline Blvd		Sunrise Ct	0		Birch Ln / Hillside Ln	0	950	10298
5	2021	05231	5 (2019)	70	2011	24	F	Skyline Blvd		Birch Ln / Hillside Ln	0		Jamesford Ave	0	581	10209
5	2021	05231	5 (2019)	70	1970	48	F	Skyline Blvd		Jamesford Ave	0		Maryland Ave	0	475	10140
4	2021	05231	4 (2019)	70	1970	48	F	Skyline Blvd		Maryland Ave	0		Bretcoe Dr / Oakdale Ave	0	528	10068
3	2021	05231	3 (2019)	70	1970	36	F	Skyline Blvd		Bretcoe Dr / Oakdale Ave	0		Newberry Ave	0	317	9999
4	2021	05231	4 (2019)	75	1958	34	F	Smith St		Jackson St N	0		Van Buren St N	0	422	8821
4	2021	05231	4 (2019)	75	1958	34	F	Smith St		Van Buren St N	0		Webster Ave N	0	370	8829
10	2021	05231	10 (2019)	70	2018	34	F	Smith St		Webster Ave N	0		Clay St N	0	422	8839
10	2021	05231	10 (2019)	70	2018	30	F	Smith St		Clay St N	0		St George St	0	845	8854
4	2021	05231	4 (2019)	75	1939	30	F	Smith St		St George St	0		Irwin Ave N	0	845	8873
3	2021	05231	3 (2019)	75	1939	26	F	Smith St		Irwin Ave N	0		Baird St N	0	686	8888
4	2021	05231	4 (2019)	75	1979	26	F	Smith St		Baird St N	0		Termini	0	581	8901
4	2021	05231	4 (2019)	70	1976	34	F	Smith St		Termini	0		Elizabeth St	0	475	8904
8	2021	05231	8 (2019)	70	2013	29	F	Smith St		Elizabeth St	0		Barker St	0	634	8902
7	2021	05231	8 (2019)	70	2013	29	F	Smith St		Barker St	0		Henry St N	0	634	8899
5	2021	05231	6 (2019)	70	1989	36	F	Smith St		Henry St N	0		Newtols St	0	1637	8897
6	2021	05231	6 (2019)	70	1996	36	F	Soman Ct		Aphrodite Rd	0		Termini	0	370	10616
5	2021	05231	5 (2019)	70	1991	36	F	Sonata Ct		Sonata Dr	0		Termini	0	686	9753
3	2021	05231	3 (2019)	70	1991	36	F	Sonata Dr		Concerto Ln / Sonata Dr E	0		Sonata Ct	0	528	9747
4	2021	05231	4 (2019)	70	1991	36	F	Sonata Dr		Sonata Ct	0		Lake Largo Dr	0	792	9748
4	2021	05231	4 (2019)	70	1996	32	F	Sonata Dr E		Gershwin Dr	0		Schubert Pl	0	528	9737
4	2021	05231	4 (2019)	70	1996	32	F	Sonata Dr E		Schubert Pl	0		Concerto Ln / Sonata Dr	0	845	9744
7	2021	05231	7 (2019)	70	1995	36	F	Sonoran Ct		Gobi Trl / Sonoran Trl	0		Termini	0	528	8301
7	2021	05231	7 (2019)	70	1987	36	F	Sonoran Trl		Gobi Trl / Sonoran Ct	0		Kalahari Dr / Telemark Cir W	0	317	7484
6	2021	05231	6 (2019)	70	1987	36	F	Sonoran Trl		Kalahari Dr / Telemark Cir W	0		Termini	0	370	7483
5	2021	05231	6 (2019)	70	1997	36	F	Sorenson Dr		La Count Rd	0		Sorenson Dr E	0	898	8186
5	2021	05231	6 (2019)	70	1997	36	F	Sorenson Dr		Sorenson Dr E	0		Termini	0	528	8185

NOTE: If Previous Pavement Rating and Year column blank, previous submitted rating incompatible with surface type OR no rating data available.

New Rating		County - Municipal Code	Current Pavement Rating and Year	Surface			Units (F = Feet/ M = Miles)	On Route	At Route			Toward Route			Section Length	Local ID (Optional Field)
Pavement Rating	Rating Year			Type	Year	Width		Name (Includes prefix, name, type, suffix and extention)	At Municipal Location	Name (Includes prefix, name, type, suffix and extention)	At Offset	Toward Municipal Location	Name (Includes prefix, name, type, suffix and extention)	Toward Offset (Optional Field)		
4	2021	05231	4 (2019)	70	1987	36	F	Sorenson Dr E		Milky Way Ct E / Milky Way Dr	0		Buttercup Ct	0	370	7158
5	2021	05231	5 (2019)	70	1987	36	F	Sorenson Dr E		Buttercup Ct	0		Sorenson Dr	0	370	8192
8	2021	05231	8 (2019)	70	2016	36	F	Sorrento Dr		San Lorenz Dr	317		Trojan Dr	0	897	8543
5	2021	05231	5 (2019)	70	1984	36	F	South Point Rd		Cormier Rd / South Point Rd	0		Ogdan Woods Dr	0	1003	12826
6	2021	05231	6 (2019)	75	1992	44	F	South Point Rd		Ogdan Woods Dr	0		Parkwood Dr	0	370	7917
5	2021	05231	5 (2019)	75	1992	44	F	South Point Rd		Parkwood Dr	0		Velvet Leaf Dr	0	845	7867
6	2021	05231	6 (2019)	75	1992	44	F	South Point Rd		Velvet Leaf Dr	0		CTH VK / Hazelwood Ln	0	475	7796
6	2021	05231	6 (2019)	75	1978	44	F	South Point Rd		CTH VK / Hazelwood Ln	0		Candle Ln	0	686	7714
6	2021	05231	6 (2019)	75	1978	44	F	South Point Rd		Candle Ln	0		Oakwood Dr	0	634	8323
6	2021	05231	6 (2019)	75	1978	44	F	South Point Rd		Oakwood Dr	0		Whippoorwill Dr	0	475	8306
5	2021	05231	5 (2019)	75	1978	44	F	South Point Rd		Whippoorwill Dr	0		He-Nis-Ra Ln	0	370	7439
5	2021	05231	5 (2019)	75	1978	44	F	South Point Rd		He-Nis-Ra Ln	0		West Point Rd	0	475	7387
3	2021	05231	3 (2019)	70	1973	36	F	Southview Ln		Careful Dr	0		Kennedy Dr	0	370	8613
4	2021	05231	4 (2019)	70	2009	24	F	Spartan Rd		CTH N / Humboldt Rd	0		Satellite Ln	0	446	21545
4	2021	05231	4 (2019)	70	2009	24	F	Spartan Rd		Satellite Ln	0		Black Sheep Way	0	603	21545
4	2021	05231	4 (2019)	70	2009	24	F	Spartan Rd		Black Sheep Way	0		Luxemburg Rd	0	271	21545
3	2021	05231	3 (2019)	70	1997	24	F	Spartan Rd		Luxemburg Rd	0		Creekside Ln	0	634	9770
8	2021	05231	3 (2019)	70	1997	24	F	Spartan Rd		Creekside Ln	0		Standford Dr	0	172	13439
8	2021	05231	8 (2019)	70	1997	24	F	Spartan Rd		Standford Dr	0		Collegiate Way	0	563	13440
8	2021	05231	8 (2019)	70	1997	24	F	Spartan Rd		Collegiate Way	0		Creekside Ln	0	320	20062
8	2021	05231	8 (2019)	70	2006	36	F	Spartan Rd		Creekside Ln	0		Highland Center Dr	0	370	9741
7	2021	05231	7 (2019)	70	2005	24	F	Spartan Rd		Lisa Ln	0		Windy Hill Ln	0	1720	10795
7	2021	05231	7 (2019)	70	2005	24	F	Spartan Rd		Lisa Ln	1720		Windy Hill Ln	0	1432	10795
7	2021	05231	8 (2019)	70	1997	24	F	Spartan Rd		Windy Hill Ln	0	05036	Judy Ln	0	423	12867
4	2021	05231	4 (2019)	70	1979	36	F	Spence St		Tilkens St	0		Hickory Hill Dr	0	1426	7441
4	2021	05231	4 (2019)	70	1977	34	F	Spence St		Hickory Hill Dr	0		7th St	0	317	7477
4	2021	05231	4 (2019)	70	1977	34	F	Spence St		7th St	0		Ridgedale Ct	0	317	8497
4	2021	05231	4 (2019)	70	1977	34	F	Spence St		Ridgedale Ct	0		8th St	0	158	8498
4	2021	05231	4 (2019)	70	1977	34	F	Spence St		8th St	0		Marian Ln	0	158	7574
4	2021	05231	4 (2019)	70	1977	34	F	Spence St		Marian Ln	0		9th St	0	422	7631
5	2021	05231	5 (2019)	70	1999	36	F	Spence St		9th St	0		Roscoe St	0	317	7683
6	2021	05231	6 (2019)	70	1999	36	F	Spence St		Roscoe St	0		Langlade Ave	0	264	7729
5	2021	05231	5 (2019)	70	1999	36	F	Spence St		Langlade Ave	0		Rockdale St	0	264	7765
5	2021	05231	5 (2019)	70	1999	36	F	Spence St		Rockdale St	0		Biemeret St	0	264	7802
4	2021	05231	4 (2019)	70	1973	36	F	Spence St		Biemeret St	0		Liberty St	0	845	8361

NOTE: If Previous Pavement Rating and Year column blank, previous submitted rating incompatible with surface type OR no rating data available.

New Rating		County - Municipal Code	Current Pavement Rating and Year	Surface			Units (F = Feet/ M = Miles)	On Route	At Route			Toward Route			Section Length	Local ID (Optional Field)
Pavement Rating	Rating Year			Type	Year	Width		Name (Includes prefix, name, type, suffix and extention)	At Municipal Location	Name (Includes prefix, name, type, suffix and extention)	At Offset	Toward Municipal Location	Name (Includes prefix, name, type, suffix and extention)	Toward Offset (Optional Field)		
7	2021	05231	7 (2019)	70	2005	36	F	Spence St		Liberty St	0		Raleigh St	0	264	7899
7	2021	05231	7 (2019)	70	2005	36	F	Spence St		Raleigh St	0		Kenwood St	0	317	7923
7	2021	05231	7 (2019)	70	2002	36	F	Spence St		Kenwood St	0		Thorndale St	0	264	8381
7	2021	05231	7 (2019)	70	2002	36	F	Spence St		Thorndale St	0		Shadow Ln	0	317	7975
6	2021	05231	7 (2019)	70	2011	36	F	Spinnaker Ln		Basten St	0		Van Deuren St	0	845	9044
2	2021	05231	2 (2019)	75	1923	30	F	Spring St		Madison St S	0		S Monroe Ave / STH 57	0	422	9418
7	2021	05231	7 (2019)	70	2007	36	F	Springcrest Pl		Red Fern Ln / Red Fern Ln W	0		Meadowcrest Dr	0	317	15223
7	2021	05231	7 (2019)	70	2009	30	F	Springcrest Pl		Meadowcrest Dr	0		Termini	0	317	15226
6	2021	05231	6 (2019)	70	2001	36	F	Springdale Ln		West Point Ter	0		9th St	0	475	8248
5	2021	05231	5 (2019)	70	1982	36	F	Springdale Ln		9th St	0		Termini	0	158	7287
4	2021	05231	4 (2019)	70	1993	36	F	Spruce St		Mitchell St	0		Stony Brook Ln	0	264	7056
4	2021	05231	4 (2019)	70	1993	36	F	Spruce St		Stony Brook Ln	0		Sunny Ln	0	264	7040
4	2021	05231	4 (2019)	70	1993	36	F	Spruce St		Sunny Ln	0		Termini	0	158	7012
8	2021	05231	8 (2019)	70	2008	36	F	Spyglass Hill Dr		Durham Rd	0		Sussex Rd	0	158	20491
8	2021	05231	8 (2019)	70	2008	36	F	Spyglass Hill Dr		Durham Rd	158		Sussex Rd	0	1690	20491
8	2021	05231	8 (2019)	70	2007	36	F	Spyglass Hill Dr		Sussex Rd	0		Termini	0	211	20536
6	2021	05231	6 (2019)	75	1979	36	F	Square Ter		Open Gate Trl	0		Wedge Ct	0	528	8584
6	2021	05231	6 (2019)	70	1991	36	F	Squire Ct		Crusade Ln W	0		Termini	0	264	7421
5	2021	05231	5 (2019)	70	1992	40	F	St Agnes Dr		Ridge Rd S	0		Briquelet St	0	317	8379
5	2021	05231	5 (2019)	70	1992	40	F	St Agnes Dr		Briquelet St	0		Locust St S	0	634	7919
5	2021	05231	5 (2019)	70	1992	40	F	St Agnes Dr		Locust St S	0		Liberty St	0	1690	8356
4	2021	05231	4 (2019)	70	1992	40	F	St Agnes Dr		Liberty St	0		Servais St	0	581	8341
5	2021	05231	5 (2019)	70	1980	40	F	St Agnes Dr		Servais St	0		Biemeret St	0	475	8327
5	2021	05231	6 (2019)	70	1994	40	F	St Agnes Dr		Biemeret St	0		Rockdale St	0	317	7549
5	2021	05231	6 (2019)	70	1994	40	F	St Agnes Dr		Rockdale St	0		Langlade Ave	0	317	8297
4	2021	05231	4 (2019)	70	1994	40	F	St Agnes Dr		Langlade Ave	0		Russell St	0	264	7450
4	2021	05231	4 (2019)	70	1994	40	F	St Agnes Dr		Russell St	0		9th St	0	317	8278
4	2021	05231	4 (2019)	75	1997	40	F	St Agnes Dr		9th St	0		Fisk St S	0	1690	8252
6	2021	05231	6 (2019)	70	1987	36	F	St Ann Dr		St Anthony Dr	0		Mt Blanc Ct	0	528	9777
6	2021	05231	6 (2019)	70	1991	36	F	St Ann Dr		Mt Blanc Ct	0		Mt Hood Ct	0	422	9781
5	2021	05231	5 (2019)	70	1994	36	F	St Ann Dr		Mt Hood Ct	0		Josephine Cir	0	1795	9815
3	2021	05231	3 (2019)	70	1970	36	F	St Ann Dr		Josephine Cir	0		Josephine Cir	0	634	9811
4	2021	05231	4 (2019)	70	1970	36	F	St Ann Dr		Josephine Cir	0		Mt Mary Dr	0	264	9799
8	2021	05231	8 (2019)	70	2009	36	F	St Anthony Dr		Termini	0		St Ann Dr	0	739	9778
7	2021	05231	8 (2019)	70	2009	36	F	St Anthony Dr		St Ann Dr	0		St Charles Dr	0	317	9768

New Rating		County - Municipal Code	Current Pavement Rating and Year	Surface			Units (F = Feet/ M = Miles)	On Route	At Route			Toward Route			Section Length	Local ID (Optional Field)
Pavement Rating	Rating Year			Type	Year	Width		Name (Includes prefix, name, type, suffix and extention)	At Municipal Location	Name (Includes prefix, name, type, suffix and extention)	At Offset	Toward Municipal Location	Name (Includes prefix, name, type, suffix and extention)	Toward Offset (Optional Field)		
8	2021	05231	8 (2019)	70	2009	36	F	St Anthony Dr		St Charles Dr	0		St Lawrence Dr	0	264	9767
7	2021	05231	8 (2019)	70	2009	36	F	St Anthony Dr		St Lawrence Dr	0		Mt Mary Cir / Mt Mary Dr	0	370	9765
8	2021	05231	8 (2019)	70	1990	36	F	St Anthony Dr		Mt Mary Cir / Mt Mary Dr	0		Curry Ln	0	264	21110
8	2021	05231	9 (2019)	70	2015	36	F	St Anthony Dr		Mt Mary Cir / Mt Mary Dr	264		Curry Ln	0	581	21111
9	2021	05231	9 (2019)	70	2015	36	F	St Anthony Dr		Mt Mary Cir / Mt Mary Dr	845		Curry Ln	0	1320	20288
7	2021	05231	8 (2019)	70	2004	36	F	St Bernard Dr		Hillside Ln	0		Mary Queen Rd	0	634	10234
7	2021	05231	8 (2019)	70	2004	36	F	St Bernard Dr		Mary Queen Rd	0		Fern Ln	0	370	10249
7	2021	05231	7 (2019)	70	2004	36	F	St Bernard Dr		Fern Ln	0		Termini	0	211	10290
4	2021	05231	4 (2019)	70	1984	30	F	St Charles Dr		Mt Carol Dr	370		Queoff St	0	580	10743
4	2021	05231	5 (2019)	70	1984	30	F	St Charles Dr		Queoff St	0		St Anthony Dr	0	528	9773
7	2021	05231	7 (2019)	70	2010	36	F	St Christopher Ct		He-Nis-Ra Ln	0		Termini	0	264	7401
3	2021	05231	3 (2019)	70	1978	24	F	St Clair St		Roosevelt St N	0		Irwin Ave N	0	898	9656
3	2021	05231	3 (2019)	70	1978	24	F	St Clair St		Irwin Ave N	0		Baird St N	0	845	9659
5	2021	05231	5 (2019)	75	1962	40	F	St George St		Termini	0		Crossover USH 141 / STH 29	0	370	9024
7	2021	05231	7 (2019)	75	1982	40	F	St George St		Crossover USH 141 / STH 29	0		Cedar St	0	422	9004
3	2021	05231	3 (2019)	70	1982	30	F	St George St		Cedar St	0		Elm St	0	422	8972
4	2021	05231	4 (2019)	70	1982	30	F	St George St		Elm St	0		STH 54 / STH 57 / University Ave	0	370	8938
3	2021	05231	3 (2019)	60	1984	30	F	St George St		University Ave Frontage Rd N	0		Harvey St	0	422	8915
4	2021	05231	4 (2019)	70	1970	36	F	St George St		Harvey St	0		Day St	0	422	8891
10	2021	05231	10 (2019)	70	2018	36	F	St George St		Day St	0		Smith St	0	370	8870
10	2021	05231	10 (2019)	70	2018	36	F	St George St		Smith St	0		Eastman Ave	0	422	8853
4	2021	05231	4 (2019)	70	1970	36	F	St George St		Eastman Ave	0		Reber St	0	422	8836
3	2021	05231	3 (2019)	70	1970	36	F	St George St		Reber St	0		Berner St	0	422	8814
3	2021	05231	3 (2019)	70	1970	36	F	St George St		Berner St	0		Klaus St	0	370	8802
3	2021	05231	3 (2019)	70	1970	36	F	St George St		Klaus St	0		Vanderbraak St	0	370	8786
3	2021	05231	3 (2019)	70	1970	36	F	St George St		Vanderbraak St	0		Weise St	0	422	8771
4	2021	05231	4 (2019)	70	1970	36	F	St George St		Weise St	0		Doblon St	0	264	8762
4	2021	05231	4 (2019)	70	1970	36	F	St George St		Doblon St	0		Termini	0	264	8750
4	2021	05231	4 (2019)	70	1970	36	F	St George St		Radisson St	0		Termini	0	317	8738
6	2021	05231	6 (2019)	70	2005	36	F	St Gregory Dr		Cornelius Dr	0		Pine Ridge Dr	0	370	9805
6	2021	05231	6 (2019)	70	2005	36	F	St Gregory Dr		Pine Ridge Dr	0		Bascom Way	0	211	9797
6	2021	05231	6 (2019)	70	2005	36	F	St Gregory Dr		Bascom Way	0		Chancellor Ln	0	422	9801
6	2021	05231	6 (2019)	70	2005	36	F	St Gregory Dr		Chancellor Ln	0		Regent Ln	0	317	9803
6	2021	05231	6 (2019)	70	2005	36	F	St Gregory Dr		Regent Ln	0		Termini	0	158	9804
10	2021	05231	3 (2019)	70	1983	30	F	St James Cir		Laverne Dr	0		Termini	0	475	9832

NOTE: If Previous Pavement Rating and Year column blank, previous submitted rating incompatible with surface type OR no rating data available.

New Rating		County - Municipal Code	Current Pavement Rating and Year	Surface			Units (F = Feet/ M = Miles)	On Route	At Route			Toward Route			Section Length	Local ID (Optional Field)
Pavement Rating	Rating Year			Type	Year	Width		Name (Includes prefix, name, type, suffix and extention)	At Municipal Location	Name (Includes prefix, name, type, suffix and extention)	At Offset	Toward Municipal Location	Name (Includes prefix, name, type, suffix and extention)	Toward Offset (Optional Field)		
8	2021	05231	8 (2019)	70	2004	30	F	St John St		Madison St S	0		Jefferson St S	0	422	9490
6	2021	05231	7 (2019)	70	2000	36	F	St Jude St		Saratoga Way	1003		Bond St	0	739	8479
5	2021	05231	5 (2019)	70	1989	36	F	St Jude St		Bond St	0		Kellogg St	0	950	6741
4	2021	05231	4 (2019)	70	1985	36	F	St Lawrence Dr		St Anthony Dr	0		Mt Carol Dr	0	1162	9788
4	2021	05231	4 (2019)	70	1987	36	F	St Martin Ct		Humboldt Rd	0		Termini	0	528	9845
7	2021	05231	7 (2019)	70	2004	27	F	St Paul St		Marquette Ave	0		Nicolet Ave	0	317	7472
7	2021	05231	8 (2019)	70	2004	27	F	St Paul St		Nicolet Ave	0		Gross Ave	0	528	7522
7	2021	05231	7 (2019)	70	2004	27	F	St Paul St		Gross Ave	0		Wirtz Ave	0	317	7538
7	2021	05231	7 (2019)	70	2004	27	F	St Paul St		Wirtz Ave	0		15th Ave	0	211	7558
8	2021	05231	8 (2019)	70	2004	27	F	St Paul St		15th Ave	0		14th Ave	0	211	7571
5	2021	05231	5 (2019)	70	1977	36	F	St Robert Dr		He-Nis-Ra Ln	0		St Steven Ct	0	370	7412
5	2021	05231	5 (2019)	70	1979	36	F	St Robert Dr		St Steven Ct	0		Forestville Dr	0	317	8558
5	2021	05231	5 (2019)	70	1977	36	F	St Steven Ct		St Robert Dr	0		Termini	0	317	7411
7	2021	05231	7 (2019)	70	2005	36	F	Standford Dr		Spartan Rd	0		Scholar Dr	0	317	13442
7	2021	05231	7 (2019)	70	2005	36	F	Standford Dr		Scholar Dr	0		Wolverine Ct / Wolverine Trl	0	317	13443
7	2021	05231	7 (2019)	70	2005	36	F	Standford Dr		Scholar Dr	317		Wolverine Ct / Wolverine Trl	0	211	13443
7	2021	05231	7 (2019)	70	2007	36	F	Star Creek Ct		CTH EA / Star Creek Ln	0		Termini	0	528	15040
7	2021	05231	7 (2019)	70	2007	36	F	Star Creek Ln		CTH EA / Star Creek Ct	0		Charity Ln	0	211	20632
7	2021	05231	7 (2019)	70	2010	36	F	Starlite Ln		Danz Ave N	0		Maccaux Dr	0	528	9028
4	2021	05231	4 (2019)	75	1979	44	F	Starr Ct		Lambeau St	0		Termini	0	686	8156
2	2021	05231	3 (2019)	75	1957	46	F	State St		7th St	0		8th St	0	686	8463
2	2021	05231	3 (2019)	75	1957	46	F	State St		8th St	0		9th St	0	581	8001
4	2021	05231	4 (2019)	75	1957	46	F	State St		9th St	0		10th St	0	581	8030
3	2021	05231	3 (2019)	75	1957	46	F	State St		10th St	0		Liberty St	0	1584	8681
5	2021	05231	5 (2019)	70	1979	36	F	Stella Vista Dr		Hillside Ln	0		Edgewood Ln	0	898	10262
3	2021	05231	3 (2019)	70	1985	36	F	Steven St		Bond St	0		Boland Rd	0	317	6585
3	2021	05231	3 (2019)	70	1985	36	F	Steven St		Boland Rd	0		Susan Ln	0	370	8096
3	2021	05231	3 (2019)	70	1985	36	F	Steven St		Susan Ln	0		Nancy Ave	0	317	8103
4	2021	05231	4 (2019)	70	1985	36	F	Steven St		Nancy Ave	0		Westfield Ave	0	370	6627
3	2021	05231	3 (2019)	70	1978	36	F	Steven St		Westfield Ave	0		Dousman St	0	475	8109
5	2021	05231	5 (2019)	75	1973	44	F	Stiles Rd		Military Ave Frontage Rd W	686		Morley Rd	0	1268	8673
5	2021	05231	5 (2019)	70	1988	36	F	Stonebridge Ct		Good Shepherd Ln	0		Termini	0	422	8085
6	2021	05231	6 (2019)	75	1980	36	F	Stonehedge Rd		Windward Rd	0		Fox Run Cir N	0	317	10158
6	2021	05231	6 (2019)	75	1980	36	F	Stonehedge Rd		Fox Run Cir N	0		Fox Run Cir S	0	370	10194
7	2021	05231	7 (2019)	75	1980	36	F	Stonehedge Rd		Fox Run Cir S	0		Termini	0	158	10213

New Rating		County - Municipal Code	Current Pavement Rating and Year	Surface			Units (F = Feet/ M = Miles)	On Route	At Route			Toward Route			Section Length	Local ID (Optional Field)
Pavement Rating	Rating Year			Type	Year	Width		Name (Includes prefix, name, type, suffix and extention)	At Municipal Location	Name (Includes prefix, name, type, suffix and extention)	At Offset	Toward Municipal Location	Name (Includes prefix, name, type, suffix and extention)	Toward Offset (Optional Field)		
7	2021	05231	7 (2019)	70	1998	36	F	Stonehedge Rd		Termini	0		Edward Dr E	0	317	10402
7	2021	05231	7 (2019)	70	1998	36	F	Stonehedge Rd		Edward Dr E	0		Finger Rd	0	317	10441
7	2021	05231	7 (2019)	70	2010	36	F	Stony Brook Ln		Spruce St	0		Birch St	0	581	7099
7	2021	05231	7 (2019)	70	2010	36	F	Stony Brook Ln		Birch St	0		Termini	0	106	8537
6	2021	05231	6 (2019)	70	2009	36	F	Strawberry Ln		Oakwood Dr	0		Blueberry Ln	0	1109	8324
6	2021	05231	6 (2019)	70	2009	36	F	Strawberry Ln		Blueberry Ln	0		Mulberry Ln	0	475	7685
5	2021	05231	5 (2019)	75	1971	40	F	Stuart St		Washington St S	0		Adams St S	0	422	9561
5	2021	05231	5 (2019)	75	1982	40	F	Stuart St		Adams St S	0		Jefferson St S	0	422	9553
5	2021	05231	5 (2019)	75	1982	40	F	Stuart St		Jefferson St S	0		Madison St S	0	370	9539
10	2021	05231	10 (2019)	70	2018	30	F	Stuart St		S Monroe Ave / STH 54 / STH 57	0		Quincy St S	0	422	9516
10	2021	05231	10 (2019)	70	2018	30	F	Stuart St		Quincy St S	0		Jackson St S / Stuart St Private	0	422	9508
10	2021	05231	10 (2019)	70	2018	30	F	Stuart St		Stuart St Private / Van Buren St S	0		Webster Ave S	0	370	9487
10	2021	05231	10 (2019)	70	2018	30	F	Stuart St		Webster Ave S	0		Clay St S	0	422	9474
10	2021	05231	10 (2019)	70	2018	30	F	Stuart St		Clay St S	0		Roosevelt St S	0	845	9459
10	2021	05231	10 (2019)	70	2018	30	F	Stuart St		Roosevelt St S	0		Irwin Ave S	0	845	9445
10	2021	05231	10 (2019)	70	2018	30	F	Stuart St		Irwin Ave S	0		Baird St S	0	739	9432
4	2021	05231	4 (2019)	75	1979	36	F	Suburban Ave		Locust St S	0		Briquelet St	0	317	8369
4	2021	05231	4 (2019)	70	1976	36	F	Suburban Ave		Locust St S	317		Briquelet St	0	49	8369
4	2021	05231	4 (2019)	75	1979	36	F	Suburban Ave		Locust St S	366		Briquelet St	0	268	8369
7	2021	05231	7 (2019)	70	2004	36	F	Sue Ln		Biemeret St	0		Liberty St	0	792	7962
5	2021	05231	5 (2019)	70	1993	36	F	Sugar Maple Ct		Beech Tree Dr	0		Termini	0	634	7621
4	2021	05231	4 (2019)	70	1979	36	F	Sumac Dr		Trillium Cir S	0		Sumac Pl	0	898	8605
7	2021	05231	8 (2019)	70	2013	36	F	Sumac Pl		Sumac Dr	898		Seminole Ln	0	422	8606
4	2021	05231	4 (2019)	70	1976	36	F	Sumac Pl		Seminole Ln	0		Termini	0	106	6683
5	2021	05231	5 (2019)	70	2001	36	F	Summer Pl		Mojave Trl	0		Tara Marie Ct / Tara Marie Ln	0	317	13310
5	2021	05231	5 (2019)	70	2001	36	F	Summer Pl		Tara Marie Ct / Tara Marie Ln	0		Sandstone Ct / Sandstone Pl	0	264	13306
5	2021	05231	5 (2019)	70	2001	36	F	Summer Pl		Sandstone Ct / Sandstone Pl	0		Western Meadows Dr	0	62	13306
4	2021	05231	4 (2019)	70	1980	36	F	Summer Pl		Sandstone Ct / Sandstone Pl	62		Western Meadows Dr	0	308	7097
4	2021	05231	4 (2019)	70	1980	36	F	Summer Pl		Western Meadows Dr	0		Shepherds Path	0	739	7096
7	2021	05231	7 (2019)	70	2014	36	F	Summer Pl		Shepherds Path	0		La Count Rd	0	581	7094
7	2021	05231	8 (2019)	70	1999	36	F	Summer Winds Dr		Jauquet Dr	0		Windland Dr	0	686	10728
6	2021	05231	7 (2019)	75	1979	36	F	Sun Ter		Aphrodite Rd	317		Venus Dr	0	845	10712
6	2021	05231	6 (2019)	75	1979	36	F	Sun Ter		Venus Dr	0		Edgewood Dr	0	317	10479
4	2021	05231	5 (2019)	70	1980	36	F	Sun Ter		Edgewood Dr	0		Phasianus St	0	317	10710
3	2021	05231	3 (2019)	70	1962	36	F	Sundale Dr		Fellows Dr	0		Termini	0	370	6691

New Rating		County - Municipal Code	Current Pavement Rating and Year	Surface			Units (F = Feet/ M = Miles)	On Route	At Route			Toward Route			Section Length	Local ID (Optional Field)
Pavement Rating	Rating Year			Type	Year	Width		Name (Includes prefix, name, type, suffix and extention)	At Municipal Location	Name (Includes prefix, name, type, suffix and extention)	At Offset	Toward Municipal Location	Name (Includes prefix, name, type, suffix and extention)	Toward Offset (Optional Field)		
4	2021	05231	4 (2019)	70	1980	36	F	Sundance Ave		Western Meadows Dr	0		Shepherds Path	0	739	7124
5	2021	05231	5 (2019)	75	1979	36	F	Sundown Ct		Green Ridge Dr	0		Termini	0	528	6923
4	2021	05231	5 (2019)	70	1987	36	F	Sunland Cir		Sandstone Pl	0		Termini	0	317	8235
7	2021	05231	7 (2019)	70	2010	36	F	Sunny Ln		Spruce St	0		Birch St	0	581	7089
6	2021	05231	6 (2019)	70	2006	36	F	Sunnycrest St		Sunrise Ct	0		Finger Rd	0	950	10421
5	2021	05231	6 (2019)	70	2007	36	F	Sunrise Cir		Sunrise Ct	0		Termini	0	264	10336
10	2021	05231	10 (2019)	70	1990	36	F	Sunrise Ct		Skyline Blvd	0		Eastview Dr	0	264	10300
4	2021	05231	4 (2019)	70	1990	36	F	Sunrise Ct		Eastview Dr	0		Sunnycrest St	0	264	10309
4	2021	05231	4 (2019)	70	1990	36	F	Sunrise Ct		Sunnycrest St	0		Ravenswood Dr	0	317	10318
4	2021	05231	4 (2019)	70	1990	36	F	Sunrise Ct		Ravenswood Dr	0		Avon Ct	0	370	10324
4	2021	05231	4 (2019)	70	1990	36	F	Sunrise Ct		Avon Ct	0		Wesley Ave	0	317	10331
4	2021	05231	5 (2019)	70	1990	36	F	Sunrise Ct		Wesley Ave	0		Pinehurst Ave	0	317	10333
4	2021	05231	5 (2019)	70	2007	36	F	Sunrise Ct		Pinehurst Ave	0		Sunrise Cir	0	686	10337
5	2021	05231	5 (2019)	70	2007	36	F	Sunrise Ct		Sunrise Cir	0		Crest Ln	0	528	10366
4	2021	05231	5 (2019)	70	1980	36	F	Sunshine Pl		Mirage Dr	0		La Count Rd	0	581	8238
5	2021	05231	5 (2019)	70	1980	36	F	Sunshine Pl		La Count Rd	0		Sand Hill Dr	0	581	8237
6	2021	05231	6 (2019)	75	1986	48	F	Superior Rd		E Mason St	0		Finger Rd	0	317	10473
6	2021	05231	6 (2019)	75	1986	48	F	Superior Rd		Finger Rd	0		Creek Dr	0	1056	10444
6	2021	05231	6 (2019)	75	1986	48	F	Superior Rd		Creek Dr	0		Gilbert Dr	0	845	10303
10	2021	05231	3 (2019)	70	1979	22	F	Superior Rd		Gilbert Dr	0		Sitka St	0	792	10223
10	2021	05231	10 (2019)	70	1979	22	F	Superior Rd		Sitka St	0		Baird Creek Rd	0	2270	10780
6	2021	05231	6 (2019)	70	2001	36	F	Susan Ln		Steven St	0		Westplain Dr	0	1003	8092
8	2021	05231	8 (2019)	70	2008	30	F	Sussex Rd		Church Rd	0		Tidewater Dr	0	529	20988
8	2021	05231	8 (2019)	75	2005	44	F	Sussex Rd		Tidewater Dr	0		Arcadia Bluff Dr	0	370	20987
8	2021	05231	8 (2019)	75	2005	44	F	Sussex Rd		Arcadia Bluff Dr	0		Bay Harbor Dr	0	750	20986
8	2021	05231	8 (2019)	75	2005	44	F	Sussex Rd		Bay Harbor Dr	0		Glen Abbey Dr	0	256	20490
8	2021	05231	8 (2019)	70	2007	36	F	Sussex Rd		Bay Harbor Dr	256		Glen Abbey Dr	0	158	20490
8	2021	05231	8 (2019)	75	2005	44	F	Sussex Rd		Glen Abbey Dr	0		Spyglass Hill Dr	0	317	20489
9	2021	05231	9 (2019)	70	2004	36	F	Sussex Rd		Spyglass Hill Dr	0		Blackwolf Run	0	317	20488
8	2021	05231	8 (2019)	70	2004	36	F	Sussex Rd		Blackwolf Run	0		Baywatch Dr	0	317	11528
8	2021	05231	8 (2019)	75	1999	44	F	Sussex Rd		Baywatch Dr	0		Fagerville Way	0	739	11529
8	2021	05231	8 (2019)	70	2008	36	F	Sussex Rd		Fagerville Way	0		Maricque Dr	0	317	20485
9	2021	05231	9 (2019)	75	1999	44	F	Sussex Rd		Maricque Dr	0		Edinburgh Rd	0	264	20484
9	2021	05231	9 (2019)	75	2003	44	F	Sussex Rd		Edinburgh Rd	0		Wiggins Way	0	581	11530
9	2021	05231	9 (2019)	65	1986	30	F	Sussex Rd		Wiggins Way	0		Algoma Rd / CTH I / Scottwood D	0	845	20549

New Rating		County - Municipal Code	Current Pavement Rating and Year	Surface			Units (F = Feet/ M = Miles)	On Route	At Route			Toward Route			Section Length	Local ID (Optional Field)
Pavement Rating	Rating Year			Type	Year	Width		Name (Includes prefix, name, type, suffix and extention)	At Municipal Location	Name (Includes prefix, name, type, suffix and extention)	At Offset	Toward Municipal Location	Name (Includes prefix, name, type, suffix and extention)	Toward Offset (Optional Field)		
9	2021	05231	9 (2019)	70	2016	22	F	Sussex Rd		Algoma Rd / CTH I / Scottwood D	0	05036	Hackberry Ct	0	317	13027
9	2021	05231	9 (2019)	70	2016	22	F	Sussex Rd	05036	Hackberry Ct	0		Champeau Rd / Sussex Rd	0	317	13027
3	2021	05231	3 (2019)	70	1976	36	F	Suydam St		Eliza St (1)	0		Emilie St	0	422	9653
3	2021	05231	3 (2019)	70	1996	36	F	Suydam St		Emilie St	0		Grignon St	0	528	9268
2	2021	05231	2 (2019)	70	1997	36	F	Suydam St		Grignon St	0		Bismarck St / E McCormick St	0	264	12841
4	2021	05231	5 (2019)	70	1996	36	F	Suzanne Ct		Mahon Ct	0		Termini	0	422	9726
5	2021	05231	5 (2019)	70	1990	36	F	Swamp Rd		Termini	0		Clinch Way	0	475	7272
5	2021	05231	5 (2019)	70	1990	36	F	Swamp Rd		Clinch Way	0		Ferndale Dr	0	264	8577
6	2021	05231	6 (2019)	70	1996	36	F	Sweet Fern Dr		Sweet Fern Dr S	0		Meadowsweet Dr	0	528	8678
6	2021	05231	6 (2019)	70	1996	36	F	Sweet Fern Dr S		Parkwood Dr	0		Branberry Ct	0	317	8370
6	2021	05231	6 (2019)	70	1996	36	F	Sweet Fern Dr S		Branberry Ct	0		Sweet Fern Dr	0	422	8677
4	2021	05231	4 (2019)	70	1988	36	F	Swiss Hill Dr		Deckner Ave	0		Sheridan Dr	0	792	9894
4	2021	05231	4 (2019)	70	1988	36	F	Swiss Hill Dr		Sheridan Dr	0		Butte Ct	0	475	9941
4	2021	05231	4 (2019)	70	1988	36	F	Swiss Hill Dr		Butte Ct	0		Newberry Ave	0	475	10029
4	2021	05231	4 (2019)	70	1988	36	F	Swiss Hill Dr		Newberry Ave	0		Termini	0	422	10075
4	2021	05231	4 (2019)	65	1988	36	F	Swiss Hill Dr		Termini	0		Termini	0	581	10120
6	2021	05231	6 (2019)	70	1995	36	F	Swiss Meadow Ln		Canyon Bluff Rd	0		Falcon Hill Way S	0	317	9983
6	2021	05231	6 (2019)	70	1997	36	F	Swiss Meadow Ln		Falcon Hill Way S	0		Hidden Way	0	581	9943
7	2021	05231	7 (2019)	70	1997	36	F	Swiss Meadow Ln		Hidden Way	0		Deckner Ave	0	581	9899
5	2021	05231	5 (2019)	70	1998	36	F	Sycamore Dr		Pecan St	0		Hemlock Dr	0	255	10724
5	2021	05231	5 (2019)	70	1998	36	F	Sycamore Dr		Pecan St	255		Hemlock Dr	0	1223	10724
9	2021	05231	1 (2019)	70	2009	36	F	Sylvester Way		Edmund Dr	0		Termini	0	185	41456
7	2021	05231	7 (2019)	70	2005	44	F	Symphony Heights		Schubert Pl	0		Concerto Ln	0	792	13485
10	2021	05231	3 (2019)	70	2020	52	F	Syringa Blvd		Platten St N	0		Thrush St	0	317	6562
10	2021	05231	3 (2019)	70	2020	52	F	Syringa Blvd		Thrush St	0		Royal Blvd	0	317	6564
10	2021	05231	3 (2019)	70	2020	52	F	Syringa Blvd		Royal Blvd	0		Park St	0	317	6569
10	2021	05231	3 (2019)	70	2020	52	F	Syringa Blvd		Park St	0		Lark St	0	158	6570
10	2021	05231	3 (2019)	65	1970	52	F	Syringa Blvd		Park St	158		Lark St	0	40	6570
10	2021	05231	3 (2019)	70	2012	52	F	Syringa Blvd		Park St	198		Lark St	0	119	6570
6	2021	05231	6 (2019)	70	2001	36	F	Tara Marie Ct		Summer Pl / Tara Marie Ln	0		Termini	0	158	13309
5	2021	05231	5 (2019)	70	2001	36	F	Tara Marie Ln		Summer Pl / Tara Marie Ct	0		Sandia Dr	0	845	13308
4	2021	05231	4 (2019)	70	2001	36	F	Tara Marie Ln		Sandia Dr	0		Termini	0	158	13307
5	2021	05231	5 (2019)	75	1994	48	F	Taylor St N		Vincent Rd / N Taylor St	686		Bond St / N Taylor St	0	634	12778
8	2021	05231	8 (2019)	75	1972	44	F	Taylor St N	05136	N Taylor St	211	05136	STH 29	0	475	12808
6	2021	05231	7 (2019)	70	2007	36	F	Taylor St S		Termini	0		9th St	0	898	7284

New Rating		County - Municipal Code	Current Pavement Rating and Year	Surface			Units (F = Feet/ M = Miles)	On Route	At Route			Toward Route			Section Length	Local ID (Optional Field)
Pavement Rating	Rating Year			Type	Year	Width		Name (Includes prefix, name, type, suffix and extention)	At Municipal Location	Name (Includes prefix, name, type, suffix and extention)	At Offset	Toward Municipal Location	Name (Includes prefix, name, type, suffix and extention)	Toward Offset (Optional Field)		
5	2021	05231	5 (2019)	75	1970	44	F	Taylor St S		9th St	0		7th St	0	1056	7210
9	2021	05231	9 (2019)	75	2012	36	F	Taylor St S		7th St	0		Connector STH 32 to Taylor St S	0	317	36331
9	2021	05231	9 (2019)	75	2012	52	F	Taylor St S		7th St	317		Connector STH 32 to Taylor St S	0	110	36319
9	2021	05231	9 (2019)	75	2012	52	F	Taylor St S		Connector STH 32 to Taylor St S	0		W Mason St / STH 32 / STH 54	0	35	36332
9	2021	05231	9 (2019)	75	2012	52	F	Taylor St S		W Mason St / STH 32 / STH 54	0		Connector STH 32 to Taylor St S	0	53	36325
9	2021	05231	9 (2019)	75	2012	52	F	Taylor St S		Connector STH 32 to Taylor St S	0		Mason St Frontage Rd N	0	255	36326
5	2021	05231	5 (2019)	75	1970	44	F	Taylor St S		Mason St Frontage Rd N	0		Burns Ave	0	1162	6987
5	2021	05231	5 (2019)	75	1970	44	F	Taylor St S		Burns Ave	0		Rowe Ln	0	264	6860
5	2021	05231	5 (2019)	70	1998	36	F	Taylor St S		Rowe Ln	0	05136	Larsen Rd	0	370	12823
5	2021	05231	5 (2019)	75	1972	44	F	Taylor St S	05136	Larsen Rd	0		Western Ave	0	422	12822
5	2021	05231	5 (2019)	70	1987	36	F	Taylor St S		Western Ave	0		Badger St / Badgerland Dr	0	739	12812
5	2021	05231	5 (2019)	75	1979	44	F	Taylor St S		Badger St / Badgerland Dr	0	05136	Connector STH 29 to Taylor St	0	581	12960
5	2021	05231	5 (2019)	75	1972	44	F	Taylor St S		Badger St / Badgerland Dr	581	05136	Connector STH 29 to Taylor St	0	105	12960
9	2021	05231	9 (2019)	75	1972	44	F	Taylor St S	05136	Connector STH 29 to Taylor St	0	05136	STH 29	0	53	35770
6	2021	05231	6 (2019)	70	1995	36	F	Telemark Cir E		Telemark Cir S	370		Dancing Dunes Dr / Timberline Ct	0	897	8588
6	2021	05231	7 (2019)	70	1995	32	F	Telemark Cir S		Telemark Cir W	845		Telemark Ct	0	317	8587
7	2021	05231	7 (2019)	70	1995	32	F	Telemark Cir S		Telemark Ct	0		Telemark Cir E	0	370	8589
6	2021	05231	6 (2019)	70	1991	36	F	Telemark Cir W		Kalahari Dr / Sonoran Trl	0		Timberline Dr	0	317	8314
6	2021	05231	6 (2019)	70	1993	36	F	Telemark Cir W		Timberline Dr	0		Telemark Cir S	0	845	8586
7	2021	05231	7 (2019)	70	1998	36	F	Telemark Ct		Telemark Cir S	0		Termini	0	581	7693
4	2021	05231	5 (2019)	70	1996	36	F	Teresa Ct		Robinson Ave S / Teresa Dr	0		Termini	0	370	10652
7	2021	05231	7 (2019)	70	2000	36	F	Teresa Dr		Robinson Ave S / Teresa Ct	0		Willow Creek Pkwy	0	1162	13491
7	2021	05231	7 (2019)	70	2007	36	F	Teresa Dr		Robinson Ave S / Teresa Ct	1162		Willow Creek Pkwy	0	244	13492
7	2021	05231	7 (2019)	70	2007	36	F	Teresa Dr		Willow Creek Pkwy	0		Alpine Dr	0	390	13492
3	2021	05231	3 (2019)	70	1970	36	F	Term Ct		Chancellor Ln	0		Termini	0	264	9786
7	2021	05231	8 (2019)	70	2008	36	F	Terrace Lake Ct		Avalanche Ln / Terrace Lake Ln	0		Termini	0	158	20464
7	2021	05231	8 (2019)	70	2007	30	F	Terrace Lake Ct		Avalanche Ln / Terrace Lake Ln	158		Termini	0	219	20464
7	2021	05231	8 (2019)	70	2011	30	F	Terrace Lake Ct		Avalanche Ln / Terrace Lake Ln	377		Termini	0	132	20464
8	2021	05231	8 (2019)	70	2007	36	F	Terrace Lake Ln		Windland Dr	0		Avalanche Ln / Terrace Lake Ct	0	264	15009
8	2021	05231	8 (2019)	75	1978	40	F	Terrace Lake Ln		Windland Dr	264		Avalanche Ln / Terrace Lake Ct	0	317	15009
8	2021	05231	8 (2019)	70	2005	36	F	Texas Ave		Termini	0		Lakeside Pl	0	106	12840
8	2021	05231	8 (2019)	70	2005	24	F	Texas Ave		Lakeside Pl	0		East Shore Dr (2)	0	158	9186
5	2021	05231	5 (2019)	70	1995	36	F	Theodora Ln		Lake Largo Dr	0		Termini	0	211	9776
4	2021	05231	4 (2019)	70	1982	30	F	Thomas St		Termini	0		Neville Ave	0	211	6617
4	2021	05231	4 (2019)	70	1982	30	F	Thomas St		Neville Ave	0		Wilson Ave	0	422	6609

New Rating		County - Municipal Code	Current Pavement Rating and Year	Surface			Units (F = Feet/ M = Miles)	On Route	At Route			Toward Route			Section Length	Local ID (Optional Field)
Pavement Rating	Rating Year			Type	Year	Width		Name (Includes prefix, name, type, suffix and extention)	At Municipal Location	Name (Includes prefix, name, type, suffix and extention)	At Offset	Toward Municipal Location	Name (Includes prefix, name, type, suffix and extention)	Toward Offset (Optional Field)		
5	2021	05231	5 (2019)	70	1982	30	F	Thomas St		Wilson Ave	0		Marshall Ave	0	317	6601
4	2021	05231	4 (2019)	70	1982	30	F	Thomas St		Marshall Ave	0		Lark St	0	370	6595
5	2021	05231	5 (2019)	70	1989	34	F	Thomas St		Lark St	0		Park St	0	264	6588
5	2021	05231	5 (2019)	70	1989	34	F	Thomas St		Park St	0		Royal Blvd	0	317	6584
5	2021	05231	5 (2019)	70	2006	36	F	Thomas St		Royal Blvd	0		Thrush St	0	264	6582
5	2021	05231	5 (2019)	70	2006	34	F	Thomas St		Royal Blvd	264		Thrush St	0	53	6582
5	2021	05231	5 (2019)	70	1999	36	F	Thomas St		Thrush St	0		Platten St N	0	264	6577
5	2021	05231	5 (2019)	70	1999	36	F	Thomas St		Platten St N	0		Locust St N	0	370	6572
4	2021	05231	4 (2019)	70	2006	36	F	Thomas St		Locust St N	0		Leaf St	0	264	8475
5	2021	05231	5 (2019)	70	2006	36	F	Thomas St		Leaf St	0		Moraine Way	0	1056	8683
6	2021	05231	6 (2019)	75	1979	36	F	Thornapple Dr		Antler Trl	0		Chickadee Ln N	0	422	6815
5	2021	05231	5 (2019)	75	1979	36	F	Thornapple Dr		Chickadee Ln N	0		Termini	0	158	6779
6	2021	05231	6 (2019)	70	2002	36	F	Thorndale Ct		Carroll Ave	0		Termini	0	211	8035
5	2021	05231	5 (2019)	70	1987	36	F	Thorndale St		Ridge Rd S	0		Frank St	0	370	7926
5	2021	05231	5 (2019)	70	1987	36	F	Thorndale St		Frank St	0		Spence St	0	581	7955
5	2021	05231	5 (2019)	70	1987	36	F	Thorndale St		Spence St	0		Oneida St S	0	950	7986
4	2021	05231	5 (2019)	70	1996	36	F	Thorndale St		Oneida St S	0		Gross Ave	0	1373	8389
6	2021	05231	6 (2019)	70	2007	24	F	Thrush St		Termini	0		Donald St	0	370	6547
6	2021	05231	7 (2019)	70	2007	24	F	Thrush St		Donald St	0		USH 141 / Velp Ave	0	581	6554
4	2021	05231	5 (2019)	70	1999	36	F	Thrush St		USH 141 / Velp Ave	0		Syringa Blvd	0	423	6561
4	2021	05231	4 (2019)	70	1999	36	F	Thrush St		Syringa Blvd	0		Thomas St	0	581	6576
5	2021	05231	5 (2019)	70	1999	36	F	Thrush St		Thomas St	0		Richardson St	0	581	6592
6	2021	05231	6 (2019)	70	2001	36	F	Thrush St		Richardson St	0		Desnoyers St	0	581	6619
7	2021	05231	7 (2019)	70	2001	36	F	Thrush St		Desnoyers St	0		Minahan St	0	581	6647
7	2021	05231	7 (2019)	70	2001	36	F	Thrush St		Minahan St	0		Mather St	0	581	6681
7	2021	05231	7 (2019)	70	1996	36	F	Thyme Pl		Artesian Way	422		Sage Dr	0	370	10863
7	2021	05231	7 (2019)	70	2008	30	F	Tidewater Dr		Sussex Rd	0		Termini	0	259	20994
6	2021	05231	7 (2019)	70	2002	36	F	Tilkens St		Oneida St S	0		Colonial Ave	0	317	7342
7	2021	05231	8 (2019)	70	2002	36	F	Tilkens St		Colonial Ave	0		Meacham St	0	317	7324
5	2021	05231	6 (2019)	70	2002	36	F	Tilkens St		Meacham St	0		Spence St	0	370	7312
5	2021	05231	6 (2019)	70	2002	36	F	Tilkens St		Spence St	0		Raymond St	0	264	7290
5	2021	05231	6 (2019)	70	2002	36	F	Tilkens St		Raymond St	0		Tommark St	0	317	8501
6	2021	05231	6 (2019)	70	1991	36	F	Timberline Ct		Dancing Dunes Dr / Telemark Cir	0		Termini	0	264	7543
6	2021	05231	6 (2019)	70	1991	36	F	Timberline Dr		Telemark Cir W	0		Dancing Dunes Dr / Telemark Cir	0	634	8319
5	2021	05231	6 (2019)	70	1988	36	F	Tirol Ct		Newberry Ave	0		Heidelberg Ct	0	211	10088

New Rating		County - Municipal Code	Current Pavement Rating and Year	Surface			Units (F = Feet/ M = Miles)	On Route	At Route			Toward Route			Section Length	Local ID (Optional Field)
Pavement Rating	Rating Year			Type	Year	Width		Name (Includes prefix, name, type, suffix and extention)	At Municipal Location	Name (Includes prefix, name, type, suffix and extention)	At Offset	Toward Municipal Location	Name (Includes prefix, name, type, suffix and extention)	Toward Offset (Optional Field)		
6	2021	05231	6 (2019)	70	1988	36	F	Tirol Ct		Heidelberg Ct	0		Termini	0	264	10079
5	2021	05231	5 (2019)	70	2005	36	F	Tobermory Dr		Welland Ave	0		Manitou Ave	0	158	10405
5	2021	05231	5 (2019)	70	2005	36	F	Tobermory Dr		Welland Ave	158		Manitou Ave	0	528	10405
4	2021	05231	4 (2019)	70	1981	36	F	Tobermory Dr		Manitou Ave	0		Ontario Rd	0	634	10401
4	2021	05231	4 (2019)	70	1977	30	F	Tommark St		Tilkens St	317		Hickory Hill Dr	0	1425	8500
6	2021	05231	6 (2019)	70	2004	36	F	Tony Canadeo Run		Holmgren Way / Brett Favre Pass	370		Reggie White Way	0	1003	20202
6	2021	05231	6 (2019)	75	1978	40	F	Tony Canadeo Run		Reggie White Way	0		Bart Starr Dr	0	581	8630
6	2021	05231	6 (2019)	75	1980	36	F	Traders Point Ln		Newberry Ave	0		Castle Hill Ln	0	581	10042
6	2021	05231	6 (2019)	75	1984	36	F	Traders Point Ln		Castle Hill Ln	0		Termini	0	1214	9984
4	2021	05231	4 (2019)	70	1979	36	F	Tradewinds Trl		Dancing Dunes Dr	0		Crestwood Dr	0	845	7220
6	2021	05231	6 (2019)	70	2013	36	F	Traeger St		Termini	0		Biemeret St	0	211	8264
6	2021	05231	6 (2019)	70	1979	36	F	Traeger St		Termini	211		Biemeret St	0	634	8264
6	2021	05231	6 (2019)	70	2008	30	F	Travertine Ct		Cottage Hill Dr	0		Termini	0	240	21560
7	2021	05231	7 (2019)	70	1987	36	F	Treeland Dr		Ironwood Dr	0		Knotty Pine Way	0	370	20520
4	2021	05231	4 (2019)	70	2008	36	F	Treeland Dr		Ironwood Dr	370		Knotty Pine Way	0	370	7668
8	2021	05231	8 (2019)	70	2008	36	F	Treeland Dr		Knotty Pine Way	0		Oakwood Dr	0	264	20519
10	2021	05231	3 (2019)	70	2020	36	F	Treeland Dr		Oakwood Dr	0		White Oak Ter	0	317	8556
3	2021	05231	3 (2019)	70	1979	36	F	Trillium Cir E		Trillium Cir N	528		Trillium Cir S	0	370	8671
3	2021	05231	4 (2019)	70	1979	36	F	Trillium Cir N		Indian Hill Dr	0		Trillium Cir E	0	528	8670
3	2021	05231	3 (2019)	70	1979	36	F	Trillium Cir S		Trillium Cir E	898		Sumac Dr	0	316	8672
4	2021	05231	4 (2019)	70	1979	36	F	Trillium Cir S		Sumac Dr	0		Seminole Ln	0	475	8108
4	2021	05231	5 (2019)	70	1973	36	F	Trojan Dr		Hobart Dr	0		Delray Dr	0	475	8199
4	2021	05231	5 (2019)	70	1973	36	F	Trojan Dr		Delray Dr	0		Sorrento Dr	0	264	8202
4	2021	05231	4 (2019)	70	1990	36	F	Trojan Dr		Sorrento Dr	0		Eldora Ln	0	845	8206
7	2021	05231	7 (2019)	70	2011	36	F	Trojan Dr		Eldora Ln	0		CTH EB / Packerland Dr	0	528	8204
7	2021	05231	7 (2019)	70	2011	36	F	Trojan Dr		CTH EB / Packerland Dr	0		Termini	0	1080	7145
7	2021	05231	7 (2019)	70	1973	36	F	Trojan Dr		CTH EB / Packerland Dr	1080		Termini	0	134	7145
8	2021	05231	8 (2019)	70	2007	36	F	Troon Dr		Baywatch Dr	0		Blackwolf Run	0	158	20470
8	2021	05231	8 (2019)	70	2007	36	F	Troon Dr		Baywatch Dr	158		Blackwolf Run	0	158	20470
5	2021	05231	6 (2019)	70	2006	36	F	Turek St		STH 54 / STH 57 / University Ave	0		Preble Ave	0	370	8958
10	2021	05231	4 (2019)	70	2019	33	F	Turek St		Preble Ave	0		Farlin St	0	317	8927
7	2021	05231	8 (2019)	70	2007	30	F	Twin Pines Ct E		Hickory Ridge Ct / Twin Pines Ct	0		Termini	0	211	20635
7	2021	05231	8 (2019)	70	2007	30	F	Twin Pines Ct W		Hickory Ridge Ct / Twin Pines Ct	0		Termini	0	317	20634
5	2021	05231	6 (2019)	70	2007	36	F	Tyrolian Dr		Sherry Ln	0		Malcore Dr	0	845	10395
6	2021	05231	7 (2019)	70	2007	36	F	Tyrolian Dr		Malcore Dr	0		Little Edelweiss Dr	0	581	10280

NOTE: If Previous Pavement Rating and Year column blank, previous submitted rating incompatible with surface type OR no rating data available.

New Rating		County - Municipal Code	Current Pavement Rating and Year	Surface			Units (F = Feet/ M = Miles)	On Route	At Route			Toward Route			Section Length	Local ID (Optional Field)
Pavement Rating	Rating Year			Type	Year	Width		Name (Includes prefix, name, type, suffix and extention)	At Municipal Location	Name (Includes prefix, name, type, suffix and extention)	At Offset	Toward Municipal Location	Name (Includes prefix, name, type, suffix and extention)	Toward Offset (Optional Field)		
6	2021	05231	6 (2019)	75	2007	36	F	Tyrolian Dr		Little Edelweiss Dr	0		Le Capitaine Cir S	0	317	10229
5	2021	05231	5 (2019)	70	1981	30	F	Union Ct		Termini	0		Bond St	0	422	8444
9	2021	05231	10 (2019)	70	2016	30	F	University Ave		Termini	0		University Way	0	328	41227
8	2021	05231	8 (2019)	75	2004	50	F	University Ave		Rothe St / University Way	0		Liebman Ct	0	581	8943
7	2021	05231	7 (2019)	75	2004	50	F	University Ave		Liebman Ct	0		Humboldt Rd	0	634	8939
7	2021	05231	7 (2019)	75	2004	50	F	University Ave		Humboldt Rd	0		Linden Dr	0	1320	8931
6	2021	05231	6 (2019)	75	2004	50	F	University Ave		Linden Dr	0		Curry Ct / Curry Ln	0	3115	9779
6	2021	05231	6 (2019)	75	1979	56	F	University Ave		Curry Ct / Curry Ln	0		Ramp University Ave to STH 54	0	475	10790
6	2021	05231	6 (2019)	75	1979	56	F	University Ave		Ramp University Ave to STH 54	0		Connector STH 54 to University A	0	53	10789
6	2021	05231	6 (2019)	75	1979	56	F	University Ave		Connector STH 54 to University A	0		Ramp STH 54 to University Ave	0	211	10783
7	2021	05231	8 (2019)	75	1979	56	F	University Ave		Ramp STH 54 to University Ave	0		Nicolet Dr	0	528	10782
7	2021	05231	7 (2019)	75	1991	24	F	University Ave Frontage Rd N		Clay St N	0		St George St	0	898	36147
7	2021	05231	8 (2019)	70	1985	36	F	University Ave Frontage Rd N		St George St	0		Irwin Ave N	0	739	36148
5	2021	05231	5 (2019)	75	1979	56	F	University Way		STH 54 / STH 57 / University Ave	0		University Ave	0	570	8945
5	2021	05231	5 (2019)	75	1979	56	F	University Way		University Ave	0		Rothe St / University Ave	0	328	8945
4	2021	05231	4 (2019)	70	1986	36	F	Utah Ave		East Shore Dr (1)	0		Circle Shore Dr	0	686	9722
10	2021	05231	4 (2019)	70	2020	36	F	Vagabond St		Appletree Ct	0		Deckner Ave	0	792	9139
7	2021	05231	7 (2019)	70	1977	36	F	Valiant Ln		Edgehill Dr	0		King Arthur Dr	0	950	7413
8	2021	05231	8 (2019)	75	2002	54	F	Valley Creek Dr		McKenzie Ln	0		Termini	0	422	20347
5	2021	05231	5 (2019)	70	2004	36	F	Valley View Rd		Ridge Rd / Valley View Rd	211		Termini	0	159	20176
5	2021	05231	5 (2019)	70	2003	44	F	Valley View Rd		Ridge Rd / Valley View Rd	370		Termini	0	52	20176
7	2021	05231	7 (2019)	70	2007	36	F	Valley Wood Ln		Hickory Ridge Ln	0		Highland View Ln	0	317	15196
6	2021	05231	7 (2019)	70	2009	48	F	Valorane Blvd		Oakwood Dr	0		He-Nis-Ra Ln	0	686	8300
6	2021	05231	6 (2019)	70	2005	36	F	Van Beek Rd		Manitowoc Rd	0		Hampton Ave	0	686	10586
6	2021	05231	7 (2019)	70	2008	36	F	Van Beek Rd		Hampton Ave	0		Mary Jo Dr	0	1214	10587
6	2021	05231	7 (2019)	70	2008	36	F	Van Beek Rd		Mary Jo Dr	0		Edgewood Dr	0	528	10589
6	2021	05231	7 (2019)	70	2008	36	F	Van Beek Rd		Edgewood Dr	0		Aphrodite Rd	0	1320	10593
5	2021	05231	5 (2019)	70	1991	36	F	Van Beek Rd		Aphrodite Rd	0		Lena Ln	0	739	10595
5	2021	05231	5 (2019)	70	1991	36	F	Van Beek Rd		Lena Ln	0		Alpine Dr	0	528	10598
5	2021	05231	5 (2019)	70	1986	36	F	Van Beek Rd		Alpine Dr	0		Amberly Trl	0	422	10599
5	2021	05231	5 (2019)	70	1986	36	F	Van Beek Rd		Amberly Trl	0		Termini	0	370	10600
7	2021	05231	7 (2019)	75	1985	44	F	Van Buren St N		Weise St	0		Vanderbraak St	0	370	8748
7	2021	05231	7 (2019)	75	1985	44	F	Van Buren St N		Vanderbraak St	0		Klaus St	0	422	8759
7	2021	05231	7 (2019)	75	1985	44	F	Van Buren St N		Klaus St	0		Berner St	0	370	8768
7	2021	05231	7 (2019)	75	1985	44	F	Van Buren St N		Berner St	0		Reber St	0	370	8781

NOTE: If Previous Pavement Rating and Year column blank, previous submitted rating incompatible with surface type OR no rating data available.

New Rating		County - Municipal Code	Current Pavement Rating and Year	Surface			Units (F = Feet/ M = Miles)	On Route	At Route			Toward Route			Section Length	Local ID (Optional Field)
Pavement Rating	Rating Year			Type	Year	Width		Name (Includes prefix, name, type, suffix and extention)	At Municipal Location	Name (Includes prefix, name, type, suffix and extention)	At Offset	Toward Municipal Location	Name (Includes prefix, name, type, suffix and extention)	Toward Offset (Optional Field)		
7	2021	05231	7 (2019)	75	1985	44	F	Van Buren St N		Reber St	0		Eastman Ave	0	422	8800
6	2021	05231	6 (2019)	75	1989	44	F	Van Buren St N		Eastman Ave	0		Smith St	0	422	8820
6	2021	05231	6 (2019)	75	1989	44	F	Van Buren St N		Smith St	0		Day St	0	370	8832
5	2021	05231	5 (2019)	75	1989	44	F	Van Buren St N		Day St	0		Harvey St	0	370	8846
3	2021	05231	3 (2019)	70	1979	30	F	Van Buren St N		Crossover USH 141 / STH 29	0		Pine St	0	422	9587
3	2021	05231	3 (2019)	70	1979	30	F	Van Buren St N		Pine St	0		Cherry St	0	370	9568
3	2021	05231	3 (2019)	70	1979	30	F	Van Buren St N		Cherry St	0		Van Buren St S / Walnut St E	0	370	9549
2	2021	05231	3 (2019)	70	1978	30	F	Van Buren St S		Grignon St	0		Emilie St	0	581	9307
3	2021	05231	3 (2019)	70	1978	30	F	Van Buren St S		Emilie St	0		Eliza St (2)	0	528	9326
4	2021	05231	4 (2019)	70	2000	40	F	Van Buren St S		Eliza St (2)	0		Porlier St	0	528	9661
7	2021	05231	7 (2019)	75	2003	40	F	Van Buren St S		Porlier St	0		Cass St	0	1056	9663
3	2021	05231	3 (2019)	70	1986	30	F	Van Buren St S		Termini	0		Chicago St	0	475	10906
2	2021	05231	2 (2019)	70	1978	30	F	Van Buren St S		Chicago St	0		Crooks St	0	528	9452
3	2021	05231	3 (2019)	70	1979	30	F	Van Buren St S		Crooks St	0		Stuart St / Stuart St Private	0	528	9470
10	2021	05231	10 (2019)	70	2017	30	F	Van Buren St S		Stuart St / Stuart St Private	0		Doty St	0	422	9497
10	2021	05231	10 (2019)	70	2017	30	F	Van Buren St S		Doty St	0		Van Buren St N / Walnut St E	0	528	9519
6	2021	05231	6 (2019)	75	1979	36	F	Van Caster Dr		Humboldt Rd	0		Greenview Dr	0	370	9839
6	2021	05231	6 (2019)	75	1978	36	F	Van Caster Dr		Greenview Dr	0		Lawndale Dr	0	317	9847
5	2021	05231	5 (2019)	75	1978	36	F	Van Caster Dr		Lawndale Dr	0		Colleen Dr	0	317	9850
4	2021	05231	4 (2019)	70	1987	36	F	Van Caster Dr		Colleen Dr	0		Concordia Ln	0	475	9860
5	2021	05231	5 (2019)	70	2000	36	F	Van Caster Dr		Concordia Ln	0		Brook Park Dr	0	1056	9867
4	2021	05231	4 (2019)	70	1998	35	F	Van Deuren St		Henry St N	0		Mech St	0	317	9002
4	2021	05231	4 (2019)	70	1979	35	F	Van Deuren St		Mech St	0		Proulx St	0	370	9001
4	2021	05231	4 (2019)	70	1979	35	F	Van Deuren St		Proulx St	0		Laplant St	0	370	9000
7	2021	05231	7 (2019)	70	2004	36	F	Van Deuren St		Laplant St	0		Larscheid St	0	264	8998
7	2021	05231	7 (2019)	70	2004	36	F	Van Deuren St		Larscheid St	0		Newtols St	0	317	8995
5	2021	05231	5 (2019)	75	1969	44	F	Van Deuren St		Newtols St	0		Spinnaker Ln	0	792	8991
5	2021	05231	5 (2019)	75	1969	44	F	Van Deuren St		Spinnaker Ln	0		Danz Ave N	0	264	8988
8	2021	05231	8 (2019)	70	1967	36	F	Van Deuren St		Fred St	0		Ruth St	0	264	8977
5	2021	05231	6 (2019)	70	2006	18	F	Van Lannen Rd		Termini	0		CTH A / Nicolet Dr	0	422	9667
7	2021	05231	8 (2019)	70	1995	24	F	Van Lannen Rd		CTH A / Nicolet Dr	0		Bay Heights Dr / Van Lanen Rd	0	1267	12852
9	2021	05231	9 (2019)	70	2015	36	F	Van Oss Ct		Kennedy Dr	0		Termini	0	211	7801
5	2021	05231	5 (2019)	70	1990	34	F	Vanderbraak St		Baird St N	0		Irwin Ave N	0	739	8806
5	2021	05231	5 (2019)	70	1980	34	F	Vanderbraak St		Irwin Ave N	0		St George St	0	845	8791
4	2021	05231	5 (2019)	70	1983	36	F	Vanderbraak St		St George St	0		Clay St N	0	845	8772

NOTE: If Previous Pavement Rating and Year column blank, previous submitted rating incompatible with surface type OR no rating data available.

New Rating		County - Municipal Code	Current Pavement Rating and Year	Surface			Units (F = Feet/ M = Miles)	On Route	At Route			Toward Route			Section Length	Local ID (Optional Field)
Pavement Rating	Rating Year			Type	Year	Width		Name (Includes prefix, name, type, suffix and extention)	At Municipal Location	Name (Includes prefix, name, type, suffix and extention)	At Offset	Toward Municipal Location	Name (Includes prefix, name, type, suffix and extention)	Toward Offset (Optional Field)		
4	2021	05231	5 (2019)	70	1983	36	F	Vanderbraak St		Clay St N	0		Termini	0	264	8761
5	2021	05231	6 (2019)	75	1980	44	F	Vanderbraak St		Leo Frigo Way / Webster Ct	0		Van Buren St N	0	422	8755
6	2021	05231	6 (2019)	75	1980	44	F	Vanderbraak St		Van Buren St N	0		Quincy St N	0	739	8749
6	2021	05231	6 (2019)	70	1992	36	F	Velvet Leaf Dr		South Point Rd	0		Watercress Dr / Wintercress Dr	0	370	7797
6	2021	05231	6 (2019)	75	1979	36	F	Venus Dr		Heather Rd	0		Wildflower Row	0	898	10545
6	2021	05231	6 (2019)	75	1979	36	F	Venus Dr		Wildflower Row	0		Sun Ter	0	317	10498
5	2021	05231	7 (2017)	70	2004	18	F	Verlin Rd		Eldorado Dr / Verlin Rd	1267		CTH GV (1) / CTH JJ / CTH JJ (1)	0	898	12937
5	2021	05231	5 (2019)	70	2000	36	F	Vernon Ct		Florence Ave	0		Termini	0	422	7322
6	2021	05231	6 (2019)	70	2005	36	F	Vestco Ct		Onu-U-Sla Way	1056		Brocoin Way	0	163	20418
7	2021	05231	7 (2019)	70	2014	36	F	Vestco Ct		Onu-U-Sla Way	1219		Brocoin Way	0	154	20417
4	2021	05231	4 (2019)	70	1976	36	F	Vicki Ln		Mary Jo Dr	0		Aphrodite Rd	0	792	10577
6	2021	05231	6 (2019)	75	1979	36	F	Vicki Ln		Aphrodite Rd	0		Alpine Dr	0	1320	10579
4	2021	05231	4 (2019)	70	1979	36	F	Victoria Ct		Victoria St	158		Termini	0	212	10845
9	2021	05231	9 (2019)	70	2012	38	F	Victoria St		Crossover USH 141 / STH 29	0		Crooks St	0	898	9993
4	2021	05231	4 (2019)	70	1979	34	F	Victoria St		Crooks St	0		Mason Way	0	1109	10124
4	2021	05231	4 (2019)	70	1979	36	F	Victoria St		Mason Way	0		Victoria Ct / Termini	0	158	10846
3	2021	05231	3 (2019)	70	1988	36	F	Victoria St		E Mason St	0		Amy St	0	950	10263
5	2021	05231	6 (2019)	70	1999	40	F	Victory Blvd		14th Ave	0		13th Ave	0	370	8045
5	2021	05231	5 (2019)	70	1999	40	F	Victory Blvd		13th Ave	0		12th Ave	0	370	8055
5	2021	05231	5 (2019)	70	1999	40	F	Victory Blvd		12th Ave	0		11th Ave	0	475	8059
5	2021	05231	5 (2019)	70	1999	40	F	Victory Blvd		11th Ave	0		10th Ave	0	264	8062
5	2021	05231	5 (2019)	70	1999	40	F	Victory Blvd		10th Ave	0		Norwood Ave S	0	317	8066
4	2021	05231	4 (2019)	70	1962	40	F	Victory Blvd		Norwood Ave S	0		Ashland Ave S Frontage Rd W	0	158	8069
7	2021	05231	7 (2019)	70	1962	40	F	Victory Blvd		Ashland Ave S Frontage Rd W	0		Ashland Ave S (1) / Crossover ST	0	159	8070
6	2021	05231	7 (2019)	70	1988	36	F	Vienna Ct		Heidelberg Ct	0		Termini	0	211	10034
5	2021	05231	5 (2019)	70	1987	36	F	Village Green Ct (1)		Village Green Ct (2)	0		Termini	0	158	7006
5	2021	05231	5 (2019)	70	1987	36	F	Village Green Ct (2)		Open Gate Trl	0		Village Green Ct (1)	0	422	8166
4	2021	05231	4 (2019)	70	1987	36	F	Village Green Ct (2)		Village Green Ct (1)	0		Termini	0	211	7008
5	2021	05231	5 (2019)	70	1978	36	F	Village St		Deckner Ave	0		Mills St	0	634	9132
4	2021	05231	4 (2019)	70	1973	36	F	Vine St		Bader St	0		Ricky Dr	0	317	10478
4	2021	05231	4 (2019)	70	1973	36	F	Vine St		Ricky Dr	0		Termini	0	158	10477
7	2021	05231	8 (2019)	75	1995	44	F	Voyager Dr		CTH EA	0		Armstrong Dr	0	581	10831
7	2021	05231	7 (2019)	75	1995	44	F	Voyager Dr		Armstrong Dr	0		Discovery Rd	0	1584	10830
7	2021	05231	7 (2019)	75	1993	44	F	Voyager Dr		Discovery Rd	0		Ontario Rd	0	898	10514
7	2021	05231	8 (2019)	75	1991	44	F	Voyager Dr		Ontario Rd	0		Goddard Way	0	686	10491

New Rating		County - Municipal Code	Current Pavement Rating and Year	Surface			Units (F = Feet/ M = Miles)	On Route	At Route			Toward Route			Section Length	Local ID (Optional Field)
Pavement Rating	Rating Year			Type	Year	Width		Name (Includes prefix, name, type, suffix and extention)	At Municipal Location	Name (Includes prefix, name, type, suffix and extention)	At Offset	Toward Municipal Location	Name (Includes prefix, name, type, suffix and extention)	Toward Offset (Optional Field)		
7	2021	05231	7 (2019)	75	1991	44	F	Voyager Dr		Goddard Way	0		Challenger Dr	0	686	10492
5	2021	05231	5 (2019)	75	1989	44	F	Voyager Dr		Challenger Dr	0		Kepler Dr	0	1267	10730
6	2021	05231	7 (2019)	70	2010	34	F	Vroman St		Mather St	0		Bond St	0	422	6937
8	2021	05231	8 (2019)	70	2010	34	F	Vroman St		Bond St	0		Elmore St	0	370	6977
6	2021	05231	6 (2019)	70	2001	34	F	Vroman St		Elmore St	0		Kellogg St	0	475	7013
5	2021	05231	5 (2019)	70	2001	34	F	Vroman St		Kellogg St	0		Division St	0	317	7073
5	2021	05231	6 (2019)	75	1979	36	F	Wagon Wheel Ct		Old Coach Rd	0		Termini	0	581	10087
7	2021	05231	7 (2019)	75	1991	44	F	Walker Dr		Hubble Dr / Kepler Dr	0		Lowell Dr	0	2957	10633
5	2021	05231	5 (2019)	70	2000	36	F	Walls St		Biemeret St	0		Liberty St	0	792	8358
6	2021	05231	6 (2019)	75	1986	44	F	Walnut St E		N Monroe Ave / S Monroe Ave / S	0		Quincy St N / Quincy St S	0	422	9569
6	2021	05231	6 (2019)	75	1986	44	F	Walnut St E		Quincy St N / Quincy St S	0		Jackson St N / Jackson St S	0	422	9559
6	2021	05231	6 (2019)	75	1986	44	F	Walnut St E		Jackson St N / Jackson St S	0		Van Buren St N / Van Buren St S	0	422	9548
6	2021	05231	6 (2019)	75	1986	44	F	Walnut St E		Van Buren St N / Van Buren St S	0		Webster Ave N / Webster Ave S	0	422	9534
6	2021	05231	6 (2019)	75	1986	44	F	Walnut St E		Webster Ave N / Webster Ave S	0		Clay St N / Clay St S	0	370	9526
6	2021	05231	6 (2019)	75	1986	44	F	Walnut St E		Clay St N / Clay St S	0		Roosevelt St N / Roosevelt St S	0	845	9504
6	2021	05231	6 (2019)	75	1986	44	F	Walnut St E		Roosevelt St N / Roosevelt St S	0		Irwin Ave N / Irwin Ave S	0	792	9482
6	2021	05231	6 (2019)	75	1986	44	F	Walnut St E		Irwin Ave N / Irwin Ave S	0		Baird St N / Baird St S	0	792	9465
9	2021	05231	9 (2019)	70	2014	40	F	Walnut St E		Baird St N / Baird St S	0		Termini	0	845	9441
6	2021	05231	7 (2019)	70	1996	36	F	Wandering Springs Cir		Termini / Wandering Springs St / V	422		Termini / Wandering Springs St / V	0	898	10723
6	2021	05231	7 (2019)	70	2000	36	F	Wandering Springs Ct		Wandering Springs St / Wilder St	0		Termini	0	528	10656
6	2021	05231	7 (2019)	70	1996	36	F	Wandering Springs St		Wandering Springs Ct / Wilder St	0		Wandering Springs Ct / Wilder St	0	422	10722
2	2021	05231	2 (2019)	40	1971	24	F	Warren St		Alexander St	0		Termini	0	317	8688
7	2021	05231	7 (2019)	75	1982	44	F	Washington St N		STH 29 / Walnut St E / Washingtc	0		Cherry St	0	370	9619
5	2021	05231	5 (2019)	75	1982	36	F	Washington St N		Cherry St	0		Pine St	0	370	9628
5	2021	05231	5 (2019)	75	2002	32	F	Washington St N		Pine St	0		Northland Ave	0	221	9633
5	2021	05231	5 (2019)	75	2002	32	F	Washington St N		Northland Ave	0		CityDeck Ct	0	307	15056
7	2021	05231	7 (2019)	75	2002	32	F	Washington St N		CityDeck Ct	0		Crossover USH 141	0	245	10958
5	2021	05231	5 (2019)	70	2001	54	F	Washington St S		STH 29 / Walnut St E / Washingtc	0		Doty St	0	528	9593
5	2021	05231	5 (2019)	70	2001	54	F	Washington St S		Doty St	0		Stuart St	0	422	9573
5	2021	05231	6 (2019)	70	2001	54	F	Washington St S		Stuart St	0		Admiral Flatley Ct / Crooks St	0	581	9544
6	2021	05231	6 (2019)	70	2001	48	F	Washington St S		Admiral Flatley Ct / Crooks St	0		Chicago St	0	581	9513
6	2021	05231	6 (2019)	70	2001	48	F	Washington St S		Chicago St	0		Adams St S	0	370	9664
8	2021	05231	8 (2019)	70	2009	36	F	Watercrest Dr		CTH EA	0		Aldine Ct	0	194	21580
8	2021	05231	8 (2019)	70	2009	36	F	Watercrest Dr		Aldine Ct	0		Barronwood Dr	0	134	21581
8	2021	05231	8 (2019)	70	2001	30	F	Waverly Pl		14th Ave	0		13th Ave	0	422	7988

NOTE: If Previous Pavement Rating and Year column blank, previous submitted rating incompatible with surface type OR no rating data available.

New Rating		County - Municipal Code	Current Pavement Rating and Year	Surface			Units (F = Feet/ M = Miles)	On Route	At Route			Toward Route			Section Length	Local ID (Optional Field)
Pavement Rating	Rating Year			Type	Year	Width		Name (Includes prefix, name, type, suffix and extention)	At Municipal Location	Name (Includes prefix, name, type, suffix and extention)	At Offset	Toward Municipal Location	Name (Includes prefix, name, type, suffix and extention)	Toward Offset (Optional Field)		
8	2021	05231	8 (2019)	70	2001	30	F	Waverly Pl		13th Ave	0		12th Ave	0	370	7997
4	2021	05231	4 (2019)	70	1978	30	F	Waverly Pl		12th Ave	0		11th Ave	0	422	8009
4	2021	05231	4 (2019)	70	1978	30	F	Waverly Pl		11th Ave	0		10th Ave	0	317	8013
4	2021	05231	5 (2019)	70	1978	30	F	Waverly Pl		10th Ave	0		Norwood Ave S	0	264	8026
4	2021	05231	4 (2019)	70	1978	36	F	Waverly Pl		Norwood Ave S	0		Ashland Ave S (1) / Crossover ST	0	316	8039
4	2021	05231	4 (2019)	70	1978	30	F	Waverly Pl		Norwood Ave S	316		Ashland Ave S (1) / Crossover ST	0	159	8039
4	2021	05231	4 (2019)	70	1975	36	F	Wayfarer Way		Zeise Ave	0		Hillside Ln	0	370	10121
7	2021	05231	7 (2019)	70	2004	36	F	Wayfarer Way		Hillside Ln	0		Erma Dr	0	317	10175
5	2021	05231	5 (2019)	70	1991	36	F	Wayfarer Way		Erma Dr	0		Mary Queen Rd	0	317	10204
4	2021	05231	4 (2019)	70	1991	36	F	Wayfarer Way		Mary Queen Rd	0		Fern Ln	0	370	10678
4	2021	05231	4 (2019)	75	1980	56	F	Webster Ave N		East Shore Dr (2) / Irwin Ave N	0		Ramp IH 43 to Webster Ave N (1)	0	344	8709
4	2021	05231	4 (2019)	75	1980	56	F	Webster Ave N		Ramp IH 43 to Webster Ave N (1)	0		Connector IH 43 to Webster Ave N	0	78	8709
5	2021	05231	5 (2019)	75	1980	56	F	Webster Ave N		Connector IH 43 to Webster Ave N	0		Connector Webster Ave N to IH 43	0	53	9216
4	2021	05231	4 (2019)	75	1980	56	F	Webster Ave N		Connector Webster Ave N to IH 43	0		Ramp Webster Ave N to IH 43 (1)	0	422	8714
4	2021	05231	4 (2019)	75	1980	56	F	Webster Ave N		Ramp Webster Ave N to IH 43 (1)	0		Connector IH 43 to Webster Ave N	0	950	8709
4	2021	05231	4 (2019)	75	1980	56	F	Webster Ave N		Connector IH 43 to Webster Ave N	0		Ramp IH 43 to Webster Ave N (2)	0	329	8739
4	2021	05231	4 (2019)	75	1980	56	F	Webster Ave N		Ramp IH 43 to Webster Ave N (2)	0		Radisson St	0	569	8739
10	2021	05231	10 (2019)	75	1980	56	F	Webster Ave N		Radisson St	0		Klaus St	0	634	8765
10	2021	05231	10 (2019)	75	1980	44	F	Webster Ave N		Radisson St	634		Klaus St	0	105	8765
10	2021	05231	10 (2019)	75	1980	44	F	Webster Ave N		Radisson St	739		Klaus St	0	422	8765
10	2021	05231	10 (2019)	75	1975	48	F	Webster Ave N		Klaus St	0		Berner St	0	370	8777
10	2021	05231	10 (2019)	75	1975	48	F	Webster Ave N		Berner St	0		Reber St	0	422	8792
10	2021	05231	10 (2019)	75	1975	48	F	Webster Ave N		Reber St	0		Eastman Ave	0	422	8809
10	2021	05231	10 (2019)	75	1975	48	F	Webster Ave N		Eastman Ave	0		Smith St	0	422	8828
10	2021	05231	10 (2019)	75	1975	48	F	Webster Ave N		Smith St	0		Day St	0	370	8842
10	2021	05231	10 (2019)	75	1975	48	F	Webster Ave N		Day St	0		Harvey St	0	422	8856
10	2021	05231	10 (2019)	75	1975	48	F	Webster Ave N		Harvey St	0		STH 54 / STH 57 / University Ave	0	422	8885
10	2021	05231	3 (2019)	75	2003	60	F	Webster Ave N		STH 54 / STH 57 / University Ave	0		Cedar St	0	486	20171
10	2021	05231	3 (2019)	75	2019	60	F	Webster Ave N		STH 54 / STH 57 / University Ave	486		Cedar St	0	464	20170
10	2021	05231	3 (2019)	75	2019	60	F	Webster Ave N		Cedar St	0		Crossover USH 141 / STH 29	0	211	9595
4	2021	05231	4 (2019)	70	1985	44	F	Webster Ave N		Crossover USH 141 / STH 29	0		Pine St	0	422	9577
5	2021	05231	5 (2019)	75	1966	50	F	Webster Ave N		Pine St	0		Cherry St	0	370	9558
5	2021	05231	5 (2019)	75	1966	60	F	Webster Ave N		Cherry St	0		Walnut St E / Webster Ave S	0	370	9535
4	2021	05231	5 (2019)	70	2002	48	F	Webster Ave S		Walnut St E / Webster Ave N	0		Doty St	0	528	9512
4	2021	05231	5 (2019)	70	2002	48	F	Webster Ave S		Doty St	0		Stuart St	0	370	9488

New Rating		County - Municipal Code	Current Pavement Rating and Year	Surface			Units (F = Feet/ M = Miles)	On Route	At Route			Toward Route			Section Length	Local ID (Optional Field)
Pavement Rating	Rating Year			Type	Year	Width		Name (Includes prefix, name, type, suffix and extention)	At Municipal Location	Name (Includes prefix, name, type, suffix and extention)	At Offset	Toward Municipal Location	Name (Includes prefix, name, type, suffix and extention)	Toward Offset (Optional Field)		
4	2021	05231	5 (2019)	70	2002	48	F	Webster Ave S		Stuart St	0		Crooks St	0	422	9464
5	2021	05231	5 (2019)	70	2002	48	F	Webster Ave S		Crooks St	0		Chicago St	0	475	9444
5	2021	05231	5 (2019)	75	1951	48	F	Webster Ave S		Chicago St	0		E Mason St	0	739	9425
10	2021	05231	10 (2019)	75	2017	64	F	Webster Ave S		E Mason St	0		Cass St	0	280	9398
10	2021	05231	10 (2019)	75	2017	64	F	Webster Ave S		E Mason St	280		Cass St	0	248	9360
10	2021	05231	10 (2019)	75	2017	58	F	Webster Ave S		Cass St	0		Porlier St	0	1109	9360
10	2021	05231	10 (2019)	75	2017	58	F	Webster Ave S		Porlier St	0		Eliza St (2)	0	528	9341
7	2021	05231	7 (2019)	75	2017	58	F	Webster Ave S		Eliza St (2)	0		Emilie St	0	581	9319
7	2021	05231	7 (2019)	75	2017	58	F	Webster Ave S		Emilie St	0		Grignon St	0	528	9302
6	2021	05231	6 (2019)	75	2017	58	F	Webster Ave S		Grignon St	0		CTH X / E McCormick St / Webster	0	317	9655
6	2021	05231	6 (2019)	75	1975	48	F	Webster Ct		Radisson St	0		Termini	0	845	8734
6	2021	05231	6 (2019)	75	1979	36	F	Wedge Ct		Square Ter	528		Divot Pl	0	370	8585
6	2021	05231	6 (2019)	75	1979	36	F	Wedge Ct		Divot Pl	0		Termini	0	264	8167
4	2021	05231	4 (2019)	70	1969	36	F	Wedgewood Dr		Pine Ter	0		Bluebird Ln	0	792	8142
3	2021	05231	3 (2019)	70	1991	36	F	Wedgewood Dr		Bluebird Ln	0		Peachtree Ln	0	317	6894
3	2021	05231	3 (2019)	70	1991	36	F	Wedgewood Dr		Peachtree Ln	0		Rutgers St	0	634	8512
3	2021	05231	3 (2019)	70	1962	25	F	Wegner St		Ellis St	0		Proper St	0	264	9171
7	2021	05231	7 (2019)	75	1985	44	F	Weise St		Quincy St N	0		Van Buren St N	0	792	8737
7	2021	05231	7 (2019)	75	1985	44	F	Weise St		Van Buren St N	0		Leo Frigo Way / Webster Ct	0	422	8745
5	2021	05231	5 (2019)	70	1983	40	F	Weise St		Clay St N	369		St George St	0	845	9152
4	2021	05231	4 (2019)	70	1979	36	F	Weise St		St George St	0		Irwin Ave N	0	845	8774
4	2021	05231	4 (2019)	65	1989	36	F	Weise St		Irwin Ave N	0		Baird St N	0	739	8789
6	2021	05231	6 (2019)	75	1989	44	F	Weise St		Baird St N	0		Elizabeth St	0	634	8797
7	2021	05231	7 (2019)	70	2005	36	F	Welland Ave		Finger Rd	0		Tobermory Dr	0	317	10837
7	2021	05231	7 (2019)	70	2005	36	F	Welland Ave		Tobermory Dr	0		Scudder St / Windland Dr	0	686	10838
8	2021	05231	8 (2019)	70	2005	36	F	Welland Ave		Scudder St / Windland Dr	0		Eastbreeze Ln	0	317	10839
8	2021	05231	8 (2019)	70	2007	30	F	Welland Ave		Eastbreeze Ln	0		Avalanche Ln	0	317	15033
7	2021	05231	7 (2019)	70	2005	36	F	Welland Ave		Avalanche Ln	0		Beth Dr	0	317	15025
7	2021	05231	7 (2019)	70	2008	36	F	Wentworth St		7th St	0		Beaver Dam Dr	0	898	8187
4	2021	05231	4 (2019)	70	1981	36	F	Wesley Ave		Danz Ave S / Newberry Ave	0		Wildwood Dr	0	1109	10828
4	2021	05231	4 (2019)	70	1980	36	F	Wesley Ave		Wildwood Dr	0		Donarski Ct	0	528	10107
5	2021	05231	5 (2019)	70	1980	36	F	Wesley Ave		Donarski Ct	0		Jamesford Ave	0	370	10156
6	2021	05231	6 (2019)	70	2009	36	F	Wesley Ave		Jamesford Ave	0		Sandy Ln	0	528	10214
8	2021	05231	8 (2019)	70	2009	36	F	Wesley Ave		Sandy Ln	0		Hillside Ln	0	370	10241
5	2021	05231	5 (2019)	65	1999	36	F	Wesley Ave		Hillside Ln	0		Sunrise Ct	0	739	10330

NOTE: If Previous Pavement Rating and Year column blank, previous submitted rating incompatible with surface type OR no rating data available.

New Rating		County - Municipal Code	Current Pavement Rating and Year	Surface			Units (F = Feet/ M = Miles)	On Route	At Route			Toward Route			Section Length	Local ID (Optional Field)
Pavement Rating	Rating Year			Type	Year	Width		Name (Includes prefix, name, type, suffix and extention)	At Municipal Location	Name (Includes prefix, name, type, suffix and extention)	At Offset	Toward Municipal Location	Name (Includes prefix, name, type, suffix and extention)	Toward Offset (Optional Field)		
5	2021	05231	5 (2019)	75	1976	44	F	West Point Rd		9th St / Wood Ln	0		Hobart Dr	0	581	7334
5	2021	05231	5 (2019)	75	1976	44	F	West Point Rd		Hobart Dr	0		Edgehill Dr	0	1109	8259
5	2021	05231	5 (2019)	70	1976	44	F	West Point Rd		Edgehill Dr	0		CTH EB / Packerland Dr	0	950	7336
5	2021	05231	5 (2019)	75	1976	44	F	West Point Rd		CTH EB / Packerland Dr	0		Baumgart Rd	0	1478	8260
5	2021	05231	5 (2019)	75	1976	44	F	West Point Rd		Baumgart Rd	0		South Point Rd	0	1162	8261
5	2021	05231	5 (2019)	75	1976	44	F	West Point Rd		South Point Rd	0		Crestwood Dr	0	792	7338
6	2021	05231	6 (2019)	75	1985	44	F	West Point Rd		Crestwood Dr	0		Dancing Dunes Dr	0	845	7343
6	2021	05231	6 (2019)	75	1985	44	F	West Point Rd		Dancing Dunes Dr	0		Kalahari Dr	0	634	8262
7	2021	05231	7 (2019)	75	1985	44	F	West Point Rd		Kalahari Dr	0		La Count Rd	0	317	7346
7	2021	05231	7 (2019)	75	1985	44	F	West Point Rd		La Count Rd	0		King Of Arms Dr	0	1003	7348
7	2021	05231	7 (2019)	75	1994	44	F	West Point Rd		King Of Arms Dr	0		Hillcrest Dr	0	1584	7350
4	2021	05231	4 (2019)	70	2003	20	F	West Point Rd		Hillcrest Dr	0		Termini	0	1003	7352
4	2021	05231	4 (2019)	70	1979	36	F	West Point Ter		Acorn Dr	0		Springdale Ln	0	317	7332
5	2021	05231	5 (2019)	70	1979	36	F	West Point Ter		Springdale Ln	0		Beech Tree Dr	0	528	7331
5	2021	05231	5 (2019)	70	1993	36	F	Western Ave		Taylor St S	0		Scott Dr	0	264	12783
5	2021	05231	5 (2019)	70	1993	36	F	Western Ave		Scott Dr	0		Carrie Ln	0	317	6793
5	2021	05231	5 (2019)	70	1993	36	F	Western Ave		Carrie Ln	0		Pine Ter	0	264	6807
4	2021	05231	4 (2019)	70	1993	36	F	Western Ave		Pine Ter	0		Peachtree Ln	0	1162	6884
4	2021	05231	4 (2019)	70	1993	36	F	Western Ave		Peachtree Ln	0		Rutgers St	0	581	6884
5	2021	05231	5 (2019)	75	1973	44	F	Western Ave		Rutgers St	0		Perkins Ave	0	370	6904
4	2021	05231	4 (2019)	75	1973	44	F	Western Ave		Perkins Ave	0		Military Ave S	0	950	6946
7	2021	05231	7 (2019)	75	1965	44	F	Western Ave		Military Ave S	0		Beacon Ln	0	317	6963
6	2021	05231	7 (2019)	70	2004	36	F	Western Ave		Beacon Ln	0		Fisk St S	0	1003	6999
6	2021	05231	7 (2019)	70	2008	36	F	Western Ave		Fisk St S	0		Leeland St	0	317	8533
6	2021	05231	7 (2019)	70	2008	36	F	Western Ave		Leeland St	0		Locust St S	0	634	8532
7	2021	05231	7 (2019)	70	2008	36	F	Western Ave		Locust St S	0		Maryhill Dr	0	1373	7127
7	2021	05231	7 (2019)	70	2008	36	F	Western Ave		Maryhill Dr	0		Hudson St	0	1003	7183
7	2021	05231	7 (2019)	70	2008	36	F	Western Ave		Hudson St	0		Oneida St S	0	528	7203
4	2021	05231	4 (2019)	70	1989	36	F	Western Ave		Oneida St S	0		Bonnie Ct	0	845	7239
4	2021	05231	4 (2019)	70	1989	36	F	Western Ave		Bonnie Ct	0		Cleveland St	0	317	7256
4	2021	05231	4 (2019)	70	1989	36	F	Western Ave		Cleveland St	0		Oak St	0	422	7278
4	2021	05231	5 (2019)	70	1988	22	F	Western Ave		15th Ave	0		14th Ave	0	370	7318
4	2021	05231	4 (2019)	70	1980	36	F	Western Meadows Dr		Sandia Dr	0		Cactus Ave	0	370	8216
4	2021	05231	5 (2019)	70	1980	36	F	Western Meadows Dr		Cactus Ave	0		Sundance Ave	0	317	7167
4	2021	05231	4 (2019)	70	1980	36	F	Western Meadows Dr		Sundance Ave	0		Summer Pl	0	317	7125

New Rating		County - Municipal Code	Current Pavement Rating and Year	Surface			Units (F = Feet/ M = Miles)	On Route	At Route			Toward Route			Section Length	Local ID (Optional Field)
Pavement Rating	Rating Year			Type	Year	Width		Name (Includes prefix, name, type, suffix and extention)	At Municipal Location	Name (Includes prefix, name, type, suffix and extention)	At Offset	Toward Municipal Location	Name (Includes prefix, name, type, suffix and extention)	Toward Offset (Optional Field)		
7	2021	05231	8 (2019)	70	2017	36	F	Westfield Ave		Boland Rd	0		Murphy Dr	0	1056	6697
7	2021	05231	7 (2019)	70	2004	36	F	Westfield Ave		Murphy Dr	0		Steven St	0	1320	8111
5	2021	05231	5 (2019)	70	1985	36	F	Westplain Dr		Bond St	0		Adler Way	0	317	6573
5	2021	05231	5 (2019)	70	1985	36	F	Westplain Dr		Adler Way	0		Susan Ln	0	264	8087
4	2021	05231	4 (2019)	70	1985	36	F	Westplain Dr		Susan Ln	0		Nancy Ave	0	422	8091
4	2021	05231	4 (2019)	70	1985	36	F	Westplain Dr		Nancy Ave	0		Parkland Way	0	528	8100
4	2021	05231	4 (2019)	70	1985	36	F	Westplain Dr		Parkland Way	0		Dousman St	0	317	6630
3	2021	05231	3 (2019)	70	1992	24	F	Westway Dr		Pleasant Ln	634		Hillcrest Dr	0	1320	7268
6	2021	05231	6 (2019)	70	2007	36	F	Whippoorwill Dr		South Point Rd	0		Canary Ln	0	1109	7443
10	2021	05231	4 (2019)	70	2020	36	F	White Oak Ter		Treeland Dr	0		Acorn Way	0	264	8557
10	2021	05231	3 (2019)	70	2020	36	F	White Oak Ter		Acorn Way	0		Beech Tree Dr	0	528	7454
7	2021	05231	7 (2019)	70	1995	36	F	White Sands Ter		Gobi Trl	0		Termini	0	528	7418
8	2021	05231	8 (2019)	70	2008	36	F	Whittier Ct		Langdon St / Whittier Dr	0		Termini	0	158	15038
8	2021	05231	8 (2019)	70	2007	30	F	Whittier Dr		Langdon St / Whittier Ct	0		Abigail Ct	0	158	15240
8	2021	05231	8 (2019)	70	2007	36	F	Whittier Dr		Abigail Ct	0		Noble Ct / Noble St	0	528	15238
8	2021	05231	8 (2019)	70	2007	36	F	Whittier Dr		Noble Ct / Noble St	0		CTH EA	0	211	15235
7	2021	05231	7 (2019)	70	2008	24	F	Whittier Dr		CTH EA	0		Bedford Rd / Bedford Rd N	0	581	10763
6	2021	05231	6 (2019)	70	2008	24	F	Whittier Dr		Bedford Rd / Bedford Rd N	0		Purple Sage Dr	0	408	10764
6	2021	05231	6 (2019)	70	2008	24	F	Whittier Dr		Purple Sage Dr	0		Erie Rd	0	331	10764
6	2021	05231	7 (2019)	70	2006	36	F	Wiesner St		9th St	0		Carriage Ct	0	264	8642
6	2021	05231	7 (2019)	70	2006	36	F	Wiesner St		Carriage Ct	0		Biemeret St	0	1214	8286
6	2021	05231	6 (2019)	70	2006	36	F	Wiesner St		Biemeret St	0		Birchwood Dr	0	370	7489
6	2021	05231	6 (2019)	70	2003	36	F	Wiesner St		Birchwood Dr	0		Forest Glen Dr	0	317	7540
6	2021	05231	6 (2019)	70	2003	36	F	Wiesner St		Forest Glen Dr	0		Kennedy Dr	0	739	8609
0	2021	05231	5 (2019)	70	1979	22	F	Wietor Dr		Military Ave N	0		Termini / Wietor Dr	0	370	12534
5	2021	05231	5 (2019)	70	1995	36	F	Wiggins Way		Kathy Dr	0		Durham Rd	0	1531	9711
5	2021	05231	5 (2019)	70	1998	36	F	Wiggins Way		Durham Rd	0		Sussex Rd	0	1109	9712
7	2021	05231	7 (2019)	70	2005	36	F	Wildcat Trl		Inspiration Ave	0		Hoosier Way	0	422	20147
7	2021	05231	7 (2019)	70	2005	36	F	Wildcat Trl		Hoosier Way	0		Wolverine Trl	0	581	20429
7	2021	05231	7 (2019)	70	2005	36	F	Wildcat Trl		Hoosier Way	581		Wolverine Trl	0	53	20429
7	2021	05231	7 (2019)	70	2005	36	F	Wildcat Trl		Hoosier Way	634		Wolverine Trl	0	264	20429
5	2021	05231	6 (2019)	70	1995	36	F	Wilder Ct		Manitowoc Rd / Wilder St	0		Termini	0	634	10653
6	2021	05231	6 (2019)	70	1997	36	F	Wilder St		Manitowoc Rd / Wilder Ct	0		Wandering Springs Ct / Termini / \	0	370	10655
7	2021	05231	7 (2019)	70	2000	36	F	Wilder St		Wandering Springs Ct / Termini / \	0		Wandering Springs Ct / Termini / \	0	1056	10657
7	2021	05231	7 (2019)	75	1979	36	F	Wildflower Row		Venus Dr	0		Aphrodite Rd	0	845	10497

New Rating		County - Municipal Code	Current Pavement Rating and Year	Surface			Units (F = Feet/ M = Miles)	On Route	At Route			Toward Route			Section Length	Local ID (Optional Field)
Pavement Rating	Rating Year			Type	Year	Width		Name (Includes prefix, name, type, suffix and extention)	At Municipal Location	Name (Includes prefix, name, type, suffix and extention)	At Offset	Toward Municipal Location	Name (Includes prefix, name, type, suffix and extention)	Toward Offset (Optional Field)		
4	2021	05231	4 (2019)	70	1993	36	F	Wildflower Row		Aphrodite Rd	0		Holschuh Ln	0	317	10496
5	2021	05231	6 (2019)	70	1993	36	F	Wildflower Row		Holschuh Ln	0		Lindsey Ln	0	422	10490
6	2021	05231	6 (2019)	70	1998	36	F	Wildflower Row		Lindsey Ln	0		Alpine Dr	0	845	10489
4	2021	05231	4 (2019)	70	1989	36	F	Wildwood Dr		Hillside Ln	0		Birch Pointe Cir	0	317	10245
4	2021	05231	4 (2019)	70	1989	36	F	Wildwood Dr		Birch Pointe Cir	0		Wood Oaks Cir	0	317	10221
4	2021	05231	4 (2019)	70	1989	36	F	Wildwood Dr		Wood Oaks Cir	0		Deerpath Dr	0	845	10150
4	2021	05231	4 (2019)	70	1989	36	F	Wildwood Dr		Deerpath Dr	0		Wesley Ave	0	1109	10093
7	2021	05231	7 (2019)	70	2002	36	F	Willow Creek Pkwy		Teresa Dr	0		Alpine Dr	0	211	13493
7	2021	05231	7 (2019)	70	2007	36	F	Willow Creek Pkwy		Teresa Dr	211		Alpine Dr	0	475	13493
7	2021	05231	7 (2019)	70	2007	36	F	Willow Creek Pkwy		Teresa Dr	686		Alpine Dr	0	528	13493
5	2021	05231	5 (2019)	70	1993	36	F	Wilson Ave		USH 141 / Velp Ave	0		Thomas St	0	317	6600
5	2021	05231	6 (2019)	70	1993	36	F	Wilson Ave		Thomas St	0		Richardson St	0	581	6628
6	2021	05231	6 (2019)	70	1993	36	F	Wilson Ave		Richardson St	0		Desnoyers St	0	528	6660
6	2021	05231	6 (2019)	70	1993	36	F	Wilson Ave		Desnoyers St	0		Minahan St	0	581	6701
4	2021	05231	4 (2019)	70	1993	36	F	Wilson Ave		Minahan St	0		Mather St	0	581	6738
4	2021	05231	4 (2019)	70	1992	36	F	Wilson Ave		Mather St	0		Bond St	0	422	6774
4	2021	05231	4 (2019)	70	1992	36	F	Wilson Ave		Bond St	0		Elmore St	0	370	6799
4	2021	05231	4 (2019)	70	1992	36	F	Wilson Ave		Elmore St	0		Kellogg St	0	475	6839
6	2021	05231	6 (2019)	70	1992	36	F	Wilson Ave		Kellogg St	0		Division St	0	317	6873
8	2021	05231	8 (2019)	70	2010	36	F	Winchester Way		Deckner Ave	0		Deer Trl	0	422	9137
6	2021	05231	6 (2019)	75	1978	36	F	Winchester Way		Deer Trl	0		Browning Rd	0	422	9120
7	2021	05231	8 (2019)	70	2005	24	F	Windland Dr		CTH EA	0		Meadow Wind Dr	0	686	15153
7	2021	05231	8 (2019)	70	2005	36	F	Windland Dr		Meadow Wind Dr	0		Terrace Lake Ln	0	317	15152
8	2021	05231	8 (2019)	70	2005	36	F	Windland Dr		Terrace Lake Ln	0		Welland Ave	0	211	15151
8	2021	05231	8 (2019)	70	2005	36	F	Windland Dr		Terrace Lake Ln	211		Welland Ave	0	106	15151
7	2021	05231	7 (2019)	70	1999	36	F	Windland Dr		Welland Ave	0		Manitou Ave	0	634	10316
7	2021	05231	7 (2019)	70	1999	36	F	Windland Dr		Manitou Ave	0		Ontario Rd	0	686	10310
7	2021	05231	8 (2019)	70	1999	36	F	Windland Dr		Ontario Rd	0		Summer Winds Dr	0	264	10308
7	2021	05231	8 (2019)	70	1999	36	F	Windland Dr		Summer Winds Dr	0		Windrose Ct	0	211	10299
7	2021	05231	7 (2019)	70	2000	36	F	Windland Dr		Windrose Ct	0		Fair Winds Ln	0	158	11544
7	2021	05231	7 (2019)	70	2004	30	F	Windland Dr		Fair Winds Ln	0		Wingate St	0	317	20801
7	2021	05231	8 (2019)	70	1999	36	F	Windland Dr		Wingate St	0		Challenger Dr	0	370	20017
7	2021	05231	7 (2019)	70	2000	36	F	Windrose Ct		Windland Dr	0		Termini	0	422	11544
7	2021	05231	7 (2019)	70	1992	36	F	Windward Ct		Hidden Way / Windward Rd	0		Termini	0	264	9903
6	2021	05231	6 (2019)	75	1980	44	F	Windward Rd		Moon Valley Dr	0		Stonehedge Rd	0	475	10700

New Rating		County - Municipal Code	Current Pavement Rating and Year	Surface			Units (F = Feet/ M = Miles)	On Route	At Route			Toward Route			Section Length	Local ID (Optional Field)
Pavement Rating	Rating Year			Type	Year	Width		Name (Includes prefix, name, type, suffix and extention)	At Municipal Location	Name (Includes prefix, name, type, suffix and extention)	At Offset	Toward Municipal Location	Name (Includes prefix, name, type, suffix and extention)	Toward Offset (Optional Field)		
6	2021	05231	6 (2019)	75	1980	44	F	Windward Rd		Stonehedge Rd	0		Newberry Ave	0	422	10109
6	2021	05231	6 (2019)	75	1979	44	F	Windward Rd		Newberry Ave	0		Canyon Bluff Rd	0	739	10066
6	2021	05231	6 (2019)	75	1979	44	F	Windward Rd		Canyon Bluff Rd	0		Hidden Way / Windward Ct	0	158	10066
6	2021	05231	6 (2019)	70	1992	44	F	Windward Rd		Canyon Bluff Rd	158		Hidden Way / Windward Ct	0	792	9981
0	2021	05231	1 (2019)	35	1977	11	F	Windy Hill Ln		Spartan Rd	0		Termini	0	528	9720
5	2021	05231	5 (2019)	75	1972	36	F	Winford Ave		Frog St	0		USH 141 / Velp Ave	0	845	8446
4	2021	05231	4 (2019)	70	1990	34	F	Winford Ave		USH 141 / Velp Ave	0		Richardson St	0	528	6649
4	2021	05231	4 (2019)	70	1990	34	F	Winford Ave		Richardson St	0		Desnoyers St	0	581	6684
3	2021	05231	3 (2019)	70	1981	30	F	Winford Ave		Desnoyers St	0		Minahan St	0	581	6725
3	2021	05231	3 (2019)	70	1981	30	F	Winford Ave		Minahan St	0		Mather St	0	581	6769
7	2021	05231	7 (2019)	70	1999	36	F	Wingate St		Windland Dr	0		Jauquet Dr	0	739	10385
3	2021	05231	3 (2019)	70	1973	36	F	Winter Ln		Manitowoc Rd	0		Imperial Ln	0	422	10559
5	2021	05231	5 (2019)	70	2007	36	F	Winterberry Ct		CTH EB / Packerland Dr	0		Red Fern Ln W	0	317	8385
5	2021	05231	5 (2019)	70	2007	36	F	Winterberry Ct		CTH EB / Packerland Dr	317		Red Fern Ln W	0	317	8385
6	2021	05231	6 (2019)	70	1992	36	F	Wintercress Dr		Parkwood Dr	0		Velvet Leaf Dr	0	845	7865
6	2021	05231	6 (2019)	70	1992	36	F	Wintercress Dr		Velvet Leaf Dr	0		Lobelia Dr	0	264	8563
5	2021	05231	5 (2019)	70	1979	36	F	Wintergreen Ct		Parkwood Dr	0		Termini	0	581	7873
10	2021	05231	3 (2019)	70	2019	27	F	Wirtz Ave		St Paul St	0		Hickory Hill Dr	0	634	7626
10	2021	05231	3 (2019)	70	2019	27	F	Wirtz Ave		Hickory Hill Dr	0		8th St	0	845	7751
10	2021	05231	3 (2019)	70	2019	27	F	Wirtz Ave		8th St	0		9th St	0	581	7815
7	2021	05231	8 (2019)	70	2008	30	F	Wirtz Ave		9th St	0		Roscoe St	0	264	7832
7	2021	05231	8 (2019)	70	2008	30	F	Wirtz Ave		Roscoe St	0		Langlade Ave	0	317	8473
7	2021	05231	7 (2019)	70	2005	18	F	Wisconsin Ave		East Shore Dr (2)	0		Termini	0	264	12833
7	2021	05231	7 (2019)	70	2005	36	F	Wolverine Ct		Standford Dr / Wolverine Trl	0		Termini	0	475	15096
7	2021	05231	7 (2019)	70	2007	30	F	Wolverine Trl		Wildcat Trl	0		Hoosier Way	0	768	20431
7	2021	05231	7 (2019)	70	2005	36	F	Wolverine Trl		Hoosier Way	0		Collegiate Way	0	288	20430
7	2021	05231	7 (2019)	75	1996	40	F	Wolverine Trl		Collegiate Way	0		Inspiration Ave	0	370	20148
7	2021	05231	7 (2019)	70	2008	36	F	Wolverine Trl		Inspiration Ave	0		Standford Dr / Wolverine Ct	0	422	15097
3	2021	05231	3 (2019)	70	1971	36	F	Wood Ct		9th St	0		Termini	0	158	7327
7	2021	05231	8 (2019)	70	2013	44	F	Wood Ln		9th St / West Point Rd	0		Matchwood Ln	0	528	7392
7	2021	05231	8 (2019)	70	2013	44	F	Wood Ln		Matchwood Ln	0		Forestville Dr	0	370	7440
7	2021	05231	8 (2019)	70	2013	44	F	Wood Ln		Forestville Dr	0		Oakwood Dr	0	475	7503
7	2021	05231	8 (2019)	70	2013	44	F	Wood Ln		Oakwood Dr	0		Shady Oak Dr	0	475	7591
7	2021	05231	8 (2019)	70	2013	44	F	Wood Ln		Shady Oak Dr	0		Ironwood Dr	0	581	7674
7	2021	05231	8 (2019)	70	2013	44	F	Wood Ln		Ironwood Dr	0		CTH VK / Hazelwood Ln / Shady L	0	264	12787

New Rating		County - Municipal Code	Current Pavement Rating and Year	Surface			Units (F = Feet/ M = Miles)	On Route	At Route			Toward Route			Section Length	Local ID (Optional Field)
Pavement Rating	Rating Year			Type	Year	Width		Name (Includes prefix, name, type, suffix and extention)	At Municipal Location	Name (Includes prefix, name, type, suffix and extention)	At Offset	Toward Municipal Location	Name (Includes prefix, name, type, suffix and extention)	Toward Offset (Optional Field)		
5	2021	05231	5 (2019)	70	1993	36	F	Wood Oaks Cir		Wildwood Dr	0		Termini	0	475	10186
5	2021	05231	5 (2019)	70	2001	36	F	Woodcrest Dr		Cormier Rd	0		Meadowcrest Dr	0	950	12827
2	2021	05231	2 (2019)	70	1977	24	F	Woodlawn Ave		Dousman St	0		Hubbard St	0	475	7177
2	2021	05231	3 (2019)	70	1977	24	F	Woodlawn Ave		Hubbard St	0		Shawano Ave / STH 29	0	581	7218
4	2021	05231	4 (2019)	70	1976	36	F	Woodridge Ln		Belmont Dr	0		CTH EB / Packerland Dr	0	845	7567
7	2021	05231	7 (2019)	70	2010	36	F	Woodridge Ln		CTH EB / Packerland Dr	0		Everbreeze Rd	0	264	8571
4	2021	05231	4 (2019)	70	1980	36	F	Woodruff Ct		Amberly Trl	0		Termini	0	317	10580
3	2021	05231	3 (2019)	65	2003	24	F	Woodside Rd		CTH N / Humboldt Rd	0		CTH EA	0	1373	9855
4	2021	05231	4 (2019)	70	1980	36	F	Woodstock Ct		Amberly Trl	0		Termini	0	475	10538
3	2021	05231	3 (2019)	70	1979	30	F	Yale St		Shawano Ave / STH 29	0		Christiana St	0	264	7206
3	2021	05231	3 (2019)	70	1979	30	F	Yale St		Christiana St	0		Howard St	0	317	7224
7	2021	05231	7 (2019)	75	1997	44	F	Yeager Dr		Ontario Rd	0		Einstein Way	0	1320	10634
7	2021	05231	8 (2019)	75	1997	44	F	Yeager Dr		Einstein Way	0		Armstrong Dr	0	792	10833
7	2021	05231	7 (2019)	75	1997	44	F	Yeager Dr		Armstrong Dr	0		CTH EA	0	581	10832
6	2021	05231	6 (2019)	70	1999	36	F	Yorkshire Rd		Durham Rd	0		Fagerville Way	0	1531	9699
5	2021	05231	5 (2019)	70	1981	36	F	Yorktown Dr		King James Dr	317		Candle Way	0	264	8565
5	2021	05231	5 (2019)	70	1981	36	F	Yorktown Dr		Candle Way	0		Gloucester Dr	0	264	8566
4	2021	05231	4 (2019)	70	1976	36	F	Zak Ln		Marybell Ln	528		Everbreeze Rd	0	264	8572
4	2021	05231	4 (2019)	70	1973	36	F	Zak Ln		Everbreeze Rd	0		CTH EB / Packerland Dr	0	370	8334
5	2021	05231	5 (2019)	70	1976	36	F	Zak Ln		CTH EB / Packerland Dr	0		Belmont Dr	0	845	7655
4	2021	05231	4 (2019)	70	1984	36	F	Zeise Ave		Bader St	0		Wayfarer Way	0	739	10100
4	2021	05231	4 (2019)	70	1984	36	F	Zeise Ave		Wayfarer Way	0		Huth St	0	581	10084
6	2021	05231	7 (2019)	70	2005	36	F	Zelas Dr		Gilbert Dr	0		Beth Dr	0	317	10259
6	2021	05231	6 (2019)	70	2005	36	F	Zelas Dr		Beth Dr	0		Creek Dr	0	422	10301
6	2021	05231	6 (2019)	70	2005	36	F	Zelas Dr		Creek Dr	0		Jauquet Dr	0	634	10726



Report to the
Improvement and Service Committee
of the City of Green Bay

MEETING DATE

February 1, 2022

PREPARED BY

AGENDA ITEM # M.3

To receive and place on file the request to review account balances, revenues, and expenditures for the Wheel Tax Fund (217) since inception. (Ald. Wvery)

BACKGROUND

RECOMMENDATION

FISCAL IMPACT

ATTACHMENTS

- I. Annual Revenues and Expenses

Wheel Tax Revenues and Expenditures By Year

Year 2019

Cash Balance from Previous Year	\$ (15,649.49)
---------------------------------	-----------------------

Revenues

Fees Collected by WisDOT	\$ (1,747,078.00)
Reimbursement	
Interest	\$ (13,759.33)
Investment Market Value	\$ 2.29
Net Revenue	\$ (1,760,835.04)

Expenses

Blacktop Materials (Operations)	\$ 98,529.17
Joint Sealing Materials (Operations)	\$ -
Resurfacing 1-19 Assessments	\$ 438,833.33
Chestnut (2-19) Assessments	\$ 47,388.15
Chestnut (3-19) Assessments	\$ 68,050.92
Haven Place Assessments	\$ 96,070.97
N. Webster Assessments (Univ to Radisson)	\$ 182,432.32
N. Webster Assessments (Main to East River)	\$ 48,707.09
Haven Place Construction	\$ 209,687.49
Net Expenditures	\$ 1,189,699.44

Revenues less Expenses	\$ (571,135.60)
------------------------	------------------------

Cash Position at Year End (Starting Balance less net)	\$ (586,785.09)
---	------------------------

Year	2020
------	------

2020

Revenues

Expenses

Revenues less Expenses	\$ 176,928.72
------------------------	---------------

I:\DeptData\PubWorks\DIRECTOR\Wheel Tax\Annual Revenues and Expenses

Year 2021

Cash Balance Transfer (Previous year)	\$ (409,856.37)
---------------------------------------	-----------------

Fees Collected by WisDOT	\$ (1,999,056.34)
Reimbursement	\$ (26,197.96)
Intests	\$ (1,391.56)
Investment Market Value	\$ (4.26)
Net Revenue	\$ (2,026,650.12)

Blacktop Materials (Operations)	\$	124,707.92
Joint Sealing Materials (Operations)	\$	119,229.49
Gray Street Assessments & Allocation	\$	88,512.80
Jackson St (N) Assessment & Allocation	\$	293,645.72
Jackson St (S) Assessment & Allocation	\$	332,360.67
Maple Street Assessment & Allocation	\$	108,720.30
Resurfacing 1-21 Assessment & Allocation	\$	821,760.52
Net Expenses	\$	1,888,937.42

Cash Position at Year End (Starting Balance less net)	\$ (547,569.07)
---	-----------------



Report to the
Improvement and Service Committee
of the City of Green Bay

MEETING DATE

February 1, 2022

PREPARED BY**AGENDA ITEM # M.4**

To receive and place on file the request to include the resurfacing of Hickory Hill Drive (South Oneida Street to 12th Avenue) and Redwood Drive (Hickory Hill Drive to 9th Street) in the 2022 Capital Improvement Program. (Ald. Wery)

BACKGROUND**RECOMMENDATION****FISCAL IMPACT****ATTACHMENTS**

None



Report to the
Improvement and Service Committee
of the City of Green Bay

MEETING DATE

February 1, 2022

PREPARED BY

AGENDA ITEM # M.5

To receive and place on file the request to review the list of streets for resurfacing and reconstruction in the 2022 Capital Improvement Program. (Ald Wvery)

BACKGROUND

RECOMMENDATION

FISCAL IMPACT

ATTACHMENTS

1. Resurfacing 2022 Council 1-13-22
2. Reconstruction 2022 1-13-2022

Preliminary Resurfacing 2022

<u>Alder district</u>	<u>Street Section</u>	<u>Pavement Rating</u>	<u>Section length</u>
1	Pine Ride Court - Pine Ridge Dr to Termini	3	228
1, 5	St Ann Drive - Josephine Circle(E) to Mount Mary Drive	3, 4	264
1	Marvin Lane - Albert Dr to Cornelius Dr	3	702
1	Albert Drive - Marvin Lane to Cornelius Drive	3	931
1	Bay View Drive - Regent Ln to Termini West	3	1865
2	Ontario Road - Finger Road to Tobermory Drive	3	481
3	Irene Street - Debra Lan to Amy Street	3	1832
3	Loretta Lane - Termini to Abrams Street	3,4	792
4	Loretta Lane - Heyrman St to Irene St	3	475
6	Klaus Street - N Webster Avenue to N Irwin Avenue	3	2112
6	St. George Street - Reber Street to Weise Street	3, 4	1584
6	Farlin Avenue - Danz Avenue to 100' west of Newtols Street	4	994
9	Roscoe Street - 11th Avenue to 14th Avenue	3	1267
9	6th Street - Marquette Avenue to Gross Avenue	3, 4	891
9	Cleveland Street - 6th Street to Hickory Hill Drive	3	422
9	13th Avenue - 9th Street to Langlade Avenue	3	618
10	Minahan Street - Royal Blvd. to Park Street	3	317
10	Winford Avenue - Mather Street to Desnoyers Street	3	1162
10	Bond Street- Taylor Street to Morley Road	3	2645
			19582

MILL AND PAVE

1	St Ann Drive - Josephine Circle(W) to Josephine Circle E	3	634
1	Chancellor Lane - Bay View Drive to St Gregory Drive	3	792
1	Term Court - Chancellor Lane to west Cul De Sac	3	264
1	Regent Lane - Bay View Drive to St Gregory Drive	3	792
1	Pine Ridge Drive - Bay View Drive to St. Gregory Drive	3	634
3	Phasianus Street - Heather Drive to Sun Terrace	3	1215
			4331

Reconstruction 2022

<u>Street Section</u>	<u>Rating</u>
Elmore Street - Gray Street to Fairview Court	2,3,4
Ashland Avenue - Howard Street to RR tracks south of Seymour Court	NA
S. Van Buren Street - E. Mason Street to Stuart Street	2,3
Roosevelt Street - Main Street to Stuart Street	2,3
Eliza Street - 100' W. of Madison Street to Monroe Avenue	2
Finger Road - Superior Road to Challenger Drive	2
School Place - S. Ashland Avenue to west cul de sac	2,3
Howard Street - S. Ashland Avenue to Oakland Avenue	3
Oakland Avenue - Howard Street to Seymour Court	3,4
Harvey Street - N. Jackson Street to N. Webster Avenue	NA
S. Van Buren Street - Grignon Street to Eliza Street	2,3

<u>Pavement Replacement</u>	
Courier Road - N Grandview Road to N Northview Road	2



Report to the
Improvement and Service Committee
of the City of Green Bay

MEETING DATE

February 1, 2022

PREPARED BY

AGENDA ITEM # M.6

To approve the 2022 Special Assessment factors and rates.

BACKGROUND

RECOMMENDATION

FISCAL IMPACT

ATTACHMENTS

1. 2022 Proposed Rates
2. Assessment Rate Letter to IS for 2022

CITY OF GREEN BAY		
SPECIAL ASSESSMENT FACTORS AND RATES		
2022 FACTORS AND RATES		
I. <u>SANITARY SEWER</u>	<u>2021 RATES</u>	<u>2022 RATES</u>
Sewer	\$65.00 Per Front Foot	\$65.00
Sewer with Rock Excavation	\$95.00 Per Front Foot	\$95.00
4" Sanitary Connection with Rock Excavation	\$1,500.00 Each \$2,500.00 Each	\$1,590.00 \$2,590.00
6" Sanitary Connection with Rock Excavation	\$1,750.00 Each \$2,750.00 Each	\$1,875.00 \$2,875.00
II. <u>STORM SEWER</u>		
Sewer	\$65.00 Per Front Foot (New Streets, and Type B Streets in Urban Expansion & Reserve Districts and new main installation)	\$65.00
6" Storm Connection	\$990.00 Each	\$1,050.00
12" Storm Connection	\$1,760.00 Each	\$1,875.00
Stormwater Management (Fee in lieu of)	\$3,600.00 Per ERU	\$3,900.00 Per ERU
III. <u>WATER</u>		
Residential and Other Ordinary Users with Rock Excavation	\$75.00 Per Front Foot \$105.00 Per Front Foot	\$75.00 Per Front Foot \$105.00 Per Front Foot
User Requiring Larger Than 8" Mains with Rock Excavation	\$85.00 Per Front Foot \$115.00 Per Front Foot	\$85.00 Per Front Foot \$115.00 Per Front Foot
1" Lateral with New Water Main with Rock Excavation	\$2,300.00 Each \$3,300.00 Each	\$2,300.00 Each \$3,300.00 Each
1" Lateral on Existing Water Main with Rock Excavation	\$3,300.00 Each \$4,300.00 Each	\$3,300.00 Each \$4,300.00 Each
New 1" Service Connection	Actual Cost	Actual Cost
New Larger than 1" Service Connection	Actual Cost	Actual Cost

IV. <u>STREET CONSTRUCTION</u>	<u>2021 RATES</u>		<u>2022 RATES</u>	
	<u>ASPHALT PAVEMENT</u>	<u>CONCRETE PAVEMENT</u>	<u>ASPHALT PAVEMENT</u>	<u>CONCRETE PAVEMENT</u>
	Assessment Factor = \$150.00	\$230.00	\$155.00	\$230.00
1. <u>Type "A" Street</u> (New Street, Not Previously Open to Traffic)				
Residential Zones	\$150.00	\$150.00	\$155.00	\$155.00
All Other Zone Classifications (1 and 2 Family Use Apply Residential Zones Rate)	\$150.00	\$230.00	\$155.00	\$230.00
2. <u>Type "B" Street</u> (Existing Street, No Curb & Gutter)				
Residential Zones	\$90.00	\$90.00	\$93.00	\$93.00
All Other Zone Classifications (1 and 2 Family Use Apply Residential Zones Rate)	\$135.00	\$207.00	\$139.50	\$207.00
3. <u>Type "C" Street</u> (Existing Street, Has Pavement and Curb & Gutter)				
A. Local Streets				
Residential Zones	\$45.00	\$45.00	\$46.50	\$46.50
Residential Zones on Bus and/or Heavy Traffic Routes	\$40.50	\$40.50	\$41.85	\$41.85
All Other Zone Classifications (1 and 2 Family Use Apply Residential Zones Rate)	\$97.50	\$149.50	\$100.80	\$149.50
B. STP and NHS Streets				
Residential Zones	\$30.00	\$30.00	\$31.00	\$31.00
Residential Zones on Bus and/or Heavy Traffic Routes	\$27.00	\$27.00	\$27.90	\$27.90
All Other Zone Classifications (1 and 2 Family Use Apply Residential Zones Rate)	\$97.50	\$149.50	\$100.80	\$149.50

V. <u>ASPHALT RESURFACING</u> <u>ALL STREET TYPES</u> Assessment Factor =	2021 RATES <u>ASPHALT RESURFACING</u> \$32.00	2022 RATES <u>ASPHALT RESURFACING</u> \$32.00
Residential Zones	\$19.20	\$19.20
Residential Zones on Bus and/or Heavy Traffic Routes	\$17.28	\$17.28
All Other Zone Classifications (1 and 2 Family Use Apply Residential Zones Rate)	\$28.80	\$28.80
INTEREST RATE FOR UNPAID SPECIAL ASSESSMENTS	<u>2021 RATES</u> 2.90%	<u>2022 RATES</u> 3.75%



Green Bay Water Utility

631 S. Adams St. – P.O. Box 1210
Green Bay, WI 54305-1210

920-448-3480
FAX 920-448-3486
www.gbwater.org

1/19/2022

Mr. Chris Wery, Chairperson
Improvement and Service Committee
City Hall
100 North Jefferson Street
Green Bay, WI 54301

Dear Chairperson Wery:

The Green Bay Water Utility recommends the following assessment rates for 2022:

Residential and other ordinary users	\$75.00/front foot
Residential and other ordinary users (Project requiring rock excavation)	\$105.00/front foot
Users requiring larger than 8" diameter mains (commercial and industrial)	\$85.00/front foot
Users requiring larger than 8" diameter mains (commercial and industrial) (Project requiring rock excavation)	\$115.00/front foot
1" water lateral installed with new water main	\$2,300.00/lateral
1" water lateral installed with new water main (Project requiring rock excavation)	\$3,300.00/lateral
1" water lateral installed on existing main in conjunction with street reconstruction	\$3,300.00/lateral
1" water lateral installed on existing main in conjunction with street reconstruction (Project requiring rock excavation)	\$4,300.00/lateral
New 1" service connection on existing main requested by owner	Actual cost
New larger than 1" service connection on existing main requested by owner	Actual cost

Sincerely,

THE GREEN BAY WATER UTILITY

Kristin Romanowicz, P.E.
Engineering Services Supervisor

cc: Steve Grenier, Brian Powell



Report to the
Improvement and Service Committee
of the City of Green Bay

MEETING DATE

February 1, 2022

PREPARED BY

AGENDA ITEM # M.7

To receive and place on file the report of actions taken by Department of Public Works

A. Granting of Licenses

I. Sidewalk Builder

- a. Absolute Concrete LLC
- b. Bryan Mc Ewen Concrete, LLC
- c. De Leers Construction, Inc.
- d. Frank O. Zeise Construction Co., Inc.
- e. Helmle Construction & Concrete
- f. Howard Immel Inc.
- g. IEI General Contractors
- h. Larry Van Rite Truck. & Exc.
- i. Milis Flatwork
- j. Utility Traffic & Restoration, Inc.

2. Tree & Brush Trimmer

- a. Bucklin Tree Service LLC
- b. Monster Tree Service of Northeast Wisconsin
- c. Rigo's Landscaping LLC
- d. Treeo's Tree Service, Inc.
- e. Urban Tree Service

3. Underground Sprinkler System

- a. ADC Maintenance LLC

B. To conditionally approve the application contingent upon a positive review of references

I. Tree & Brush Trimmer

- a. Tree-B-Gone LLC

BACKGROUND

RECOMMENDATION

FISCAL IMPACT

ATTACHMENTS

None



Report to the
Protection and Policy Committee
of the City of Green Bay

MEETING DATE

February 1, 2022

PREPARED BY

AGENDA ITEM # N.1

To approve a change of agent for The Automobile Gallery, Inc. at 400 S. Adams St.

BACKGROUND

RECOMMENDATION

FISCAL IMPACT

ATTACHMENTS

1. scan0115
2. sharpscans@greenbaywi.gov_20220104_094525



Report to the
Protection and Policy Committee
of the City of Green Bay

MEETING DATE

February 1, 2022

PREPARED BY

AGENDA ITEM # N.2

To approve an application for an available "Class B" Combination license by The Automobile Gallery, Inc. at 419 S. Washington St. with a license premises description as "PAVILION BUILDING, TRUCK GARAGE, STORED IN COOLER IN THE STORAGE AREA (SE CORNER OF BUILD)." (Submitted January 11, 2022).

BACKGROUND

RECOMMENDATION

FISCAL IMPACT

ATTACHMENTS

1. 419swashingtonst
2. REVISED PAGE 1
3. LICENSE STIPULATION.AYRESS.503 419 S WASHINGTON



Report to the
Protection and Policy Committee
of the City of Green Bay

MEETING DATE

February 1, 2022

PREPARED BY

AGENDA ITEM # N.3

To approve a change of agent for Aldi, Inc. at 1560 Western Ave.

BACKGROUND

RECOMMENDATION

FISCAL IMPACT

ATTACHMENTS

- I. COA 1560 WESTERN



Report to the
Protection and Policy Committee
of the City of Green Bay

MEETING DATE

February 1, 2022

PREPARED BY

AGENDA ITEM # N.4

To approve a request by The Sardine Can at 128 S. Broadway to extend their licensed premises to their parking lot on June 8, June 29, July 13, July 27, August 10 and August 24 for a block party.

BACKGROUND

RECOMMENDATION

FISCAL IMPACT

ATTACHMENTS

1. 2022 Block Party Application Letter
2. Block Party Map 2022



Report to the
Protection and Policy Committee
of the City of Green Bay

MEETING DATE

February 1, 2022

PREPARED BY

AGENDA ITEM # N.5

To approve an application for a "Class A" Liquor and Class "A" Beer license by Wimiles 2, Inc. at 2590 University with a license premises description as "Beer is sold from the coolers, liquor is stored in an enclosed cabinet (Currently licensed as Pit Row, Inc.).

BACKGROUND

RECOMMENDATION

FISCAL IMPACT

ATTACHMENTS

1. sharpsans@greenbaywi.gov_20211228_092130
2. CLASS A LICENSE STIPULATION.MERRILLJ.372 2590 UNIVERSITY



Report to the
Protection and Policy Committee
of the City of Green Bay

MEETING DATE

February 1, 2022

PREPARED BY

AGENDA ITEM # N.6

To deny an application for an available "Class B" Combination license for MJ Hospitality Corporation at 708 Bodart St. with a license premises description as "MAIN BR/ADD STG AREA W/TABLE&STOOLS/HALLWAY/STORAGE/OFFICE/2 BTHRMS/OUTDOOR WALKIN COOLER" (Currently licensed, but current licensee no longer has control over the license premises).

BACKGROUND

RECOMMENDATION

FISCAL IMPACT

ATTACHMENTS

1. sharpscans@greenbaywi.gov_20211228_154748
2. olde main moratorium 10-23-07
3. STIPULATION AGREEMENT.CARLSONC.374-708BODARTST

RESOLUTION LIMITING THE NUMBER
OF LICENSED ESTABLISHMENTS IN THE
OLDE MAIN STREET BUSINESS IMPROVEMENT DISTRICT

October 23, 2007

BY THE COMMON COUNCIL OF THE CITY OF GREEN BAY:

WHEREAS, the Common Council is concerned with the present high concentration of Class "B" liquor license establishments in the Olde Main Street Business Improvement District, which can impair the public peace, safety, welfare, and order in this area; and

WHEREAS, pursuant to the powers reserved under Ch. 125 Wis. Stats., the Common Council wishes to limit the number of Class "B" Beer and Class "B" Combination Liquor Licenses, issued to establishments in and around the area of the Olde Main Street Business Improvement District; and

WHEREAS, it is the intent of this resolution to allow present Class "B" liquor license establishments to sell, maintain, renew or transfer their licenses within such area.

NOW, THEREFORE, BE IT RESOLVED:

1. Limitation Area. Any property within the following-described area:

All of Lots 154 through 162, Lots 169 through 191, Lots 193 through 231, Lots 262 through 294, Lots 301 through 322, Lot 402, Lots 420 through 422, Lots 435 through 438, Plat of Navarino. Also, all of the Certified Survey Map recorded in Volume 7, Page 287, being part of Lot 205, Plat of Navarino. Also, all of the Certified Survey Map recorded in Volume 12, Page 197, Brown County Records, being part of Lot 180, Plat of Navarino. Also, all of the Certified Survey Map recorded in Volume 25, Page 180, Brown County Records, being part of Lots 169 and 170, Plat of Navarino. Also, all of Lots 1 through 5, Subdivision of Lots 192, 434, and the north 2 feet of Plat of Navarino. Also, all of Lots 68 through 152 and the tract of land described in Volume 145, Page 405, Brown County Records, Whitney's Addition to Navarino. Also, all of Lots 1 through 8, Lots 99 through 105, Lots 108 through 114, Lots 143 through 150, Plat of Oak Grove. Also, that part of Private Claim 2, east side of Fox River, lying within the area formerly known as Lots 295 through 300, Plat of Navarino. Also, that part of the Plat of Navarino, Whitney's Addition to the Plat of Navarino and the Plat of Oak Grove as described in Jacket 4589, Image 26, being part of the former Chicago, Milwaukee, St. Paul and Pacific Railroad Company so called alley track and Cedar Street Spur. Also, that part of any vacated street or alley right-of-way

adjacent to the lands described above located in said Plat of Navarino, Subdivision of Lots 192, 434, and the north 2 feet of Plat of Navarino, Whitney's Addition to Navarino, and Private Claim 2, east side of Fox River. All located in the City of Green Bay, Brown County, Wisconsin. Excepting the south 130 feet of said Lot 402, Plat of Navarino. Also, excepting the south 125 feet of the east 46 feet of said Lot 422, Plat of Navarino (see attached map).

2. Prohibition. The Common Council shall not authorize the issuance of any new or transfer Class "B" Beer License or Class "B" Combination Liquor License within the limitation area, except restaurants, as defined in paragraph 4 hereof.

3. Exceptions.

- a. This subsection shall not prohibit the renewal of a Class "B" Beer or Class "B" Combination Liquor License for an existing premises in the limitation area.

- b. This subsection shall not prohibit the issuance of a Class "B" Beer or Class "B" Combination Liquor License for a previously licensed premises provided that such application is made within 60 days of any of the following:

- i. Surrender by the prior licensee of the license issued for that premises; or
- ii. Termination of the prior licensee's lease for the premises; or
- iii. Revocation of the prior license, for cause.

If application under this subsection is sought after 60 days, the owner of the previously licensed premises may apply to the Protection and Welfare Committee for an extension of the application time on the basis that application of the moratorium would have a substantial adverse effect on the owner's ability to use or enjoy the property. The party requesting the extension must demonstrate this effect by clear, satisfactory and convincing evidence.

- c. All applications and renewals shall be subject to review as provided by Ch. 125, Wis. Stats.

4. Prohibition Not to Apply to Restaurants.

- a. This resolution shall not prohibit the issuance of a Class "B" Beer or Class "B" Combination Liquor License to the operator of a restaurant, where the principal business conducted is that of a restaurant, as defined in Ch. 125, Wis. Stats. If the premises are operated under a Class "B" Beer or Class "B" Combination Liquor License, the principal business conducted is presumed to be the sale of alcohol beverages, but the presumption may be rebutted by competent evidence.
- b. A restaurant licensee operating within the limitation area which fails to maintain a principal business of operating a restaurant at any time later than 60 days after the granting of a Class "B" Beer or Class "B" Combination Liquor License shall be in violation of this subsection and its Class "B" Beer or Class "B" Combination Liquor License shall be subject to revocation.
- c. "Principal business" means the primary activity as determined by analyzing the amount of capital, labor, time, attention and floor space devoted to each business activity, and by analyzing the sources of net income and gross income. The name, appearance and advertisement of the entity may also be taken into consideration in determining "principal business."

Adopted 10/23/07

Approved 10/24/07

Mayor

Clerk

bc

Attachment - Map



Old Main Street Business Improvement District



BID Boundary



Map produced by the
Green Bay/Brown County Planning Department
Printed: November 17, 1998



Report to the
Protection and Policy Committee
of the City of Green Bay

MEETING DATE

February 1, 2022

PREPARED BY

AGENDA ITEM # N.7

To receive and place on file the Liquor Violation Report for January 24, 2022.

BACKGROUND

RECOMMENDATION

FISCAL IMPACT

ATTACHMENTS

1. Report January 24 2022
2. 21LiqVio

CITY OF GREEN BAY POLICE DEPARTMENT

TO: PROTECTION AND POLICY COMMITTEE

FROM: COMMUNITY POLICING

DATE: January 24, 2022

From January 10, 2022, to January 24, 2022, there have been no liquor violations, no DA referrals, no ordinance violations and no property referrals.

Sincerely,

**LT. STEVE MAHONEY & LT. NATE ALLEN
DISTRICT POLICING**

sp

2021 LIQUOR VIOLATIONS

Subject's Name	Tavern Name And Address	Date/Type Violation	Status of Case
Jonathon R. Maus 21-211525 W2021-706-018	TNT Sports Bar & Grill 2511 W. Mason St.	3/8/21 Disorderly Conduct	Issued Written Warning
Troy M. Piontek 21-211525 W2021-706-020	TNT Sports Bar & Grill 2511 W. Mason St.	3/8/21 Disorderly Conduct	Issued Written Warning
Conrado (NMI) Lopez-Mendez 2126881555701	Club 920 1583 Main St.	11/6/21 Sale of Alcohol without a License	Court Date: 1/20/22
Conrado (NMI) Lopez-Mendez 2126882155701	Club 920 1583 Main St.	11/27/21 Sale of Alcohol without a License	Court Date: 1/20/22
Dakota A. D. Dickinson 2126643270201	XS Bar 1106 Main St.	11/23/21 Disorderly Conduct	Court Date: 1/11/22; Guilty by Default, \$376
Jacob W. Harrison 2126643252604	XS Bar 1106 Main St.	11/23/21 Disorderly Conduct	Court Date: 1/11/22; Guilty by Default, \$376
Randall J. Karlin, Jr. 2126643252605	XS Bar 1106 Main St.	11/23/21 Disorderly Conduct	Court Date: 1/11/22;Pre-trial 1/19/22
Conrado (NMI) Lopez-Mendez	Club 9Twenty 1583 Main St.	12/6/21 Sale of Alcohol without a License	Court Date: 1/20/22

**REPORT OF THE PROTECTION AND POLICY COMMITTEE
GRANTING OPERATOR LICENSES**

February 1, 2022

The Protection and Policy Committee wishes to request that the following applications for Operator Licenses be granted.

Stipulations placed on licenses shall continue to be in effect.

OPERATOR LICENSES

Albertz, Joanna F
Chizek, Cory J
Cravillion, Dean A
Davis, Donovan M
Duffeck, Renee D
Flores, Lourdes M
Gardner, Sabrina F
Hermansen, Nathan T
Johnson, Melissa A
Kinderman, Robin R
Lemons, La Velle A
Lewis, Terry DS
Loeffler, Giavanna M
Lor-Daniels, Iesha L
Lunn, Christopher A
Pidgeon, Cary E
Plummer, Brandylyn R
Rank, Steven G
Serrano, Leighton D
Stack, Robert J
Stanek, Whitney J
Steen, William L
Verhasselt, Adam D
Vigil, Jami T



Report to the Green Bay Plan Commission

MEETING DATE

February 1, 2022

PREPARED BY

Stephanie Hummel, Staff

AGENDA ITEM # P.1

To authorize a Conditional Use Permit (CUP) for an accessory use with a metal exterior in a Planned Unit Development (PUD) at 1011 Tony Canadeo Run, subject to the following conditions:

- a. Colors for the metal accessory structure must be complementary to the color scheme of the principal building, as approved by Planning Staff.
- b. Compliance with all other regulations of the Green Bay Municipal Code.

(Public Hearing held 1/24/2022)

BACKGROUND

Reason for Request: To allow for an accessory structure (shed) with a metal exterior.

Surrounding Zoning and Land Uses:

SUBJECT: Planned Unit Development (PUD) - Commercial, Hotel

NORTH: Planned Unit Development (PUD) - Commercial, Brewery

SOUTH: Village of Ashwaubenon - Vacant

EAST: Planned Unit Development (PUD) - Commercial, Bar

WEST: Planned Unit Development (PUD) - Vacant, Parking Lot

Comprehensive Plan: The 2022 Smart Growth Plan designates this area for commercial use.

Consistency Analysis: While Ch. 66.1001 Wis. Stats. does not specifically require conditional uses to meet the consistency requirement, the proposed conditional use permit is consistent with the comprehensive plan. The proposed use of the subject property is compliant with the future land use map.

Report: The subject property is in the Legends District Planned Unit Development (PUD) and is the site of Spring Hill Suites. The applicant is proposing a metal accessory structure located in the side yard parking area. Per Section 44-741(b)(5), structures with a metal exterior finish exceeding 120 square feet require a Conditional Use Permit (CUP). The proposed structure is 12-ft. x 16-ft., 192 square feet and will be used as a shed with no electric or water hook-ups. Site plans and manufacturer's specifications are attached.

In the review of the CUP, the Zoning Ordinance Section 44-83(e) establishes seven standards for the Plan Commission to consider when reviewing a CUP:

- (1) *The establishment, maintenance, or operation of the conditional use will not be detrimental to or endanger the public health, safety, or general welfare.*
- (2) *The establishment of the conditional use will not impede the normal and orderly development and improvement of*

the surrounding property for uses permitted in the district.

(3) The conditional use, its exterior architectural design, and functional plan of any proposed structure will not be injurious to the use of other property in the immediate vicinity nor substantially diminish or impair property values within the surrounding neighborhood.

(4) Adequate utilities, access roads, drainage, and/or necessary facilities have been or are being provided.

(5) Adequate measures have been or will be taken to provide ingress and egress and so designed as to minimize traffic congestion.

(6) Adequate parking facilities as specified in Article XVIII of this chapter.

(7) The conditional use shall, in all other respects, conform to the applicable regulations of the district in which it is located and all other applicable City ordinances.

While the Legends District PUD does specify that no more than 20% of a building shall be metal, staff believes this is in reference to principal structures. Even when considering the property as a whole, the proposed metal shed does not meet 20% of the entire site's facade. The PUD also states that building materials shall be complementary colors. Staff does not have the color selection as of the drafting of this report but does feel it is important that the shed be complementary to the principal structure. This structure is generally not visible from the right-of-way (street views attached). This structure meets all other standards of the Zoning Code and Legends District Master Plan and PUD, and will go through standard Site Plan Review.

Planning staff feels approval of this request meets the standards above, is keeping with surrounding land uses, and is an appropriate addition. Alder Johnson and adjacent property owners have been notified of the request. As of the drafting of this report, staff has not received an inquiry or objection to the request.

RECOMMENDATION


Approval of the request, subject to the following conditions:

1. Colors for the metal accessory structure must be complementary to the color scheme of the principal building, as approved by Planning Staff.
2. Compliance with all other regulations of the Green Bay Municipal Code.

FISCAL IMPACT

ATTACHMENTS

1. ZP 21-38 Map
2. ZP 21-38 Site Plan 1
3. ZP 21-38 Site Plan 2
4. ZP 21-38 Street View 1
5. ZP 21-38 Street View 2
6. ZP 21-38 Manuf. Spec

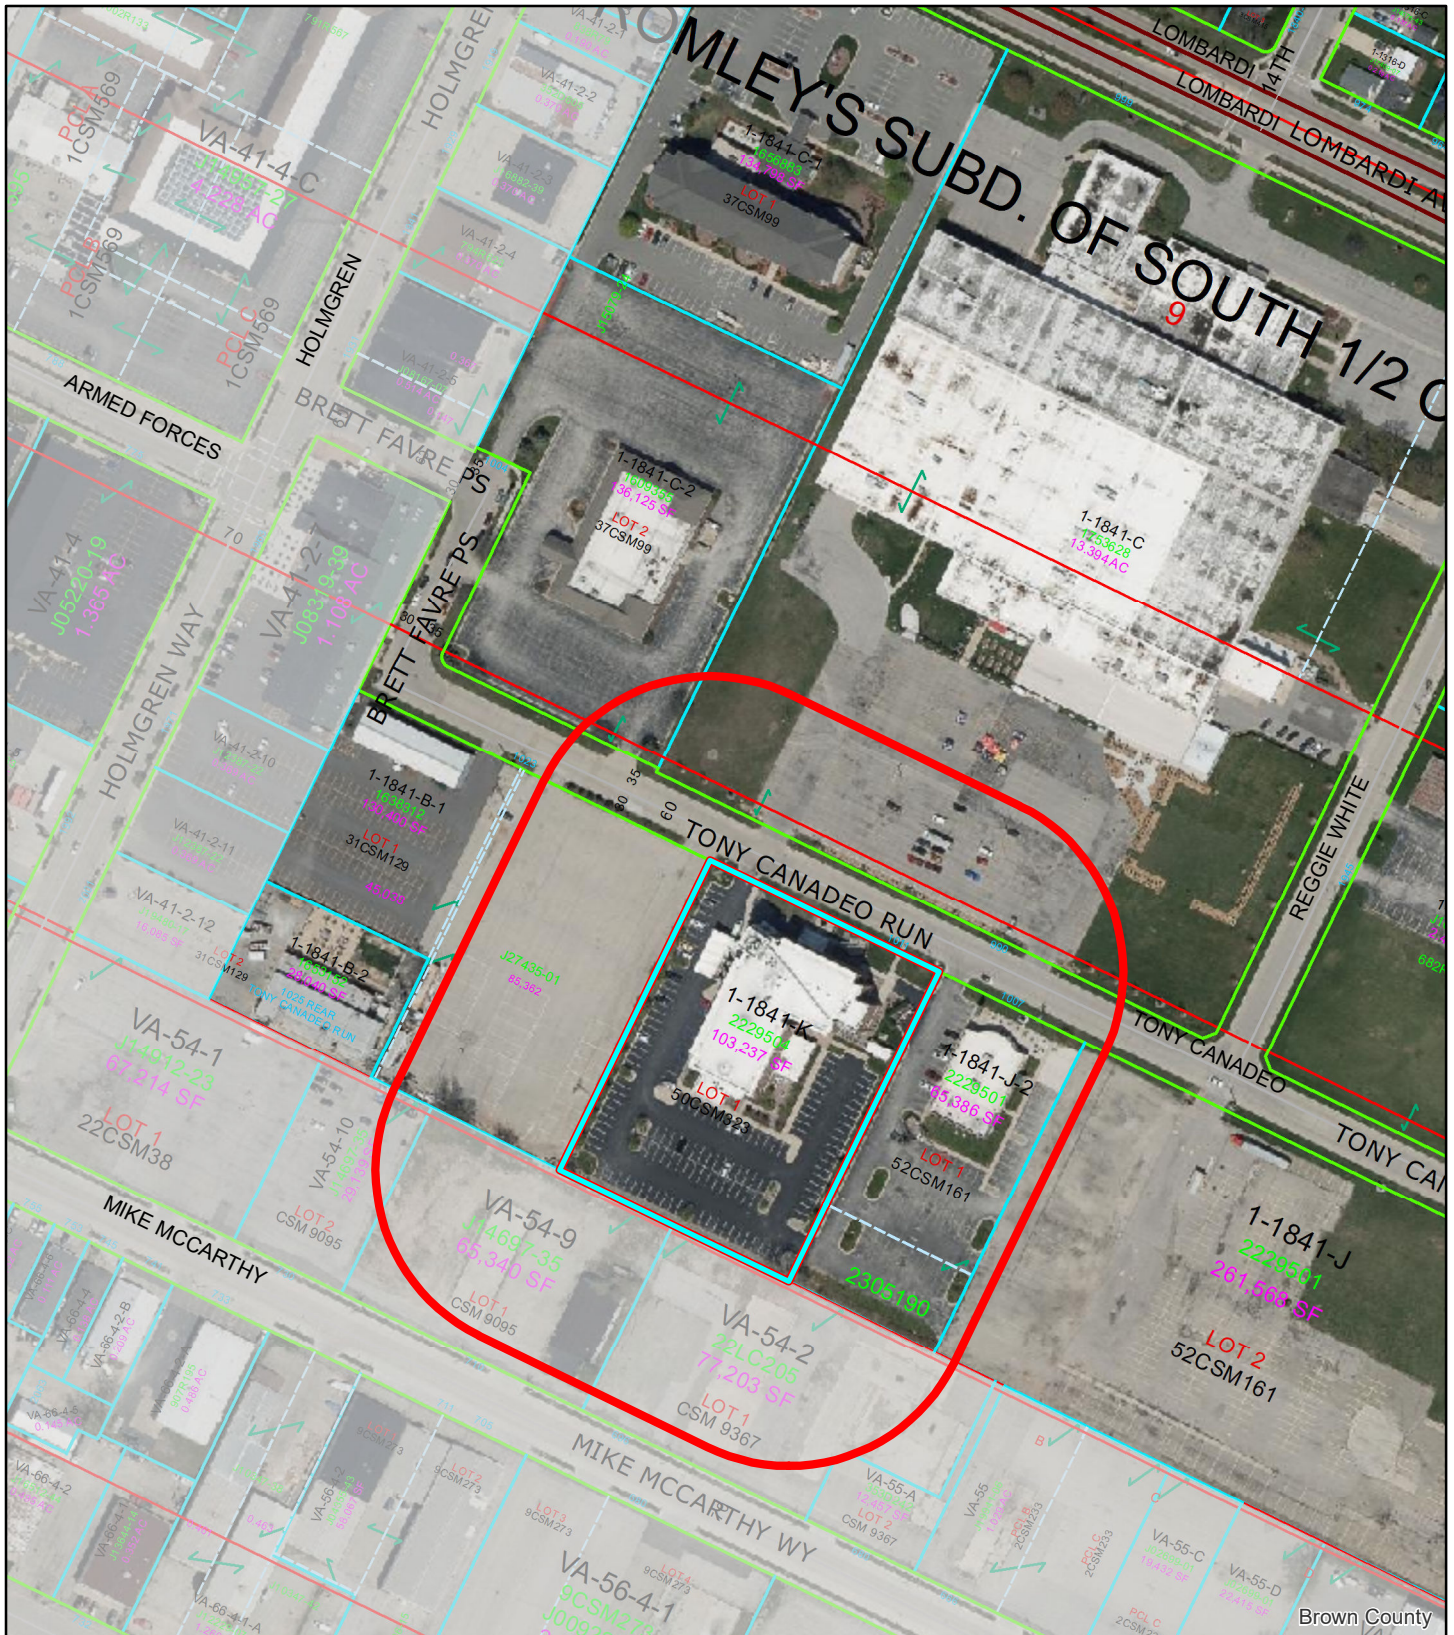

(ZP 21-38) Conditional Use Permit 1011 Tony Canadeo Run

0 55 110 220 Feet



This is a compilation of records and data located in various City of Green Bay offices and is to be used for reference purposes only. The City of Green Bay is not responsible for any inaccuracies or unauthorized use of the information contained within. No warranties are implied. Map prepared by City of Green Bay Department of Community and Economic Development. E.R. 06 Jan 2022 X:\Planning\Basemaps\template_8.5x11.mxd

- 1011 Tony Canadeo Run
- 200-ft. Notification Area

SITE PLAN

1 maps can be found on the City of Green Bay website under GIS Mapping to use as a Site Plan
<https://greenbaywi.gov/180/GIS-Mapping> or Google mapping can also be used to make a Site Plan.

Address: 1011 TONY CANADEO RUN

Parcel No: _____

Subdivision: _____

Lot No.: _____


- ☐ Lot Size and Dimensions
- ☐ Building(s) Location
 - ☐ Size
 - ☐ Number of Stories
 - ☐ Use
 - ☐ Setbacks from Property Lines

HOTEL
 127 - ROOMS

NO ELECTRIC
 NO WATER
 SINGLE STORY
 PROPOSED 12X16
 STORAGE SHED
 11' SIDE PROP. LINE
 TO SHED

21' HORIZEN BLDG
 TO STORAGE SHED
 Front
 Setback


PARKING
 6 - HANDICAP
 139 - REG PARKING
 145 - TOTAL PARKING

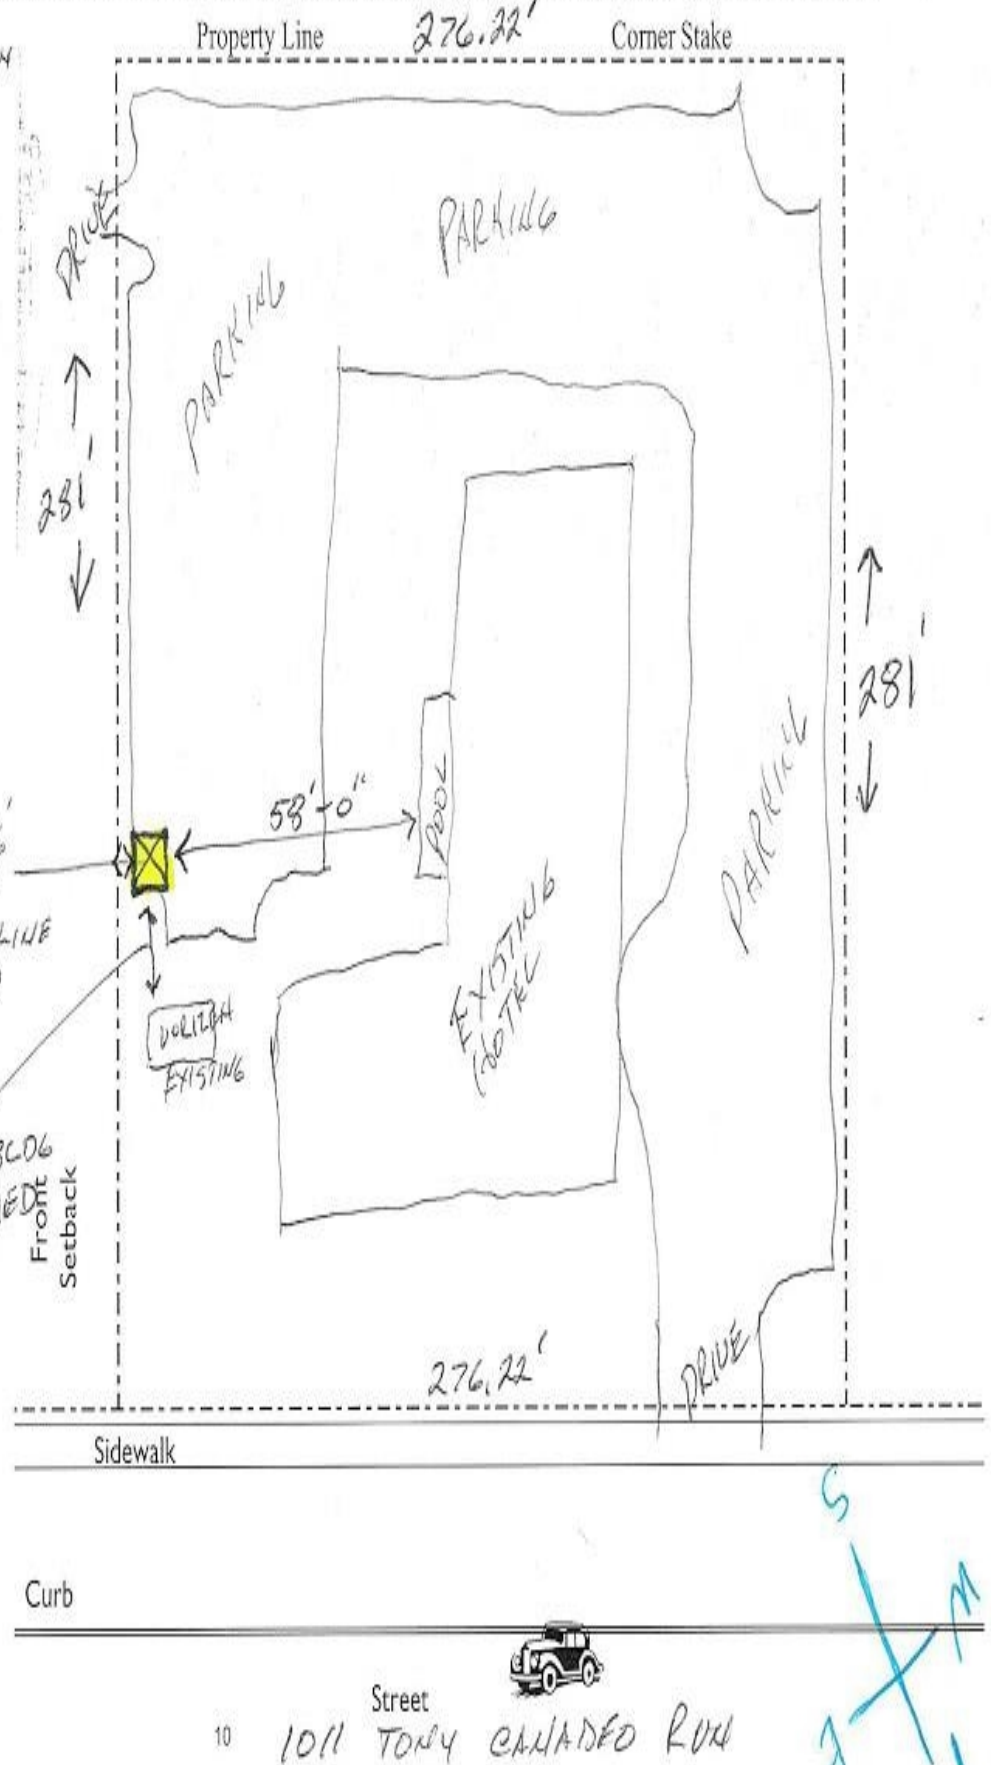





Deluxe Barn

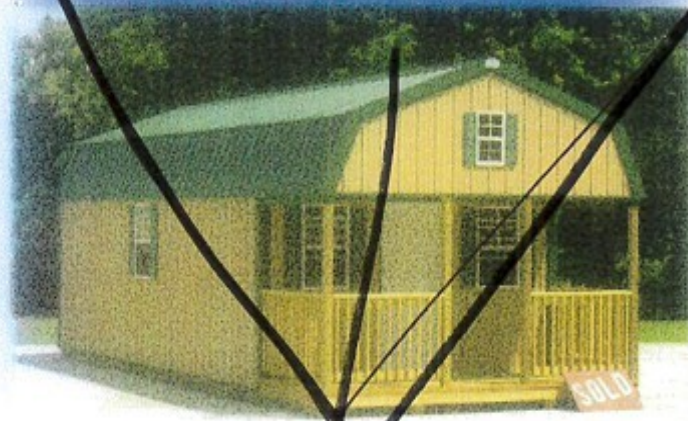

Shown with optional shutters & window in loft

- 7'3" Walls • 6-panel entry door (78")
- 4' Porch with railing, Lofts, Victorian L-brackets
- Windows: 10' & 12' Sheds (3) 2'x3', All Others (4) 2'x3'

Size	Price	Size	Price
10x16	\$4,505	14x24*	\$8,648
10x20	\$5,275	14x28*	\$9,722
12x16	\$5,476	14x32*	\$10,682
12x20	\$6,262	14x36*	\$11,642
12x24	\$7,106	14x40*	\$12,602
12x28	\$7,952	16x28*	\$12,056
12x32	\$8,796	16x32*	\$13,024
12x36	\$9,642	16x36*	\$13,992
12x40	\$10,487	16x40*	\$14,960

Utility Garage



Shown with optional ramp & gravel pad installed

- 8' 3" Walls
- 6-panel entry door (82") • (1) 2'x3' window
- 9x7 Rollup door, HD floor (Floor joists 12" o.c.)

Size	Price	Size	Price
12x20	\$5,616	14x32*	\$9,507
12x24	\$6,383	14x36*	\$10,386
12x28	\$7,150	14x40*	\$11,264
12x32	\$7,918	16x24*	\$9,768
12x36	\$8,685	16x28*	\$10,657
12x40	\$9,452	16x32*	\$11,547
14x20*	\$6,772	16x36*	\$12,436
14x24*	\$7,750	16x40*	\$13,326
14x28*	\$8,629		

Family Owned - Since 2005

Cabin



Shown with optional shutters & window in loft

- 7'3" Walls • 6-panel entry door (82")
- Windows: 10' & 12' Sheds (3) 2'x3', All others (4) 2'x3'
- 4' Porch with railing, Lofts, Victorian L-brackets, 6/12" roof pitch

Size	Price	Size	Price
10x16	\$4,369	14x24*	\$8,379
10x20	\$5,045	14x28*	\$9,405
12x16	\$5,314	14x32*	\$10,331
12x20	\$6,005	14x36*	\$11,257
12x24	\$6,796	14x40*	\$12,183
12x28	\$7,587	16x28*	\$11,415
12x32	\$8,379	16x32*	\$12,359
12x36	\$9,170	16x36*	\$13,303
12x40	\$9,961	16x40*	\$14,247

Cottage



Shown with optional shutters, window in loft & 11-lite door painted green. Seamless metal "Log Cabin" siding. Naturalistic appearance without the maintenance!

- 8'3" Walls • 1" o.c. studs
- 6-panel entry door (82") • House wrap • 10" Eaves
- 4' Porch with railing, Lofts, Victorian L-brackets, 6/12 roof pitch
- Insulated windows: 10' & 12' Sheds (3) 2'x3', All others (4) 2'x3'

Size	Price	Size	Price
10x16	\$7,218	12x36	\$15,374
10x20	\$8,475	12x40	\$16,840
12x16	\$9,038	14x24	\$13,576
12x20	\$10,105	14x28	\$14,852
12x24	\$11,272	14x32	\$16,128
12x28	\$12,540	14x36	\$17,404
12x32	\$13,908	14x40	\$19,182

The Lord is nigh unto all them that call upon him,
to all that call upon him in truth. Psalms 145:18



Report to the Green Bay Plan Commission

MEETING DATE

February 1, 2022

PREPARED BY

Stephanie Hummel, Staff

AGENDA ITEM # P.2

To authorize a Conditional Use Permit (CUP) for a two-family dwelling in a Low Density Residential (RI) district at 207 South Locust Street, subject to the following conditions:

- a. Site plan must comply with the Universal Dwelling Code in reference to two-unit dwellings.
- b. Compliance with all other regulations of the Green Bay Municipal Code.

(Public Hearing held 1/24/2022)

BACKGROUND

Reason for Request: To allow for a two-family dwelling in the R-I Zoning District.

Surrounding Zoning and Land Uses:

SUBJECT: Low Density Residential (RI) - Vacant 4-plex

NORTH: Low Density Residential (RI) - Single-Family Home

SOUTH: Low Density Residential (RI) - Single-Family Home

EAST: Low Density Residential (RI) - Single, Two, and Multi-Family Homes

WEST: Low Density Residential (RI) - Single-Family Homes

Comprehensive Plan: The 2022 Smart Growth Plan designates this area for Low Density Residential uses. *Consistency Analysis:* While Ch. 66.1001 Wis. Stats. does not specifically require conditional uses to meet the consistency requirement, the proposed conditional use permit is consistent with the comprehensive plan. The proposed use of the subject property is compliant with the future land use map.

Report: The subject property is located at 207 S. Locust Street and the parcel is .269 acres. The structure is currently a vacant 4-plex. The proposed site plan shows this structure being converted to a duplex, with one unit having four (4) bedrooms and the other having two (2). Existing and proposed site plans are attached, along with a street view of this property.

In the review of the CUP, the Zoning Ordinance Section 44-83(e) establishes seven standards for the Plan Commission to consider when reviewing a CUP:

- (1) *The establishment, maintenance, or operation of the conditional use will not be detrimental to or endanger the public health, safety, or general welfare.*
- (2) *The establishment of the conditional use will not impede the normal and orderly development and improvement of the surrounding property for uses permitted in the district.*
- (3) *The conditional use, its exterior architectural design, and functional plan of any proposed structure will not be injurious to the use of other property in the immediate vicinity nor substantially diminish or impair property values*

within the surrounding neighborhood.

- (4) Adequate utilities, access roads, drainage, and/or necessary facilities have been or are being provided.
- (5) Adequate measures have been or will be taken to provide ingress and egress and so designed as to minimize traffic congestion.
- (6) Adequate parking facilities as specified in Article XVIII of this chapter.
- (7) The conditional use shall, in all other respects, conform to the applicable regulations of the district in which it is located and all other applicable City ordinances.

Additionally, Section 44-1580(b) details the following:

- (b) Two-family dwelling, duplex in R-1 Residential Districts.
 - (1) No parking shall be located in the front yard or between the front facade and the street except on a permitted driveway providing access to parking areas beyond the front yard.
 - (2) Access to the second dwelling unit shall be either through a common hallway with one front entrance or by means of a separate entrance. The primary entrance shall be located on the facade fronting a public street.
 - (3) New housing types should be introduced in limited quantities to increase diversity and housing choice, not to replace whole blocks of existing housing. Therefore, no duplex shall be constructed and no single-family dwelling shall be converted to a duplex within a distance of 300 feet from any other two-family or multifamily dwelling located within the same block without a conditional use permit.
 - (4) Duplexes shall be designed to reflect the general architectural style of surrounding buildings on the block, including front yard depth, height and roof pitch, primary materials, facade detailing, and size and placement of window and door openings. Renderings of all building elevations designs must be complementary with the neighborhoods. This requirement shall only apply under the in-fill lot definition.

This proposal meets the criteria of both code sections above. While Section 44-1580(b)(3) does not apply as this is a 4-plex being converted to a duplex (not new construction or a single being converted), the attached density exhibit shows that this neighborhood is predominately single-family homes. The conversion of this unit from four (4) to two (2) units is fitting with the neighborhood.

Planning staff feels approval of this request meets the standards above, is keeping with surrounding land uses, and is an appropriate conversion of a property. Alder Wery and adjacent property owners have been notified of the request. As of the drafting of this report, staff has not received an inquiry or objection to the request.

RECOMMENDATION


Approval of the request, subject to the following conditions:

1. Site plan must comply with the Universal Dwelling Code in reference to two-unit dwellings.
2. Compliance with all other regulations of the Green Bay Municipal Code.


FISCAL IMPACT

ATTACHMENTS

1. ZP 21-39 Map
2. ZP 21-39 Proposed Site Plan
3. ZP 21-39 Street View
4. ZP 21-39 Density Exhibit
5. ZP 21-39 Existing Site Plan 1
6. ZP 21-39 Existing Site Plan 2

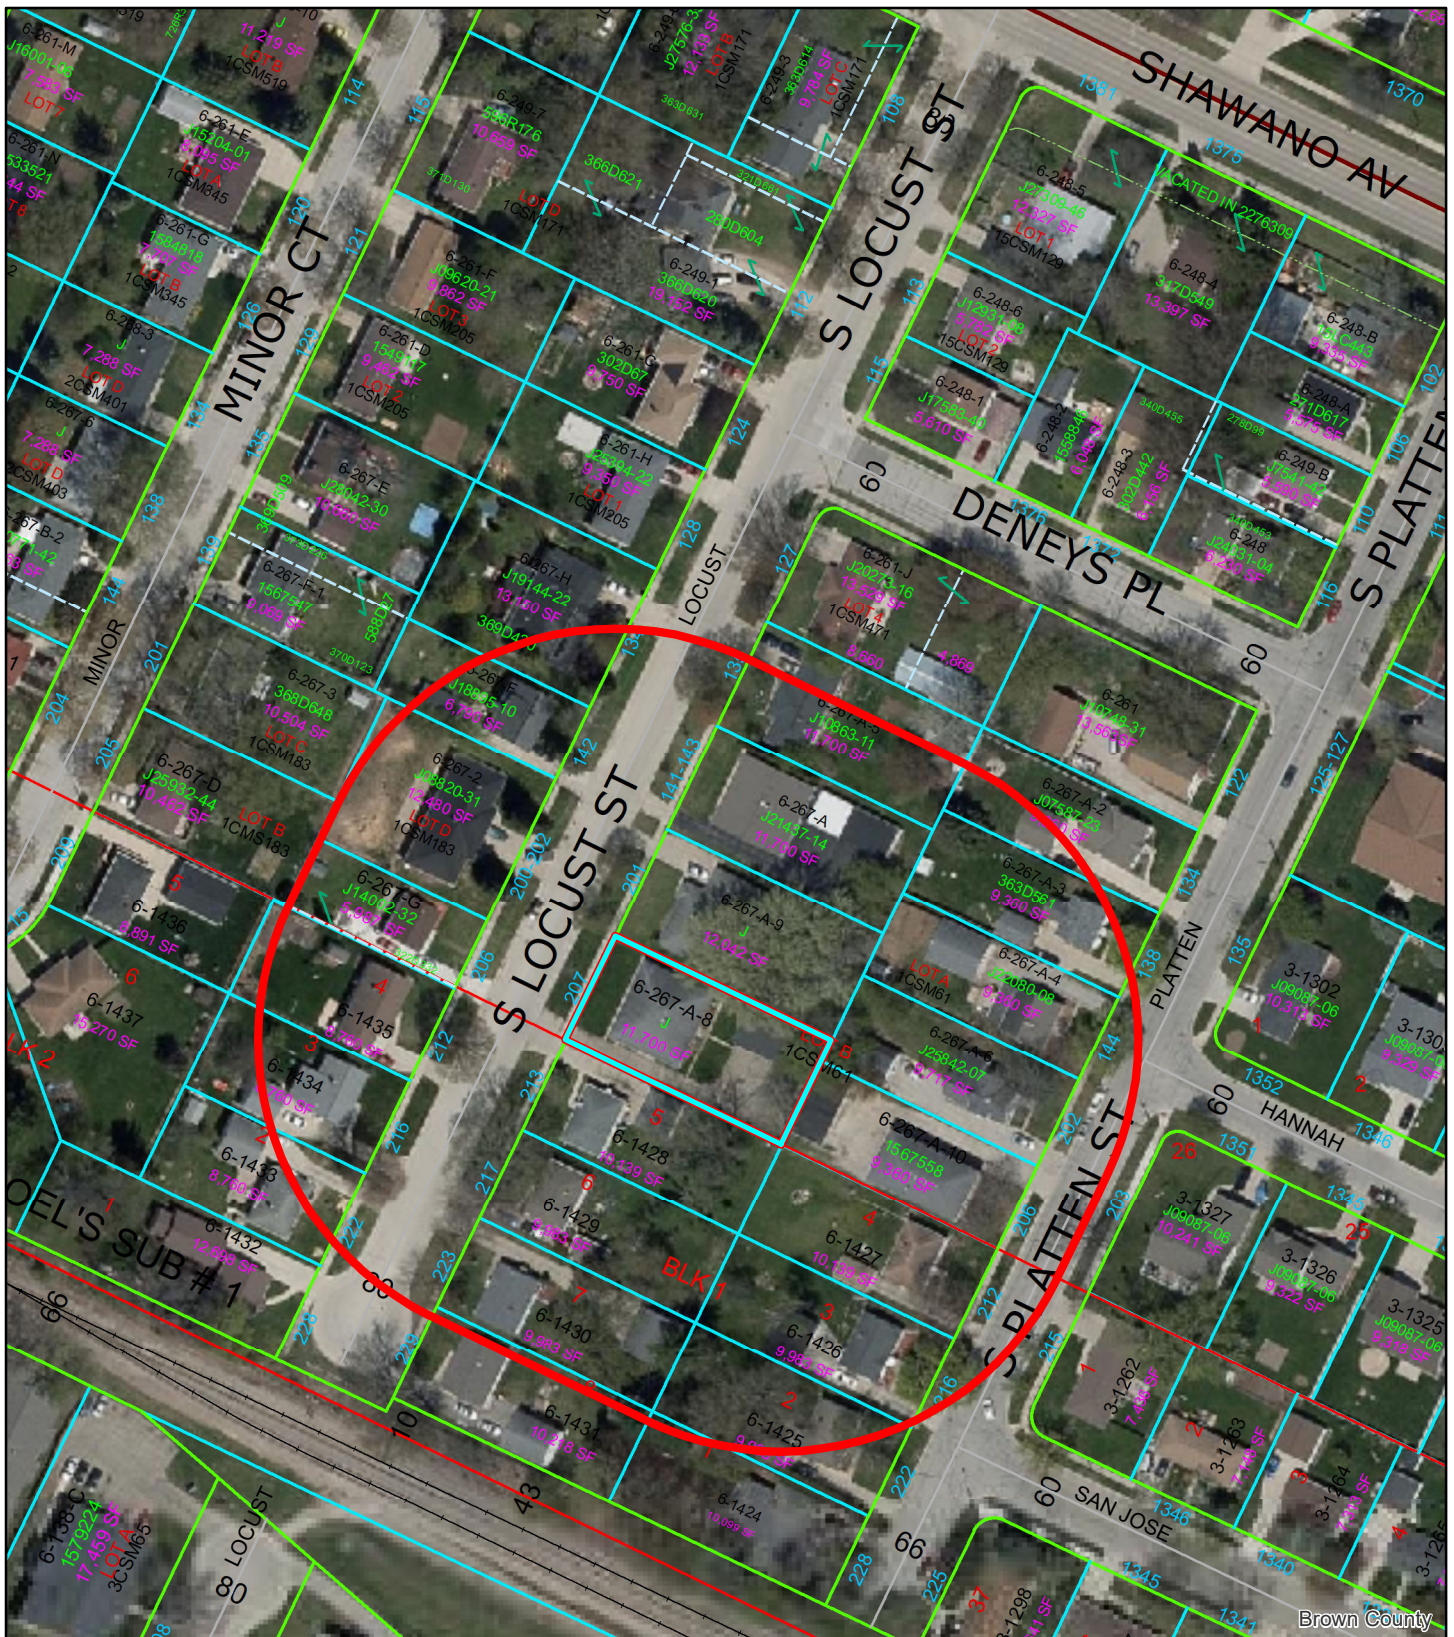


(ZP 21-39) Conditional Use Permit 207 S Locust Street

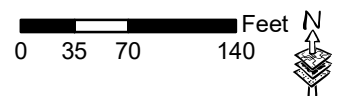


This is a compilation of records and data located in various City of Green Bay offices and is to be used for reference purposes only. The City of Green Bay is not responsible for any inaccuracies or unauthorized use of the information contained within. No warranties are implied. Map prepared by City of Green Bay Department of Community and Economic Development. E.R. 06 Jan 2022 X:\Planning\Basemaps\template_8.5x11.mxd

- 207 S Locust Street
- 200-ft. Notification Area

207 S. Locust St - GARAGE SIDE - After

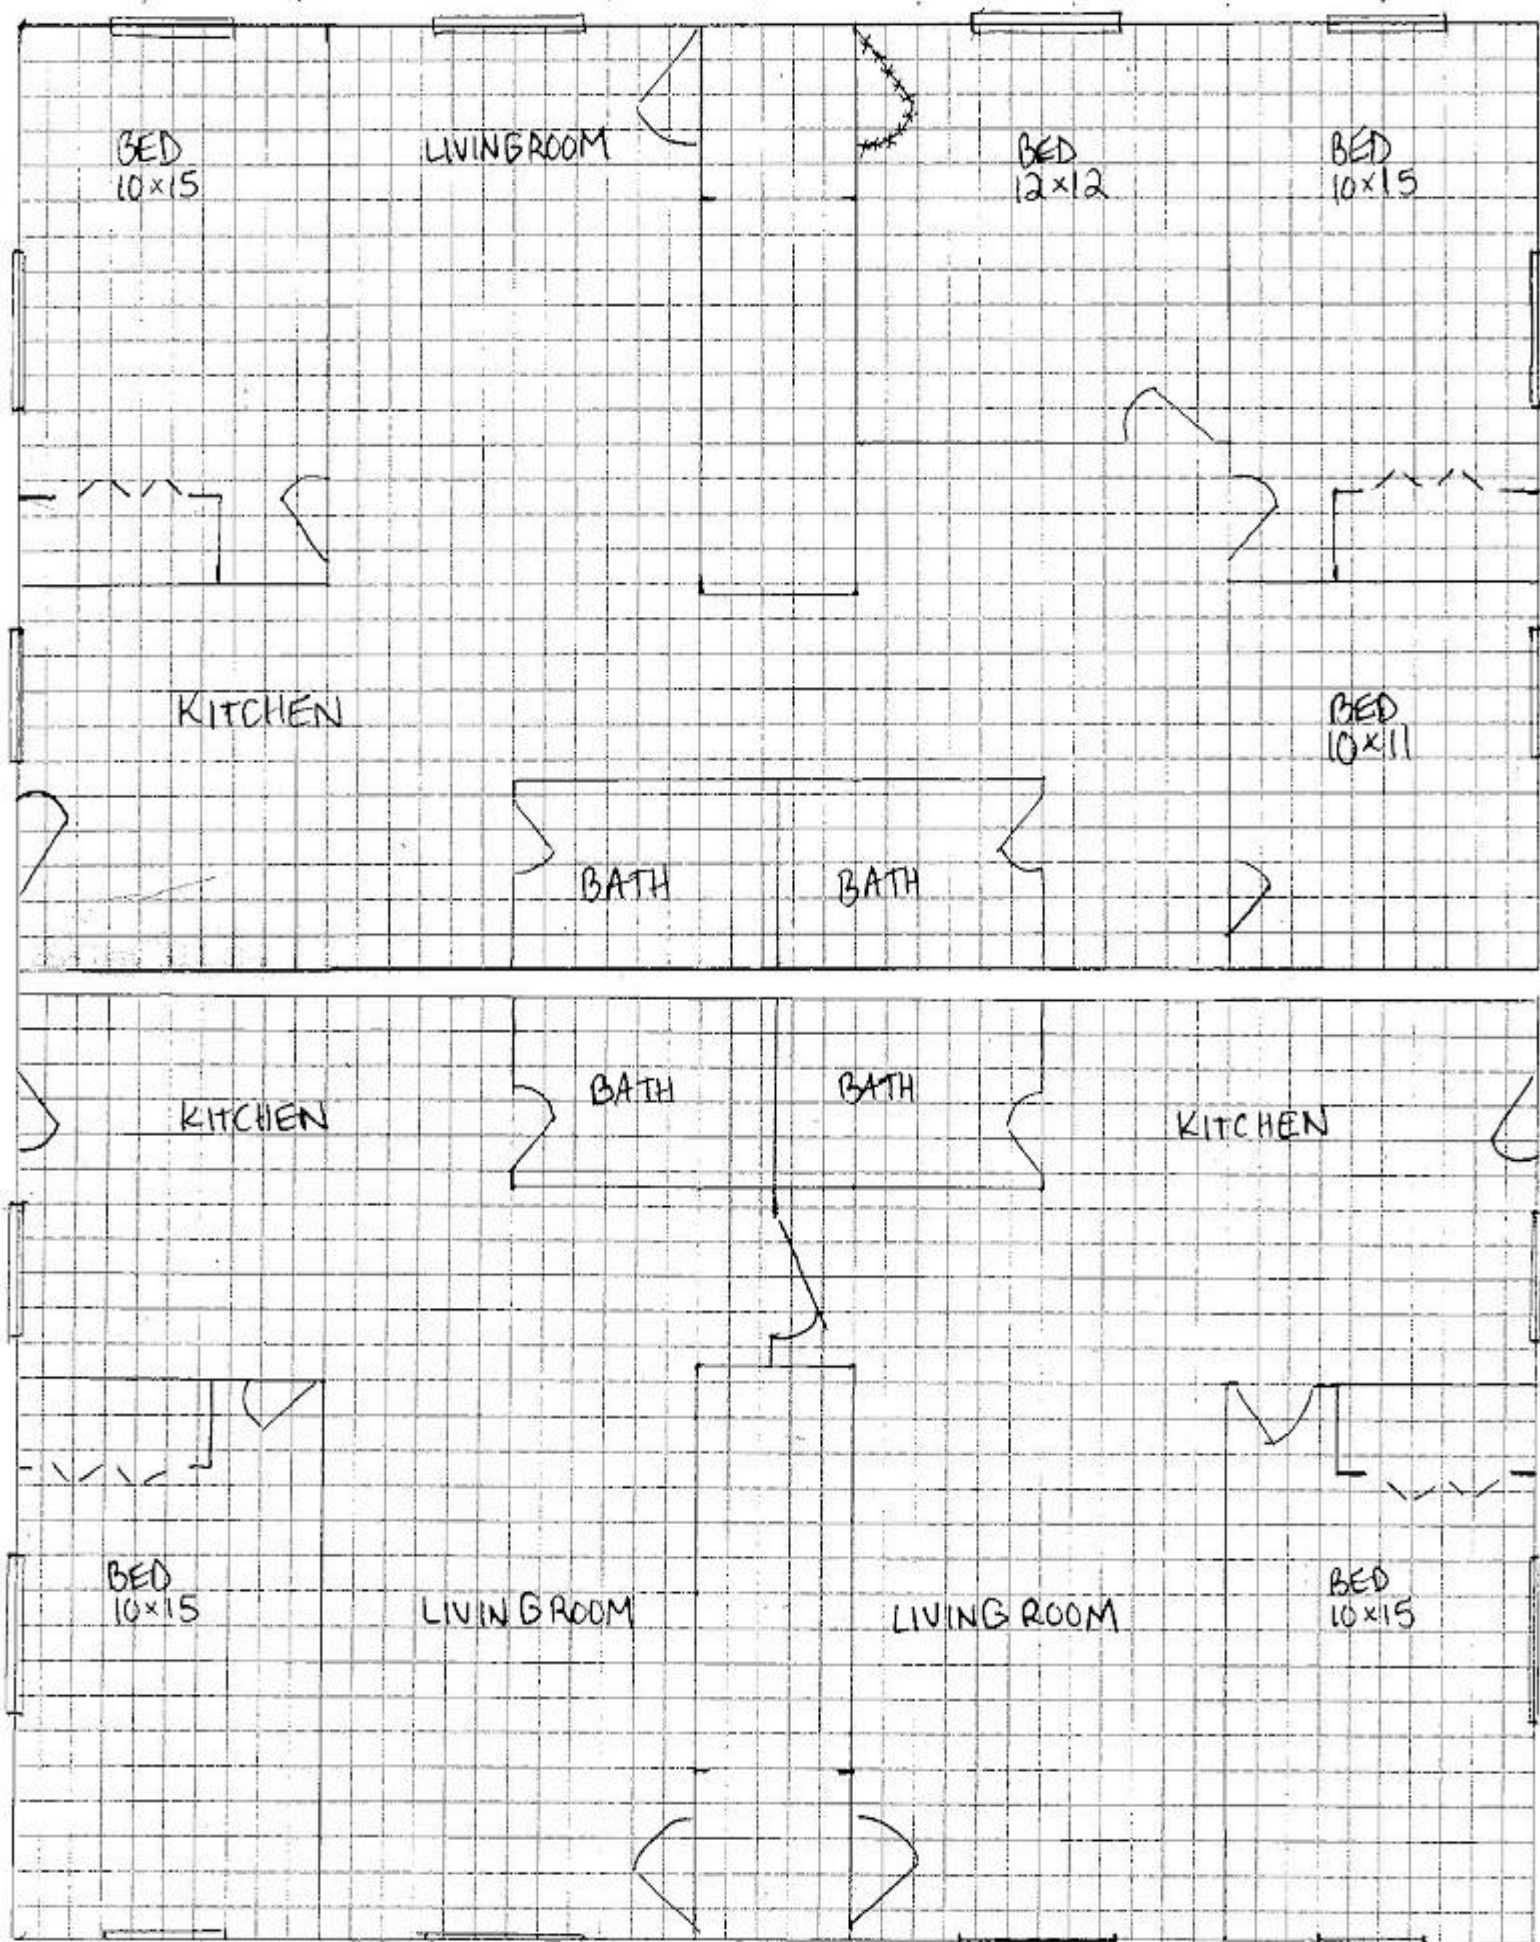



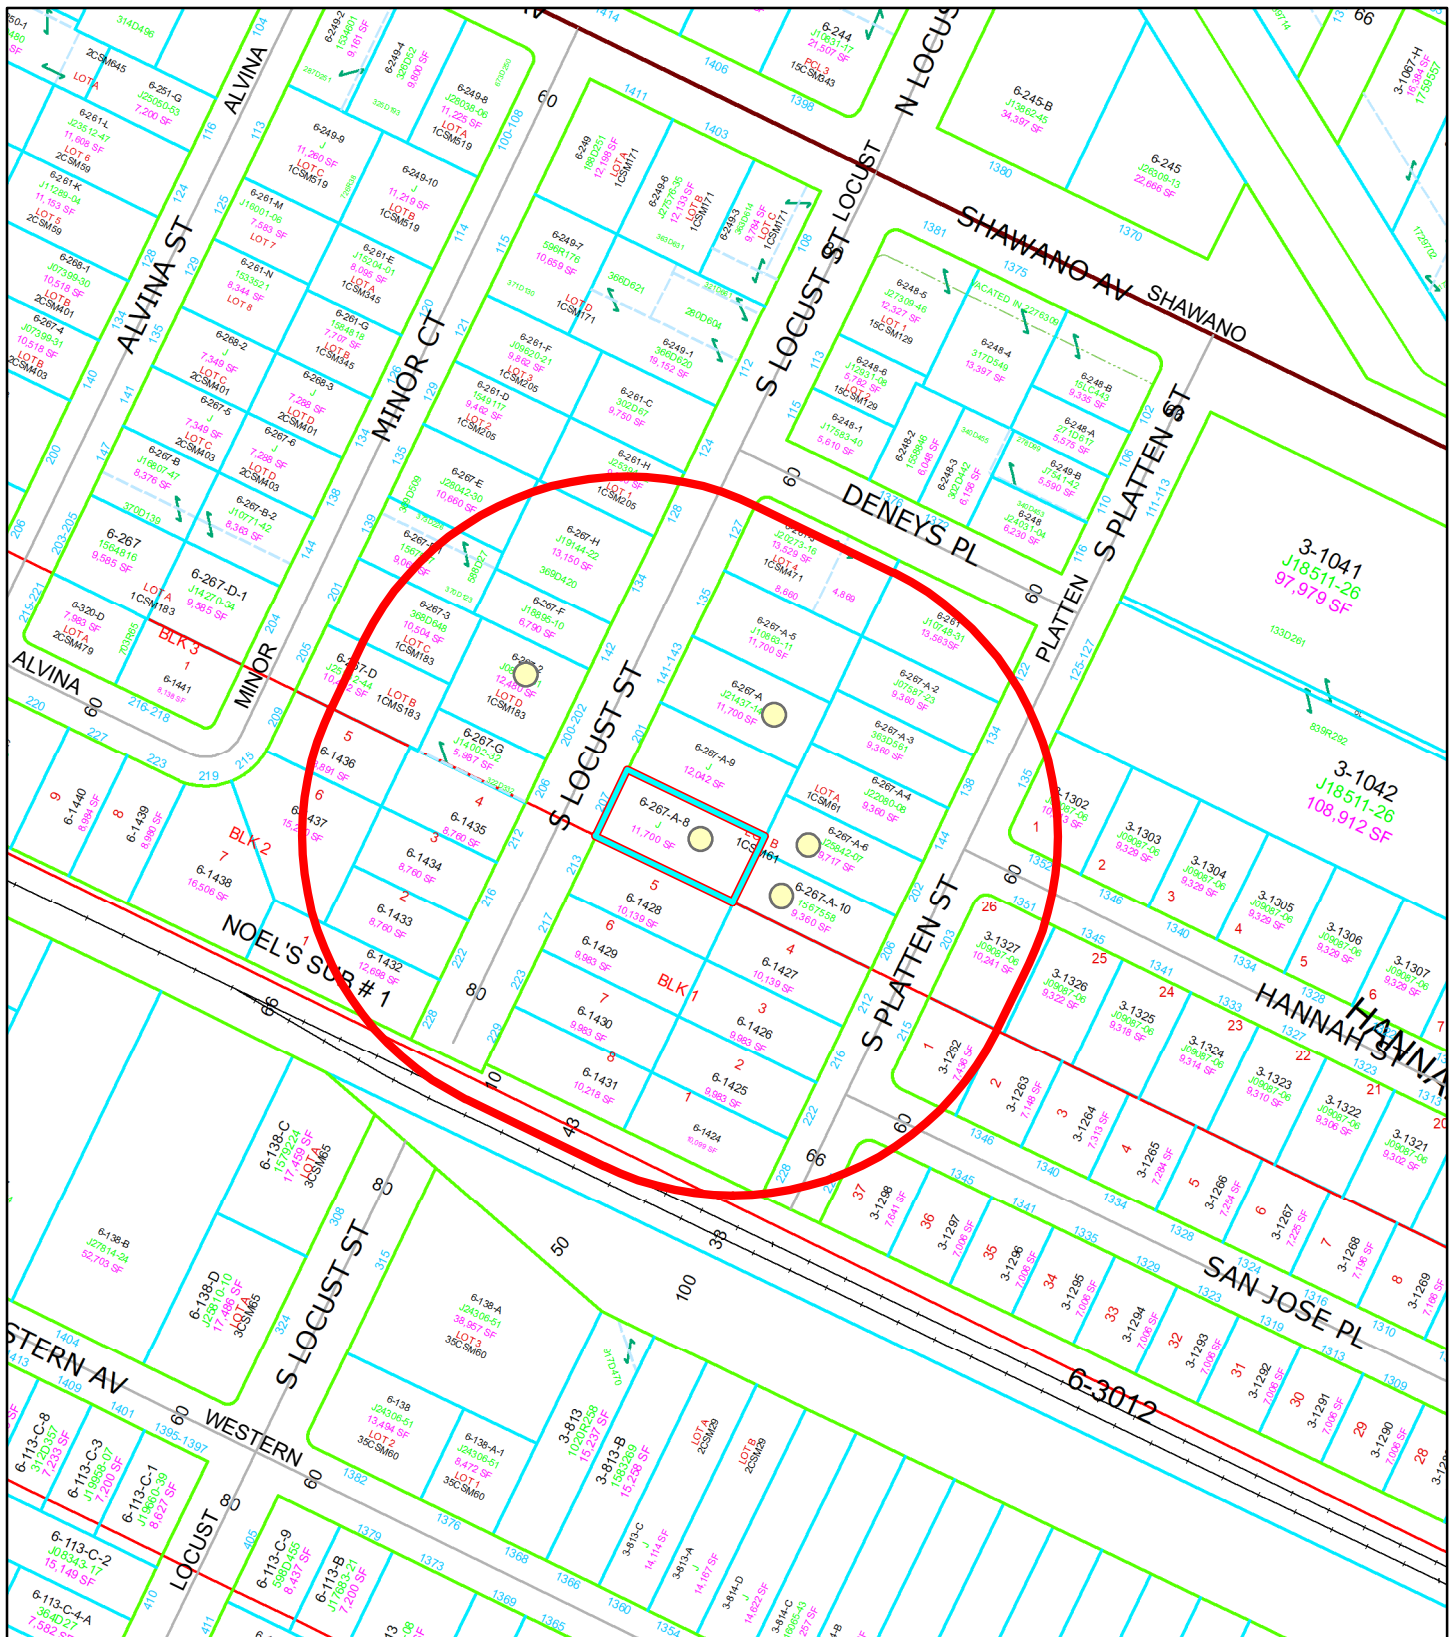


(ZP 21-39) Density Exhibit

0 55 110 220 Feet N



2- or 4-Unit Homes

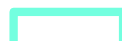


207 S Locust Street




300-foot radius



This is a compilation of records and data located in various City of Green Bay offices and is to be used for reference purposes only. The City of Green Bay is not responsible for any inaccuracies or unauthorized use of the information contained within. No warranties are implied. Map prepared by City of Green Bay Department of Community and Economic Development. E.R. 17 Jan 2022 X:\Planning\Basemapstemplate_8.5x11.mxd

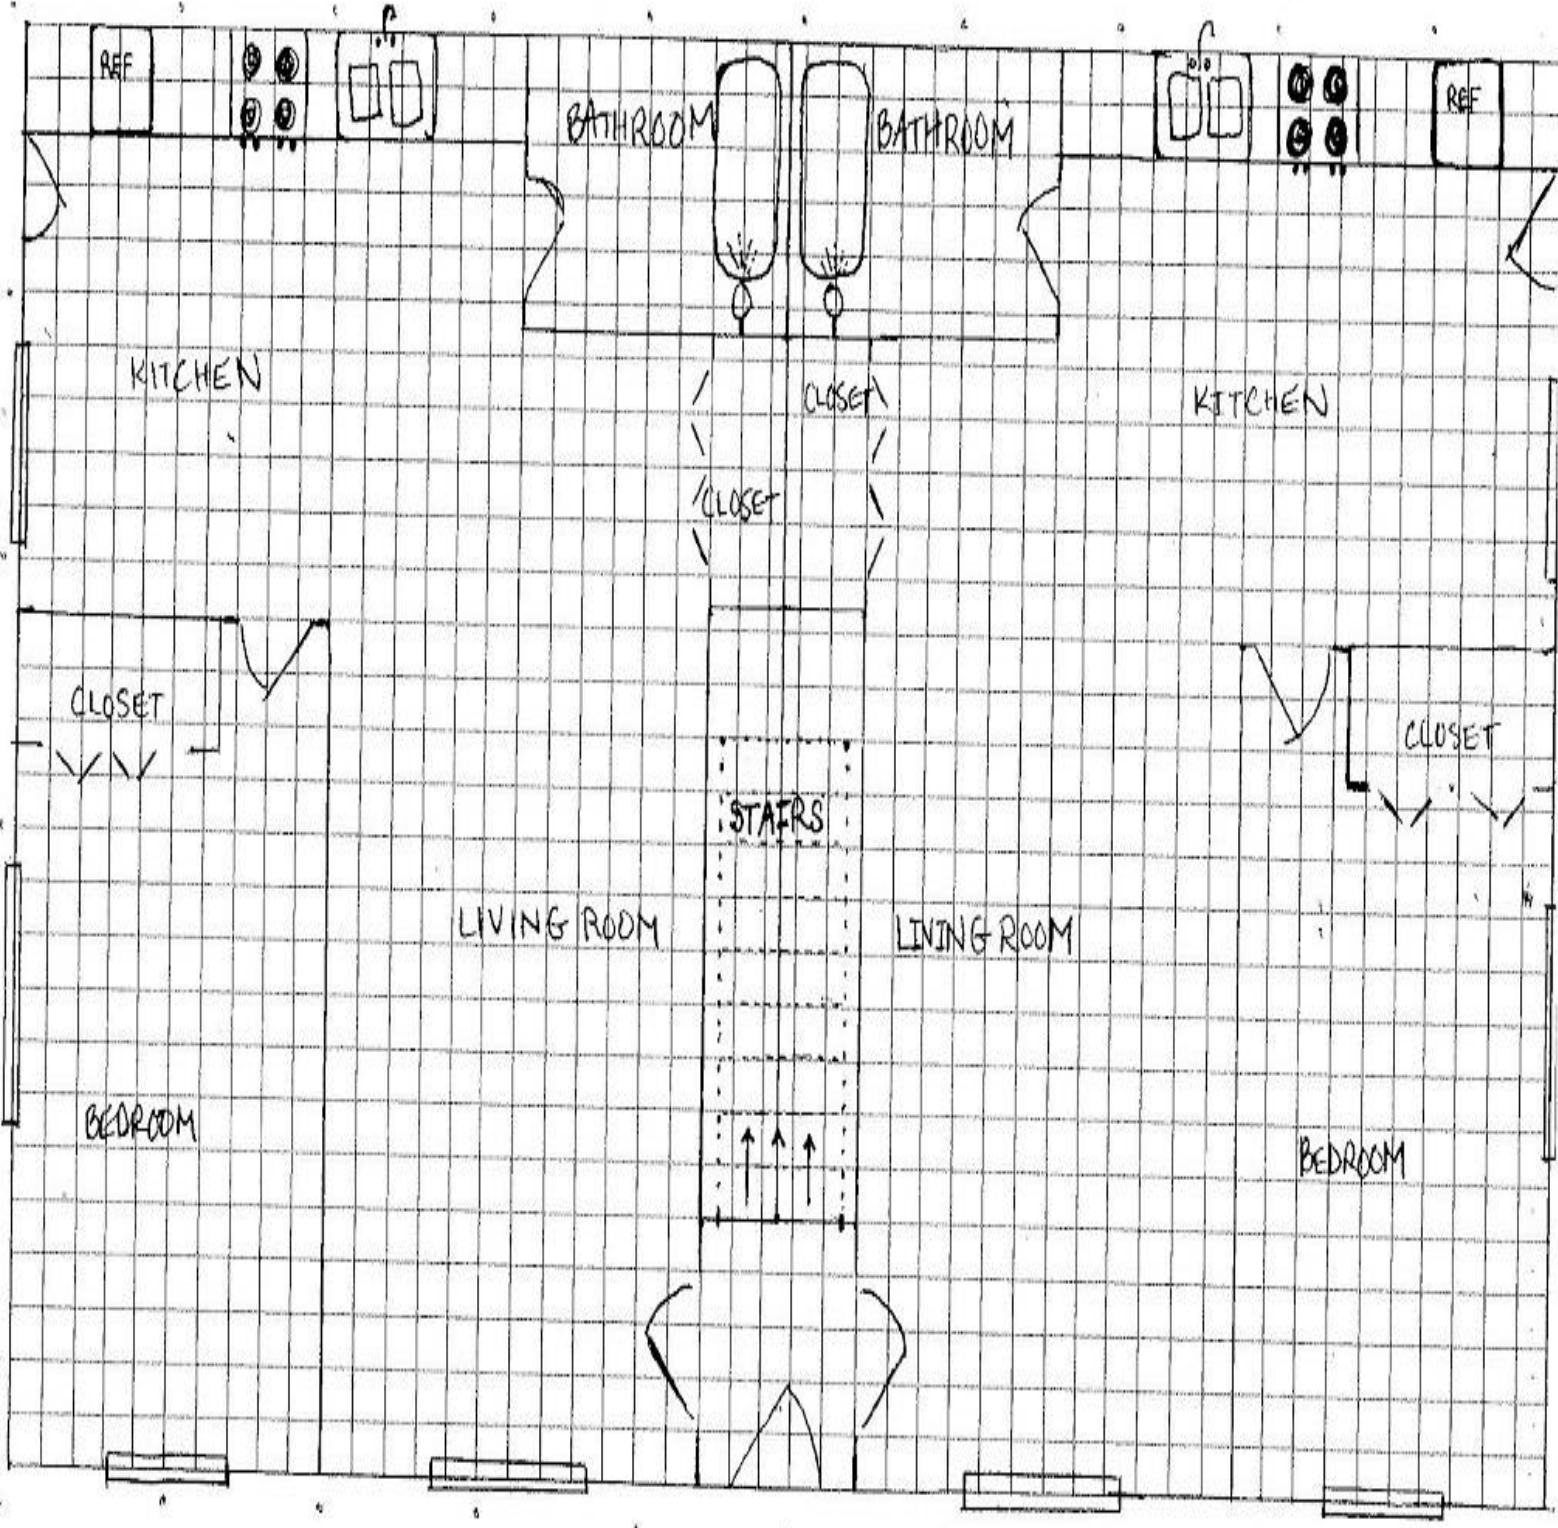

207 S. Locust St. GARAGE SIDE - before

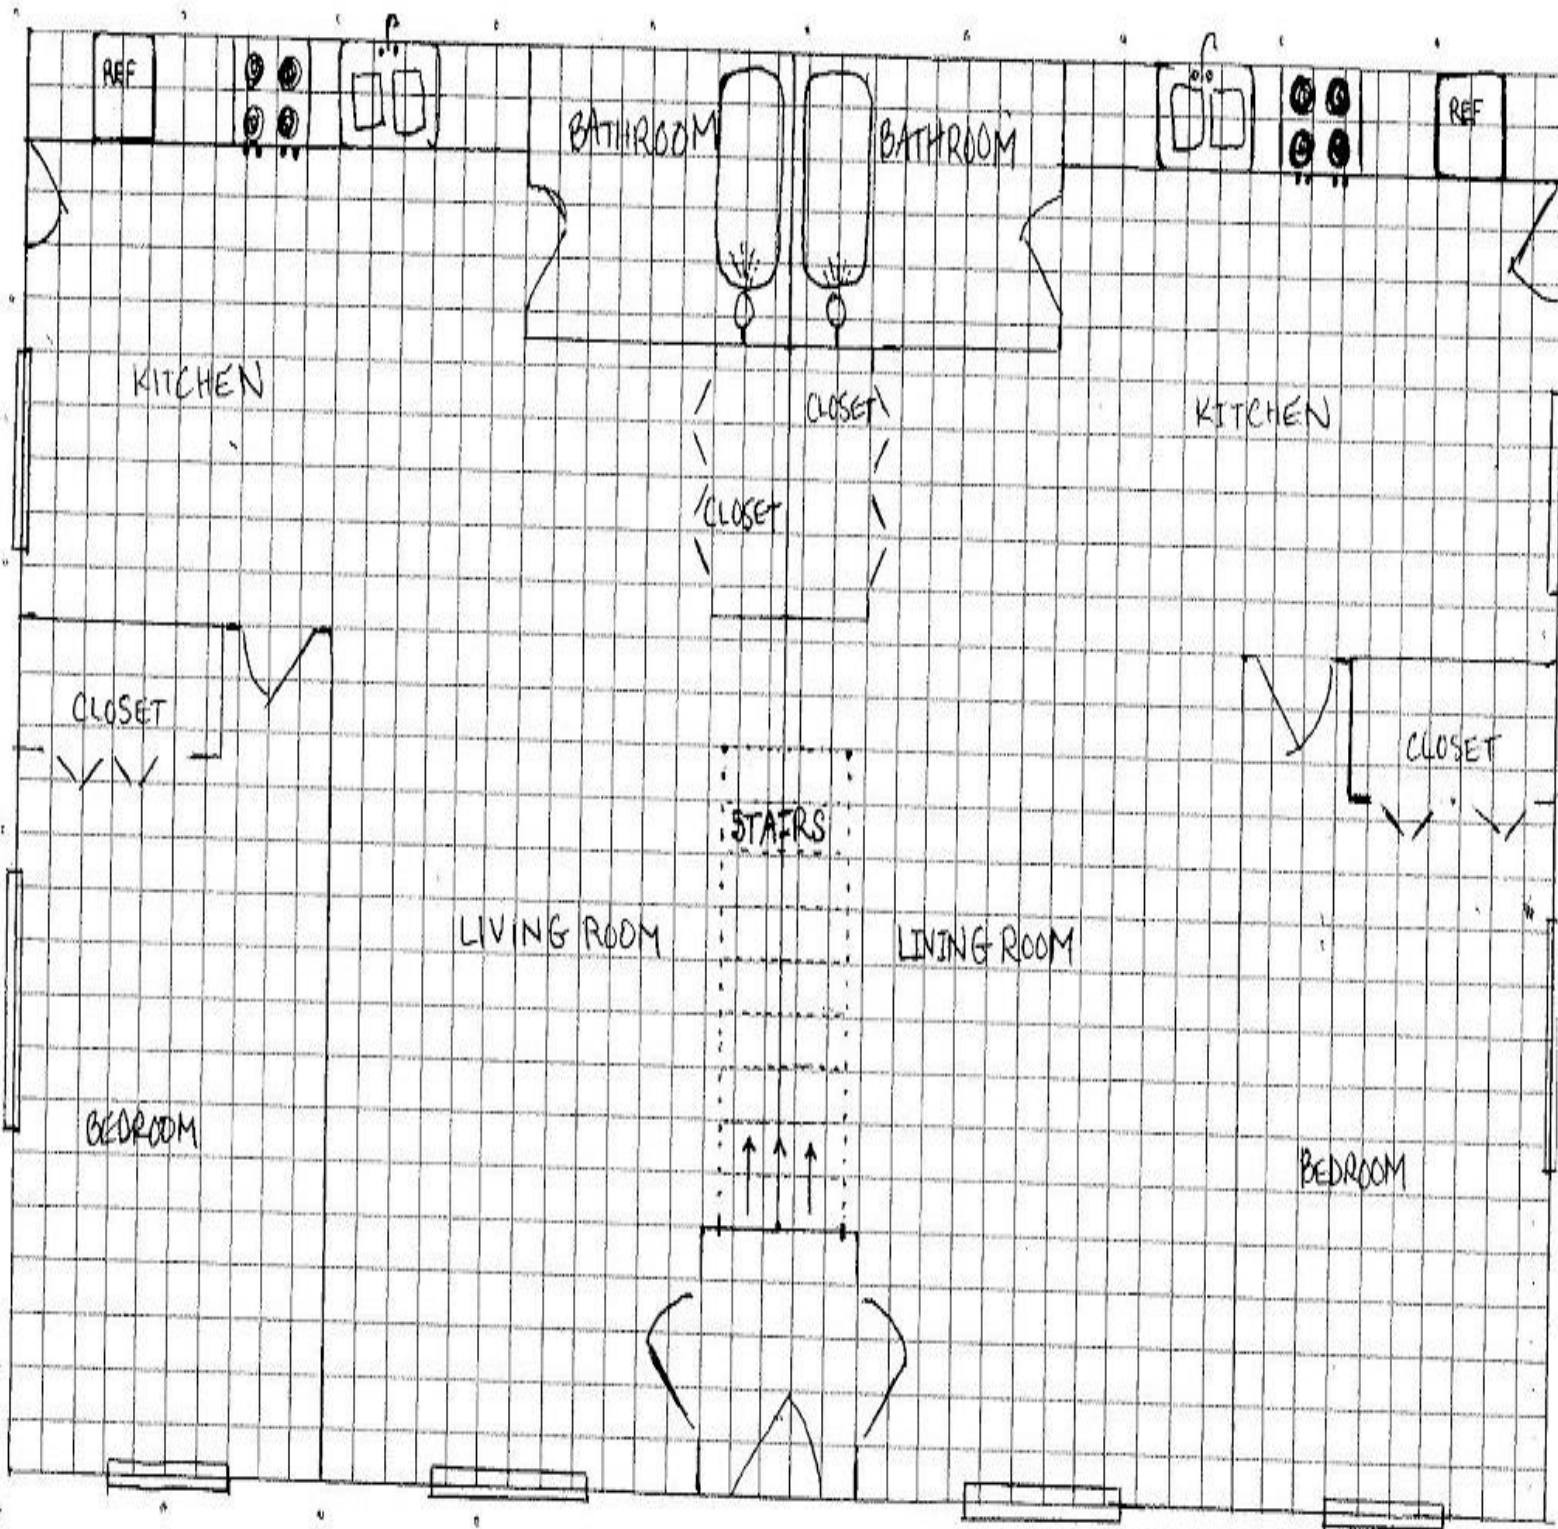

207 S. Locust St Roadside - Before



Report to the Green Bay Plan Commission

MEETING DATE

February 1, 2022

PREPARED BY

David Buck, Staff

AGENDA ITEM # P.3

To authorize a Conditional Use Permit (CUP) for a drive-through restaurant (Arby's) in a General Commercial (CI) district at 1640 West Mason Street, subject to the following conditions:

- Access easement be provided to the proposed lot from the parent parcel (No. 6-150-1) for as long as the use is conducted on the proposed property. Easement document must be recorded with the Brown County Register of Deeds and provided to the city prior to building permit issuance.
- Pedestrian connection be provided from the internal pedestrian way to the West Mason Street sidewalk unless deemed infeasible by the Department of Public Works based on handicap accessibility.
- Compliance with all regulations of the Green Bay Municipal Code not covered under the Conditional Use Permit, including but not limited to standard subdivision & site plan review and approvals.

(Public Hearing held 1/24/2022)

BACKGROUND

Reason for Request: To permit a drive-through restaurant.

Surrounding Zoning and Land Uses:

SUBJECT: General Commercial (CI) - Parking area

NORTH: General Commercial (CI) - Commercial service

SOUTH: Varied Density Residential (R-3) - Multi-family Residential

EAST: General Commercial (CI) - Commercial retail & service

WEST: General Commercial (CI) - Commercial retail & religious institution

Comprehensive Plan: The 2022 Smart Growth Plan designates the subject area for commercial land uses.

Consistency Analysis: While Ch. 66.1001 Wis. Stats. does not specifically require conditional uses to meet the consistency requirement, the proposed conditional use permit is consistent with the comprehensive plan. The proposed use of the subject property is compatible with and is not contradictory to the applicable recommended policy and the future land use map.

Report: The subject property is located on the north side of West Mason Street approximately 700 feet west of the West Mason – Military Avenue intersection. The subject property is currently a single 5.55-acre parcel containing a 46,000 square foot “medium box” commercial building housing Planet Fitness Health Club. The property owner proposes to subdivide the West Mason Street frontage creating two new lots. The westernmost lot is proposed to be .35 acres/15,450 square feet and be the future location of a Scooter's drive-through coffee shop and the easternmost lot is proposed to be .85 acres/37,079 square feet and be the future location for a full-service Arby's Restaurant with drive-through. Both proposed drive-

through uses require conditional use permits to be established in the C I district. This conditional use permit request is for the Arby's Restaurant location.

The petitioner is requesting conditional use approval to allow for the removal of approximately 1.03 acres/45,000 square feet of underutilized existing parking lot and the construction of a 2,597 square foot full-service restaurant (dine-in & drive-through) located along the West Mason Street frontage adjacent a shared driveway on the east. The proposed site will be improved with the restaurant itself, 28 parking stalls, loading zone, two drive-through order lanes, refuse enclosure and site landscaping. Pedestrian customer entrances are to be located on both the west and south side of the building, drive-through order boards on the east side & pick-up window on the north. Vehicular access will be provided from two shared driveways onto West Mason Street.

Staff has conducted a cursory review of the site plan and it appears to meet zoning code requirements with a few exceptions; however, a full site plan review will be conducted prior to official site plan approval. The City Traffic Engineer has reviewed the project related to traffic and has stated a Traffic Impact Analysis (TIA) will not be required. A copy of the site plan and a narrative from the applicant is attached within this agenda.

In the review of the Conditional Use Permit (CUP), the Zoning Ordinance Chapter 44, Article II, Section 44-83 (e) establishes seven standards for the Plan Commission to consider when reviewing a CUP:

1. *The establishment, maintenance, or operation of the conditional use will not be detrimental to or endanger the public health, safety, or general welfare.*
2. *The establishment of the conditional use will not impede the normal and orderly development and improvement of the surrounding property for uses permitted in the district.*
3. *The conditional use, its exterior architectural design, and functional plan of any proposed structure will not be injurious to the use of other property in the immediate vicinity nor substantially diminish or impair property values within the surrounding neighborhood.*
4. *Adequate utilities, access roads, drainage, and/or necessary facilities have been or are being provided.*
5. *Adequate measures have been or will be taken to provide ingress and egress and so designed as to minimize traffic congestion.*
6. *The conditional use shall have adequate parking facilities as specified in Article XVIII of this chapter.*
7. *The conditional use shall, in all other respects, conform to the applicable regulations of the district in which it is located and all other applicable city ordinances.*

When considering the request in relation to the standards, planning staff believes there is a deficiency and possible disparity with the fifth (5) & seventh (7) standard:

Standard 5: Although the proposed lot will have West Mason Street frontage, once divided from the parent parcel, it will not have direct vehicular access. Though it will be required as part of the land division, staff also recommends a condition that an access easement (recorded with the Brown County Register of Deeds and supplied to the city) be provided to the proposed lot from the parent parcel (parcel no. 6-150-1) for as long as the use is conducted on the proposed property.

Additionally, code requires pedestrian access to sidewalks within the right-of-way, when possible. As the grade seems quite mild at this location, staff recommends that a pedestrian connection be provided from the internal pedestrian way to the West Mason Street sidewalk unless deemed infeasible by the Department of Public Works based on handicap accessibility.

Standard 7: The proposed development does not meet the Floor Area Ratio (F.A.R.), the relationship between the gross building square footage and the lot area. The Zoning Code requires a minimum 0.1 coverage, the site as proposed would be approximately 0.07. The F.A.R. is used in assuring that density is

met within commercial districts, optimizes land area for tax base and to minimize the presence of vacant surface area within a development site. The applicant has made an application to the Board of Appeals for relief from the F.A.R. standard and received a variance on December 20, 2021.

Staff feels the proposed restaurant with a drive-through is not only an acceptable land use for the area but is especially appropriate along the Mason Street corridor. Staff believes the removal of underutilized parking and inclusion of a corridor/neighborhood business is a great improvement and addition to the lot itself and the area as a whole. Alderperson VanderLeest, adjacent property owners and the Fireman's Park Neighborhood Association have been notified of the request. As of the drafting of this report, staff has not received any calls regarding this request.

RECOMMENDATION


Approval of request, subject to:

1. Access easement be provided to the proposed lot from the parent parcel (No. 6-150-1) for as long as the use is conducted on the proposed property. Easement document must be recorded with the Brown County Register of Deeds and provided to the city prior to building permit issuance.
2. Pedestrian connection be provided from the internal pedestrian way to the West Mason Street sidewalk unless deemed infeasible by the Department of Public Works based on handicap accessibility.
3. Compliance with all regulations of the Green Bay Municipal Code not covered under the Conditional Use Permit, including but not limited to standard subdivision & site plan review and approvals.

FISCAL IMPACT

ATTACHMENTS

1. ZP 21-40 & 41 PropMap
2. ZP 21-40 Application

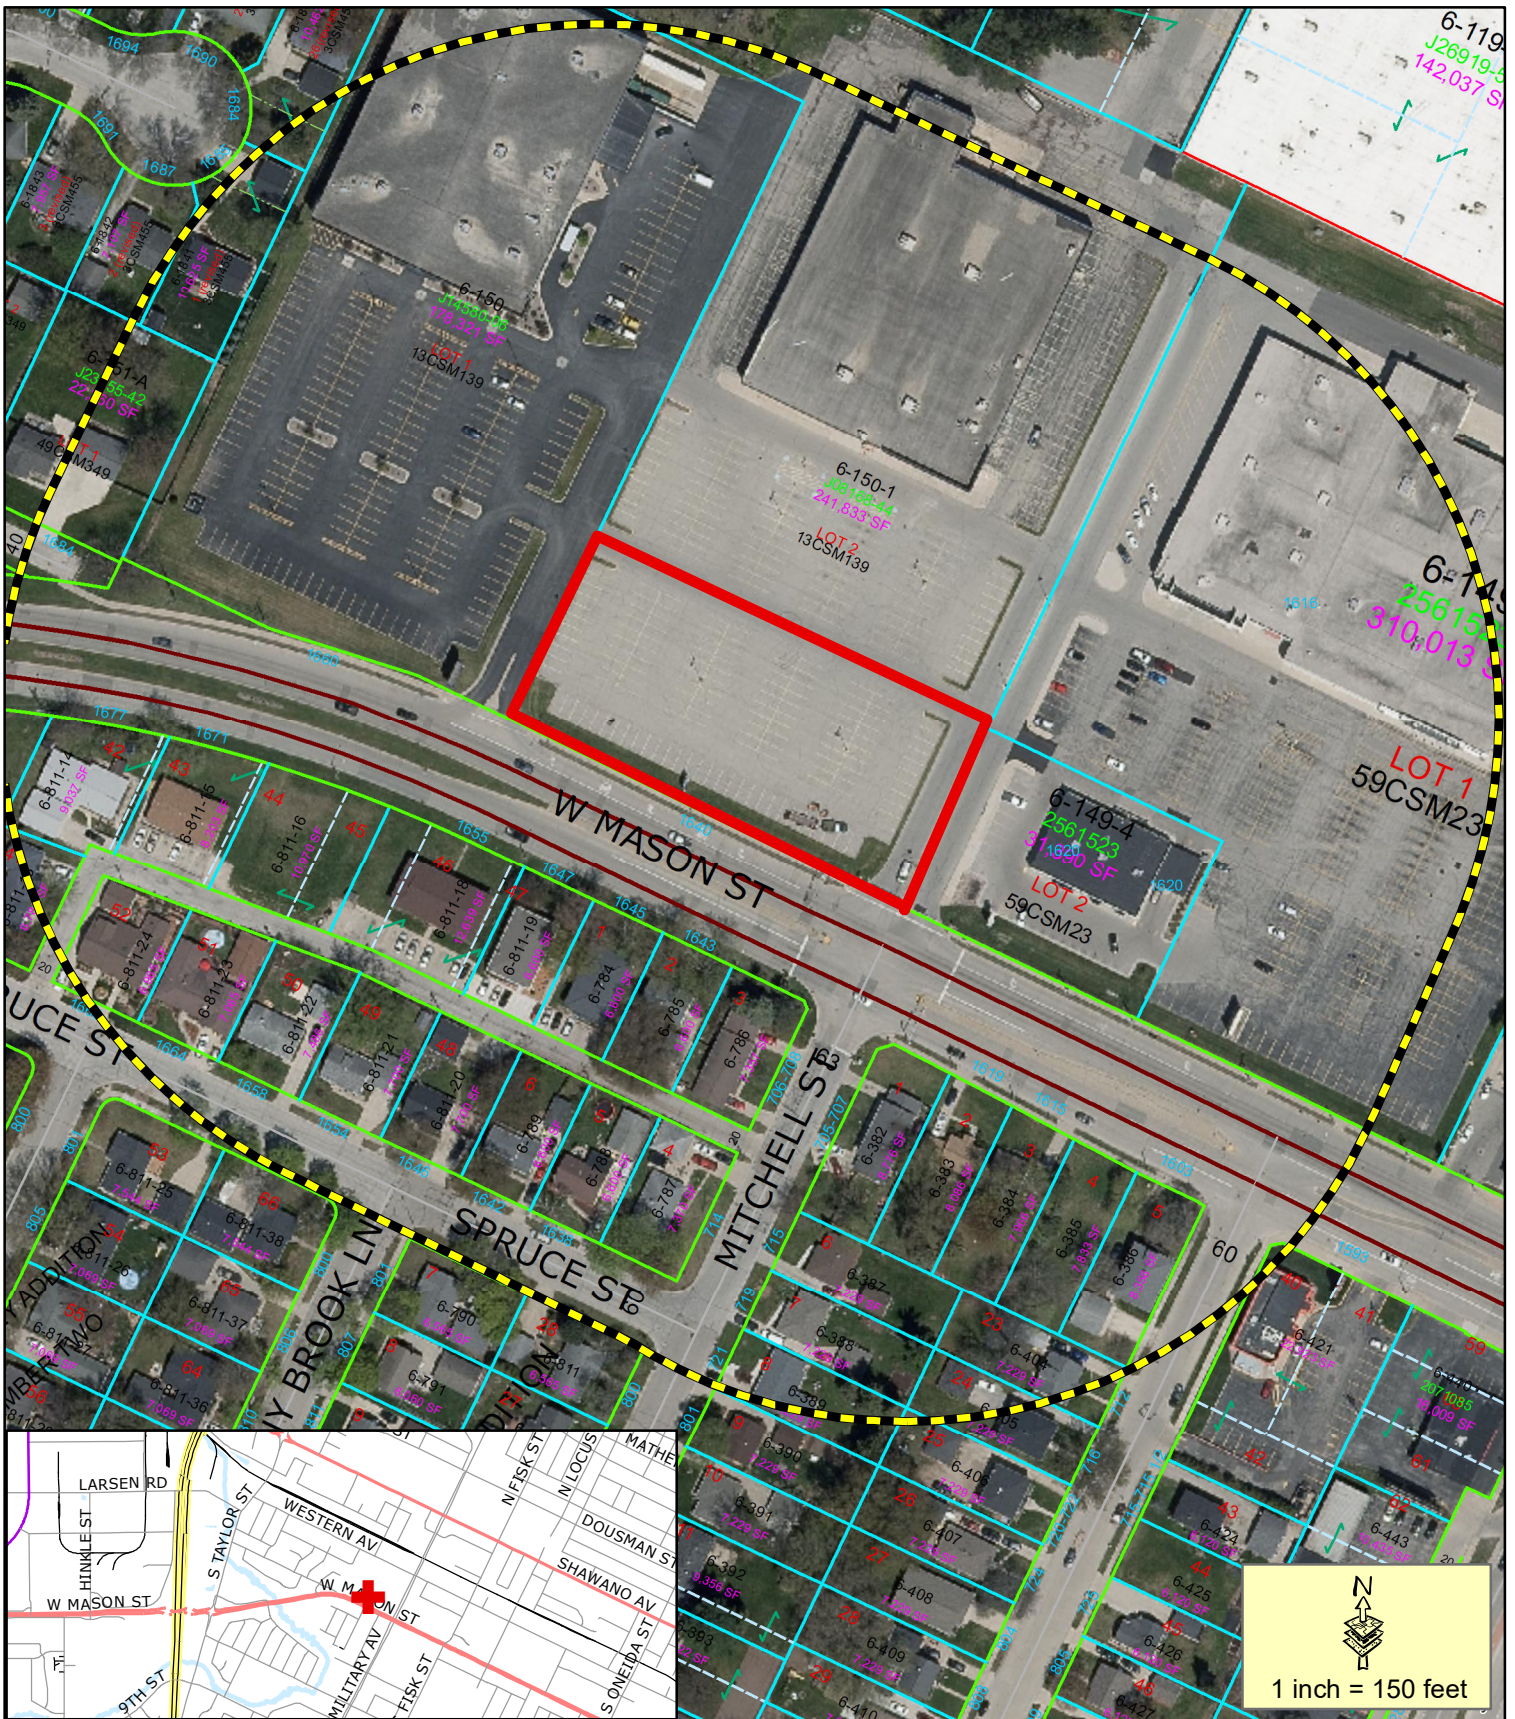

- Proposed CUP
- 400' Property Owner Notice

This is a compilation of records and data located in various City of Green Bay offices and is to be used for reference purposes only. The City of Green Bay is not responsible for any inaccuracies or unauthorized use of the information contained within. No warranties are implied.
Map prepared by DB

Zoning Petition (ZP 21-40 & 21-41)

Proposed Conditional Use Permit (CUP) for Drive-throughs at 1640 West Mason Street





REQUEST FOR CITY ACTION PLAN COMMISSION

Department of Community
and Economic Development
100 N. Jefferson Street, Rm 608
Green Bay, WI 54301-5026
(920) 448-3400 - phone
(920) 448-3426 - fax

Petitioner(s): Jon LeRoy Mau & Associates Date: 12/22/21
Email: jleroy@mau-associates.com Phone Number: 920.434.9670
Address: 400 Security Blvd. Sk. 1 City: Green Bay State: WI Zip Code: 54313
Property Owner: Neufeld Enterprises II LLC Phone Number: 920.494.3461
Parcel Numbers (required): 6-150-1-2
Location of Property: West Mason St @ Mitchell

Attach maps and legal descriptions (required) and submit to the Dept. of Community and Economic Development, Room 608, City Hall

To: Honorable Mayor and Common Council, c/o City Clerk

I, Jon LeRoy, respectfully request that the City of Green Bay take the following action:

Attach Zoning Petition Form with first three items.

- ☐ Rezone Property (\$300.00 Review Fee)
☒ Conditional Use and CUP Amendment, including Single Lot Duplexes (\$300.00 Review Fee)
☐ PUD and PUD Amendments (\$350.00 Review Fee)
- ☐ Approve Preliminary City/Extraterritorial Subdivision Plat (\$150.00 plus \$35.00 per Lot/Outlot Review Fee)
☐ Approve Preliminary City/Extraterritorial Certified Survey Map (\$150.00 Review Fee)
☐ Approve Final City/Extraterritorial Subdivision Plat (\$100.00 Review Fee)
☐ Grant a City/Extraterritorial Subdivision/CSM Variance (\$150.00 Review Fee)
☐ Grant a Postponement of Development Fees (\$100.00 Review Fee) [Review by I&S and/or Park Committees]
☐ Development District Map Amendment (\$200.00 Administration Fee)
☐ Official Map Amendment (\$200.00 Administration Fee)
☐ Plat of Right-of-Way (\$200.00 Administration Fee)
☐ Discontinue a Public Utility Easement (\$200.00 Administration Fee)
☐ Street Name Change (\$200.00 Administration Fee)
☐ Declare City Property "City Surplus" (\$200.00 Administration Fee)
☐ Vacate a Street/Alley/Pedestrian Way (\$200.00 Administration Fee)
☐ Other (\$200.00 Administration Fee): _____

Petitioner Signature(s): Jon LeRoy
Review Fee: _____ Receipt No.: _____ Zoning Petition No.: _____

Briefly describe action desired, noting the property affected and all other pertinent information.

Attach maps and legal descriptions (required).

Please contact the Dept. of Community and Economic Development, Room 608, City Hall,
(920) 448-3400, if you have any questions.

Arby's

Conditional Use
Permit Request



Part of 1640 W Mason Street

December 22, 2021

Conditional Use Written Narrative (Arby's):

Please find the following written narrative and supporting documents as a request for a conditional use permit at Parcel 6-150-1-2 for the purpose of constructing and operating a drive-thru Arby's restaurant.

Arby's is seeking to develop the underused surface parking lot near street to construct a drive through and dine in restaurant. This requires a conditional use permit to be granted within the C1 zoning code for the site.

Arby's looks to create a single building which serves drive thru and dine in customers. The site has been an underused surface parking lot located off Mason Street between two existing driveways which lead to big box stores setback hundreds of feet from Mason Street.

The site is comprised of a small parcel which is 0.85 acres at the intersection of West Mason and Mitchell. Neufeld Enterprises II LLC owns the property.

Arby's seeks to create an approximately 2597 square foot building footprint to serve customers. Existing zoning for the site is C1. A variance has been approved to meet floor area ratio (FAR) minimum standards for the site. The overall site is 16,420 square feet. This results in the FAR at 0.07, rather than the 0.10 minimum for C1 sites. Document materials from the approved variance request are attached with this request.

Operations:

Arby's will operate a typical Arby's store. Arby's has seven stores in Brown County, two in the city. Arby's plans to operate 7 days a week with a handful of employees meeting customers needs. Arby's store hours will be similar to existing operations, 10a-10p, seven days week. Arby's offers a variety of premium sandwiches, meats, and fast food fare.

Customers will have access to the store through both an in restaurant dining room and drive through service. This store will eventually replace the operations down Mason Street. This still will offer far easier ingress/egress on to Mason Street with controlled intersection options at Mitchell.

Timeline:

Pending approvals for a conditional use permit to allow for a drive through approved by Council. Site recently had a CSM approved and recorded with the county. Site plans have been submitted to the city for regulatory approvals. Groundbreaking is scheduled for spring 2022 with operations to follow post construction.

Legal Description for Parcel 6-150-1-2

Lot 3 CSM 9413 in 2988633 being part of Lot 14 of Tanks Subdivision PC 2-9, WSFR, City of Green Bay, Brown County, Wisconsin

Post Script:

The conditional use permit request is being submitted at the same time as a Scooter's Coffee drive through conditional use permit request. Site plans included in this request also show Scooter's Coffee to the west. The sites are on separate parcels and will the individual franchises and operations will occur separately. The sites are both owned by Neufeld Enterprises II LLC.

The following items have been attached

-Certified Survey Map


-Site Plan (for Arby's and Scooter's)

-Elevations


-Variance Application

Certified Survey Map

Part of Lot 2, Volume 13, Certified Survey Maps, Page 139,
Map Number 2691, Document Number 1024520, Brown
County Records, being located in part of Lot 14 of "Tank's
Subdivision of Private Claims 2-9, West Side of the Fox River",
in the City of Green Bay, Brown County, Wisconsin.

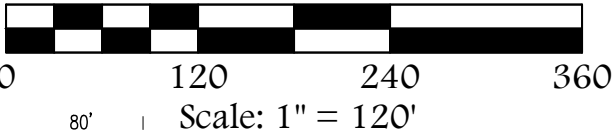


Bearings referenced to the line
between Brown County Surveyor's
Traverse Point Numbers CW1.12A and
CW4.12, assumed to be S28°06'05"W.

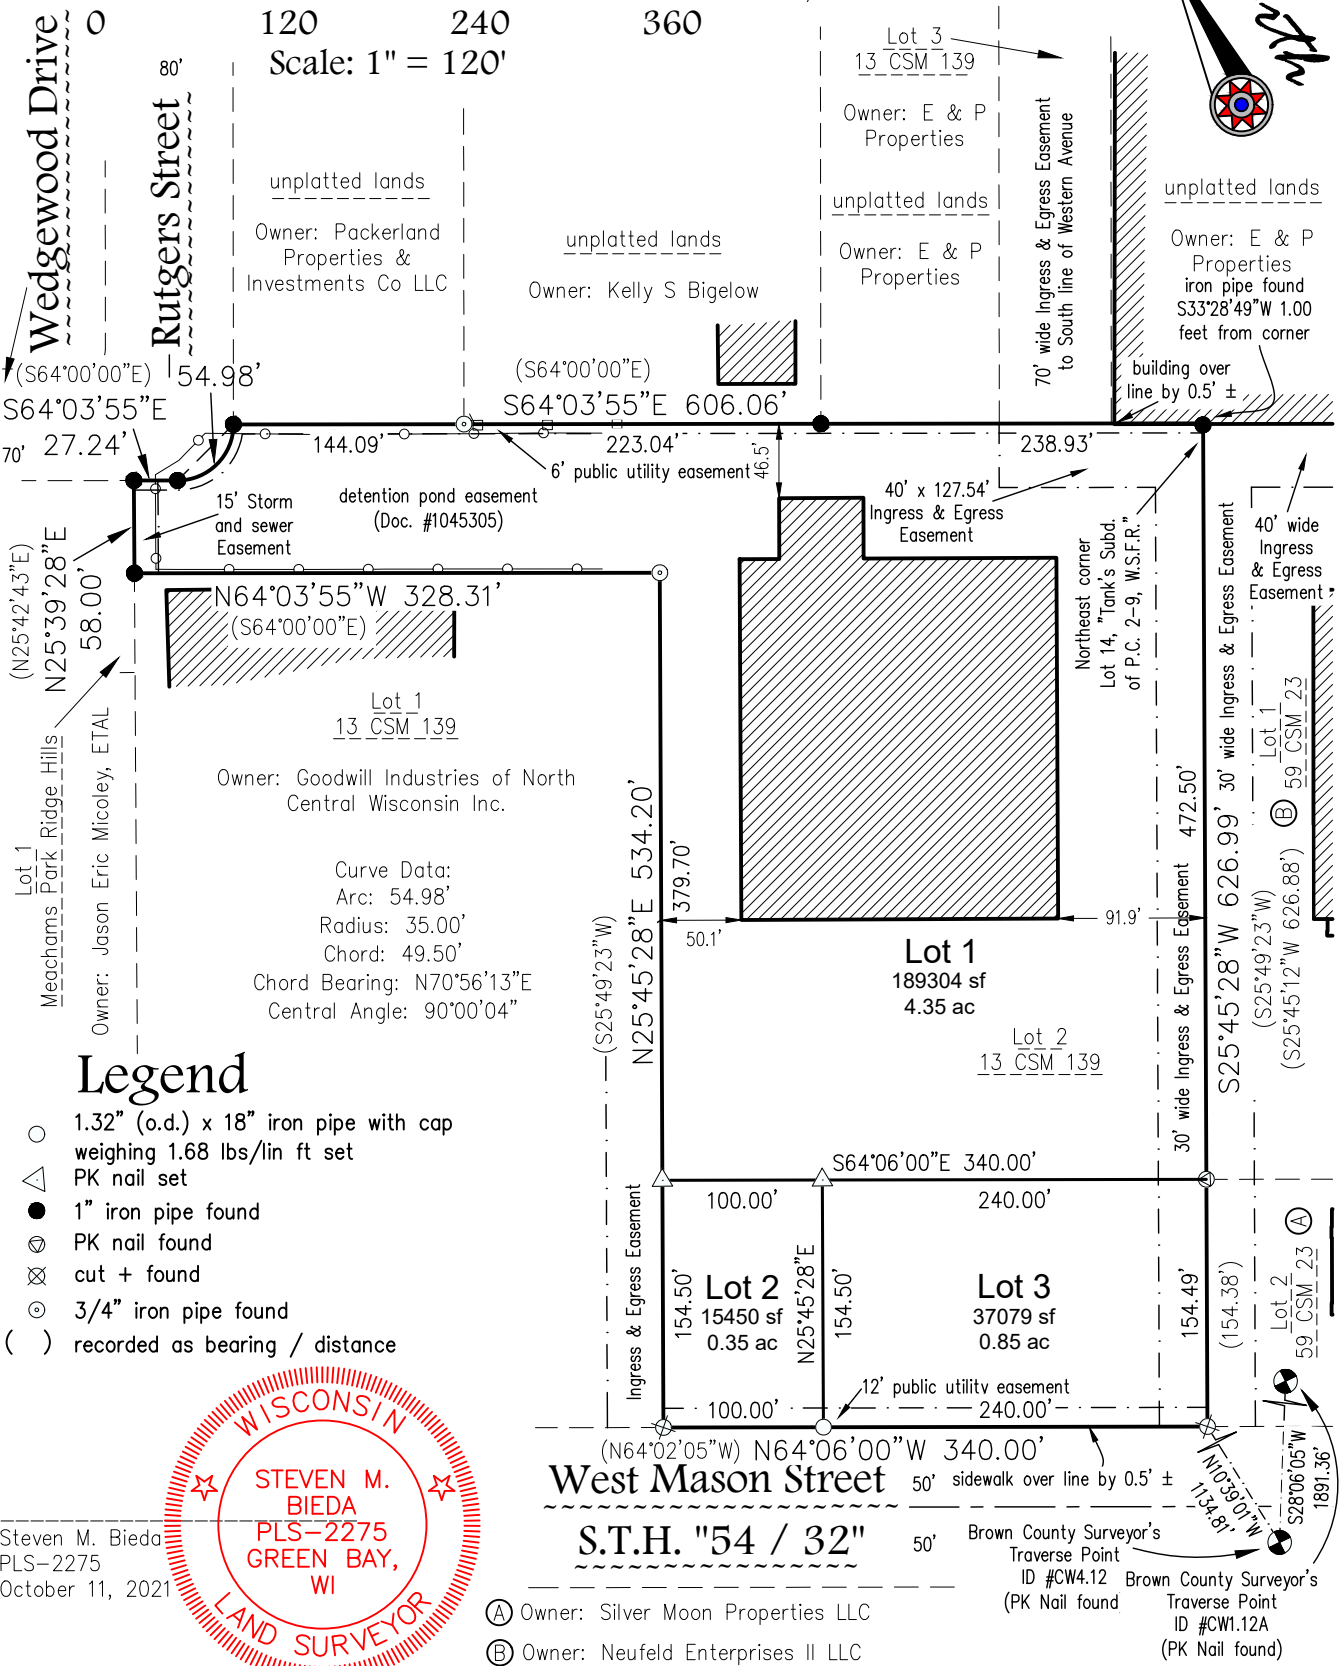

Legend

- 1.32" (o.d.) x 18" iron pipe with cap weighing 1.68 lbs/lin ft set
- △ PK nail set
- 1" iron pipe found
- ⊗ PK nail found
- ⊗ cut + found
- ⊙ 3/4" iron pipe found
- () recorded as bearing / distance

Steven M. Bieda
PLS-2275
October 11, 2021

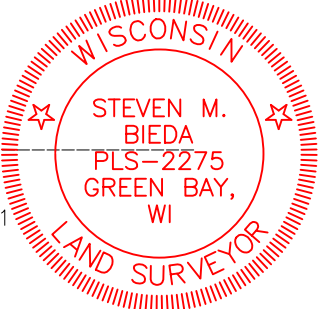

West Mason Street

S.T.H. "54 / 32"

- Ⓐ Owner: Silver Moon Properties LLC
 - Ⓑ Owner: Neufeld Enterprises II LLC
- Brown County Surveyor's
Traverse Point
ID #CW4.12 Brown County Surveyor's
(PK Nail found) Traverse Point
ID #CW1.12A
(PK Nail found)

Client: Neufeld Enterprises II, LLC
Tax Parcel: 6-150-1
Drafted By: BAR
File: M-712CSM 100421.dwg
Data File: M-712.txt

Mau & Associates, LLP
LAND SURVEYING & PLANNING
CIVIL & WATER RESOURCE ENGINEERING
Phone: 920-434-9670 Website: www.mau-associates.com
400 Security Blvd Ste 1, Green Bay, WI 54313-9712

Sheet One of Four
Project No.: M-712
Drawing No.: L-11598
Fieldwork Completed: 11/29/2021



Certified Survey Map

Part of Lot 2, Volume 13, Certified Survey Maps, Page 139, Map Number 2691,
Document Number 1024520, Brown County Records, being located in part of Lot
14 of "Tank's Subdivision of Private Claims 2-9, West Side of the Fox River", in
the City of Green Bay, Brown County, Wisconsin.

SURVEYOR'S CERTIFICATE


I, Steven M. Bieda, Professional Land Surveyor, PLS-2275, do hereby certify that I have surveyed, divided and mapped part of Lot 2, Volume 13, Certified Survey Maps, Page 139, Map Number 2691, Document Number 1024520, Brown County Records, being located in part of Lot 14 of "Tank's Subdivision of Private Claims 2-9, West Side of the Fox River", in the City of Green Bay, Brown County, Wisconsin, more fully described as follows:

Beginning at the Northeast corner of Lot 2, Volume 13, Certified Survey Maps, Page 139, Map Number 2691, Document Number 1024520, Brown County Records, also being the Northeast corner of Lot 14 of "Tank's Subdivision of Private Claims 2-9, West Side of the Fox River"; thence S25°45'28"W, 626.99 feet along the East line of said Lot 2 to the Northerly right of way of State Trunk Highway 54/32, also known as West Mason Street; thence N64°06'00"W, 340.00 feet along said right of way to the West line of said Lot 2; thence N25°45'28"E, 534.20 feet along said West line; thence N64°03'55"W, 328.31 feet along a South line of said Lot 2; thence N25°39'28"E, 58.00 feet along the West line of said Lot 2, also being the East line of Lot 1 of the recorded plat of "Meacham's Park Ridge Hills", to the Northeast corner thereof; thence S64°03'55"E, 27.24 feet along the Southerly right of way of Wedgewood Drive; thence 54.98 feet along said right of way being the arc of a 35.00 foot radius curve to the left whose long chord bears N70°56'13"E, 49.50 feet; thence S64°03'55"E, 606.06 feet along the North line of said Lot 2 to the point of beginning.

Parcel contains 241,832 square feet / 5.55 acres, more or less.
Parcel subject to easements and restrictions of record.

That such plat is a correct representation of all the exterior boundaries of the land survey and the division thereof. That I have made such a survey, land division and plat by the direction of the owners listed hereon. That I have fully complied with the provisions of Chapter 236, section 236.34 of the Wisconsin Statutes and the City of Green Bay code in surveying, dividing and mapping the same.

Steven M. Bieda
PLS-2275
October 11, 2021

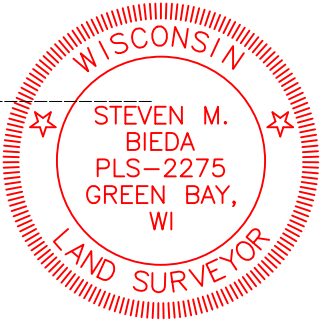

CERTIFICATE OF THE CITY OF GREEN BAY

Approved by the City of Green Bay, as required by Wisconsin Statutes Chapter 236, and the City of Green Bay Municipal Code Chapter 36, Subdivision and Platting, on this _____ day of _____, 20__.

Neil Stechschalte
Director of Development

CERTIFICATE OF THE GREEN BAY CITY CLERK

As the duly appointed City Clerk for the City of Green Bay, I hereby certify that the records in my office show no unpaid taxes or special assessments affecting any of the lands included in the Certified Survey Map.

Celestine Jeffreys Date
Green Bay City Clerk





Certified Survey Map

Part of Lot 2, Volume 13, Certified Survey Maps, Page 139, Map Number 2691,
Document Number 1024520, Brown County Records, being located in part of Lot
14 of "Tank's Subdivision of Private Claims 2-9, West Side of the Fox River", in
the City of Green Bay, Brown County, Wisconsin.

CORPORATE OWNER'S CERTIFICATE

Neufeld Enterprises II, LLC a corporation duly organized and existing under and by virtue of the laws of the State of Wisconsin, does hereby certify that said corporation caused the land described on this Certified Survey Map to be surveyed, divided, mapped and dedicated as represented hereon. Neufeld Enterprises II, LLC, does further certify that this Certified Survey Map is required to be submitted to the Brown County Planning Commission and the City of Green Bay for approval or objection in accordance with current Land Subdivision Ordinances. Neufeld Enterprises II, LLC understands that the City will discontinue any public improvements upon discovery or notice of any other condition requiring abnormal public improvement costs. We further acknowledge that the City's action or inaction in this regard shall not be construed as an admission of liability for hazardous waste cleanup or burial site preservation costs.

In Witness Whereof, the said Neufeld Enterprises II, LLC, has caused these presents to be signed by _____, it's _____ on this _____ day of _____, 20____,

Personally came before me this _____ day of _____, 20____, the above named Owners, to me known to the persons who executed the foregoing instrument and acknowledged the same.

Notary Public My Commission Expires _____
Brown County, Wisconsin

STATE OF WISCONSIN]
] SS
COUNTY OF BROWN]

CERTIFICATE OF CORPORATE MORTGAGEE

_____, a corporation duly organized and existing under and by virtue of the laws of Wisconsin, mortgagee of the above described land, does hereby consent to the surveying, dividing, mapping and dedication of the land described on this Certified Survey Map and does hereby consent to the above certificate of Neufeld Enterprises II, LLC, Owner(s) of said lands.

IN WITNESS WHEREOF, _____ has caused these presents to be signed by _____, its _____ and countersigned by _____, its _____, at _____, Wisconsin, and its corporate seal to be hereunto affixed this _____ day of _____, 20____.

In the presence of: _____

President Date


Secretary or Cashier Date

Personally came before me this _____ day of _____, _____, the above named officers of said corporation to me known to be the persons who executed the foregoing instrument and to me known to be such officers of said corporation, and acknowledged that they executed the foregoing instrument as such officers as the deed of said corporation, by its authority.

Notary Public My Commission Expires _____
Brown County, Wisconsin

STATE OF WISCONSIN]
] SS
COUNTY OF BROWN]

Steven M. Bieda
PLS-2275
October 11, 2021

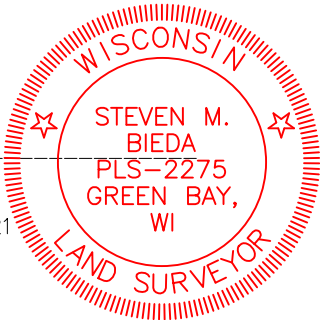

Certified Survey Map

Part of Lot 2, Volume 13, Certified Survey Maps, Page 139, Map Number 2691,
Document Number 1024520, Brown County Records, being located in part of Lot
14 of "Tank's Subdivision of Private Claims 2-9, West Side of the Fox River", in
the City of Green Bay, Brown County, Wisconsin.



NOTES

The property owners, at the time of construction, shall implement the appropriate soil erosion control methods outlined in the Wisconsin Construction Site Erosion and Sediment Control Technical Standards (available from the Wisconsin Department of Natural Resources) to prevent soil erosion. However, if at the time of construction the City has adopted a soil erosion control ordinance, it shall govern over this requirement. This provision applies to any grading, construction, or installation-related activities.

This Certified Survey Map is contained wholly within the property described in Document Number 2899239. It is all of Tax Parcel 6-150-1. The current property owner of record is Neufeld Enterprises II, LLC.

City of Green Bay zoning and building approvals are required prior to commencing construction of buildings, structures, drives, or parking areas and may also be required prior to commencing grading, excavation, filling or other land disturbing activities.

Areas designated as Public Utility Easements shall be granted to all Public Utility Companies or Agencies that provide service directly to the public.


RESTRICTIVE COVENANTS

The land on all side and rear lot lines of all lots shall be graded by the lot owner and maintained by the abutting property owners to provide for adequate drainage of surface water.

Each lot owner shall grade the property to conform to the adopted sidewalk grade elevation and maintain said elevation for future sidewalks.

No poles, pedestals or buried cable are to be placed so as to disturb any survey stake or obstruct vision along any lot lines or street line, a disturbance of a survey stake by anyone is a violation of section 236.32 of the Wisconsin Statutes.

Steven M. Bieda
PLS-2275
October 11, 2021

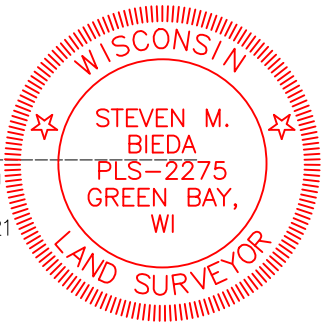



I.E.D. PROJECT MANAGER

BAUMGARTNER

IGINATION DATE

NOV. 17, 2021

VISION

22/17 - REVISED DOOR MATERIALS

COPYRIGHT NOTICE

POSTERIOR EVALUATIONS

A2.1

Diagram illustrating the construction details for the exterior wall structure, showing the following components and instructions:

- EXTERIOR WALL STRUCTURE
- 1/2" EXTERIOR SHEATHING
- RIGID INSULATION
- ROWLOCK BRICK
- LINE OF EIFS FINISH ABOVE
- PROVIDE SOLID CORE BRICK AT CORNER PIECES.

3
A2.1

DETAIL @ BRICK CORNER

1 1/2" = 1'-0"



(ALL CODED NOTES MAY NOT BE USED)

1. PRE-FINISHED METAL COPING.
2. PRE-FABRICATED METAL CANOPY/ACCENT BAND.
3. CENTER DRIVE THRU CANOPY ON DRIVE THRU WINDOW.
4. PRE-FABRICATED METAL POST FOR CANOPY.
5. ARBY'S SIGNAGE, MOUNT ON CANOPY/ACCENT BAND. REFER TO SIGNAGE VENDOR DRAWINGS.
6. PAINT DOOR AND FRAME.
7. NEW EIFS WALL SYSTEM.
8. EIFS CORNICE.
9. EIFS WALL SYSTEM WITH 4" O.C. V-GROOVE REVEALS.
10. PAINTED ACCENT BAND, ALIGN WITH METAL ACCENT BAND.
11. DRIVE THRU WINDOW.
12. WALL MOUNTED LIGHT FIXTURE.
13. PAINT BOLLARD.
14. NOT USED.
15. ROOF LADDER, MOUNT DIRECTLY TO SHEATHING. PAINT "K"
16. BRICK VENEER.
17. BRICK ROWLOCK SILL. USE SOLID BRICK @ OUTSIDE CORNERS & JAMBS. REFER TO DETAIL 3/A2.1.
18. NOT USED.
19. ELECTRICAL EQUIPMENT.
20. GAS METER.
21. GREASE OUTLET.
22. Co2 HOOKUP.
23. COOLER/FREEZER. PRE-FINISHED TO MATCH PAINT "K".
24. ALUMINUM STOREFRONT.
25. PREFABRICATED SCUPPER. MATCH COLOR TO ADJACENT WALL COLOR. REFER TO DETAIL 7/A1.3.
26. CONTINUE BRICK VENEER BEHIND ELECTRIC EQUIPMENT. COORDINATE SIZE WITH ELECTRICIAN. DO NOT INSTALL ROWLOCK BEHIND ELECTRICAL EQUIPMENT.
27. ARBY'S HAT SIGNAGE. MOUNT ON BRICK WALL. REFER TO SIGNAGE VENDOR'S DRAWINGS.
28. COORDINATE TURNBUCKLE LOCATION TO AVOID CELESTERYO WINDOW.

*DESIGN NOTE:
#28 IS ONLY USED IN HIGH PARAPET
OPTIONS. REVISE TO NOT USED IF REGULAR
PARAPET IS USED IN PROJECT.

(ALL CODED NOTES MAY
NOT BE USED)

- *DESIGN NOTE:
#28 IS ONLY USED IN HIGH PARAPET
OPTIONS. REVISE TO NOT USED IF REGULAR
PARAPET IS USED IN PROJECT.

MARK	MANUFACTURER	DESCRIPTION	NOTES
FINISHES			
A1	DRYVIT	EIFS WALL SYSTEM	COLOR: ARBY081030 TEXTURE: STANDARD
A2	NOT USED	---	---
B	BELDEN BRICK	8601 DARK	TEXTURE: SMOOTH GROUT: CEMEX 36-A MOCHA, TYPE N
C	DRYVIT	EIFS WALL SYSTEM WITH V-GROOVE REVEALS	COLOR: ARBY131030 TEXTURE: STANDARD
D	SHERWIN WILLIAMS	SW #6869 STOP	SATIN FINISH
E	NOT USED	---	---
F	NOT USED	---	---
G	SHERWIN WILLIAMS	SW #2808 ROOKWOOD DARK BROWN	SATIN FINISH
H	NOT USED	---	---
J	NOT USED	---	---
K	SHERWIN WILLIAMS	SW #7005 PURE WHITE	SATIN FINISH
METALS			
A	EXCEPTIONAL METALS/ DURO-LAST	TWO-PIECE SNAP-ON METAL COPING BONE WHITE/ DURO-LAST #SR.70/TE.87	FOR USE WITH DURO-LAST ROOFING SYSTEM. DETAIL FA3110
B	EXCEPTIONAL METALS/ DURO-LAST	TWO-PIECE SNAP-ON METAL COPING MIDNIGHT BRONZE/ DURO-LAST #SR.26/TE.87	FOR USE WITH DURO-LAST ROOFING SYSTEM. DETAIL FA3110
C	PRE-FABRICATED CANOPY/BAND	PRODUCT CODE: 9940-30198R PRODUCT NAME: FC SD RAL 3000 FLAME RED	---
D	PRE-FABRICATED POST	PRODUCT CODE: 9840-80957R PRODUCT NAME: FC SD RAL 8017 CHOC. BROWN	---
A. PAINT ALL EXPOSED GAS PIPE, ROOF ACCESS LADDER, ETC. TO MATCH ADJACENT EXTERIOR WALL SURFACE. DO NOT PAINT ELECTRIC OR GAS SERVICE EQUIPMENT. B. PROVIDE TEMPORARY MASKING OF EXPOSED STAINLESS STEEL DURING ACID WASHING OF MASONRY. C. PROVIDE SOLID MASONRY UNITS AT THE ENDS OF JAMBS , SILLS, ETC. D. TO HELP PREVENT EFFLORESCENCE ALL MASONRY UNITS ARE TO BE MANUFACTURED WITH INTEGRAL WATER REPELLANT. WATER REPELLENT ADMIXTURE IS TO BE MIXED IN AND PRE-WASHED SAND IS TO BE USED IN ALL MORTAR MIXES. E. MAKE SURE THAT WALL WEEPS AND FLASHING ARE INSTALLED CORRECTLY. DO NOT BLOCK WEEPS. F. REFER TO SHEET A&2 FOR TEMPERED GLASS LOCATIONS. G. ALUMINUM STOREFRONT TO BE DARK BRONZE. H. ALL GLAZING TO BE 1" INSULATED GLAZING. I. BASIS OF DESIGN FOR THE EIFS WALL SYSTEM IS DRYVIT OUTSULATION PLUS MD. EIFS WALL SYSTEM IS 2" THICK UNLESS NOTED OTHERWISE. INSTALL EIFS PRODUCT IN STRICT ACCORDANCE WITH MANUFACTURER'S SPECIFICATIONS AND DETAILS. J. SIGNAGE IS SHOWN FOR REFERENCE ONLY. FINAL SIZE, LOCATION AND QUANTITY TO BE DETERMINED BY SIGNAGE VENDOR. SIGNAGE VENDER SHALL PERMIT ALL SIGNS UNDER SEPARATE COVER. K. REFER TO ELECTRICAL DRAWINGS FOR EXTERIOR LIGHTING SPECIFICATIONS. L. PAINT ALL EXPOSED BRICK LINTELS TO MATCH ADJACENT BRICK. M. ALL WALL MOUNTED LIGHT FIXTURES TO BE SET IN CONTINUOUS BED OF CAULK AND THEN SHALL BE SEALED TO WALL WITH SEPARATE BEAD OF CAULK. CAULK TO MATCH ADJACENT SURFACE. N. PAINT EIFS WALL BEHIND ACCENT BAND RED. EXPOSED EIFS EDGE BELOW ACCENT BAND TO MATCH METAL. O. ALL BRICK VENEER SHALL BE A RUNNING BOND, U.N.O. ALL BRICK SHALL BE INSTALLED FLUSH, U.N.O. (EXCEPTIONS INCLUDE: ROWLOCK SILL, SOLDIER COURSE HEADER AT DRIVE THRU WINDOW AND BRICK CORNICE) P. THRU-WALL FLASHING SHALL BE PRE-FINISHED TO MATCH STOREFRONT (DARK BRONZE).			



Describe Reason for Variance

Please find the following written narrative and supporting documents as a request for a variance request at part of the existing parcel at 6-150-1, 1640 West Mason Street purpose of constructing and operating a drive-thru Arby's restaurant.

Arby's is seeking to develop the underused parking lot site at 1640 West Mason Street to create a fast food drive through and dine in restaurant at future Lot 3 of a new certified survey map. Property encompasses some 0.85 acres with a building that will take up 2597 square feet.

The site is currently apart of an underused parking lot owned by Neufeld Enterprises II LLC. An attached certified survey map has met approvals and awaiting recording to create three lots out of the existing lot housing Planet Fitness, surface parking, and greenspace along West Mason. This will create two new lots along West Mason to create a Scooter's Coffee and Arby's. This will continue the redevelopment investment up along West Mason Street for addition of smaller businesses situated along the street like the recent development with Cellcom and North Shore Bank east of Mitchell Street.

Neufeld Enterprises II LLC will continue to be the property owner for all three lots in existing lot.

Arby's is looking to create an approximately 2597 square foot building footprint to serve customers. With the lot size being 37079 square feet, this leads to a 0.07 FAR. Existing zoning for the site is C1. A conditional use permit will also be applied for to meet zoning code to allow for drive-through use.

The following items have been attached

Future CSM

Site Plan for Plan Commission

Elevations

List ordinances the variance will be impacting

- (1) Request relief for building floor area ratio minimum for lot from 0.1 to 0.07 to accommodate the construction of a 2597 square foot drive through/dine in restaurant.
ORD. CH. 13 Sec. 13.810 (Table) Floor Area Ratio-Minimum

ALTERNATIVES**Describe alternatives to your proposal**

The FAR requirement to fit the proposed building would require a lot size of 25970 square feet or create a building which is about 1100 square feet larger than the proposed 2597 square foot building. If the building were to be enlarged, the building would not meet the expected market demands with an oversized dining room and or kitchen.

Alternatives that you considered that comply with existing regulations

The site is being created by using a fairly common practice of taking extraordinarily underused surface parking for a legacy big box development and placing out building up along the thoroughfare of Mason Street.

Setbacks:

Property lines could be shifted around to create a 'gerrymandered' effect on the property to reduce the amount of property shared with existing development and drive lanes. This could reduce the overall size of the lot to where the FAR would approach the 0.1 threshold, but would not fully make up this number without losing parking stalls. The building fits in well with setbacks for the property with the building at the center of the property and drive through lanes around the building

Safety:

The placement of Arby's (and adjacent Scooter's) is placed in an area which utilizes a void space between four drive lanes.

- Mason Street
- North/South traffic off Mitchell Street
- North/South traffic off driveway entrance between the Goodwill Store and Planet Fitness
- East/West traffic down an established drive lane connecting Goodwill, Planet Fitness, and businesses established east of Mitchell Street.

Size of developed area fits in well with the established drive lanes for all businesses. A decrease or increase in lot size to the north and south would create uneven traffic queues in the area. Traffic from West Mason safely enters the overall block and then can queue in a line around the west and southern sides of the building. Ordering occurs past the front of building on the east side. Pick up occurs on the north side of building. Additional parking and landscaping exists on the west, south, and east sides of the property.

Building Size:

Development team looked at creating a larger building, but the additional size needed simply to meet FAR standards would not meet the business model warranted for typical Arby's drive throughs. Even before COVID, customers utilizing an interior dining room were in decline. A dining room is present, but it is not warranted to expand by some 1100 square feet to meet an arbitrary number. A larger building size would also make the task for creating needed parking, drive through lane, and green space requirements impossible within the limits of the 4 drives/streets surrounding the property.

Reasons for not pursuing the alternatives listed above

To ensure setbacks, green space standards, and general form/fit of the commercial businesses in relation to the overall parking lot for the stores along Mason Street, development team believes this fit works best. This size and fit will also ensure adequate space for parking for employees and dining room customers and adequate length for drive through queues.

THREE STEP TEST

Does unique physical characteristics of your property prevent the compliance with the ordinance?

Yes. The site is hemmed in by established drive lanes for the overall shopping complex FAR. Requiring the building to be larger would be an arbitrary standard which would not bring additional functionality to the building itself. The overall site works well within the confines of the

established corridor hemmed between West Mason and three drive lanes which encapsulate the property.

Would granting the variance be contrary to the public interest?

Granting will allow a full site design which can ensure safe queuing of automobiles free from Mason Street and traffic build up in the driveway lanes. Additionally, this request will allow for the CUP request and combination CSM to become feasible. These steps will allow the site to continue redevelopment and growth along the underused parking lot corridor at West Mason/Military.

Why would not getting the variance unreasonably prevent you from using the property for permitted use?

To continue continuity within the commercial block, the drive lanes have become established and work well with the functions of the existing commercial store fronts to the north and east. A business like an Arby's has been a good fit continue commercial redevelopment along the Mason Street corridor.

SCOOTER'S AND ARBY'S

1640 W. MASON

CITY OF GREEN BAY

PRELIMINARY

PROJECT INFORMATION




OWNER(S):	NEUFELD ENTERPRISES II LLC
PROJECT NAME:	SCOOTER'S AND ARBY'S AT 1640 W. MASON
PROJECT DESCRIPTION:	SCOOTER'S COFFEE AND ARBY'S WITH STORMWATER MANAGEMENT
PROJECT LOCATION:	1640 W. MASON
PARCEL NUMBER(S):	6-150-1

LEGAL DESCRIPTION
Part of Lot 2, Volume 13, Certified Survey Maps, Page 139, Map Number 2691, Document Number 1024520, Brown County Records, being located in part of Lot 14 of "Tank's Subdivision of Private Claims 2-9, West Side of the Fox River", in the City of Green Bay, Brown County, Wisconsin.

CONTACT INFORMATION

OWNER(S):	DAVID MARTIN 320 W. MILITARY AVE GREEN BAY, WI 54303 PH.: 920-490-3104 david@hjmartin.com
ENGINEER:	MAU & ASSOCIATES, LLP CONTACT: TOM SNYDER, P.E. 400 SECURITY BLVD. GREEN BAY, WI 54313 PH.: 920-434-9670

SHEET INDEX:	
C1.0	TITLE SHEET
C2.0	NOTES
C3.0	EXISTING CONDITIONS AND DEMO PLAN
C4.0-4.2	SITE & LANDSCAPE PLAN
C5.0-5.1	EROSION CONTROL PLAN
C6.0-6.2	GRADING PLAN
C7.0-7.2	UTILITY PLAN
C8.0-8.1	DETAILS

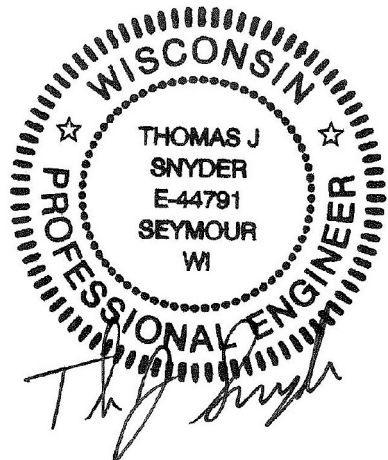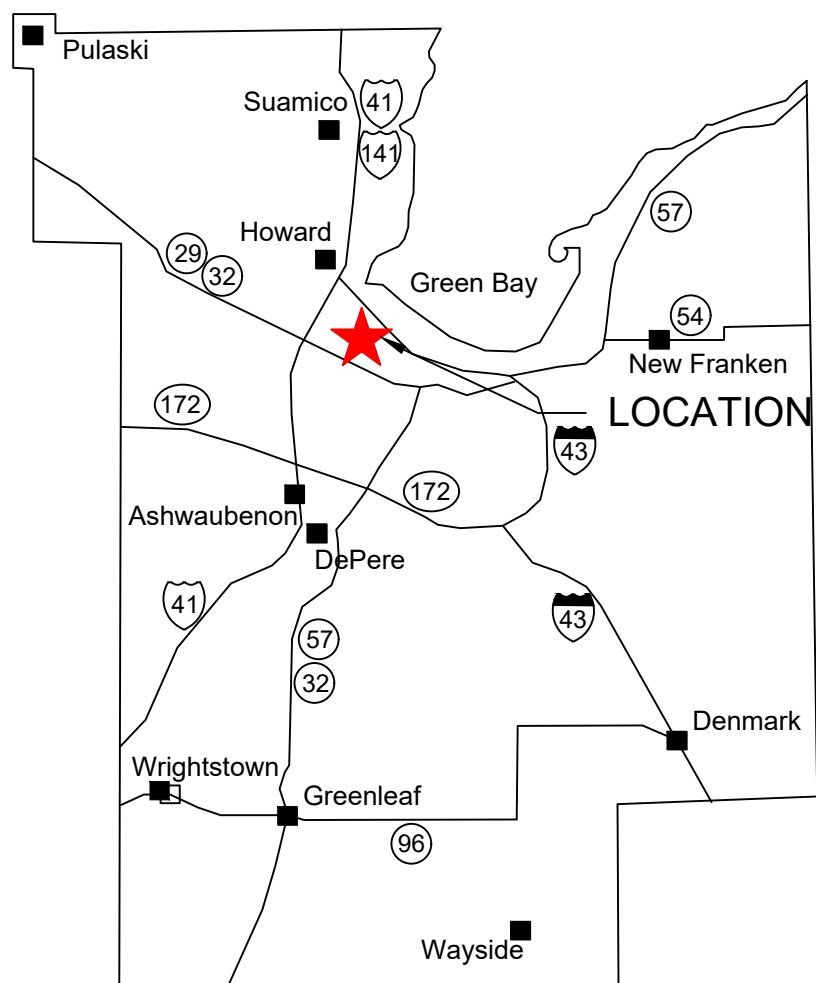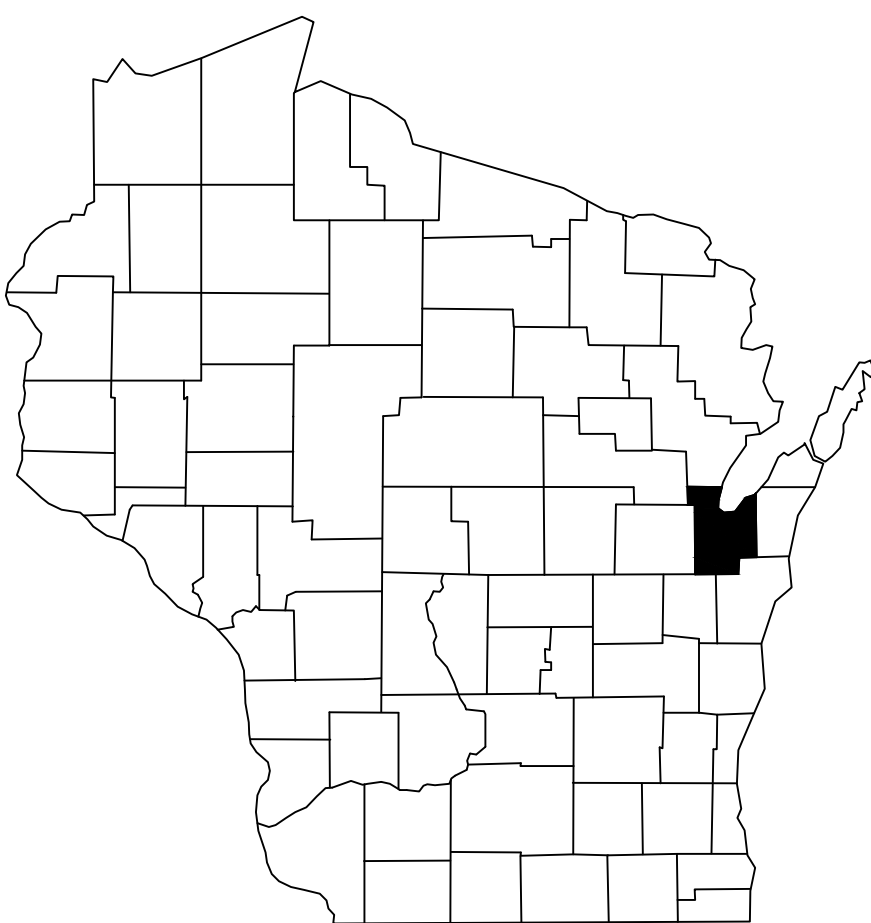

12/01/21



Vicinity Map
(not to scale)

Mau & Associates
LAND SURVEYING & PLANNING
CIVIL & WATER RESOURCE ENGINEERING
Phone: 920-434-9670 Fax: 920-434-9672

DATE:	12/01/21
PROJECT NO.	M-712
SHEET NO.	C1.0
DRAWING NO.	S-3513

RESPONSE ACTIONS IN THE EVENT OF A SPILL OR RELEASE

IMMEDIATELY TAKE THE FOLLOWING MEASURES TO KEEP THE SPILL FROM ENTERING SEWER OR STORM DRAINS, SPREADING OFF SITE, OR AFFECTING HUMAN HEALTH.

STOP, CONTAIN, AND CLEAN UP CHEMICAL SPILL IF:

- THE SPILLED CHEMICAL AND ITS HAZARDOUS PROPERTIES HAVE BEEN IDENTIFIED
- THE SPILL IS SMALL AND EASILY CONTAINED
- RESPONDER IS AWARE OF THE CHEMICALS' HAZARDOUS PROPERTIES

IF SPILL OR RELEASE CANNOT BE CONTROLLED OR INJURIES HAVE OCCURRED DUE TO THE RELEASE THE FOLLOWING PROCEDURES SHOULD BE IMPLEMENTED:

- SUMMON HELP OR ALERT OTHERS OF THE RELEASE
- EVACUATE IMMEDIATE AREA, PROVIDE CARE TO INJURED, CALL 911
- IF POTENTIAL FOR FIRE OR EXPLOSION - CALL 911
- RESPOND DEFENSIVELY TO ANY UNCONTROLLED SPILLS
 - USE PROTECTIVE EQUIPMENT
 - ATTEMPT TO STOP SOURCE OF RELEASE (IF SAFE TO DO SO)
 - PROTECT DRAINS BY USE OF ABSORBENT, BOOMS OR DRAIN COVERS (IF SAFE TO DO SO)
- NOTIFY ONSITE EMERGENCY CONTACT(S)
- COORDINATE RESPONSE ACTIVITIES WITH LOCAL EMERGENCY PERSONNEL
- BE PREPARED TO PROVIDE MSDS INFORMATION TO EMERGENCY PERSONNEL
- NOTIFY APPROPRIATE AGENCY IF RELEASE HAS ENTERED THE ENVIRONMENT.

SPILL PREVENTION AND EMERGENCY RESPONSE PLAN:

EMERGENCY CONTACTS

Bill Rosnow, HJ Martin
(920) 371-1332

EMERGENCY RESPONSE CONTACTS

FIRE/PARAMEDICS/POLICE 911
FIRE NON-EMERGENCY LINE (920) 434-4666
COUNTY HEALTH DEPARTMENT(920) 448-6400
DNR SPILL HOTLINE 1-800-943-0003

LOCAL EMERGENCY MEDICAL FACILITY

ST. MARY'S HOSPITAL
1726 SHAWANO AVE
GREEN BAY, WI 54303
(920) 498-4200

SPILL PREVENTION

HAZARDOUS SUBSTANCE MANAGEMENT:
ALL HAZARDOUS SUBSTANCES, INCLUDING CHEMICAL WASTES, ARE TO BE MANAGED IN A WAY THAT PREVENTS RELEASE.

CONSTRUCTION SITE EROSION CONTROL

THE CONTRACTOR IS RESPONSIBLE FOR INSTALLING AND MAINTAINING EROSION AND SEDIMENT CONTROL MEASURES. ALL EROSION AND SEDIMENT CONTROL PRACTICES SHALL BE ACCORDANCE WITH THE WISCONSIN DEPARTMENT OF NATURAL RESOURCES TECHNICAL STANDARDS AND IF NO STANDARD EXISTS THE WISCONSIN CONSTRUCTION SITE BEST MANAGEMENT PRACTICE HANDBOOK (CURRENT EDITION) SHALL BE REFERENCED. EROSION AND SEDIMENT CONTROL PRACTICES SHALL BE IN PLACE PRIOR TO DISTURBING THE SITE. CONTRACTORS SHALL MINIMIZE THE DURATION AND SIZE OF DISTURBED AREAS TO THE MAXIMUM EXTENT PRACTICABLE. EROSION AND SEDIMENT CONTROL PRACTICES PROPOSED FOR THIS PROJECT ARE DESCRIBED AS FOLLOWS:

SEDIMENT TRACKING FROM CONSTRUCTION SITE:

- STONE TRACKING PAD(S) - TECHNICAL STANDARD 1057
STONE TRACKING PADS WILL BE INSTALLED AT ENTRANCES SHOWN ON THE SITE. TRACKING PADS SHALL BE IN PLACE PRIOR TO LAND DISTURBING ACTIVITIES.
WASH WATER FROM VEHICLE AND WHEEL WASHING SHALL BE TREATED BEFORE ENTERING WATERS OF THE STATE.
- STREET SWEEPING/CLEANING
SEDIMENT TRACKED FROM THE CONSTRUCTION SITE SHALL BE CLEANED UP AT THE END OF EACH WORK DAY UNLESS THE SEDIMENT PRESENTS A HAZARD. SEDIMENT PRESENTING A HAZARD MUST BE CLEANED UP IMMEDIATELY.

SEDIMENT CARRIED OFF-SITE BY OVERLAND FLOW OR RUNOFF:

- SILT FENCE - TECHNICAL STANDARD 1056
SILT FENCE WILL BE INSTALLED DOWN-SLOPE OF ALL DISTURBED AREAS OF THE SITE. THE FENCE SHALL BE INSTALLED ALONG THE CONTOURS AND BE IN-PLACE PRIOR TO LAND DISTURBING ACTIVITIES.
- SEEDING - TECHNICAL STANDARD 1059; MULCHING - TECHNICAL STANDARD 1058
DISTURBED AREAS OF THE SITE SHALL BE SEEDED AND MULCHED AS SOON AS THEY ARE BROUGHT TO FINISHED GRADE. IN ADDITION, ANY STOCK PILES IN PLACE FOR 7 DAYS OR MORE SHALL BE SEEDED AND MULCHED.
- NON-CHANNEL EROSION MAT - TECHNICAL STANDARD 1052
EROSION CONTROL MAT SHALL BE PLACED AS SHOWN ON THE PLANS, AND/OR AS DETERMINED IN THE FIELD, TO PROTECT THE DISTURBED SLOPES FROM EROSION. NON-CHANNEL EROSION MAT SHALL BE INSTALLED AS SOON AS THE SLOPE HAS BEEN BROUGHT TO FINISHED GRADE.
- CONSTRUCTION SITE DIVERSION - TECHNICAL STANDARD 1066
WHERE POSSIBLE, THE SITE WILL BE GRADED SUCH THE RUNOFF FROM UNDISTURBED AREAS IS ROUTED AROUND DISTURBED AREAS OF THE SITE.

SEDIMENT CARRIED OFF-SITE BY DEWATERING OPERATIONS:

- DEWATERING - TECHNICAL STANDARD 1061
DEWATERING IS NOT ANTICIPATED FOR THIS PROJECT. IF IT IS REQUIRED, DEWATERING SHALL BE IN ACCORDANCE WITH THE DEWATERING TECHNICAL STANDARD. ANY NECESSARY PERMITS SHALL BE OBTAINED PRIOR TO DEWATERING OPERATIONS TAKE PLACE.

SEDIMENT ENTERING STORM DRAIN INLETS:

- STORM DRAIN INLET PROTECTION - TECHNICAL STANDARD 1060
ALL INLETS, PROPOSED AND EXISTING, ACCEPTING RUNOFF FROM DISTURBED AREAS OF THE SITE SHALL HAVE INLET PROTECTION INSTALLED PRIOR TO LAND DISTURBING ACTIVITY WITHIN THE AREA DISCHARGING TO THE INLET.

SEDIMENT BEING CARRIED OFF-SITE BY WIND:

- DUST CONTROL - TECHNICAL STANDARD 1068
WHEN REQUIRED, DUST CONTROL MEASURES SHALL BE EMPLOYED TO PREVENT DUST FROM BLOWING OFF-SITE.

CONCRETE WASHOUT

- CONCRETE WASHOUT SHALL BE COLLECTED AND RETAINED, BOTH WATER AND CONCRETE, IN LEAK PROOF CONTAINERS. WASHOUT CAN BE RECYCLED OR REUSED. SEE <http://water.epa.gov/polwaste/npdes/swbmp/upload/concretewashout.pdf> FOR DETAILS.

GENERAL NOTES:

1. ALL CLEARING, GRADING, GRAVELING, PAVING, AND RESTORATION SHALL BE DONE IN ACCORDANCE WITH THE WISCONSIN DOT STANDARD SPECIFICATIONS FOR HIGHWAY AND STRUCTURE CONSTRUCTION, CURRENT EDITION.

2. A COPY OF THE EROSION CONTROL PLAN SHALL BE KEPT ON SITE AT ALL TIMES.

3. EROSION CONTROL METHODS SHALL BE IMPLEMENTED, AS DIRECTED BY THE ENGINEER, PRIOR TO AND DURING CONSTRUCTION, TO CONTROL WATER POLLUTION, EROSION, AND SILTATION. ALL EROSION CONTROL MEASURES SHALL BE INSTALLED AND MAINTAINED IN ACCORDANCE WITH THE WIDNR TECHNICAL STANDARDS.

4. CONTRACTOR IS RESPONSIBLE FOR CONTACTING DIGGERS HOTLINE FOR THE LOCATION OF THE UTILITIES.

5. CONTRACTOR IS RESPONSIBLE FOR REMOVAL AND DISPOSAL OF ALL STUMPS.

6. EXCESS TOPSOIL SHALL BE STOCKPILED ON THE SITE WITH THE PROPER EROSION CONTROL AT A LOCATION ACCEPTABLE TO THE OWNER.

7. CONTRACTOR SHALL DISPOSE OF ALL WASTE AND EXCESS MATERIAL AT AN APPROVED LOCATION.

8. CONTRACTOR SHALL PROTECT ALL PROPERTY IRONS. A LICENSED LAND SURVEYOR, AT THE CONTRACTORS EXPENSE, SHALL REPLACE ANY PROPERTY IRONS REMOVED DURING CONSTRUCTION.

INSPECTION AND MAINTENANCE

THE CONTRACTOR IS RESPONSIBLE FOR INSPECTION AND MAINTENANCE OF EROSION AND SEDIMENT CONTROLS UNTIL THE CONSTRUCTION SITE IS PERMANENTLY STABILIZED WITH A DENSE GRASS COVER. THE CONTRACTOR SHALL INSPECT EROSION AND SEDIMENT CONTROLS WEEKLY AND WITHIN 24 HOURS AFTER A RAINFALL EVENT OF 0.5 INCHES OR GREATER. THE CONTRACTOR SHALL INSPECT EROSION AND SEDIMENT CONTROLS FOR STRUCTURAL DAMAGE, SEDIMENT ACCUMULATION, OR ANY OTHER UNDESIRABLE CONDITION. THE CONTRACTOR SHALL REPAIR DAMAGED STRUCTURES PRIOR TO THE END OF EACH WORKING DAY. SEDIMENT SHALL BE REMOVED FROM THE STRUCTURE WHEN THE DEPTH OF SEDIMENT HAS ACCUMULATED TO ONE HALF THE HEIGHT OF THE DEVICE OR AS REQUIRED BY THE APPLICABLE WISCONSIN DEPARTMENT OF NATURAL RESOURCES TECHNICAL STANDARD (CURRENT EDITION).

THE CONTRACTOR SHALL SUMMARIZE WEEKLY INSPECTION AND MAINTENANCE ACTIVITIES ON A WEEKLY INSPECTION REPORT THAT IS AVAILABLE THROUGH THE WDNR.

THE WEEKLY INSPECTION REPORT SHALL INCLUDE THE FOLLOWING MINIMUM INFORMATION:

NAME OF INDIVIDUAL PERFORMING INSPECTION;

DATE, TIME, AND PLACE OF INSPECTION;

A DESCRIPTION OF THE CONSTRUCTION PHASE;

A DESCRIPTION OF EROSION AND SEDIMENT CONTROL INSTALLATIONS;

A DESCRIPTION OF EROSION AND SEDIMENT CONTROL MAINTENANCE ACTIVITIES;

AND AN ASSESSMENT OF EROSION AND SEDIMENT CONTROL CONDITIONS.

THE CONTRACTOR SHALL PROMPTLY FURNISH THE ORIGINAL WEEKLY INSPECTION REPORTS TO THE OWNER, OWNER'S REPRESENTATIVE, OR WISCONSIN DEPARTMENT OF NATURAL RESOURCES WHEN REQUESTED. THE CONTRACTOR SHALL KEEP A COPY OF THE APPROVED EROSION & SEDIMENT CONTROL PLAN, PERMITS, AND WEEKLY INSPECTION REPORTS ON-SITE AT ALL TIMES.

ALL WASTE FROM THE CONSTRUCTION SITE SHALL BE PROPERLY DISPOSED OF AND NOT BE ALLOWED TO ENTER THE STORM SEWER SYSTEM, DRAINAGE SYSTEM, OR OTHER ENVIRONMENTALLY SENSITIVE AREAS LOCATED WITHIN THE CONSTRUCTION SITE.

SEQUENCE OF CONSTRUCTION

MARCH 2022

- INSTALL TRACKOUT PROTECTION, SILT FENCE, AND INLET PROTECTION AS SOON AS PRACTICABLE. PERFORM STREET SWEEPING AS NEEDED.
- CONTACT THE CITY OF GREEN BAY 3 DAYS BEFORE SITE GRADING BEGINS.
- CLEAR AND GRUB EXISTING DRY POND.
- REGRADE POND. MODIFY INLET PIPE. PERMANENTLY STABILIZE POND AREA WITH TOPSOIL, SEED, FERTILIZE, MULCH OR EROSION MATT AS SOON AS PRACTICABLE AFTER FINAL GRADING OF POND AREA.

APRIL 2022

- REMOVE AND DISPOSE OF PAVEMENT AT SCOOTER'S & ARBY'S SITE. STRIP AND STOCKPILE TOPSOIL.
- INSTALL SANITARY SEWER, WATER, AND STORM SEWER
- INSTALL BUILDING FOUNDATIONS
- GRADE AND CONSTRUCT DRIVE-THRU, DRIVEWAY, & PARKING. USE EXISTING PARKING LOT AS CONSTRUCTION STAGING AREA
- SALVAGE SUITABLE MATERIAL FOR FILL MATERIAL. DISPOSE OF NON-SUITABLE OR EXCESS SOILS AT A PERMITTED OFF-SITE LOCATION.
- PERFORM STREET SWEEPING AND TEMPORARY MULCHING/SEEDING AS NEEDED AND REQUIRED.

MAY 2022

- INSTALL CURB & GUTTER.
- CONSTRUCT BUILDINGS.
- COMPLETE FINE GRADING AND LANDSCAPING. PERMANENTLY STABILIZE EACH AREA OF THE CONSTRUCTION SITE WITH TOPSOIL. SEED, FERTILIZE, AND MULCH AS SOON AS PRACTICABLE AFTER FINAL GRADING.
- INSTALL CONCRETE PAVEMENT, STRIPING.

JULY 2022

REMOVE AND DISPOSE OF EROSION AND SEDIMENT CONTROL MEASURES WITHIN 30 DAYS OF FINAL SITE STABILIZATION (I.E. SILT FENCE). VEGETATION SHALL ACHIEVE 70% GROWTH TO BE CONSIDERED STABILIZED.

Legend

○ 1.32" (O.D.) X 18" IRON PIPE WITH CAP WEIGHING 1.68 LBS/LIN FT SET	● POWER POLE
● 1" IRON PIPE FOUND	← ANCHOR WIRE
⊙ COMPUTED POINT	—OK— OVERHEAD WIRES
⊙ PK NAIL FOUND	==== CONCRETE CURB & GUTTER LINE
△ PK NAIL SET	■ EXISTING ASPHALT
⊗ CUT + FOUND	■ PROPOSED ASPHALT
⊙ 3/4" IRON PIPE FOUND	▨ EXISTING BUILDING
● 2" IRON PIPE FOUND	▨ PROPOSED BUILDING
● BROWN COUNTY MONUMENT - TYPE NOTED	■ CONCRETE
() RECORDED AS BEARING / DISTANCE	■ GRAVEL
..... NO ACCESS	■ WETLAND AREA
⊙ CB ROUND CATCH BASIN	▨ FLOODPLAIN LIMITS
⊙ ST STORM SEWER MANHOLE	▨ FLOODWAY
▨ CURB INLET	—○— SILT FENCE
—Stn— STORM SEWER LINE	▨ INLET PROTECTION
⊙ SC SANITARY CLEANOUT	▨ SLOPE EROSION MAT WSDOT CLASS 1 TYPE A
⊙ SA SANITARY SEWER MANHOLE	▨ CHANNEL EROSION MAT WSDOT CLASS 1 TYPE B
—San— SANITARY SEWER LINE	■ RIP RAP SIZE AND QUANTITY PER PLAN
⊙ WM WATER MANHOLE	■ TRACKING PAD
⊙ HYDRANT	--- EXISTING CONTOUR LINE
—Wat— WATERMAIN	--- PROPOSED CONTOUR LINE
⊙ WV WATER VALVE	×176.41 EXISTING GROUND GRADE
⊙ WV WATER VALVE - CURB STOP	×174.88 PROPOSED GROUND GRADE
⊙ GV GAS VALVE	2.33% DRAINAGE ARROW
—Gas— UNDERGROUND GAS LINE	—○— FENCE LINE
⊙ GM GAS METER	—○— GUARD RAIL
—Tel— UNDERGROUND TELEPHONE LINE	□ GUARD POST
⊙ TP TELEPHONE PEDESTAL	▨ FLAG POLE
⊙ TM TELEPHONE MANHOLE	▨ SIGN
—Elec— UNDERGROUND ELECTRIC LINE	▨ DECIDUOUS TREE
⊙ AC AIR CONDITIONER	▨ CONIFEROUS TREE
⊙ TR ELECTRIC TRANSFORMER	▨ TRAFFIC LIGHT
⊙ E ELECTRIC PEDESTAL	▨ MAILBOX
⊙ EM ELECTRIC MANHOLE	▨ HANDICAP PARKING SPACE
—Ca— Co— UNDERGROUND CABLE TV LINE	▨ MONITORING WELL
⊙ HB HANDHOLE BOX	▨ ROCK WALL
⊙ CB CABLE TV PEDESTAL	▨ WELL
—Fo— UNDERGROUND FIBER OPTIC LINE	▨ SHRUB
⊙ F FIBER OPTIC PEDESTAL	
⊙ FM FIBER OPTIC MANHOLE	
⊙ GL GROUND LIGHT	
⊙ LP LIGHT POLE	
- - - - - CONSTRUCTION LIMITS	

DESIGNED BY
TJS

DATA FILE
M-712 GB DATUM.TXT

DATE
12/01/21

Comments

Date

Number

Mau & Associates
LAND SURVEYING & PLANNING
CIVIL & WATER RESOURCE ENGINEERING
Phone: 920-434-9670 Fax: 920-434-9672


NOTES
SCOOTER'S AND ARBY'S

PROJECT NO.
M-712

SHEET NO.
C2.0

DRAWING NO.
S-3513

File: M-712ENG 070821.DWG

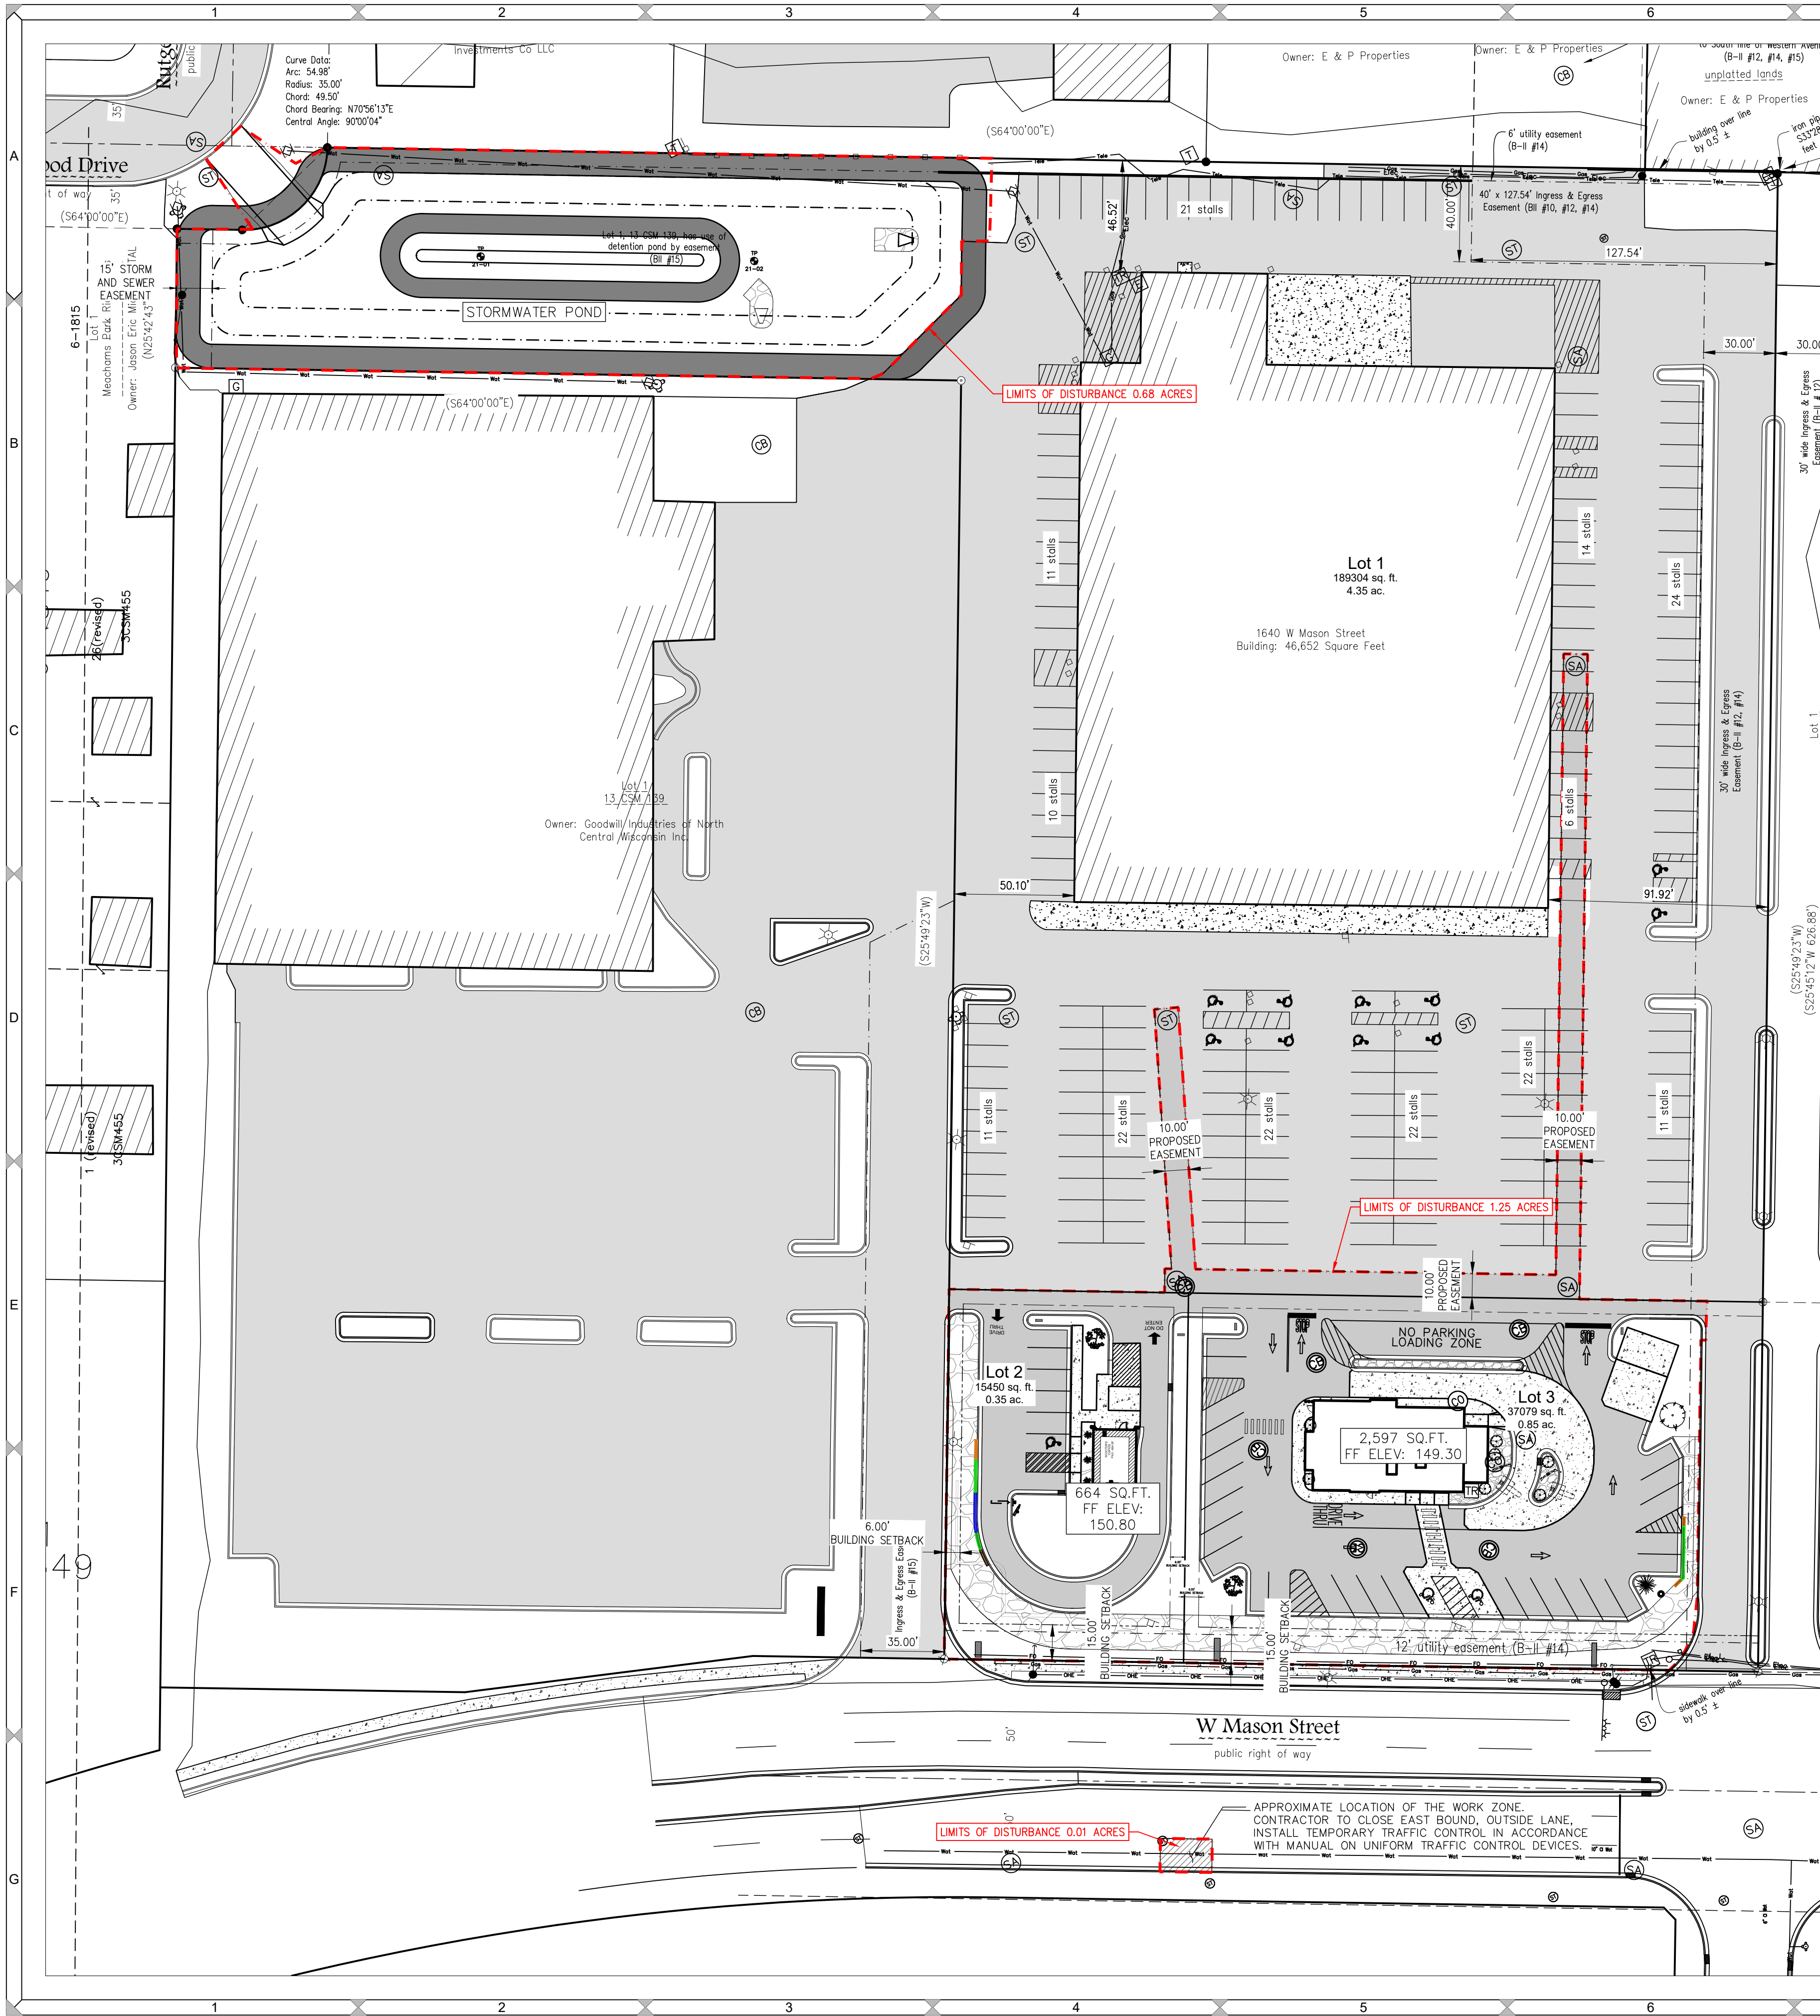

SITE STATISTICS LOT 1	SITE STATISTICS LOT 2	SITE STATISTICS LOT 3
BEFORE CONSTRUCTION SITE AREA - 4.35 Acres PAVEMENT 2.50 Acres (57.5%) BUILDINGS 1.07 Acres (24.6%) PERVIOUS 0.78 Acres (17.9%)	BEFORE CONSTRUCTION SITE AREA - 0.35 Acres PAVEMENT 0.29 Acres (83%) BUILDINGS 0.00 Acres (0%) PERVIOUS 0.06 Acres (17%)	BEFORE CONSTRUCTION SITE AREA - 0.85 Acres PAVEMENT 0.73 Acres (86%) BUILDINGS 0.00 Acres (0%) PERVIOUS 0.12 Acres (14%)
AFTER CONSTRUCTION SITE AREA - 4.35 Acres PAVEMENT 2.50 Acres (57.5%) BUILDINGS 1.07 Acres (24.6%) PERVIOUS 0.78 Acres (17.9%)	AFTER CONSTRUCTION SITE AREA - 0.35 Acres PAVEMENT 0.18 Acres (51%) BUILDINGS 0.02 Acres (6%) PERVIOUS 0.15 Acres (43%)	AFTER CONSTRUCTION SITE AREA - 0.85 Acres PAVEMENT 0.59 Acres (69%) BUILDINGS 0.06 Acres (7%) PERVIOUS 0.20 Acres (24%)

- LOT 1 NOTES:
1. ZONING IS C1 COMMERCIAL ONE
 2. PLANET FITNESS IS CONSIDERED A FITNESS CENTER. 44-1726 REQUIRES 1 PARKING STALL PER 500 SQ.FT. PLANET FITNESS OCCUPIES 21,375 SQ.FT. THEREFORE A MINIMUM OF 43 STALL ARE REQUIRED.
 3. FOR VACANT PORTION OF BUILDING, 24,050 SQ.FT. ASSUMED 1 STALL FOR EVERY 300 SQ.FT. SO A MINIMUM OF 81 STALLS ARE REQUIRED.
 4. TOTAL REQUIRED STALLS ARE 81+43 = 124 STALLS.
 5. POST CONSTRUCTION STALLS ON LOT 1 IS 186 STANDARD STALLS AND 10 HANDICAPPED STALLS.
- LOT 2 NOTES:
1. ZONING IS C1 COMMERCIAL ONE. A CONDITIONAL USE PERMIT IS REQUIRED FOR THE OPERATION OF A DRIVE-THROUGH
 2. 44-1726 REQUIRES 1 PARKING STALL PER 300 SQ.FT. OF BUILDING AND 500 SQ.FT. OF EXTERIOR SEATING, SO A MINIMUM OF 3 PARKING STALLS.
 3. POST CONSTRUCTION STALLS ON LOT 2 IS 6 STANDARD STALLS AND 1 HANDICAPPED STALL.
 4. THE BUILDING CLASS OF CONSTRUCTION AS DEFINED BY THE COMMERCIAL INTERNATIONAL BUILDING CODE, CHAPTER 6 IS VB.
 5. THE OCCUPANCY TYPE AS DEFINED BY THE COMMERCIAL INTERNATIONAL BUILDING CODE, CHAPTER 3 IS B.
- LOT 3 NOTES:
1. ZONING IS C1 COMMERCIAL ONE. A CONDITIONAL USE PERMIT IS REQUIRED FOR THE OPERATION OF A DRIVE-THROUGH
 2. 44-1726 REQUIRES 1 PARKING STALL PER 300 SQ.FT. OF BUILDING AND 500 SQ.FT. OF EXTERIOR SEATING, SO A MINIMUM OF 9 PARKING STALLS.
 3. POST CONSTRUCTION STALLS ON LOT 2 IS 26 STANDARD STALLS AND 2 HANDICAPPED STALLS.
 4. THE BUILDING CLASS OF CONSTRUCTION AS DEFINED BY THE COMMERCIAL INTERNATIONAL BUILDING CODE, CHAPTER 6 IS VB.
 5. THE OCCUPANCY TYPE AS DEFINED BY THE COMMERCIAL INTERNATIONAL BUILDING CODE, CHAPTER 3 IS B.

Legend

SA

SANITARY MANHOLE

CB

ROUND CATCH BASIN

ST

STORM SEWER MANHOLE

CURB INLET

HYDRANT

WATERMAIN

SANITARY SEWER

STORM SEWER

LIGHT POLE

CONCRETE CURB & GUTTER LINE

EXISTING ASPHALT

CONCRETE

GRAVEL

EXISTING BUILDING

WETLAND AREA

DECIDUOUS TREE

CONIFEROUS TREE

ROCK WALL

FLOODPLAIN LIMITS

FLOODWAY

PROPOSED ASPHALT

PROPOSED BUILDING

SILT FENCE

INLET PROTECTION

SLOPE EROSION MAT
WSDOT CLASS 1 TYPE A

CHANNEL EROSION MAT
WSDOT CLASS 1 TYPE B

RII RAP SIZE AND
QUANTITY PER PLAN

TRACKING PAD

EXISTING CONTOUR LINE

PROPOSED CONTOUR LINE

176.41

EXISTING GROUND GRADE

174.88

PROPOSED GROUND GRADE

2.33%

DRAINAGE ARROW

DESIGNED BY
TJS

DATA FILE
M-712 GB DATUM.TXT

DATE
12/01/21

Comments

Date

Number

Mau & Associates

LAND SURVEYING & PLANNING

CIVIL & WATER RESOURCE ENGINEERING

Phone: 920-434-9670 Fax: 920-434-9672

OVERALL SITE
PLAN


SCOOTER'S AND ARBY'S

PROJECT NO.
M-712

SHEET NO.
C4.0

DRAWING NO.
S-3513

File: M-712ENG 070821.DWG

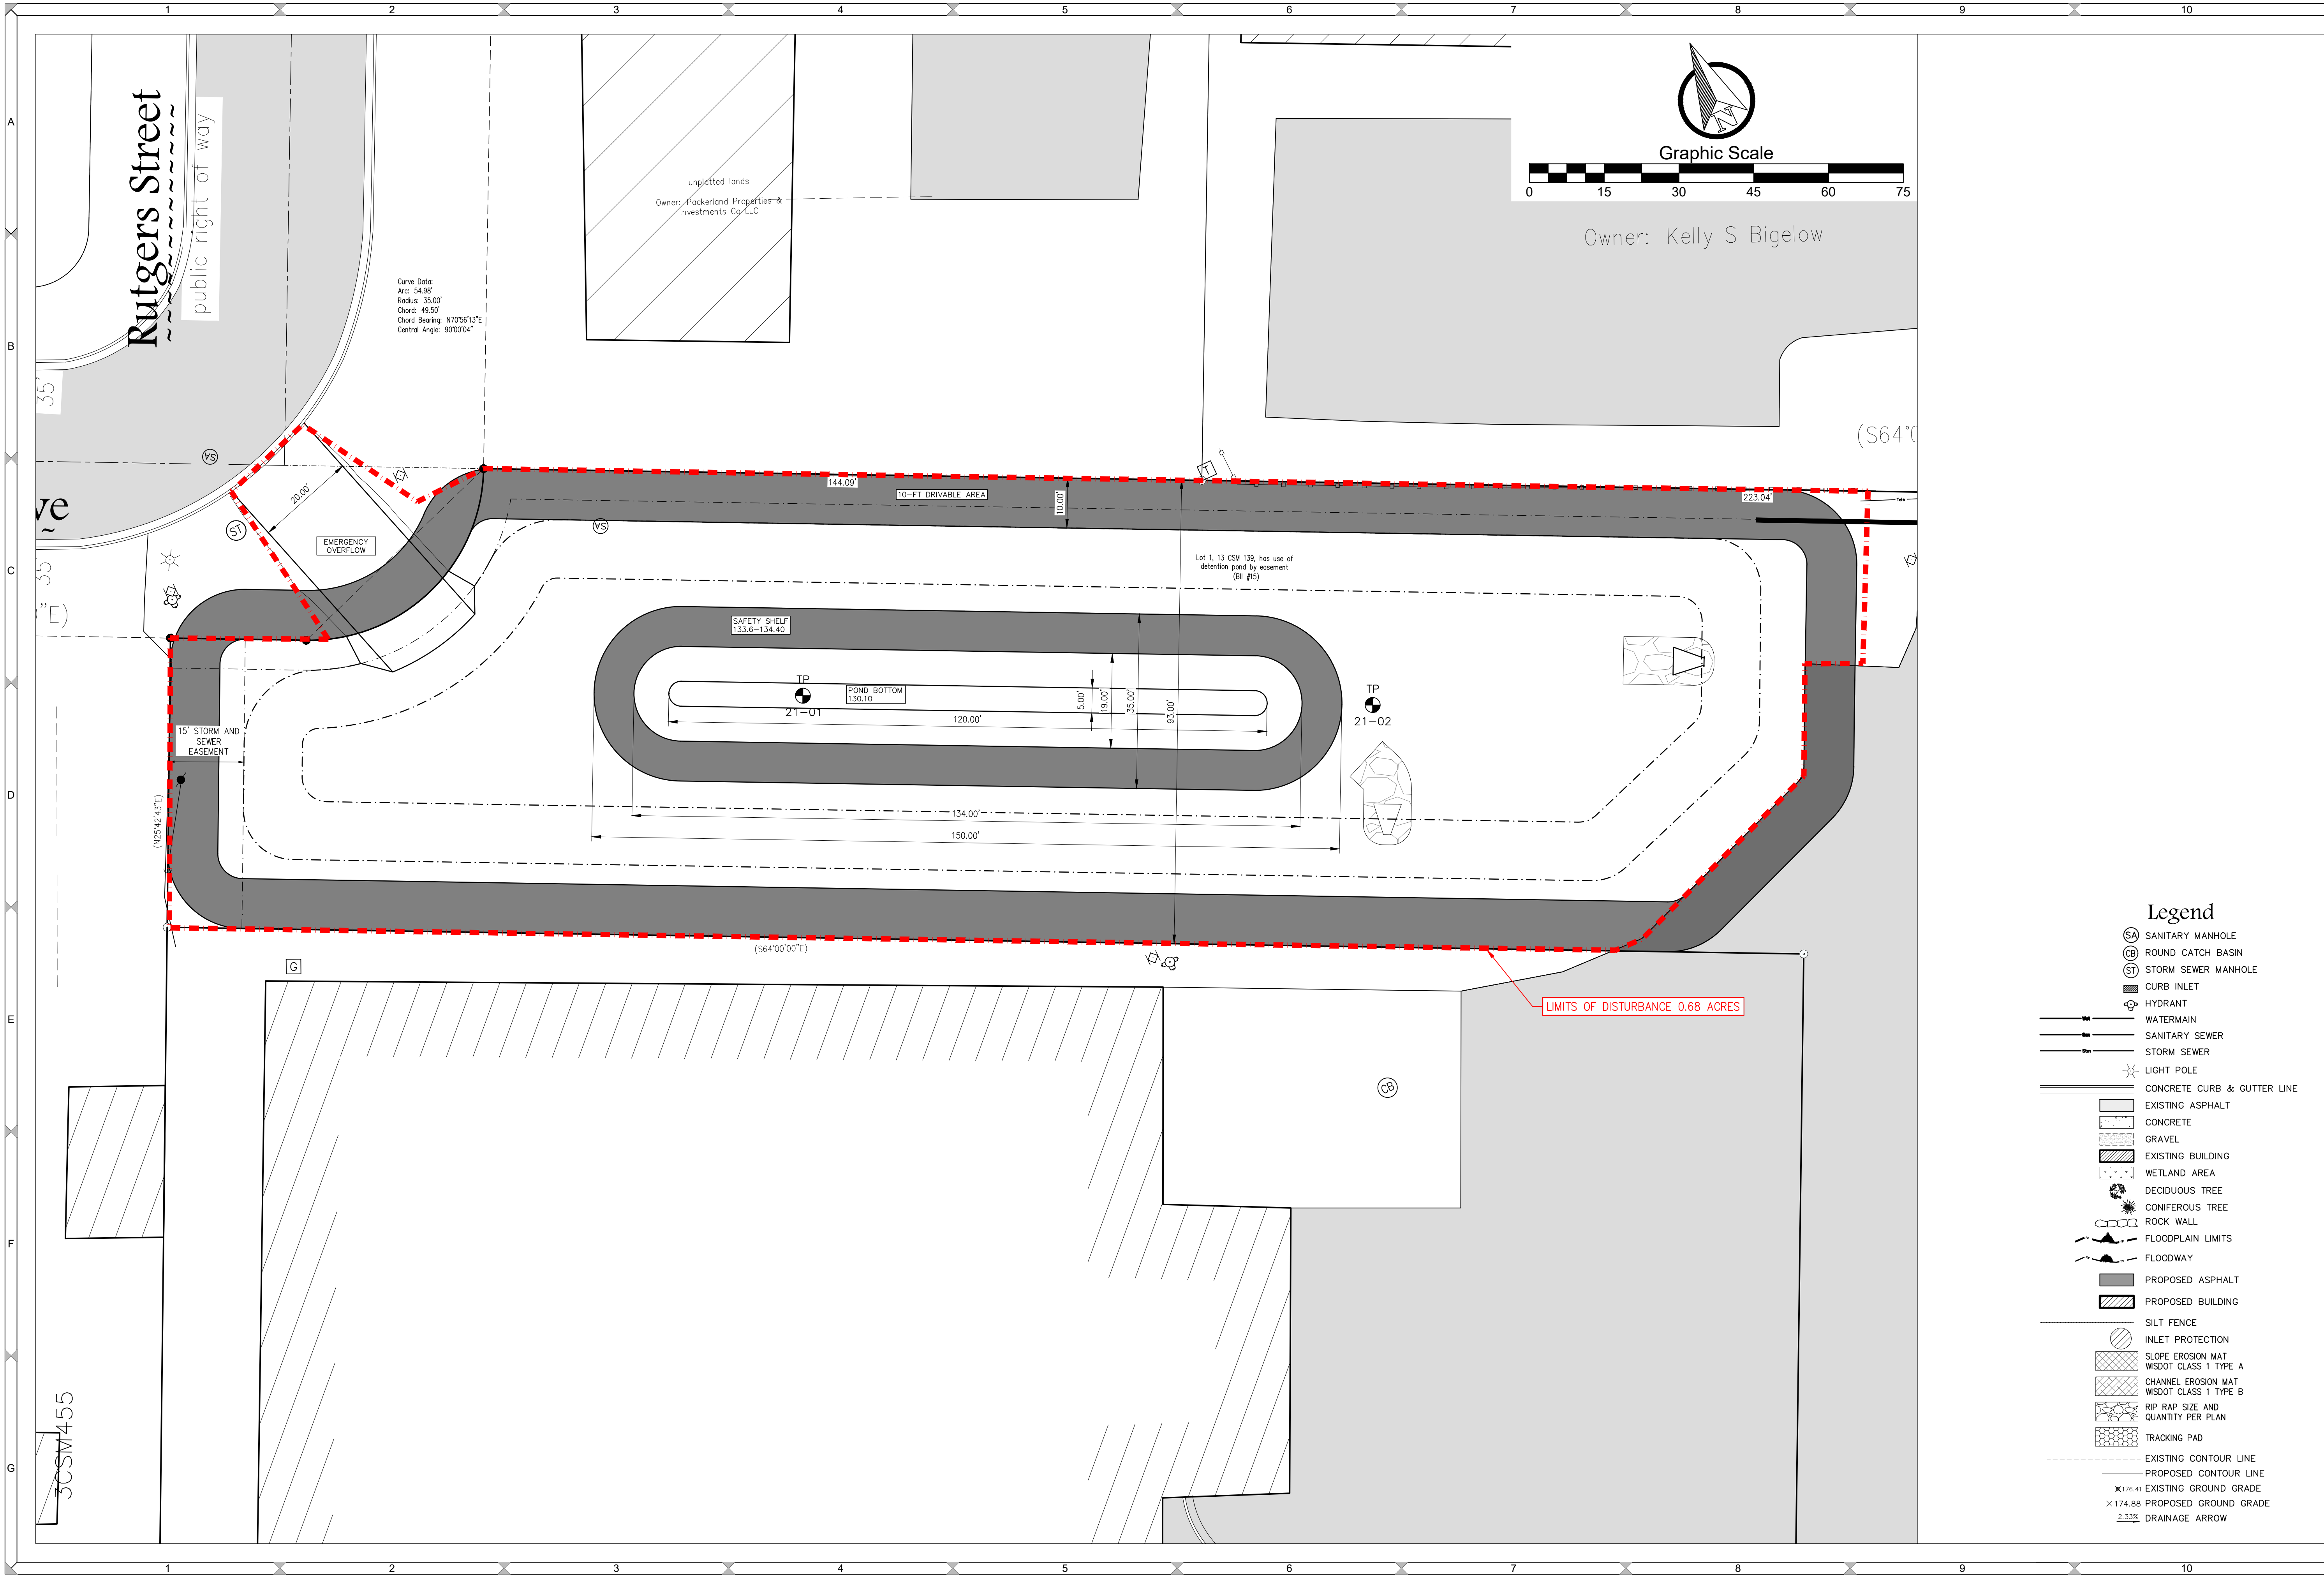

DESIGNED BY
TJS

DATA FILE
M-712 GB DATUM.TXT

DATE
12/01/21

Number	Date	Comments
-	-	-
-	-	-
-	-	-
-	-	-


Mau & Associates
LAND SURVEYING & PLANNING
CIVIL & WATER RESOURCE ENGINEERING
Phone: 920-434-9670 Fax: 920-434-9672

WET POND SITE PLAN
SCOOTER'S AND ARBY'S

PROJECT NO.
M-712

SHEET NO.
C4.2

DRAWING NO.
S-3513

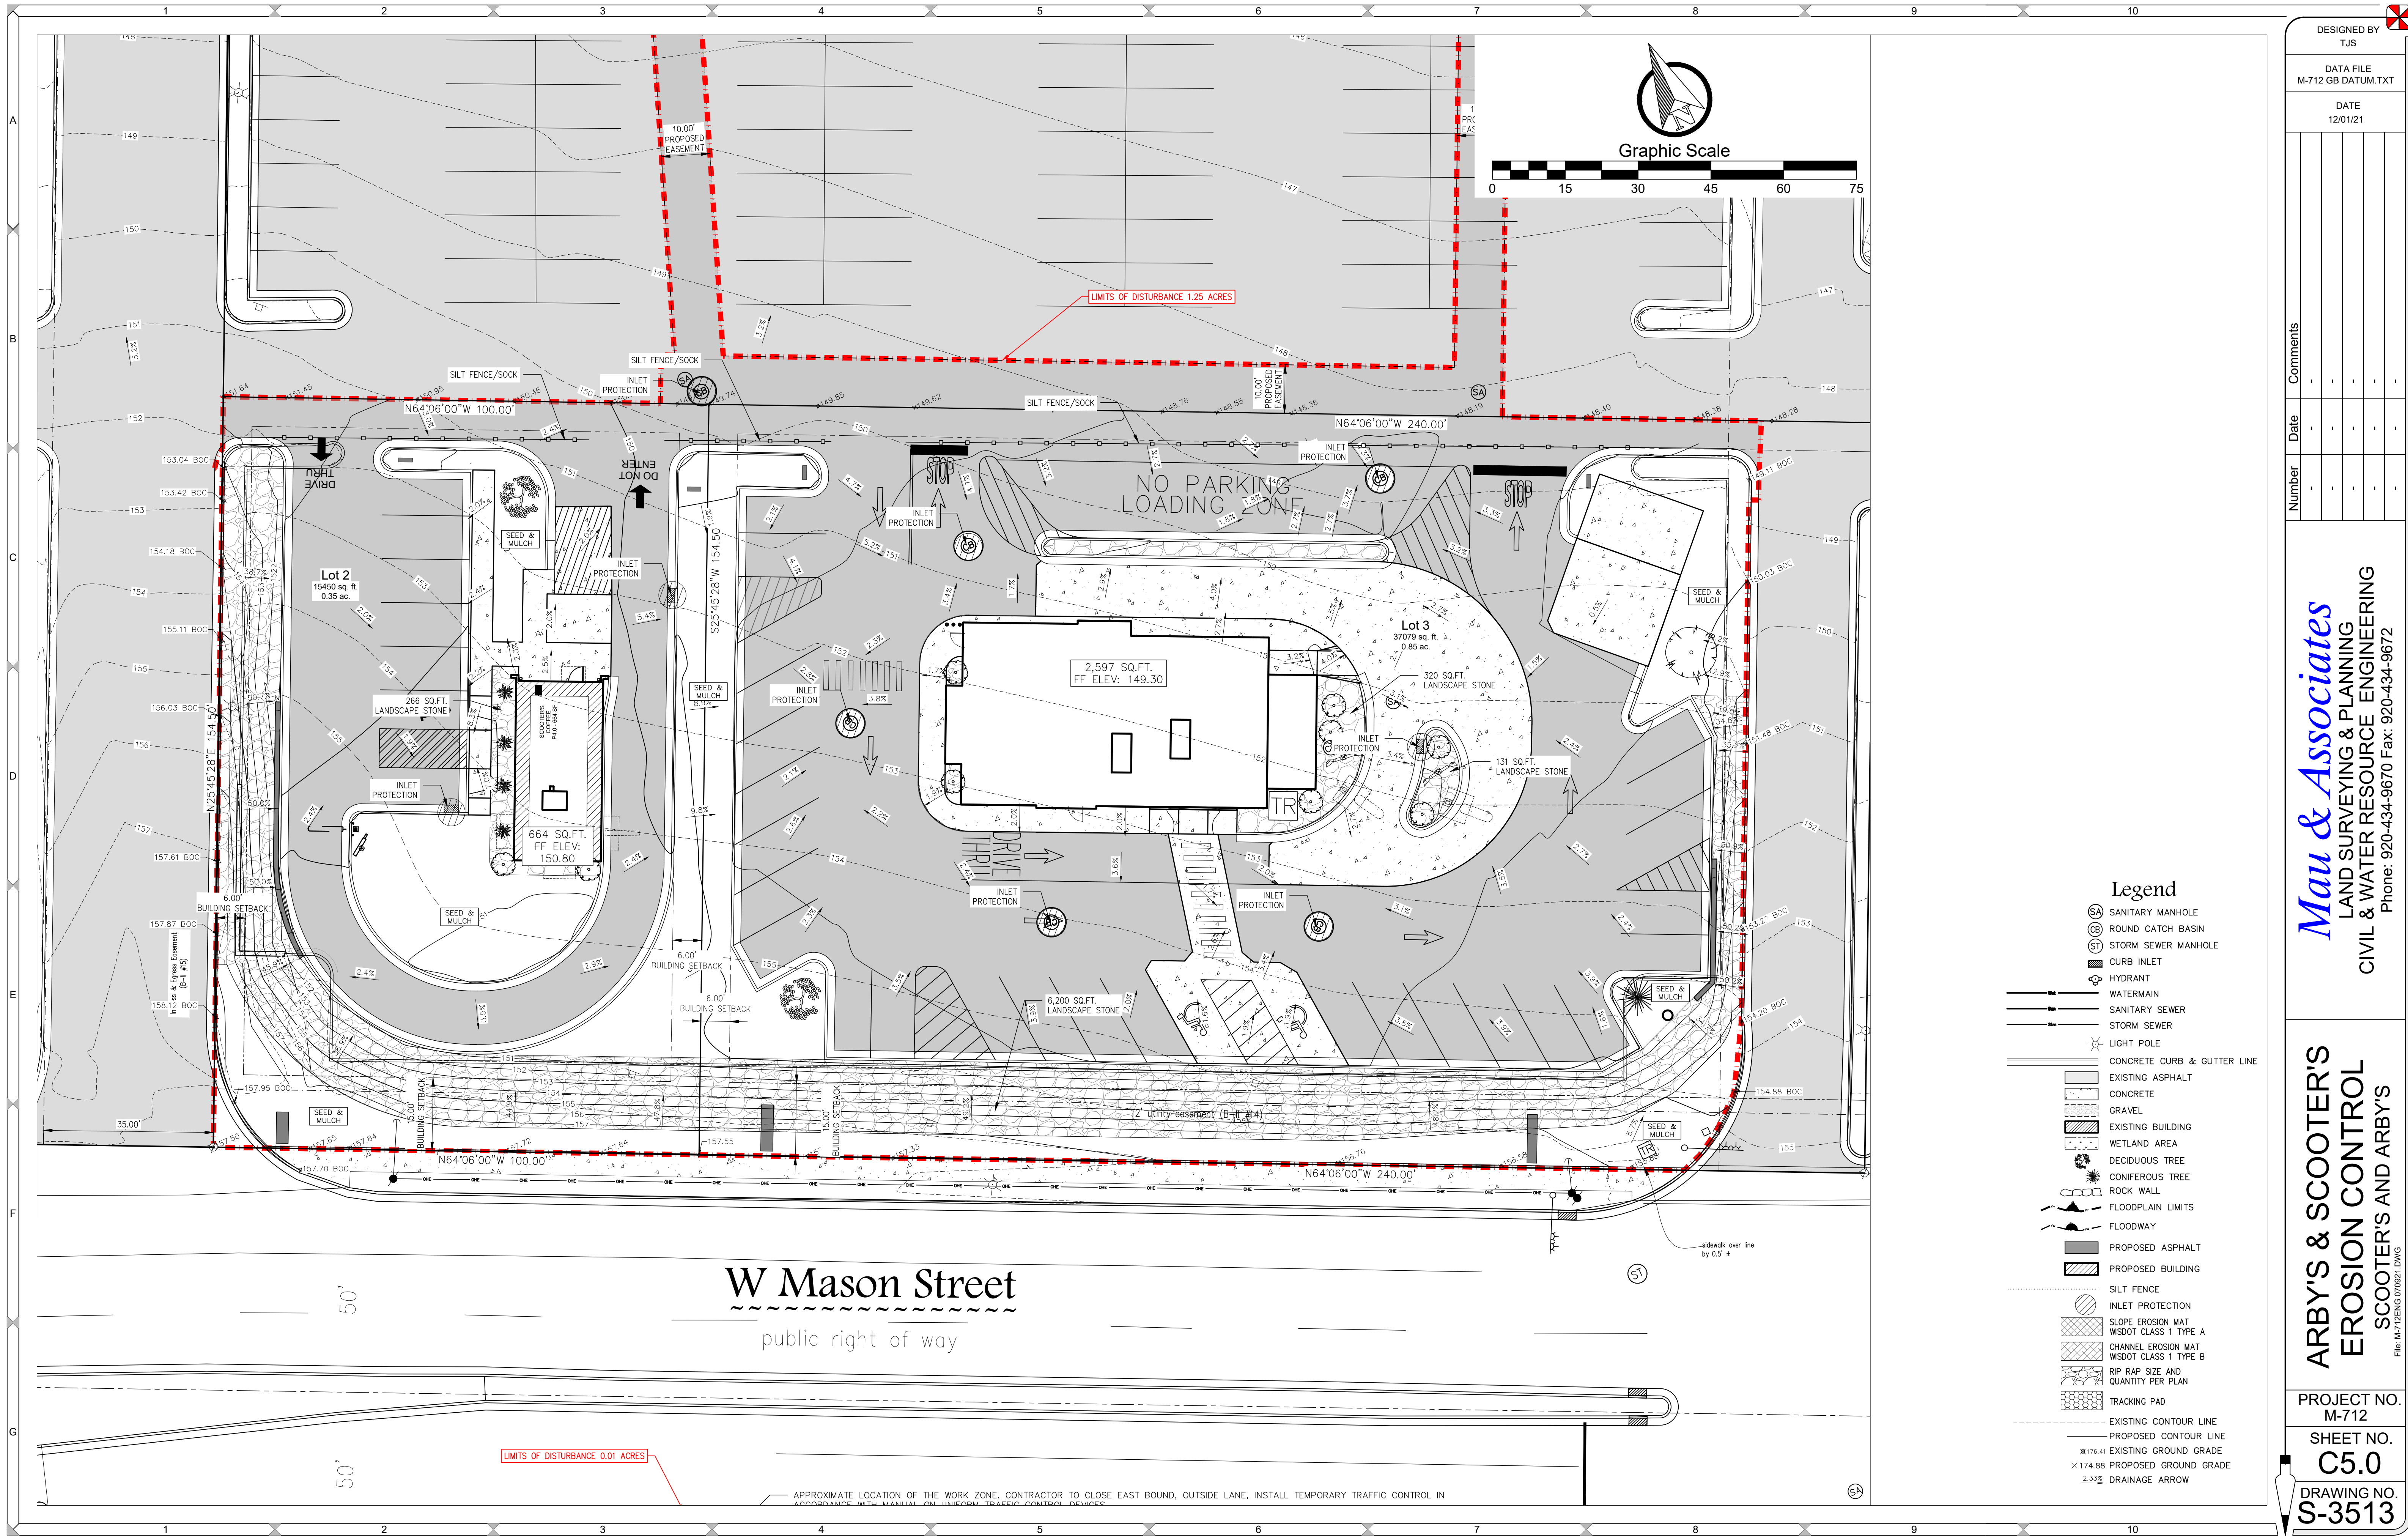

DESIGNED BY
TJS

DATA FILE
M-712 GB DATUM.TXT

DATE
12/01/21

Number	Date	Comments

Mau & Associates
LAND SURVEYING & PLANNING
CIVIL & WATER RESOURCE ENGINEERING
Phone: 920-434-9670 Fax: 920-434-9672


ARBYS & SCOOTER'S
EROSION CONTROL
SCOOTER'S AND ARBY'S

PROJECT NO.
M-712

SHEET NO.
C5.0

DRAWING NO.
S-3513

File: M-712ENG 070821.DWG

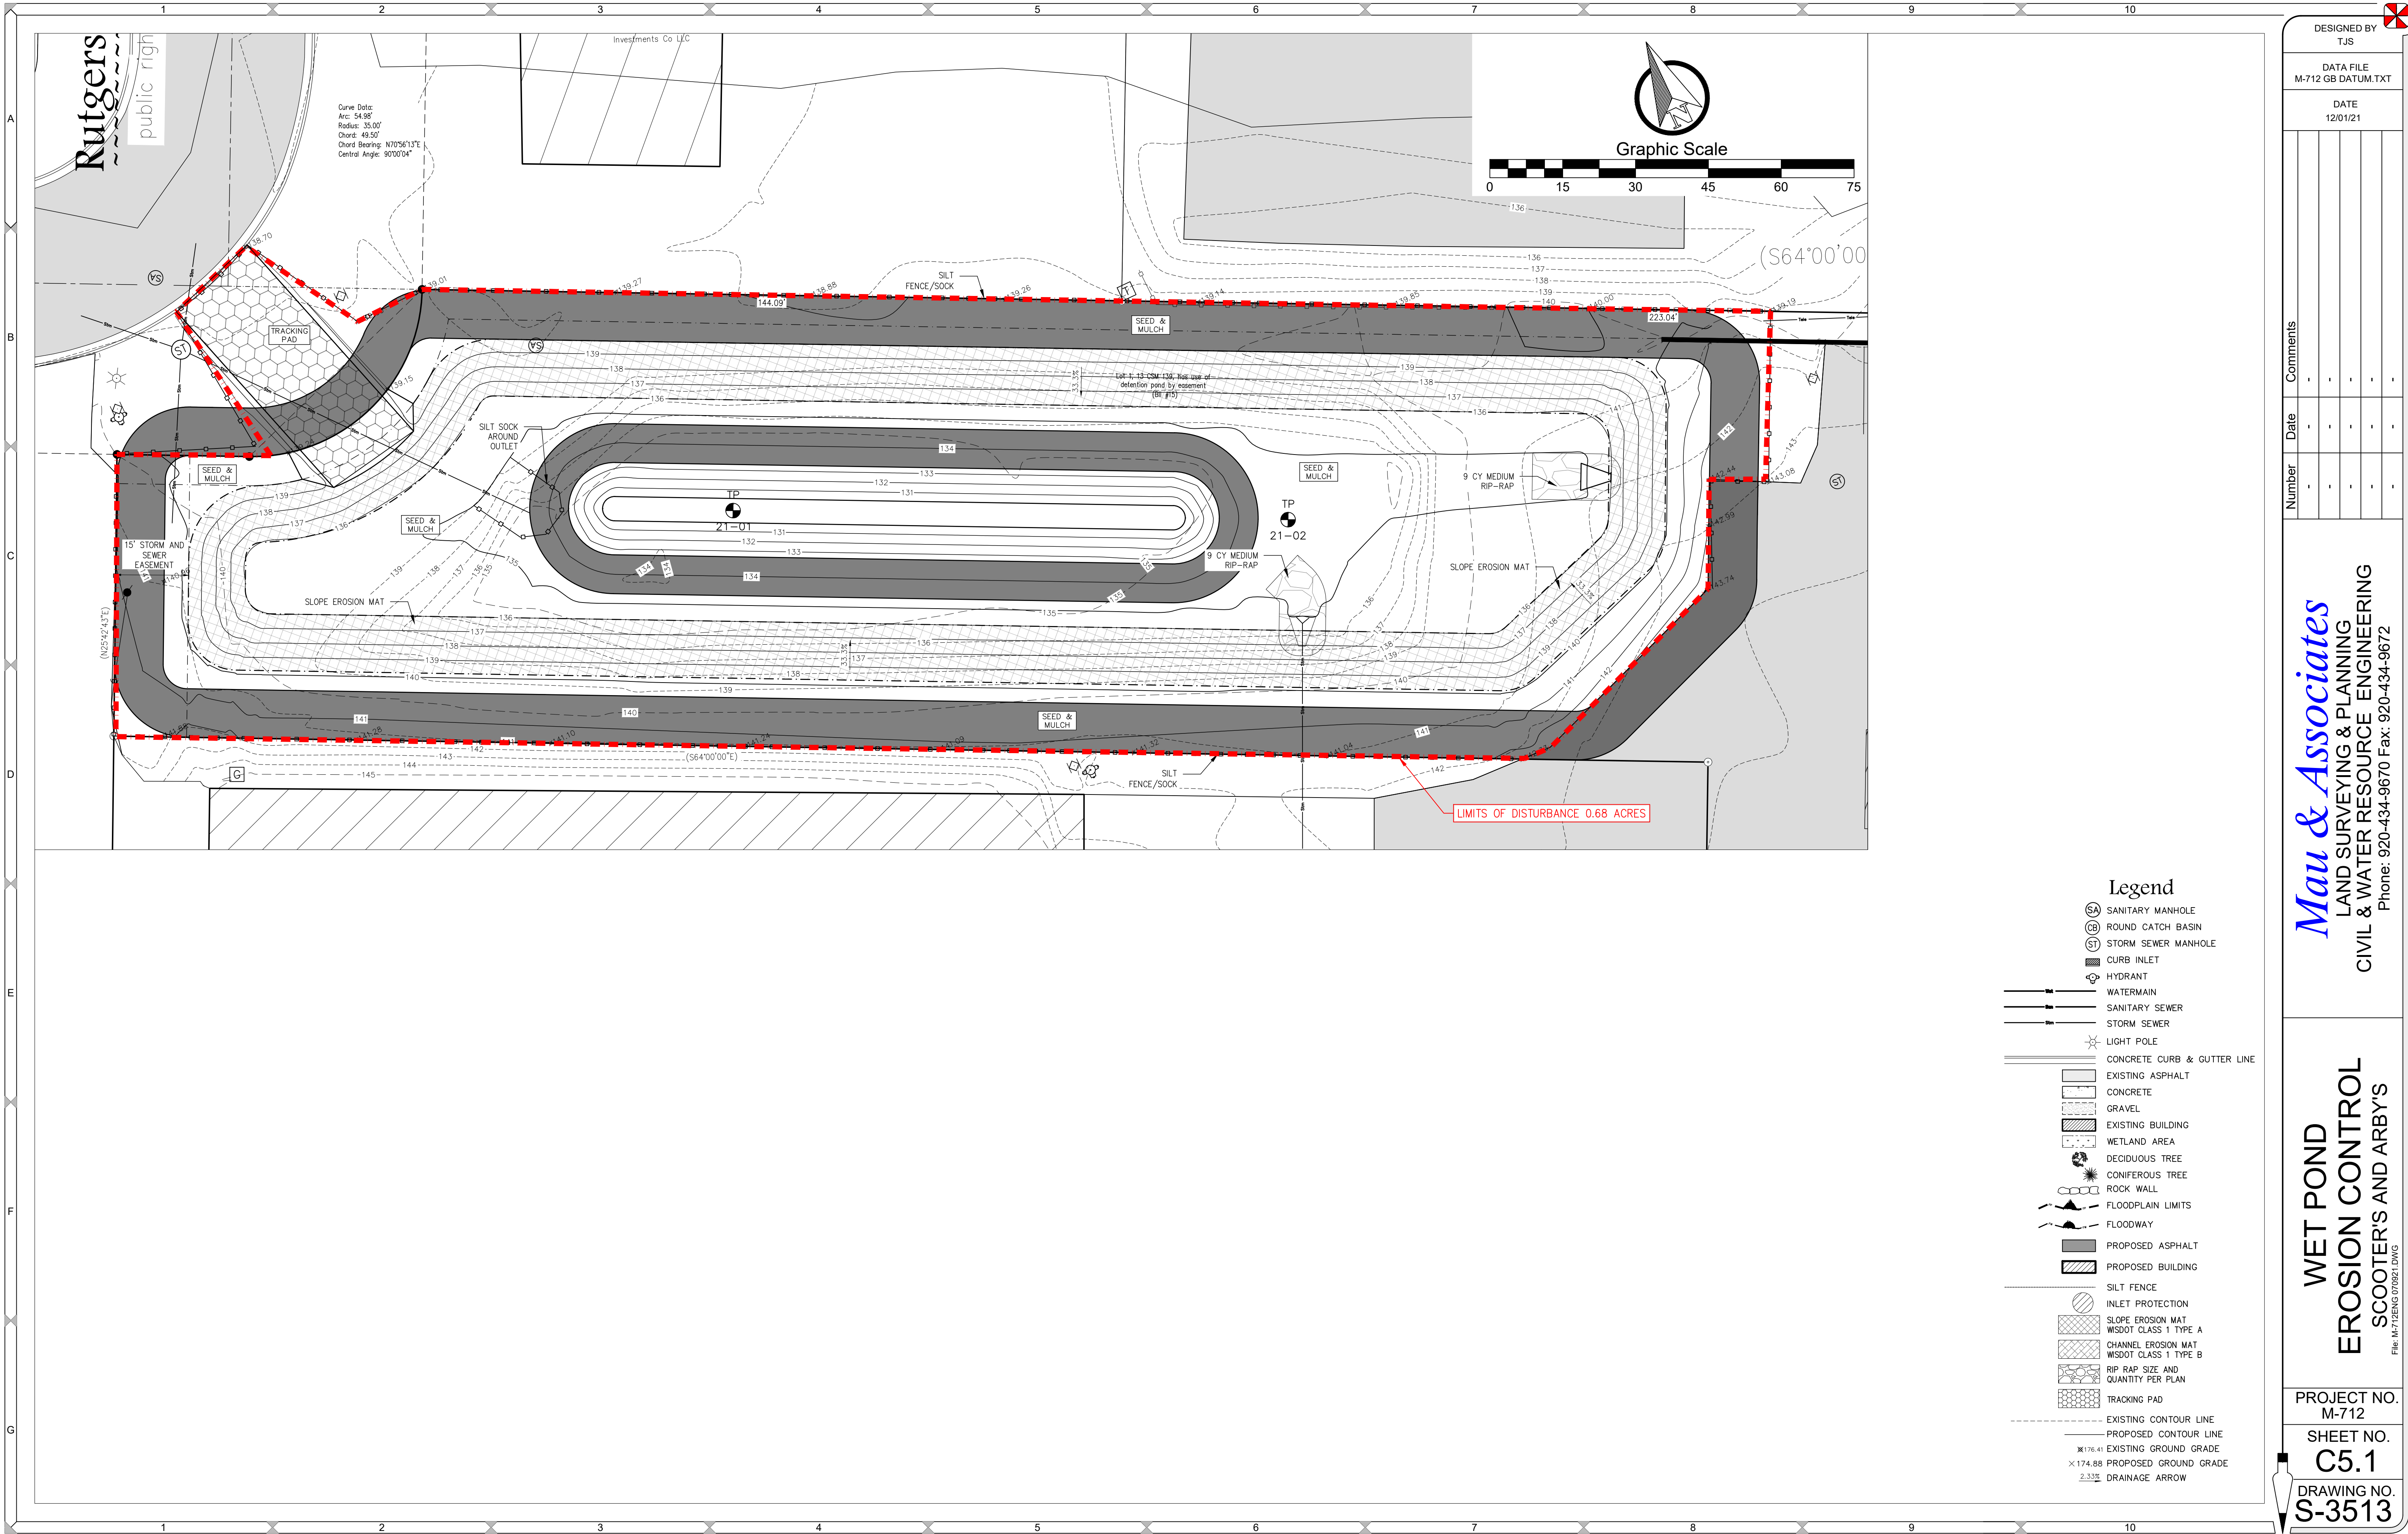

DESIGNED BY
TJS

DATA FILE
M-712 GB DATUM.TXT

DATE
12/01/21

Number	Date	Comments
-	-	-
-	-	-
-	-	-
-	-	-

Mau & Associates
LAND SURVEYING & PLANNING
CIVIL & WATER RESOURCE ENGINEERING
Phone: 920-434-9670 Fax: 920-434-9672


**WET POND
EROSION CONTROL**
SCOOTER'S AND ARBY'S

PROJECT NO.
M-712

SHEET NO.
C5.1

DRAWING NO.
S-3513

File: M-712ENG 070821.DWG

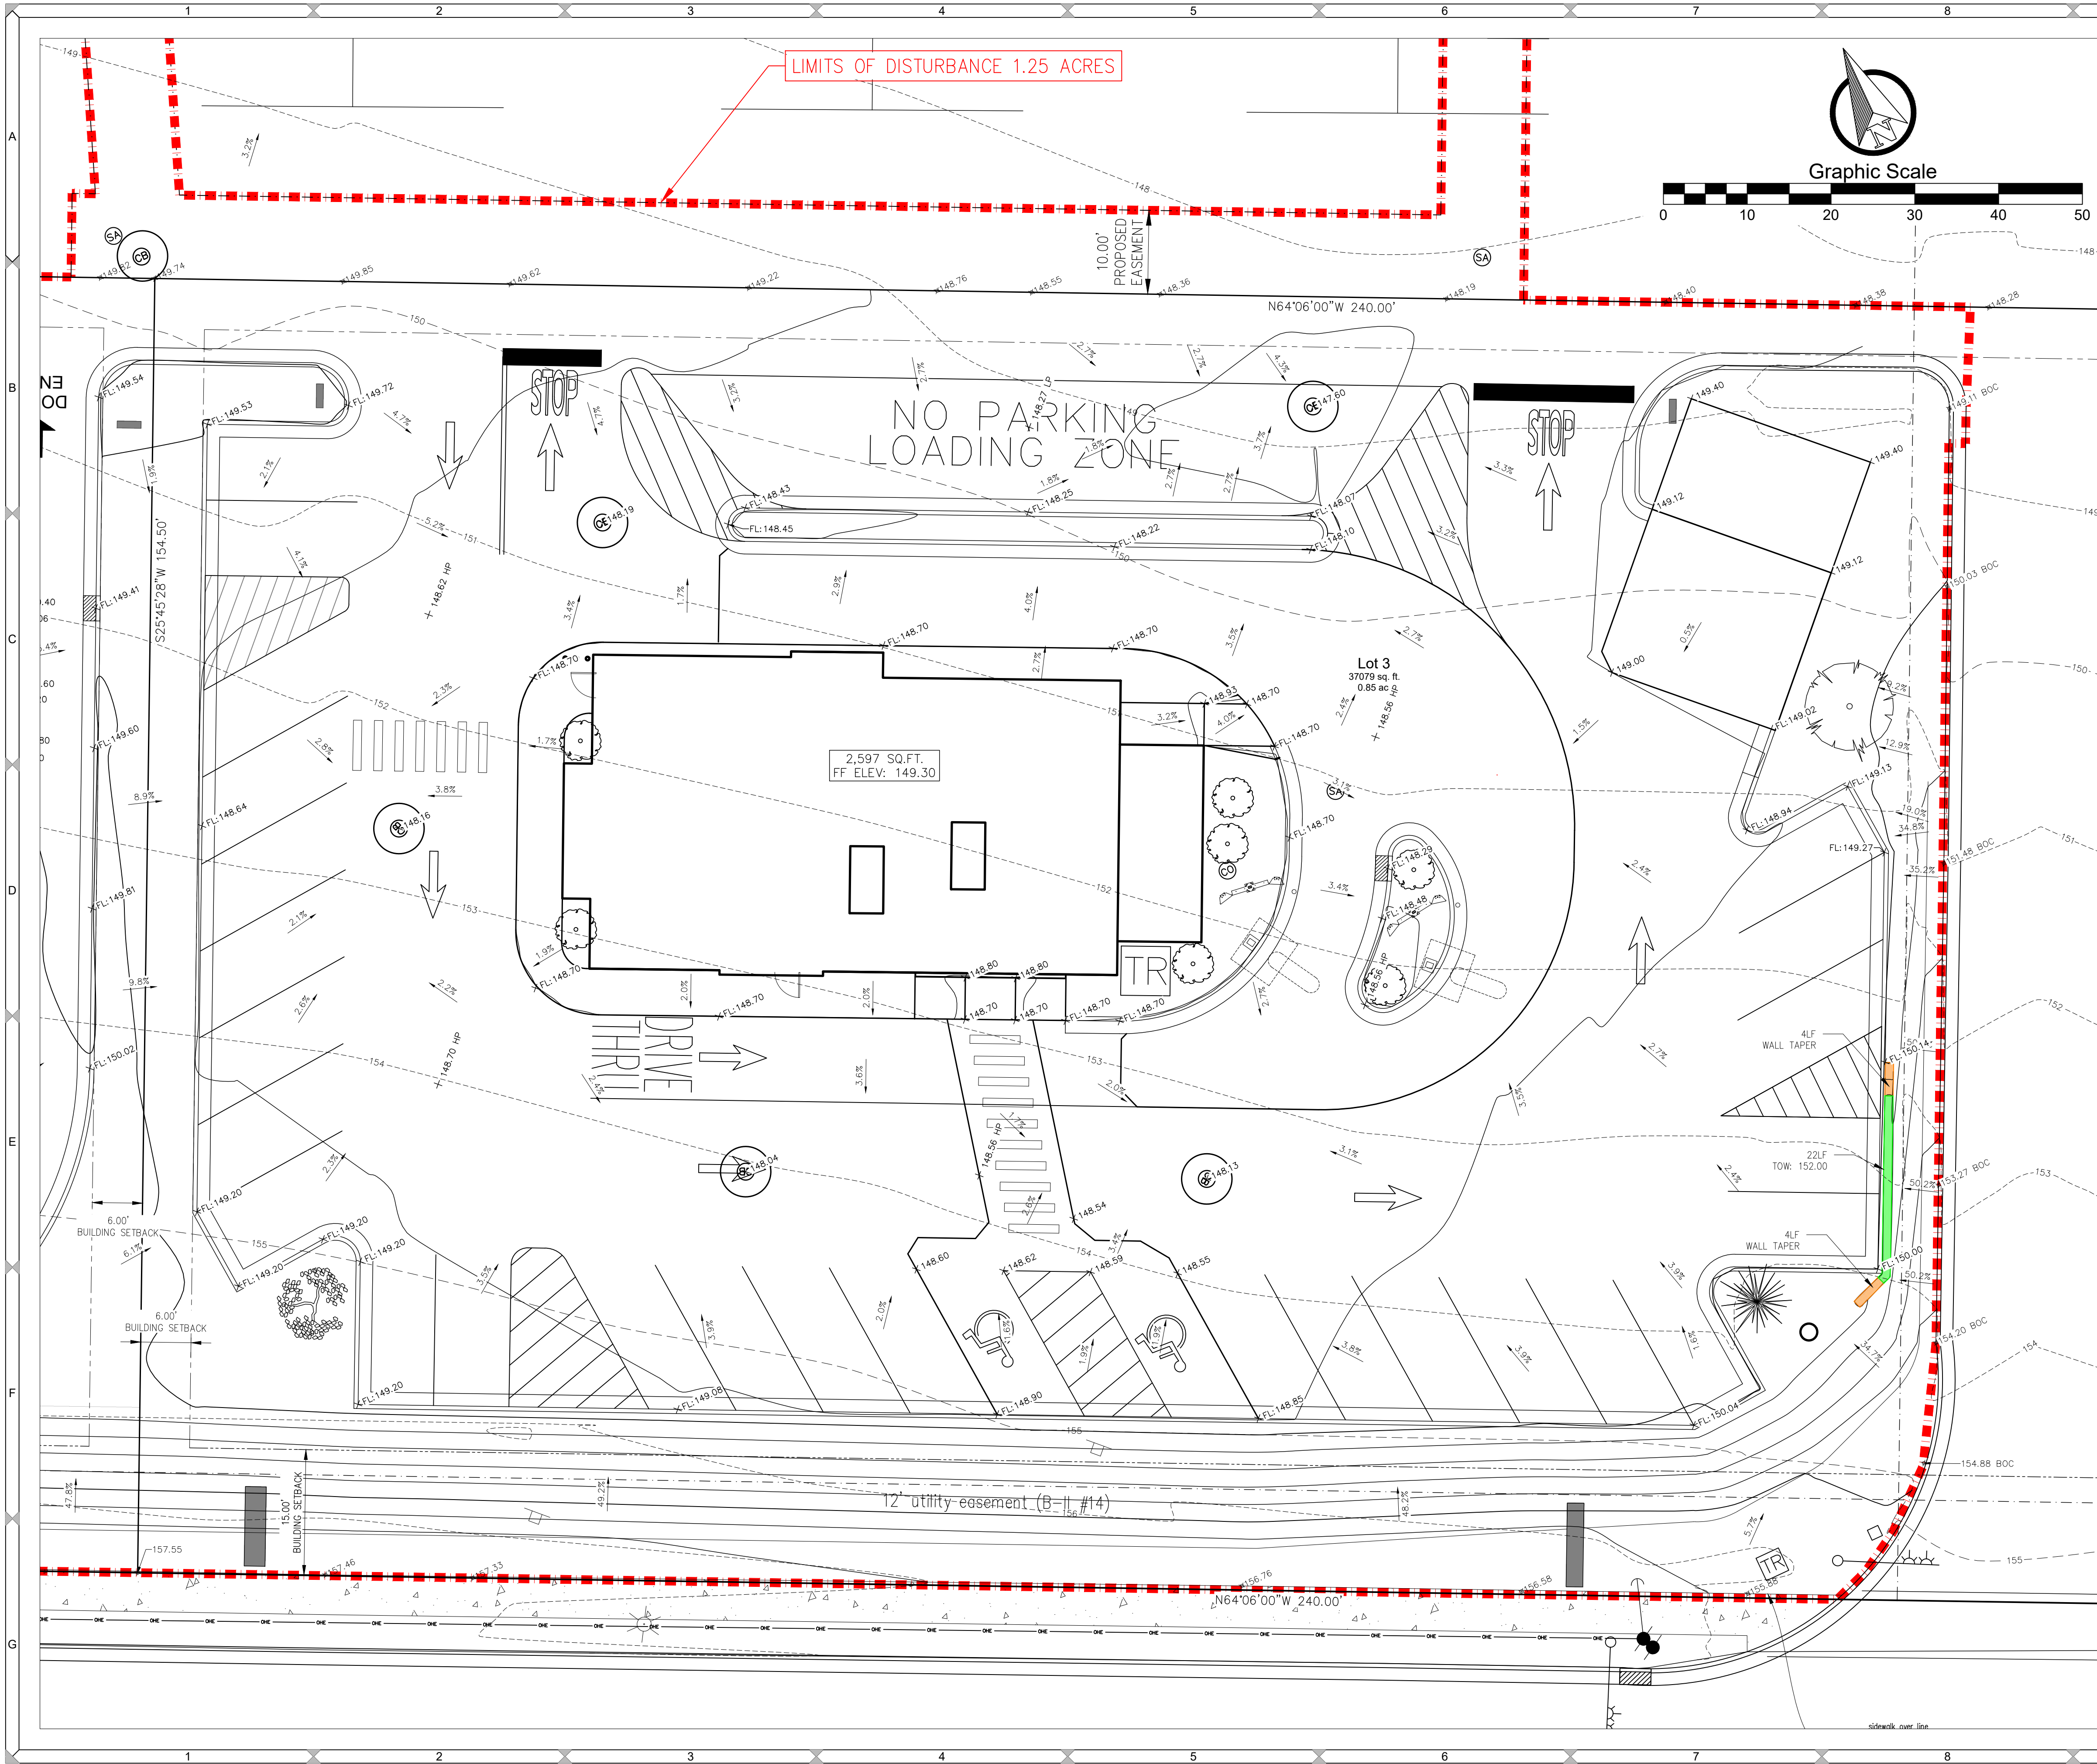

NOTE:

- The City of Green Bay Dept. of Public Works must be notified (3) working days before the start of any street construction within a Public right-of-way or easement. Contact Matt Woicek, ph. (920) 448-3100.
- The City of Green Bay Dept. of Public Works must be notified (3) working days before the start of any sanitary sewer or storm sewer construction within a Public right-of-way. Contact Matthew Heckenlaible ph. (920) 448-3100.
- The City of Green Bay Water Dept. must be notified (3) working days before the start of any water main construction within a Public right-of-way or easement. Contact Brian Powell ph. (920) 448-3480.

LANDSCAPE STONE

20'YR WEED SHIELD

VARIES: 150.0-152.0

APPROX. 150.0

WALL SECTION
NTS

DESIGNED BY
TJS

DATA FILE
M-712 GB DATUM.TXT

DATE
12/01/21

Number	Date	Comments
-	-	-
-	-	-
-	-	-
-	-	-

Mau & Associates
LAND SURVEYING & PLANNING
CIVIL & WATER RESOURCE ENGINEERING
Phone: 920-434-9670 Fax: 920-434-9672


**GRADING PLAN
ARBY'S SITE
SCOOTER'S AND ARBY'S**


File: M-712ENG 070821.DWG

PROJECT NO.
M-712

SHEET NO.
C6.1

DRAWING NO.
S-3513

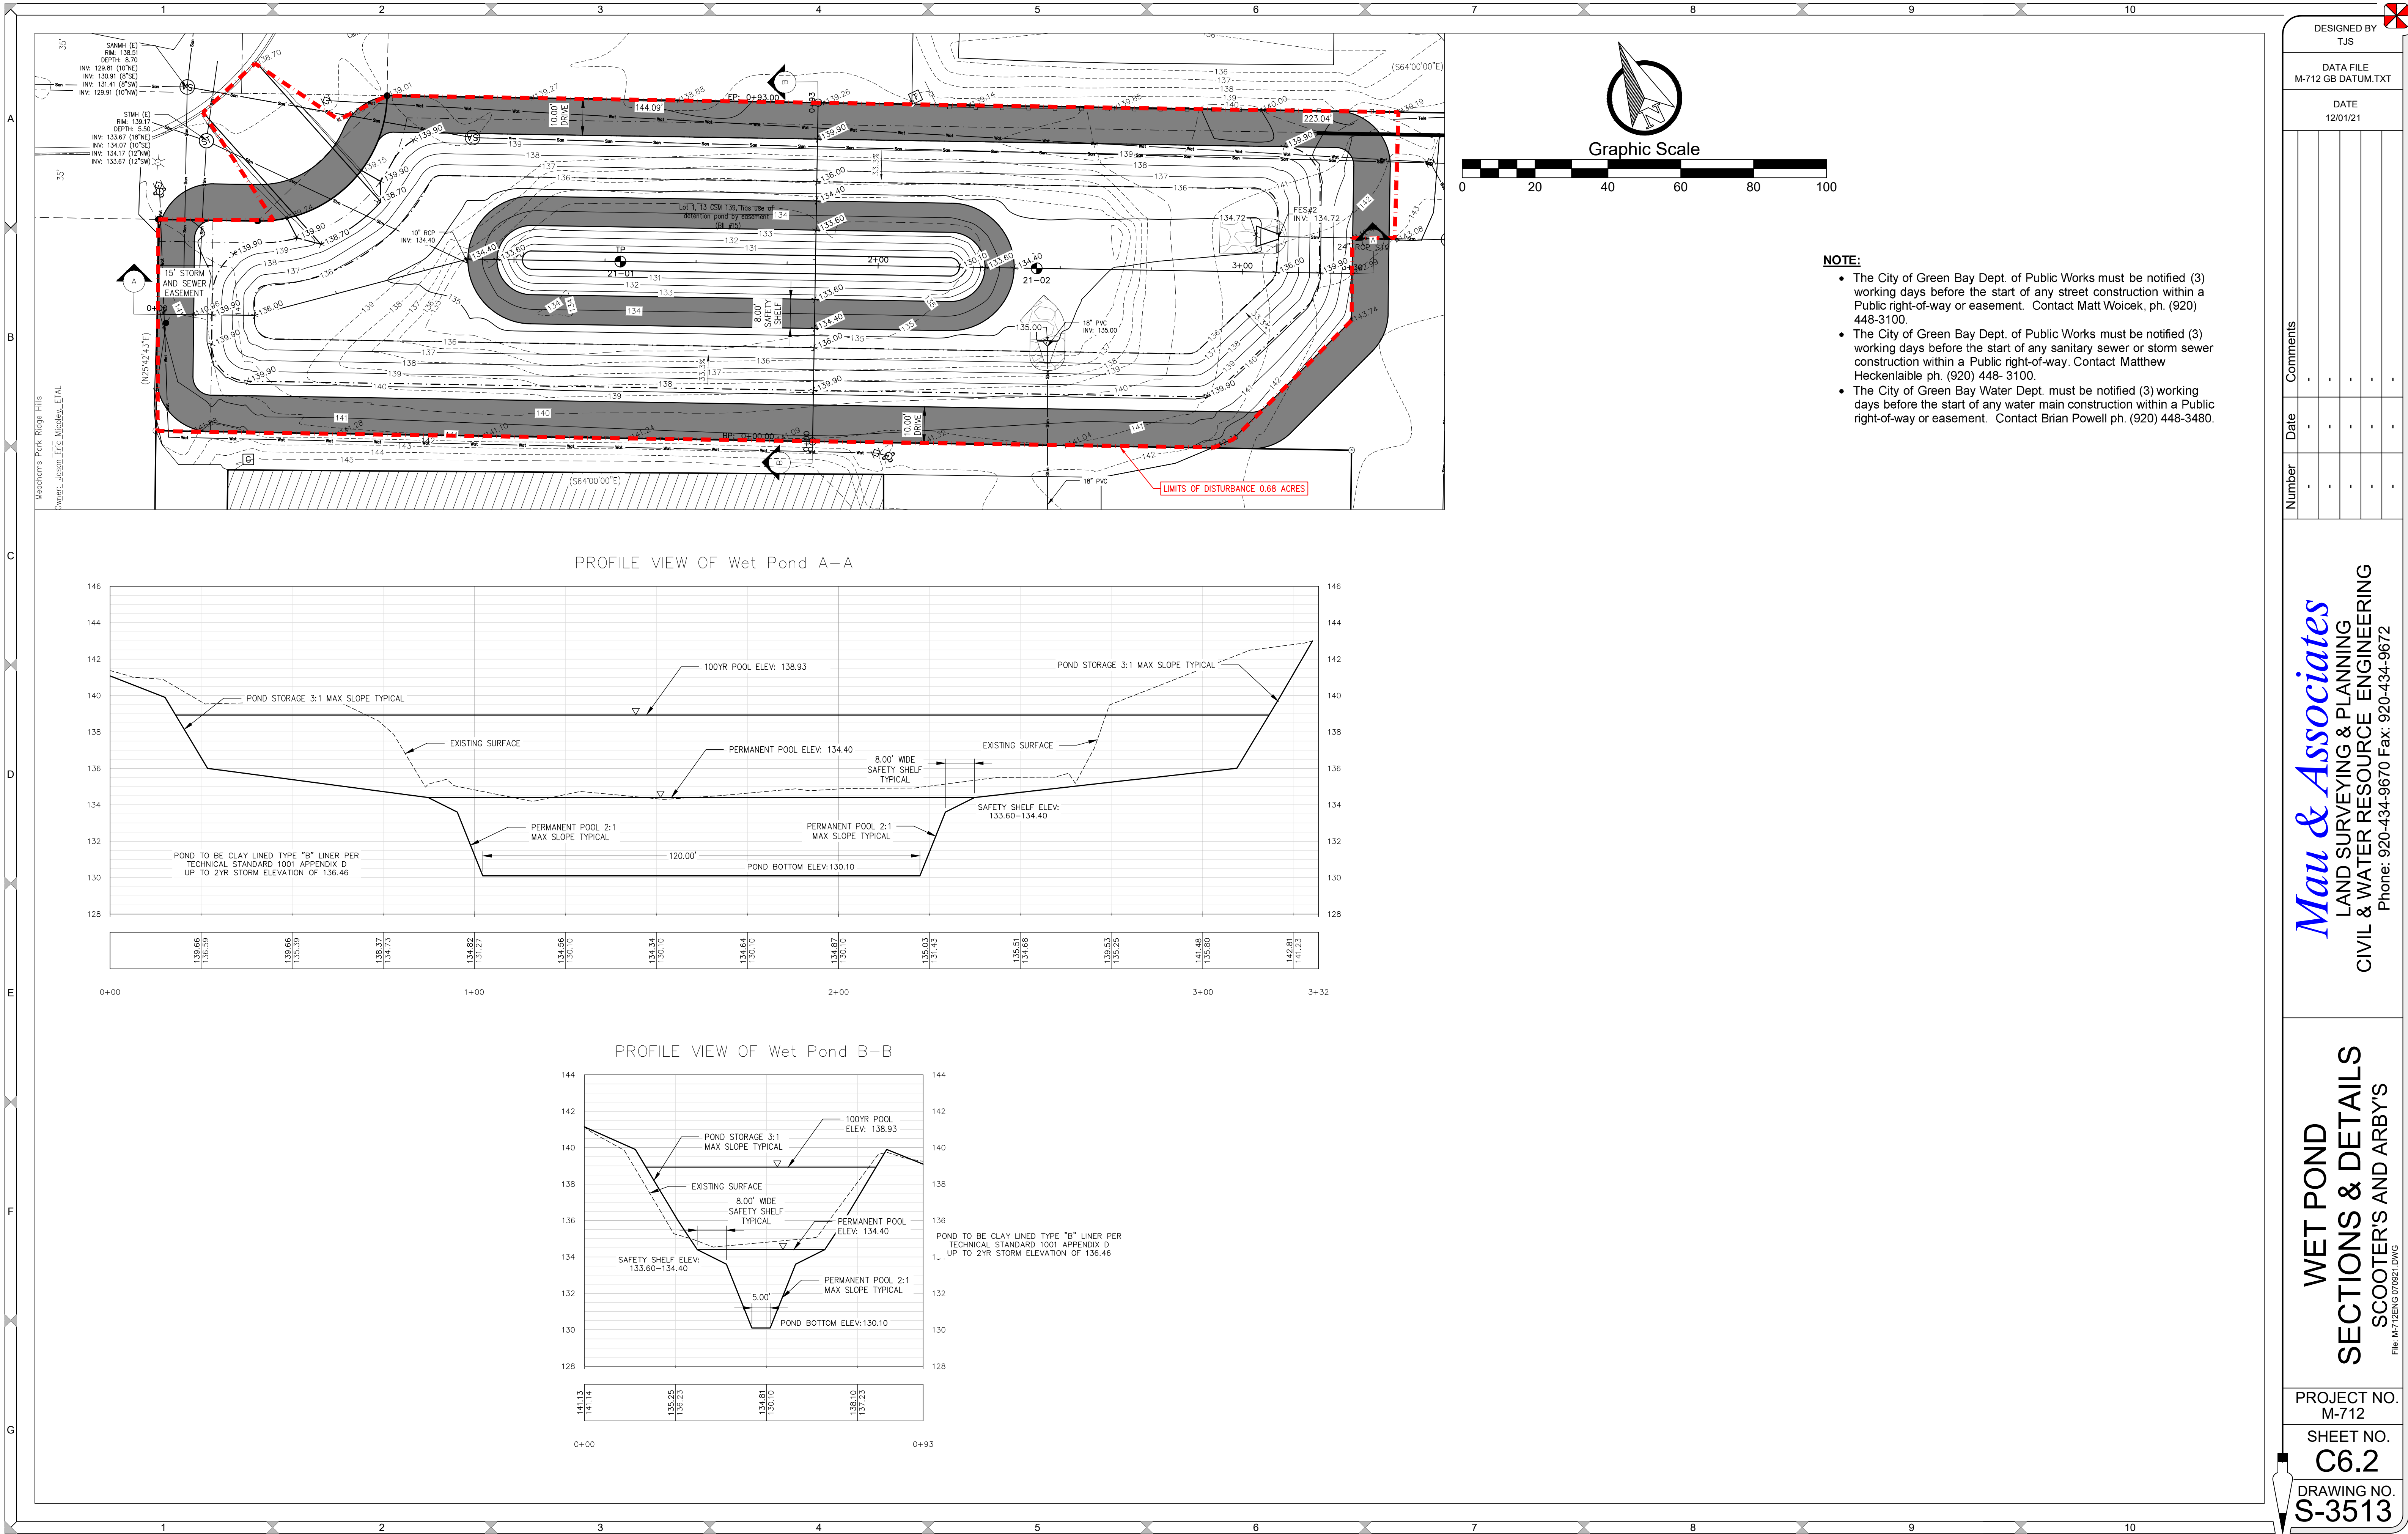

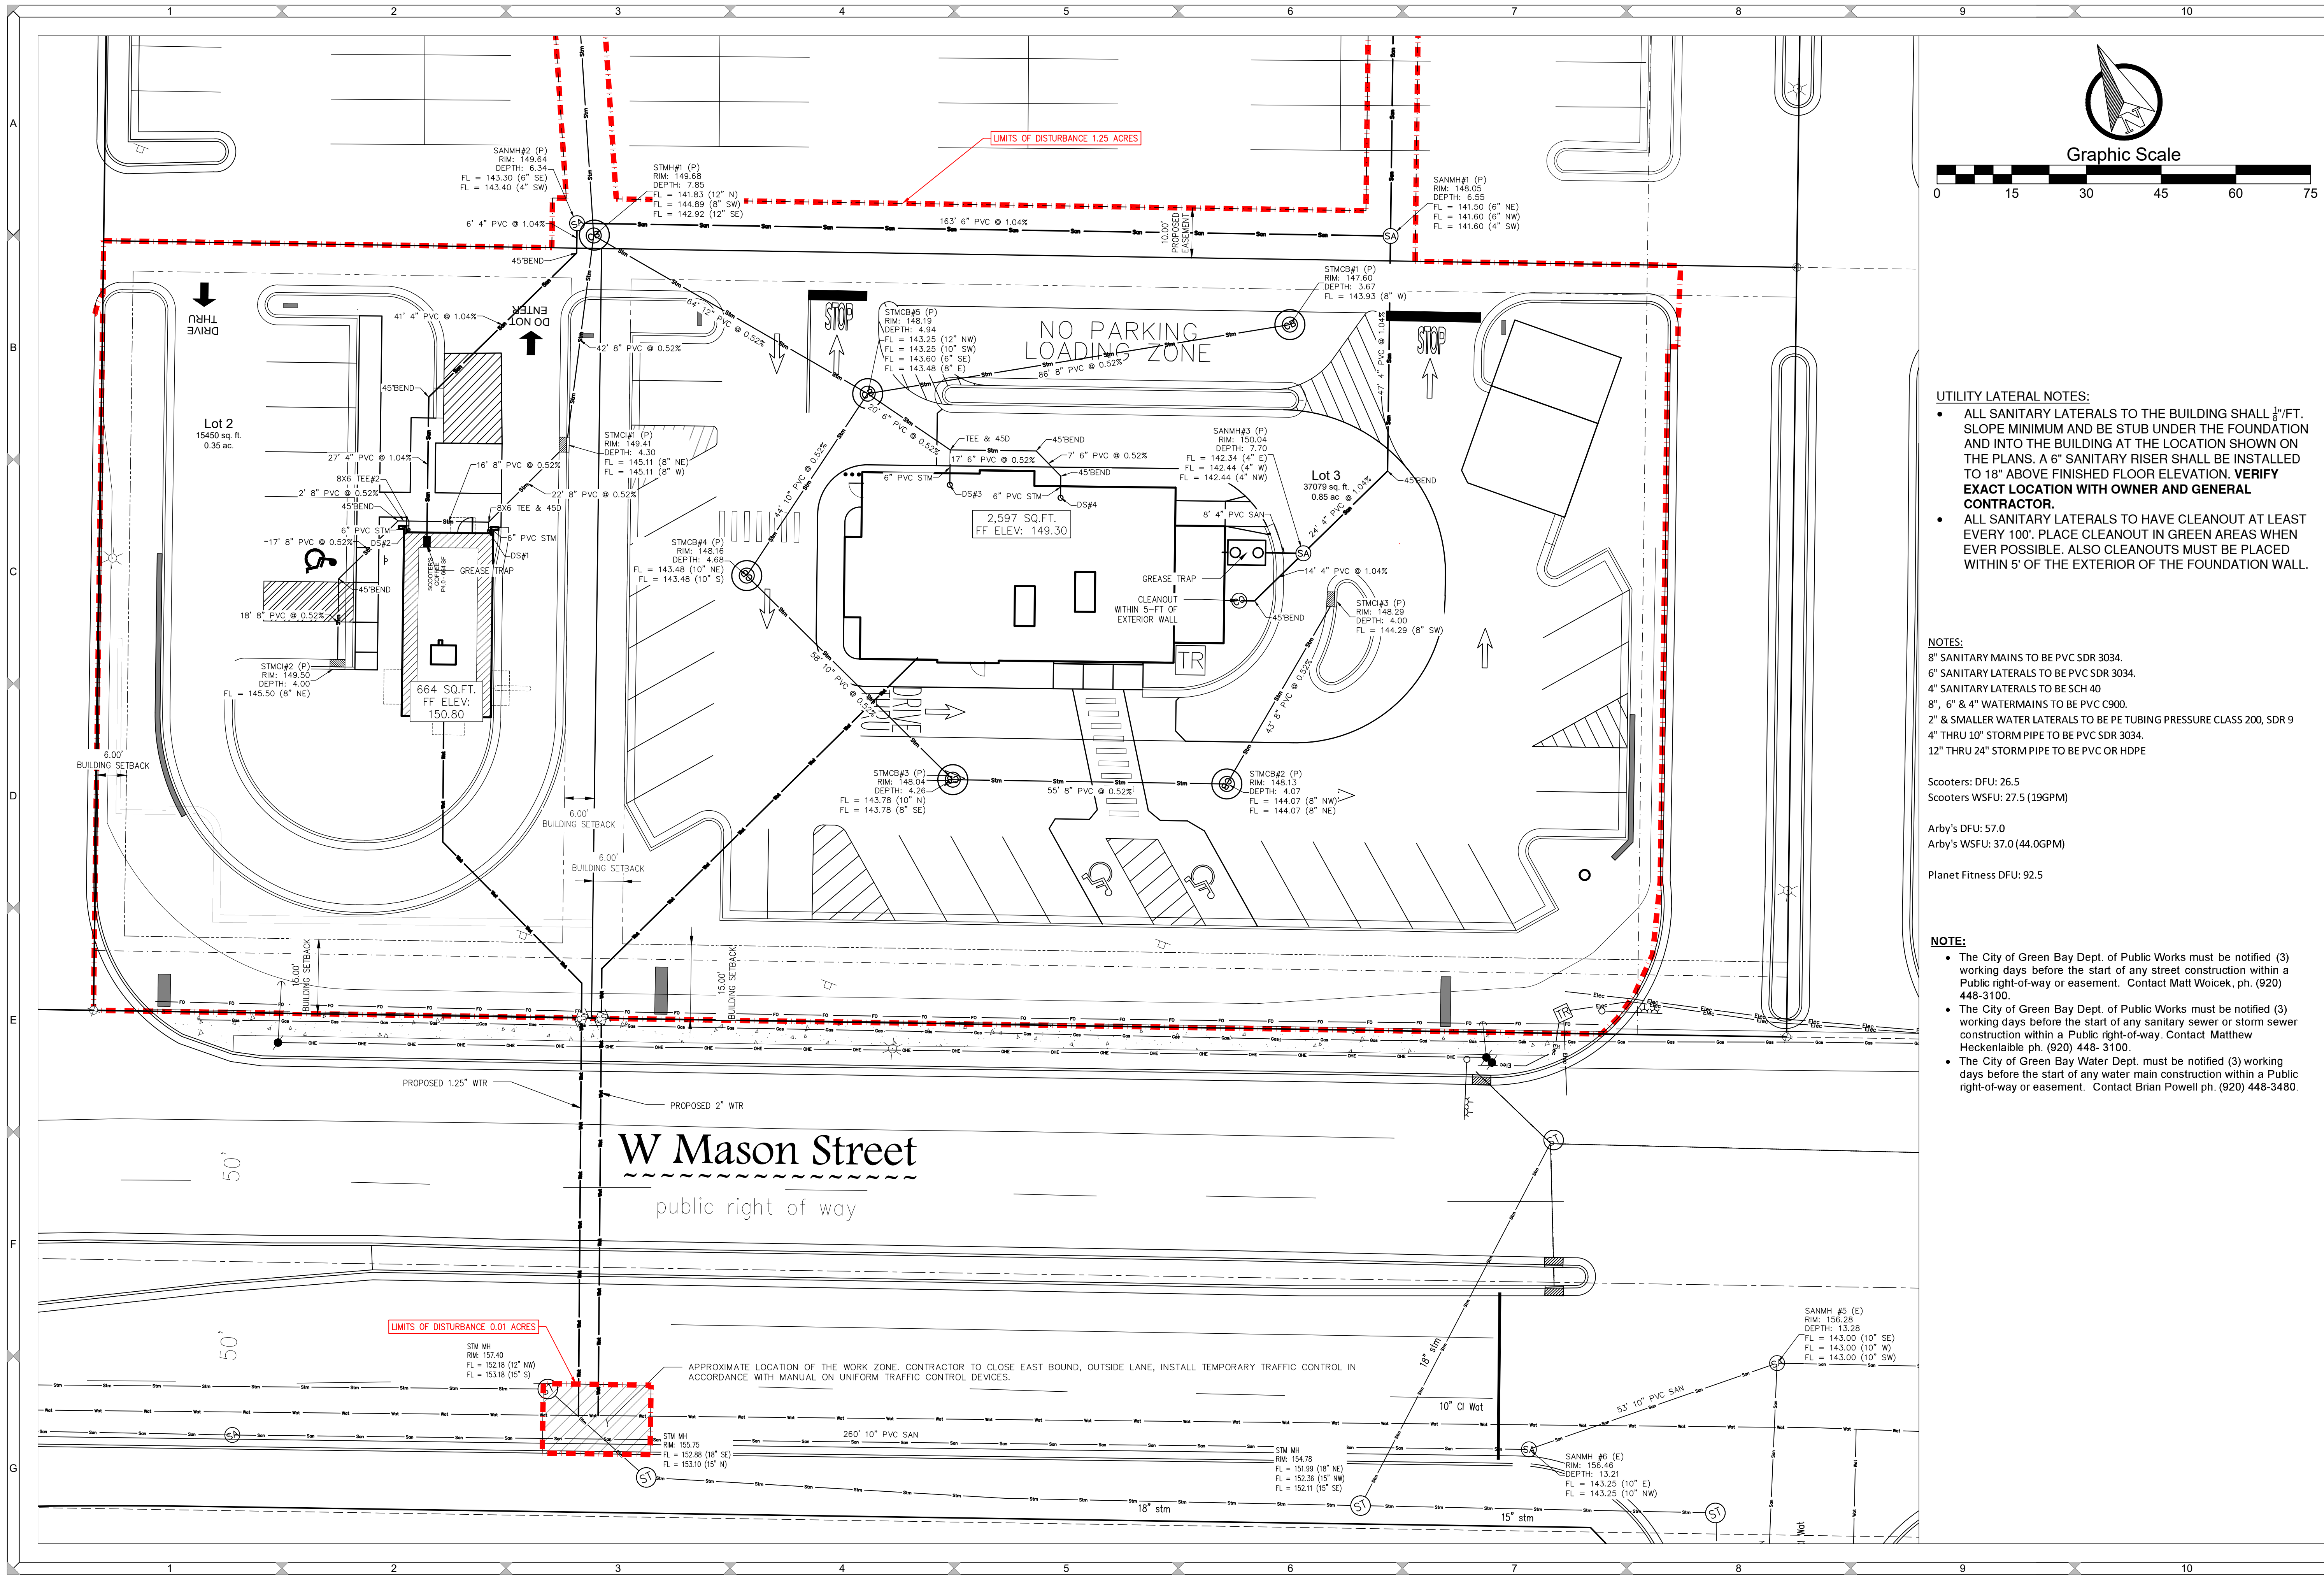

UTILITY LATERAL NOTES:

- ALL SANITARY LATERALS TO THE BUILDING SHALL $\frac{1}{8}$ "/FT. SLOPE MINIMUM AND BE STUB UNDER THE FOUNDATION AND INTO THE BUILDING AT THE LOCATION SHOWN ON THE PLANS. A 6" SANITARY RISER SHALL BE INSTALLED TO 18" ABOVE FINISHED FLOOR ELEVATION. **VERIFY EXACT LOCATION WITH OWNER AND GENERAL CONTRACTOR.**
- ALL SANITARY LATERALS TO HAVE CLEANOUT AT LEAST EVERY 100'. PLACE CLEANOUT IN GREEN AREAS WHEN EVER POSSIBLE. ALSO CLEANOUTS MUST BE PLACED WITHIN 5' OF THE EXTERIOR OF THE FOUNDATION WALL.

NOTES:

- 8" SANITARY MAINS TO BE PVC SDR 3034.
- 6" SANITARY LATERALS TO BE PVC SDR 3034.
- 4" SANITARY LATERALS TO BE SCH 40
- 8", 6" & 4" WATERMAINS TO BE PVC C900.
- 2" & SMALLER WATER LATERALS TO BE PETUBING PRESSURE CLASS 200, SDR 9
- 4" THRU 10" STORM PIPE TO BE PVC SDR 3034.
- 12" THRU 24" STORM PIPE TO BE PVC OR HDPE

Scooters DFM: 26.5
Scooters WSFU: 27.5 (19GPM)

Arby's DFM: 57.0
Arby's WSFU: 37.0 (44.0GPM)

Planet Fitness DFM: 92.5

NOTE:

- The City of Green Bay Dept. of Public Works must be notified (3) working days before the start of any street construction within a Public right-of-way or easement. Contact Matt Woicek, ph. (920) 448-3100.
- The City of Green Bay Dept. of Public Works must be notified (3) working days before the start of any sanitary sewer or storm sewer construction within a Public right-of-way. Contact Matthew Heckenlaible ph. (920) 448- 3100.
- The City of Green Bay Water Dept. must be notified (3) working days before the start of any water main construction within a Public right-of-way or easement. Contact Brian Powell ph. (920) 448-3480.

DESIGNED BY
TJS

DATA FILE
M-712 GB DATUM.TXT

DATE
12/01/21

Number	Date	Comments



Mau & Associates
LAND SURVEYING & PLANNING
CIVIL & WATER RESOURCE ENGINEERING
Phone: 920-434-9670 Fax: 920-434-9672

UTILITY PLAN
SCOOTER'S AND ARBY'S

PROJECT NO.
M-712

SHEET NO.
C7.0

DRAWING NO.
S-3513

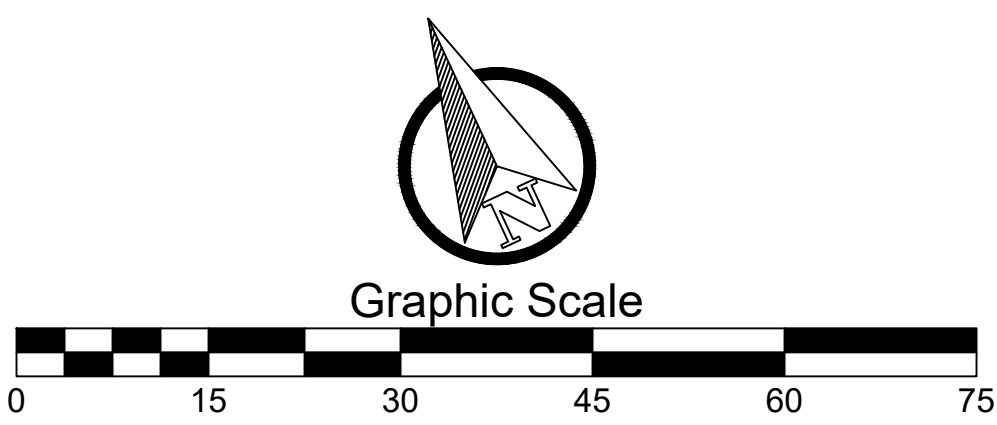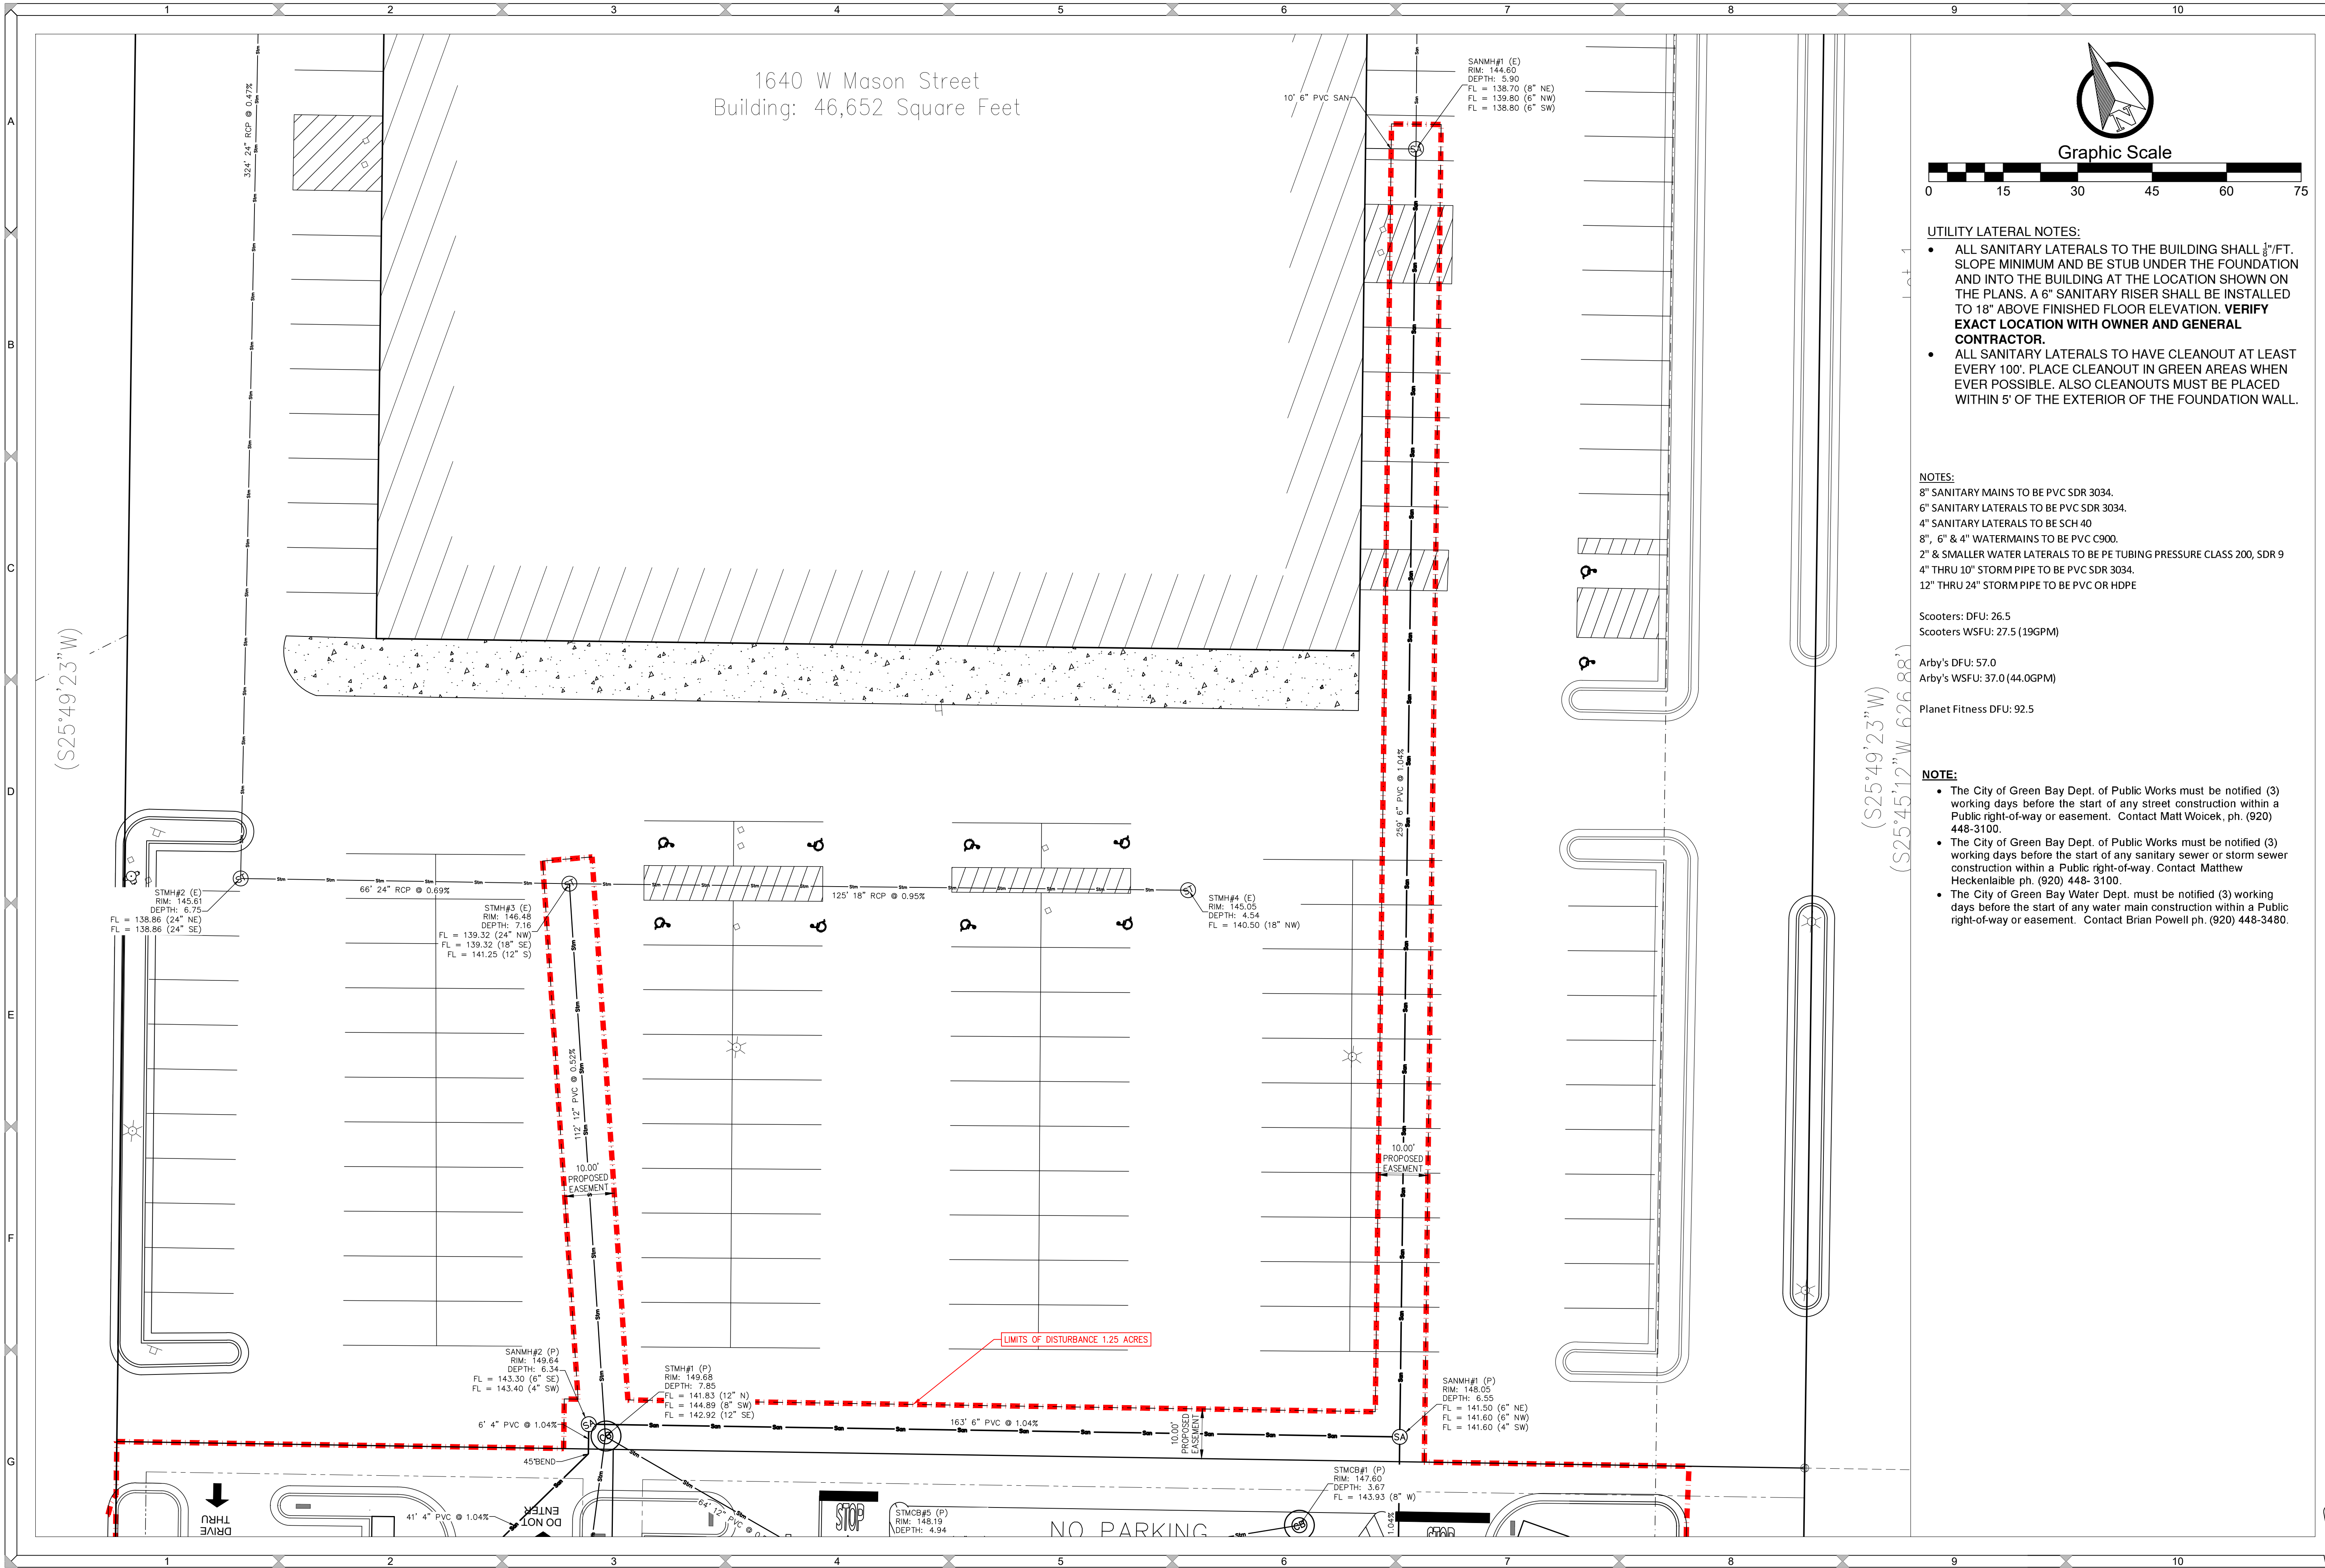

- UTILITY LATERAL NOTES:**
- ALL SANITARY LATERALS TO THE BUILDING SHALL $\frac{1}{8}$ "/FT. SLOPE MINIMUM AND BE STUB UNDER THE FOUNDATION AND INTO THE BUILDING AT THE LOCATION SHOWN ON THE PLANS. A 6" SANITARY RISER SHALL BE INSTALLED TO 18" ABOVE FINISHED FLOOR ELEVATION. **VERIFY EXACT LOCATION WITH OWNER AND GENERAL CONTRACTOR.**
 - ALL SANITARY LATERALS TO HAVE CLEANOUT AT LEAST EVERY 100'. PLACE CLEANOUT IN GREEN AREAS WHEN EVER POSSIBLE. ALSO CLEANOUTS MUST BE PLACED WITHIN 5' OF THE EXTERIOR OF THE FOUNDATION WALL.

NOTES:

8" SANITARY MAINS TO BE PVC SDR 3034.
6" SANITARY LATERALS TO BE PVC SDR 3034.
4" SANITARY LATERALS TO BE SCH 40
8", 6" & 4" WATER MAINS TO BE PVC C900.
2" & SMALLER WATER LATERALS TO BE PE TUBING PRESSURE CLASS 200, SDR 9
4" THRU 10" STORM PIPE TO BE PVC SDR 3034.
12" THRU 24" STORM PIPE TO BE PVC OR HDPE

Scooters DFU: 26.5
Scooters WSFU: 27.5 (19GPM)

Arby's DFU: 57.0
Arby's WSFU: 37.0 (44.0GPM)

Planet Fitness DFU: 92.5

- NOTE:**
- The City of Green Bay Dept. of Public Works must be notified (3) working days before the start of any street construction within a Public right-of-way or easement. Contact Matt Woicek, ph. (920) 448-3100.
 - The City of Green Bay Dept. of Public Works must be notified (3) working days before the start of any sanitary sewer or storm sewer construction within a Public right-of-way. Contact Matthew Heckenlaible ph. (920) 448-3100.
 - The City of Green Bay Water Dept. must be notified (3) working days before the start of any water main construction within a Public right-of-way or easement. Contact Brian Powell ph. (920) 448-3480.

DESIGNED BY
TJS

DATA FILE
M-712 GB DATUM.TXT

DATE
12/01/21

Number	Date	Comments
-	-	-
-	-	-
-	-	-
-	-	-


Mau & Associates
LAND SURVEYING & PLANNING
CIVIL & WATER RESOURCE ENGINEERING
Phone: 920-434-9670 Fax: 920-434-9672

UTILITY PLAN
SCOOTER'S AND ARBY'S

PROJECT NO.
M-712

SHEET NO.
C7.1

DRAWING NO.
S-3513

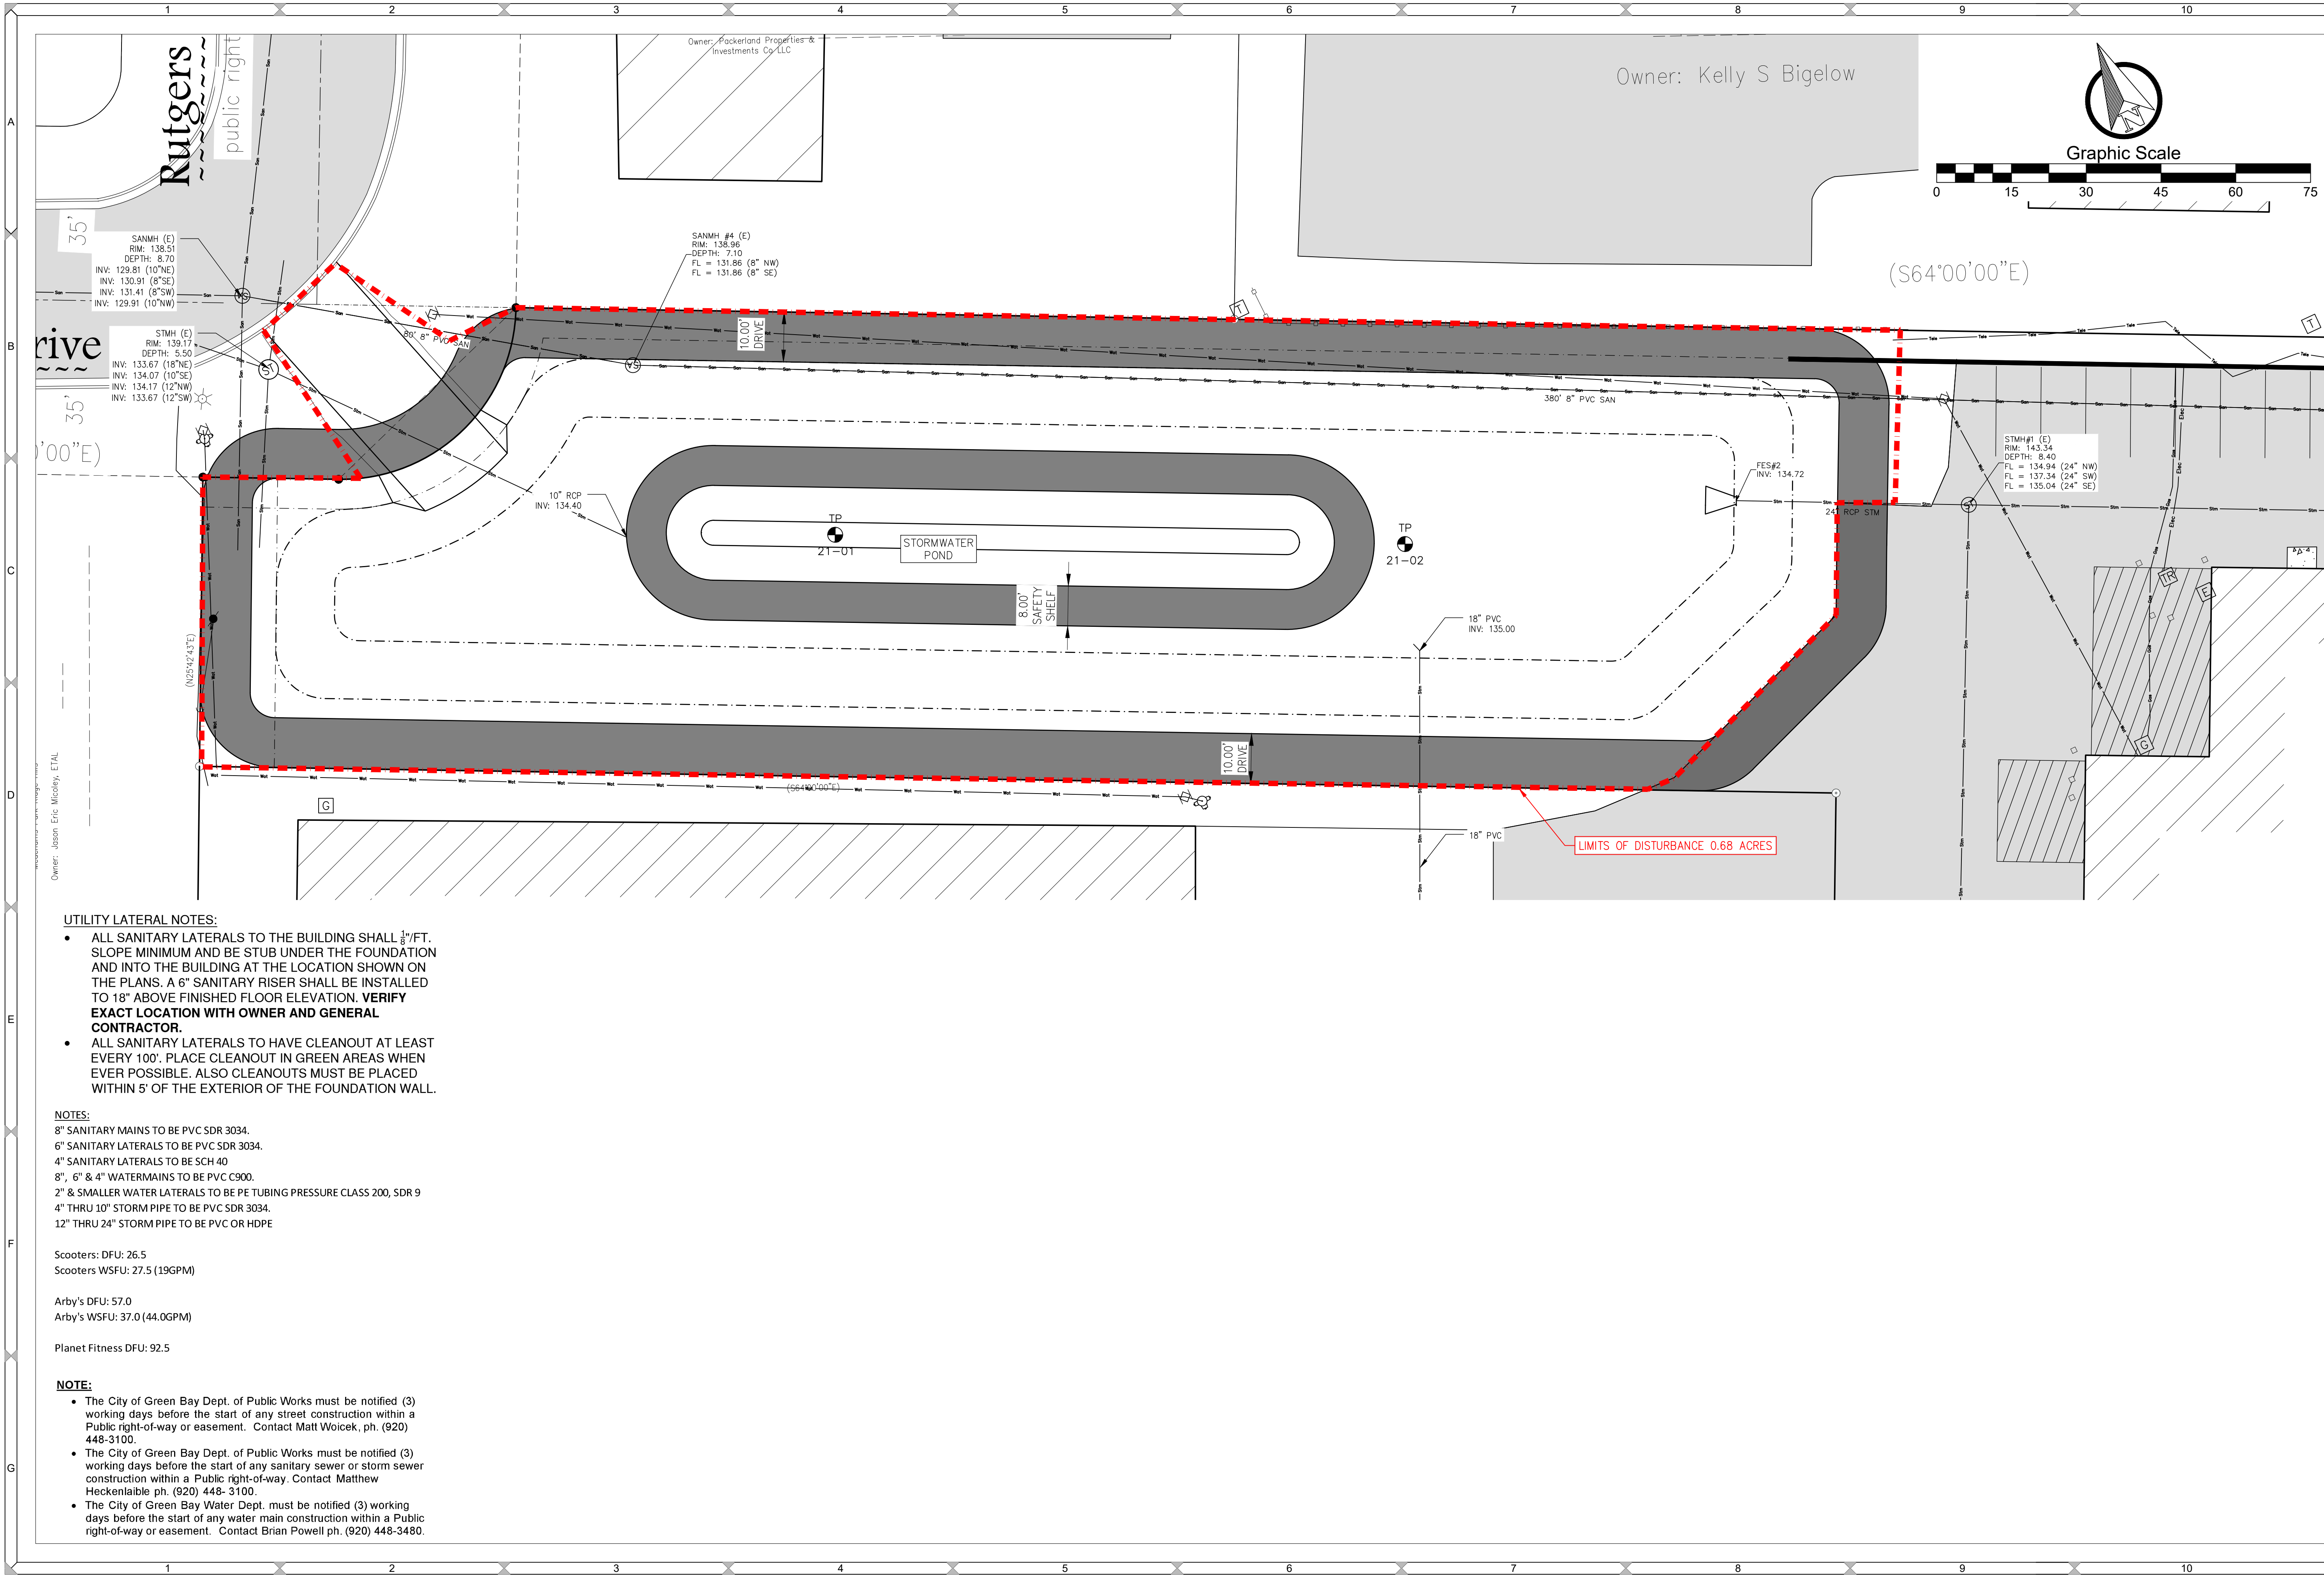

UTILITY LATERAL NOTES:

- ALL SANITARY LATERALS TO THE BUILDING SHALL $\frac{1}{8}$ "/FT. SLOPE MINIMUM AND BE STUB UNDER THE FOUNDATION AND INTO THE BUILDING AT THE LOCATION SHOWN ON THE PLANS. A 6" SANITARY RISER SHALL BE INSTALLED TO 18" ABOVE FINISHED FLOOR ELEVATION. **VERIFY EXACT LOCATION WITH OWNER AND GENERAL CONTRACTOR.**
- ALL SANITARY LATERALS TO HAVE CLEANOUT AT LEAST EVERY 100'. PLACE CLEANOUT IN GREEN AREAS WHEN EVER POSSIBLE. ALSO CLEANOUTS MUST BE PLACED WITHIN 5' OF THE EXTERIOR OF THE FOUNDATION WALL.

NOTES:

- 8" SANITARY MAINS TO BE PVC SDR 3034.
- 6" SANITARY LATERALS TO BE PVC SDR 3034.
- 4" SANITARY LATERALS TO BE SCH 40
- 8", 6" & 4" WATERMAINS TO BE PVC C900.
- 2" & SMALLER WATER LATERALS TO BE PE TUBING PRESSURE CLASS 200, SDR 9
- 4" THRU 10" STORM PIPE TO BE PVC SDR 3034.
- 12" THRU 24" STORM PIPE TO BE PVC OR HDPE

Scooters: DFU: 26.5
Scooters WSFU: 27.5 (19GPM)

Arby's DFU: 57.0
Arby's WSFU: 37.0 (44.0GPM)

Planet Fitness DFU: 92.5

NOTE:

- The City of Green Bay Dept. of Public Works must be notified (3) working days before the start of any street construction within a Public right-of-way or easement. Contact Matt Woick, ph. (920) 448-3100.
- The City of Green Bay Dept. of Public Works must be notified (3) working days before the start of any sanitary sewer or storm sewer construction within a Public right-of-way. Contact Matthew Heckenlaible ph. (920) 448-3100.
- The City of Green Bay Water Dept. must be notified (3) working days before the start of any water main construction within a Public right-of-way or easement. Contact Brian Powell ph. (920) 448-3480.

DESIGNED BY
TJS

DATA FILE
M-712 GB DATUM.TXT

DATE
12/01/21

Number	Date	Comments
1	-	-
2	-	-
3	-	-
4	-	-

Mau & Associates
LAND SURVEYING & PLANNING
CIVIL & WATER RESOURCE ENGINEERING
Phone: 920-434-9670 Fax: 920-434-9672

UTILITY PLAN
SCOOTER'S AND ARBY'S

PROJECT NO.
M-712

SHEET NO.
C7.2

DRAWING NO.
S-3513




File: M-712ENG 070821.DWG



INLET PROTECTION TYPES A, B, & C



RIPRAP DETAIL
NTS

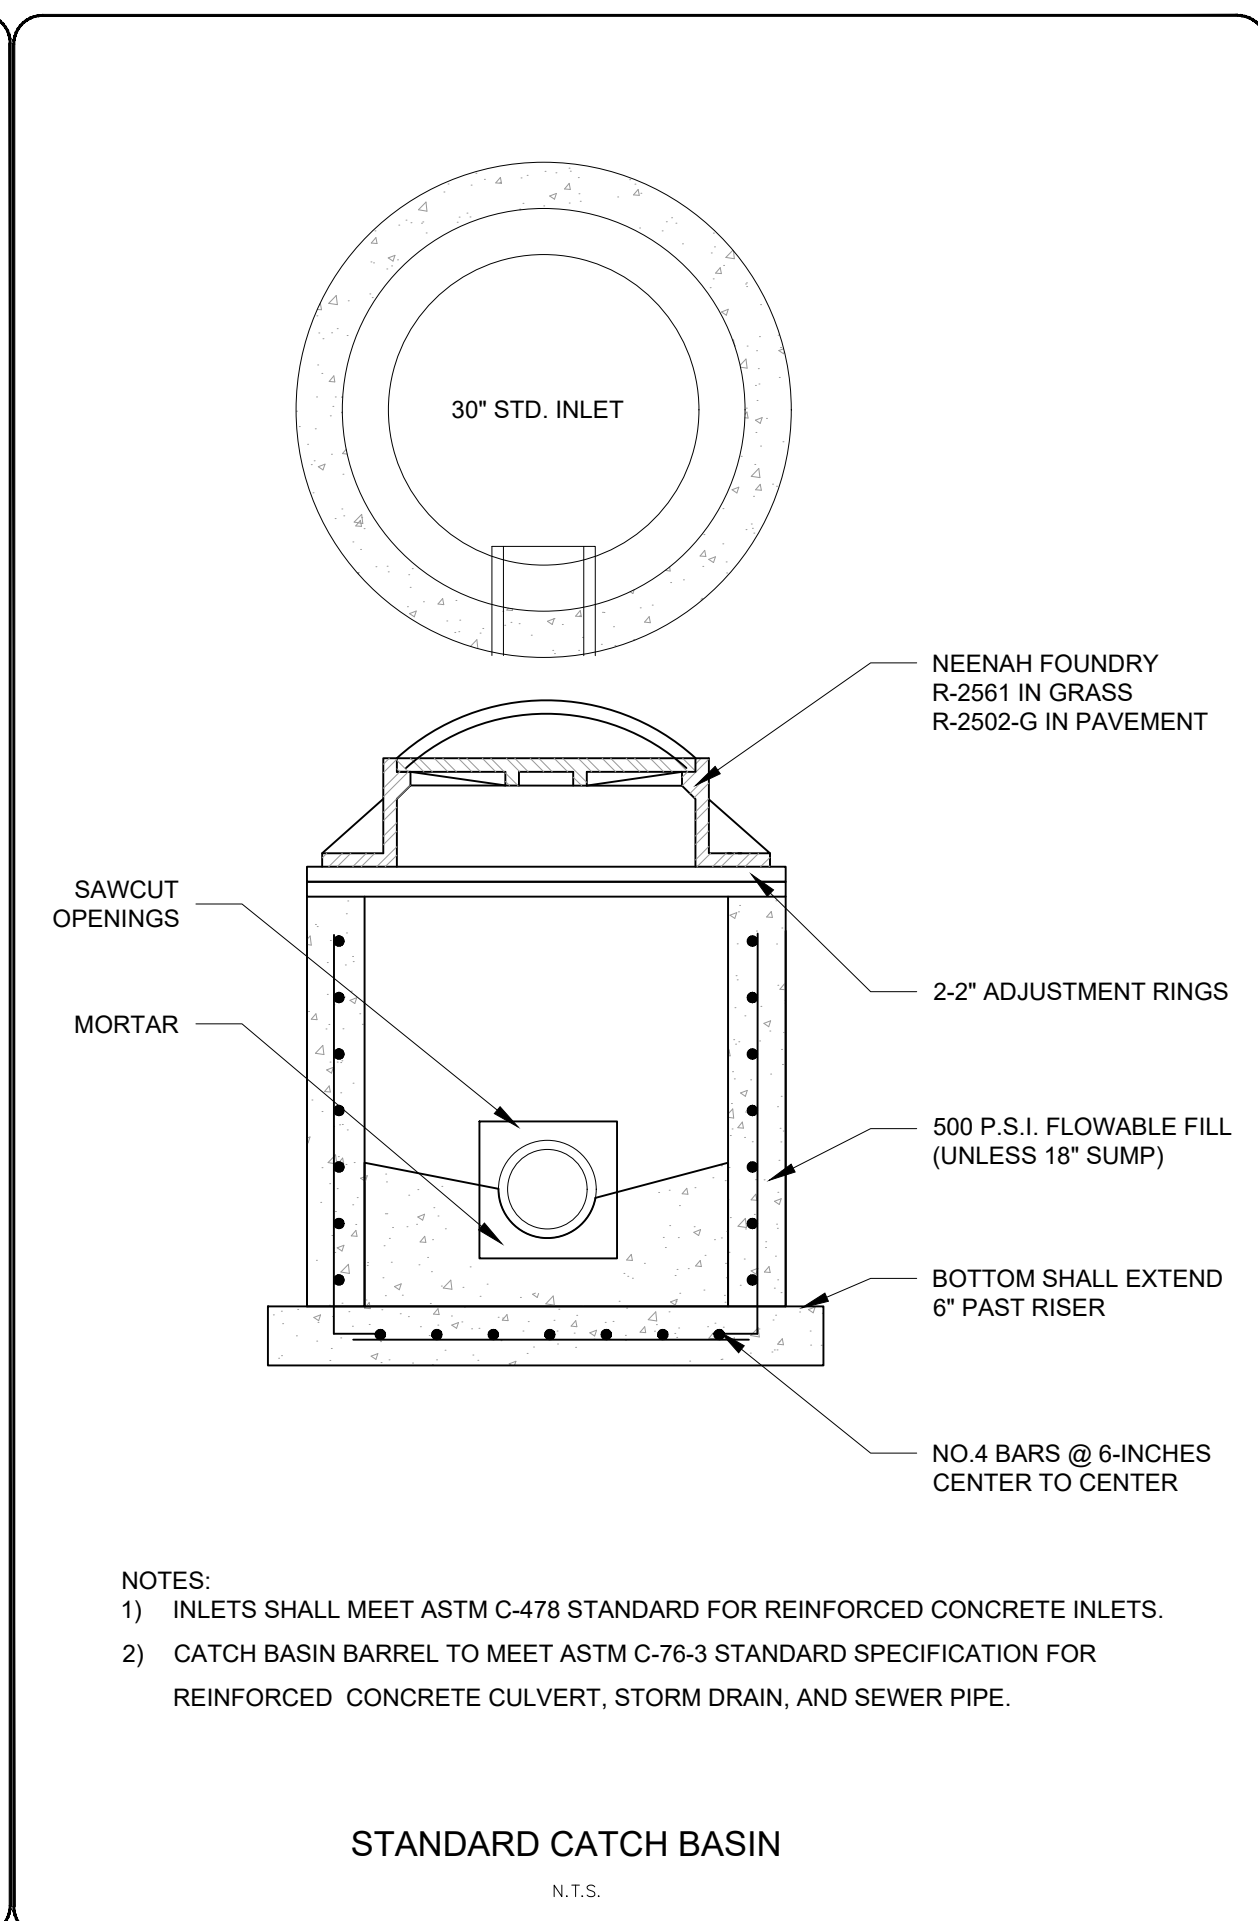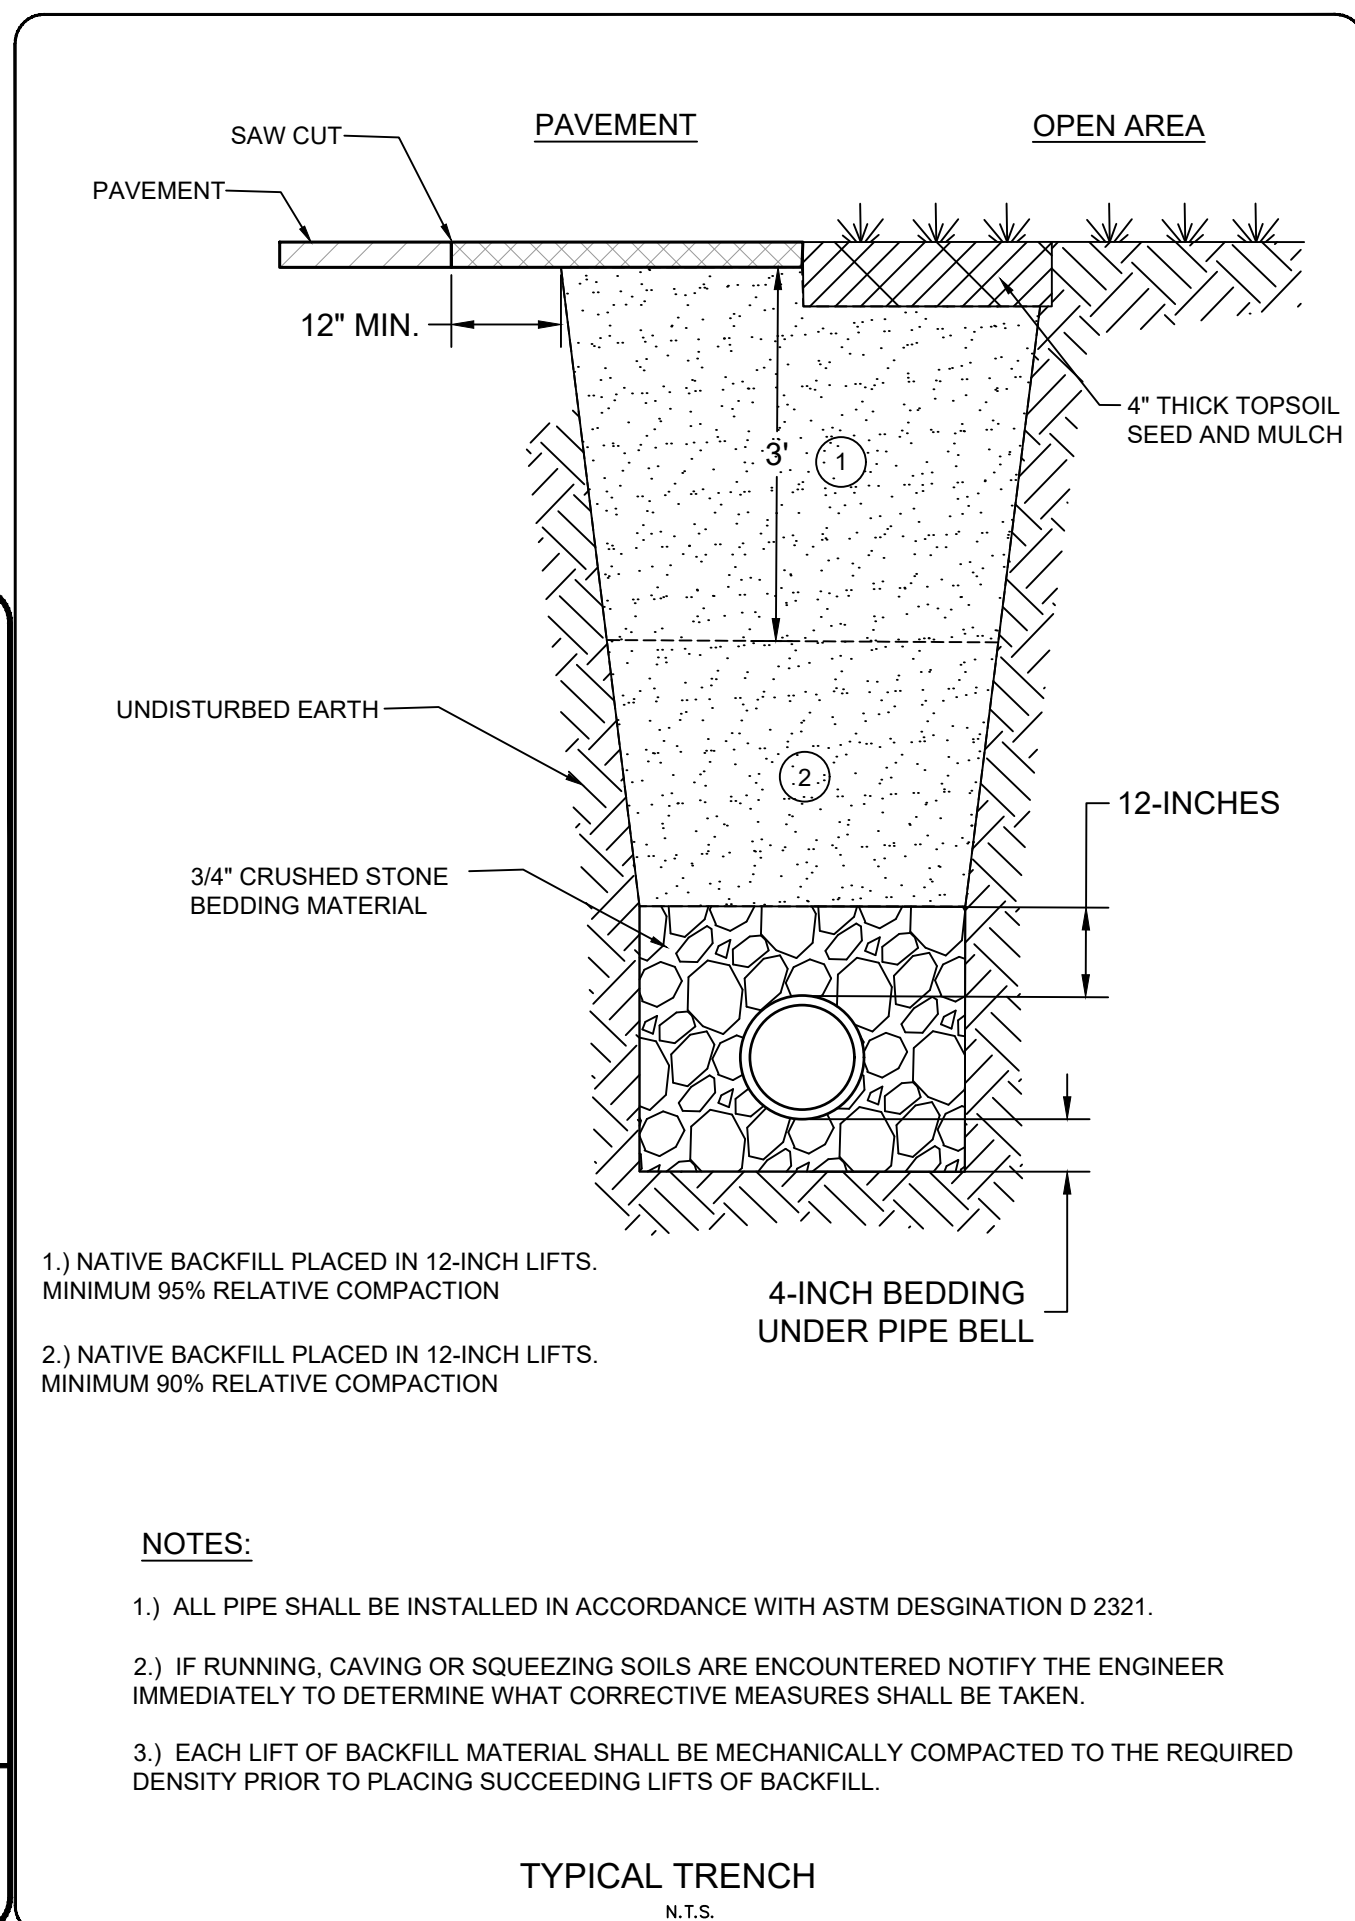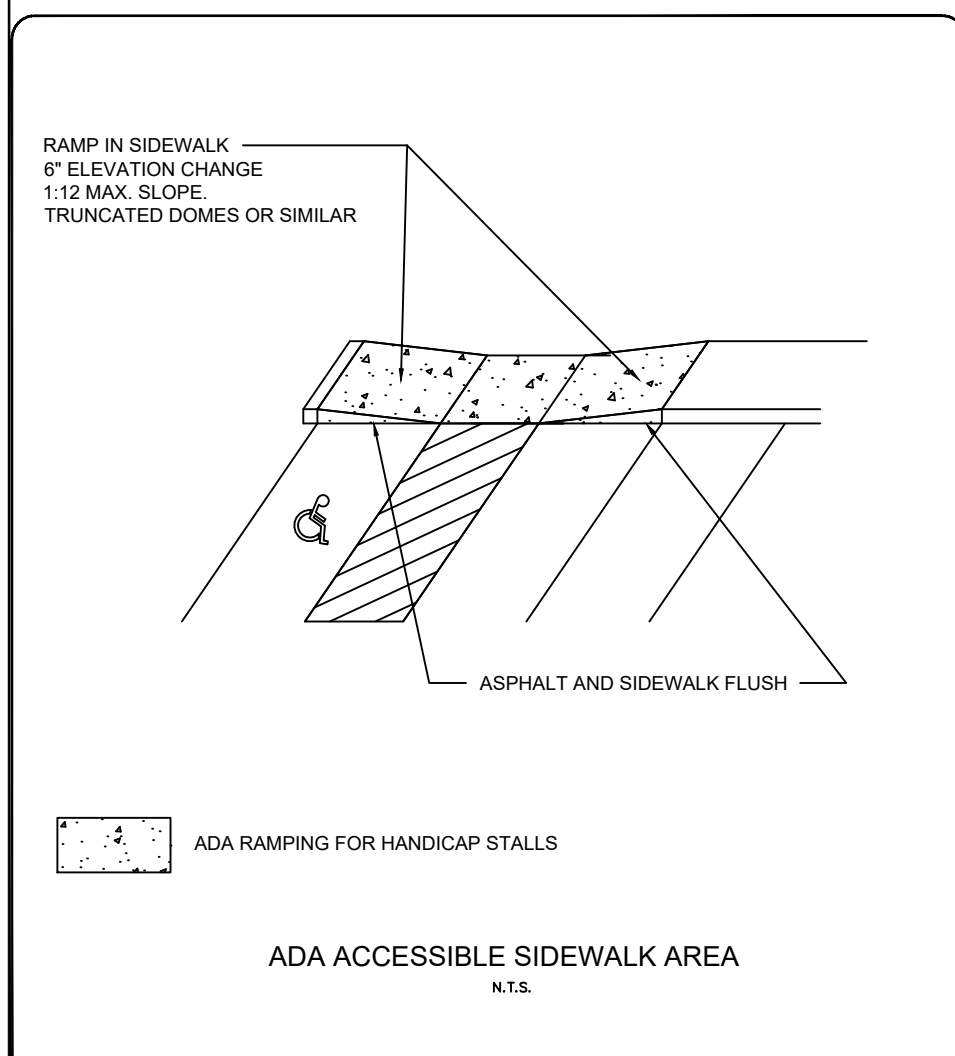

DESIGNED BY TJS		DATA FILE M-712 GB DATUM.TXT		DATE 12/01/21		
Number	1	2	3	4	5	
Date	1	2	3	4	5	
Comments	1	2	3	4	5	

Mau & Associates
LAND SURVEYING & PLANNING
CIVIL & WATER RESOURCE ENGINEERING
Phone: 920-434-9670 Fax: 920-434-9672

DETAILS

SCOOTER'S AND ARBY'S

File: M-712ENG 070921.DWG

PROJECT NO.
M-712

SHEET NO.
C8.1

DRAWING NO.
S-3513



Report to the Green Bay Plan Commission

MEETING DATE

February 1, 2022

PREPARED BY

David Buck, Staff

AGENDA ITEM # P.4

To authorize a Conditional Use Permit (CUP) for a drive-through Coffee Shop (Scooter's) in a General Commercial (CI) district at 1640 West Mason Street, subject to the following conditions:

- Access easement be provided to the proposed lot from the parent parcel (No. 6-150-1) for as long as the use is conducted on the proposed property. Easement document must be recorded with the Brown County Register of Deeds and provided to the city prior to building permit issuance.
- Compliance with all regulations of the Green Bay Municipal Code not covered under the Conditional Use Permit, including but not limited to standard subdivision & site plan review and approvals.

(Public Hearing held 1/24/2022)

BACKGROUND

Reason for Request: To permit a drive-through coffee shop.

Surrounding Zoning and Land Uses:

SUBJECT: General Commercial (CI) - Parking area

NORTH: General Commercial (CI) - Commercial service

SOUTH: Varied Density Residential (R-3) - Multi-family Residential

EAST: General Commercial (CI) - Commercial retail & service

WEST: General Commercial (CI) - Commercial retail & religious institution

Comprehensive Plan: The 2022 Smart Growth Plan designates the subject area for commercial land uses.

Consistency Analysis: While Ch. 66.1001 Wis. Stats. does not specifically require conditional uses to meet the consistency requirement, the proposed conditional use permit is consistent with the comprehensive plan. The proposed use of the subject property is compatible with and is not contradictory to the applicable recommended policy and the future land use map.

Report: The subject property is located on the north side of West Mason Street approximately 700 feet west of the West Mason – Military Avenue intersection. The subject property is currently a single 5.55-acre parcel containing a 46,000 square foot “medium box” commercial building housing Planet Fitness Health Club. The property owner proposes to subdivide the West Mason Street frontage creating two new lots. The westernmost lot is proposed to be .35 acres/15,450 square feet and be the future location of a Scooter's drive-through coffee shop and the easternmost lot is proposed to be .85 acres/37,079 square feet and be the future location for a full-service Arby's Restaurant with drive-through. Both proposed drive-through uses require conditional use permits to be established in the CI district. This conditional use permit request is for the Scooter's drive-through coffee shop location.

The petitioner is requesting conditional use approval to allow for the removal of approximately 1.03 acres/45,000 square feet of underutilized existing parking lot and the construction of a 664 square foot drive-through only coffee shop located along the West Mason Street frontage adjacent a shared driveway on the west. The proposed site will be improved with the small coffee shop itself, 7 parking stalls, drive-through lane, refuse enclosure and site landscaping. There are no customer entrances as service is provided via drive-through only, but an employee entrance is to be located on the north side of the building. Drive-through order boards on the west side & pick-up window is on the east. Vehicular access will be provided from two shared driveways onto West Mason Street.

Staff has conducted a cursory review of the site plan and it appears to meet zoning code requirements with a few exceptions; however, a full site plan review will be conducted prior to official site plan approval. The City Traffic Engineer has reviewed the project related to traffic and has stated a Traffic Impact Analysis (TIA) will not be required. A copy of the site plan and a narrative from the applicant is attached within this agenda.

In the review of the Conditional Use Permit (CUP), the Zoning Ordinance Chapter 44, Article II, Section 44-83 (e) establishes seven standards for the Plan Commission to consider when reviewing a CUP:

1. *The establishment, maintenance, or operation of the conditional use will not be detrimental to or endanger the public health, safety, or general welfare.*
2. *The establishment of the conditional use will not impede the normal and orderly development and improvement of the surrounding property for uses permitted in the district.*
3. *The conditional use, its exterior architectural design, and functional plan of any proposed structure will not be injurious to the use of other property in the immediate vicinity nor substantially diminish or impair property values within the surrounding neighborhood.*
4. *Adequate utilities, access roads, drainage, and/or necessary facilities have been or are being provided.*
5. *Adequate measures have been or will be taken to provide ingress and egress and so designed as to minimize traffic congestion.*
6. *The conditional use shall have adequate parking facilities as specified in Article XVIII of this chapter.*
7. *The conditional use shall, in all other respects, conform to the applicable regulations of the district in which it is located and all other applicable city ordinances.*

When considering the request in relation to the standards, planning staff believes there is a possible disparity with the fifth (5) & seventh (7) standard:

Standard 5: Although the proposed lot will have West Mason Street frontage, once divided from the parent parcel, it will not have direct vehicular access. Though it will be required as part of the land division, staff also recommends a condition that an access easement (recorded with the Brown County Register of Deeds and supplied to the city) be provided to the proposed lot from the parent parcel (parcel no. 6-150-1) for as long as the use is conducted on the proposed property.

Standard 7: The proposed development does not meet the Floor Area Ratio (F.A.R.), the relationship between the gross building square footage and the lot area. The Zoning Code requires a minimum 0.1 coverage; the site as proposed would be approximately 0.04. The F.A.R. is used in assuring that density is met within commercial districts, optimizes land area for tax base and to minimize the presence of vacant surface area within a development site. The applicant has made an application to the Board of Appeals for relief from the F.A.R. standard and received a variance on December 20, 2021.

Staff feels the proposed drive-through coffee shop is a compatible land use within the Mason Street corridor. However, we have some misgivings that the site design is "automobile-only", essentially preventing safe access for those who choose or must utilize transit, walking, bicycling, etc. Should this location be more integrated or in closer proximity to residential uses, staff would likely recommend a condition that a walk-up

window or other nonvehicle accommodations be made to the site plan, as part of Standard 3.

Alderpersn VanderLeest, adjacent property owners and the Fireman's Park Neighborhood Association have been notified of the request. As of the drafting of this report, staff has not received any calls regarding this request.

RECOMMENDATION


Approval of request, subject to:

1. Access easement be provided to the proposed lot from the parent parcel (No. 6-150-1) for as long as the use is conducted on the proposed property. Easement document must be recorded with the Brown County Register of Deeds and provided to the city prior to building permit issuance.
2. Compliance with all regulations of the Green Bay Municipal Code not covered under the Conditional Use Permit, including but not limited to standard subdivision & site plan review and approvals.

FISCAL IMPACT

ATTACHMENTS

1. ZP 21-40 & 41 PropMap
2. ZP 21-41 Application

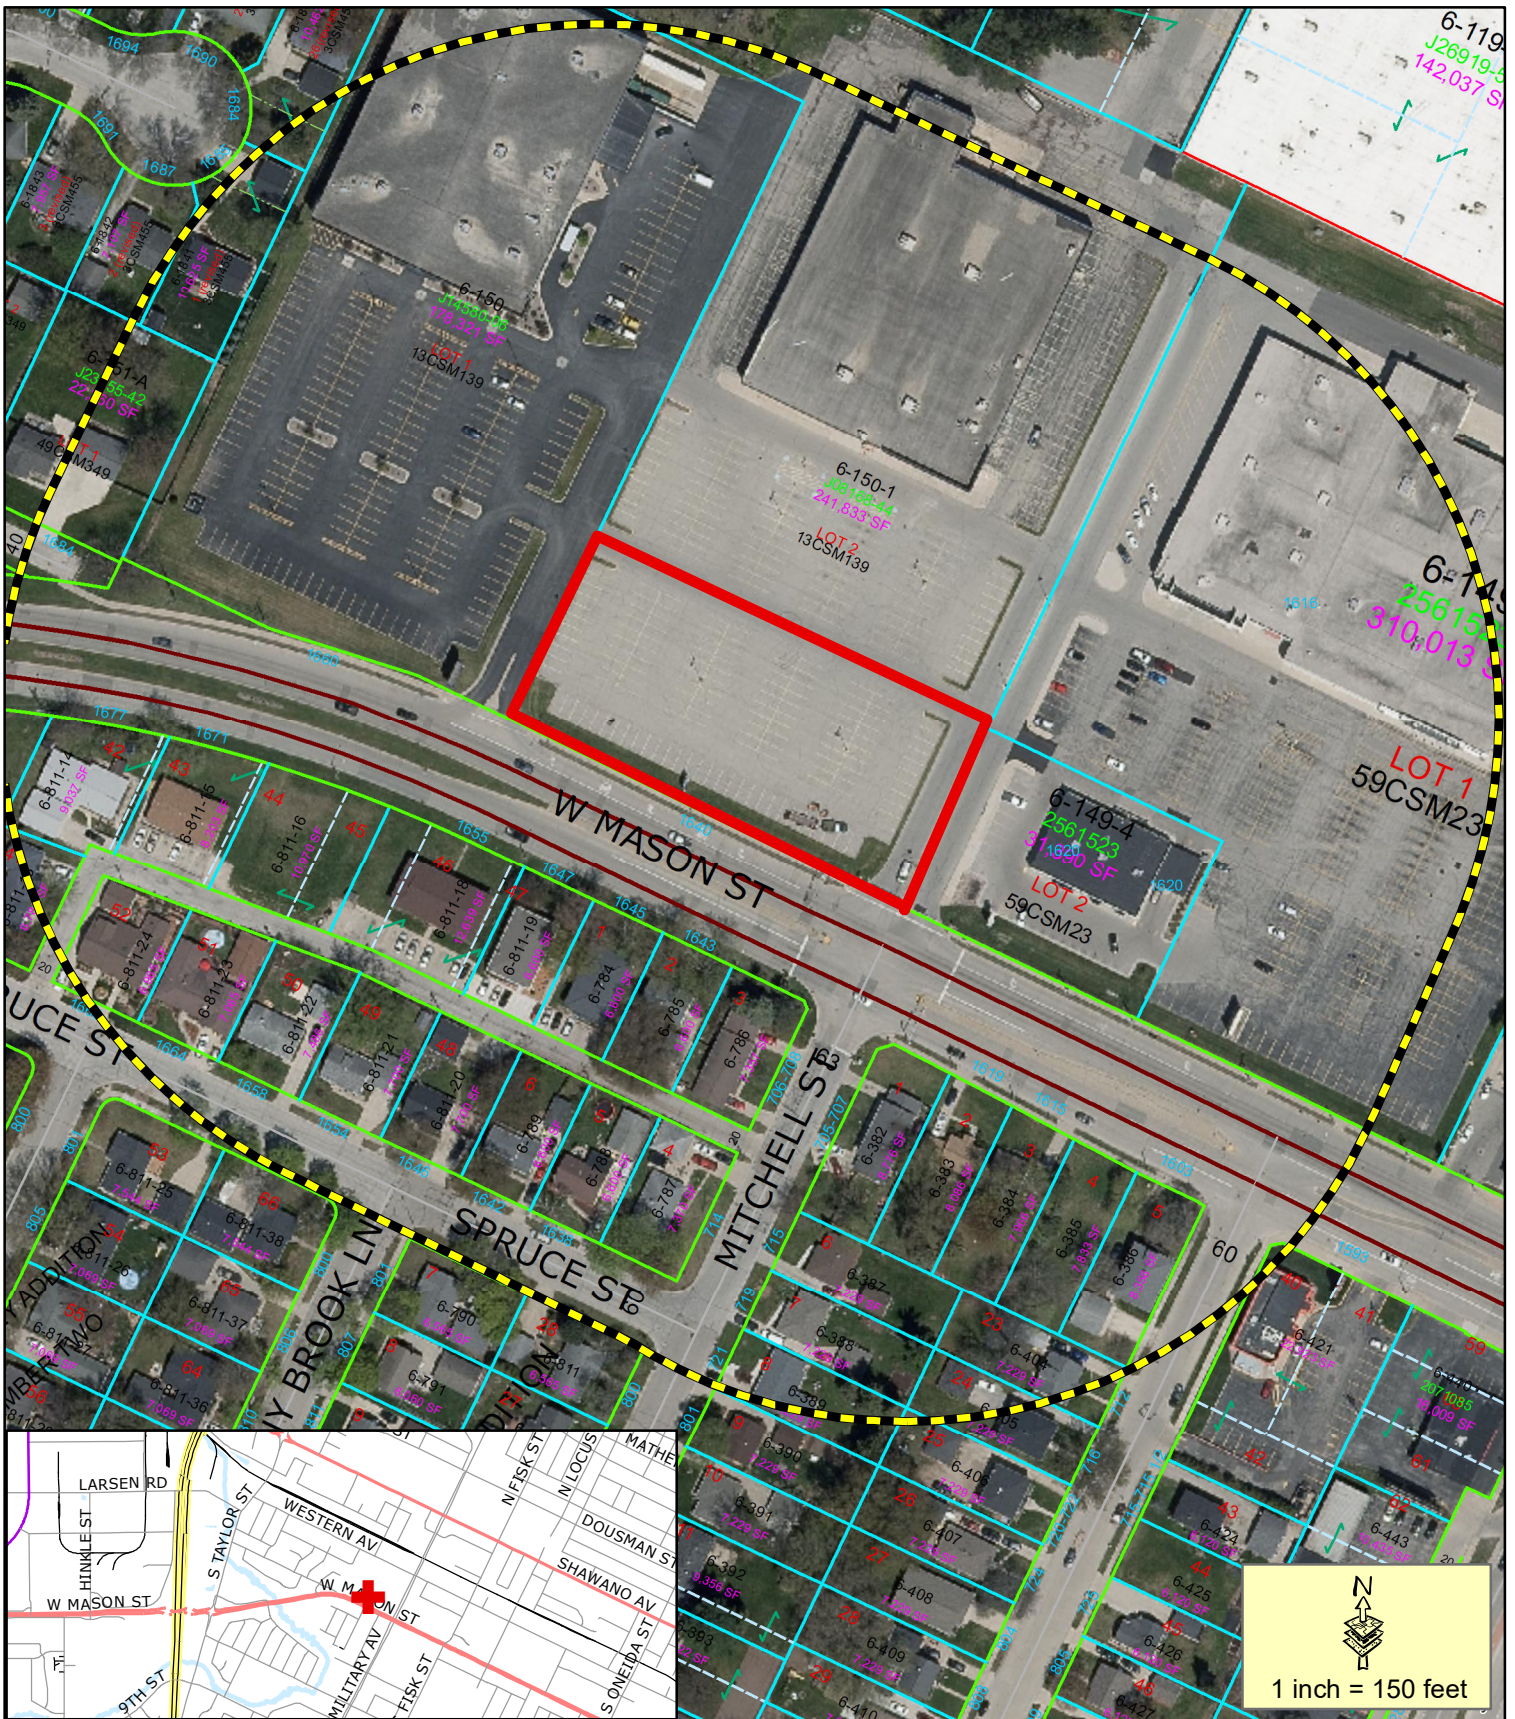

- Proposed CUP
- 400' Property Owner Notice

This is a compilation of records and data located in various City of Green Bay offices and is to be used for reference purposes only. The City of Green Bay is not responsible for any inaccuracies or unauthorized use of the information contained within. No warranties are implied.
Map prepared by DB

Zoning Petition (ZP 21-40 & 21-41)

Proposed Conditional Use Permit (CUP) for Drive-throughs at 1640 West Mason Street





REQUEST FOR CITY ACTION PLAN COMMISSION

Department of Community
and Economic Development
100 N. Jefferson Street, Rm 608
Green Bay, WI 54301-5026
(920) 448-3400 - phone
(920) 448-3426 - fax

Petitioner(s): Jon LeRoy, Mau & Associates Date: 12/22/21
Email: jleroy@mau-associates.com Phone Number: 920.434.9670
Address: 400 Security Blvd Ste. 1 City: Green Bay State: WI Zip Code: 54315
Property Owner: Newfield Enterprises II LLC Phone Number: 920.494.3461
Parcel Numbers (required): 6-150-1-1
Location of Property: 1600 Block W. Mason St.

Attach maps and legal descriptions (required) and submit to the Dept. of Community and Economic Development, Room 608, City Hall

To: Honorable Mayor and Common Council, c/o City Clerk

I, Jon LeRoy, respectfully request that the City of Green Bay take the following action:

Attach Zoning Petition Form with first three items.

- ☐ Rezone Property (\$300.00 Review Fee)
☒ Conditional Use and CUP Amendment, including Single Lot Duplexes (\$300.00 Review Fee)
☐ PUD and PUD Amendments (\$350.00 Review Fee)
☐ Approve Preliminary City/Extraterritorial Subdivision Plat (\$150.00 plus \$35.00 per Lot/Outlot Review Fee)
☐ Approve Preliminary City/Extraterritorial Certified Survey Map (\$150.00 Review Fee)
☐ Approve Final City/Extraterritorial Subdivision Plat (\$100.00 Review Fee)
☐ Grant a City/Extraterritorial Subdivision/CSM Variance (\$150.00 Review Fee)
☐ Grant a Postponement of Development Fees (\$100.00 Review Fee) [Review by I&S and/or Park Committees]
☐ Development District Map Amendment (\$200.00 Administration Fee)
☐ Official Map Amendment (\$200.00 Administration Fee)
☐ Plat of Right-of-Way (\$200.00 Administration Fee)
☐ Discontinue a Public Utility Easement (\$200.00 Administration Fee)
☐ Street Name Change (\$200.00 Administration Fee)
☐ Declare City Property "City Surplus" (\$200.00 Administration Fee)
☐ Vacate a Street/Alley/Pedestrian Way (\$200.00 Administration Fee)
☐ Other (\$200.00 Administration Fee): _____

Petitioner Signature(s): Jonathan Ziegler
Review Fee: _____ Receipt No.: _____ Zoning Petition No.: _____

Briefly describe action desired, noting the property affected and all other pertinent information.

Attach maps and legal descriptions (required).

Please contact the Dept. of Community and Economic Development, Room 608, City Hall,
(920) 448-3400, if you have any questions.

Scooter's Coffee

Conditional Use Permit
Request



Part of 1640 W Mason Street

December 22, 2021

Conditional Use Written Narrative (Scooter's):

Please find the following written narrative and supporting documents as a request for a conditional use permit at Parcel 6-150-1-1 for the purpose of constructing and operating a drive-thru Scooter's Coffee restaurant.

Braveheart Development is seeking to develop the underused surface parking lot near street to construct a drive through Scooter's Coffee. This requires a conditional use permit to be granted within the C1 zoning code for the site.

Scooter's Coffee looks to create a single building which serves drive thru only customers. The site has been an underused surface parking lot located off Mason Street between two existing driveways which lead to big box stores setback hundreds of feet from Mason Street.

The site is comprised of a small parcel which is 0.35 acres near the intersection of West Mason and Mitchell. Neufeld Enterprises II LLC owns the property.

Scooter's Coffee seeks to create an approximately 664 square foot building footprint to serve customers. Existing zoning for the site is C1. A variance has been approved to meet floor area ratio (FAR) minimum standards for the site. The overall site is 15450 square feet. This results in the FAR at 0.03, rather than the 0.10 minimum for C1 sites. Document materials from the approved variance request are attached with this request.

Operations:

Scooter's Coffee will continue their growing operations in Green Bay. The first community operations opened this past autumn on East Mason Street. A second Brown County location on Oneida Street in Ashwaubenon will likely begin operation near the New Year holiday.

This store will follow similar cues to the existing stores in the area. Operations 7 days a week, with an opening time around 5:30am-6 am and a closing time near 7pm.

The store will generally staff between 2 and 4 employees at a given time, depending on time of day.

Timeline:

Pending approvals for a conditional use permit to allow for a drive through approved by Council. Site recently had a CSM approved and recorded with the county. Site plans have been submitted to the city for regulatory approvals. Groundbreaking is scheduled for spring 2022 with operations to follow post construction.

Legal Description for Parcel 6-150-1-2

Lot 2 CSM 9413 in 2988633 being part of Lot 14 of Tanks Subdivision PC 2-9, WSFR, City of Green Bay, Brown County, Wisconsin

Post Script:

The conditional use permit request is being submitted at the same time as an Arby's drive through conditional use permit request. Site plans included in this request also show Arby's to the east. The sites are on separate parcels and will the individual franchises and operations will occur separately. The sites are both owned by Neufeld Enterprises II LLC.

The following items have been attached

-Certified Survey Map

-Site Plan (for Arby's and Scooter's)

-Elevations

-Variance Application


Certified Survey Map

Part of Lot 2, Volume 13, Certified Survey Maps, Page 139,
Map Number 2691, Document Number 1024520, Brown
County Records, being located in part of Lot 14 of "Tank's
Subdivision of Private Claims 2-9, West Side of the Fox River",
in the City of Green Bay, Brown County, Wisconsin.



Scale: 1" = 120'

Bearings referenced to the line
between Brown County Surveyor's
Traverse Point Numbers CW1.12A and
CW4.12, assumed to be S28°06'05"W.

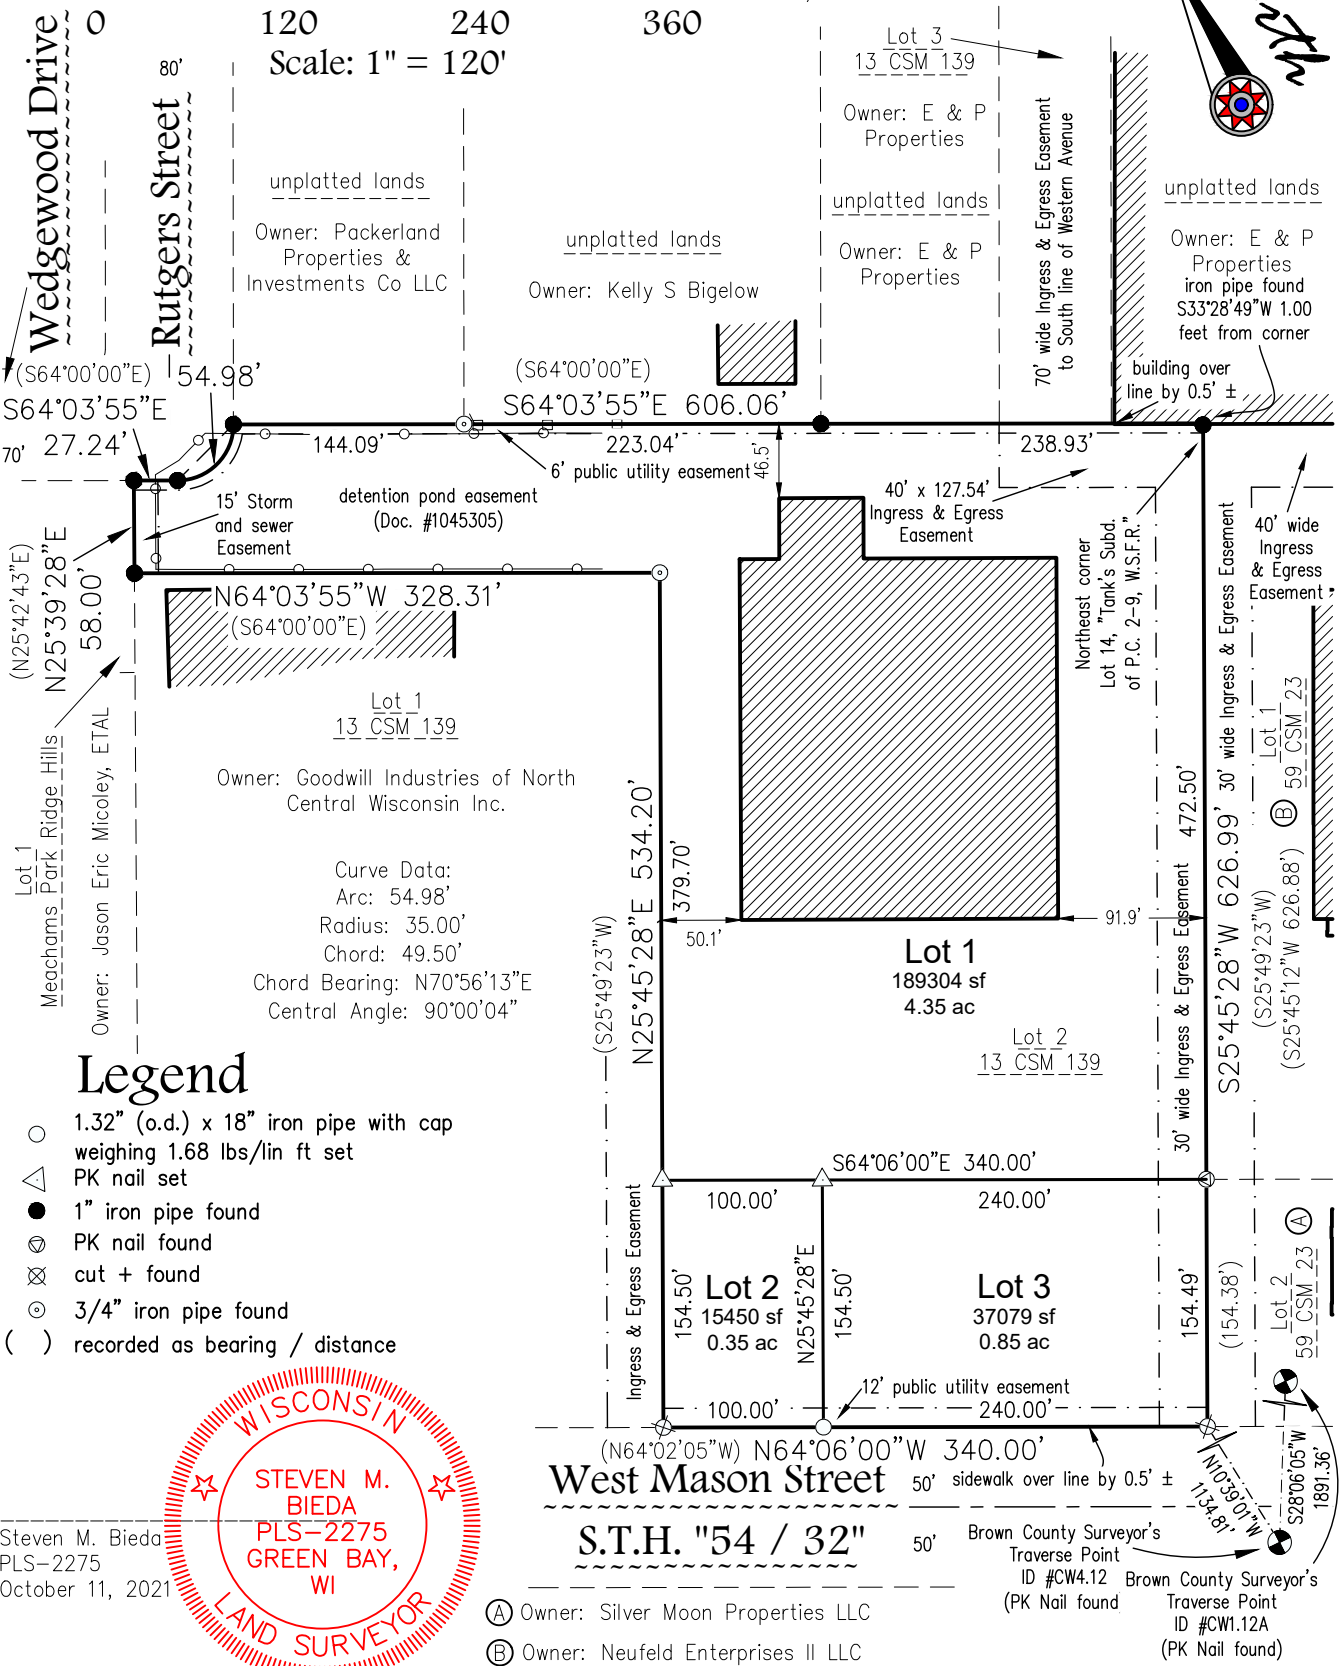

Legend

- 1.32" (o.d.) x 18" iron pipe with cap weighing 1.68 lbs/lin ft set
- △ PK nail set
- 1" iron pipe found
- ⊗ PK nail found
- ⊗ cut + found
- ⊙ 3/4" iron pipe found
- () recorded as bearing / distance



Steven M. Bieda
PLS-2275
October 11, 2021

West Mason Street
S.T.H. "54 / 32"

- (A) Owner: Silver Moon Properties LLC
- (B) Owner: Neufeld Enterprises II LLC
- Brown County Surveyor's Traverse Point ID #CW4.12 (PK Nail found)
- Brown County Surveyor's Traverse Point ID #CW1.12A (PK Nail found)

Client: Neufeld Enterprises II, LLC
Tax Parcel: 6-150-1
Drafted By: BAR
File: M-712CSM 100421.dwg
Data File: M-712.txt

Mau & Associates, LLP
LAND SURVEYING & PLANNING
CIVIL & WATER RESOURCE ENGINEERING
Phone: 920-434-9670 Website: www.mau-associates.com
400 Security Blvd Ste 1, Green Bay, WI 54313-9712

Sheet One of Four
Project No.: M-712
Drawing No.: L-11598
Fieldwork Completed: 11/29/2021



Certified Survey Map

Part of Lot 2, Volume 13, Certified Survey Maps, Page 139, Map Number 2691,
Document Number 1024520, Brown County Records, being located in part of Lot
14 of "Tank's Subdivision of Private Claims 2-9, West Side of the Fox River", in
the City of Green Bay, Brown County, Wisconsin.

SURVEYOR'S CERTIFICATE


I, Steven M. Bieda, Professional Land Surveyor, PLS-2275, do hereby certify that I have surveyed, divided and mapped part of Lot 2, Volume 13, Certified Survey Maps, Page 139, Map Number 2691, Document Number 1024520, Brown County Records, being located in part of Lot 14 of "Tank's Subdivision of Private Claims 2-9, West Side of the Fox River", in the City of Green Bay, Brown County, Wisconsin, more fully described as follows:

Beginning at the Northeast corner of Lot 2, Volume 13, Certified Survey Maps, Page 139, Map Number 2691, Document Number 1024520, Brown County Records, also being the Northeast corner of Lot 14 of "Tank's Subdivision of Private Claims 2-9, West Side of the Fox River"; thence S25°45'28"W, 626.99 feet along the East line of said Lot 2 to the Northerly right of way of State Trunk Highway 54/32, also known as West Mason Street; thence N64°06'00"W, 340.00 feet along said right of way to the West line of said Lot 2; thence N25°45'28"E, 534.20 feet along said West line; thence N64°03'55"W, 328.31 feet along a South line of said Lot 2; thence N25°39'28"E, 58.00 feet along the West line of said Lot 2, also being the East line of Lot 1 of the recorded plat of "Meacham's Park Ridge Hills", to the Northeast corner thereof; thence S64°03'55"E, 27.24 feet along the Southerly right of way of Wedgewood Drive; thence 54.98 feet along said right of way being the arc of a 35.00 foot radius curve to the left whose long chord bears N70°56'13"E, 49.50 feet; thence S64°03'55"E, 606.06 feet along the North line of said Lot 2 to the point of beginning.

Parcel contains 241,832 square feet / 5.55 acres, more or less.
Parcel subject to easements and restrictions of record.

That such plat is a correct representation of all the exterior boundaries of the land survey and the division thereof. That I have made such a survey, land division and plat by the direction of the owners listed hereon. That I have fully complied with the provisions of Chapter 236, section 236.34 of the Wisconsin Statutes and the City of Green Bay code in surveying, dividing and mapping the same.

Steven M. Bieda
PLS-2275
October 11, 2021

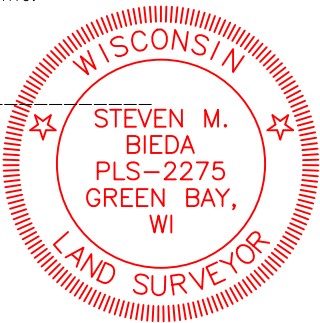

CERTIFICATE OF THE CITY OF GREEN BAY

Approved by the City of Green Bay, as required by Wisconsin Statutes Chapter 236, and the City of Green Bay Municipal Code Chapter 36, Subdivision and Platting, on this _____ day of _____, 20__.

Neil Stechschalte
Director of Development

CERTIFICATE OF THE GREEN BAY CITY CLERK

As the duly appointed City Clerk for the City of Green Bay, I hereby certify that the records in my office show no unpaid taxes or special assessments affecting any of the lands included in the Certified Survey Map.

Celestine Jeffreys Date
Green Bay City Clerk





Certified Survey Map

Part of Lot 2, Volume 13, Certified Survey Maps, Page 139, Map Number 2691,
Document Number 1024520, Brown County Records, being located in part of Lot
14 of "Tank's Subdivision of Private Claims 2-9, West Side of the Fox River", in
the City of Green Bay, Brown County, Wisconsin.

CORPORATE OWNER'S CERTIFICATE

Neufeld Enterprises II, LLC a corporation duly organized and existing under and by virtue of the laws of the State of Wisconsin, does hereby certify that said corporation caused the land described on this Certified Survey Map to be surveyed, divided, mapped and dedicated as represented hereon. Neufeld Enterprises II, LLC, does further certify that this Certified Survey Map is required to be submitted to the Brown County Planning Commission and the City of Green Bay for approval or objection in accordance with current Land Subdivision Ordinances. Neufeld Enterprises II, LLC understands that the City will discontinue any public improvements upon discovery or notice of any other condition requiring abnormal public improvement costs. We further acknowledge that the City's action or inaction in this regard shall not be construed as an admission of liability for hazardous waste cleanup or burial site preservation costs.

In Witness Whereof, the said Neufeld Enterprises II, LLC, has caused these presents to be signed by _____, it's _____ on this _____ day of _____, 20____,

Personally came before me this _____ day of _____, 20____, the above named Owners, to me known to the persons who executed the foregoing instrument and acknowledged the same.

Notary Public My Commission Expires _____
Brown County, Wisconsin

STATE OF WISCONSIN]
] SS
COUNTY OF BROWN]

CERTIFICATE OF CORPORATE MORTGAGEE

_____, a corporation duly organized and existing under and by virtue of the laws of Wisconsin, mortgagee of the above described land, does hereby consent to the surveying, dividing, mapping and dedication of the land described on this Certified Survey Map and does hereby consent to the above certificate of Neufeld Enterprises II, LLC, Owner(s) of said lands.

IN WITNESS WHEREOF, _____ has caused these presents to be signed by _____, its _____ and countersigned by _____, its _____, at _____, Wisconsin, and its corporate seal to be hereunto affixed this _____ day of _____, 20____.

In the presence of: _____

President Date


Secretary or Cashier Date

Personally came before me this _____ day of _____, _____, the above named officers of said corporation to me known to be the persons who executed the foregoing instrument and to me known to be such officers of said corporation, and acknowledged that they executed the foregoing instrument as such officers as the deed of said corporation, by its authority.

Notary Public My Commission Expires _____
Brown County, Wisconsin

STATE OF WISCONSIN]
] SS
COUNTY OF BROWN]

Steven M. Bieda
PLS-2275
October 11, 2021

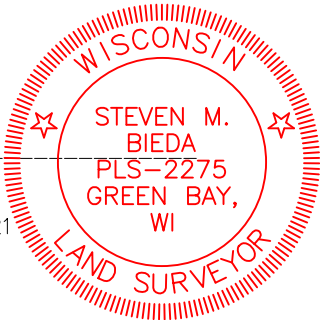

Certified Survey Map

Part of Lot 2, Volume 13, Certified Survey Maps, Page 139, Map Number 2691,
Document Number 1024520, Brown County Records, being located in part of Lot
14 of "Tank's Subdivision of Private Claims 2-9, West Side of the Fox River", in
the City of Green Bay, Brown County, Wisconsin.



NOTES

The property owners, at the time of construction, shall implement the appropriate soil erosion control methods outlined in the Wisconsin Construction Site Erosion and Sediment Control Technical Standards (available from the Wisconsin Department of Natural Resources) to prevent soil erosion. However, if at the time of construction the City has adopted a soil erosion control ordinance, it shall govern over this requirement. This provision applies to any grading, construction, or installation-related activities.

This Certified Survey Map is contained wholly within the property described in Document Number 2899239. It is all of Tax Parcel 6-150-1. The current property owner of record is Neufeld Enterprises II, LLC.

City of Green Bay zoning and building approvals are required prior to commencing construction of buildings, structures, drives, or parking areas and may also be required prior to commencing grading, excavation, filling or other land disturbing activities.

Areas designated as Public Utility Easements shall be granted to all Public Utility Companies or Agencies that provide service directly to the public.


RESTRICTIVE COVENANTS

The land on all side and rear lot lines of all lots shall be graded by the lot owner and maintained by the abutting property owners to provide for adequate drainage of surface water.

Each lot owner shall grade the property to conform to the adopted sidewalk grade elevation and maintain said elevation for future sidewalks.

No poles, pedestals or buried cable are to be placed so as to disturb any survey stake or obstruct vision along any lot lines or street line, a disturbance of a survey stake by anyone is a violation of section 236.32 of the Wisconsin Statutes.

Steven M. Bieda
PLS-2275
October 11, 2021

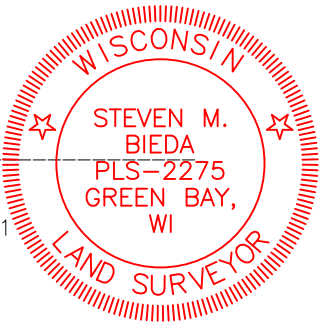

SCOOTER'S AND ARBY'S

1640 W. MASON

CITY OF GREEN BAY

PRELIMINARY

PROJECT INFORMATION




OWNER(S):	NEUFELD ENTERPRISES II LLC
PROJECT NAME:	SCOOTER'S AND ARBY'S AT 1640 W. MASON
PROJECT DESCRIPTION:	SCOOTER'S COFFEE AND ARBY'S WITH STORMWATER MANAGEMENT
PROJECT LOCATION:	1640 W. MASON
PARCEL NUMBER(S):	6-150-1

LEGAL DESCRIPTION
Part of Lot 2, Volume 13, Certified Survey Maps, Page 139, Map Number 2691, Document Number 1024520, Brown County Records, being located in part of Lot 14 of "Tank's Subdivision of Private Claims 2-9, West Side of the Fox River", in the City of Green Bay, Brown County, Wisconsin.

CONTACT INFORMATION

OWNER(S):	DAVID MARTIN 320 W. MILITARY AVE GREEN BAY, WI 54303 PH.: 920-490-3104 david@hmartin.com
ENGINEER:	MAU & ASSOCIATES, LLP CONTACT: TOM SNYDER, P.E. 400 SECURITY BLVD. GREEN BAY, WI 54313 PH.: 920-434-9670

SHEET INDEX:	
C1.0	TITLE SHEET
C2.0	NOTES
C3.0	EXISTING CONDITIONS AND DEMO PLAN
C4.0-4.2	SITE & LANDSCAPE PLAN
C5.0-5.1	EROSION CONTROL PLAN
C6.0-6.2	GRADING PLAN
C7.0-7.2	UTILITY PLAN
C8.0-8.1	DETAILS

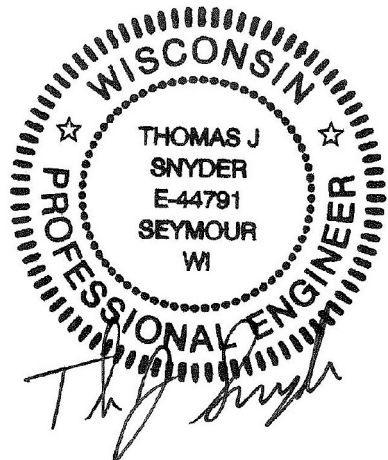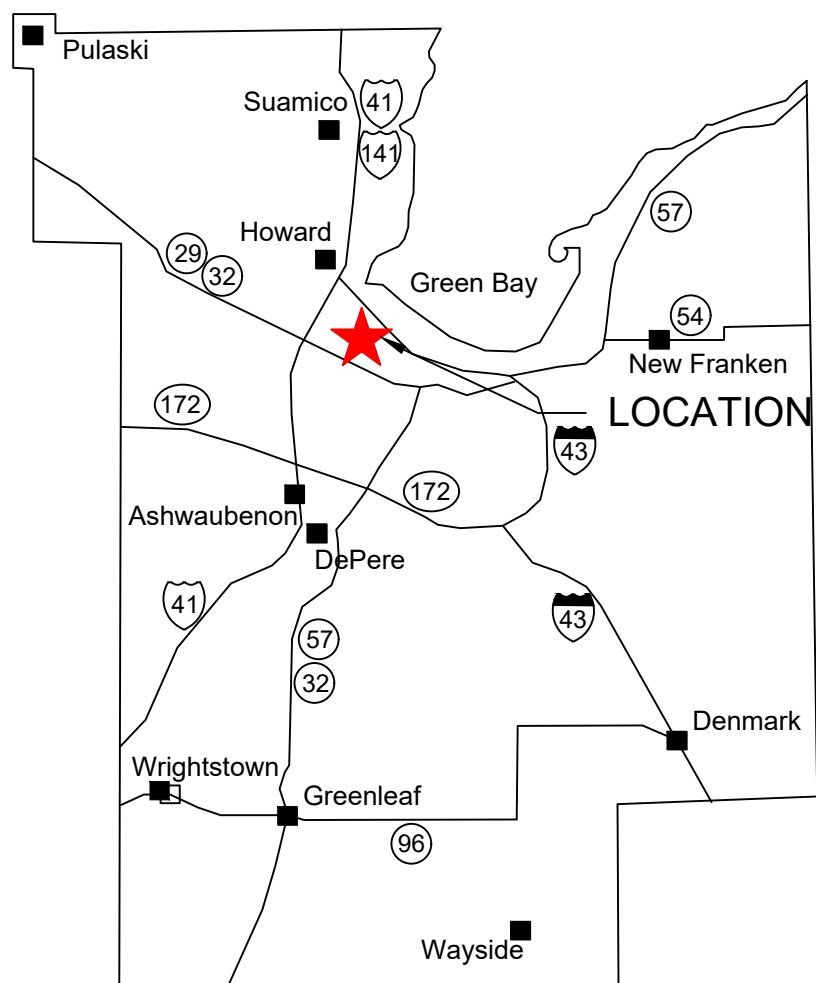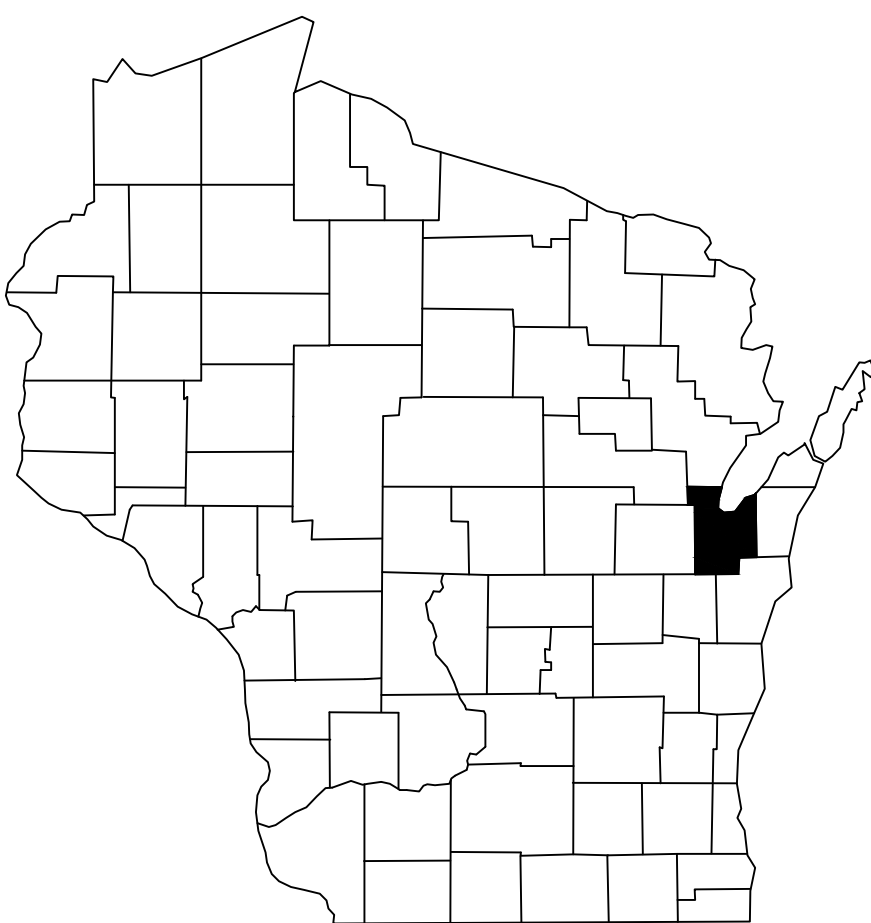

12/01/21



Vicinity Map
(not to scale)

Mau & Associates
LAND SURVEYING & PLANNING
CIVIL & WATER RESOURCE ENGINEERING
Phone: 920-434-9670 Fax: 920-434-9672

DATE:	12/01/21
PROJECT NO.	M-712
SHEET NO.	C1.0
DRAWING NO.	S-3513

RESPONSE ACTIONS IN THE EVENT OF A SPILL OR RELEASE

IMMEDIATELY TAKE THE FOLLOWING MEASURES TO KEEP THE SPILL FROM ENTERING SEWER OR STORM DRAINS, SPREADING OFF SITE, OR AFFECTING HUMAN HEALTH.

STOP, CONTAIN, AND CLEAN UP CHEMICAL SPILL IF:

- THE SPILLED CHEMICAL AND ITS HAZARDOUS PROPERTIES HAVE BEEN IDENTIFIED
- THE SPILL IS SMALL AND EASILY CONTAINED
- RESPONDER IS AWARE OF THE CHEMICALS' HAZARDOUS PROPERTIES

IF SPILL OR RELEASE CANNOT BE CONTROLLED OR INJURIES HAVE OCCURRED DUE TO THE RELEASE THE FOLLOWING PROCEDURES SHOULD BE IMPLEMENTED:

- SUMMON HELP OR ALERT OTHERS OF THE RELEASE
- EVACUATE IMMEDIATE AREA, PROVIDE CARE TO INJURED, CALL 911
- IF POTENTIAL FOR FIRE OR EXPLOSION - CALL 911
- RESPOND DEFENSIVELY TO ANY UNCONTROLLED SPILLS
 - USE PROTECTIVE EQUIPMENT
 - ATTEMPT TO STOP SOURCE OF RELEASE (IF SAFE TO DO SO)
 - PROTECT DRAINS BY USE OF ABSORBENT, BOOMS OR DRAIN COVERS (IF SAFE TO DO SO)
- NOTIFY ONSITE EMERGENCY CONTACT(S)
- COORDINATE RESPONSE ACTIVITIES WITH LOCAL EMERGENCY PERSONNEL
- BE PREPARED TO PROVIDE MSDS INFORMATION TO EMERGENCY PERSONNEL
- NOTIFY APPROPRIATE AGENCY IF RELEASE HAS ENTERED THE ENVIRONMENT.

SPILL PREVENTION AND EMERGENCY RESPONSE PLAN:

EMERGENCY CONTACTS

Bill Rosnow, HJ Martin
(920) 371-1332

EMERGENCY RESPONSE CONTACTS

FIRE/PARAMEDICS/POLICE 911
FIRE NON-EMERGENCY LINE (920) 434-4666
COUNTY HEALTH DEPARTMENT(920) 448-6400
DNR SPILL HOTLINE 1-800-943-0003

LOCAL EMERGENCY MEDICAL FACILITY

ST. MARY'S HOSPITAL
1726 SHAWANO AVE
GREEN BAY, WI 54303
(920) 498-4200

SPILL PREVENTION

HAZARDOUS SUBSTANCE MANAGEMENT:
ALL HAZARDOUS SUBSTANCES, INCLUDING CHEMICAL WASTES, ARE TO BE MANAGED IN A WAY THAT PREVENTS RELEASE.

CONSTRUCTION SITE EROSION CONTROL

THE CONTRACTOR IS RESPONSIBLE FOR INSTALLING AND MAINTAINING EROSION AND SEDIMENT CONTROL MEASURES. ALL EROSION AND SEDIMENT CONTROL PRACTICES SHALL BE ACCORDANCE WITH THE WISCONSIN DEPARTMENT OF NATURAL RESOURCES TECHNICAL STANDARDS AND IF NO STANDARD EXISTS THE WISCONSIN CONSTRUCTION SITE BEST MANAGEMENT PRACTICE HANDBOOK (CURRENT EDITION) SHALL BE REFERENCED. EROSION AND SEDIMENT CONTROL PRACTICES SHALL BE IN PLACE PRIOR TO DISTURBING THE SITE. CONTRACTORS SHALL MINIMIZE THE DURATION AND SIZE OF DISTURBED AREAS TO THE MAXIMUM EXTENT PRACTICABLE. EROSION AND SEDIMENT CONTROL PRACTICES PROPOSED FOR THIS PROJECT ARE DESCRIBED AS FOLLOWS:

SEDIMENT TRACKING FROM CONSTRUCTION SITE:

- STONE TRACKING PAD(S) - TECHNICAL STANDARD 1057
STONE TRACKING PADS WILL BE INSTALLED AT ENTRANCES SHOWN ON THE SITE. TRACKING PADS SHALL BE IN PLACE PRIOR TO LAND DISTURBING ACTIVITIES.
WASH WATER FROM VEHICLE AND WHEEL WASHING SHALL BE TREATED BEFORE ENTERING WATERS OF THE STATE.
- STREET SWEEPING/CLEANING
SEDIMENT TRACKED FROM THE CONSTRUCTION SITE SHALL BE CLEANED UP AT THE END OF EACH WORK DAY UNLESS THE SEDIMENT PRESENTS A HAZARD. SEDIMENT PRESENTING A HAZARD MUST BE CLEANED UP IMMEDIATELY.

SEDIMENT CARRIED OFF-SITE BY OVERLAND FLOW OR RUNOFF:

- SILT FENCE - TECHNICAL STANDARD 1056
SILT FENCE WILL BE INSTALLED DOWN-SLOPE OF ALL DISTURBED AREAS OF THE SITE. THE FENCE SHALL BE INSTALLED ALONG THE CONTOURS AND BE IN-PLACE PRIOR TO LAND DISTURBING ACTIVITIES.
- SEEDING - TECHNICAL STANDARD 1059; MULCHING - TECHNICAL STANDARD 1058
DISTURBED AREAS OF THE SITE SHALL BE SEEDED AND MULCHED AS SOON AS THEY ARE BROUGHT TO FINISHED GRADE. IN ADDITION, ANY STOCK PILES IN PLACE FOR 7 DAYS OR MORE SHALL BE SEEDED AND MULCHED.
- NON-CHANNEL EROSION MAT - TECHNICAL STANDARD 1052
EROSION CONTROL MAT SHALL BE PLACED AS SHOWN ON THE PLANS, AND/OR AS DETERMINED IN THE FIELD, TO PROTECT THE DISTURBED SLOPES FROM EROSION. NON-CHANNEL EROSION MAT SHALL BE INSTALLED AS SOON AS THE SLOPE HAS BEEN BROUGHT TO FINISHED GRADE.
- CONSTRUCTION SITE DIVERSION - TECHNICAL STANDARD 1066
WHERE POSSIBLE, THE SITE WILL BE GRADED SUCH THE RUNOFF FROM UNDISTURBED AREAS IS ROUTED AROUND DISTURBED AREAS OF THE SITE.

SEDIMENT CARRIED OFF-SITE BY DEWATERING OPERATIONS:

- DEWATERING - TECHNICAL STANDARD 1061
DEWATERING IS NOT ANTICIPATED FOR THIS PROJECT. IF IT IS REQUIRED, DEWATERING SHALL BE IN ACCORDANCE WITH THE DEWATERING TECHNICAL STANDARD. ANY NECESSARY PERMITS SHALL BE OBTAINED PRIOR TO DEWATERING OPERATIONS TAKE PLACE.

SEDIMENT ENTERING STORM DRAIN INLETS:

- STORM DRAIN INLET PROTECTION - TECHNICAL STANDARD 1060
ALL INLETS, PROPOSED AND EXISTING, ACCEPTING RUNOFF FROM DISTURBED AREAS OF THE SITE SHALL HAVE INLET PROTECTION INSTALLED PRIOR TO LAND DISTURBING ACTIVITY WITHIN THE AREA DISCHARGING TO THE INLET.

SEDIMENT BEING CARRIED OFF-SITE BY WIND:

- DUST CONTROL - TECHNICAL STANDARD 1068
WHEN REQUIRED, DUST CONTROL MEASURES SHALL BE EMPLOYED TO PREVENT DUST FROM BLOWING OFF-SITE.

CONCRETE WASHOUT

- CONCRETE WASHOUT SHALL BE COLLECTED AND RETAINED, BOTH WATER AND CONCRETE, IN LEAK PROOF CONTAINERS. WASHOUT CAN BE RECYCLED OR REUSED. SEE <http://water.epa.gov/polwaste/npdes/swbmp/upload/concretewashout.pdf> FOR DETAILS.

GENERAL NOTES:

1. ALL CLEARING, GRADING, GRAVELING, PAVING, AND RESTORATION SHALL BE DONE IN ACCORDANCE WITH THE WISCONSIN DOT STANDARD SPECIFICATIONS FOR HIGHWAY AND STRUCTURE CONSTRUCTION, CURRENT EDITION.

2. A COPY OF THE EROSION CONTROL PLAN SHALL BE KEPT ON SITE AT ALL TIMES.

3. EROSION CONTROL METHODS SHALL BE IMPLEMENTED, AS DIRECTED BY THE ENGINEER, PRIOR TO AND DURING CONSTRUCTION, TO CONTROL WATER POLLUTION, EROSION, AND SILTATION. ALL EROSION CONTROL MEASURES SHALL BE INSTALLED AND MAINTAINED IN ACCORDANCE WITH THE WIDNR TECHNICAL STANDARDS.

4. CONTRACTOR IS RESPONSIBLE FOR CONTACTING DIGGERS HOTLINE FOR THE LOCATION OF THE UTILITIES.

5. CONTRACTOR IS RESPONSIBLE FOR REMOVAL AND DISPOSAL OF ALL STUMPS.

6. EXCESS TOPSOIL SHALL BE STOCKPILED ON THE SITE WITH THE PROPER EROSION CONTROL AT A LOCATION ACCEPTABLE TO THE OWNER.

7. CONTRACTOR SHALL DISPOSE OF ALL WASTE AND EXCESS MATERIAL AT AN APPROVED LOCATION.

8. CONTRACTOR SHALL PROTECT ALL PROPERTY IRONS. A LICENSED LAND SURVEYOR, AT THE CONTRACTORS EXPENSE, SHALL REPLACE ANY PROPERTY IRONS REMOVED DURING CONSTRUCTION.

INSPECTION AND MAINTENANCE

THE CONTRACTOR IS RESPONSIBLE FOR INSPECTION AND MAINTENANCE OF EROSION AND SEDIMENT CONTROLS UNTIL THE CONSTRUCTION SITE IS PERMANENTLY STABILIZED WITH A DENSE GRASS COVER. THE CONTRACTOR SHALL INSPECT EROSION AND SEDIMENT CONTROLS WEEKLY AND WITHIN 24 HOURS AFTER A RAINFALL EVENT OF 0.5 INCHES OR GREATER. THE CONTRACTOR SHALL INSPECT EROSION AND SEDIMENT CONTROLS FOR STRUCTURAL DAMAGE, SEDIMENT ACCUMULATION, OR ANY OTHER UNDESIRABLE CONDITION. THE CONTRACTOR SHALL REPAIR DAMAGED STRUCTURES PRIOR TO THE END OF EACH WORKING DAY. SEDIMENT SHALL BE REMOVED FROM THE STRUCTURE WHEN THE DEPTH OF SEDIMENT HAS ACCUMULATED TO ONE HALF THE HEIGHT OF THE DEVICE OR AS REQUIRED BY THE APPLICABLE WISCONSIN DEPARTMENT OF NATURAL RESOURCES TECHNICAL STANDARD (CURRENT EDITION).

THE CONTRACTOR SHALL SUMMARIZE WEEKLY INSPECTION AND MAINTENANCE ACTIVITIES ON A WEEKLY INSPECTION REPORT THAT IS AVAILABLE THROUGH THE WDNR.

THE WEEKLY INSPECTION REPORT SHALL INCLUDE THE FOLLOWING MINIMUM INFORMATION:

NAME OF INDIVIDUAL PERFORMING INSPECTION;

DATE, TIME, AND PLACE OF INSPECTION;

A DESCRIPTION OF THE CONSTRUCTION PHASE;

A DESCRIPTION OF EROSION AND SEDIMENT CONTROL INSTALLATIONS;

A DESCRIPTION OF EROSION AND SEDIMENT CONTROL MAINTENANCE ACTIVITIES;

AND AN ASSESSMENT OF EROSION AND SEDIMENT CONTROL CONDITIONS.

THE CONTRACTOR SHALL PROMPTLY FURNISH THE ORIGINAL WEEKLY INSPECTION REPORTS TO THE OWNER, OWNER'S REPRESENTATIVE, OR WISCONSIN DEPARTMENT OF NATURAL RESOURCES WHEN REQUESTED. THE CONTRACTOR SHALL KEEP A COPY OF THE APPROVED EROSION & SEDIMENT CONTROL PLAN, PERMITS, AND WEEKLY INSPECTION REPORTS ON-SITE AT ALL TIMES.

ALL WASTE FROM THE CONSTRUCTION SITE SHALL BE PROPERLY DISPOSED OF AND NOT BE ALLOWED TO ENTER THE STORM SEWER SYSTEM, DRAINAGE SYSTEM, OR OTHER ENVIRONMENTALLY SENSITIVE AREAS LOCATED WITHIN THE CONSTRUCTION SITE.

SEQUENCE OF CONSTRUCTION

MARCH 2022

- INSTALL TRACKOUT PROTECTION, SILT FENCE, AND INLET PROTECTION AS SOON AS PRACTICABLE. PERFORM STREET SWEEPING AS NEEDED.
- CONTACT THE CITY OF GREEN BAY 3 DAYS BEFORE SITE GRADING BEGINS.
- CLEAR AND GRUB EXISTING DRY POND.
- REGRADE POND. MODIFY INLET PIPE. PERMANENTLY STABILIZE POND AREA WITH TOPSOIL, SEED, FERTILIZE, MULCH OR EROSION MATT AS SOON AS PRACTICABLE AFTER FINAL GRADING OF POND AREA.

APRIL 2022

- REMOVE AND DISPOSE OF PAVEMENT AT SCOOTER'S & ARBY'S SITE. STRIP AND STOCKPILE TOPSOIL.
- INSTALL SANITARY SEWER, WATER, AND STORM SEWER
- INSTALL BUILDING FOUNDATIONS
- GRADE AND CONSTRUCT DRIVE-THRU, DRIVEWAY, & PARKING. USE EXISTING PARKING LOT AS CONSTRUCTION STAGING AREA
- SALVAGE SUITABLE MATERIAL FOR FILL MATERIAL. DISPOSE OF NON-SUITABLE OR EXCESS SOILS AT A PERMITTED OFF-SITE LOCATION.
- PERFORM STREET SWEEPING AND TEMPORARY MULCHING/SEEDING AS NEEDED AND REQUIRED.

MAY 2022

- INSTALL CURB & GUTTER.
- CONSTRUCT BUILDINGS.
- COMPLETE FINE GRADING AND LANDSCAPING. PERMANENTLY STABILIZE EACH AREA OF THE CONSTRUCTION SITE WITH TOPSOIL. SEED, FERTILIZE, AND MULCH AS SOON AS PRACTICABLE AFTER FINAL GRADING.
- INSTALL CONCRETE PAVEMENT, STRIPING.

JULY 2022

REMOVE AND DISPOSE OF EROSION AND SEDIMENT CONTROL MEASURES WITHIN 30 DAYS OF FINAL SITE STABILIZATION (I.E. SILT FENCE). VEGETATION SHALL ACHIEVE 70% GROWTH TO BE CONSIDERED STABILIZED.

Legend

○ 1.32" (O.D.) X 18" IRON PIPE WITH CAP WEIGHING 1.68 LBS/LIN FT SET	● POWER POLE
● 1" IRON PIPE FOUND	← ANCHOR WIRE
⊙ COMPUTED POINT	—OK— OVERHEAD WIRES
⊙ PK NAIL FOUND	==== CONCRETE CURB & GUTTER LINE
△ PK NAIL SET	■ EXISTING ASPHALT
⊗ CUT + FOUND	■ PROPOSED ASPHALT
⊙ 3/4" IRON PIPE FOUND	▨ EXISTING BUILDING
● 2" IRON PIPE FOUND	▨ PROPOSED BUILDING
● BROWN COUNTY MONUMENT - TYPE NOTED	■ CONCRETE
() RECORDED AS BEARING / DISTANCE	■ GRAVEL
..... NO ACCESS	■ WETLAND AREA
⊙ CB ROUND CATCH BASIN	▨ FLOODPLAIN LIMITS
⊙ ST STORM SEWER MANHOLE	▨ FLOODWAY
▨ CURB INLET	—○— SILT FENCE
—Stn— STORM SEWER LINE	▨ INLET PROTECTION
⊙ SC SANITARY CLEANOUT	▨ SLOPE EROSION MAT WSDOT CLASS 1 TYPE A
⊙ SA SANITARY SEWER MANHOLE	▨ CHANNEL EROSION MAT WSDOT CLASS 1 TYPE B
—San— SANITARY SEWER LINE	■ RIP RAP SIZE AND QUANTITY PER PLAN
⊙ WM WATER MANHOLE	■ TRACKING PAD
⊙ HYDRANT	--- EXISTING CONTOUR LINE
—Wat— WATERMAIN	--- PROPOSED CONTOUR LINE
⊙ WV WATER VALVE	×176.41 EXISTING GROUND GRADE
⊙ WV WATER VALVE - CURB STOP	×174.88 PROPOSED GROUND GRADE
⊙ GV GAS VALVE	2.33% DRAINAGE ARROW
—Gas— UNDERGROUND GAS LINE	—○— FENCE LINE
⊙ GM GAS METER	—○— GUARD RAIL
—Tel— UNDERGROUND TELEPHONE LINE	□ GUARD POST
⊙ TP TELEPHONE PEDESTAL	▨ FLAG POLE
⊙ TM TELEPHONE MANHOLE	▨ SIGN
—Elec— UNDERGROUND ELECTRIC LINE	▨ DECIDUOUS TREE
⊙ AC AIR CONDITIONER	▨ CONIFEROUS TREE
⊙ TR ELECTRIC TRANSFORMER	▨ TRAFFIC LIGHT
⊙ E ELECTRIC PEDESTAL	▨ MAILBOX
⊙ EM ELECTRIC MANHOLE	▨ HANDICAP PARKING SPACE
—Ca— Co— UNDERGROUND CABLE TV LINE	▨ MONITORING WELL
⊙ HB HANDHOLE BOX	▨ ROCK WALL
⊙ CB CABLE TV PEDESTAL	▨ WELL
—Fo— UNDERGROUND FIBER OPTIC LINE	▨ SHRUB
⊙ F FIBER OPTIC PEDESTAL	
⊙ FM FIBER OPTIC MANHOLE	
⊙ GL GROUND LIGHT	
⊙ LP LIGHT POLE	
- - - - - CONSTRUCTION LIMITS	

DESIGNED BY
TJS

DATA FILE
M-712 GB DATUM.TXT

DATE
12/01/21

Comments	Date	Number

Mau & Associates
LAND SURVEYING & PLANNING
CIVIL & WATER RESOURCE ENGINEERING
Phone: 920-434-9670 Fax: 920-434-9672


NOTES
SCOOTER'S AND ARBY'S

PROJECT NO.
M-712

SHEET NO.
C2.0

DRAWING NO.
S-3513

File: M-712ENG 070821.DWG

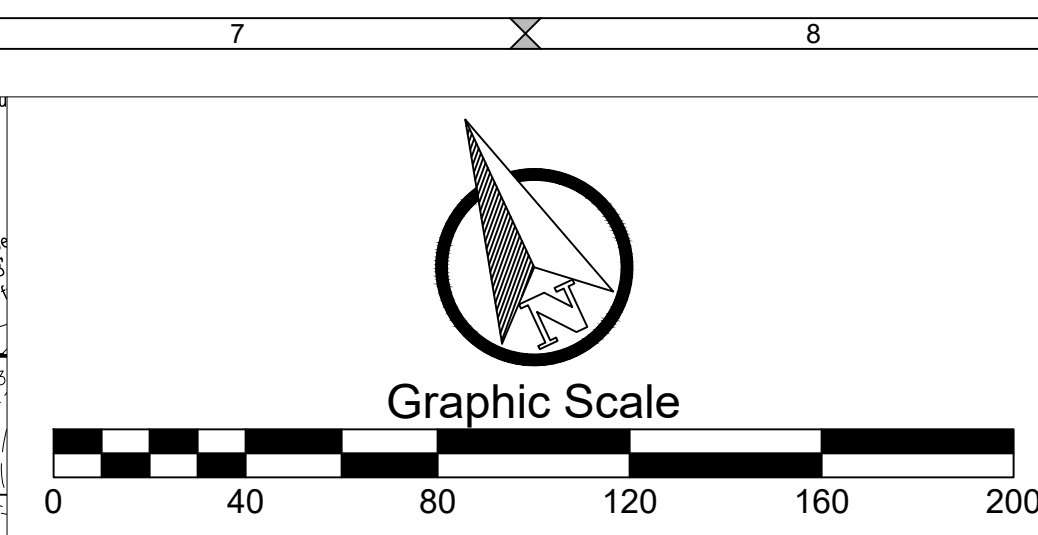

DESIGNED BY TJS				
DATA FILE M-712 GB DATUM.TXT				
DATE 12/01/21				
Number	Date	Comments		
1	1	1	1	1
2	1	1	1	1
3	1	1	1	1
4	1	1	1	1
5	1	1	1	1


Mau & Associates
LAND SURVEYING & PLANNING
CIVIL & WATER RESOURCE ENGINEERING
Phone: 920-434-9670 Fax: 920-434-9672

**DEMO & EXISTING
CONDITIONS PLAN**
SCOOTER'S AND ARBY'S

PROJECT NO.
M-712

SHEET NO.
C3.0

DRAWING NO.
S-3513

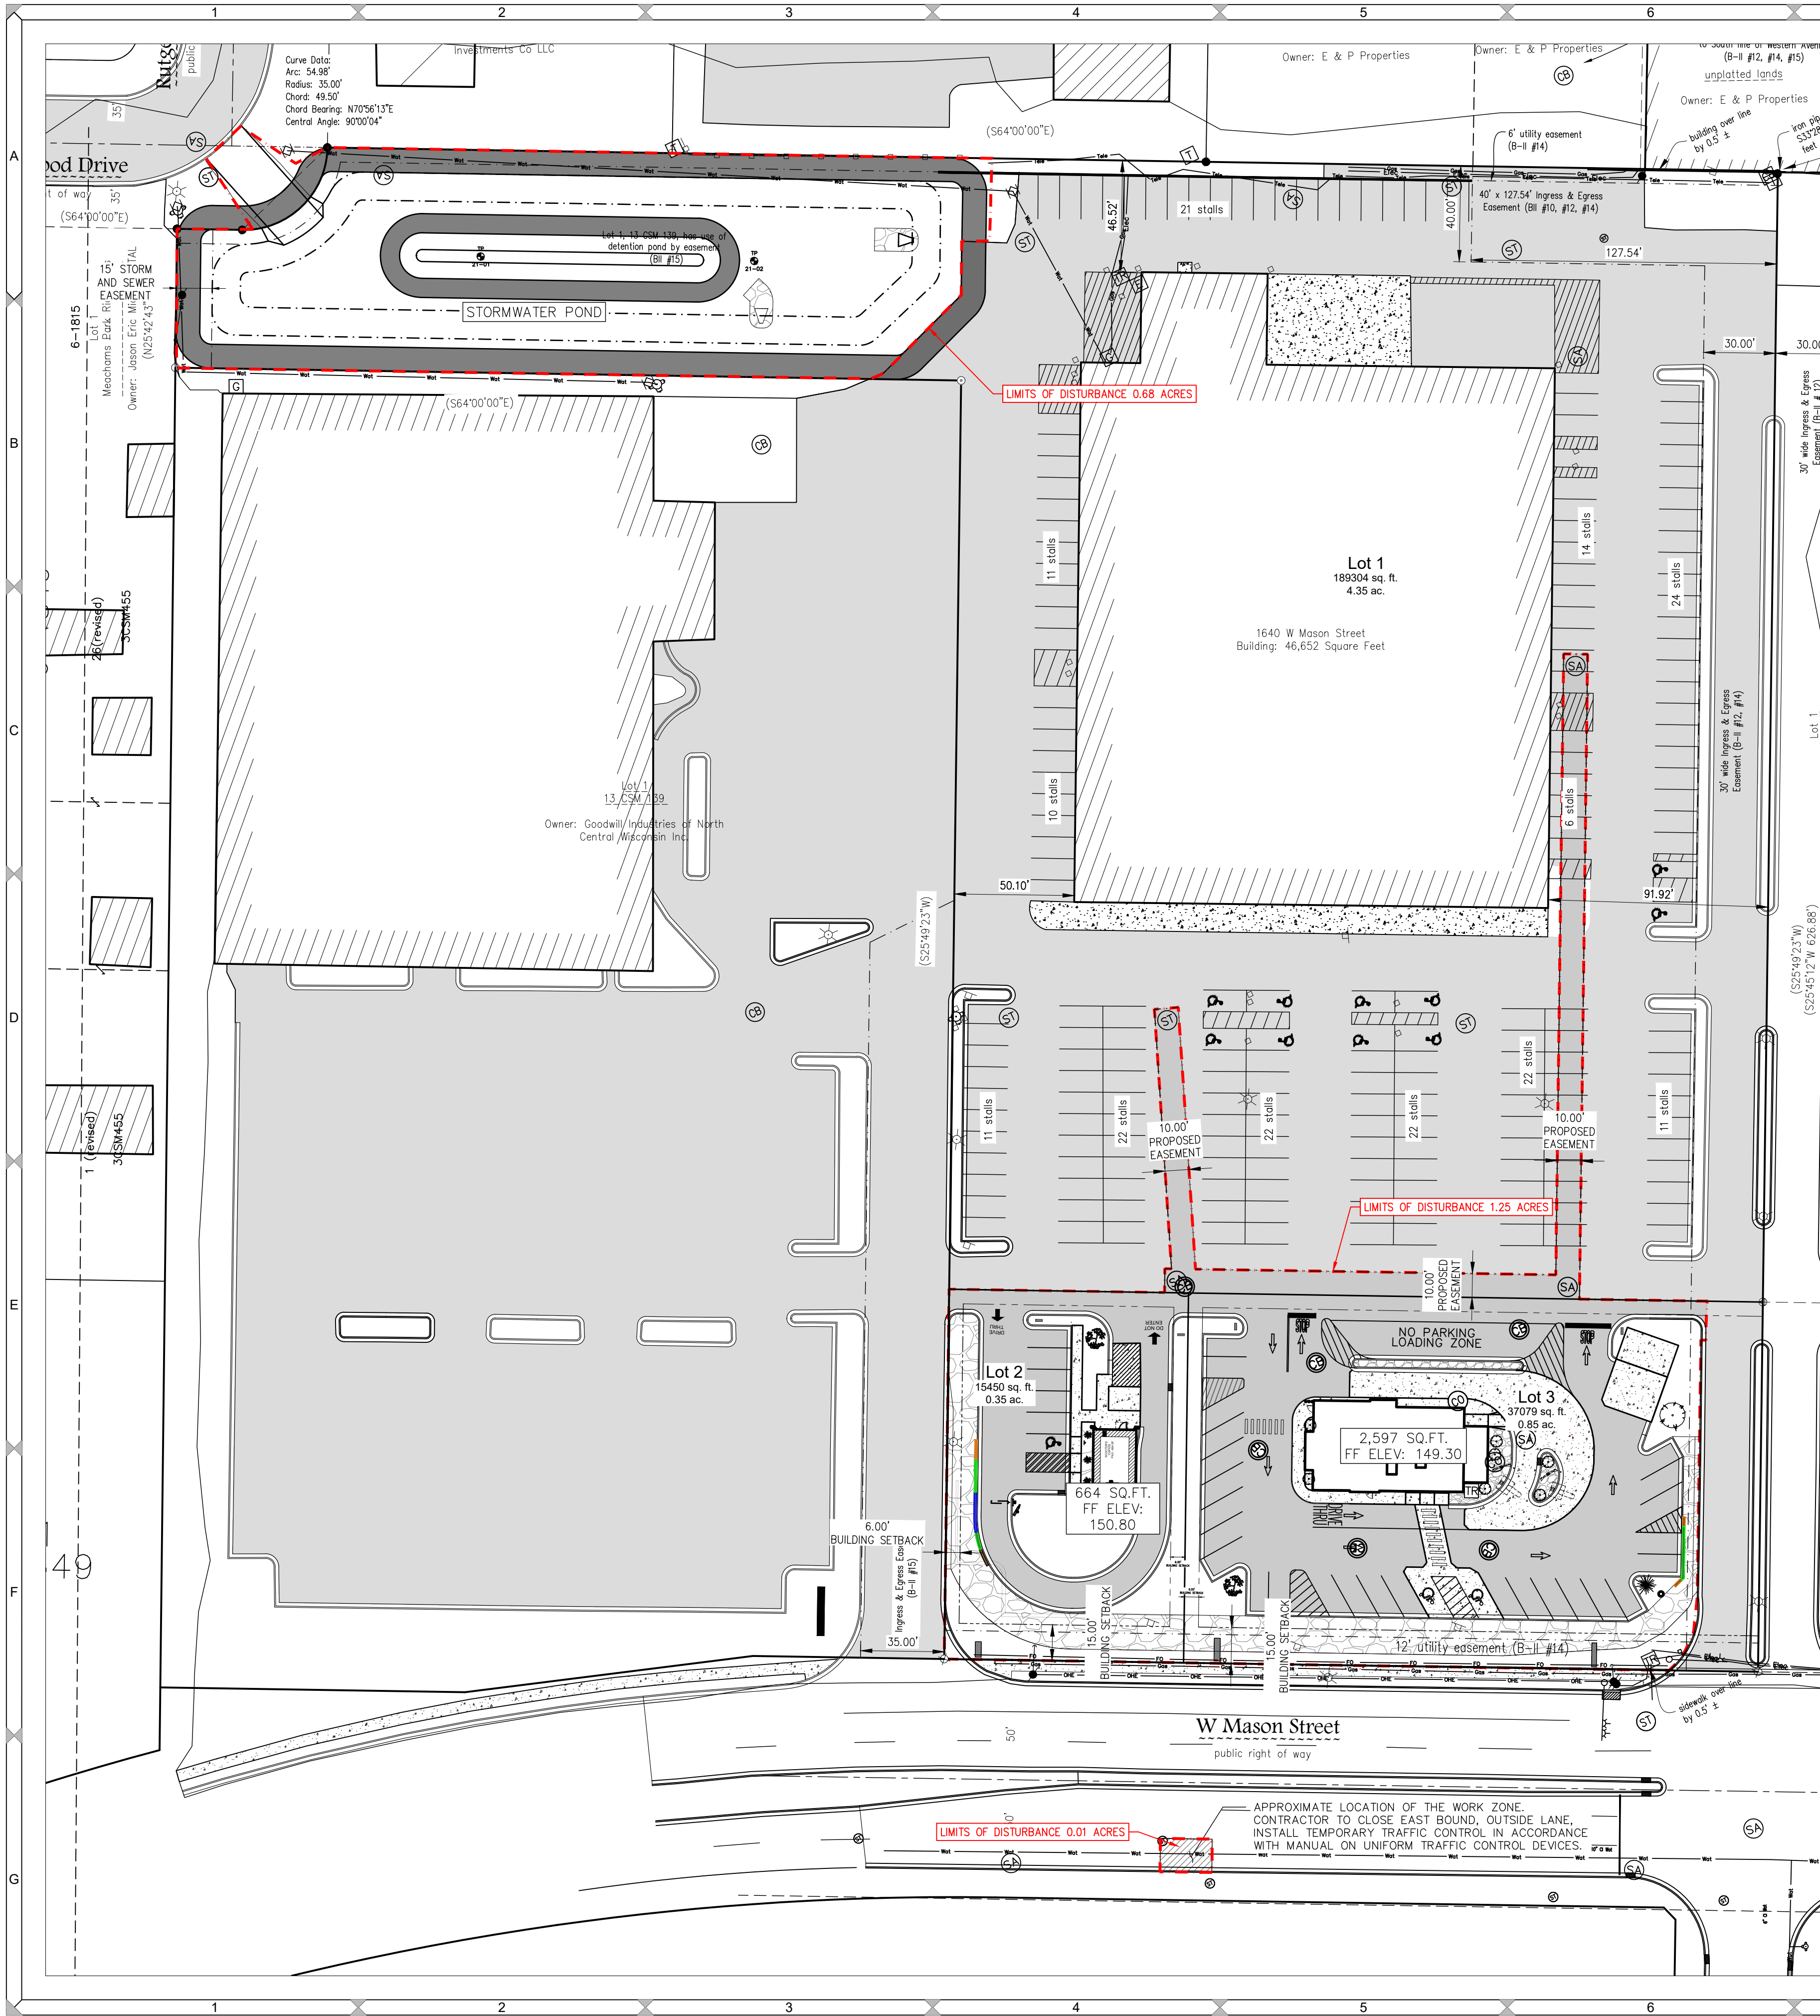

SITE STATISTICS LOT 1	SITE STATISTICS LOT 2	SITE STATISTICS LOT 3
BEFORE CONSTRUCTION SITE AREA - 4.35 Acres PAVEMENT 2.50 Acres (57.5%) BUILDINGS 1.07 Acres (24.6%) PERVIOUS 0.78 Acres (17.9%)	BEFORE CONSTRUCTION SITE AREA - 0.35 Acres PAVEMENT 0.29 Acres (83%) BUILDINGS 0.00 Acres (0%) PERVIOUS 0.06 Acres (17%)	BEFORE CONSTRUCTION SITE AREA - 0.85 Acres PAVEMENT 0.73 Acres (86%) BUILDINGS 0.00 Acres (0%) PERVIOUS 0.12 Acres (14%)
AFTER CONSTRUCTION SITE AREA - 4.35 Acres PAVEMENT 2.50 Acres (57.5%) BUILDINGS 1.07 Acres (24.6%) PERVIOUS 0.78 Acres (17.9%)	AFTER CONSTRUCTION SITE AREA - 0.35 Acres PAVEMENT 0.18 Acres (51%) BUILDINGS 0.02 Acres (6%) PERVIOUS 0.15 Acres (43%)	AFTER CONSTRUCTION SITE AREA - 0.85 Acres PAVEMENT 0.59 Acres (69%) BUILDINGS 0.06 Acres (7%) PERVIOUS 0.20 Acres (24%)

- LOT 1 NOTES:
1. ZONING IS C1 COMMERCIAL ONE
 2. PLANET FITNESS IS CONSIDERED A FITNESS CENTER. 44-1726 REQUIRES 1 PARKING STALL PER 500 SQ.FT. PLANET FITNESS OCCUPIES 21,375 SQ.FT. THEREFORE A MINIMUM OF 43 STALL ARE REQUIRED.
 3. FOR VACANT PORTION OF BUILDING, 24,050 SQ.FT. ASSUMED 1 STALL FOR EVERY 300 SQ.FT. SO A MINIMUM OF 81 STALLS ARE REQUIRED.
 4. TOTAL REQUIRED STALLS ARE 81+43 = 124 STALLS.
 5. POST CONSTRUCTION STALLS ON LOT 1 IS 186 STANDARD STALLS AND 10 HANDICAPPED STALLS.
- LOT 2 NOTES:
1. ZONING IS C1 COMMERCIAL ONE. A CONDITIONAL USE PERMIT IS REQUIRED FOR THE OPERATION OF A DRIVE-THROUGH
 2. 44-1726 REQUIRES 1 PARKING STALL PER 300 SQ.FT. OF BUILDING AND 500 SQ.FT. OF EXTERIOR SEATING, SO A MINIMUM OF 3 PARKING STALLS.
 3. POST CONSTRUCTION STALLS ON LOT 2 IS 6 STANDARD STALLS AND 1 HANDICAPPED STALL.
 4. THE BUILDING CLASS OF CONSTRUCTION AS DEFINED BY THE COMMERCIAL INTERNATIONAL BUILDING CODE, CHAPTER 6 IS VB.
 5. THE OCCUPANCY TYPE AS DEFINED BY THE COMMERCIAL INTERNATIONAL BUILDING CODE, CHAPTER 3 IS B.
- LOT 3 NOTES:
1. ZONING IS C1 COMMERCIAL ONE. A CONDITIONAL USE PERMIT IS REQUIRED FOR THE OPERATION OF A DRIVE-THROUGH
 2. 44-1726 REQUIRES 1 PARKING STALL PER 300 SQ.FT. OF BUILDING AND 500 SQ.FT. OF EXTERIOR SEATING, SO A MINIMUM OF 9 PARKING STALLS.
 3. POST CONSTRUCTION STALLS ON LOT 2 IS 26 STANDARD STALLS AND 2 HANDICAPPED STALLS.
 4. THE BUILDING CLASS OF CONSTRUCTION AS DEFINED BY THE COMMERCIAL INTERNATIONAL BUILDING CODE, CHAPTER 6 IS VB.
 5. THE OCCUPANCY TYPE AS DEFINED BY THE COMMERCIAL INTERNATIONAL BUILDING CODE, CHAPTER 3 IS B.

Legend

SA

SANITARY MANHOLE

CB

ROUND CATCH BASIN

ST

STORM SEWER MANHOLE

CURB INLET

HYDRANT

WATERMAIN

SANITARY SEWER

STORM SEWER

LIGHT POLE

CONCRETE CURB & GUTTER LINE

EXISTING ASPHALT

CONCRETE

GRAVEL

EXISTING BUILDING

WETLAND AREA

DECIDUOUS TREE

CONIFEROUS TREE

ROCK WALL

FLOODPLAIN LIMITS

FLOODWAY

PROPOSED ASPHALT

PROPOSED BUILDING

SILT FENCE

INLET PROTECTION

SLOPE EROSION MAT
WSDOT CLASS 1 TYPE A

CHANNEL EROSION MAT
WSDOT CLASS 1 TYPE B

RIP RAP SIZE AND
QUANTITY PER PLAN

TRACKING PAD

EXISTING CONTOUR LINE

PROPOSED CONTOUR LINE

176.41

EXISTING GROUND GRADE

174.88

PROPOSED GROUND GRADE

2.33%

DRAINAGE ARROW

DESIGNED BY
TJS

DATA FILE
M-712 GB DATUM.TXT

DATE
12/01/21

Comments

Date

Number

Mau & Associates

LAND SURVEYING & PLANNING

CIVIL & WATER RESOURCE ENGINEERING

Phone: 920-434-9670 Fax: 920-434-9672

OVERALL SITE
PLAN


SCOOTER'S AND ARBY'S

PROJECT NO.
M-712

SHEET NO.
C4.0

DRAWING NO.
S-3513

File: M-712ENG 070821.DWG

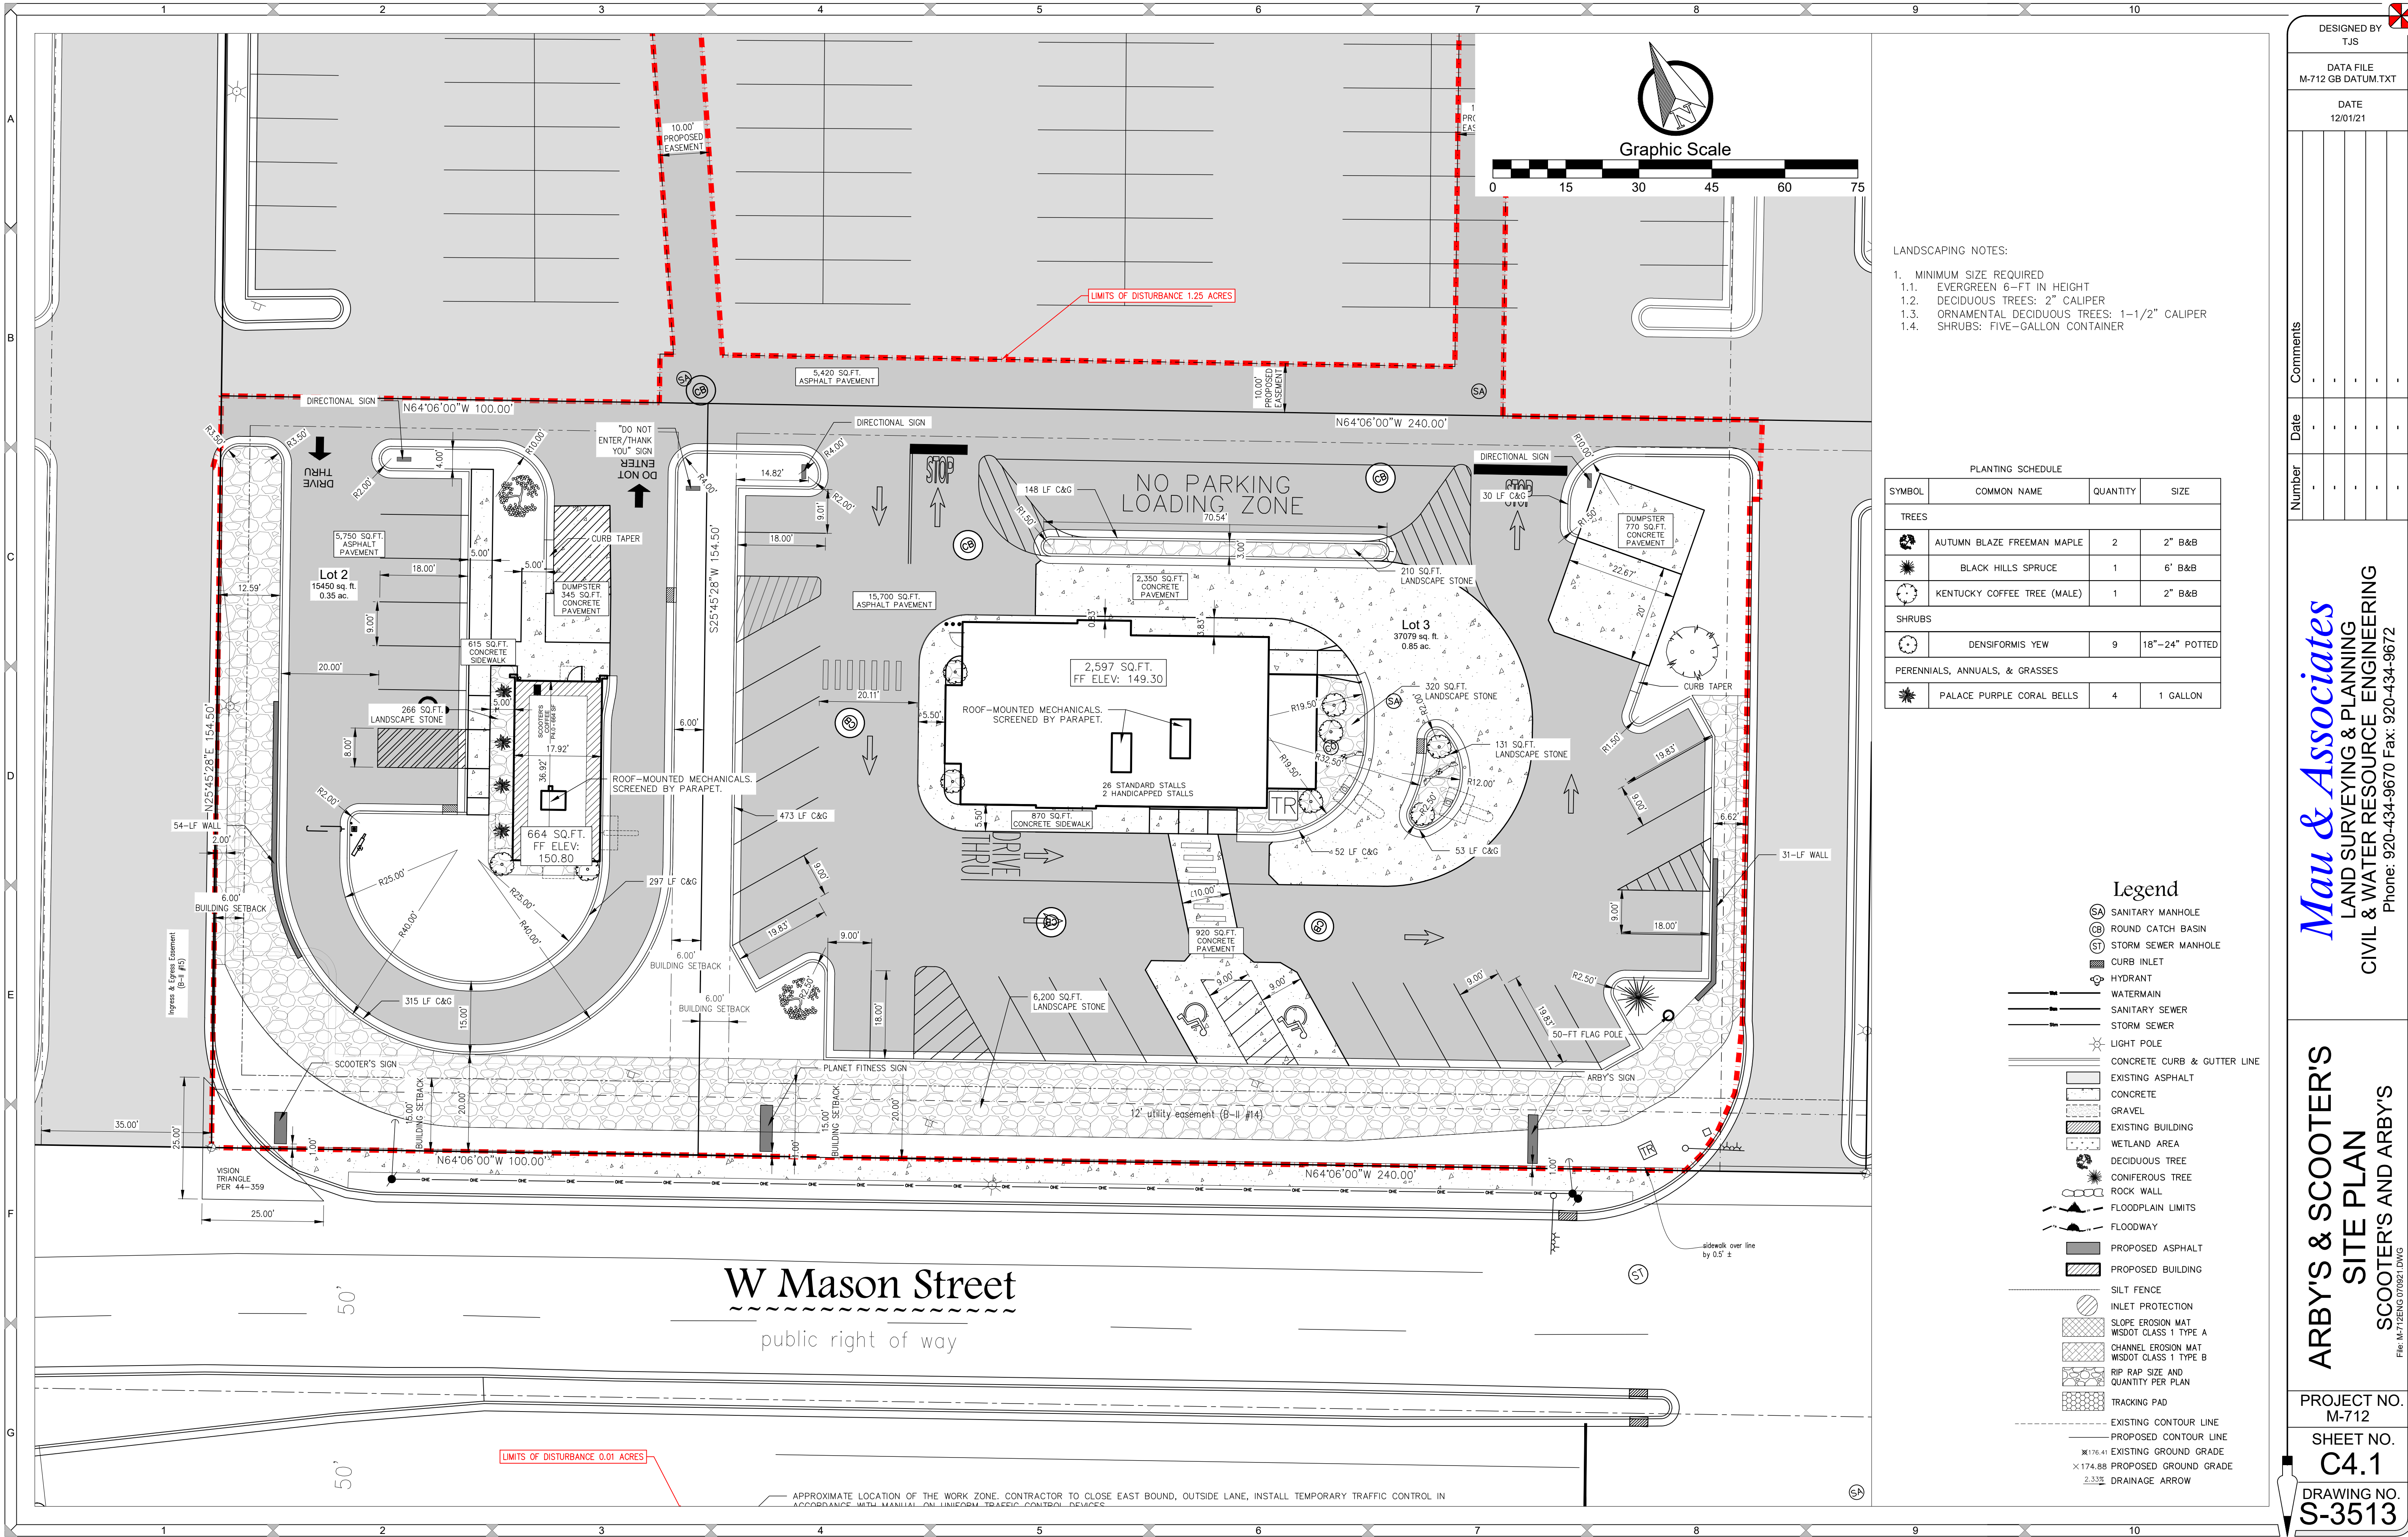

DESIGNED BY
TJS

DATA FILE
M-712 GB DATUM.TXT

DATE
12/01/21

Comments

Date

Number

Mau & Associates
LAND SURVEYING & PLANNING
CIVIL & WATER RESOURCE ENGINEERING
Phone: 920-434-9670 Fax: 920-434-9672


ARBY'S & SCOOTER'S
SITE PLAN
SCOOTER'S AND ARBY'S

PROJECT NO.
M-712

SHEET NO.
C4.1

DRAWING NO.
S-3513

File: M-712ENG 070821.DWG

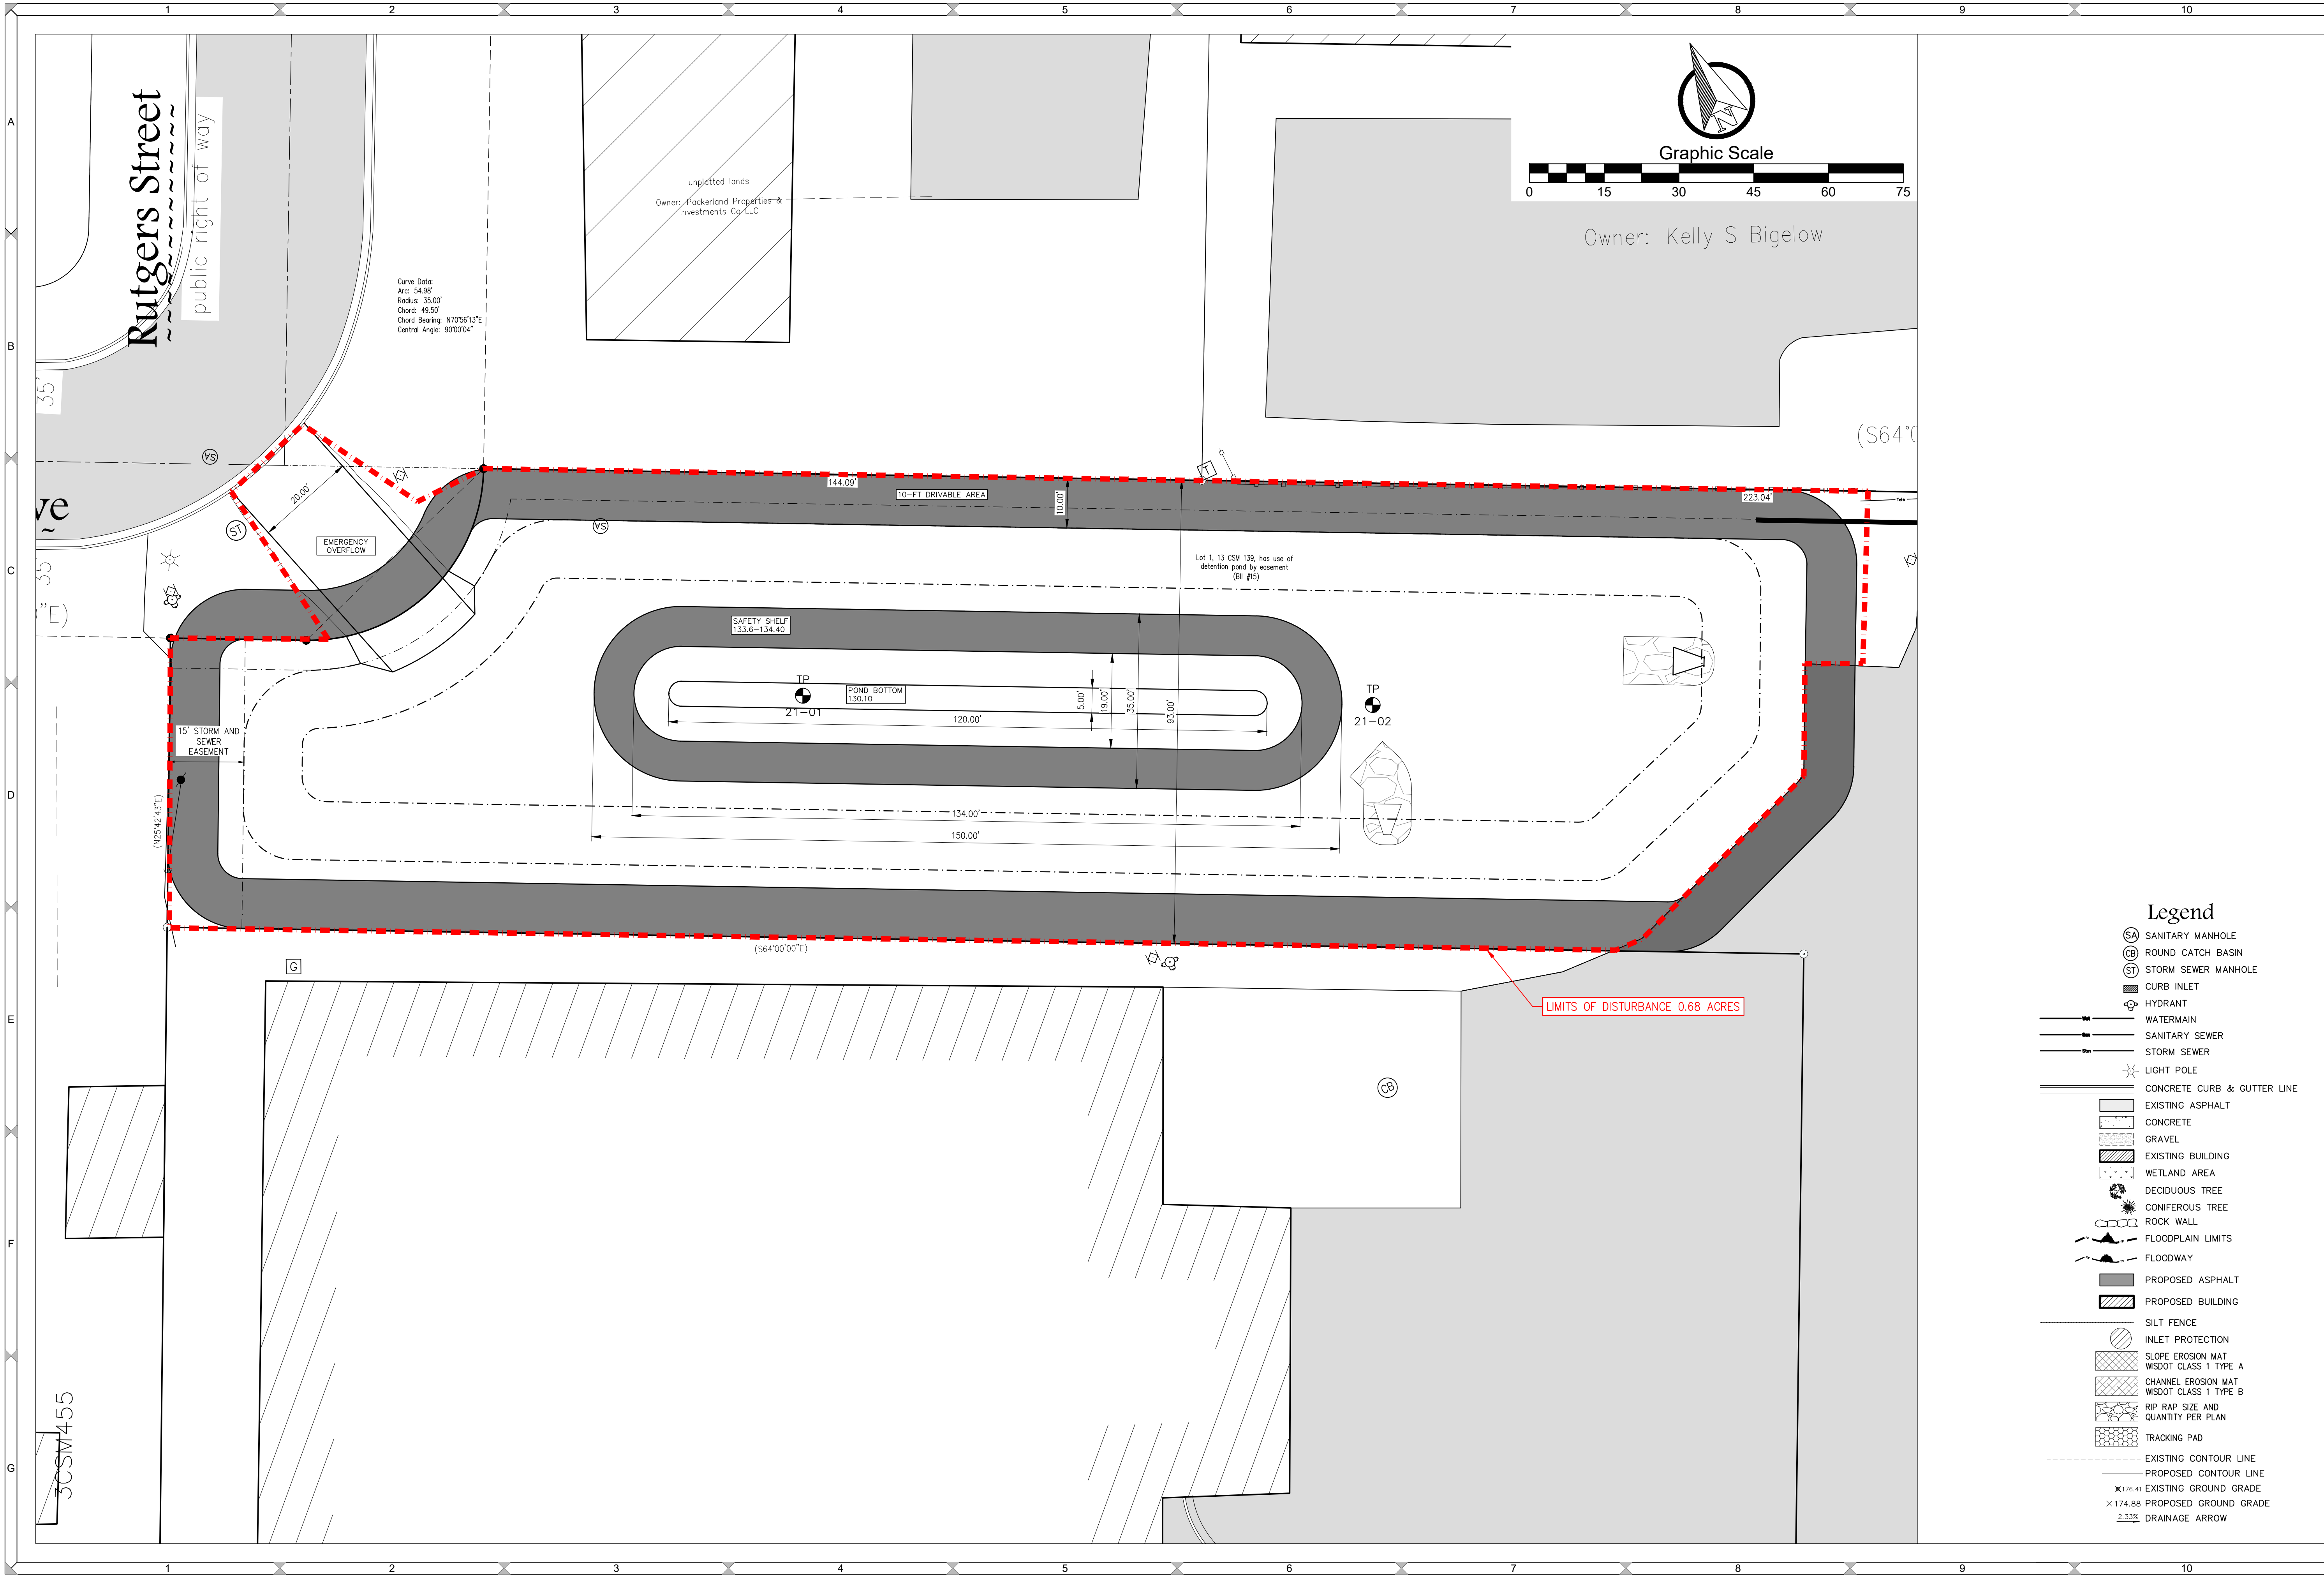

DESIGNED BY
TJS

DATA FILE
M-712 GB DATUM.TXT

DATE
12/01/21

Number	Date	Comments
-	-	-
-	-	-
-	-	-
-	-	-

Mau & Associates
LAND SURVEYING & PLANNING
CIVIL & WATER RESOURCE ENGINEERING
Phone: 920-434-9670 Fax: 920-434-9672


WET POND SITE PLAN
SCOOTER'S AND ARBY'S

PROJECT NO.
M-712

SHEET NO.
C4.2

DRAWING NO.
S-3513

File: M-712ENG 070821.DWG

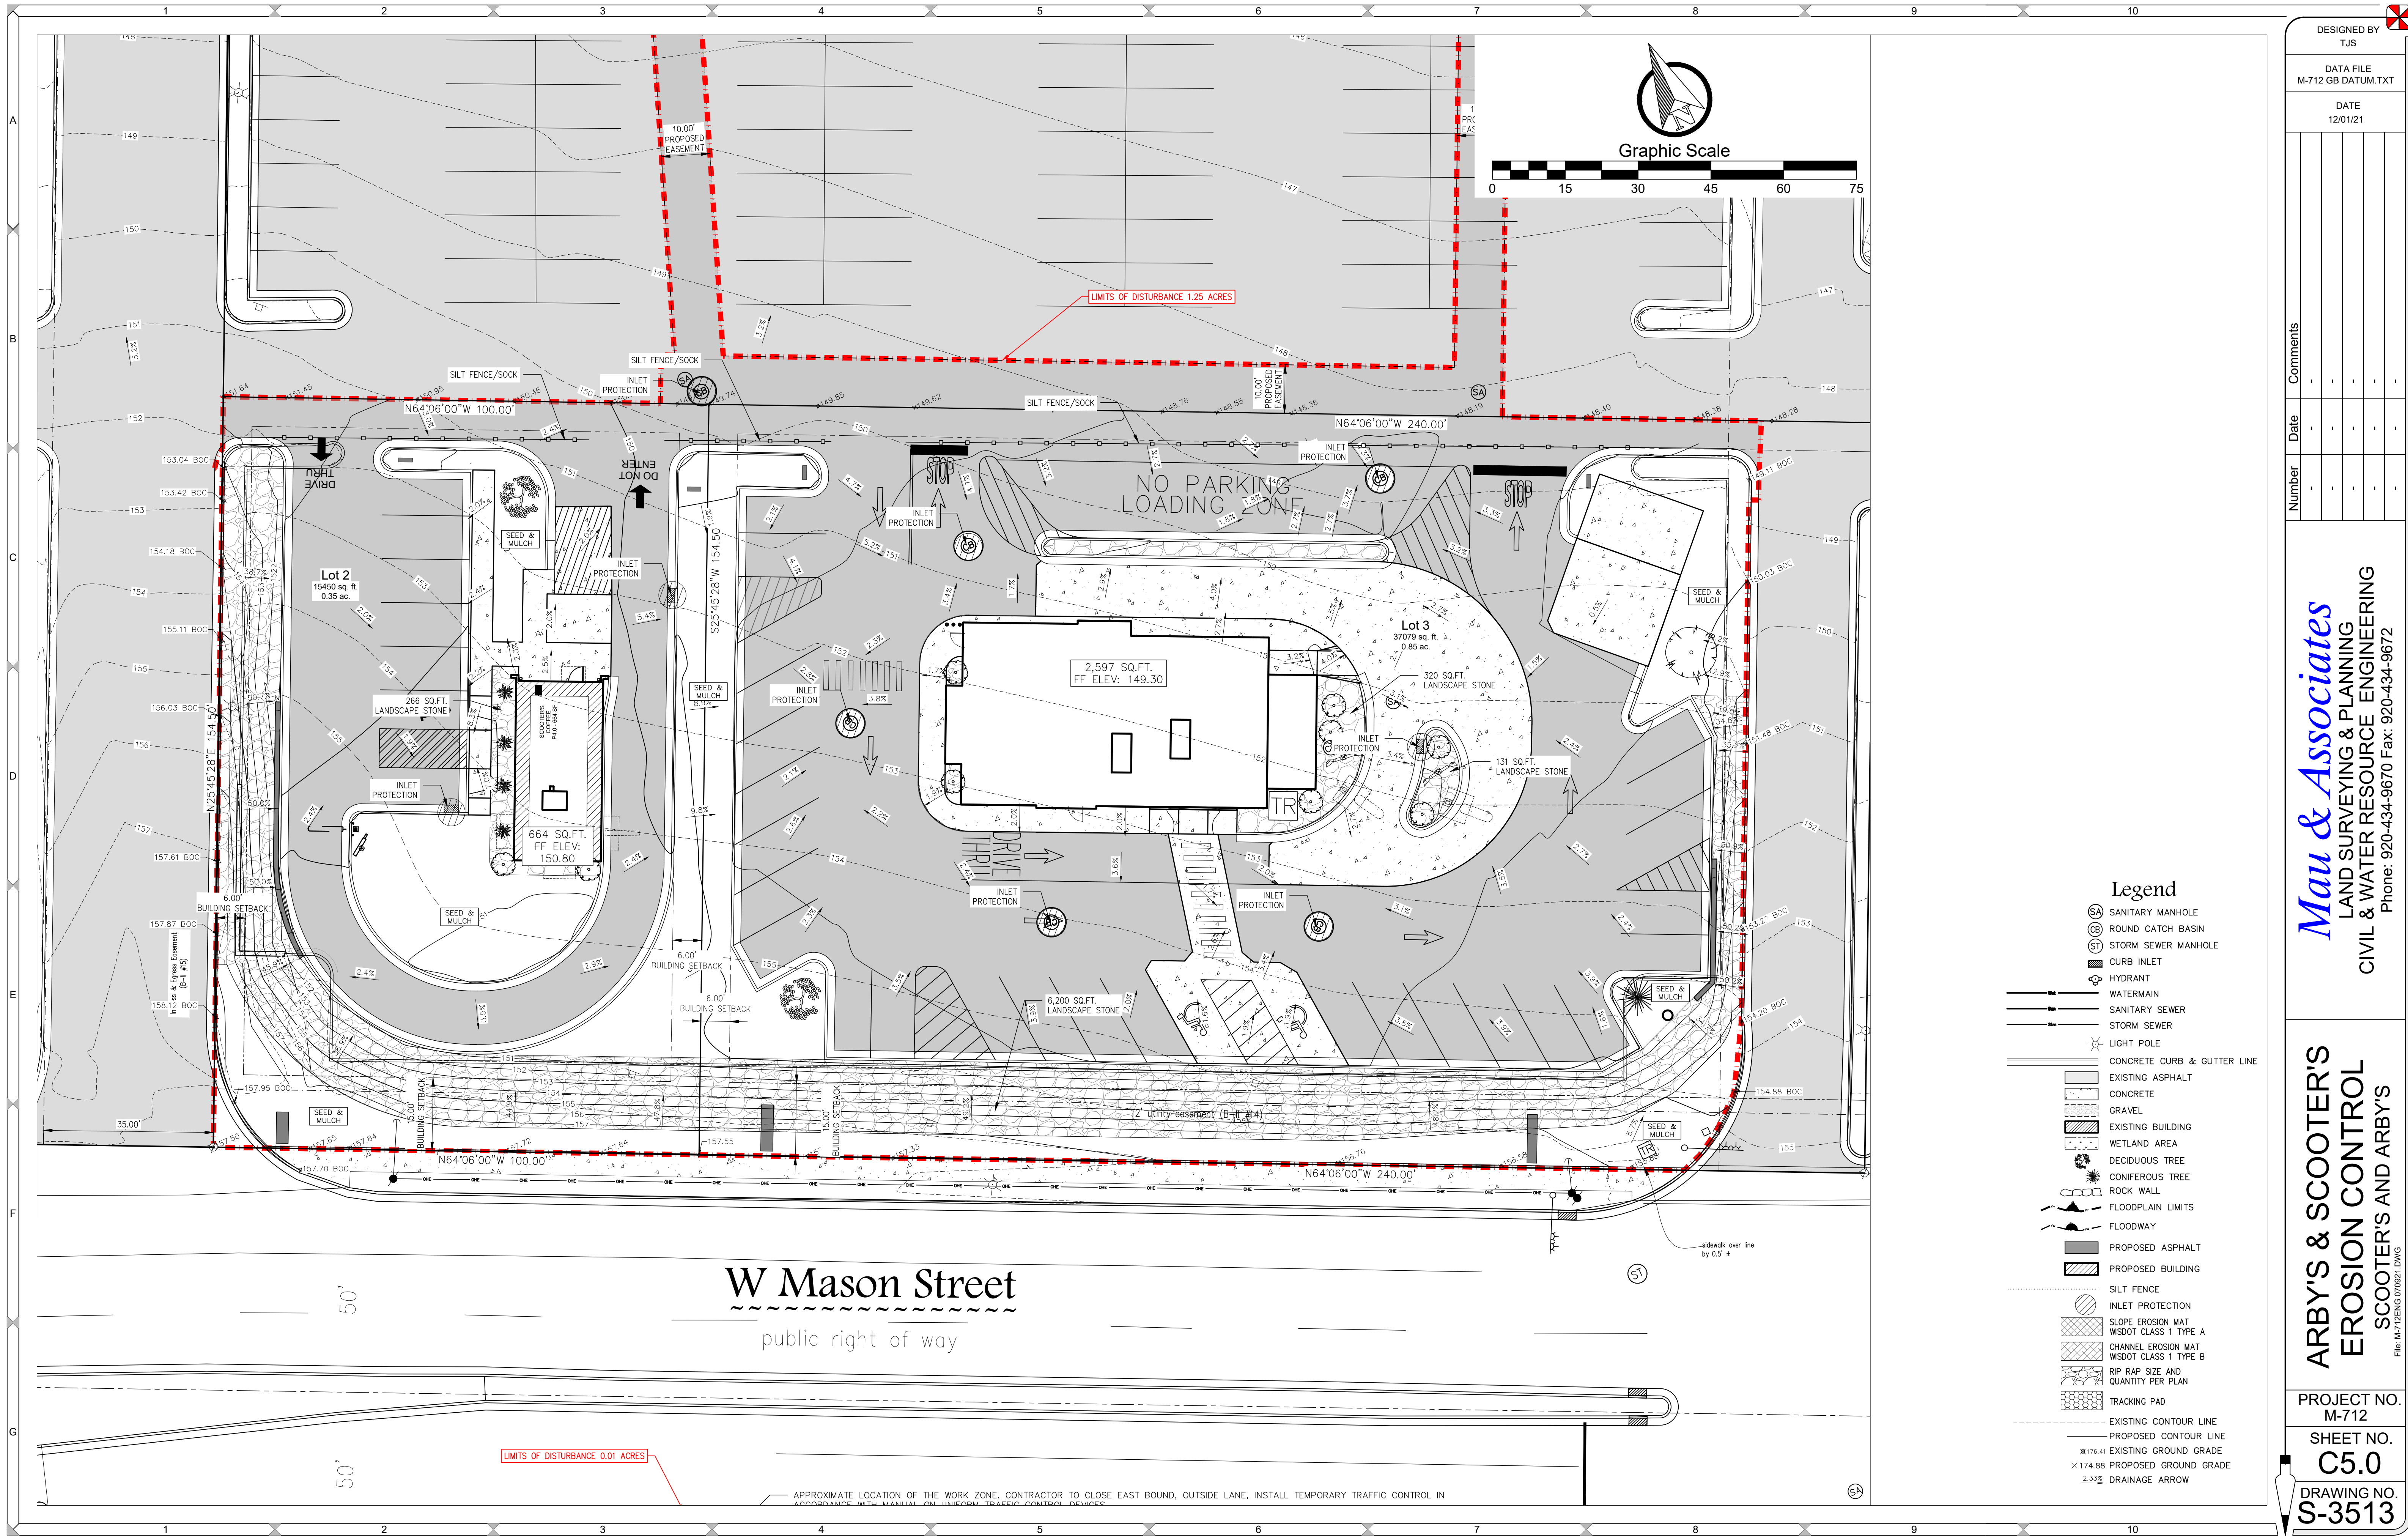

DESIGNED BY
TJS

DATA FILE
M-712 GB DATUM.TXT

DATE
12/01/21

Number	Date	Comments

Mau & Associates
LAND SURVEYING & PLANNING
CIVIL & WATER RESOURCE ENGINEERING
Phone: 920-434-9670 Fax: 920-434-9672

ARBYS & SCOOTER'S
EROSION CONTROL
SCOOTER'S AND ARBY'S


PROJECT NO.
M-712

SHEET NO.
C5.0

DRAWING NO.
S-3513

File: M-712ENG 070821.DWG



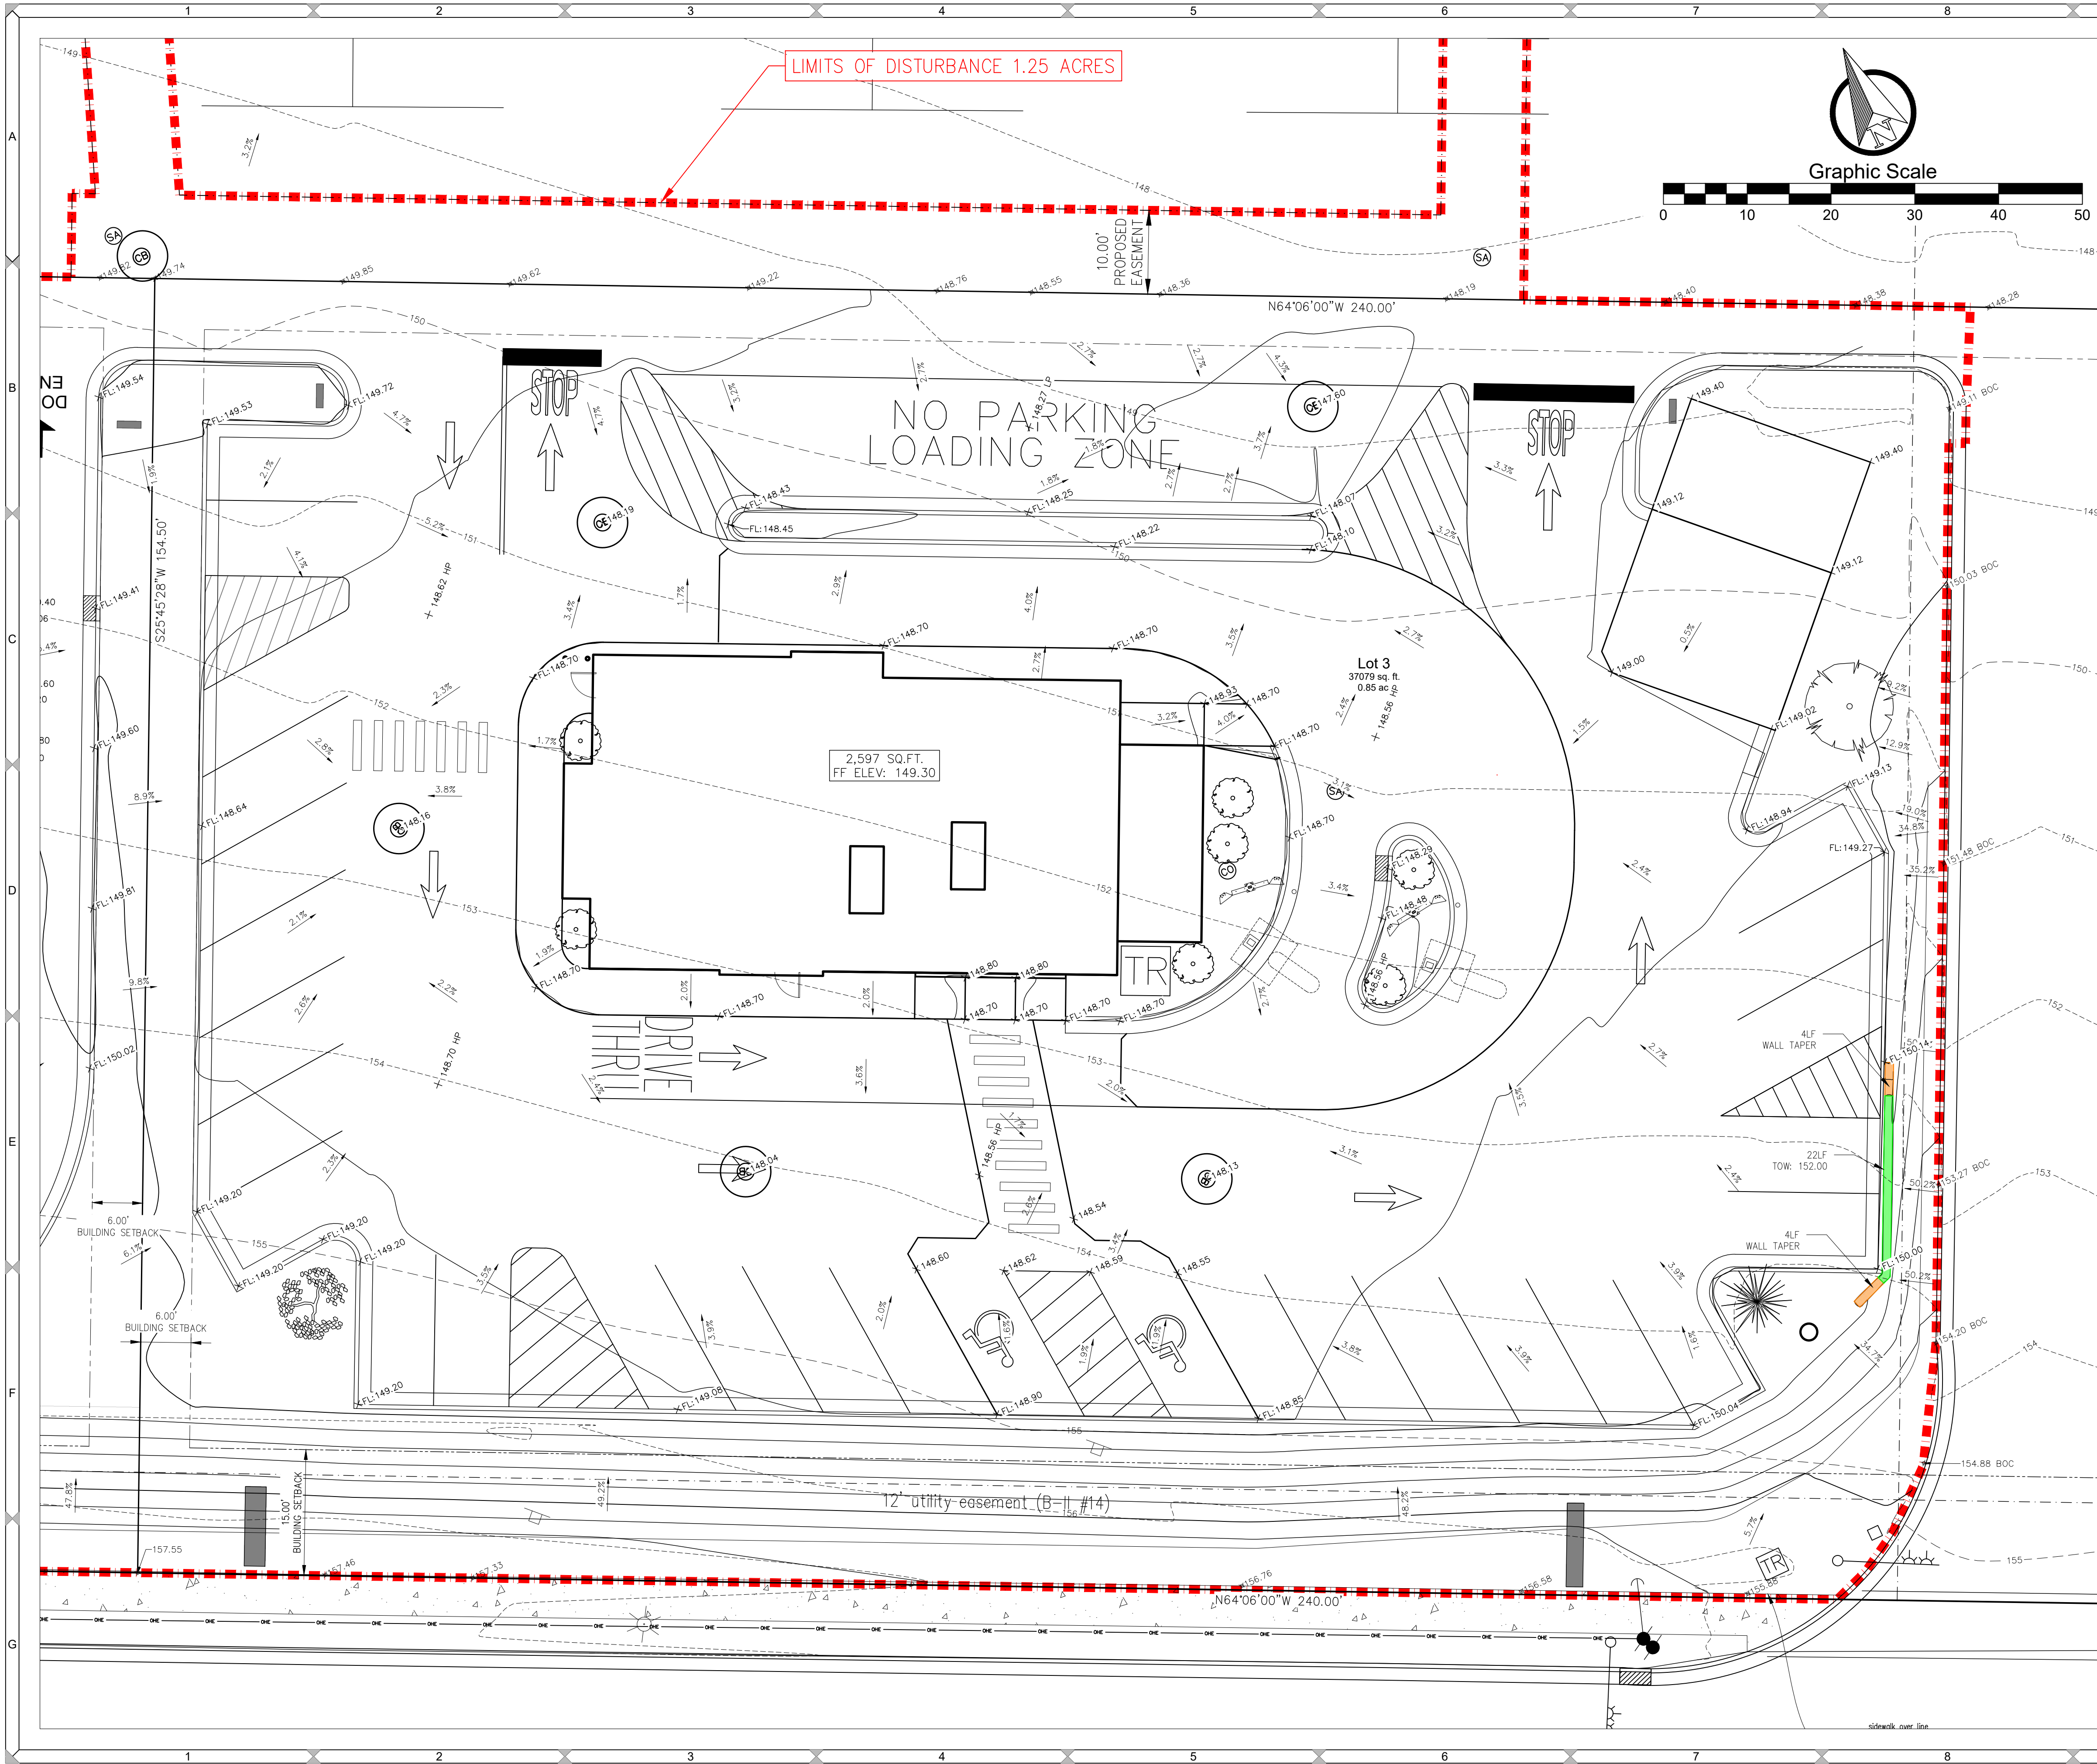

NOTE:

- The City of Green Bay Dept. of Public Works must be notified (3) working days before the start of any street construction within a Public right-of-way or easement. Contact Matt Woicek, ph. (920) 448-3100.
- The City of Green Bay Dept. of Public Works must be notified (3) working days before the start of any sanitary sewer or storm sewer construction within a Public right-of-way. Contact Matthew Heckenlaible ph. (920) 448-3100.
- The City of Green Bay Water Dept. must be notified (3) working days before the start of any water main construction within a Public right-of-way or easement. Contact Brian Powell ph. (920) 448-3480.

LANDSCAPE STONE

20'YR WEED SHIELD

VARIES: 150.0-152.0

APPROX. 150.0

WALL SECTION
NTS

DESIGNED BY
TJS

DATA FILE
M-712 GB DATUM.TXT

DATE
12/01/21

Number	Date	Comments
-	-	-
-	-	-
-	-	-
-	-	-

Mau & Associates
LAND SURVEYING & PLANNING
CIVIL & WATER RESOURCE ENGINEERING
Phone: 920-434-9670 Fax: 920-434-9672


**GRADING PLAN
ARBY'S SITE
SCOOTER'S AND ARBY'S**

File: M-712ENG 070821.DWG

PROJECT NO.
M-712

SHEET NO.
C6.1


DRAWING NO.
S-3513

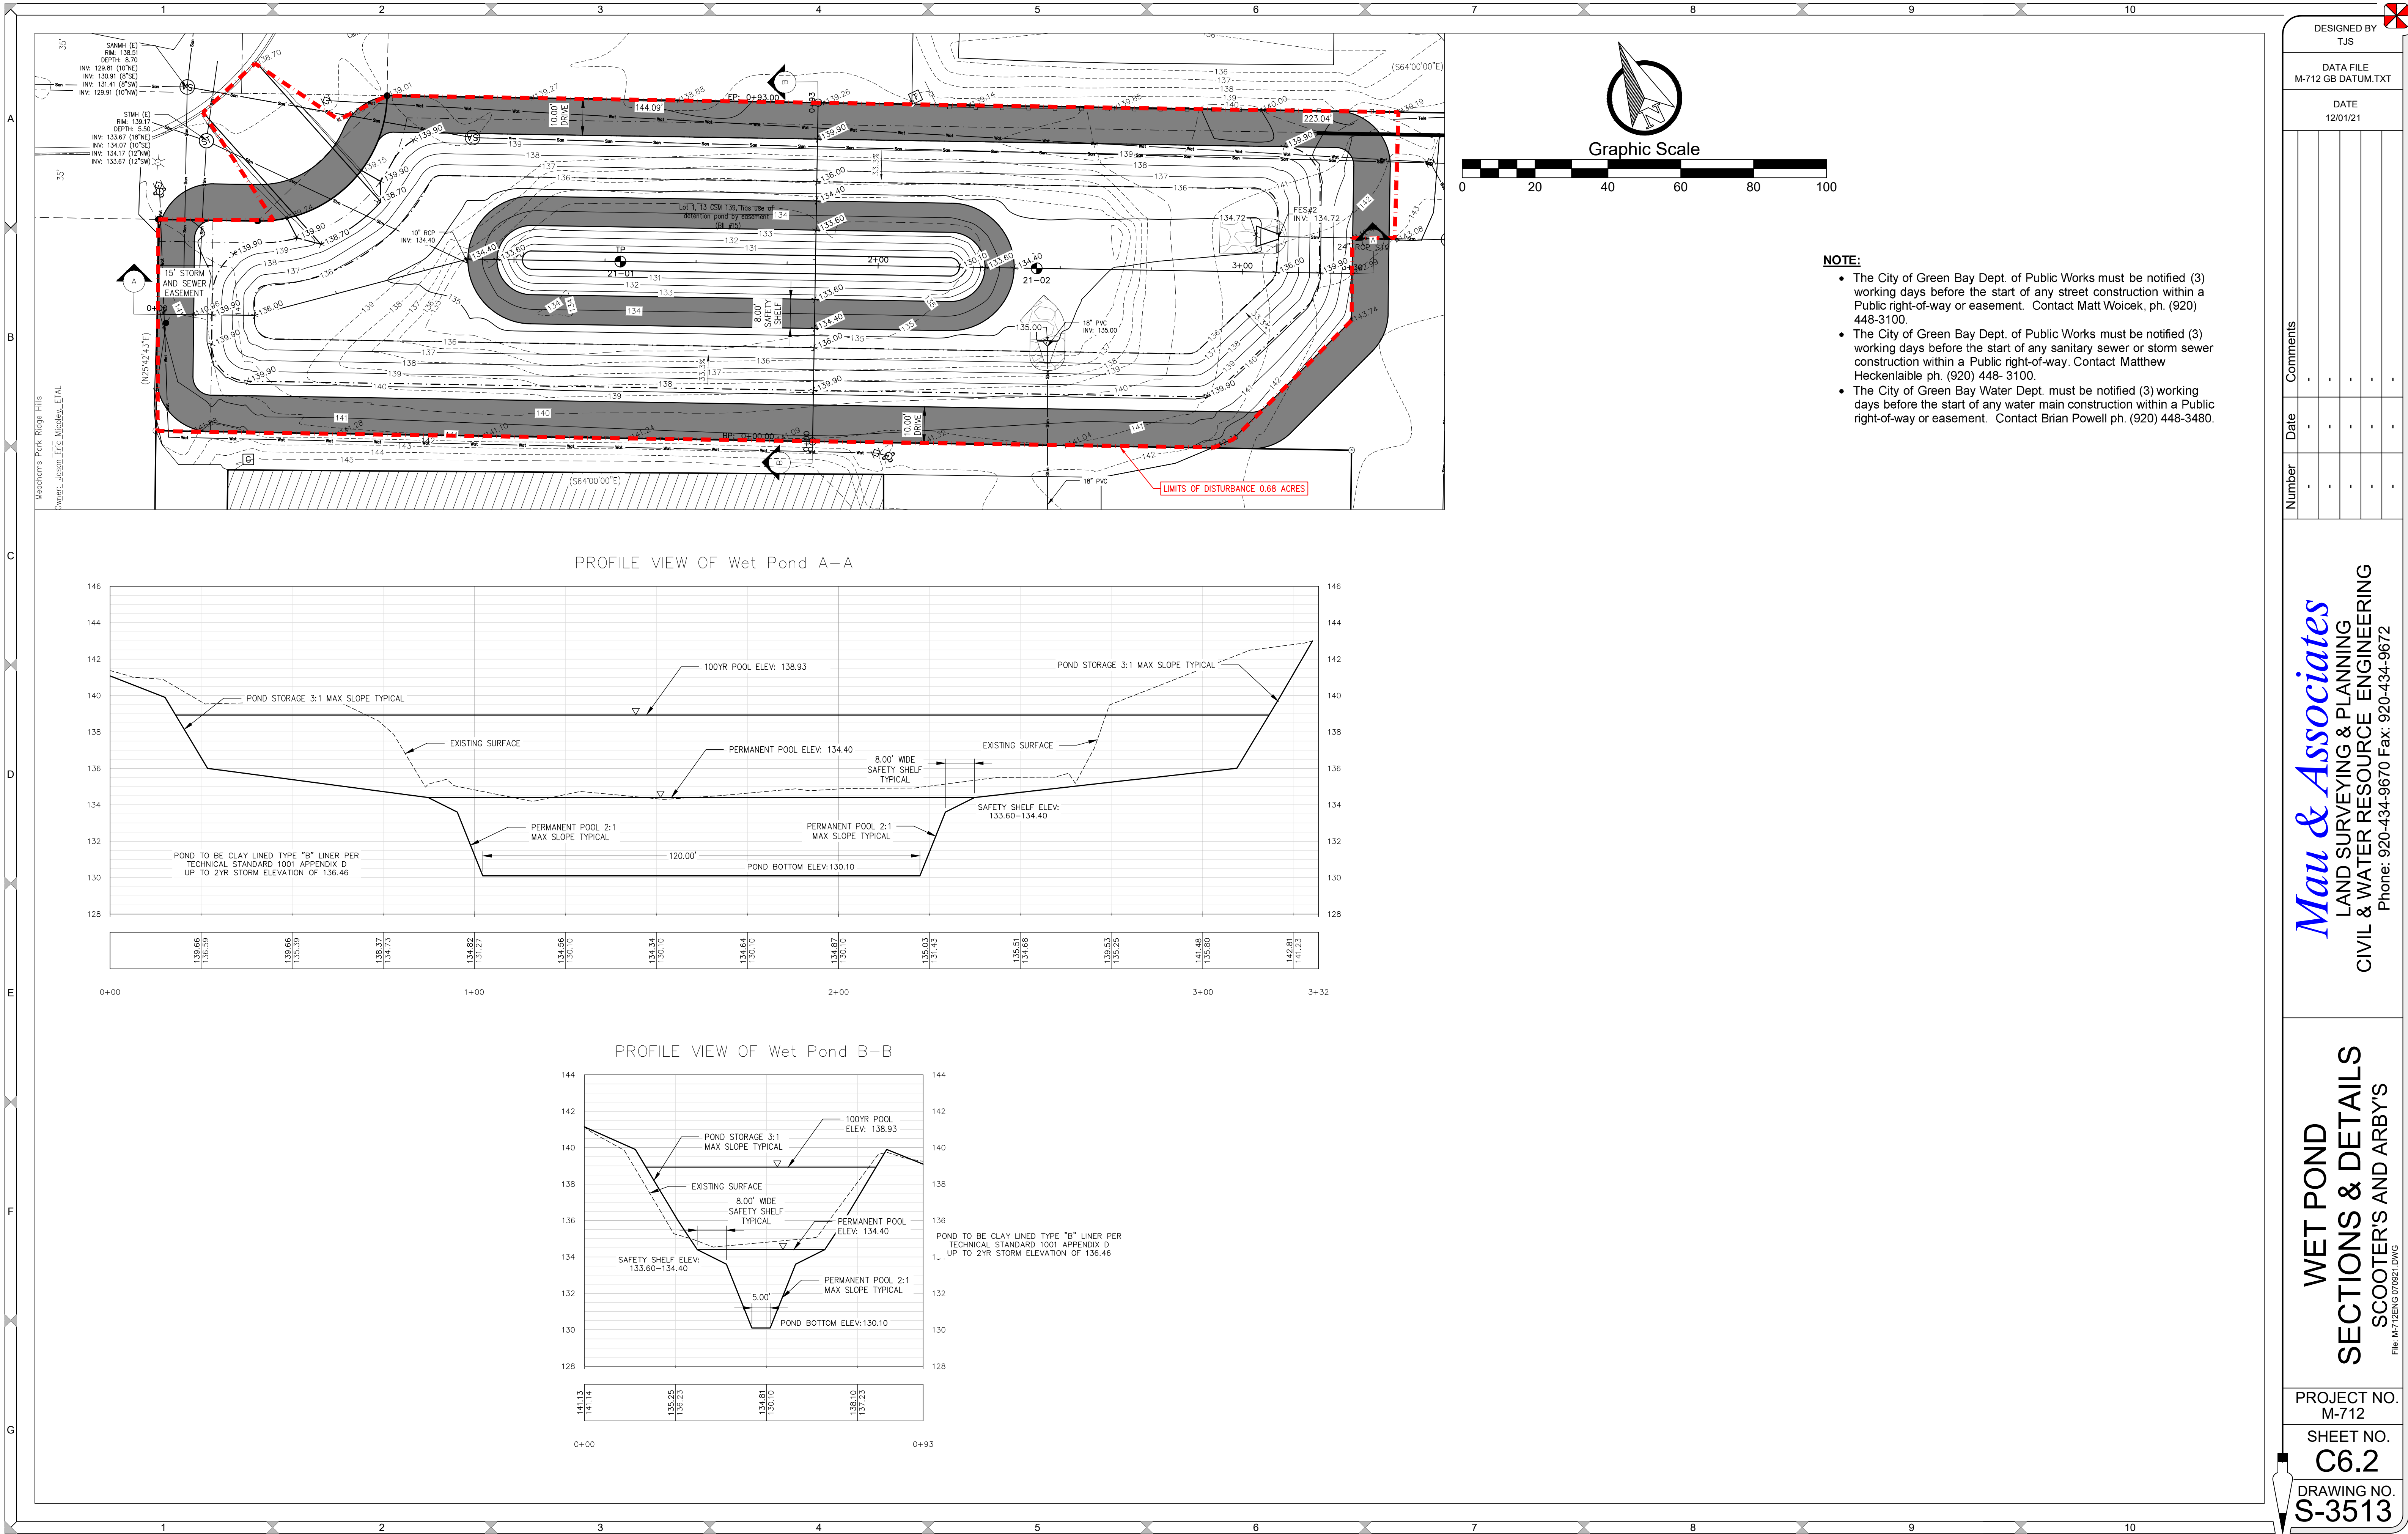

Mau & Associates
LAND SURVEYING & PLANNING
CIVIL & WATER RESOURCE ENGINEERING
Phone: 920-434-9670 Fax: 920-434-9672

WET POND
SECTIONS & DETAILS
SCOOTER'S AND ARBY'S

PROJECT NO.
M-712
SHEET NO.
C6.2
DRAWING NO.
S-3513

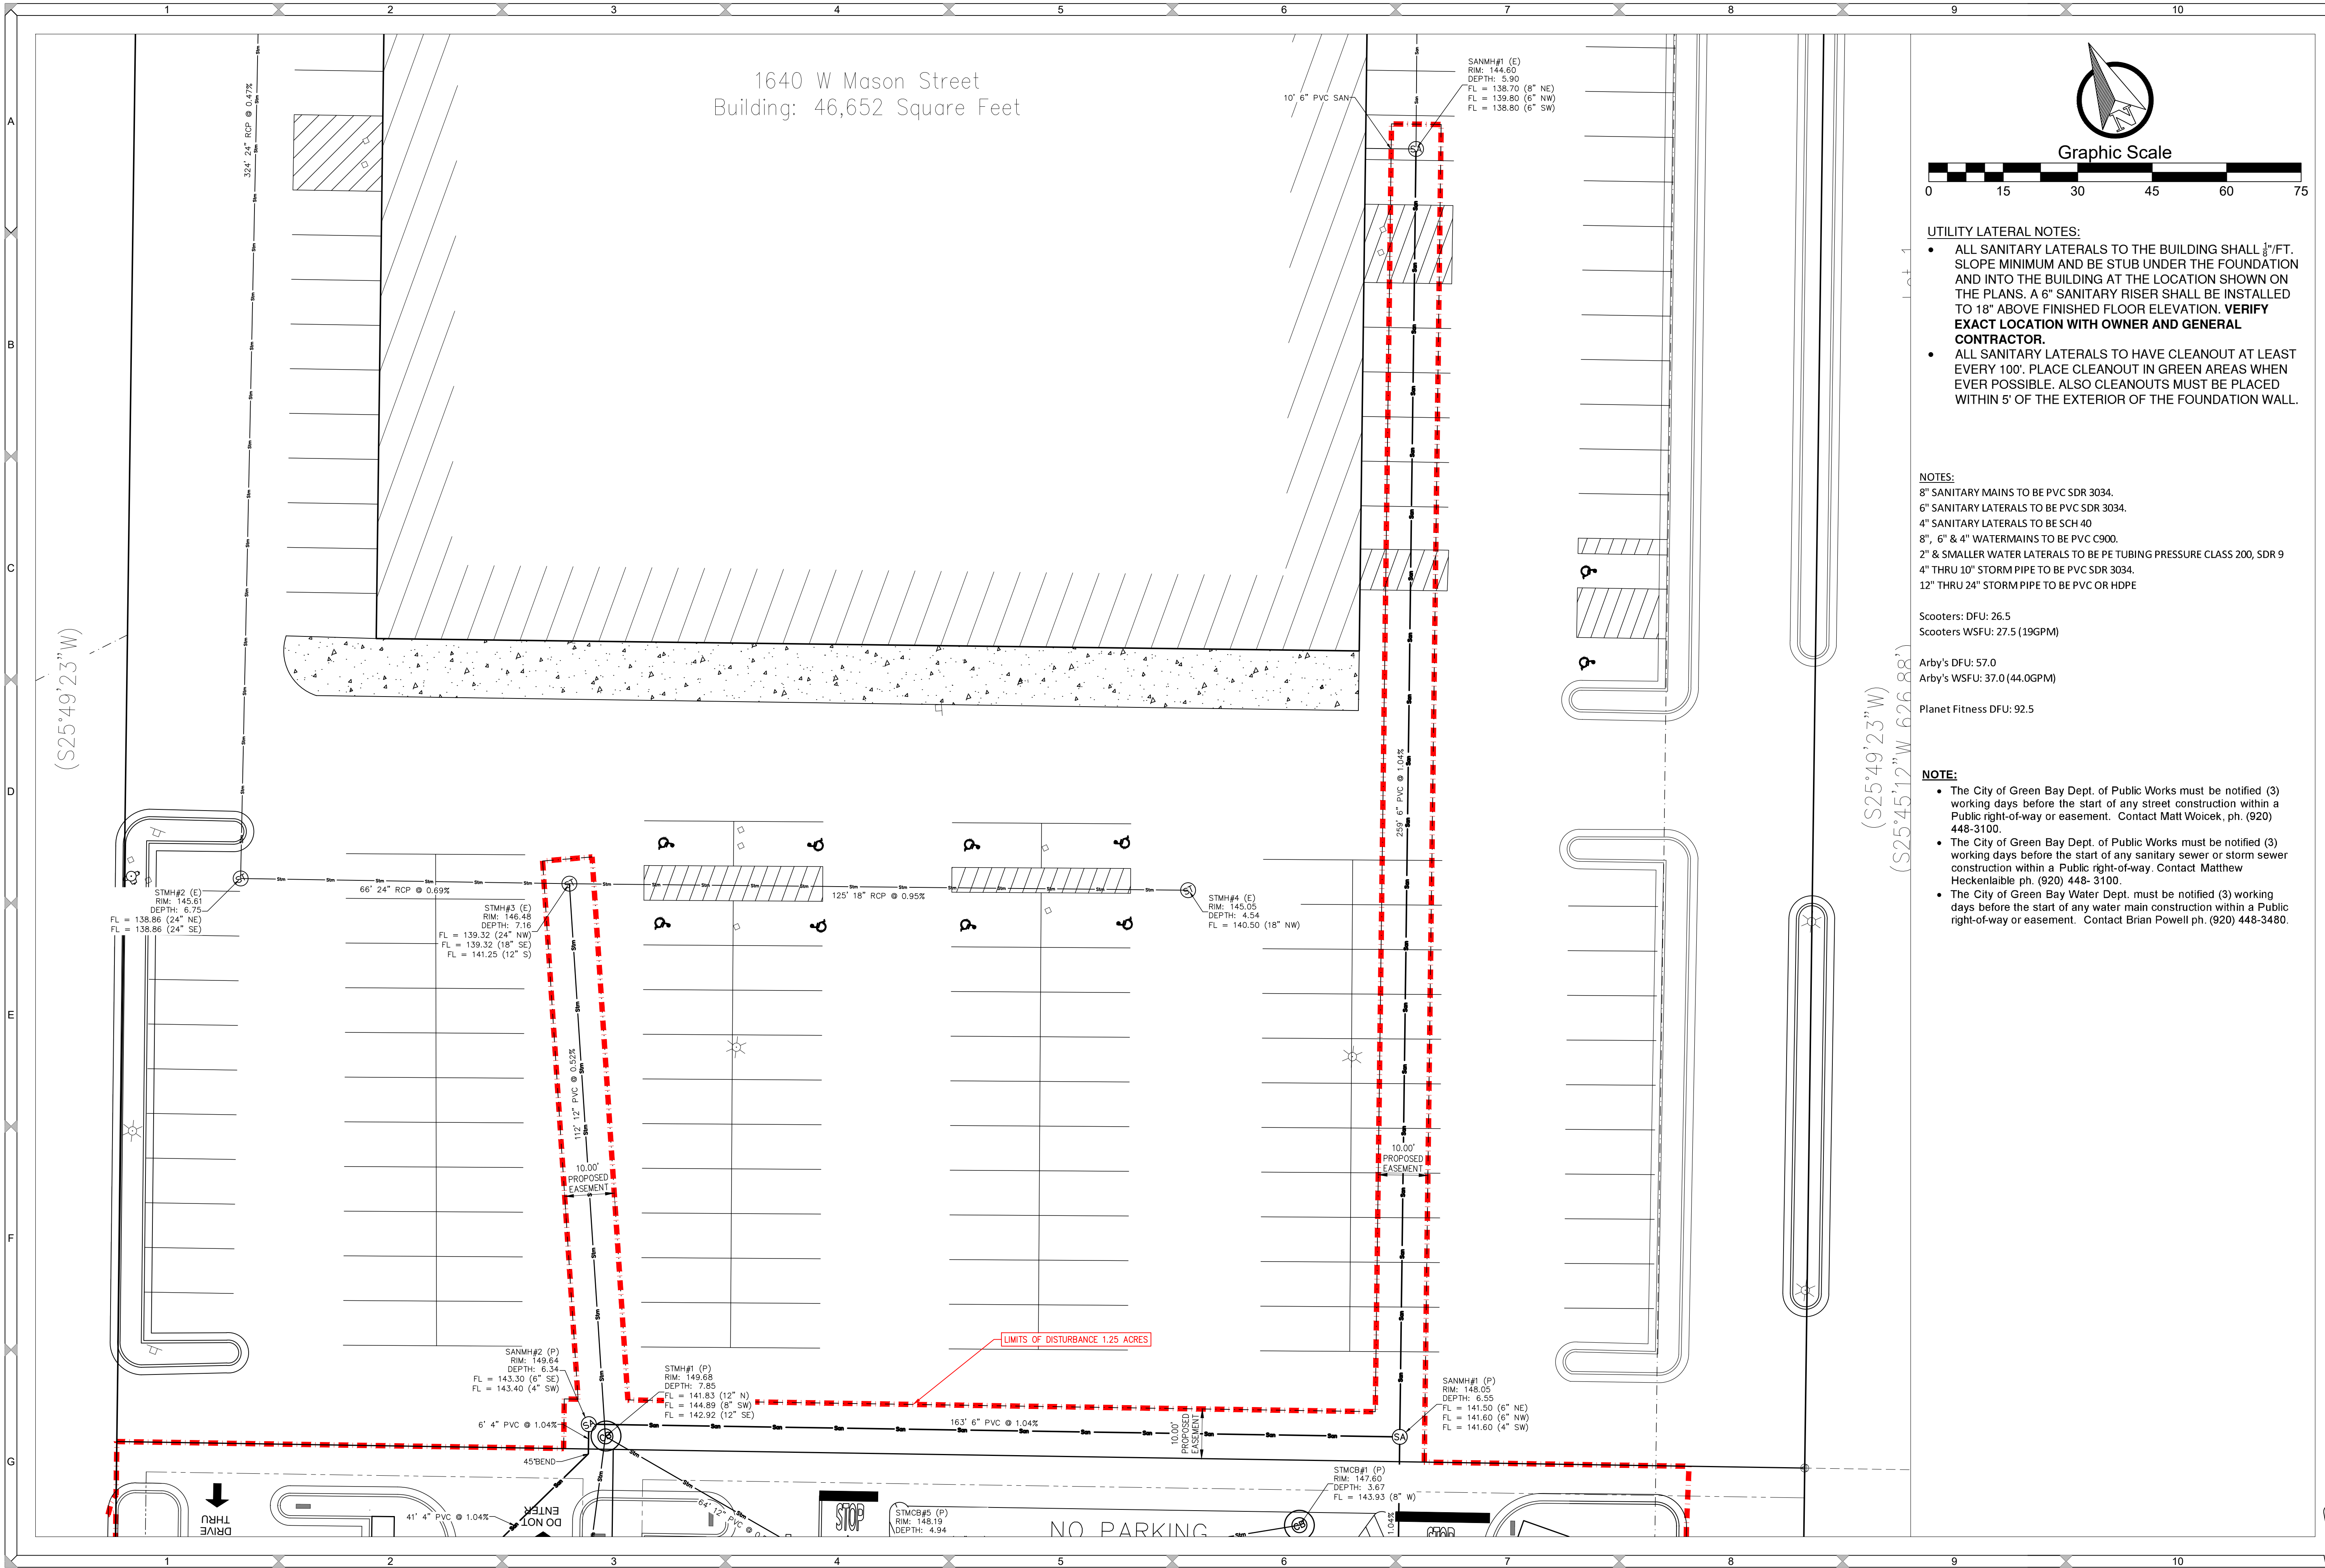

DESIGNED BY
TJS

DATA FILE
M-712 GB DATUM.TXT

DATE
12/01/21

Number	Date	Comments
-	-	-
-	-	-
-	-	-
-	-	-


Mau & Associates
LAND SURVEYING & PLANNING
CIVIL & WATER RESOURCE ENGINEERING
Phone: 920-434-9670 Fax: 920-434-9672

UTILITY PLAN
SCOOTER'S AND ARBY'S

PROJECT NO.
M-712

SHEET NO.
C7.1

DRAWING NO.
S-3513

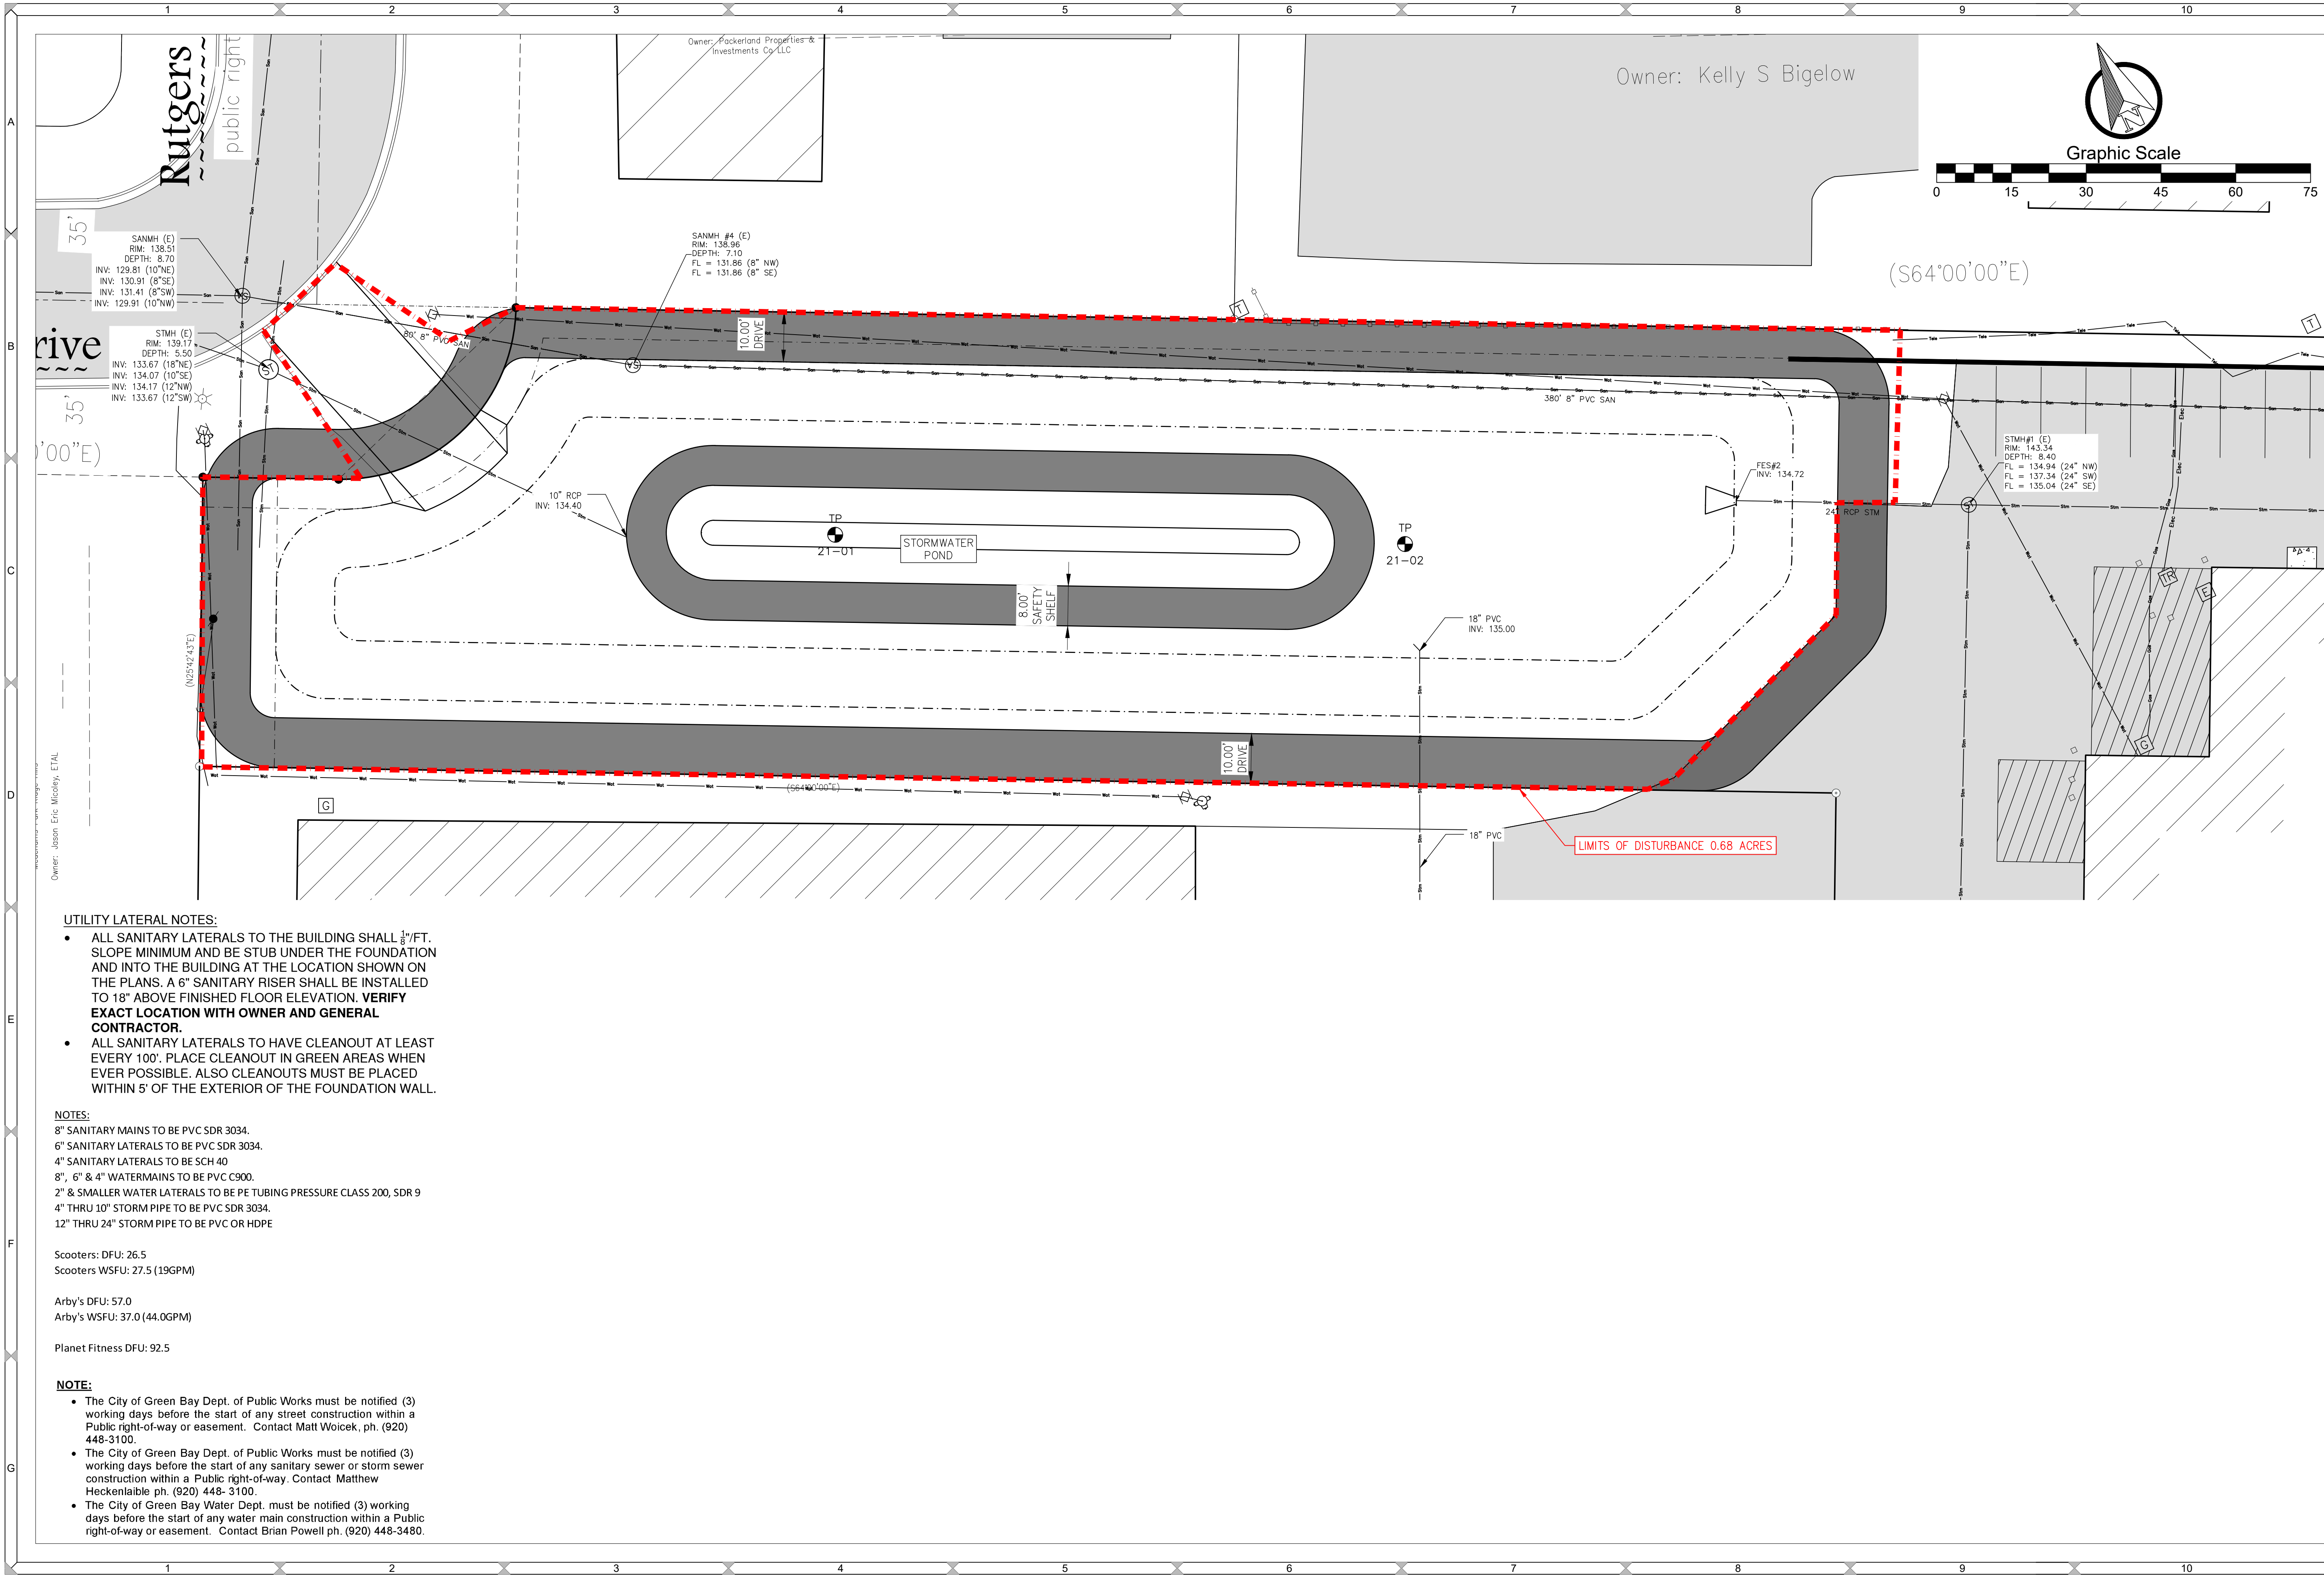

- UTILITY LATERAL NOTES:**
- ALL SANITARY LATERALS TO THE BUILDING SHALL $\frac{1}{8}$ "/FT. SLOPE MINIMUM AND BE STUB UNDER THE FOUNDATION AND INTO THE BUILDING AT THE LOCATION SHOWN ON THE PLANS. A 6" SANITARY RISER SHALL BE INSTALLED TO 18" ABOVE FINISHED FLOOR ELEVATION. **VERIFY EXACT LOCATION WITH OWNER AND GENERAL CONTRACTOR.**
 - ALL SANITARY LATERALS TO HAVE CLEANOUT AT LEAST EVERY 100'. PLACE CLEANOUT IN GREEN AREAS WHEN EVER POSSIBLE. ALSO CLEANOUTS MUST BE PLACED WITHIN 5' OF THE EXTERIOR OF THE FOUNDATION WALL.

NOTES:

- 8" SANITARY MAINS TO BE PVC SDR 3034.
- 6" SANITARY LATERALS TO BE PVC SDR 3034.
- 4" SANITARY LATERALS TO BE SCH 40
- 8", 6" & 4" WATERMAINS TO BE PVC C900.
- 2" & SMALLER WATER LATERALS TO BE PE TUBING PRESSURE CLASS 200, SDR 9
- 4" THRU 10" STORM PIPE TO BE PVC SDR 3034.
- 12" THRU 24" STORM PIPE TO BE PVC OR HDPE

Scooters: DFU: 26.5
Scooters WSFU: 27.5 (19GPM)

Arby's DFU: 57.0
Arby's WSFU: 37.0 (44.0GPM)

Planet Fitness DFU: 92.5

- NOTE:**
- The City of Green Bay Dept. of Public Works must be notified (3) working days before the start of any street construction within a Public right-of-way or easement. Contact Matt Woick, ph. (920) 448-3100.
 - The City of Green Bay Dept. of Public Works must be notified (3) working days before the start of any sanitary sewer or storm sewer construction within a Public right-of-way. Contact Matthew Heckenlaible ph. (920) 448-3100.
 - The City of Green Bay Water Dept. must be notified (3) working days before the start of any water main construction within a Public right-of-way or easement. Contact Brian Powell ph. (920) 448-3480.

DESIGNED BY
TJS

DATA FILE
M-712 GB DATUM.TXT

DATE
12/01/21

Number	Date	Comments
1	-	-
2	-	-
3	-	-
4	-	-

Mau & Associates
LAND SURVEYING & PLANNING
CIVIL & WATER RESOURCE ENGINEERING
Phone: 920-434-9670 Fax: 920-434-9672

UTILITY PLAN
SCOOTER'S AND ARBY'S


PROJECT NO.
M-712

SHEET NO.
C7.2

DRAWING NO.
S-3513






INLET PROTECTION TYPES A, B, & C

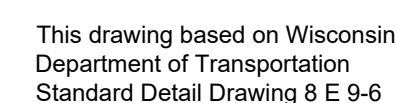


This drawing based on Wisconsin
Department of Transportation
Standard Detail Drawing 8 E 9-6




RIPRAP DETAIL
NTS

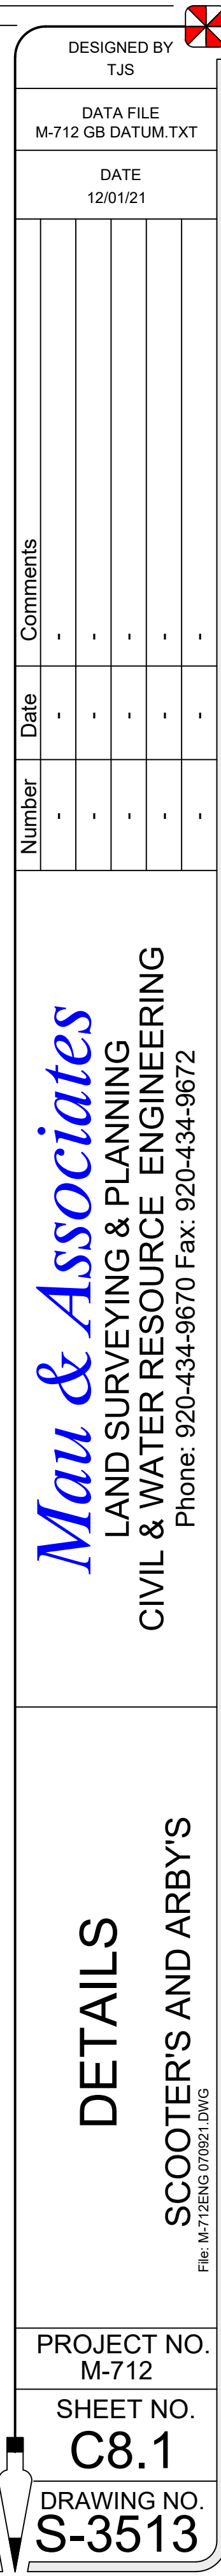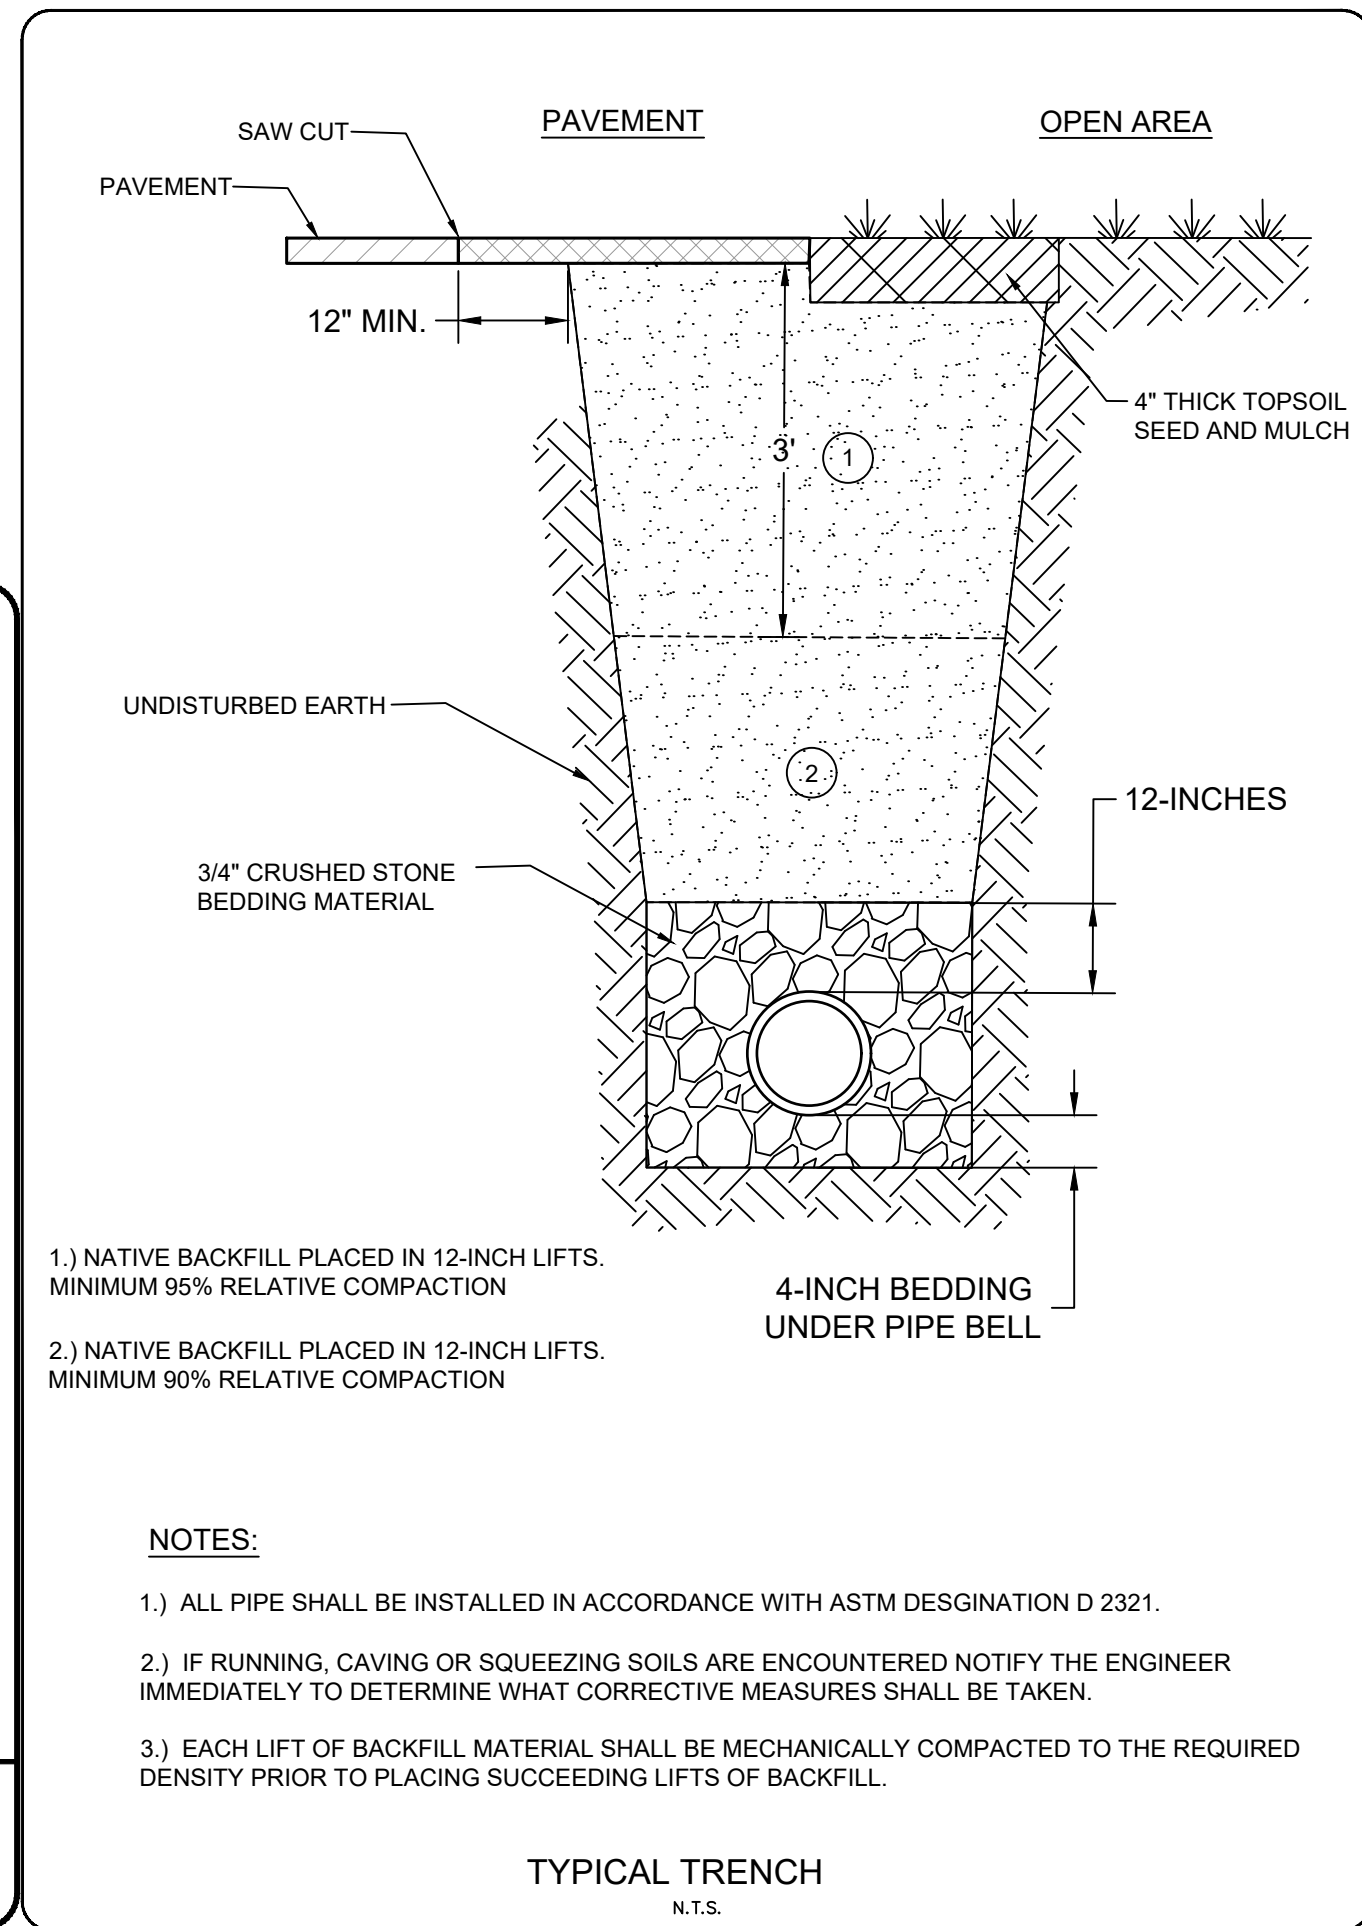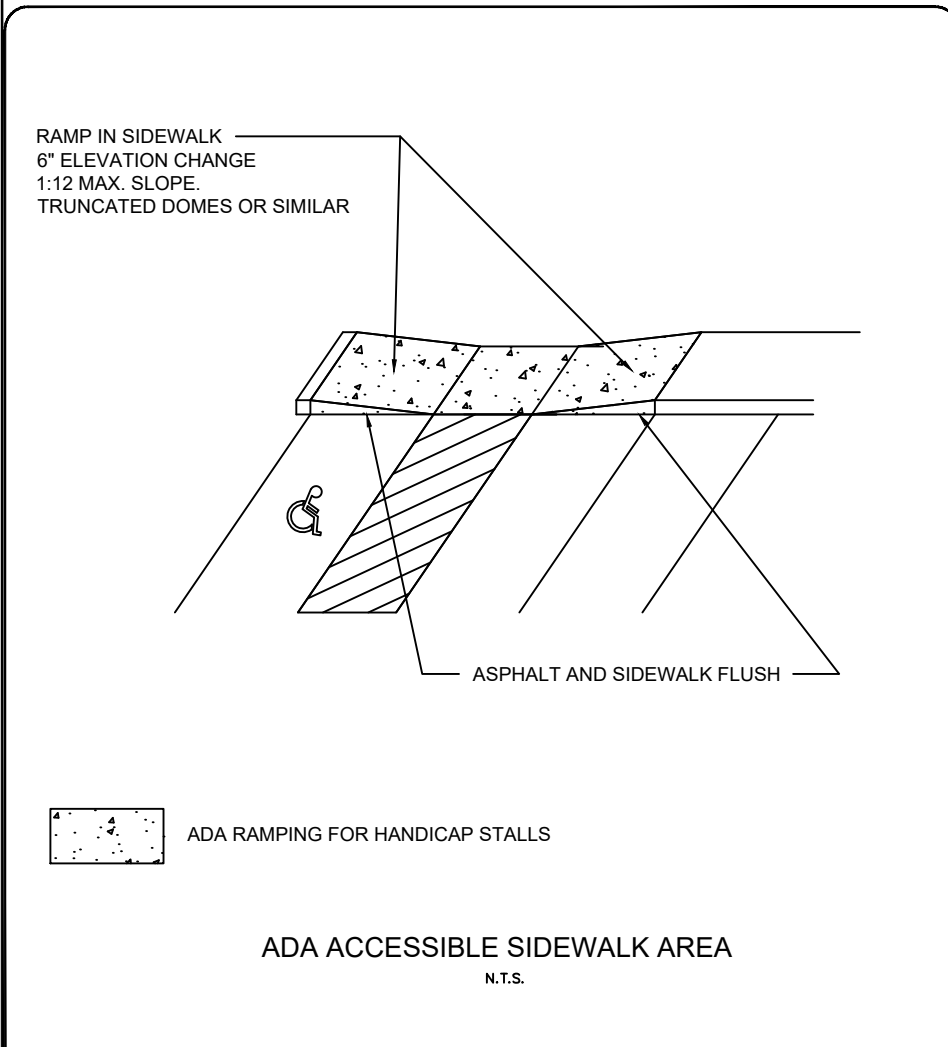

THIS DRAWING AND ITS CONTENTS ARE THE COPYRIGHTED PROPERTY OF FM GROUP INC. USE THEREOF IS LIMITED TO THE SPECIFIC PROJECT AND SITE SET FORTH ABOVE, AND MAY NOT BE OTHERWISE USED OR REPRODUCED, IN WHOLE OR IN PART, WITHOUT THE WRITTEN PERMISSION OF FM GROUP INC. THE ARCHITECT. THIS DRAWING IS TO BE RETURNED UPON REQUEST.

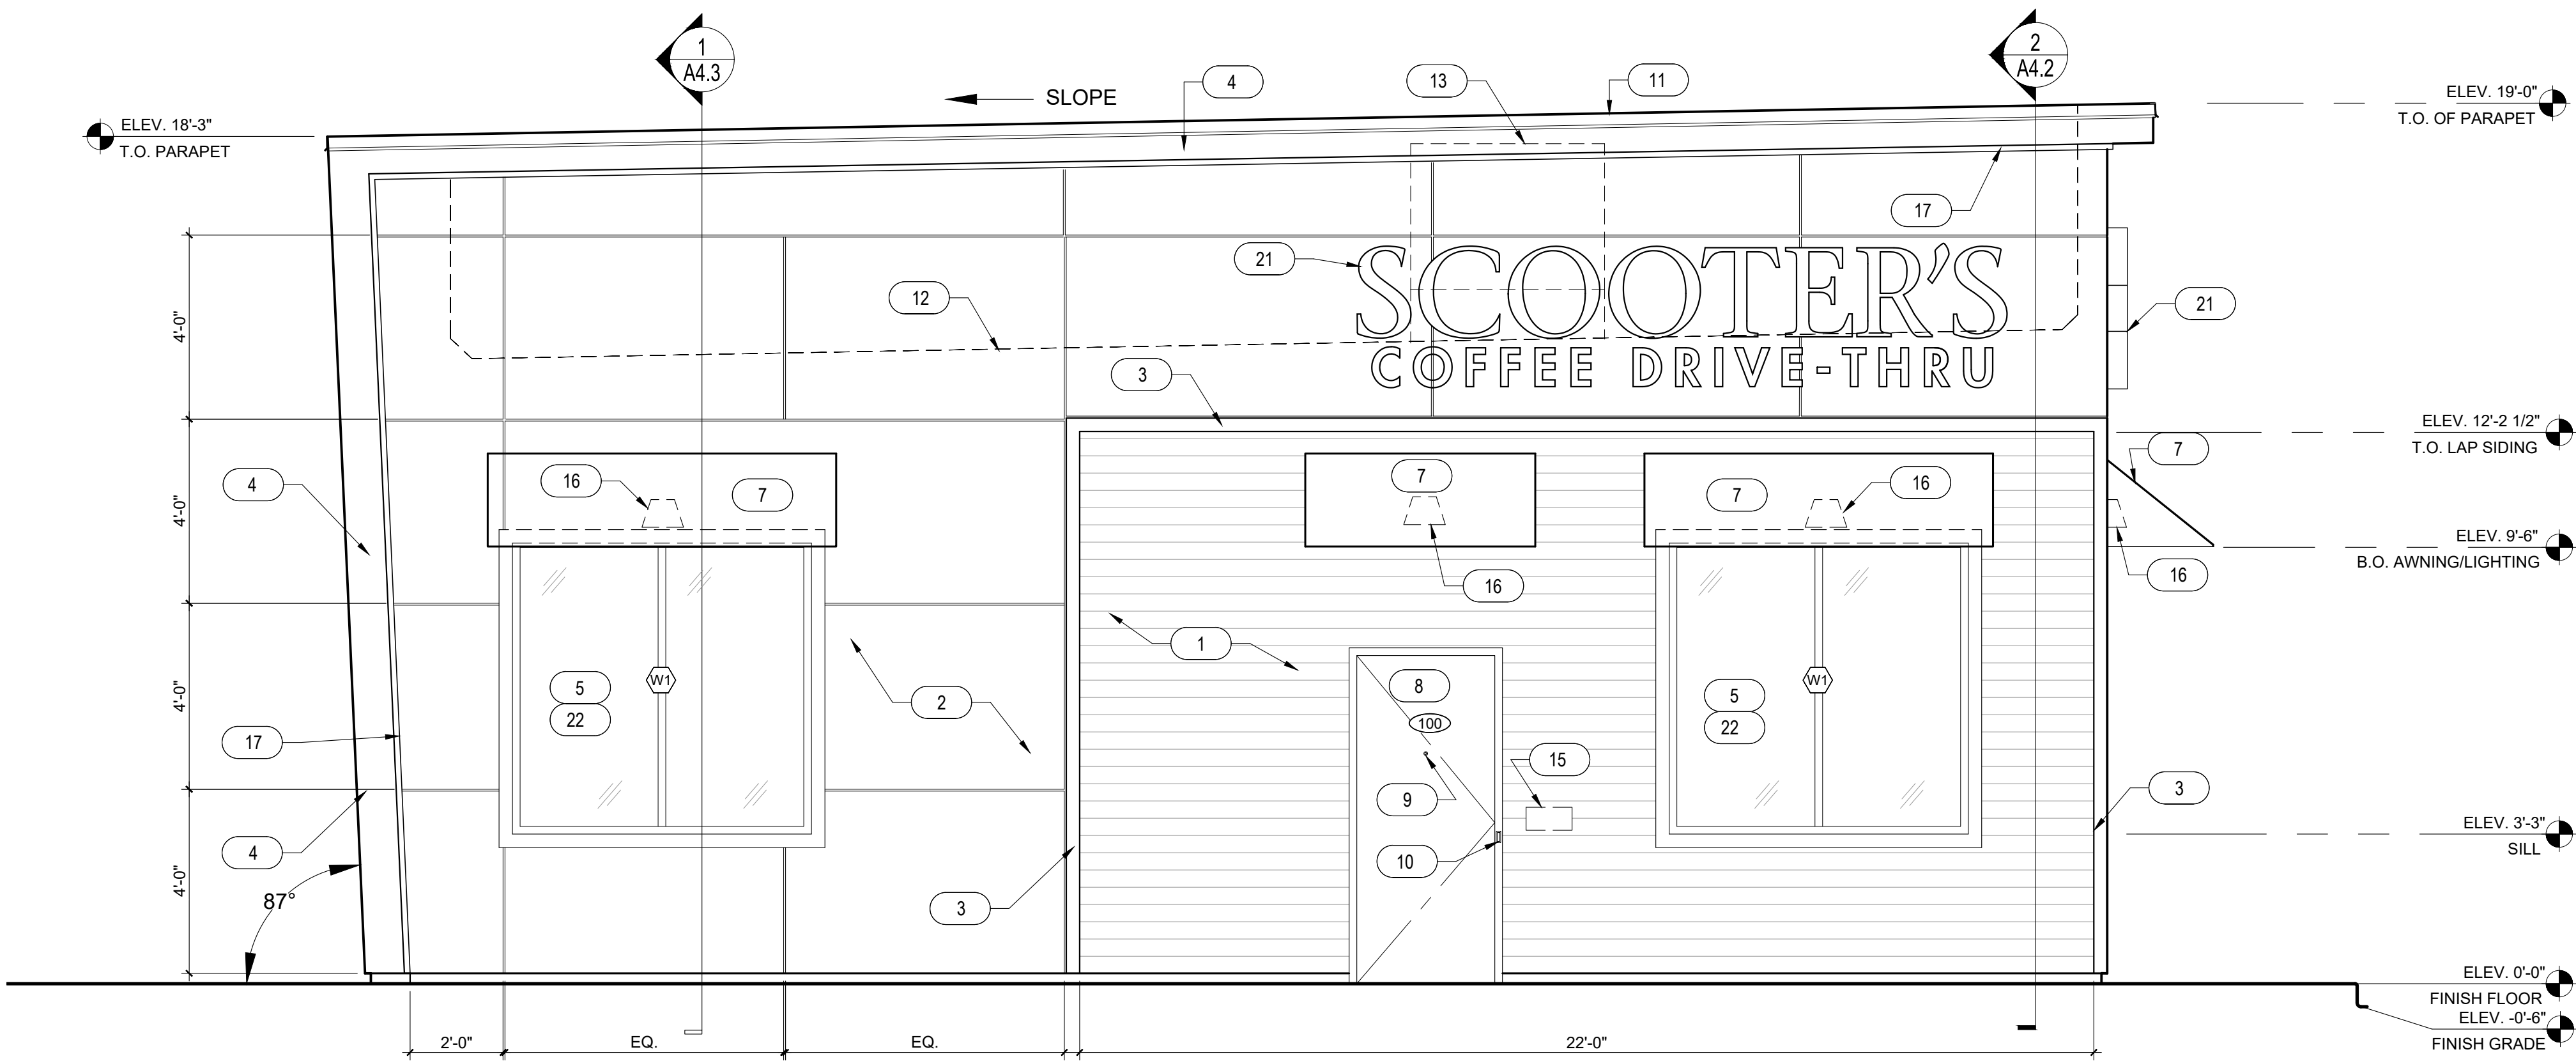

2 EXTERIOR ELEVATIONS
SCALE: 3/8" = 1'-0"

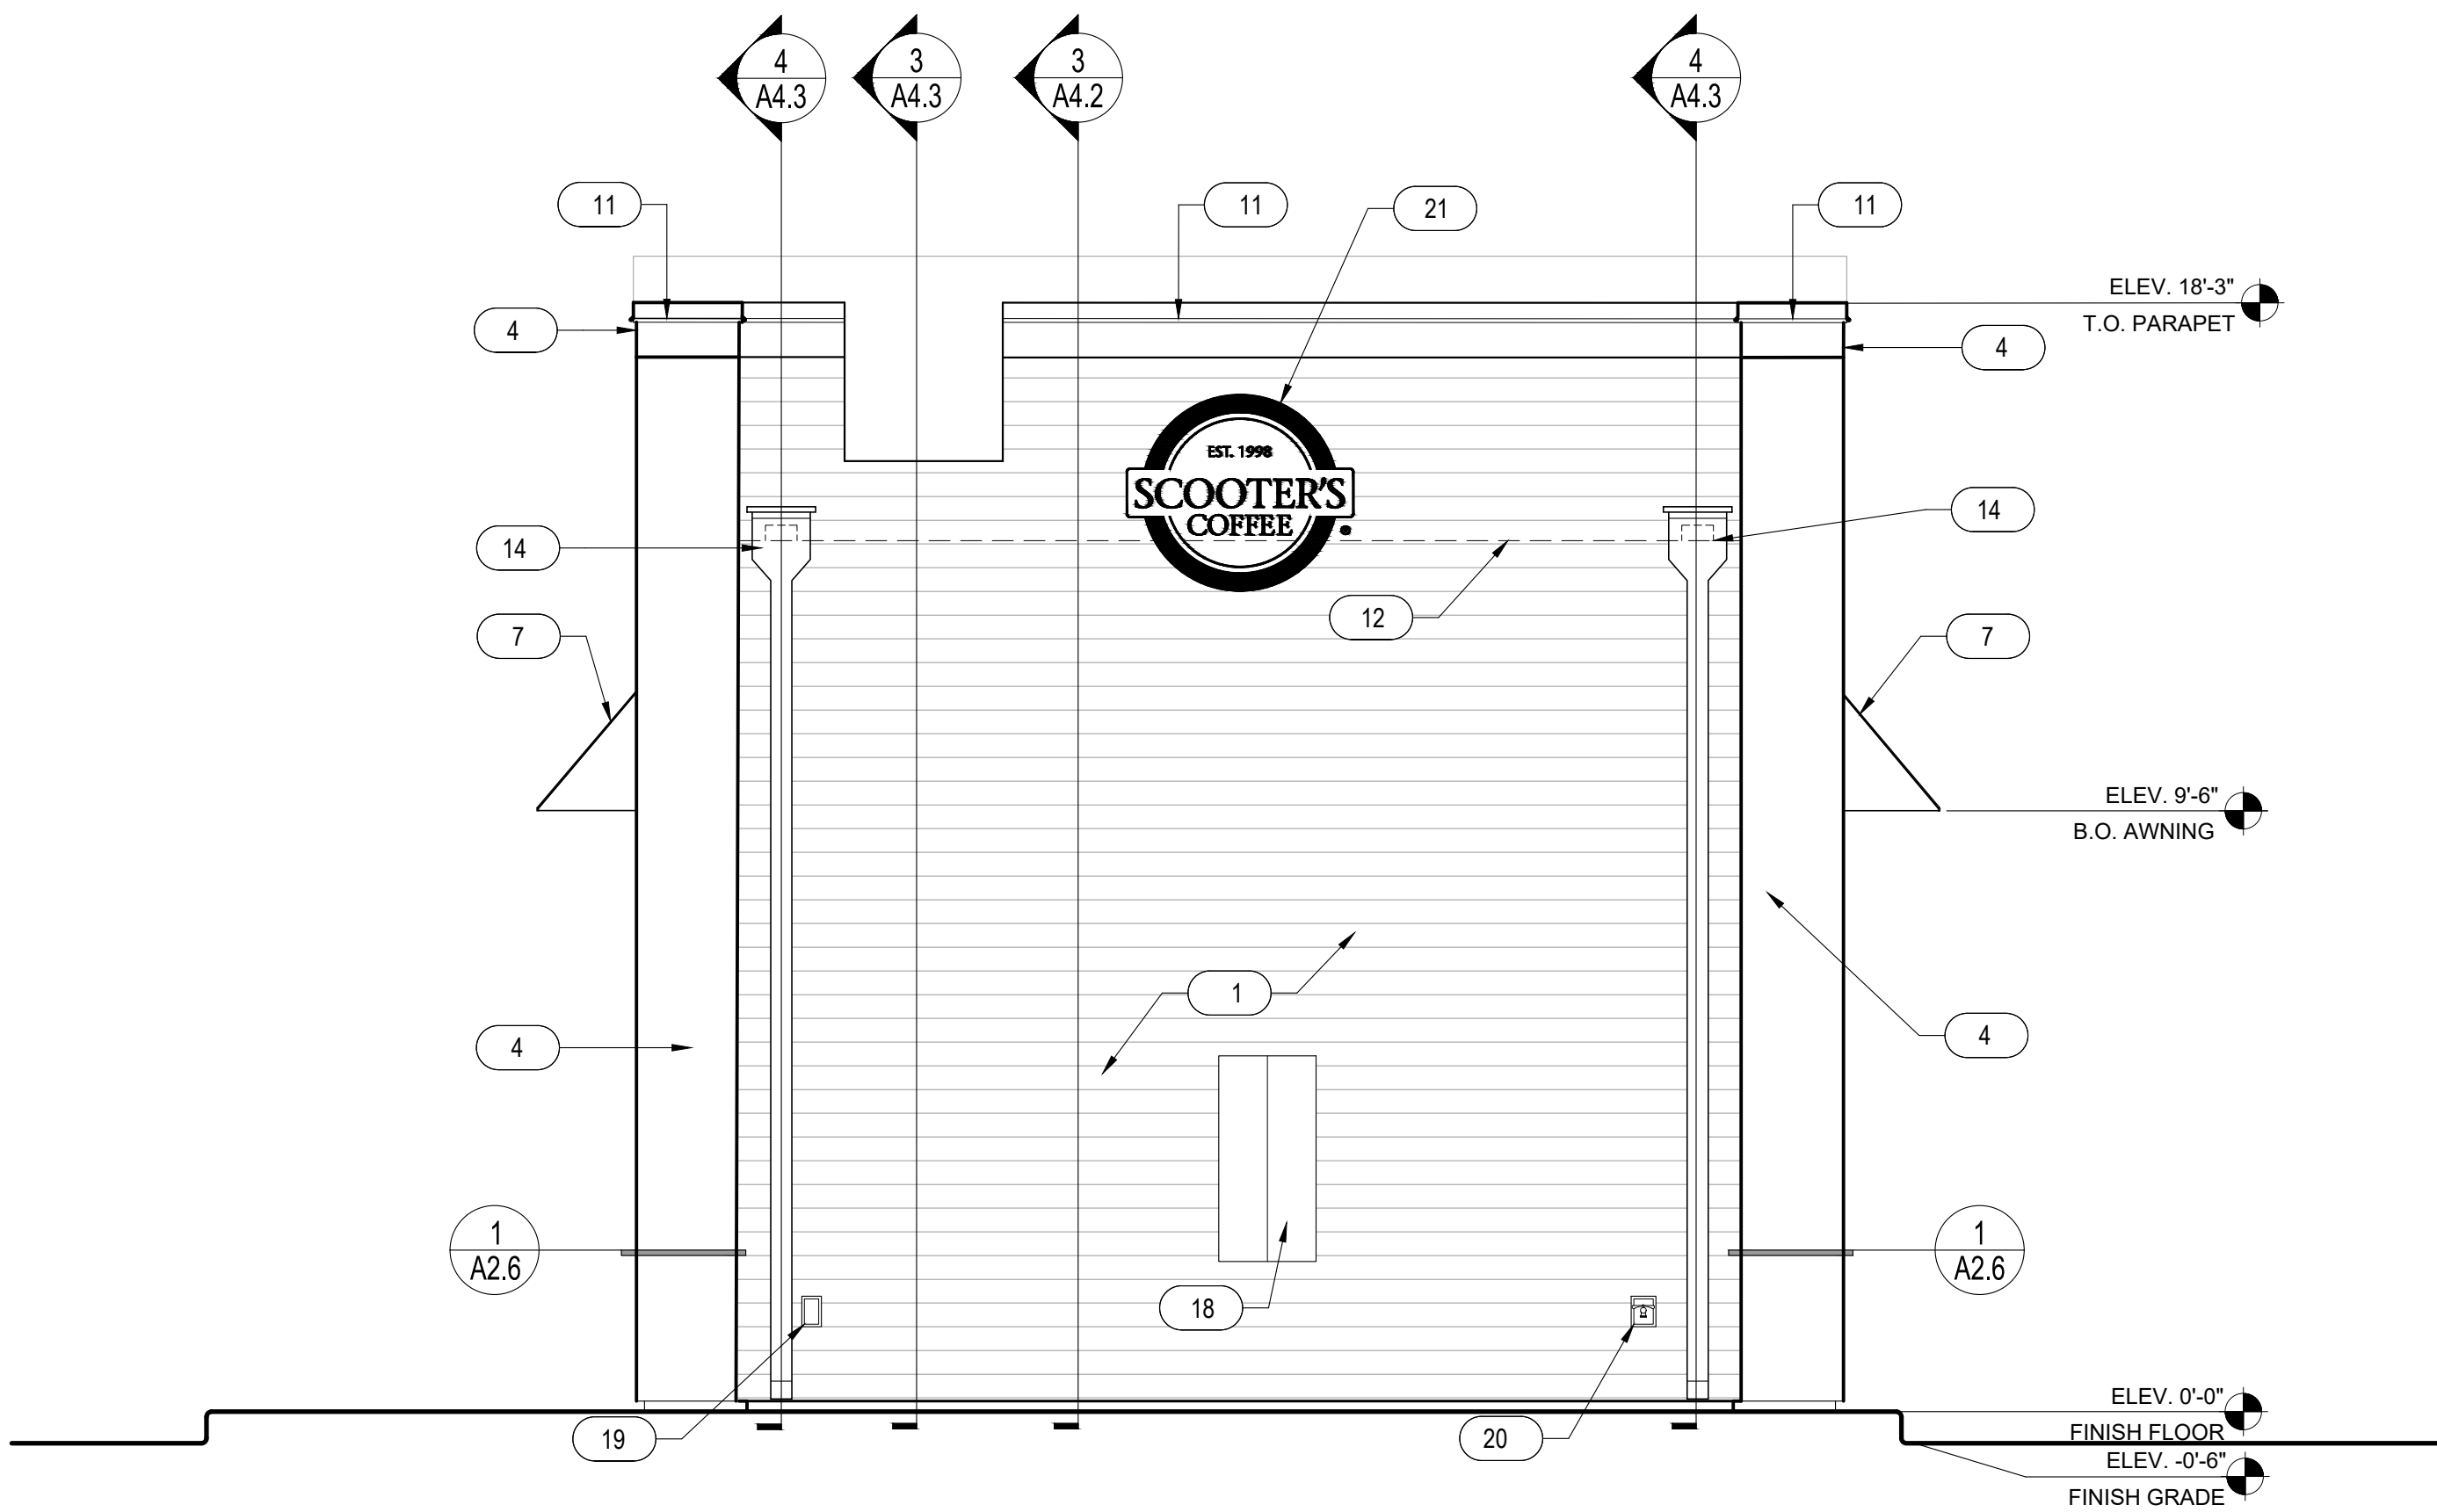

1 EXTERIOR ELEVATIONS
SCALE: 3/8" = 1'-0"

- ### KEYNOTES
1. HARDIE PLANK HZ10 LAP SIDING CEDARMILL 6-1/4". SEE HARDIE DETAIL SHEET A6.5 - COLOR: SHERWIN WILLIAMS SW6992 INKWELL EGGSHELL FINISH
 2. HARDIE REVEAL PANEL SYSTEM WZ10 - SMOOTH FINISH, SEE HARDIE DETAIL SHEET A6.5 - COLOR: SW 1015 SKYLINE STEEL
 3. 1/2" HARDIE TRIM, SEE HARDIE DETAIL SHEET A6.5 - COLOR: SHERWIN WILLIAMS SW6992 INKWELL EGGSHELL FINISH
 4. 20 GAUGE METAL ACCENTS AND SOFFITS - COLOR: BLACK
 5. INSULATED DARK BRONZE ALUMINUM WINDOWS WITH DUAL PANE TEMPERED GLASS
 6. QUICKSERVE 48X48 WINDOW - COLOR: DARK BRONZE
 7. AWNING BY OTHERS - COLOR: RED
 8. INSULATED HOLLOW METAL DOOR AND FRAME - COLOR: SHERWIN WILLIAMS SW6992 INKWELL EGGSHELL FINISH
 9. PEEP HOLE, BY DOOR MANUFACTURER
 10. DOOR BELL
 11. 20 GAUGE METAL PARAPET CAP
 12. LINE OF ROOF BEYOND
 13. ROOF TOP UNIT BEYOND, SEE MECHANICAL DRAWINGS
 14. ROOF SCUPPER AND DOWNSPOUT, SEE DETAIL 8/A6.3
 15. MAILBOX BY OWNER
 16. WALL MOUNTED LIGHT FIXTURE, SEE ELECTRICAL DRAWINGS
 17. LED LIGHT BAND, SEE ELECTRICAL DRAWINGS
 18. SES PANEL, SEE ELECTRICAL DRAWINGS
 19. ELECTRICAL OUTLETS, SEE ELECTRICAL DRAWINGS
 20. HOSE BIBB, SEE PLUMBING DRAWINGS
 21. SIGNAGE BY OTHERS, UNDER A SEPARATE PERMIT
 22. SPANDREL GLASS



PROJECT ADDRESS:
1302 E. MASON ST.
GREEN BAY, WI 54301

REVISIONS:

TITLE:
EXTERIOR
ELEVATIONS

DATE:
5.04.2021


PROJECT NO.
21-151

- ☐ DESIGN DEVELOPMENT
☒ PERMIT SUBMITTAL
☐ BID PACKAGE
☐ CONSTRUCTION ISSUE


SHEET NO.

A3.1

THIS DRAWING AND ITS CONTENTS ARE THE COPYRIGHTED PROPERTY OF FM GROUP INC. USE THEREOF IS LIMITED TO THE SPECIFIC PROJECT AND SITE SET FORTH ABOVE AND MAY NOT BE OTHERWISE USED OR REPRODUCED, IN WHOLE OR IN PART, WITHOUT THE WRITTEN PERMISSION OF FM GROUP INC. THE ARCHITECT. THIS DRAWING IS TO BE RETURNED UPON REQUEST.

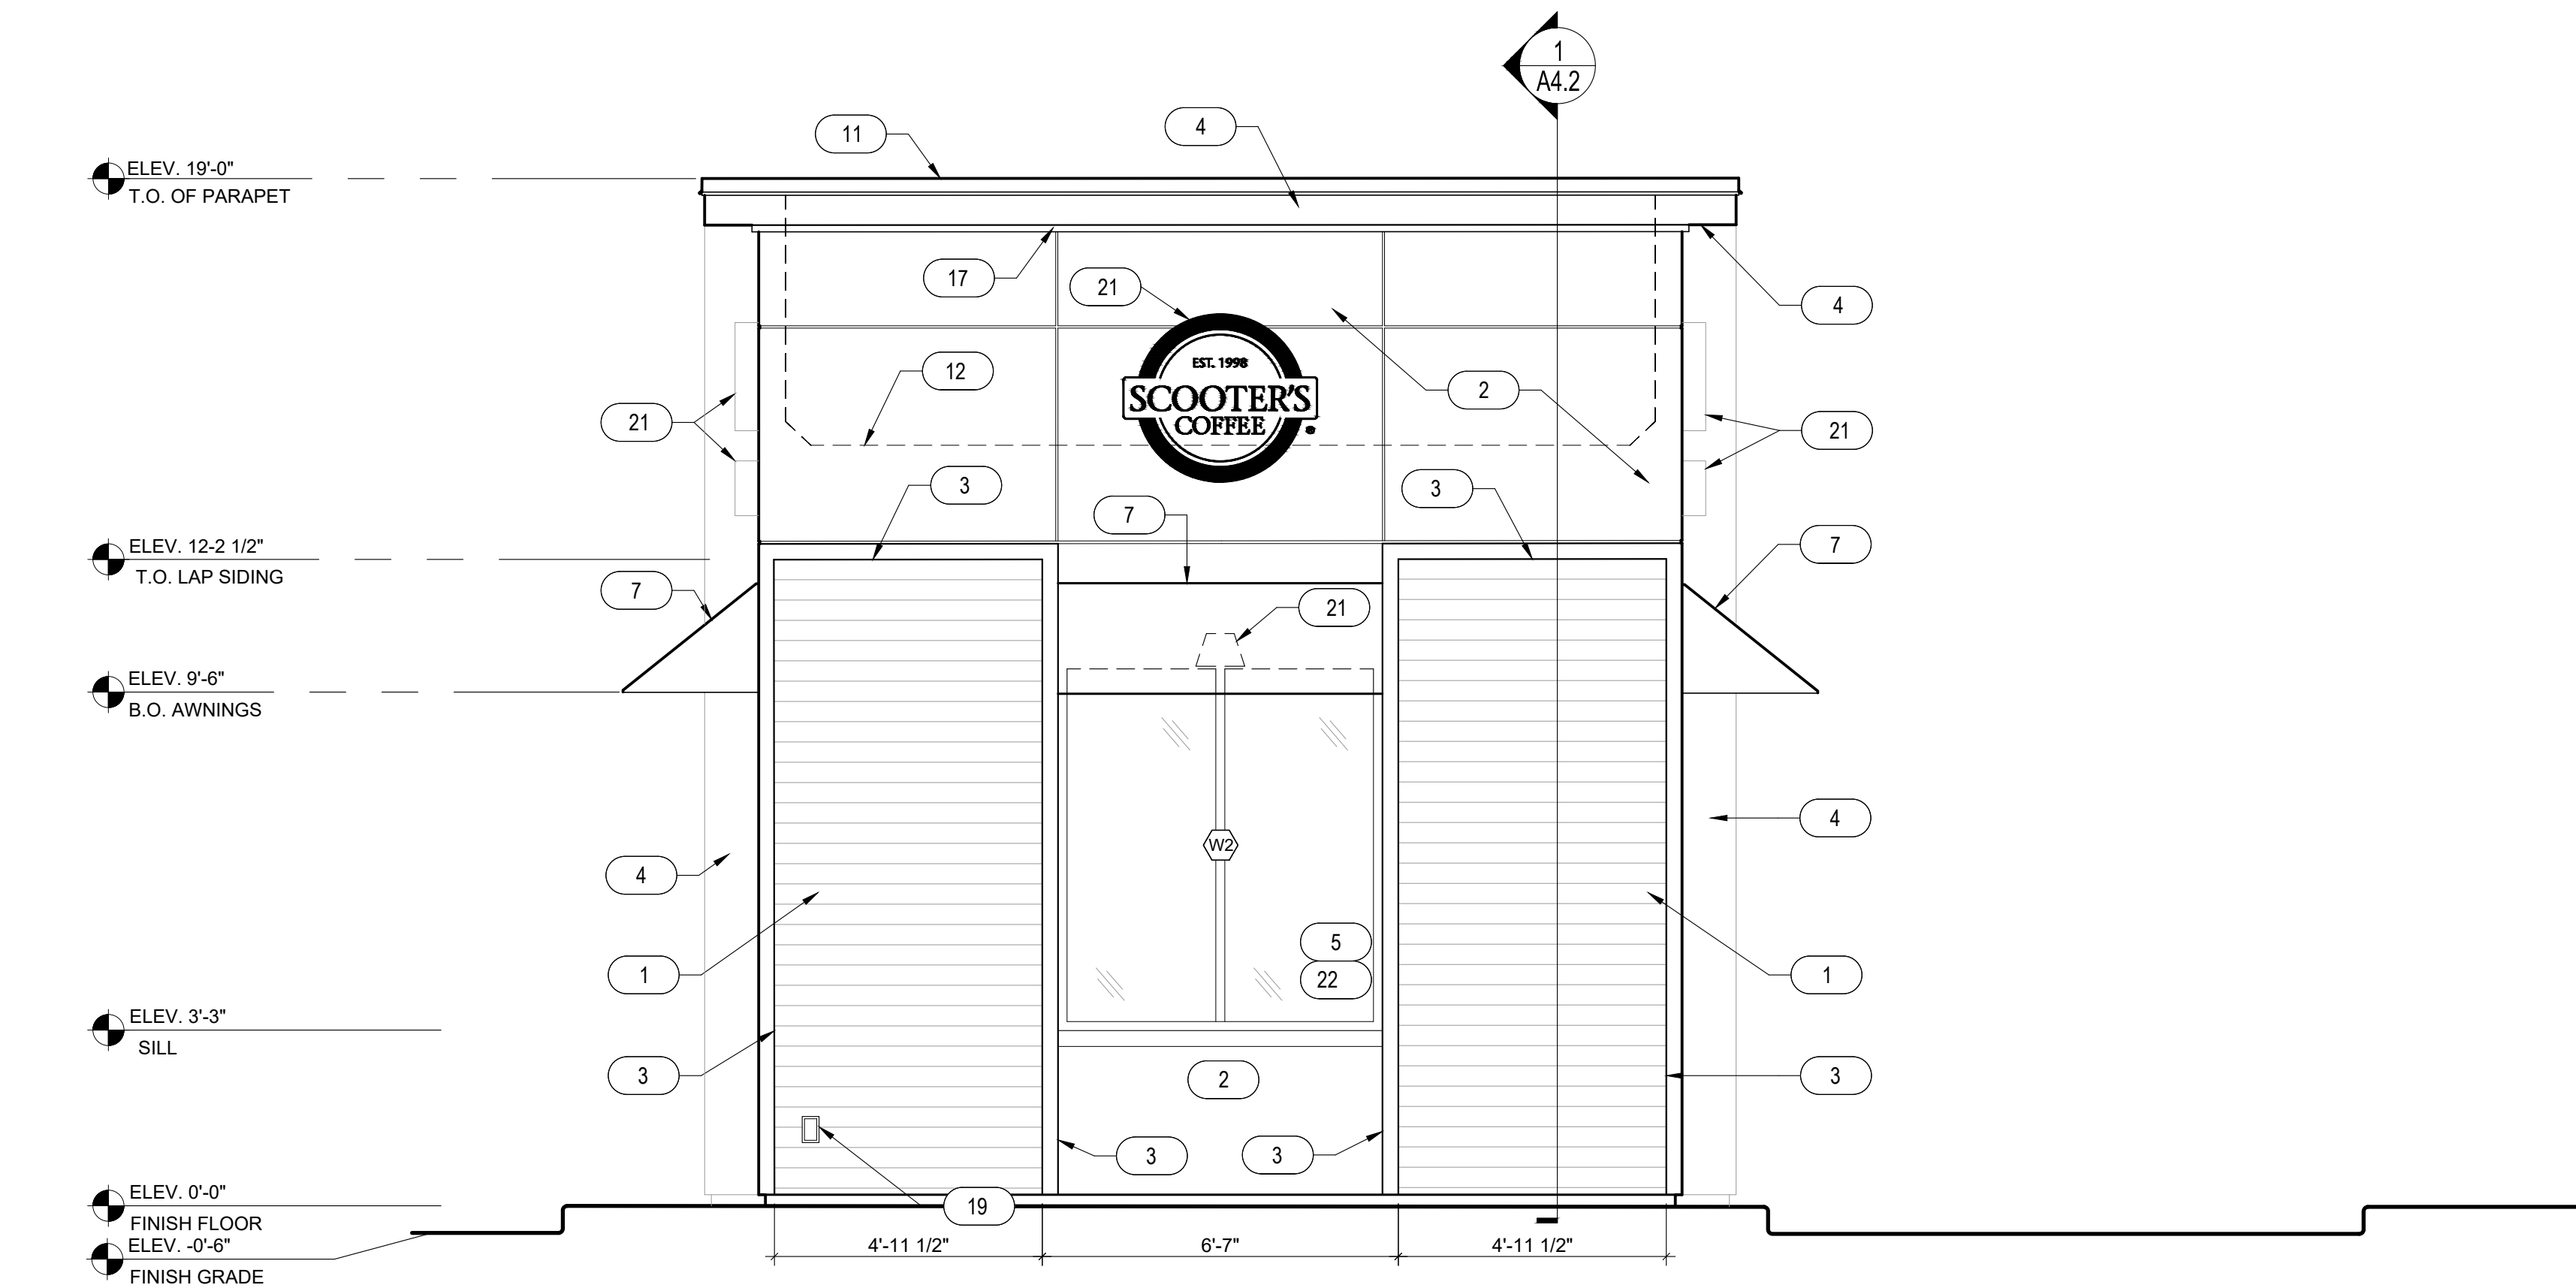

2 EXTERIOR ELEVATIONS
SCALE: 3/8" = 1'-0"

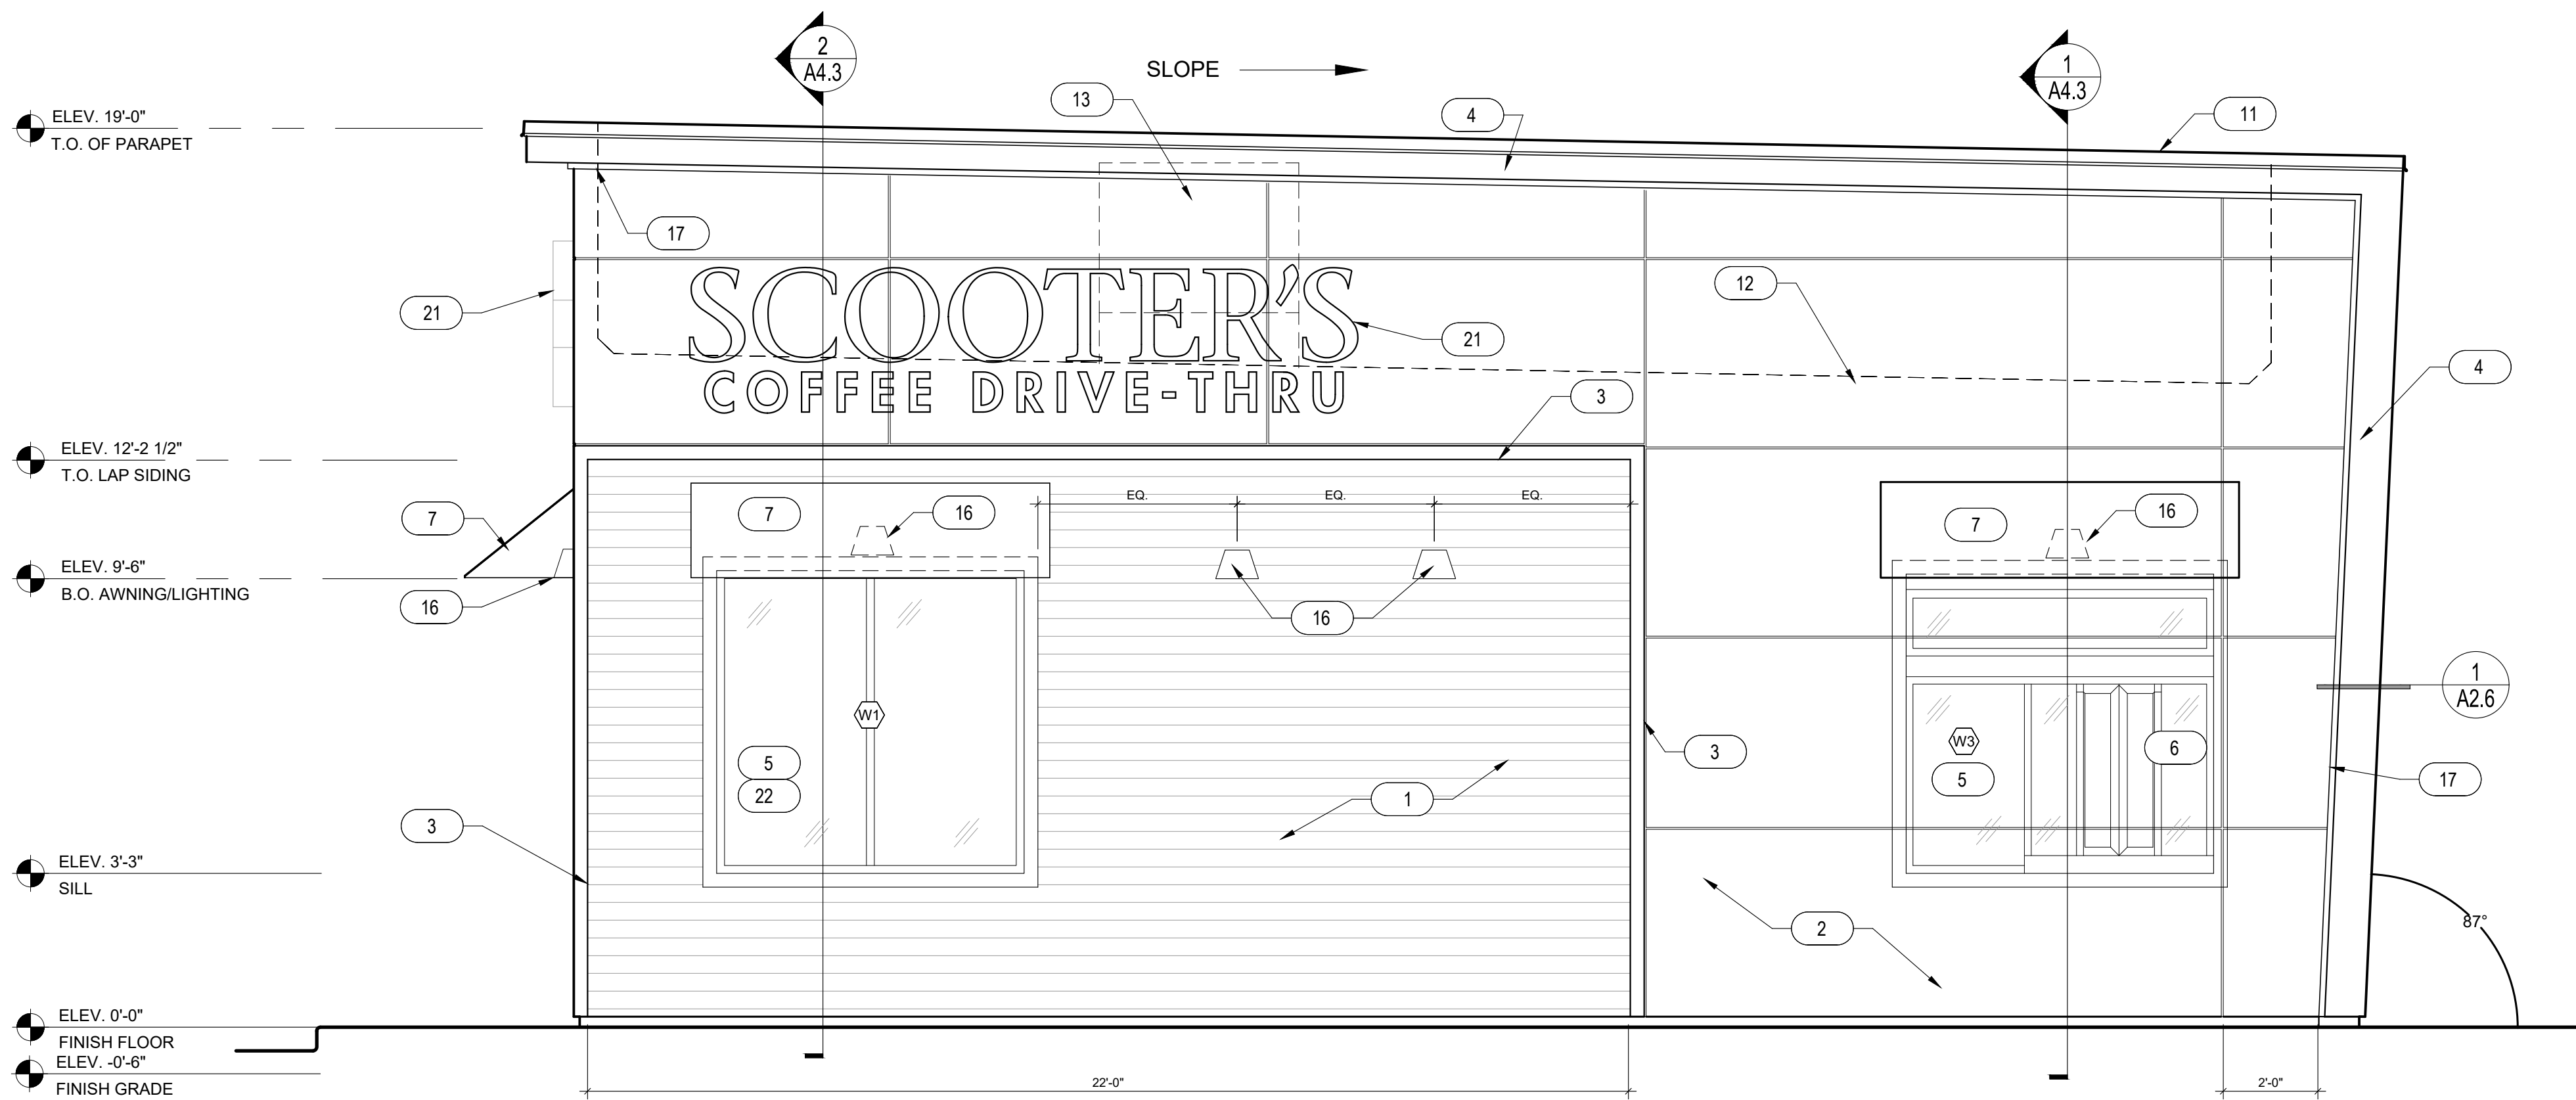

1 EXTERIOR ELEVATIONS
SCALE: 3/8" = 1'-0"

- KEYNOTES
1. HARDIE PLANK HZ10 LAP SIDING CEDARMILL 6-1/4", SEE HARDIE DETAIL SHEET A6.5 - COLOR: SHERWIN WILLIAMS SW6992 INKWELL EGGSHELL FINISH
 2. HARDIE REVEAL PANEL SYSTEM WZ10 - SMOOTH FINISH, SEE HARDIE DETAIL SHEET A6.5 - COLOR: SW 1015 SKYLINE STEEL
 3. 3 1/2" HARDIE TRIM, SEE HARDIE DETAIL SHEET A6.5 - COLOR: SHERWIN WILLIAMS SW6992 INKWELL EGGSHELL FINISH
 4. 20 GUAGE METAL ACCENTS AND SOFFITS - COLOR: BLACK
 5. INSULATED DARK BRONZE ALUMINUM WINDOWS WITH DUAL PANE TEMPERED GLASS
 6. QUICKSERVE 48X48 WINDOW - COLOR: DARK BRONZE
 7. AWNING BY OTHERS - COLOR: RED
 8. INSULATED HOLLOW METAL DOOR AND FRAME - COLOR: SHERWIN WILLIAMS SW6992 INKWELL EGGSHELL FINISH
 9. PEEP HOLE, BY DOOR MANUFACTURER
 10. DOOR BELL
 11. 20 GUAGE METAL PARAPET CAP
 12. LINE OF ROOF BEYOND
 13. ROOF TOP UNIT BEYOND, SEE MECHANICAL DRAWINGS
 14. ROOF SCUPPER AND DOWNSPOUT, SEE DETAIL 8/A6.3
 15. MAILBOX BY OWNER
 16. WALL MOUNTED LIGHT FIXTURE, SEE ELECTRICAL DRAWINGS
 17. LED LIGHT BAND, SEE ELECTRICAL DRAWINGS
 18. SES PANEL, SEE ELECTRICAL DRAWINGS
 19. ELECTRICAL OUTLETS, SEE ELECTRICAL DRAWINGS
 20. HOSE BIBB, SEE PLUMBING DRAWINGS
 21. SIGNAGE BY OTHERS, UNDER A SEPARATE PERMIT
 22. SPANDREL GLASS



PROJECT ADDRESS:
1302 E. MASON ST.
GREEN BAY, WI 54301

REVISIONS:

TITLE:
EXTERIOR
ELEVATIONS

DATE:
5.04.2021

PROJECT NO.
21-151

- ☐ DESIGN DEVELOPMENT
☒ PERMIT SUBMITTAL
☐ BID PACKAGE
☐ CONSTRUCTION ISSUE

SHEET NO.

A3.2

Describe Reason for Variance

Please find the following written narrative and supporting documents as a request for a variance request at part of the existing parcel at 6-150-1, 1640 West Mason Street purpose of constructing and operating a drive-thru coffee shop use.

Scooter's Coffee is seeking to develop the underused parking lot site at 1640 West Mason Street to create a Scooter's Coffee drive through restaurant. Scooter's has a location recently opened on East Mason Street. Scooter's Coffee looks to create a single building which serves drive thru based customers.

The site is currently apart of an underused parking lot owned by Neufeld Enterprises II LLC. An attached certified survey map has met approvals and awaiting recording to create three lots out of the existing lot housing Planet Fitness, surface parking, and greenspace along West Mason. This will create two new lots along West Mason to create a Scooter's Coffee and Arby's. This will continue the redevelopment investment up along West Mason Street for addition of smaller businesses situated along the street like the recent development with Cellcom and North Shore Bank east of Mitchell Street.

Neufeld Enterprises II LLC will continue to be the property owner for all three lots in existing lot.

Scooter's is looking to create an approximately 664 square foot building footprint to serve customers. Existing zoning for the site is C1. A conditional use permit will also be applied for to meet zoning code to allow for drive-through use.

The following items have been attached

Future CSM

Site Plan for Plan Commission

Elevations

List ordinances the variance will be impacting

- (1) Request relief for building floor area ratio minimum for lot from 0.1 to 0.043 to accommodate the construction of a 664 square foot drive thru coffee shop.

ORD. CH. 13 Sec. 13.810 (Table) Floor Area Ratio-Minimum

ALTERNATIVES

Describe alternatives to your proposal

Scooter's typically constructs three new builds; varying in sizes between 500 and 664 square feet. The largest floor area has been selected for the site. The FAR requires the size of a building to become 1545 square feet of floor to meet standards. This building size would create a building size far outpacing the needs and model for this store. Additionally, a lot size of 6640 square feet would be far too small to accommodate a drive through and limited parking for the site.

Alternatives that you considered that comply with existing regulations

The site is being created by using a fairly common practice of taking extraordinarily underused surface parking for a legacy big box development and placing out building up along the thoroughfare of Mason Street.

Setbacks:

If a single small parcel were to be used, room for queuing of cars safely on the property would not be feasible. A small parcel would be extraordinarily small for a singular purpose which incorporates automobiles in any fashion (surface parking or drive through).

Safety:

The placement of Scooters Coffee (and adjacent Arby's) is placed in an area which utilizes a void space between four drive lanes.

- Mason Street
- North/South traffic off Mitchell Street
- North/South traffic off driveway entrance between the Goodwill Store and Planet Fitness
- East/West traffic down an established drive lane connecting Goodwill, Planet Fitness, and businesses established east of Mitchell Street.

Size of developed area fits in well with the established drive lanes for all businesses. A decrease or increase in lot size to the north and south would create uneven traffic queues in the area.

Building Size:

Development team looked at creating a larger building, but the additional size needed simply to meet FAR standards would not meet the business model warranted for a drive through only coffee store with a limited number of employees working inside the store. Customers will use the drive through only.

Reasons for not pursuing the alternatives listed above

To ensure setbacks, green space standards, and general form/fit of the commercial businesses in relation to the overall parking lot for the stores along Mason Street, development team believes this fit works best.

THREE STEP TEST**Does unique physical characteristics of your property prevent the compliance with the ordinance?**

Yes. The site is hemmed in by established drive lanes for the overall shopping complex FAR. Requiring the building to be larger would be an arbitrary standard which would not bring additional functionality to the building itself.

Would granting the variance be contrary to the public interest?

Granting will allow a full site design which can ensure safe queuing of automobiles free from Mason Street and traffic build up in the driveway lanes. Additionally, this request will allow for the CUP request and combination CSM to become feasible. These steps will allow the site to continue redevelopment and growth along the underused parking lot corridor at West Mason/Military.

Why would not getting the variance unreasonably prevent you from using the property for permitted use?

Scooter's has no intention of having in person dining. The size of the building is maxed out for uses at the site, which drive through dining is a conditional use for the site.



Report to the
Finance Committee
of the City of Green Bay

MEETING DATE

February 1, 2022

PREPARED BY

AGENDA ITEM # Q.1

To approve the first amendment to the Green Bay Electronics Record Program (GERP) software agreement between the City of Green Bay and Brown County.

BACKGROUND

Amendment:

- 1) amends the start date from 6/1/2020 to 1/1/2021 expiring 12/31/2035
- 2) Brown County agreed to pay a prorated fee of \$13,538 for GERP usage in 2020
- 3) County Board of Supervisors approved amendment on 6/16/2021

RECOMMENDATION

Approved

FISCAL IMPACT

ATTACHMENTS

- I. First Amendment to GB-BC GERP Agreement

**FIRST AMENDMENT TO THE
GREEN BAY ELECTRONICS RECORD PROGRAM SOFTWARE
LICENSE AND SERVICE AGREEMENT**

This First Amendment to the Software License and Service Agreement (“Amendment”) is entered into by and between the City of Green Bay, WI, a Wisconsin municipal corporation (hereinafter, “Licensor”), and Brown County, WI, a body corporate pursuant to Wis. Stat. §59.01 (hereinafter, “Licensee”), collectively referred to as the Parties.

RECITALS

WHEREAS, on September 17, 2020, the Licensor and Licensee entered into the Green Bay Electronics Record Program (“GERP”) Software License and Service Agreement (“Agreement”) attached hereto and incorporated herein by reference; and

WHEREAS, the term of Agreement is for fifteen (15) years, beginning on June 1, 2020 and expiring May 31, 2035; and

WHEREAS, the Parties now intend to change the term of the Agreement to January 1, 2021 to December 31, 2035; and

WHEREAS, the Annual Payment shall be paid in full by January 31 of each year under the Agreement.

WHEREAS, in addition to the annual fee payments scheduled in the Agreement, Licensee will pay Licensor \$13,538.00 for GERP usage in calendar year 2020;

NOW THEREFORE, in exchange for the mutual promises contained herein and other good and valuable consideration, the receipt and sufficiency of which is hereby acknowledged, the Parties agree as follows:

1. **Term.** Section 5.A. is hereby deleted and replaced with the following:

A. *Term.* This Agreement shall run for a term of fifteen (15) years (“Term”), beginning on January 1, 2021, and expiring on December 31, 2035. During the Term, this Agreement may be terminated upon written agreement by both Parties or as indicated in section (B). At the end of the Term, this Agreement shall automatically renew unless written notice is given by either Party.

2. **Fees and Payment.** Section 6. is hereby deleted and replaced with the following:

6. **Fees and Payment.** Licensee shall pay to Licensor annually the amount of Ninety-Five Thousand Dollars (\$95,000.00) (“Annual Payment”). The Annual Payment shall be for the purchase of the license and annual maintenance as provided in this section. The Annual Payment shall be paid in full no later than January 31st of each year of this Agreement, with the first Annual Payment due upon execution of this Agreement.

3. **2020 Usage Payment.** Section 6.D. is hereby added to the Agreement:

6.D. *2020 Usage Payment.* Licensee shall remit \$13,538.00 for use of the Licensed Products in calendar year 2020 upon receipt of an invoice for the same.

4. Except as set forth in this Amendment, the Agreement remains as executed and is in full force and effect.

IN WITNESS WHEREOF, the parties hereto have caused this Agreement to be executed as of the last date listed below.

CITY OF GREEN BAY, Licensor

Dated: _____, 2021

By _____
Eric Genrich, Mayor

By _____
Celestine Jeffreys, Clerk

BROWN COUNTY, Licensee

Dated: _____, 2021

By _____
Troy Streckenbach, County Executive

By _____
Patrick Moynihan, Jr., County Clerk



Report to the
Finance Committee
of the City of Green Bay

MEETING DATE

February 1, 2022

PREPARED BY

AGENDA ITEM # Q.2

To approve contingent on receiving additional information the American Rescue Plan Act (ARPA) allocation within the Stormwater, Green Infrastructure, and Climate Resilience category for Roosevelt St. Green Infrastructure for \$360,000.

BACKGROUND

RECOMMENDATION

FISCAL IMPACT

ATTACHMENTS

1. I-25-22 Stormwater, GI, and Climate Resilience ARPA requests for Finance
2. GI memo to council 01 26 2022_FINAL

Memo

To: Finance Committee
Diana Ellenbecker, Finance Director

From: Susan House, Grant Administrator

Date: January 19, 2022

Re: ARPA Requests- Storm Water, Green Infrastructure, and Climate Resilience

The Finance Committee and Common Council have approved, on December 7, 2021, by resolution the following ARPA fund categories:

1. \$10,000,000 Capital Needs
2. \$6,000,000 Affordable Housing Development and Small Business Support
3. \$3,000,000 Stormwater, Green Infrastructure, and Climate Resilience
4. \$2,000,000 Crime Prevention and Neighborhood Enhancement
5. \$1,500,000 Arts, Culture, and Tourism

The following three (3) items are requested from the Stormwater, Green Infrastructure (GI), and Climate Resilience category. All three (3) requests are from Green Bay Public Works and will help reduce stormwater runoff, improve water quality, pollutant reduction, and provide a habitat for pollinators. My recommendation is to approve the requests individually.

1-5-001 Roosevelt St. Green Infrastructure \$360,000.00
(Main St. to Stuart St.)

Project Summary: Biofiltration systems installed in the street terrace of Roosevelt St. Stormwater runoff enters the system through a curb-inlet opening or pipe and flows through a specially designed filter media mixture contained in a landscaped concrete container. The filter media captures and immobilizes pollutants; those pollutants are then decomposed, volatilized, and incorporated into the biomass of the system's micro/macro fauna and flora. Stormwater runoff flows through the media and into an underdrain system at the bottom of the container, where the treated water is discharged. Project area is in a Qualified Census Tract (QCT) and has a Social Vulnerable Index (SVI) Rating .917, which indicates a high level of vulnerability.

Project Outcomes: Pollutant reduction, water quality improvement, stormwater runoff reduction, aesthetic appeal, pollinator habitat.

Reoccurring Costs: Ongoing costs include cleaning and weeding of biofiltration areas and mulch replacement as needed per maintenance schedule.

Recommendation: Approve Request for 1-5-001 project, Roosevelt St., Green Infrastructure project for \$360,000.00.

1-5-003 S. Van Buren St. #2 \$570,000.00

Project Summary: Installation of ~850 feet of permeable pavement and biofiltration systems on Van Buren St, from E. Mason St to Stuart St. The biofiltration systems will be in the street terrace and planted with native vegetation. This type of GI filters pollutants from stormwater and reduces the quantity of stormwater entering the storm sewer system. Permeable pavement catches water where it falls and allows stormwater and snowmelt to infiltrate into a subsurface storage layer. Project area is in Qualified Census Tracts (QCT) (12 & 13) and has Social Vulnerable Index (SVI) Ratings of .7134 and .917 respectively. This indicates a moderate to high level of vulnerability.

Project Outcomes: Water quality improvement, stormwater runoff reduced, and aesthetic appeal.

Reoccurring Costs: Ongoing costs include periodic vacuuming of permeable pavement as well as cleaning and weeding of biofiltration areas. Watering of native vegetation will be required until plantings are established.

Recommendation: Approve Request for 1-5-003, S, Van Buren St. #2, Green Infrastructure project for \$570,000.

7-5-001 Rain Barrel- Rain Garden Green Infrastructure \$60,000.00

Project Summary: Project intended for residential properties and non-profits. Rebates and cost-share structures:

- Rain barrels = Free if City of Green Bay provides; Rebate of up to \$70/rain barrel if purchased separately
- Rain gardens = Reimbursement rebate of 75% or 90% of actual project cost (up to a pre-approved maximum) for design and construction. Reimbursement percentage depends on location in watershed. An additional incentive is paid with proof of rain garden maintenance within two years of installation.
- Shade/Stormwater trees/bushes= \$50/tree (no limit) or City- provided seedlings at no cost.
- Maximum of up to \$5,000 per property for all eligible GI projects.

Project Outcomes: Rain barrels and rain gardens reduce rainwater runoff and non-point source pollution; thereby improving water quality of nearby streams and rivers. Rain gardens also provide pollinator habitat and beautiful neighborhoods. The project will increase community awareness of water conservation practices and the value of utilizing rainwater for outdoor landscaping and gardening uses.

Reoccurring Costs: Other costs may include costs for administering the program and educational outreach.

Recommendation: Approve Request for 7-5-001, Rain Barrel-Rain Garden Green Infrastructure project for \$60,000.

Total of Projects:

Stormwater, Green Infrastructure, and Climate Resilience		\$ 3,000,000.00
1-5-001 Roosevelt St. GI	\$	360,000.00
1-5-003 Van Buren St. GI #2	\$	570,000.00
7-5-001 Rain Barrel/ Rain Garden	\$	<u>60,000.00</u>
	\$	990,000.00
Estimated Remaining balance:		\$ 2,010,000.00

Please note, there are more green infrastructure projects coming utilizing other funding sources.

**RESOLUTION ADOPTING THE CITY'S PLAN FOR
EXPENDITURE OF FUNDS RECEIVED PURSUANT TO
THE AMERICAN RESCUE PLAN ACT OF 2021**

December 7, 2021

BY THE COMMON COUNCIL OF THE CITY OF GREEN BAY:

WHEREAS, on March 11, 2021, President Biden signed into law the American Rescue Plan Act of 2021 (ARPA), under which the Coronavirus State and Local Fiscal Recovery Funds will deliver \$350 billion for state, local, territorial, and tribal governments to respond to the COVID-19 emergency; and

WHEREAS ARPA permits municipalities to use Fiscal Recovery Funds for four broad purposes: to respond to the public health emergency or its negative economic impacts; to respond to workers providing essential services during the public health emergency; to replace lost public sector revenue; and to invest in water, sewer, and broadband infrastructure; and

WHEREAS the City's Plan for expenditure of the Fiscal Recovery Funds received pursuant to ARPA (ARPA Plan) was created after receiving input from residents and consulting with staff as to the most appropriate and effective utilization of those funds to assist the citizens of the City of Green Bay in recovering from the COVID-19 emergency; and

WHEREAS the City of Green Bay received \$11,847,758 in Fiscal Recovery Funds in May 2021, and is projected to receive a second disbursement of \$11,847,758 in May 2022; and

WHEREAS the ARPA Plan described herein is intended to provide a general framework for the amount of Fiscal Recovery Funds to be spent in each of the listed categories, and contemplates expenditure of the combined disbursements; and

WHEREAS plans for specific projects and/or services funded by Fiscal Recovery Funds will be presented to the Common Council in more detail prior to the expenditure of such funds;

NOW, THEREFORE, BE IT RESOLVED that the Common Council of the City of Green Bay hereby approves and adopts the following ARPA Plan for expenditure of Fiscal Recovery Funds in the following categories:

- \$10 million for City of Green Bay capital needs (roads, bridges, etc.) and organizational priorities;
- \$6 million for affordable housing development and small business support;
- \$3 million for stormwater, green infrastructure, and climate resilience;

ARPA Plan Resolution
Page 2

- \$2 million for crime prevention and neighborhood enhancement;
- \$1.5 million for arts, culture, and tourism.

BE IT FURTHER RESOLVED that the above-referenced amounts are intended to be approximate.

Adopted December 7, 2021

Approved December 8, 2021

C. Jeffrey
Clerk

[Signature]
Mayor



Public Works Department
100 North Jefferson Street - Room 300
Green Bay, Wisconsin 54301-5026
www.greenbaywi.gov

Administration | Engineering | Traffic 920.448.3100
Operations 920.448.3535
Parking 920.448.3431
Fax 920.448.3102

TO: Common Council

FROM: Melissa Schmitz, Resiliency Coordinator
Steve Grenier, Director of Public Works
Matthew Heckenlaible, Utility Manager

DATE: January 27, 2022

RE: Green Infrastructure ARPA Overview

The purpose of this memorandum is to provide an overview of the direction that the City of Green Bay (City) is progressing towards environmental, resiliency, and stormwater management initiatives and to provide context for green infrastructure (GI).

The initial steps the City has taken was to hire a Resiliency Coordinator and to have our Municipal Codes reviewed (audited) to ensure that there were no obstacles and promote the inclusion and implementation of green infrastructure (GI) into both public and private projects and properties. Other resilient and environmentally friendly initiatives that the City has recently undertaken is:

- Green Infrastructure Code Audit to ensure consistency with GI standards and reduce barriers to implementation
- Multi-department Flood Resiliency workshops
- Financing GI workshop for staff
- Joannes Park Neighborhood GI and resiliency outreach
- GI education and Climate Resiliency virtual workshop for GB area high school students
- Participation in the East River Resiliency Collaborative
- Resolution to join WLGCC and establish climate goals of 100% clean energy and carbon neutrality by 2050.
- Solar installations at Leicht Park and Fire Station 5
- Hybrid vehicle purchase(s)
- Initial Total Cost of Ownership comparative analysis of five fleet vehicles (gas & EV)
- Greenhouse gas inventory and benchmarking energy usage of city buildings and operations
- Staff consultations with other municipalities on engineering design and best practices for GI installations

The City continues to face two key stormwater management challenges: managing urban stormwater runoff quantity and reducing pollutant discharges to local receiving waterways in compliance with the City's WDNR issued MS4 permit. To meet these challenges, the City is committing to invest in GI located within the public rights-of-way and private properties. The City's MS4 permit reflects the goals of the Lower Fox River TMDL program to significantly reduce total suspended solids and phosphorus loadings from urban stormwater discharges. In response to these environmental and community challenges, the City has launched a range of sustainability efforts to improve resiliency and achieve environmental and community sustainability goals as noted above.

In addition to proven water quality benefits, GI can provide many important co-benefits to the City, including beautifying neighborhoods, reducing localized flooding, providing shade, promoting groundwater recharge. GI solutions are intended to capture and treat the 'first flush' (1-3 year) rainfall events, thereby reducing the impact on traditional gray infrastructure.

Green infrastructure practices, such as green roofs, green streets and alleys, bioswales, biofilters, cisterns and permeable pavers, mimic natural process to infiltrate stormwater runoff. Municipalities across the U.S. are increasingly integrating GI into their stormwater management programs to improve water quality and achieve related regulatory obligations.

Investing in green infrastructure and climate resilient programming, City staff has researched and proposes to utilize various funding sources including grants, ARPA funds, bonding through the annual Capital Improvement Program process along with the traditional Stormwater Utility rates. Staff is constantly looking for other financing resources through discussion with other entities, collaborations and governmental resources.

ARPA funds are intended to be used to the extent possible in qualified census tracts. By using ARPA funds on GI projects within qualified census tracts, stormwater utility funds that otherwise would have been dedicated to these projects are freed up for use outside qualified census tracts. The City proposes to use storm utility funding to create Revolving Loan Funds (RLF) and grant/cost sharing programs to assist property owners to install green infrastructure projects on private property, furthering the goals of water quality enhancement and runoff reduction, City-wide. The projects proposed for ARPA funding at the January 25, 2022 Finance Committee meeting will provide approximately \$1 million of storm utility funding becoming available to begin these initiatives.

Department of Public Works is considering the implementation of various GI on several of the proposed road reconstruction projects within our 2022 CIP.

Planned Stormwater Projects

- Eliza Street – Permeable Pavers (applied for a grant to aid in funding this)
- Elmore Street- Permeable Pavement in parking lane (Stormwater Utility)
- Roosevelt Street- Biofilters- Filterra type systems (ARPA funds)
- School Place- Regional Stormwater Management in Seymour Park (Stormwater Utility Funded)
- Howard Street- Regional Stormwater Management in Seymour Park (Stormwater Utility Funded)
- Oakland Avenue- Regional Stormwater Management in Seymour Park (Stormwater Utility Funded)
- S. Van Buren (Grignon to Eliza) Permeable pavement and Biofilters- Filterra type systems (ARPA funds)
- S. Van Buren (E. Mason to Stuart) Permeable Pavement and Biofilters- Filterra type systems (ARPA funds)
- Finger Road – Rolled face curb and modifying the existing ditches into swales to promote temporary retention with infiltration (Stormwater Utility Funded)

Department of Public Works staff will continue to evaluate future road reconstruction projects to determine where implementation of GI technologies will be appropriate to continue toward City-wide requirements to improve water quality. These smaller-scale technologies will become critical in meeting our storm water management requirements where larger-scale technologies, such as regional ponds, are not practical.

Related supporting documents (available upon request):

Green Streets Stormwater Management Plan, City of Milwaukee, March 2013

Green Streets Handbook, EPA, March 2021

9-18 Sustainability Commission ordinance

2020 Sustainability Commission Workplan

TCO Report of Five Fleet Vehicles

WI Financing Compendium

2021 City Sustainability Accomplishments memo

Maps: Impervious Surface by parcels in Green Bay

GI Incentive Recommendations: *Funding Resilience in Mid-Sized Cities in Wisconsin*; October 2021



Report to the
Finance Committee
of the City of Green Bay

MEETING DATE

February 1, 2022

PREPARED BY

AGENDA ITEM # Q.3

To approve contingent on receiving additional information the American Rescue Plan Act (ARPA) allocation within the Stormwater, Green Infrastructure, and Climate Resilience category for S. Van Buren St. #2 for \$570,000.

BACKGROUND

RECOMMENDATION

FISCAL IMPACT

ATTACHMENTS

1. I-25-22 Stormwater, GI, and Climate Resilience ARPA requests for Finance
2. GI memo to council 01 26 2022_FINAL

Memo

To: Finance Committee
Diana Ellenbecker, Finance Director

From: Susan House, Grant Administrator

Date: January 19, 2022

Re: ARPA Requests- Storm Water, Green Infrastructure, and Climate Resilience

The Finance Committee and Common Council have approved, on December 7, 2021, by resolution the following ARPA fund categories:

1. \$10,000,000 Capital Needs
2. \$6,000,000 Affordable Housing Development and Small Business Support
3. \$3,000,000 Stormwater, Green Infrastructure, and Climate Resilience
4. \$2,000,000 Crime Prevention and Neighborhood Enhancement
5. \$1,500,000 Arts, Culture, and Tourism

The following three (3) items are requested from the Stormwater, Green Infrastructure (GI), and Climate Resilience category. All three (3) requests are from Green Bay Public Works and will help reduce stormwater runoff, improve water quality, pollutant reduction, and provide a habitat for pollinators. My recommendation is to approve the requests individually.

1-5-001 Roosevelt St. Green Infrastructure \$360,000.00
(Main St. to Stuart St.)

Project Summary: Biofiltration systems installed in the street terrace of Roosevelt St. Stormwater runoff enters the system through a curb-inlet opening or pipe and flows through a specially designed filter media mixture contained in a landscaped concrete container. The filter media captures and immobilizes pollutants; those pollutants are then decomposed, volatilized, and incorporated into the biomass of the system's micro/macro fauna and flora. Stormwater runoff flows through the media and into an underdrain system at the bottom of the container, where the treated water is discharged. Project area is in a Qualified Census Tract (QCT) and has a Social Vulnerable Index (SVI) Rating .917, which indicates a high level of vulnerability.

Project Outcomes: Pollutant reduction, water quality improvement, stormwater runoff reduction, aesthetic appeal, pollinator habitat.

Reoccurring Costs: Ongoing costs include cleaning and weeding of biofiltration areas and mulch replacement as needed per maintenance schedule.

Recommendation: Approve Request for 1-5-001 project, Roosevelt St., Green Infrastructure project for \$360,000.00.

1-5-003 S. Van Buren St. #2 \$570,000.00

Project Summary: Installation of ~850 feet of permeable pavement and biofiltration systems on Van Buren St, from E. Mason St to Stuart St. The biofiltration systems will be in the street terrace and planted with native vegetation. This type of GI filters pollutants from stormwater and reduces the quantity of stormwater entering the storm sewer system. Permeable pavement catches water where it falls and allows stormwater and snowmelt to infiltrate into a subsurface storage layer. Project area is in Qualified Census Tracts (QCT) (12 & 13) and has Social Vulnerable Index (SVI) Ratings of .7134 and .917 respectively. This indicates a moderate to high level of vulnerability.

Project Outcomes: Water quality improvement, stormwater runoff reduced, and aesthetic appeal.

Reoccurring Costs: Ongoing costs include periodic vacuuming of permeable pavement as well as cleaning and weeding of biofiltration areas. Watering of native vegetation will be required until plantings are established.

Recommendation: Approve Request for 1-5-003, S, Van Buren St. #2, Green Infrastructure project for \$570,000.

7-5-001 Rain Barrel- Rain Garden Green Infrastructure \$60,000.00

Project Summary: Project intended for residential properties and non-profits. Rebates and cost-share structures:

- Rain barrels = Free if City of Green Bay provides; Rebate of up to \$70/rain barrel if purchased separately
- Rain gardens = Reimbursement rebate of 75% or 90% of actual project cost (up to a pre-approved maximum) for design and construction. Reimbursement percentage depends on location in watershed. An additional incentive is paid with proof of rain garden maintenance within two years of installation.
- Shade/Stormwater trees/bushes= \$50/tree (no limit) or City- provided seedlings at no cost.
- Maximum of up to \$5,000 per property for all eligible GI projects.

Project Outcomes: Rain barrels and rain gardens reduce rainwater runoff and non-point source pollution; thereby improving water quality of nearby streams and rivers. Rain gardens also provide pollinator habitat and beautiful neighborhoods. The project will increase community awareness of water conservation practices and the value of utilizing rainwater for outdoor landscaping and gardening uses.

Reoccurring Costs: Other costs may include costs for administering the program and educational outreach.

Recommendation: Approve Request for 7-5-001, Rain Barrel-Rain Garden Green Infrastructure project for \$60,000.

Total of Projects:

Stormwater, Green Infrastructure, and Climate Resilience		\$ 3,000,000.00
1-5-001 Roosevelt St. GI	\$	360,000.00
1-5-003 Van Buren St. GI #2	\$	570,000.00
7-5-001 Rain Barrel/ Rain Garden	\$	<u>60,000.00</u>
	\$	990,000.00

Estimated Remaining balance:	\$ 2,010,000.00
------------------------------	-----------------

Please note, there are more green infrastructure projects coming utilizing other funding sources.

**RESOLUTION ADOPTING THE CITY'S PLAN FOR
EXPENDITURE OF FUNDS RECEIVED PURSUANT TO
THE AMERICAN RESCUE PLAN ACT OF 2021**

December 7, 2021

BY THE COMMON COUNCIL OF THE CITY OF GREEN BAY:

WHEREAS, on March 11, 2021, President Biden signed into law the American Rescue Plan Act of 2021 (ARPA), under which the Coronavirus State and Local Fiscal Recovery Funds will deliver \$350 billion for state, local, territorial, and tribal governments to respond to the COVID-19 emergency; and

WHEREAS ARPA permits municipalities to use Fiscal Recovery Funds for four broad purposes: to respond to the public health emergency or its negative economic impacts; to respond to workers providing essential services during the public health emergency; to replace lost public sector revenue; and to invest in water, sewer, and broadband infrastructure; and

WHEREAS the City's Plan for expenditure of the Fiscal Recovery Funds received pursuant to ARPA (ARPA Plan) was created after receiving input from residents and consulting with staff as to the most appropriate and effective utilization of those funds to assist the citizens of the City of Green Bay in recovering from the COVID-19 emergency; and

WHEREAS the City of Green Bay received \$11,847,758 in Fiscal Recovery Funds in May 2021, and is projected to receive a second disbursement of \$11,847,758 in May 2022; and

WHEREAS the ARPA Plan described herein is intended to provide a general framework for the amount of Fiscal Recovery Funds to be spent in each of the listed categories, and contemplates expenditure of the combined disbursements; and

WHEREAS plans for specific projects and/or services funded by Fiscal Recovery Funds will be presented to the Common Council in more detail prior to the expenditure of such funds;

NOW, THEREFORE, BE IT RESOLVED that the Common Council of the City of Green Bay hereby approves and adopts the following ARPA Plan for expenditure of Fiscal Recovery Funds in the following categories:

- \$10 million for City of Green Bay capital needs (roads, bridges, etc.) and organizational priorities;
- \$6 million for affordable housing development and small business support;
- \$3 million for stormwater, green infrastructure, and climate resilience;

ARPA Plan Resolution
Page 2

- \$2 million for crime prevention and neighborhood enhancement;
- \$1.5 million for arts, culture, and tourism.

BE IT FURTHER RESOLVED that the above-referenced amounts are intended to be approximate.

Adopted December 7, 2021

Approved December 8, 2021

C. Jeffrey
Clerk

[Signature]
Mayor



Public Works Department
100 North Jefferson Street - Room 300
Green Bay, Wisconsin 54301-5026
www.greenbaywi.gov

Administration | Engineering | Traffic 920.448.3100
Operations 920.448.3535
Parking 920.448.3431
Fax 920.448.3102

TO: Common Council

FROM: Melissa Schmitz, Resiliency Coordinator
Steve Grenier, Director of Public Works
Matthew Heckenlaible, Utility Manager

DATE: January 27, 2022

RE: Green Infrastructure ARPA Overview

The purpose of this memorandum is to provide an overview of the direction that the City of Green Bay (City) is progressing towards environmental, resiliency, and stormwater management initiatives and to provide context for green infrastructure (GI).

The initial steps the City has taken was to hire a Resiliency Coordinator and to have our Municipal Codes reviewed (audited) to ensure that there were no obstacles and promote the inclusion and implementation of green infrastructure (GI) into both public and private projects and properties. Other resilient and environmentally friendly initiatives that the City has recently undertaken is:

- Green Infrastructure Code Audit to ensure consistency with GI standards and reduce barriers to implementation
- Multi-department Flood Resiliency workshops
- Financing GI workshop for staff
- Joannes Park Neighborhood GI and resiliency outreach
- GI education and Climate Resiliency virtual workshop for GB area high school students
- Participation in the East River Resiliency Collaborative
- Resolution to join WLGCC and establish climate goals of 100% clean energy and carbon neutrality by 2050.
- Solar installations at Leicht Park and Fire Station 5
- Hybrid vehicle purchase(s)
- Initial Total Cost of Ownership comparative analysis of five fleet vehicles (gas & EV)
- Greenhouse gas inventory and benchmarking energy usage of city buildings and operations
- Staff consultations with other municipalities on engineering design and best practices for GI installations

The City continues to face two key stormwater management challenges: managing urban stormwater runoff quantity and reducing pollutant discharges to local receiving waterways in compliance with the City's WDNR issued MS4 permit. To meet these challenges, the City is committing to invest in GI located within the public rights-of-way and private properties. The City's MS4 permit reflects the goals of the Lower Fox River TMDL program to significantly reduce total suspended solids and phosphorus loadings from urban stormwater discharges. In response to these environmental and community challenges, the City has launched a range of sustainability efforts to improve resiliency and achieve environmental and community sustainability goals as noted above.

In addition to proven water quality benefits, GI can provide many important co-benefits to the City, including beautifying neighborhoods, reducing localized flooding, providing shade, promoting groundwater recharge. GI solutions are intended to capture and treat the 'first flush' (1-3 year) rainfall events, thereby reducing the impact on traditional gray infrastructure.

Green infrastructure practices, such as green roofs, green streets and alleys, bioswales, biofilters, cisterns and permeable pavers, mimic natural process to infiltrate stormwater runoff. Municipalities across the U.S. are increasingly integrating GI into their stormwater management programs to improve water quality and achieve related regulatory obligations.

Investing in green infrastructure and climate resilient programming, City staff has researched and proposes to utilize various funding sources including grants, ARPA funds, bonding through the annual Capital Improvement Program process along with the traditional Stormwater Utility rates. Staff is constantly looking for other financing resources through discussion with other entities, collaborations and governmental resources.

ARPA funds are intended to be used to the extent possible in qualified census tracts. By using ARPA funds on GI projects within qualified census tracts, stormwater utility funds that otherwise would have been dedicated to these projects are freed up for use outside qualified census tracts. The City proposes to use storm utility funding to create Revolving Loan Funds (RLF) and grant/cost sharing programs to assist property owners to install green infrastructure projects on private property, furthering the goals of water quality enhancement and runoff reduction, City-wide. The projects proposed for ARPA funding at the January 25, 2022 Finance Committee meeting will provide approximately \$1 million of storm utility funding becoming available to begin these initiatives.

Department of Public Works is considering the implementation of various GI on several of the proposed road reconstruction projects within our 2022 CIP.

Planned Stormwater Projects

- Eliza Street – Permeable Pavers (applied for a grant to aid in funding this)
- Elmore Street- Permeable Pavement in parking lane (Stormwater Utility)
- Roosevelt Street- Biofilters- Filterra type systems (ARPA funds)
- School Place- Regional Stormwater Management in Seymour Park (Stormwater Utility Funded)
- Howard Street- Regional Stormwater Management in Seymour Park (Stormwater Utility Funded)
- Oakland Avenue- Regional Stormwater Management in Seymour Park (Stormwater Utility Funded)
- S. Van Buren (Grignon to Eliza) Permeable pavement and Biofilters- Filterra type systems (ARPA funds)
- S. Van Buren (E. Mason to Stuart) Permeable Pavement and Biofilters- Filterra type systems (ARPA funds)
- Finger Road – Rolled face curb and modifying the existing ditches into swales to promote temporary retention with infiltration (Stormwater Utility Funded)

Department of Public Works staff will continue to evaluate future road reconstruction projects to determine where implementation of GI technologies will be appropriate to continue toward City-wide requirements to improve water quality. These smaller-scale technologies will become critical in meeting our storm water management requirements where larger-scale technologies, such as regional ponds, are not practical.

Related supporting documents (available upon request):

Green Streets Stormwater Management Plan, City of Milwaukee, March 2013

Green Streets Handbook, EPA, March 2021

9-18 Sustainability Commission ordinance

2020 Sustainability Commission Workplan

TCO Report of Five Fleet Vehicles

WI Financing Compendium

2021 City Sustainability Accomplishments memo

Maps: Impervious Surface by parcels in Green Bay

GI Incentive Recommendations: *Funding Resilience in Mid-Sized Cities in Wisconsin*; October 2021



Report to the
Finance Committee
of the City of Green Bay

MEETING DATE

February 1, 2022

PREPARED BY

AGENDA ITEM # Q.4

To approve the American Rescue Plan Act (ARPA) allocation within the Stormwater, Green Infrastructure, and Climate Resilience category for Rain Barrel-Rain Garden Green Infrastructure for \$60,000.

BACKGROUND

RECOMMENDATION

FISCAL IMPACT

ATTACHMENTS

1. I-25-22 Stormwater, GI, and Climate Resilience ARPA requests for Finance
2. GI memo to council 01 26 2022_FINAL

Memo

To: Finance Committee
Diana Ellenbecker, Finance Director

From: Susan House, Grant Administrator

Date: January 19, 2022

Re: ARPA Requests- Storm Water, Green Infrastructure, and Climate Resilience

The Finance Committee and Common Council have approved, on December 7, 2021, by resolution the following ARPA fund categories:

1. \$10,000,000 Capital Needs
2. \$6,000,000 Affordable Housing Development and Small Business Support
3. \$3,000,000 Stormwater, Green Infrastructure, and Climate Resilience
4. \$2,000,000 Crime Prevention and Neighborhood Enhancement
5. \$1,500,000 Arts, Culture, and Tourism

The following three (3) items are requested from the Stormwater, Green Infrastructure (GI), and Climate Resilience category. All three (3) requests are from Green Bay Public Works and will help reduce stormwater runoff, improve water quality, pollutant reduction, and provide a habitat for pollinators. My recommendation is to approve the requests individually.

1-5-001 Roosevelt St. Green Infrastructure \$360,000.00
(Main St. to Stuart St.)

Project Summary: Biofiltration systems installed in the street terrace of Roosevelt St. Stormwater runoff enters the system through a curb-inlet opening or pipe and flows through a specially designed filter media mixture contained in a landscaped concrete container. The filter media captures and immobilizes pollutants; those pollutants are then decomposed, volatilized, and incorporated into the biomass of the system's micro/macro fauna and flora. Stormwater runoff flows through the media and into an underdrain system at the bottom of the container, where the treated water is discharged. Project area is in a Qualified Census Tract (QCT) and has a Social Vulnerable Index (SVI) Rating .917, which indicates a high level of vulnerability.

Project Outcomes: Pollutant reduction, water quality improvement, stormwater runoff reduction, aesthetic appeal, pollinator habitat.

Reoccurring Costs: Ongoing costs include cleaning and weeding of biofiltration areas and mulch replacement as needed per maintenance schedule.

Recommendation: Approve Request for 1-5-001 project, Roosevelt St., Green Infrastructure project for \$360,000.00.

1-5-003 S. Van Buren St. #2 \$570,000.00

Project Summary: Installation of ~850 feet of permeable pavement and biofiltration systems on Van Buren St, from E. Mason St to Stuart St. The biofiltration systems will be in the street terrace and planted with native vegetation. This type of GI filters pollutants from stormwater and reduces the quantity of stormwater entering the storm sewer system. Permeable pavement catches water where it falls and allows stormwater and snowmelt to infiltrate into a subsurface storage layer. Project area is in Qualified Census Tracts (QCT) (12 & 13) and has Social Vulnerable Index (SVI) Ratings of .7134 and .917 respectively. This indicates a moderate to high level of vulnerability.

Project Outcomes: Water quality improvement, stormwater runoff reduced, and aesthetic appeal.

Reoccurring Costs: Ongoing costs include periodic vacuuming of permeable pavement as well as cleaning and weeding of biofiltration areas. Watering of native vegetation will be required until plantings are established.

Recommendation: Approve Request for 1-5-003, S, Van Buren St. #2, Green Infrastructure project for \$570,000.

7-5-001 Rain Barrel- Rain Garden Green Infrastructure \$60,000.00

Project Summary: Project intended for residential properties and non-profits. Rebates and cost-share structures:

- Rain barrels = Free if City of Green Bay provides; Rebate of up to \$70/rain barrel if purchased separately
- Rain gardens = Reimbursement rebate of 75% or 90% of actual project cost (up to a pre-approved maximum) for design and construction. Reimbursement percentage depends on location in watershed. An additional incentive is paid with proof of rain garden maintenance within two years of installation.
- Shade/Stormwater trees/bushes= \$50/tree (no limit) or City- provided seedlings at no cost.
- Maximum of up to \$5,000 per property for all eligible GI projects.

Project Outcomes: Rain barrels and rain gardens reduce rainwater runoff and non-point source pollution; thereby improving water quality of nearby streams and rivers. Rain gardens also provide pollinator habitat and beautiful neighborhoods. The project will increase community awareness of water conservation practices and the value of utilizing rainwater for outdoor landscaping and gardening uses.

Reoccurring Costs: Other costs may include costs for administering the program and educational outreach.

Recommendation: Approve Request for 7-5-001, Rain Barrel-Rain Garden Green Infrastructure project for \$60,000.

Total of Projects:

Stormwater, Green Infrastructure, and Climate Resilience		\$ 3,000,000.00
1-5-001 Roosevelt St. GI	\$	360,000.00
1-5-003 Van Buren St. GI #2	\$	570,000.00
7-5-001 Rain Barrel/ Rain Garden	\$	<u>60,000.00</u>
	\$	990,000.00

Estimated Remaining balance:	\$ 2,010,000.00
------------------------------	-----------------

Please note, there are more green infrastructure projects coming utilizing other funding sources.

**RESOLUTION ADOPTING THE CITY'S PLAN FOR
EXPENDITURE OF FUNDS RECEIVED PURSUANT TO
THE AMERICAN RESCUE PLAN ACT OF 2021**

December 7, 2021

BY THE COMMON COUNCIL OF THE CITY OF GREEN BAY:

WHEREAS, on March 11, 2021, President Biden signed into law the American Rescue Plan Act of 2021 (ARPA), under which the Coronavirus State and Local Fiscal Recovery Funds will deliver \$350 billion for state, local, territorial, and tribal governments to respond to the COVID-19 emergency; and

WHEREAS ARPA permits municipalities to use Fiscal Recovery Funds for four broad purposes: to respond to the public health emergency or its negative economic impacts; to respond to workers providing essential services during the public health emergency; to replace lost public sector revenue; and to invest in water, sewer, and broadband infrastructure; and

WHEREAS the City's Plan for expenditure of the Fiscal Recovery Funds received pursuant to ARPA (ARPA Plan) was created after receiving input from residents and consulting with staff as to the most appropriate and effective utilization of those funds to assist the citizens of the City of Green Bay in recovering from the COVID-19 emergency; and

WHEREAS the City of Green Bay received \$11,847,758 in Fiscal Recovery Funds in May 2021, and is projected to receive a second disbursement of \$11,847,758 in May 2022; and

WHEREAS the ARPA Plan described herein is intended to provide a general framework for the amount of Fiscal Recovery Funds to be spent in each of the listed categories, and contemplates expenditure of the combined disbursements; and

WHEREAS plans for specific projects and/or services funded by Fiscal Recovery Funds will be presented to the Common Council in more detail prior to the expenditure of such funds;

NOW, THEREFORE, BE IT RESOLVED that the Common Council of the City of Green Bay hereby approves and adopts the following ARPA Plan for expenditure of Fiscal Recovery Funds in the following categories:

- \$10 million for City of Green Bay capital needs (roads, bridges, etc.) and organizational priorities;
- \$6 million for affordable housing development and small business support;
- \$3 million for stormwater, green infrastructure, and climate resilience;

ARPA Plan Resolution
Page 2

- \$2 million for crime prevention and neighborhood enhancement;
- \$1.5 million for arts, culture, and tourism.

BE IT FURTHER RESOLVED that the above-referenced amounts are intended to be approximate.

Adopted December 7, 2021

Approved December 8, 2021

C. Jeffrey
Clerk

[Signature]
Mayor



Public Works Department
100 North Jefferson Street - Room 300
Green Bay, Wisconsin 54301-5026
www.greenbaywi.gov

Administration | Engineering | Traffic 920.448.3100
Operations 920.448.3535
Parking 920.448.3431
Fax 920.448.3102

TO: Common Council

FROM: Melissa Schmitz, Resiliency Coordinator
Steve Grenier, Director of Public Works
Matthew Heckenlaible, Utility Manager

DATE: January 27, 2022

RE: Green Infrastructure ARPA Overview

The purpose of this memorandum is to provide an overview of the direction that the City of Green Bay (City) is progressing towards environmental, resiliency, and stormwater management initiatives and to provide context for green infrastructure (GI).

The initial steps the City has taken was to hire a Resiliency Coordinator and to have our Municipal Codes reviewed (audited) to ensure that there were no obstacles and promote the inclusion and implementation of green infrastructure (GI) into both public and private projects and properties. Other resilient and environmentally friendly initiatives that the City has recently undertaken is:

- Green Infrastructure Code Audit to ensure consistency with GI standards and reduce barriers to implementation
- Multi-department Flood Resiliency workshops
- Financing GI workshop for staff
- Joannes Park Neighborhood GI and resiliency outreach
- GI education and Climate Resiliency virtual workshop for GB area high school students
- Participation in the East River Resiliency Collaborative
- Resolution to join WLGCC and establish climate goals of 100% clean energy and carbon neutrality by 2050.
- Solar installations at Leicht Park and Fire Station 5
- Hybrid vehicle purchase(s)
- Initial Total Cost of Ownership comparative analysis of five fleet vehicles (gas & EV)
- Greenhouse gas inventory and benchmarking energy usage of city buildings and operations
- Staff consultations with other municipalities on engineering design and best practices for GI installations

The City continues to face two key stormwater management challenges: managing urban stormwater runoff quantity and reducing pollutant discharges to local receiving waterways in compliance with the City's WDNR issued MS4 permit. To meet these challenges, the City is committing to invest in GI located within the public rights-of-way and private properties. The City's MS4 permit reflects the goals of the Lower Fox River TMDL program to significantly reduce total suspended solids and phosphorus loadings from urban stormwater discharges. In response to these environmental and community challenges, the City has launched a range of sustainability efforts to improve resiliency and achieve environmental and community sustainability goals as noted above.

In addition to proven water quality benefits, GI can provide many important co-benefits to the City, including beautifying neighborhoods, reducing localized flooding, providing shade, promoting groundwater recharge. GI solutions are intended to capture and treat the 'first flush' (1-3 year) rainfall events, thereby reducing the impact on traditional gray infrastructure.

Green infrastructure practices, such as green roofs, green streets and alleys, bioswales, biofilters, cisterns and permeable pavers, mimic natural process to infiltrate stormwater runoff. Municipalities across the U.S. are increasingly integrating GI into their stormwater management programs to improve water quality and achieve related regulatory obligations.

Investing in green infrastructure and climate resilient programming, City staff has researched and proposes to utilize various funding sources including grants, ARPA funds, bonding through the annual Capital Improvement Program process along with the traditional Stormwater Utility rates. Staff is constantly looking for other financing resources through discussion with other entities, collaborations and governmental resources.

ARPA funds are intended to be used to the extent possible in qualified census tracts. By using ARPA funds on GI projects within qualified census tracts, stormwater utility funds that otherwise would have been dedicated to these projects are freed up for use outside qualified census tracts. The City proposes to use storm utility funding to create Revolving Loan Funds (RLF) and grant/cost sharing programs to assist property owners to install green infrastructure projects on private property, furthering the goals of water quality enhancement and runoff reduction, City-wide. The projects proposed for ARPA funding at the January 25, 2022 Finance Committee meeting will provide approximately \$1 million of storm utility funding becoming available to begin these initiatives.

Department of Public Works is considering the implementation of various GI on several of the proposed road reconstruction projects within our 2022 CIP.

Planned Stormwater Projects

- Eliza Street – Permeable Pavers (applied for a grant to aid in funding this)
- Elmore Street- Permeable Pavement in parking lane (Stormwater Utility)
- Roosevelt Street- Biofilters- Filterra type systems (ARPA funds)
- School Place- Regional Stormwater Management in Seymour Park (Stormwater Utility Funded)
- Howard Street- Regional Stormwater Management in Seymour Park (Stormwater Utility Funded)
- Oakland Avenue- Regional Stormwater Management in Seymour Park (Stormwater Utility Funded)
- S. Van Buren (Grignon to Eliza) Permeable pavement and Biofilters- Filterra type systems (ARPA funds)
- S. Van Buren (E. Mason to Stuart) Permeable Pavement and Biofilters- Filterra type systems (ARPA funds)
- Finger Road – Rolled face curb and modifying the existing ditches into swales to promote temporary retention with infiltration (Stormwater Utility Funded)

Department of Public Works staff will continue to evaluate future road reconstruction projects to determine where implementation of GI technologies will be appropriate to continue toward City-wide requirements to improve water quality. These smaller-scale technologies will become critical in meeting our storm water management requirements where larger-scale technologies, such as regional ponds, are not practical.

Related supporting documents (available upon request):

Green Streets Stormwater Management Plan, City of Milwaukee, March 2013

Green Streets Handbook, EPA, March 2021

9-18 Sustainability Commission ordinance

2020 Sustainability Commission Workplan

TCO Report of Five Fleet Vehicles

WI Financing Compendium

2021 City Sustainability Accomplishments memo

Maps: Impervious Surface by parcels in Green Bay

GI Incentive Recommendations: *Funding Resilience in Mid-Sized Cities in Wisconsin*; October 2021



Report to the
Finance Committee
of the City of Green Bay

MEETING DATE

February 1, 2022

PREPARED BY**AGENDA ITEM # Q.5**

To refer to council for bonding threshold limits and for committees for further review the 2022 draft bonding request.

BACKGROUND

For discussion the 2022 draft bonding request. Department heads have submitted their priority needs for 2022 bonding that do not have other funding sources at this time.

Total 2022 bonding request is \$31,166,951 with \$19,572,727 from General Levy.
2022 Outstanding debt payoff is \$15,052,000 with \$8,474,337 from General Levy.

RECOMMENDATION

Review and discuss next steps.

FISCAL IMPACT**ATTACHMENTS**

1. 2022 Bonding request 1-25-2022
2. Comp Chart

CITY OF GREEN BAY - 2022 BONDING FOR CAPITAL ITEMS

Updated 1/20/2022

	ITEM	CATEGORY	QTY	COST PER	TOTAL	DESCRIPTION/JUSTIFICATION	Comments
Police	Mobile (squad) radios	Equipment	5	\$4,800	\$24,000	Annual replacement schedule (5/year)	
Police	Body Cam, Taser, car cameras, software	Equipment	1	\$307,316	\$307,316	Per contract agreement	
Police	Hand held radios	Equipment	20	\$3,800	\$76,000	Annual replacement schedule (20/year)	
Police	Officer Helmets	Equipment	180	\$400	\$72,000	Officer Safety	
Police	Armored Vehicle (SWAT Bearcat)	Fleet	1	\$450,000	\$450,000	Replace 12 year old vehicle. High repair costs	
Police	Squad #42	Fleet	1	\$34,500	\$34,500	Replacement schedule. Repair costs.	
Police	Squad #43	Fleet	1	\$34,500	\$34,500	Replacement schedule. Repair costs.	
Police	Squad #45	Fleet	1	\$34,500	\$34,500	Replacement schedule. Repair costs.	
Police	Squad #46	Fleet	1	\$34,500	\$34,500	Replacement schedule. Repair costs.	
Police	Squad #58	Fleet	1	\$34,500	\$34,500	Replacement schedule. Repair costs.	
Police	Squad #65	Fleet	1	\$34,500	\$34,500	Replacement schedule. Repair costs.	
Police	Squad #73	Fleet	1	\$34,500	\$34,500	Replacement schedule. Repair costs.	
Police	Squad #74	Fleet	1	\$34,500	\$34,500	Replacement schedule. Repair costs.	
Police	Squad #75	Fleet	1	\$34,500	\$34,500	Replacement schedule. Repair costs.	
Police	Squad #76	Fleet	1	\$34,500	\$34,500	Replacement schedule. Repair costs.	
Police	Squad #77	Fleet	1	\$34,500	\$34,500	Replacement schedule. Repair costs.	
Police	Squad #80	Fleet	1	\$34,500	\$34,500	Replacement schedule. Repair costs.	
Police	Squad #81	Fleet	1	\$34,500	\$34,500	Replacement schedule. Repair costs.	
Police	Squad #82	Fleet	1	\$34,500	\$34,500	Replacement schedule. Repair costs.	
Police	Squad #83	Fleet	1	\$34,500	\$34,500	Replacement schedule. Repair costs.	
Police	GBPD S. Adam & N. Irwin CP Ctr roof repairs	Maj Capital	1	\$240,000	\$240,000	Replace 25+ year old roof membrane	
Parks	Colburn Park - 9th Street Parking Lot Replacement	Maj Capital	1	\$200,000	\$200,000	There are several parking lots throughout the park system that are in need of total replacement. This lot was installed over 30 years ago and is in need of a total replacement.	
Parks	Fisk - Tennis Court Colorcoating	Maj Capital	1	\$70,000	\$70,000	This facility was constructed in 2006. The color coating surface is in need of replacement in order to keep it usable as a tournament facility for West High School. It is estimated to cost a total of \$140,000 with the School District funding ½ of the cost.	
Parks	Park Shop - Old Park Shop Roof Replacement	Maj Capital	1	\$100,000	\$100,000	The shingles and rubber membrane on this roof has reached its lifespan. If the roofing is not replaced there is the possibility of water damage to the building structure, which will in turn add to the cost to repair these roofs in future years. There are currently leaks that we are not able to patch.	
Parks	Perkins - New Baseball Field	Maj Capital	1	\$450,000	\$450,000	With the development of the Phase 1 ballfield development at Colburn Park, one baseball field was removed at Colburn. There is now a shortage of baseball fields in the City. This funding will convert one little league field to a baseball field, which will give us a 2 baseball field complex at Perkins Park. This will accommodate adult and/or sanctioned leagues. In addition this will move the hockey rinks that will be affected by this update to the facility	
Parks	Wildlife Sanctuary - ADA Ramp Construction	Maj Capital	1	\$30,000	\$30,000	This proposed ADA accessible walk will connect the proposed parking lot expansion to the Dick Resch & Family Learning and Conservation Center. This walk will allow for a safer route to the new addition from the parking lot, which will be used primarily by the 4k families for pick up and drop off to access the Oak Learning Center	
Parks - Forestry	33,000 GVW Truck w/Dump Body - Unit 11	Fleet	1	\$15,576	\$15,576	Unit is no longer serviceable. This vehicle is used in the daily operations of our forestry department. With the continued increase to storm damage and the additional anticipated removal of EAB trees throughout the City of Green Bay this vehicle must be replaced this year.	\$114,224.00 Stormwater Utility \$15,576.00 Bonding

Parks	72" Kubota Deck Mower - Unit 126	Equipment	1	\$23,000	\$23,000	72" Deck Mower replacing unit 126, 72" Kubota Mower bought in 2009 with a useful life expectancy of 2023. Unit is no longer serviceable.	
Parks	Skidsteer - Unit 155	Equipment	1	\$59,000	\$59,000	Skidsteer with 2050# lift cap with cab and grapple bucket replacing unit 155, loader with snowblower bought in 1999 with a useful life expectancy of 2013. Unit is no longer serviceable	
Parks	Toolcat w/Broom and Snowblower - Unit 233	Equipment	1	\$86,000	\$86,000	Toolcat with broom and snowblower replacing unit 233, Bobcat bought in 2008 with a useful life expectancy of 2022. Unit is no longer serviceable.	
Parks - WLS	Wildlife Sanctuary - Walk In Freezer Replacements	Equipment	1	\$30,000	\$30,000	There are several walk in freezers that are used to store feed for the animals at the facility. One of which is in need of replacement. This funding will cover the cost of the freezer and the installation of it.	
IT	Replace network switches at City Hall	Equipment	1	\$50,000	\$50,000	Replace of network switches that connect devices on the network together that are over 10 years old.	
Fire	56 Dual Band Portable Radios	Equipment	56	\$8,357	\$468,000	Replacing aged, high technological equipment, transition o multiband necessary	
Fire	Ambulance MED 431	Fleet	1	\$318,000	\$318,000	This ambulance will be moved in to reserve status. The standard replacement cycle for an ambulance is 4 years front line, then 5 to 6 years as a reserve ambulance. Reserve ambulances are put in service when a front line ambulance breaks down or requires routine maintenance. After the 10 year life span, the ambulance is often in poor condition, accounting for the low salvage value.	
Fire	Ambulance MED 451	Fleet	1	\$318,000	\$318,000	This ambulance will be moved in to reserve status. The standard replacement cycle for an ambulance is 4 years front line, then 5 to 6 years as a reserve ambulance. Reserve ambulances are put in service when a front line ambulance breaks down or requires routine maintenance. After the 10 year life span, the ambulance is often in poor condition, accounting for the low salvage value.	
Fire	Engine 431	Fleet	1	\$688,135	\$688,135	The current fire engine will be moved in to reserve status. The standard replacement cycle for a fire engine is 12 years front line, then approximately 5 years as a reserve. Reserve fire engines are put in service when a front line vehicle breaks down or requires routine maintenance. After the 17 year life span, the vehicle is often in poor condition, accounting for the low salvage value.	Approved at 12/7/21 Council mtg
Fire	Remount Engine 4	Fleet	1	\$460,000	\$460,000	Remounting the rear compartmentation on a new chassis and replacing all other emergency equipment, and refurbishing the pump will save a significant amount of money. This will allow for additional years of service as a front-line apparatus before being placed as a serviceable reserve. This is possible because the rear compartmentation was manufactured using stainless steel.	
Fire	Remount Engine 7	Fleet	1	\$460,000	\$460,000	Remounting the rear compartmentation on a new chassis and replacing all other emergency equipment, and refurbishing the pump will save a significant amount of money. This will allow for additional years of service as a front-line apparatus before being placed as a serviceable reserve. This is possible because the rear compartmentation was manufactured using stainless steel.	
Fire	Roof station 4	Maj Capital	1	\$30,200	\$30,200	Roof has reached expected life span. The replacement is normal preventative maintenance.	
DPW	Refuse truck, automated	Fleet	1	\$335,000	\$335,000	New to fleet (keeping old unit for spare)	Approved at 12/7/21 Council mtg
DPW	Refuse truck, automated	Fleet	1	\$335,000	\$335,000	New to fleet (keeping old unit for spare)	Approved at 12/7/21 Council mtg
DPW	Loader with plow, wing & grapple bucket	Fleet	1	\$210,000	\$210,000	(800) Loader/wing/plow/grapple bucket	Approved at 12/7/21 Council mtg
DPW	Dump truck, tandem axle w/plow & wing	Fleet	1	\$235,000	\$235,000	(52) 6X6 tandem axle dump/wing plow	Approved at 12/7/21 Council mtg
DPW	Infrared asphalt repair truck	Fleet	1	\$190,000	\$190,000	New to fleet	Approved at 12/7/21 Council mtg
DPW	Sidewalk tractor	Fleet	1	\$70,000	\$70,000	(753) sidewalk tractor	Approved at 12/7/21 Council mtg
DPW	Various Pavement Projects	Maj Capital	1	\$11,395,000	\$11,395,000	See DPW CIP program	
DPW	DPW Garage Repairs	Maj Capital	1	\$1,260,000	\$1,260,000	See DPW CIP program	
				\$0			
TOTAL GENERAL FUND				\$19,572,727			

Parking	Parking ramp repairs	Maj Capital	1	\$700,000	\$700,000	See DPW CIP program	
Sanitary	Various Sanitary Projects	Maj Capital	1	\$2,480,000	\$2,480,000	See DPW CIP program	
Stormwater	Various Stormwater Projects	Maj Capital	1	\$8,300,000	\$8,300,000	See DPW CIP program	
Stormwater - Forestry	33,000 GVW Truck w/Dump Body - Unit 11	Fleet	1	\$114,224	\$114,224	Unit is no longer serviceable. This vehicle is used in the daily operations of our forestry department. With the continued increase to storm damage and the additional anticipated removal of EAB trees throughout the City of Green Bay this vehicle must be replaced this year.	\$114,224.00 Stormwater Utility \$15,576.00 Bonding
					\$0		
TOTAL SANITARY, STORM & PARKING				\$11,594,224			
TOTAL 2022 BONDING REQUEST				\$31,166,951			

2022 Debt Outstanding Payoff

General Fund	\$ 8,474,337	\$ 19,572,727
Sanitary	\$ 1,162,625	\$ 2,480,000
Storm	\$ 917,926	\$ 8,414,224
Parking	\$ 70,000	\$ 700,000
TIDs	\$ 4,427,112	\$ -
	\$ 15,052,000	\$ 31,166,951

2022 REQUESTS



DEPARTMENT OF PUBLIC WORKS 2022 CAPITAL IMPROVEMENTS PROGRAM

Draft - 09/08/2021

**DEPARTMENT OF PUBLIC WORKS
2022 CAPITAL IMPROVEMENTS PROGRAM**

As of 01-21-22

STREET	FROM	TO	LENGTH	PAVEMENTS		RIGHT OF-WAY COST	STORM SEWER		SANITARY SEWER	
				TOTAL COST	CITY COST		TOTAL COST	CITY COST	TOTAL COST	CITY COST
<u>NEW SUBDIVISIONS-EAST SIDE</u>										
*SITKA HEIGHTS (3)										
UNNAMED DRIVE	SITKA STREET	SITKA STREET	1,420	285,000	0		35,000	5,000	205,000	0
UNNAMED COURT	UNNAMED DRIVE	CUL-DE-SAC 387' NORTH	387	100,000	0		60,000	0	55,000	0
*GRANDVIEW PLACE (1)										
ROCKY ARBOR TRAIL	ERIE ROAD	1354' EAST	1,354	464,000	0		248,000	0	268,000	0
*EXCALIBER PHASE 4 (3)										
PAULA STREET	400' EAST OF DURHAM	SUSSEX	600	105,000	0		70,000	0	65,000	0
LARGO RIDGE EST.- PH II(2)	LARGO RIDGE DRIVE	650' SOUTH	650	199,000	0		87,000	0	96,000	0

NEW SUBDIVISIONS-WEST SIDE

* PROJECT CARRIED OVER FROM PREVIOUS YEAR

(1) City design/build										
(2) Developer design/ City build										
(3) Developer design/build										
NEW SUBDIVISIONS TOTAL:			4,411	1,153,000	0	0	500,000	5,000	689,000	0
			0.84 Miles							

**DEPARTMENT OF PUBLIC WORKS
2022 CAPITAL IMPROVEMENTS PROGRAM**

As of 01-21-22

				PAVEMENTS		STORM SEWER		SANITARY SEWER		
STREET	FROM	TO	LENGTH	TOTAL COST	CITY COST	RIGHT OF-WAY COST	TOTAL COST	CITY COST	TOTAL COST	CITY COST
<u>OTHER STREETS - WEST SIDE</u>										
*CONTRY CLUB-DESIGN	W. MASON	INDIAN HILLS	3,952	250,000	250,000					
ELMORE STREET	GRAY STREET	FAIRVIEW COURT	1,282	481,000	481,000		435,000	435,000	290,000	290,000
ADDITION OF GI FOR ELMORE				280,000	280,000		700,000	700,000		
SCHOOL PLACE	S ASHLAND AVENUE	WEST CUL-DE-SAC	1,031	390,000	390,000		350,000	350,000	235,000	235,000
HOWARD STREET	S ASHLAND AVENUE	OAKLAND AVENUE	354	135,000	135,000		1,110,000	1,110,000	85,000	85,000
OAKLAND AVENUE	HOWARD STREET	SEYMOUR COURT	819	290,000	290,000		260,000	260,000	175,000	175,000
<u>OTHER STREETS - EAST SIDE</u>										
S VAN BUREN STREET	E MASON STREET	STUART STREET	1,422	535,000	535,000		480,000	480,000	320,000	320,000
ADDITION OF GI TO S VAN BUREN ST.				210,000	210,000		360,000	360,000		
ROOSEVELT STREET	MAIN STREET	STUART STREET	2,135	810,000	810,000		725,000	725,000	485,000	485,000
ADDITION OF GI TO ROOSEVELT							360,000	360,000		
ELIZA STREET	100 FT WEST OF MADISON STREET	MONROE AVENUE	510	170,000	170,000		155,000	155,000	110,000	110,000
ADDITION OF GI TO ELIZA				85,000	85,000					
FINGER ROAD	SUPERIOR ROAD	CHALLENGER DRIVE	1,176	445,000	445,000		400,000	400,000	265,000	265,000
ADDITION OF GI TO FINGER RD							100,000	100,000		
S VAN BUREN STREET	GRIGNON	ELIZA	1,082	410,000	410,000		370,000	370,000	250,000	250,000
ADDITION OF GI TO S VAN BUREN ST.				315,000	315,000		200,000	200,000		
COURIER ROAD	GRANDVIEW	NORTHVIEW	2,746	760,000	760,000		40,000	40,000	5,000	5,000
ONTARIO ROAD	FINGER ROAD	TOBERMORY	460	260,000	260,000		230,000	230,000	150,000	150,000
N. MAPLE STREET	DOUSMAN	350 FT NORTH OF	350	25,000	25,000		75,000	75,000		
* PROJECT CARRIED OVER FROM PREVIOUS YEAR										
LOCAL STREETS TOTAL:			17,319	5,851,000	5,851,000	0	6,350,000	6,350,000	2,370,000	2,370,000
			3.28 Miles							
2022 CIP SUBTOTAL:			21,730	7,004,000	5,851,000	0	6,850,000	6,355,000	3,059,000	2,370,000
			4.12 Miles							

**DEPARTMENT OF PUBLIC WORKS
2022 CAPITAL IMPROVEMENTS PROGRAM**
As of 01-21-22

				PAVEMENTS		STORM SEWER		SANITARY SEWER		
STREET	FROM	TO	LENGTH	TOTAL COST	CITY COST	RIGHT OF-WAY COST	TOTAL COST	CITY COST	TOTAL COST	CITY COST
OTHER PROJECTS										
TRAFFIC SIGNAL REPAIRS 2022	MAIN STREET	DECKNER AVENUE		250,000	250,000					
TRAFFIC SIGNAL REPAIRS 2022	EAST MASON	ABRAMS		250,000	250,000					
HURON ROAD SIDEWALK	HUMBOLDT	N. TO HIGHWAY RAMPS		276,000	240,000					
*CITY WIDE SURVEY MONUMENTS	CITYWIDE			217,000	217,000		217,000	217,000	217,000	217,000
BRIDGE REPAIRS										
GENERAL BRIDGE MAINTENANCE	CITYWIDE			30,000	30,000					
CONCRETE DECK REPAIRS	ATKINSON AND NICOLET BRIDGES			350,000	350,000					
MONROE AVE OVER EAST RIVER	EXPANSION JOINT REPLACEMENT			370,000	370,000					
ATKINSON DR. PAINTING GIRDER ENDS/BEARINGS				260,000	260,000					
LARSEN RD BRIDGE	DESIGN			20,000	20,000					
RECURRING BRIDGE DECK SEALING	MISC. BRIDGES			20,000	20,000					
*EAST RIVER PED BRIDGE	ABUTMENT STEEL REHAB, CONCRETE OVERLAY			340,000	340,000					
*W. MASON OVER BEAVER DAM CREEK	BRIDGE DESIGN			7,000	7,000					
MAIN STREET BRIDGE AT FOX RIVER	BRIDGE REPAIRS/BRIDGETENDER BUILDING/HYDRAULIC SYSTEM EAST SIDE			1,000,000	1,000,000					
ASHLAND AVENUE BRIDGE	EXPANSION JOINT REPLACEMENT			870,000	870,000					
*MAIN STREET BRIDGE AT FOX RIVER	HYDRAULIC DESIGN			150,000	150,000					
BRIDGE INSPECTION	REQUIRED ANNUAL INSPECTIONS			30,000	30,000					
*CHANTEL ST. BRIDGE OVER BEAVER DAM CR	BRIDGE DESIGN			16,000	16,000					
*TAYLOR STREET OVER BEAVER DAM CREEK	BRIDGE CONSTRUCTION			180,000	180,000					
ANNUAL PROJECTS:										
ASPHALT RESURFACING - LOCAL STREETS				2,100,000	2,100,000					
PAVEMENT REPAIRS - RESURFACING PROGRAM				500,000	500,000					
PAVEMENT REPAIRS - ASPHALT PATCHING/SPRAY POTHOLE PATCHING				60,000	60,000					
CONCRETE PAVEMENT REPAIRS - CITYWIDE				550,000	550,000					
MUDJACKING				40,000	40,000					
SIDEWALKS - NEW/REPLACEMENT				360,000	150,000					
SIDEWALKS-CITYWIDE REPLACEMENT				720,000	320,000					
* PROJECT CARRIED OVER FROM PREVIOUS YEAR										
OTHER PROJECTS TOTAL:				8,966,000	8,320,000	0	217,000	217,000	217,000	217,000
PAVEMENT SUBTOTAL:				15,970,000	14,171,000					
RIGHT-OF-WAY COST:				0	0					
TOTAL PAVEMENT COST:				21,730	15,970,000	14,171,000	7,067,000	6,572,000	3,276,000	2,587,000
4.12 Miles										

**DEPARTMENT OF PUBLIC WORKS
2022 CAPITAL IMPROVEMENTS PROGRAM**
As of 01-21-22

STREET	FROM	TO	LENGTH	PAVEMENTS		RIGHT OF-WAY COST	STORM SEWER		SANITARY SEWER		
				TOTAL COST	CITY COST		TOTAL COST	CITY COST	TOTAL COST	CITY COST	
<u>SEWER PROJECTS</u>											
GROVE STREET SIPHON REPLACEMENT									2,000,000	2,000,000	
INFLOW & INFILTRATION REDUCTION PROGRAM									1,000,000	1,000,000	
<u>STORM WATER MANAGEMENT</u>											
SEYMOUR PARK STORMWATER POND-WEST							3,500,000	3,500,000			
RAIN BARREL PROGRAM							60,000	60,000			
SEYMOUR PARK STORMWATER POND-EAST							2,000,000	2,000,000			
MAIN ST FLOOD PROJECT-DESIGN							100,000	100,000			
STORM WATER FACILITY VEGETATION MANAGEMENT - 2022							75,000	75,000			
*STREET SWEEPER DEWATERING BASINS							70,000	70,000			
*GRANDVIEW STORMWATER FACILITY							1,500,000	0			
CROOKS STREET & UTILITY COURT LS ROOF REPLACEMENT							20,000	20,000			
							0	0			
<u>ANNUAL PROJECTS:</u>											
SEWER REPAIRS - CITYWIDE							400,000	400,000	150,000	150,000	
TV INSPECTION OF SEWERS (2021)							90,000	90,000	75,000	75,000	
SEWER REHABILITATION - RESURFACING PROGRAM							900,000	900,000	600,000	600,000	
MINI-STORM SEWERS - CITYWIDE							650,000	650,000			
ROOT TREATMENT - CITYWIDE									70,000	70,000	
CHRONIC SEWER REPAIRS - CITYWIDE									1,000,000	1,000,000	
* PROJECT CARRIED OVER FROM PREVIOUS YEAR											
MISC. SEWER PROJECTS TOTAL:							0	9,365,000	7,865,000	4,895,000	4,895,000
TOTAL SEWER COSTS:							16,432,000	14,437,000	8,171,000	7,482,000	

DEPARTMENT OF PUBLIC WORKS 2022 CAPITAL IMPROVEMENTS PROGRAM

As of 01-21-22

TOTAL PAVEMENTS	\$14,171,000
Fees & Contingencies	750,000
Subtotal:	14,921,000
Local Roads Improvement Program	115,000
2021 Funds Carried Over	1,501,000
Vehicle Registration Fees	1,700,000
ARPA Green Infrastructure	210,000
2022 BOND ISSUE:	\$11,395,000

TOTAL STORM SEWERS	\$14,437,000
Fees & Contingencies	750,000
Subtotal:	15,187,000
2021 Funds Carried Over	5,107,000
Stormwater Utility Budget	1,000,000
ARPA Green Infrastructure	780,000
2022 BOND ISSUE:	\$8,300,000

TOTAL SANITARY SEWERS	\$7,482,000
Fees & Contingencies	650,000
Subtotal:	8,132,000
2021 Funds Carried Over	3,652,000
Sanitary Sewer District Budget	2,000,000
2022 BOND ISSUE:	\$2,480,000

PARKING RAMP REPAIRS	\$550,000
Fees & Contingencies	100,000
Parking Ramp Emergency Repairs	50,000
Subtotal:	700,000
2021 Funds Carried Over	0
2022 BOND ISSUE:	\$700,000

DPW GARAGE REPAIRS & EQUIPMENT	
*WSG GYM WALL REPAIR	20,000
*WSG PARAPET CAP REPLACEMENT	20,000
WSG RE-ROOFING	1,355,000
*ESG WINDOWS	45,000
*WSG REPAIR/REPLACE BLDG H	300,000
Subtotal:	1,740,000
2021 Funds Carried Over	480,000
2022 BOND ISSUE:	\$1,260,000

PUBLIC WORKS BOND ISSUE SUMMARY	
PAVEMENTS	\$11,395,000
DPW GARAGE REPAIRS & EQUIPMENT	\$1,260,000
STORM SEWERS	\$8,300,000
SANITARY SEWERS	\$2,480,000
PARKING RAMP REPAIRS	\$700,000

TOTAL DPW BONDING REQUEST: \$24,135,000

PARKING DIVISION SUPPORTED BORROWING: \$700,000

TIF SUPPORTED BORROWING: \$0

**STORMWATER UTILITY
SUPPORTED BORROWING: \$8,300,000**

**SANITARY SEWER DISTRICT
SUPPORTED BORROWING: \$2,480,000**

LEVY SUPPORTED BORROWING: \$12,655,000

TOTAL: \$24,135,000

PREVIOUS DEPARTMENT OF PUBLIC WORKS BOND ISSUES


YEAR	AMOUNT*
2021	\$9,588,000
2020	\$6,572,000
2019	\$12,763,220
2018	\$8,480,000
2017	\$12,475,000
2016	\$9,700,000
2015	\$7,120,000
2014	\$4,191,500
2013	\$4,861,000
2012	\$4,080,000
2011	\$4,400,000
2010	\$3,300,000
2009	\$6,060,000
2008	\$4,080,000
2007	\$3,425,000
2006	\$3,915,000
2005	\$8,000,000
2004	\$5,075,000
2003	\$6,385,000
2002	\$5,130,000
2001	\$5,190,000
2000	\$3,555,000
1999	\$4,215,000
1998	\$7,030,000
1997	\$5,580,000
1996	\$4,810,000
1995	\$4,345,000
1994	\$5,600,000
1993	\$5,850,000
1992	\$4,830,000
1991	\$4,090,000
1990	\$4,505,000
1989	\$2,970,000
1988	\$2,935,000
1987	\$3,950,000
1986	\$4,600,000
1985	\$4,760,000

**Note: Does not include
TIF supported borrowing*

City of Green Bay - Capital Improvement Plan Impact Analysis

	Levy for Debt			Tax Rate for Debt			Annual cost on a \$150,000 home			Difference from \$12m	
	\$12m	\$15m	\$19.5m*	\$12m	\$15m	\$19.5m*	\$12m	\$15m	\$19.5m*	\$15m	\$19.5m*
2022	10,656,291	10,656,291	10,656,291	1.39	1.39	1.39	208.65	208.65	208.65		
2023	10,732,500	10,759,572	10,829,711	1.39	1.39	1.40	207.84	208.36	209.72	0.52	1.88
2024	10,809,671	10,860,971	11,003,554	1.38	1.39	1.41	207.05	208.03	210.76	0.98	3.71
2025	10,885,302	10,961,774	11,177,689	1.38	1.38	1.41	206.28	207.73	211.82	1.45	5.54
2026	10,961,305	11,062,621	11,355,086	1.37	1.38	1.42	205.55	207.45	212.94	1.90	7.39
2027	11,037,470	11,162,454	11,529,629	1.37	1.38	1.43	204.88	207.20	214.01	2.32	9.13

*Submitted to Finance Committee 1/25/2022

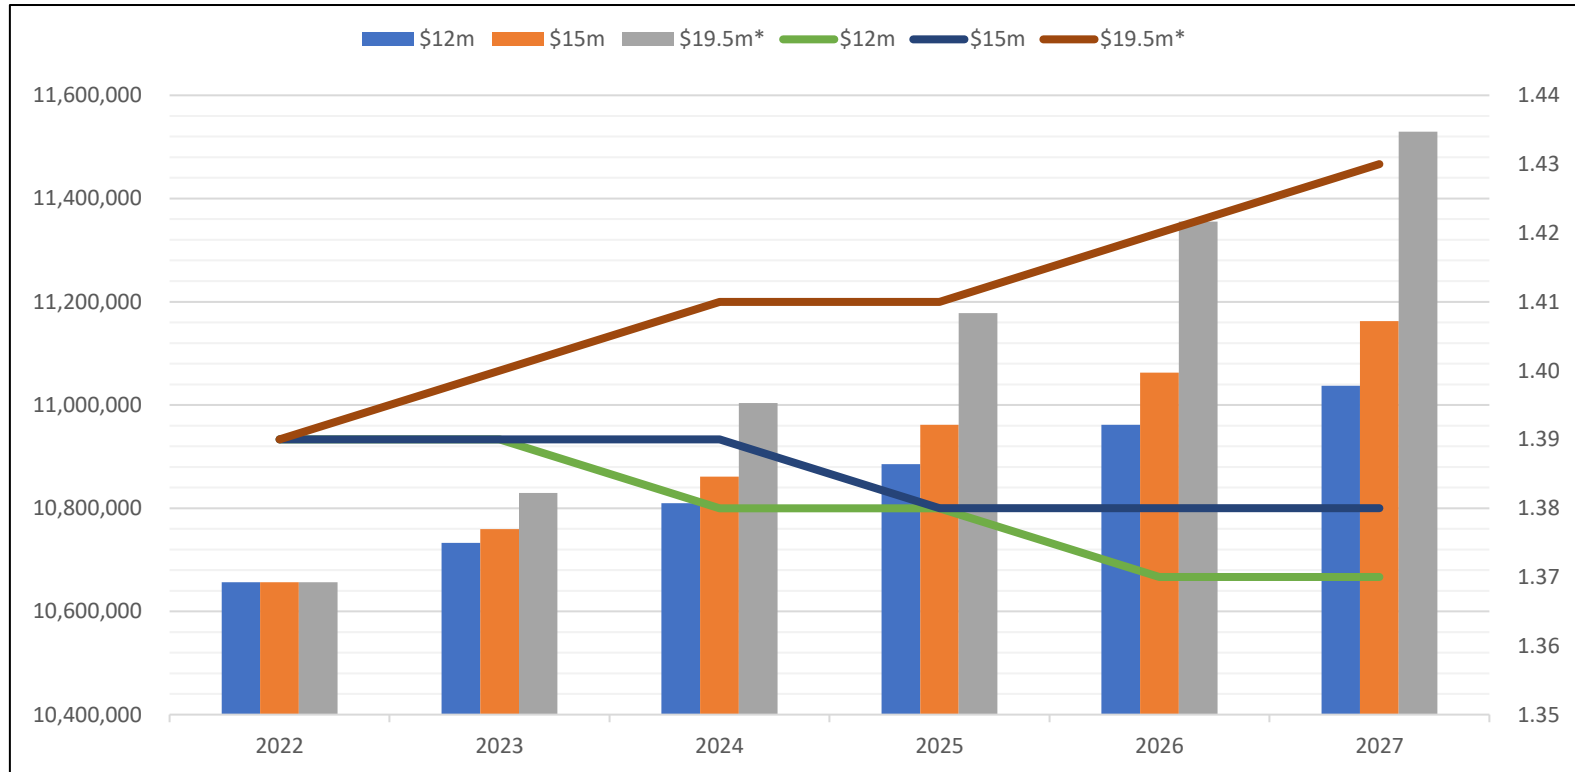



Report to the
Personnel Committee
of the City of Green Bay

MEETING DATE

February 1, 2022

AGENDA ITEM # R.I

To approve the request to fill the following replacement positions and all subsequent vacancies resulting from internal transfers.

- a. Captain - Police
- b. Electrical Inspector - Community & Economic Development

BACKGROUND

RECOMMENDATION

FISCAL IMPACT

ATTACHMENTS

- 1. Request to Fill Memo 1.25.2022
- 2. Captain - Balza I
- 3. Electrical Inspector - Steve Krueger 1-12-2022

MEMORANDUM



Human Resources Department

To: Personnel Committee
Joe Faulds, Human Resources Director

From: Sarah Fidler
Human Resources Generalist

Re: Request to Fill Vacant Positions

Date: January 25, 2022

The Human Resources Department is requesting authorization to fill the following replacement positions approved as part of the 2022 budget and all subsequent vacancies resulting from internal transfers. The justification reports are attached.

- Police Captain – Replacement position due to the retirement of John Balza effective January 17, 2022. Salary range: \$79,393 - \$93,371 annually.
- Electrical Inspector – Replacement position due to the retirement of Steve Krueger effective March 4, 2022. Salary range: \$29.37 - \$34.54 per hour.

**Captain of Police
Position Fill Request
Justification Report
January 17, 2022**

Position Title:

1. **If this position is a replacement position, please indicate the reasons for the vacancy. If this is not a replacement position, please indicate the reasons for requesting the position.**

 X **Replacement Position** **Not a Replacement Position**

This is a replacement position for John Balza who is retiring effective January 17, 2022.

2. **Is this position included in the current budget? If not, please list how this position will be funded (grant, internship, etc.). Please list the salary range of the position.**

This position is funded in the current budget within pay grade N (\$79,393-\$93,371). The Green Bay Police Department has four budgeted Captain positions and Captain Balza's retirement created one vacancy.

3. **Please list the functions and any special information regarding this position.**

The position of Captain within the police department is a "command officer" that oversees lieutenants and sergeants within the structure of the police department. Captains assume all the roles and responsibilities of a police officer but have the supervisory authority of the lieutenants and sergeants. Having four captains provides the sustainability for growth, leadership and mentorship as the position of Captain is where the future commanders are pulled from

4. **Does the position generate revenue or reduce expenses? If so, provide an estimated amount.**

This position does not generate revenue. Captains are salaried, FLSA-exempt administrative employees and thus not eligible for overtime.

5. **Please explain why current staff is unable to absorb duties of this position.**

The police department operates in a para-military structure. Captains are part of this structure and oversee the front-line supervisors. The department's structure is designed to ensure accountability, current policies and procedures are being followed, and providing the best service we can to the residents of Green Bay.

6. **If duties of position are presently being done, how are they done?**

Currently, a night shift Lieutenant is filling the role on an interim basis. Unfortunately pulling this Lieutenant then causes a supervisor staffing shortage on night shift.

7. What service would be reduced or eliminated if this position is not filled?

If not filled, we would lose span of control within the supervisory ranks. We need the captain position to ensure the structure is upheld and the department has proper supervisory oversight.

8. What are the alternative methods and costs of accomplishing the work?

N/A

9. Are there union issues?

The Captain is a non-represented employee and there are no union issues.

10. Other supporting comments.

**Position Fill Request
Justification Report
January 10, 2022**

Position Title: Electrical Inspector

- 1. If this position is a replacement position, please indicate the reasons for the vacancy. If this is not a replacement position, please indicate the reasons for requesting the position.**

 X Replacement Position Not a Replacement Position

Steve Krueger is retiring effective March 4, 2022.

- 2. Is this position included in the current budget? If not, please list how this position will be funded (grant, internship, etc.). Please list the salary range of the position.**

Yes, this position is included in the current budget at pay grade J (\$29.37 – \$34.54/hour).

- 3. Please list the functions and any special information regarding this position.**

Electrical Inspectors are responsible for the electrical inspection of buildings and structures to ensure compliance with City, State, and Federal codes. They may review permits for new construction, additions, remodeling, and demolition relative to the electrical aspects of it. Electrical Inspectors also observe causes and extent of damage to buildings and structures, including fire ruins. They are required to explain and interpret code provisions and building and zoning requirements to contractors, other City departments, and the general public.

- 4. Does the position generate revenue or reduce expenses? If so, provide an estimated amount.**

Yes, electrical permits are paid by property owners, developers, and contractors. Electrical Inspectors are also responsible for enforcement of codes which might include issuing re-inspection fees as well as municipal citations.

- 5. Please explain why current staff is unable to absorb duties of this position.**

We have only one other Electrical Inspector on staff who is already performing inspections full time. He does not have the capacity to do another full-time position. Construction activity in the City has not declined, it has been steady and will soon increase even more with new, large commercial projects start this year. There will be no way for him alone to meet the current and new electrical inspection needs of the City and maintain the life-safety requirements of the position.

- 6. If duties of position are presently being done, how are they done?**

The duties are currently being performed by the incumbent. We are requesting to have the position posted and filled as quickly as possible. We are trying to have an overlap with the new hire and the retiring staff of a month or more. That time enables the new hire to be coached, advised and mentored relative to the position needs and requirements. The incumbent has extensive knowledge and experiences that need to be passed on to the

new hire and this overlap enables the transfer of that knowledge. This overlap is essential to the safety and well-being of the community, and will actually save money in the long run.

7. What service would be reduced or eliminated if this position is not filled?

The City would not be capable of providing efficient electrical inspections which would slow development and reduce the level of customer service. There will also be inspections that will not be done, as State law enables contractors to proceed with construction after just 2 days of requesting the inspection, regardless if the inspection was completed. Uninspected construction can result in life safety issues that are overlooked.

8. What are the alternative methods and costs of accomplishing the work?

Cross training of inspectors or contracting the service is the typical approach.

9. Are there union issues?

No.

10. Other supporting comments.

None



Report to the
Personnel Committee
of the City of Green Bay

MEETING DATE

February 1, 2022

PREPARED BY**AGENDA ITEM # R.2**

To repeal and recreate Green Bay Municipal Code 2-79 and 2-81 to include indefinite terms for appointed officials and Common Council removal for cause in accordance with Wis. Stats. §§ 17.12 and 17.16.

BACKGROUND**RECOMMENDATION****FISCAL IMPACT****ATTACHMENTS**

1. DRAFT GO 26-21 - Repeal Recreate 2-79 - Appointed Officials 1.24.2022
2. UPDATED Memo - Appointed Officials GO 02-22
3. City Official Appointed Terms Research 2020

GENERAL ORDINANCE NO. 02-22

AN ORDINANCE REPEALING AND RECREATING SECTIONS 2-79 AND 2-81, GREEN BAY MUNICIPAL CODE, RELATING TO APPOINTED OFFICIALS AND REMOVALS

THE COMMON COUNCIL OF THE CITY OF GREEN BAY DOES ORDAIN AS FOLLOWS:

SECTION 1. Section 2-79, Green Bay Municipal Code, is hereby repealed and recreated to read:

Sec. 2-79. Appointed officials.

- (a) *Principal City officials.* The following City officials shall be appointed by the Mayor, subject to confirmation by Council, in accordance with Wis. Stats. § 62.09. Said officials shall serve for an indefinite term, subject only to removal as described in section 2-81.
- (1) Assessor.
 - (2) Attorney.
 - (3) Chief of Operations.
 - (4) Clerk.
 - (5) Comptroller.
 - (6) Director of Community and Economic Development.
 - (7) Director of Parks, Recreation, and Forestry.
 - (8) Director of Public Works.
 - (9) Treasurer.
- (b) *Other officials.* Other officials shall be appointed as described herein, subject to confirmation by Council. Said officials shall serve an indefinite term, subject to removal as described in section 2-81.
- (1) The Community and Economic Development Director shall appoint the following officials:
 - a. Chief Building Official.
 - b. City Sealer.
 - c. Zoning Administrator.
 - (2) The Public Works Director shall appoint the Weed Commissioner.
- (c) The Police Chief and Fire Chief shall be appointed to serve an indefinite term by the Police and Fire Commission in accordance with Wis. Stats. § 62.13 and shall be subject to removal as described in said statute.

SECTION 2. Section 2-81, Green Bay Municipal Code, is hereby repealed and recreated to read:

Sec. 2-81. Removals.

- (a) *Elected officers.* Elected officers may be removed by recall as provided in Wis. Stats. § 9.10 or by Council for cause in accordance with Wis. Stats. §§ 17.12 and 17.16.
- (b) *Appointed officials.* Officials appointed under section 2-79 may be removed by the Mayor or other appointing official, at pleasure, or by Council for cause, in accordance with Wis. Stats. §§ 17.12 and 17.16.

SECTION 3. All ordinances or parts of ordinances in conflict herewith are hereby repealed.

SECTION 4. Effective date. This ordinance shall take effect on and after its passage and publication.

Dated at Green Bay, Wisconsin, this _____ day of _____, 2022.

APPROVED:

Mayor

ATTEST:

Clerk

ljm

2/1/22

CITY OF GREEN BAY

DATE: January 25, 2022
TO: Personnel Committee
FROM: Assistant City Attorney Lindsay Mather
RE: GO 26-21: Appointed Officials – **UPDATED MEMO**

This Ordinance repeals and recreates two sections of the Code: § 2-79 regarding appointed officials and § 2-80 regarding removals. The purpose of this memo is to provide an overview of the changes, and to answer some of the questions that were raised when this change was first discussed at the Personnel Committee meeting on May 12, 2020. **The purpose of this updated memo is to address questions raised during discussions at Committee and Council about removal for cause.**

§ 2-79. Appointed Officials

- *Term length.* Terms are indefinite rather than for two years, subject to removal under § 2-80.
- *Reorganization.* Rather than a single table with various methods of appointment, the revised section is divided into three subsections:
 - (a) Principal city officials, appointed by the Mayor with confirmation by Council;
 - (b) Other officials
 - a. Further divided based on who appoints (Director of DPW or C&ED)
 - b. Deputy Comptroller removed
 - c. “Chief Building Official” instead of “Building Inspector (Building Inspection Superintendent)”
 - (c) Police and Fire Chiefs, appointed by Police and Fire Commission

§ 2-80. Removals

- *Elected officers.* No change
- *Appointed officials.* Specifically states that removal may occur either at the pleasure of the Mayor or other appointing official, or by Council for cause. (Previously only had reference to statute)

Procedure for removal under Wis. Stats. §§ 17.12 and 17.16.

Removal at pleasure. To remove an appointed official at their pleasure, the Mayor (or other appointing official) shall file an order to that effect with the City Clerk.

Removal for cause.

- Written, verified complaint filed by a resident taxpayer
 - Official may file verified answer
- Public hearing shall be held by Council “with due dispatch”
 - Official has the opportunity to be heard and present a defense, with counsel if they choose
 - Council may issue subpoenas for witnesses and production of evidence; may make orders and rules for conducting the hearing
- Vote to remove an official for cause must be by affirmative vote of three-fourths (3/4) of Council members
- If Council finds cause exists to remove the official, it must file an order stating the cause(s) for removal, along with a transcript of the hearing, with the City Clerk

“Cause”

On a basic level, “cause” is “a legally sufficient reason.” However, it is difficult to provide a more precise definition. Wis. Stats. § 17.12 previously contained a definition of “cause,” but the legislature specifically chose to remove that definition from the statute. There is not a single definition of what constitutes “cause” from case law, either. This is because whether an official’s actions constitute cause depends on the facts of a given situation.

Certain circumstances may constitute cause for removal of a municipal appointed official, such as an ethical violation or action(s) that expose the City to liability. Dereliction of duty or other failure to adequately perform required job duties may also constitute cause. The previous statutory definition defined cause as “inefficiency, neglect of duty, official misconduct, or malfeasance in office.” However, whether cause for removal exists is always a fact-intensive inquiry, and the burden is on the complainant to demonstrate that sufficient cause exists, and on Council to make a sufficient record of said cause.

Update. Committee’s recommendation was to lower the vote threshold for removal for cause from three-fourths to a simple majority. That change is not permitted under state statutes.

States statutes dictate that when an official is appointed by an individual or entity other than Council (i.e., the Mayor), and Council approves the appointment, three-fourths of the Council members must vote to remove such an official for cause. Our ordinance cannot run contrary to state law by lowering the margin of the vote to something like a simple majority. However, the three-fourths requirement serves as a due process protection for

the official; Council could theoretically do *more* to protect the official's rights by raising the margin (i.e., requiring a unanimous vote). Staff would recommend against doing so, however.

The memo Director Faulds presented to the Committee in May 2020 mentioned certain other municipalities in the state that allow for removal by council with different vote margins. Those vote margins apply to positions appointed by the Council, and not to removals for cause. When Council is the appointing entity, Council can remove an official at its pleasure. However, as Councils necessarily consist of multiple people, removal at the Council's pleasure is not as simple as it is for one individual (i.e., the Mayor). Each Council that appoints officials must therefore decide for itself what vote margin will be acceptable to remove an official at its pleasure. Some municipalities opted for simple majorities, others went for two-thirds, etc. Importantly, though, those municipalities were not changing the vote requirement for removals for cause.

For your reference, here is the statutory text at issue, Wisconsin Statutes section 17.12:

- (1) GENERAL AND SPECIAL CHARTER. Officers of cities, except public officials, as defined in s. 62.51 (1) (b), operating under the general law or under special charter including school officers, may be removed as follows:
- (a) *Elective*. Elective officers by recall as provided in s. 9.10, or by the common council, for cause.
 - (c) *Appointed officers*. An appointed officer may be removed in any of the following manners:
 - 1. An officer appointed by the common council, by the common council, at pleasure.
 - 2. An officer appointed by an officer or body other than the common council, whether or not the appointment was confirmed by the common council, in any of the following manners:
 - a. By the appointing officer or body, at pleasure.
 - b. By the common council, for cause.
- ...
- (d) *Votes required*. Removals by the common council may be made only by an affirmative vote of three-fourths of all the members thereof, and by any other body consisting of 3 or more members, by an affirmative vote of two-thirds of all the members thereof.

The following pages contain the current versions of §§ 2-79 and 2-81.

Sec. 2-79. Appointed officials.

- (a) *General.* The following officials shall be appointed at a regular Council meeting on the third Tuesday in April and shall commence their term of office on May 1 in even-numbered years, but these dates may be delayed for a reasonable period of time due to special circumstances:

OFFICIAL APPOINTMENTS AND TERMS

Official	How Appointed	Term
Assessor	Mayor, subject to confirmation by Council	Two years
Building Inspector (Building Inspection Superintendent)	Community and Economic Development Director, subject to confirmation by Council	Two years
City Attorney	Mayor, subject to confirmation by Council	Two years
Clerk	Mayor, subject to confirmation by Council	Two years
Comptroller	Mayor, subject to confirmation by Council	Two years
Public Works Director	Mayor, subject to confirmation by Council	Two years
Zoning Administrator	Community and Economic Development Director, subject to confirmation by Council	Two years
Treasurer	Mayor, subject to confirmation by Council	Two years
Parks, Recreation, and Forestry Director	Mayor, subject to confirmation by Council	Two years
Community and Economic Development Director	Mayor, subject to confirmation by Council	Two years

- (b) *Others.* The following officials shall take office upon completion of the appointment process and commence their regular term in office as shown below:

OTHER OFFICIALS

Official	How Appointed	Term
City Sealer	Community and Economic Development Director	Indefinite
Deputy Comptroller	Comptroller	Subject to Comptroller's appointment
Fire Chief	Police and Fire Commission	Indefinite
Police Chief	Police and Fire Commission	Indefinite
Weed Commissioner	Public Works Director	One year

(Code 1984, § 1.04; Ord. No. 15-08)

Sec. 2-81. Removals.

- (a) *Elected officers.* Elected officers may be removed by recall as provided in Wis. Stats. § 9.10, or by the Common Council for cause pursuant to Wis. Stats. §§ 17.12(1)(d) and 17.16.
- (b) *Appointed officials, officers, or employees.* Appointed officers may be removed as provided in Wis. Stats. §§ 17.12(1)(c) and (d) and 17.16, except as provided otherwise by Charter ordinance.

(Code 1984, § 1.05)

MEMORANDUM



Human Resources Department

To: Personnel Committee

From: Joseph W. Faulds, Human Resources Director

Re: Appointed Officials Term Length GBMC Sec. 1.04(1)

Date: May 12, 2020

Term Lengths for Appointed Officials under GBMC Sec. 1.04(1)

Currently the positions of Assessor, Building Inspector, City Attorney, Clerk, Comptroller, Director of Public Works, Zoning Administrator, Treasurer, Director of Parks, Recreation, and Forestry, and the Director of Planning, are all appointed by the Mayor, subject to confirmation by the Council for two year terms.

The following chart describes the term lengths for comparable municipalities:

City Officer Term Length				
	Municipality	Population (2016)	*Appointed By	Term Length
1	Appleton	74,370	Mayor	Indefinite
2	Eau Claire	68,339	City Manager	Indefinite
3	Fond du Lac	42,951	City Manager	Indefinite
4	Kenosha	99,631	Mayor	Indefinite
5	La Crosse	52,109	Mayor/Common Council	Indefinite
6	Manitowoc	32,936	Common Council	Indefinite

7	Oshkosh	66,579	City Manager	Indefinite
8	Racine	77,571	Mayor	Indefinite
9	Sheboygan	48,686	Mayor	Indefinite
10	Waukesha	72,363	City Administrator	Indefinite
11	Wausau	38,872	Mayor	Indefinite
12	Green Bay	105,139	Mayor	2 year

*Common Council confirms the appointment

Removal of Appointed Positions

For the City of Green Bay the appointed positions can be removed at the pleasure of the Mayor or by the Common Council for cause.

Eau Claire, Fond du Lac Kenosha, Oshkosh, Sheboygan, Waukesha, may remove appointed officials by either at the pleasure of the Mayor or the City Manager. Kenosha, Sheboygan, and Waukesha permit removal by the Common Council for cause as well.

Appleton, Manitowoc, Racine, and Wausau may remove appointed officials with cause and a vote by the Common Council (varies with majority, 2/3, and 3/4 vote).

The League of Municipalities believed the change in the Wisconsin Statute to allow appointed positions to be removed at the pleasure of the Mayor was to help municipalities avoid costs associated with a Common Council hearing to remove a position for cause.



Report to the
Public Arts Commission
of the City of Green Bay

MEETING DATE

February 1, 2022

PREPARED BY

Laura Schley, Staff

AGENDA ITEM # S.1

To approve the Community Handbook for Creating Public Art as amended.

BACKGROUND

At the August 25, 2021, regular meeting of the Green Bay Public Arts Commission (GBPAC), during a discussion to formulate potential future projects and programs, the GBPAC directed staff to develop a beginner's public art guide for individuals, neighborhood associations, and other organizations interested in undertaking public art projects on their own.

Staff has developed a 17-page handbook outlining the public art process, including information on:

- Reasons for creating public art.
- Different types of public artwork.
- Where public artwork can typically be found.
- How artists are brought into a project.
- Basic steps for developing a public art project from inception to completion.
- A list of local resources that may be helpful during the public art process.
- Two flowcharts outlining the steps an individual should expect when planning a public art project on private property or public property.

Staff anticipates this handbook living on the City's website with minimal physical copies produced for neighborhood associations.

RECOMMENDATION


To approve the Community Handbook for Creating Public Art.

FISCAL IMPACT**ATTACHMENTS**

- I. Community Handbook for Creating Public Art - FINAL DRAFT - 01.19.2022

A COMMUNITY HANDBOOK FOR CREATING PUBLIC ART

Public Art as an Agent for Change in Your Neighborhood or Business

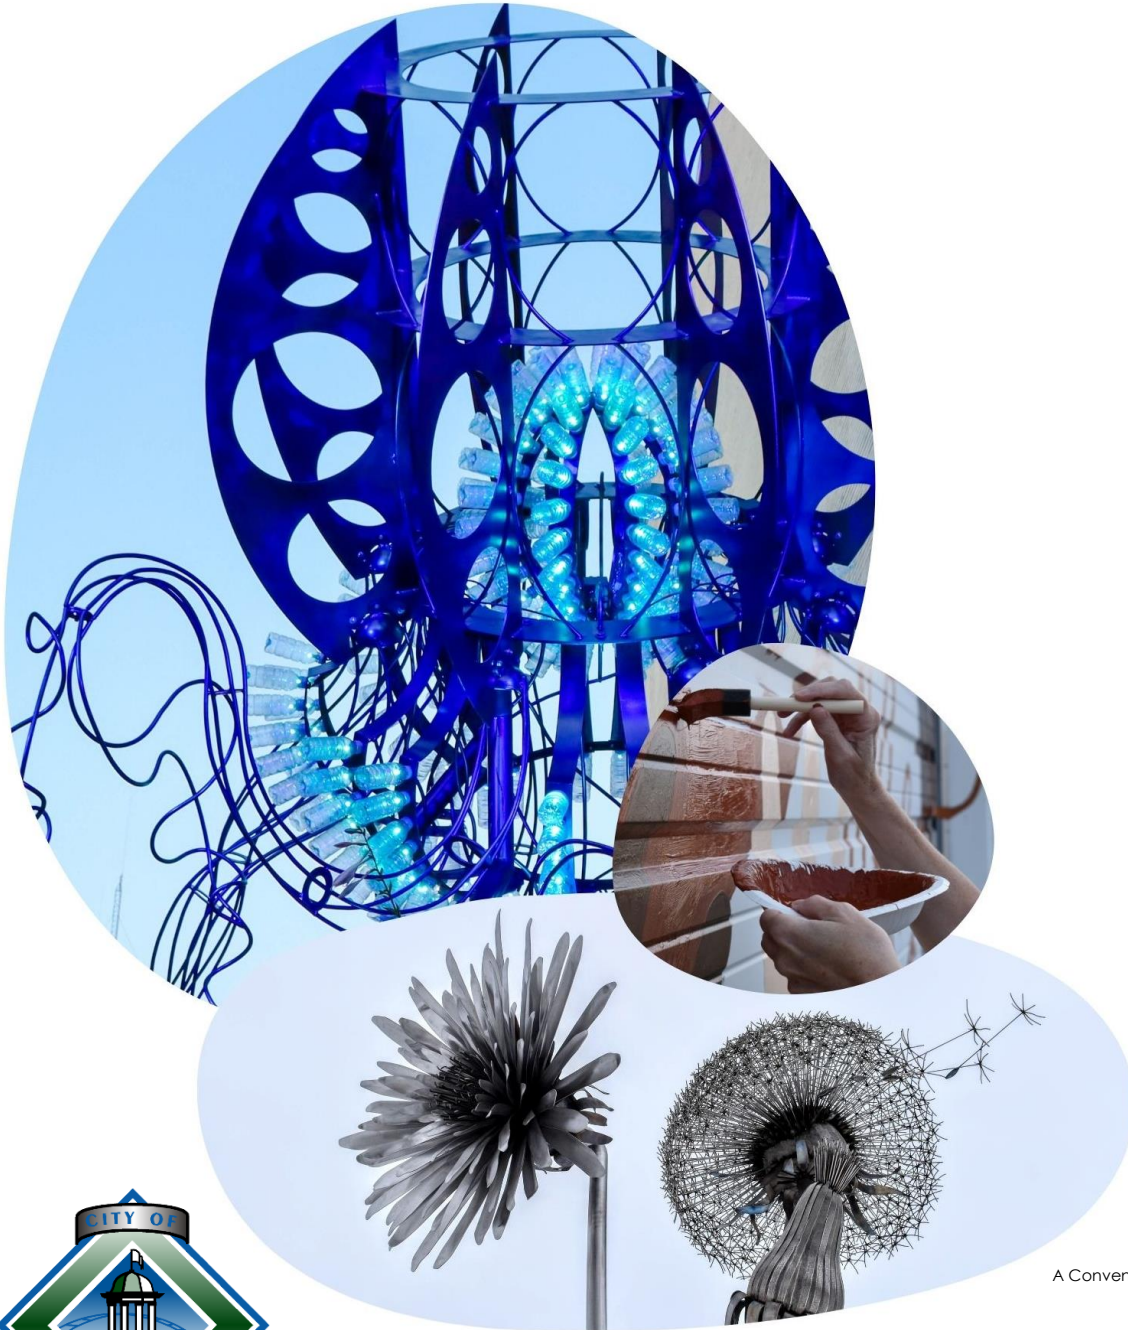

Top to bottom:

Brandon Minga
Salva Jelly-Bloom, 2021
Green Bay, WI

Detail, community mural
Vote, 2020
Green Bay, WI

David Windey
A Convenient Inconvenience, 2021
Green Bay, WI



CITY OF GREEN BAY
Public Arts Commission
www.greenbaywi.gov/pac
920-448-3400

INTRODUCTION

Public Art is a wonderful way for neighborhoods, residents, and business owners to create a new image, solve a problem, tell a story, and develop or maintain an identity. Public art adds value to our built environment and can transform places with added meaning, interaction, beauty, and memorable encounters for people in those places.

Artwork that is accessible to the public can become a highly visible landmark and help your building or neighborhood stand out from the crowd and give you a distinctive identity. Public art identifies and reflects our community's sense of place, recognizes our unique landscape, celebrates the arts and artists in our community, and adds value to your neighborhood or business.

There are many ways to incorporate public art in a community. But where in the world do you begin? Like any other community based actions, creating public art requires collaboration, vision, organization, and a lot of elbow grease!

The City of Green Bay Public Arts Commission encourages business owners and neighborhood associations to consider creative ways to engage artists and present works of art in their projects. This handbook is designed for projects that are not sponsored by a formalized public art program, but for grass-roots initiatives, business owners and neighborhood associations looking to bring a vision into reality. It is geared to those who have never administered a public art project before and for individuals or organizations who are looking to create public art together. This handbook is intended to provide information and tools to commission works of art. It features examples of different project types, discusses best practices, and outlines local and national resources for public art.

WHY PUBLIC ART?

In addition to the quality of life that art contributes by its very nature, public art can help a community to do a number of things:

1. *Welcome and introduce people to a neighborhood or specific area.* Art can be the gateway to a neighborhood or specific area. It can create or enhance gathering places marking important areas and giving a strong first impression.
2. *Positive Exposure.* Art is “hot.” It is a good story. Implementing public art will give your neighborhood or business a reason to toot its horn and receive positive support and possible press coverage.
3. *Attract business and positively impact tourism.* Interesting areas attract people. Some people seek out public art and will come to an area specifically to see it. Others may be attracted by the tone set by the artwork and choose to stay longer or come back for more.
4. *Encourage and direct foot traffic.* Public art can be used to subtly create way-finding for people. In other words, artwork can help identify direction, define place, and deter trespassing. Textures in ground coverings, patterns, sound, and even text and images can be incorporated into sidewalks, streets, plazas, and parks to define an area and create interest.
5. *Personalize a neighborhood and build character and identity.* Public art tells our stories or creates new ones. It can visually relay the character of a neighborhood, city or town. The public art becomes part of the fabric of the community, sometimes becoming the symbol that represents the area.
6. *Demonstrate neighborhood pride that attracts new residents and discourages vandalism.* The existence of public art in a community is a reflection that the community cares and invests in its quality of life. The same community that is active and proactive is less likely to have vandalism due to the presence of caring people.
7. *Transform community eyesores into community assets.* Sometimes art can be used to turn negative impacts into assets. Large walls covered with graffiti can be transformed into murals, or major infrastructure impacts like utility boxes or water treatment plants can include an artist on the design team to create a beautiful structure that contributes to the district instead of being an eyesore.
8. *Support the local creative economy.* Hiring artists to create public art is a fantastic way to support local small businesses and show your support for the talented creative professionals within our community.

So when you are asked “why art?” these reasons provide valid arguments for creating public art in your community and rallying support from people who may not understand the contribution that art makes to our society.

DEFINING THE NEED

It is important for communities to take an inventory of who they are: histories, demographics, assets, challenges. This first step is a good way to get a profile of the neighborhood or specific area you are looking to target and figure out a direction. The following steps are recommendations for the process, but feel free to do what works best for you and your community.

1. Pull together residents and business owners (stakeholders in your community) and hold a couple of inventory meetings with the goal of improving the neighborhood.
2. Decide what locations you would like to cover and literally walk through your neighborhoods making lists of things that are good and those that could be improved.
3. Meet back and compile all of the insights.
4. Have the community add other perceived assets and liabilities that may not be "visible." (Strong sense of community, no young people, etc.)
5. What are the community issues that everyone is paying attention to? (diversity, youth, tourism, revitalization, environmentalism, economics, community identity, livability, etc.) This will help you focus your priorities and issues.
6. Develop a list of top community priorities and issues.
7. Figure out what priorities could be helped by public art. (Not all issues are best solved by art.)



THE DIFFERENT FACES OF PUBLIC ART

So what exactly is public art?

Public art can be as direct as a sculpture on the corner or a painting on the wall. It can be integrated into the architecture of a building, transform everyday street amenities like utility boxes and bus shelters, or impact a site for a limited amount of time such as a performance in the park. Public art is free and accessible to the public and can be placed both indoors and outdoors for the public to enjoy.

DEFINITIONS

- A. *Design Team Artist.* Artist participates at the earliest stage of development and works with the other designers (architects, engineers, etc.) to create the project.
- B. *Commissioned Works.* Artists can be commissioned to create work specifically for a project and be asked to create a site-specific project.
- C. *Direct Purchase.* Finished artwork purchased from an artist.
- D. *Site Specific Artwork.* Artwork is created specifically for a location and responds to that location.
- E. *Discreet Artworks.* Artwork is independent of the site and is placed in a location as a freestanding piece.
- F. *Temporary Work.* Artwork is created for a temporary amount of time. Impact is short term – but this doesn't make it any less important!

WHERE + WHY

Where can public art be created and how does place create different meaning and project outcomes?

Public art in municipal infrastructure

Consider public art as an integral part of City planning and design in order to stimulate new ideas and sensitivity to our visual environment and the functional structures that shape the city. Public art can transform the potentially unattractive structures that make up our water systems, utility boxes, and transportation systems into meaningful public symbols. These collaborative projects create opportunities for unique educational, recreational, and cultural experiences in commonplace structures such as sidewalks, bridges, street lighting, parking meters, parking lots, bus shelters, manhole covers, tree grates, and other street furniture.



Future Cities Lab
Murmur Wall, 2017
Traveling exhibition
Steel, acrylic tubing, lighting components

Cultural infrastructure

Consider identifying public art opportunities that can highlight the cultural and historical connections within our community through local history, environmental systems, diverse cultural traditions and visual symbols.

Sense of Place + Identity

Public art can be used to create unique community places, define or redefine public spaces, or suggest experiences that evoke a strong sense of orientation. This type of work gives identity to the larger community as well as celebrating smaller areas and neighborhoods.

Artists have the gift of telling communities' stories and translating those stories in unique visual forms.

Landmarks

Use public art to create visible landmarks and artistic points of reference. These projects typically serve as beacons, build community pride, reinforce community identity, and can highlight history significant to the area.

Public Buildings

Incorporate public art into public buildings (new and old) in order to enhance civic pride and engage employees/citizens in participation, support of, and involvement in the arts.

Temporary Works

Temporary public works can accomplish a short-term celebration of the arts and express a specific community purpose. Temporary public art allows for unusual media that is not usually considered in permanent public art pieces. Video, performance, and non-permanent materials can be employed.

HOW THE ARTIST IS BROUGHT INTO THE PROCESS.

Direct Purchase or Commissioned Work

Direct Purchase artwork is essentially “ready-out-of-the-box” and can be placed in a public space once site approval has been secured. Direct purchase artwork typically cannot be altered or customized, but if you do request this, expect to pay the artist additional fees for added work. Commissioned Work is developed when artists are asked to submit proposals of artwork to fit within a specific community or project idea. Commissioned Work is custom made and will take additional time to create and implement compared to a Direct Purchase work.

Community integrated works

An artist or team of artists are selected to work directly with members of the public to develop a project and collectively create a work of art. This type of project explores opportunities for the meaningful involvement of citizens of all ages in the art-making process. Plan to pay your artist or team of artists for their additional time engaging with the public to develop this project, not just the materials and their regular artist fee.

DEVELOPING A VISION FOR YOUR PUBLIC ART PROJECT

So many great options, but which to choose?

It is important for your community to understand the many different ways that public art can be expressed. There are so many approaches, it is important to take the time to look at examples of public art in other communities and educate yourself and others about the wide range of possibilities. Before meeting with the stakeholders of your community, do some research and get examples of public art in your own city or town, and from other communities.

After reviewing examples of public art, try this exercise to help figure out the full spectrum of possibilities before you determine what type of public art is best for your project.



Jerry Ulibarri
Umbrella Alley
Louisville, Ohio

1. What types of public art have you seen that you like or dislike?
2. What types of media can be used to create public art?
3. Where would you like to see public art placed or used in your community? (You may want to refer back to the priorities determined in the previous exercise).
4. Who should be involved in making public art? (local artists, national artists, youth, architects, etc.)
5. Public art is a reflection of what your community values. What would be appropriate for reflecting your community today?
6. Without reducing your community to a “theme,” are there stories, images, or symbols that strongly relate to your neighborhood or city?

Once you and your stakeholders begin thinking about different ways public art can help the community, send everyone out to do research on their own. The world of public art will start to open up and no one will be able to go on vacation without noticing the breadth and prominence of public art in communities.

GETTING STARTED

You have prioritized your community need and decided how public art can act as an agent for change; it is time to plan the project.

Basic Steps

1. *Decide What You Want.* Based on community brainstorming exercises or ideas generated in a public forum, make a general decision about what you would like to do.

Do you want to create:

- | | |
|--|---|
| a) A gathering place? | k) Sidewalk decorations? |
| b) Sculpture? | l) An area where new trees are being planted? |
| c) A gateway? | m) Pathways? |
| d) Sculptural streetlights? | n) Street furniture? (benches, tree grates, bollards, etc.) |
| e) Wayfinding elements? | o) Façade improvements? |
| f) A performance? | p) A bus stop? |
| g) Decorative fences? | q) A fountain? |
| h) Earthworks? | r) Other ideas? |
| i) A mural? | |
| j) An empty wall that is the target of graffiti? | |



Left to right:

Jessie and Katey
The Kelvin, 2020
Washington, DC

Maya Lin
The Wavefield, 1995
Ann Arbor, MI

Kimberly McNeelan
Children's Play Bench, 2019
Indianapolis, IN

2. *Select a Site.* Where will the art make the most impact in your neighborhood? Based on your community inventory, it may become apparent where art would make the most impact. Don't locate your artwork in an area that is hard to see or seldom visited. You want to use the art to transform or enhance an area; choose a site that will work harmoniously with art. You don't want the artwork to get lost in too large a space or dwarf the community if you are enhancing an area frequented by pedestrians. The following sites below can be considered when planning, but make

sure to secure permission first from the site owner. To determine site ownership and artwork placement, contact the City's Public Arts Coordinator before moving forward– See **Appendix**.

- a) A major entryway into your neighborhood
- b) A blighted area that needs to be transformed
- c) A new community center or park
- d) An empty wall that is the target of graffiti
- e) An area where new sidewalks are being poured or new trees are being planted
- f) A bus stop or light rail station
- g) Other ideas?

SPECIAL NOTE: Site ownership will determine how you advance through the remaining steps of the project – review the Flowcharts on pgs. 16-17 to determine what path your project might take. Keep in mind that public property will require additional steps and will most likely add to the project timeline.

3. *Define Your Parameters.* When you decide what you want and where you want it, you need to decide what other parameters there are. It is important to have input and create guidelines for an artist to work within. Be careful, however, not to make the parameters so strict that the artist has no room for creativity. For example, if you want to make a sign that has your logo on it and you already have the design, just go to a fabricator and have it built. In this instance, you don't need an artist because you have already created the end result.

Hiring an artist to create something based on your neighborhood's histories, stories, and desires allows the artist to build on that information and create something beyond your imagination.

Parameters you may set can range from a basic idea...

- We would like an artist to create an entryway feature that will mark the borders of our district.

To material specifications...

- We would like an artist to create an entryway feature out of wood that will not exceed 15' x 6' x 6' in size.

To content specifications.

- We would like an artist to create an entryway feature that reflects the diversity of our neighborhood. Then give a description of what that means.

You can expect the artist to work within the parameters you set, but you want to allow for the artist to have room to explore those guidelines and themes. A good artist will investigate your community and work with you to come up with an idea that resonates with you and visually illustrates your ideas.

4. *Determine the Budget.* It is important to know what your budget is so that you can raise the appropriate amount of money and are able to complete your project successfully. Often, this is a "chicken and an egg" scenario. You know you want an entryway sculpture, but you have no idea how much that will cost!

This is where you will need to do some research (your local Public Arts Commission is a great resource!). If you have a general idea about what you would like (you may have seen something like it somewhere) ask around and see what other communities paid. If you know the general size and materials of a piece, ask tradespeople what materials would cost to build a structure so big and so wide. Say you want to paint a mural: Call the places that have murals and ask them the details. Call a few mural artists and ask them for approximate bids.

You need to have your budget determined before you find funding and before you put your request out for an artist. Once you have determined your budget, try to stick to it. Ask the artist to create something that works within your budget. If the artist comes up with more ideas that cost more, ask him or her to create an itemized budget for what would be more than the basic project you are requesting. If you decide to create more and are able to pay for it, you may decide to do so as a community.

5. *Identify Funding Sources.* As usual, paying for improvements is often half the battle. Depending on your community, there are a variety of paths to pursue.

SPECIAL NOTE: Review the **Appendix** starting on pg. 14 for a growing list of some of these local resources.

- a) *Arts Commissions:* Many cities, counties and states have a local arts commission that provides grants or has a stable funding source specifically for public art.
- b) *Neighborhood Programs:* Many cities have neighborhood improvement programs that offer grants for improvement of blight and general enhancements.
- c) *Foundations:* Local and national foundations exist with missions to improve the communities in which they reside. They typically have granting programs that require a letter of intent from a community and will often support projects that include art as an element for change.
- d) *Sponsorships:* Businesses and service organizations in your community are often willing to support causes that will improve neighborhoods and make your district a destination. Many businesses such as banks are required to give back to the community. Contact the community relations divisions of these businesses and, if that doesn't work, try the marketing department.
- e) *In-kind Donations:* In-kind donations are all donations other than cash. This includes materials and volunteer labor. Some businesses may not give money, but they would be happy to give materials. Maybe you have a local lumber store or home improvement store in your area - they may be more than willing to donate wood or paint. Don't forget the power of volunteers. Volunteers can help prepare the site, help the artist with installation and save time and money in many other ways.
- f) *City Government:* Sometimes, if a city is going to install streetlights, benches, or tree grates in a neighborhood, they might be willing to work with the community to install something more interesting than the average items. Also, if there is an extensive disruption in your neighborhood due to construction, you may be able to negotiate artwork as mitigation. Sometimes this is temporary, like the painted fences you see around construction sites, and sometimes it is an electric transfer station that is transformed into a work of art because the

citizens demanded not to have the same old ugly structure plopped in the middle of their community.

- 9) *Individual donors:* You can raise money from individual donors in your community. List the donors' names on a plaque near the site so that people feel a real sense of ownership. Some communities sell donor bricks, where the name of the donor is listed on bricks that become part of the public art piece, either in the ground or on a wall. Be creative.

All of these funders want to be part of a well-supported and interesting community project that will help beautify and create interest in the neighborhood. Art projects are exciting and usually draw attention in the press. Be sure to tell the funders, be it a granting organization or local business, that they will be recognized in literature about the project, their name will be printed on a plaque that will be installed near the project, and they will be publicly thanked in the dedication ceremony that is organized when the project is complete.

6. *Select an Artist.* There are several ways to find an artist or artists for your project. You have defined your parameters. You know what you want, where you want it, how much it will cost, and where you will get the money. Now you need to find an artist. This is really no different than finding the right candidate for a job.

Hire an artist directly.

You may have someone in mind that you would like to hire directly. You should give this person a job description and interview him/her and be sure that they can complete the job effectively. Remember, you are hiring someone for a job that you want to be well done. You should ask the person the same questions you would ask if you were interviewing a number of candidates. You want to know their credentials and whether they have successfully completed any projects before.

Call to Artists.

Requesting submissions from a number of artists allows for a wider range of possibilities and talent. You as a community need to define the job description (the Call to Artists), advertise the job, and interview the candidates. You may want to determine a selection committee. This committee should be comprised of people who understand the community need and have a sense of the arts. It is also helpful to have someone with an architectural, engineering, or building background to determine whether the proposals you receive will be feasible in an outdoor environment.

The City of Green Bay Public Arts Commission maintains an Artist Database of artists that you can use as a departure point for your "Call for Artists" or direct hire. The majority of the artists within the database are from the region, and City staff can help you identify experienced artists for your project. There are also a number of other arts organizations within the area that may be able to assist with securing an artist – See **Appendix**.

- Create a "Call to Artists." This is your job description. It should list as many details as you can include: Who you are, what you want, where you want it, why you want it, your budget, what you

expect that budget to include, deadline for submission, projected timeline for the project, what you expect the artist to submit, and a site description or picture(s) if you have one.

- This "Call to Artists" should be translated into a press release and listed in your local papers, mailed to schools, arts commissions, galleries and museums. The more detailed prospectus can then be mailed to those people who request it.
- The artist should be asked to submit images, a letter of interest, and a general idea about how they would approach the project. Artists should submit these materials by the deadline you set.
- The committee should review the materials and determine how many artists to interview.

There are two ways to go from here. When the committee pares down the pool to the artists they are most interested in seeing, they can:

- a) Set up interviews with the artists. Artists are often asked to bring in pictures of their work so they can talk about it and give the committee a better sense of the artist's sensibility and intent. Then the committee can ask the artist a number of questions that will help determine not only whether the artist is skilled, but how they would work within the budget, how they would work with the community and their experience with public projects, and other questions that will identify them as the best person for the job.
 - b) The Committee can select a few finalists to come up with a more detailed proposal for the project. These finalists can then meet with the committee to find out more about the site, the community, and any other information you can share to help them come up with a proposal. This proposal would include drawings or a model, a budget, and a timeline. Because you are asking the artist to do work that may or may not be selected, it is typical to pay the finalists an honorarium (a stipend) for their efforts. The range of this honorarium depends upon the project, of course. A simple project with a small budget might pay an honorarium of \$50 - \$100 per artist. A project requiring a model and a fixed design for a larger and more involved project might be a \$500 honorarium or more.
7. *Hiring the artist.* Once the committee selects the artist, it is important to notify those who were not selected and congratulate the artist you have chosen.

Contracts are necessary to protect both you and the artist. They clarify your expectations and help to guide the process. The contract should be signed by all necessary parties before any work begins.

It is good to stage your contract in phases. Many artists don't have the money to purchase all of their materials upfront, so there are ways to stage the payments so the artist has to complete all of the work before complete payment is made but is able to secure some of the funds up front for purchasing materials and getting started.

8. *Project Management and Fabrication.* In a community project, it is good to have a designated committee that will work with the artist. It is very helpful if there is a point person on the

committee for the artist. That person can help the artist problem solve and bring issues back to the larger community if necessary.

The contract should be the basis for the structure of the project. All expectations for the artist, responsibilities for the committee, timelines, budgets and pay schedule should be outlined in the contract.

It is a good idea to tie the pay phases to review and approval by the committee. This gives the artist clear direction and goals to meet.

There are usually several phases to follow before a piece is completed:

- a) *Information gathering.* The artist researches the community, ideas, and approaches.
- b) *Conceptual Phase.* This is just an idea phase. It is often more of a direction. Approval at this phase means the artist can continue working in this vein, refining the idea. It is important to give clear direction at this point.
- c) *Schematic Phase.* This is when you should see a drawing or mock-up that identifies what the piece will entail; there may be some refinishing. Approval at this phase gives the go-ahead to final design. Sometimes, if the committee approves this submission, it can be accepted as final.
- d) *Final Design.* The design is complete, but not built/completed. There is still some room for adjustments, but none that veer too heavily from final design if possible. Approval at this phase gives the go ahead for implementation.
- e) *Completion of piece.* Yay!

The Role of the Committee:

- Act as guiding force for the artist.
- Manage the contract.
- Provide direction, information, and access to the larger community.
- Assist with fundraising if necessary.
- Review and approve designs and approaches at predetermined phases.
- Determine when to share ideas, designs, or finished product with the larger community.
- Provide as much support as they can for the artist to help the project develop.
- It is not the role of the committee to design the piece.
- Create the identification plaque.
- Organize the dedication ceremony.

The Role of the Artist:

- Work with the committee and community in a professional manner.
- Present ideas in a timely fashion to the committee.
- Accept input and try to incorporate it into the artwork when appropriate.
- Communicate why some input may or may not work with artists' concept.
- Unless otherwise claimed by the committee, get any permits, engineering approval, and other preparatory steps before installing artwork.
- Complete the artwork successfully.
- Provide maintenance information to the committee.

Special Note: Stewardship and Maintenance of Artwork

Artwork that is created and not maintained can quickly become another eyesore! When working with the artist, address ease of maintenance in the design and implementation of the piece. Consider how you will maintain and clean the piece over the years. Consider creating a savings fund for the sole purpose of taking care of the piece over the years. Remember: you may be creating a piece that will need to be taken care of into the future. Consider the future leaders of your organization and make it easy for them to maintain your legacy.

- 9) *Celebrating!* Your project is completed! Now you need to celebrate. It is usually the responsibility of the commissioning group to create a plaque to install near the artwork. This plaque should include the artist's name, the date of completion, the group commissioning the work, any story or educational material about the work, and sponsors.

A dedication ceremony is a nice way to invite your community to christen the new artwork, thank the artist, recognize the sponsors, and get publicity! Be sure to name the work of art and the artist who created it. Make a big deal out of it. You have just contributed a wonderful addition to your neighborhood!

Remember to always credit the artist in any photographs or publications you may produce. It is part of their copyright and good protocol.



Brandon Minga
Salva Jelly-Bloom, 2021
Green Bay, WI

Continue on to view the appendix as well as our simplified public art process flowcharts.

ANY QUESTIONS?

**CONTACT THE CITY'S PUBLIC ARTS COORDINATOR FOR MORE INFORMATION:
920.448.3142**

APPENDIX

A list of local resources that may be able help in various ways as you work through your public art journey.

(Updated 1.13.2022)

City of Green Bay

Public Arts Commission (GBPAC)

An advisory committee to the Mayor focusing on the creation and preservation of public art.

www.greenbaywi.gov/pac

100 N. Jefferson Street –Room 608

Green Bay, WI 54301

Contact: Laura Schley, Public Arts Coordinator

laura.schley@greenbaywi.gov | 920.448.3241

NWTC Artisan Center

An extension of Northeast WI Technical College, providing technical and business training for new and fixed craft artisans.

www.nwtc.edu/ArtisanCenter

1417 Cedar Street

Green Bay, WI 54302

Contact: Artisan.Center@nwtc.edu | 920.544.5018

Downtown Green Bay, Inc.

Located in the heart of downtown, home to thriving businesses, eateries, and exciting events.

www.downtowngreenbay.com/about/downtown-district

130 E. Walnut Street, Suite 501

Green Bay, WI 54301

Contact: info@downtowngreenbay.com | 920.437.5972

Mosaic Arts Inc.

This longstanding organization is well known for hosting Artstreet and Artigras, two successful arts events in the area.

www.mosaicartsinc.org

PO Box 1344

Green Bay, WI 54305

Contact: info@mosaicartsinc.org | 920.435.5220

Green Bay Art Colony

Green Bay's oldest art organization for female artists promoting the arts in the community through exhibitions and scholarships.

www.greenbayartcolony.com

GBAC

c/o Lois Wolfe

581 Oak Street

Little Suamico, WI 54141

Contact: info@laurafisherbonvallet.com

The Art Garage

Located in Green Bay's Arts District offering art workshops, gallery exhibitions, performances and community programs.

www.theartgarage.org

1400 Cedar Street

Green Bay, WI 54302

Contact: info@theartgarage.org | 920.448.6800

On Broadway, Inc.

Promotes the Broadway District as Green Bay's cultural core for entrepreneurs, creatives, residents and visitors.

www.downtowngreenbay.com/about/broadway-district

340 N. Broadway, Suite 165

Green Bay, WI 54303

Contact: info@onbroadway.org | 920.437.2531

Olde Main Street, Inc.

This Arts District is home to art studios, galleries, and creative businesses bringing the art out into the streets.

<https://downtowngreenbay.com/about/olde-main-street-district>

130 E. Walnut Street, Suite 501

Green Bay, WI 54301

Contact: info@downtowngreenbay.com | 920.437.5972

Bay Area Arts and Culture Alliance

A group of arts and culture professionals, advocating for the arts sector and responding to the needs of the larger creative economy.

www.greenbayart.org

Contact: baacasquad@gmail.com

The Premier

Green Bay's incubator for the arts offering studio space for budding and established artists.

www.thepremiergb.com

520 N. Broadway

Green Bay, WI 54303

Contact: thepremier520@gmail.com | 920.617.4282

University of Wisconsin-Green Bay Art Department

The Art discipline at UW-Green Bay embraces the many possible forms and functions of art.

www.uwgb.edu/art

2420 Nicolet Drive

Green Bay, WI 54311

Contact: uwgb@uwgb.edu | 920.465.2000

Green Bay Neighborhoods

Working to improve the quality of life in neighborhoods throughout Green Bay by empowering citizens working through their Neighborhood Associations.

www.gbnlc.org

Contact: info@gbnlc.org | 930.448.3400

Wisconsin Visual Artists

Championing and supporting visual artists working within the state by forging partnerships making creative opportunities possible.

www.wisconsinvisualartists.org

Contact: Form located on website.

Greater Green Bay Community Foundation

Providing giving tools for donors, grants for nonprofit organizations and collaborative leadership around community initiatives.

www.ggbcf.org

320 N. Broadway Suite 260

Green Bay, WI 54303

Contact: 920-432-5577

St. Norbert College Art Department

The art discipline at St. Norbert College emphasizes technical craft as well as contemporary art and design theory and practice.

www.snc.edu/art

100 Grant Street

De Pere, WI 54115

Contact: acadaffairs@snc.edu | 920.403.3940

Oneida Nation Arts Program

Promoting diverse artistic expression within the community reflecting the Oneida heritage and spirit of future generations.

www.oneidanationarts.org

Oneida Nation Arts Program

1270 Packerland Drive

Green Bay, WI 54304

Contact: 920.490.3839

SAGE

A collective of artists and creatives, motivated with the purpose of making a difference in the community.

www.facebook.com/SAGEGreenBay

225 ½ N. Washington Street

Green Bay, WI 54301

Contact: Message on Facebook.

This is an ever evolving list! If you feel that there is an organization that should be included please contact us at the information below:

Contact: laura.schley@greenbaywi.gov | 920.448.3241

FLOWCHART FOR GETTING YOUR PUBLIC ART PROJECT STARTED – ON PUBLIC PROPERTY

Once you have prioritized your community need and decided how public art can act as an agent for change (Review pgs. 3 – 6), it is time to plan the project. Follow the flowchart below to get your public art project started!

1. *Decide What You Want.* Review pg. 7 to get the ideas flowing.

2. *Select a Site.* Where will the art make the most impact in your neighborhood? Brainstorm some potential sites and contact the City's Public Arts Coordinator to determine site ownership before moving forward.

Contact: Laura Schley | laura.schley@greenbaywi.gov | 920.448.3142

2.1 *Secure Site Owner (Department) Approval.* The City's Public Arts Coordinator will assist with securing department head approval to continue exploration of the project at the proposed site.

Note: Projects cannot be completed until the site owner and GBPAC have approved the project.

Yay! The department head is able to approve moving forward with the project! Continue onto step 2.2.

To move forward the department head needs to secure approval from the necessary committee (ex. RDA, Parks Committee, I&S, etc.). The City's Public Arts Coordinator will assist.

Woohoo! You have received approval from the necessary committee! Continue onto step 2.2.

Womp! If you have not received the site owner's approval, you may need to rethink your project for this site or select a different site.

2.2 The City's Public Arts Coordinator will work with you to secure the following information (3-6.1) to present to the Green Bay Public Arts Commission (GBPAC) for project approval.

3. *Define Your Parameters.* Review pg. 8

4. *Determine the Budget.* Review pgs. 8-9

5. *Identify Funding Sources.* View the Appendix for a list of potential resources.

Note: Funds do not need to be secured at the time of GBPAC presentation, but expected funds should be listed out for GBPAC review.

6. *Select an Artist.* Review pgs. 10-11 for options.

6.1 *Develop visuals.* Your selected artist will need to develop visual examples of the artwork proposed for the site. The selected artist may also need to provide previous work examples for review also.

To move forward the GBPAC needs to review and approve your project proposal during their monthly meeting. Following GBPAC approval, your project will go to Common Council for final approval.

Yippee! You have received approval from the GBPAC and Council! Continue onto step 7.

Ah beans! If you have not received approval, you may need to rethink your project for this site or select a different site.


7. *Hiring the artist.* Contracts are necessary and help clarify expectations, guide the process, and protect all parties. Review pg. 11

8. *Project Management and Fabrication.* Review pgs. 11-12

9. *Celebrating!* Your project is completed! Now celebrate! Review pg. 13

FLOWCHART FOR GETTING YOUR PUBLIC ART PROJECT STARTED – ON PRIVATE PROPERTY

Once you have prioritized your community need and decided how public art can act as an agent for change (Review pgs. 3 – 6), it is time to plan the project. Follow the flowchart below to get your public art project started!

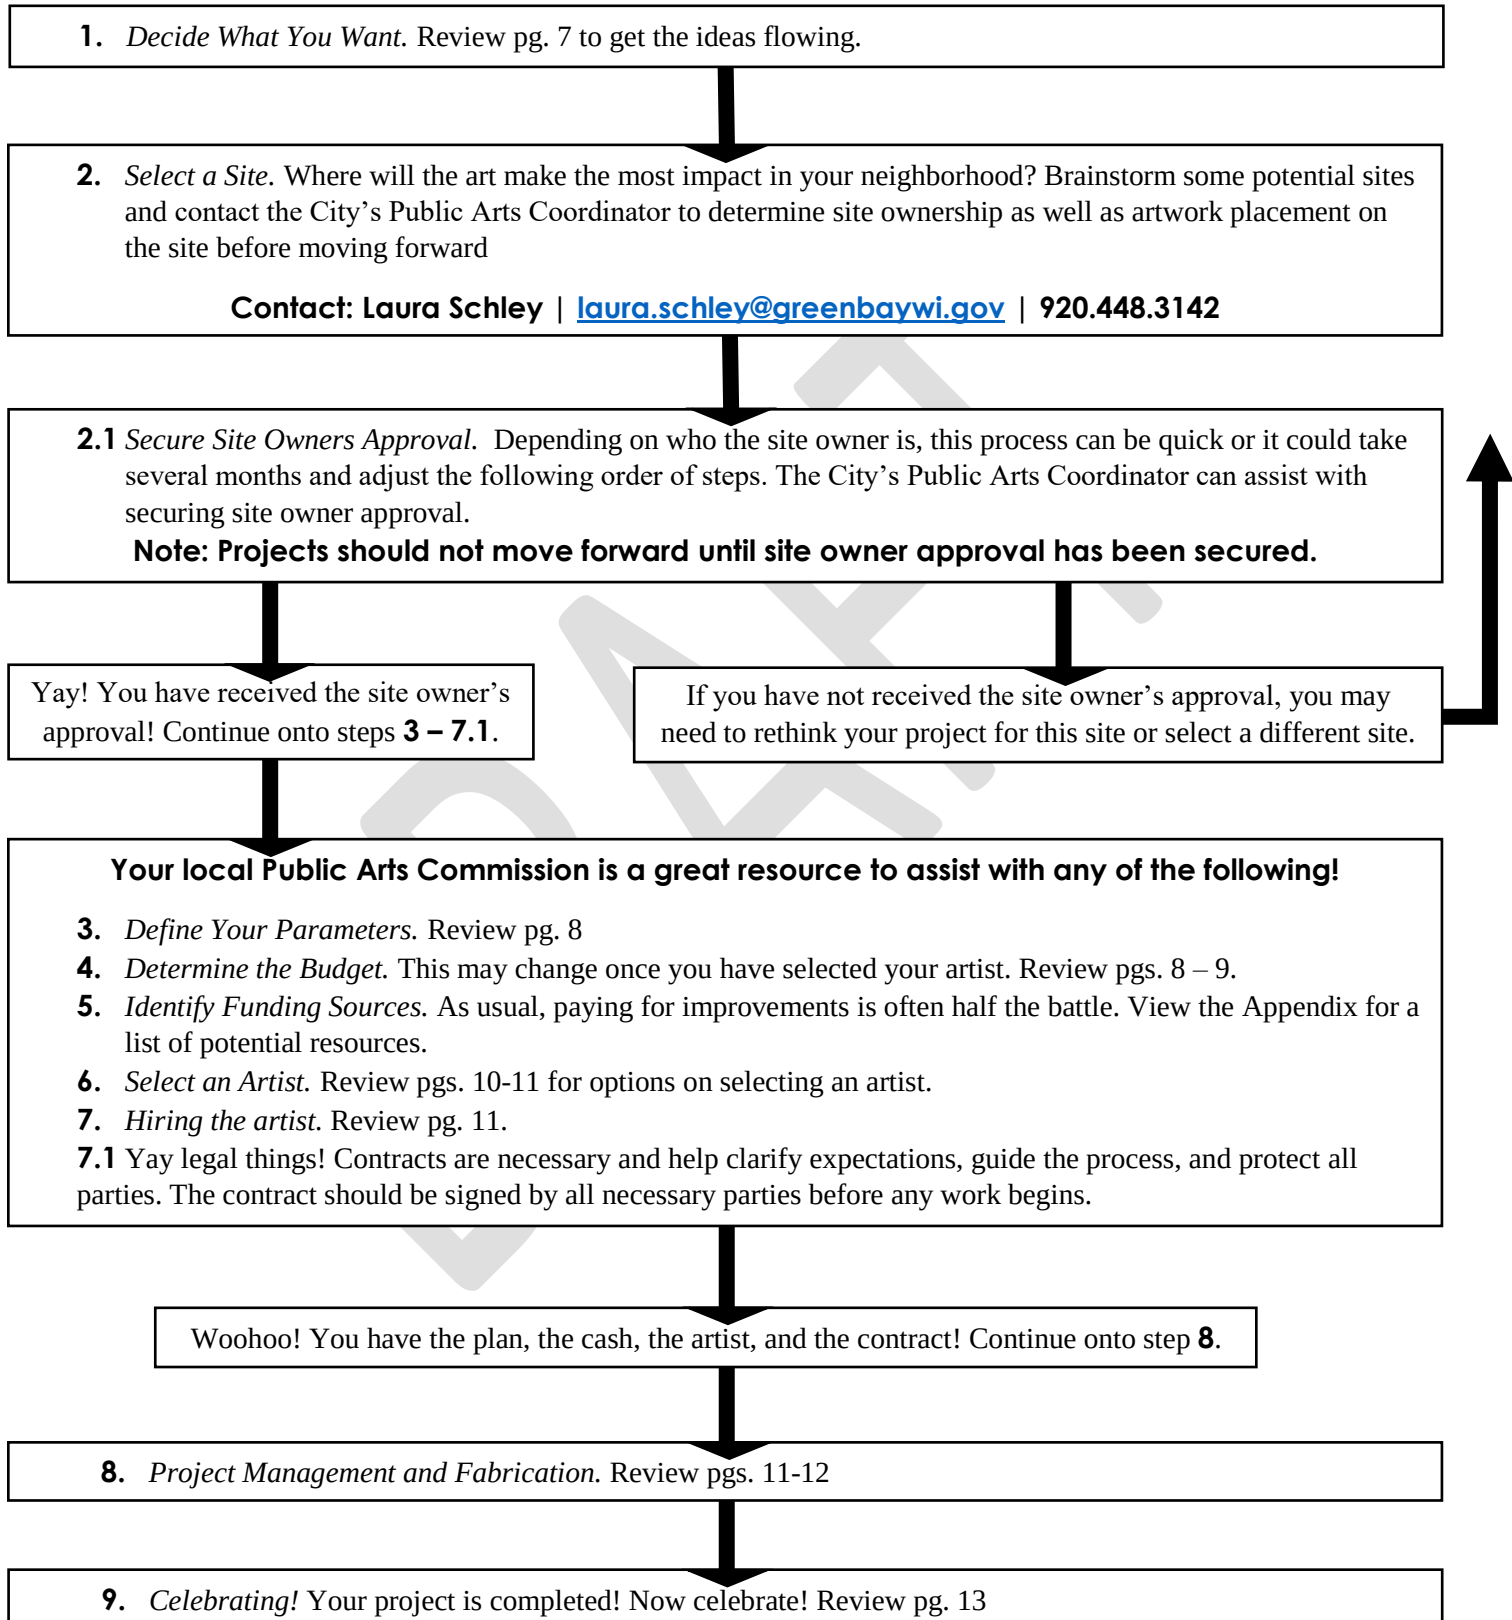



Report to the
Traffic, Bicycle and Pedestrian Commission
of the City of Green Bay

MEETING DATE

February 1, 2022

PREPARED BY

AGENDA ITEM # T.1

To receive and place on file the report by the Police Department of the 2021 4th quarter serious injury and fatal crashes.

BACKGROUND

RECOMMENDATION

Receive and placed on file.

FISCAL IMPACT

ATTACHMENTS

- I. 4th QRT FATAL 2021



Green Bay Police Department Operations Division



Lieutenant M. Sobieck

Email: Mike.Sobieck@greenbaywi.gov

920-448-3200 ext 0921

Fourth Quarter Fatal/Serious Crashes (October 1st, 2021 – December 31st, 2021)

No fatal or serious injury accidents occurred in Green Bay during the fourth quarter of 2021.



Report to the
Traffic, Bicycle and Pedestrian Commission
of the City of Green Bay

MEETING DATE

February 1, 2022

PREPARED BY

AGENDA ITEM # T.2

To postpone to the next meeting the report by the Green Bay Police Department on the monthly (January) Traffic Enforcement Unit Traffic Safety Plan.

BACKGROUND

RECOMMENDATION

Receive and place on file.

FISCAL IMPACT

ATTACHMENTS

- I. TRAFFIC SAFETY PLAN JAN22



Green Bay Police Department


JANUARY 2022

Traffic Safety Plan


Traffic complaints are the #1 complaint made to the Green Bay Police Department and City Alderpersons. The Police Department is committed to safe travels for motorists, pedestrians and bicyclists. With a goal of reducing traffic crashes, property damage, injury and death on Green Bay's roadways, the Police department will use a data driven approach for traffic enforcement. Data analytics from crash data, citizens complaints and speed boards will be used to identify traffic emphasis areas. Each month's report will be posted on the police department's website and will be presented at each months Traffic, Bicycle and Pedestrians Safety Committee meetings.

DECEMBER 2021 CRASH DATA


TOTAL ACCIDENTS

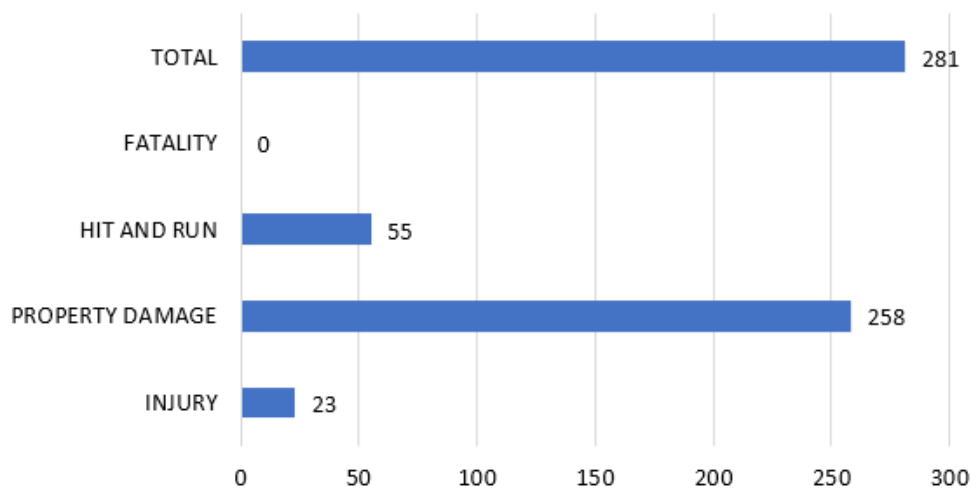


Accidents by days of the week

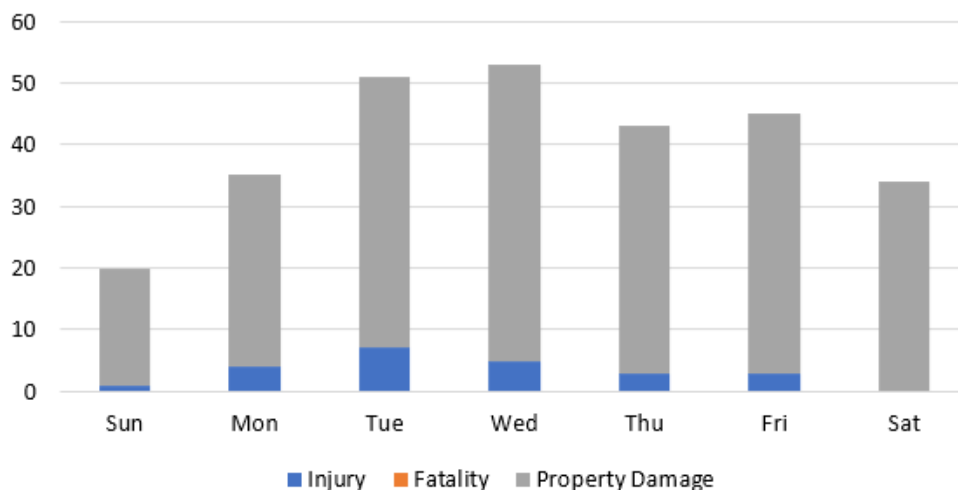

GREEN BAY POLICE DEPARTMENT TRAFFIC SAFETY PLAN

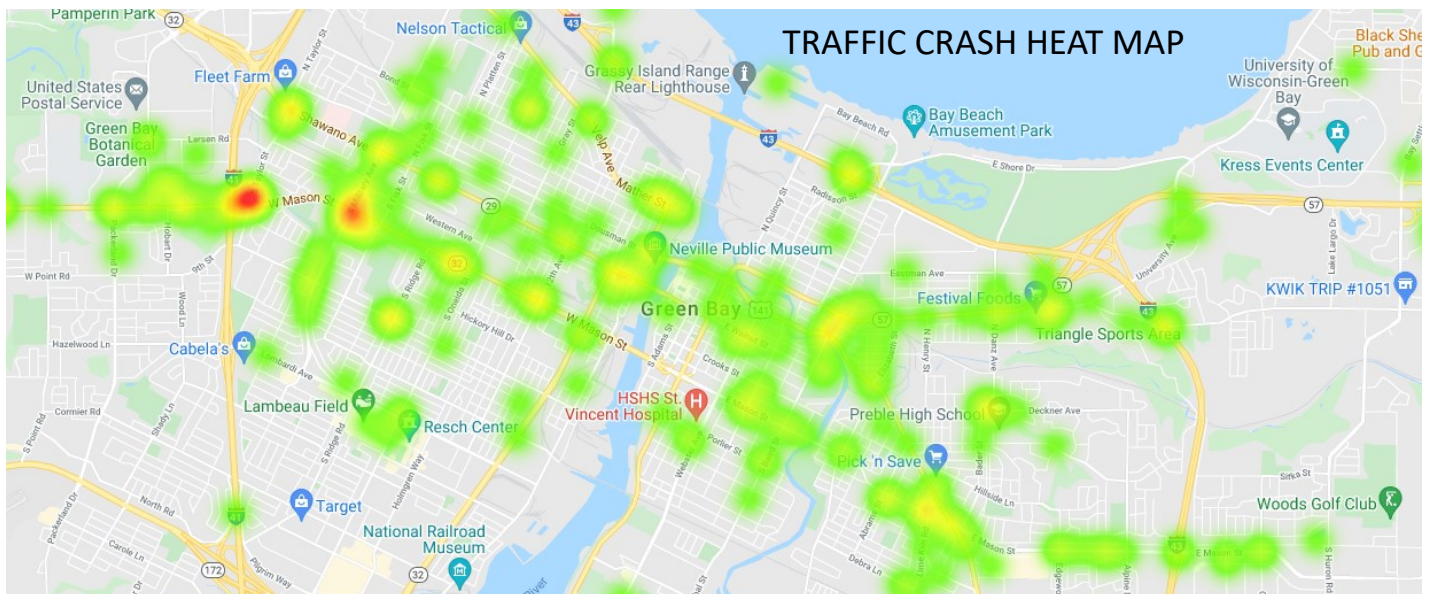


DECEMBER 2021 TRAFFIC STOPS

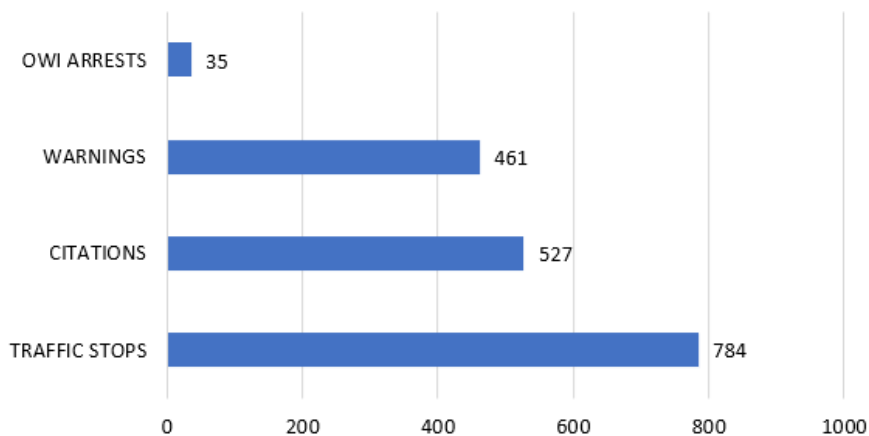

UPCOMING TRAFFIC TASK FORCE DEPLOYMENTS

- * OWI ENFORCEMENT— JANUARY 7TH, 14TH, 21ST AND 28TH
- * CLICK IT OR TICKET SEATBELT ENFORCEMENT—JANUARY 11TH AND JANUARY 27TH

ENFORCEMENT PRIORITY AREAS

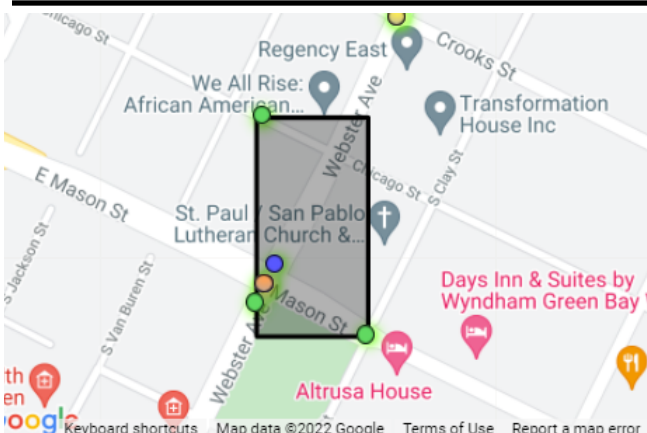


Analysis Area #1: GREEN BAY (C)

Total Crashes: 7

Contributing Factors:

- Speed (4)
- Distracted (1)
- Drug (1)
- Teen Driver (1)
- 65+ Driver (1)

GREEN BAY POLICE DEPARTMENT TRAFFIC SAFETY PLAN

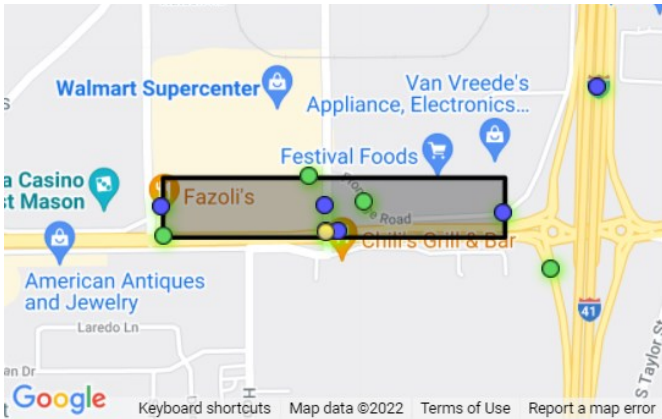

Analysis Area #2: GREEN BAY (C)

Total Crashes: 9

Contributing Factors:

- 65+ Driver (6)
- Seat Belt (2)
- Speed (2)
- Teen Driver (2)
- CMV (1)




Analysis Area #3: GREEN BAY (C)

Total Crashes: 8

Contributing Factors:

- Alcohol (2)
- Speed (2)

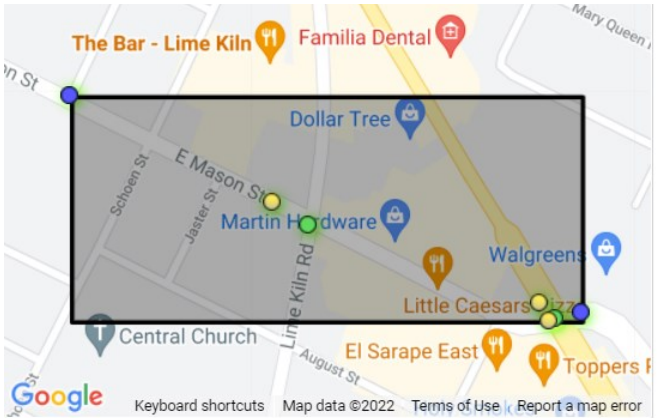


Analysis Area #4: GREEN BAY (C)

Total Crashes: 7

Contributing Factors:

- 65+ Driver (3)
- Alcohol (1)
- Distracted (1)
- Teen Driver (1)

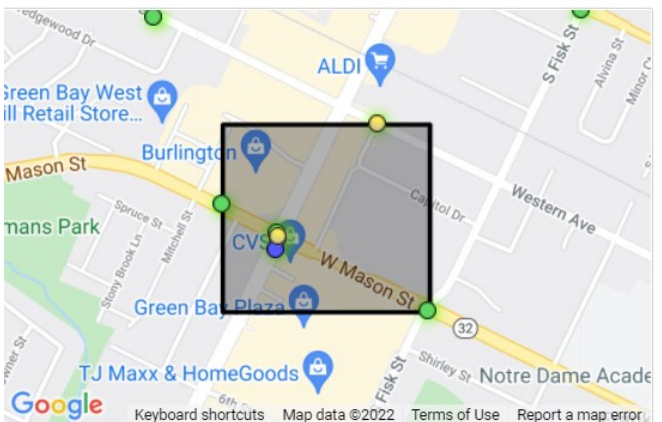

Analysis Area #5: GREEN BAY (C)

Total Crashes: 7

Contributing Factors:

- Speed (3)
- 65+ Driver (1)
- Seat Belt (2)
- Motorcycle (1)
- Pedestrian (1)
- Teen Driver (1)

GREEN BAY POLICE DEPARTMENT TRAFFIC SAFETY PLAN

Traffic Complaints

District	Area	Complaint
A	N Platten St/ Minahan St	Speeding cars, all hours of the day
A	N Locust St/Dousman St	Speeding & stop sign violations—all times of the day
A	Southwest High School	Speeding in school zone
A	Taylor St	Vehicles leaving Kwik Trip parking lot are not yielding to right of way
B/C	Tilleman (Mason St) Bridge	Speeding—all times of day
D	3600 Humboldt Rd	Speeding all hours—between Huron Rd/Grandview Rd
D	Finger Rd/Fairway La	Noisy vehicles—weekdays 5:30am-6:00am
D	E Mason/East Town Way	Speeding—all times of the day

January Traffic Safety Advisory

Heavy Traffic Routes

As a General rule, Heavy Traffic is prohibited on most residential streets in the City of Green Bay. This is in the interest of traffic safety and maintaining the longevity of our streets.

Green Bay City Ordinance #40-67 defines a Heavy Traffic as any vehicle with a combined weight of vehicle and load in excess of 10,000lbs. This includes private and commercial vehicles.

There are exceptions:

- Government vehicles
- School District vehicles
- Transit buses
- Trucks may travel to locations off the truck route for the purpose of obtaining, moving, or delivering supplies, commodities, or equipment.



However, the truck must travel to the destination using the shortest, most practical route available.

Here is a link to the City of Green Bay Truck Route Map:

<https://greenbaywi.gov/DocumentCenter/View/4940/Truck-Routes>



Report to the
Traffic, Bicycle and Pedestrian Commission
of the City of Green Bay

MEETING DATE

February 1, 2022

PREPARED BY

AGENDA ITEM # T.3

To refer to staff for study the request by a resident at Highland Park to have the speed limit reduced on Morrow Street from 35 mph to 25 mph between North Henry Street and North Danz Avenue.

BACKGROUND

RECOMMENDATION

Refer to staff.

FISCAL IMPACT

ATTACHMENTS

None



Report to the
Traffic, Bicycle and Pedestrian Commission
of the City of Green Bay

MEETING DATE

February 1, 2022

PREPARED BY

AGENDA ITEM # T.4

To adopt bylaws as amended for the Traffic, Bicycle and Pedestrian Commission. (No action required by Common Council. Informational only.)

BACKGROUND

RECOMMENDATION

FISCAL IMPACT

ATTACHMENTS

- I. TBPC Standard Operating Procedures - Nov 15, 2021 Meeting AMENDED

STANDARD OPERATING PROCEDURES TRAFFIC, BICYCLE AND PEDESTRIAN COMMISSION

Composition, Officers and Vacancies:

1. Membership on the Commission shall be as described in Section 40-3(a), Green Bay Municipal Code. The Commission shall have the powers and duties described in Section 40-3(b) of said Code.
2. At the first meeting of the Commission in a calendar year, the Commissioners shall elect from among the civilian members a Chair and a Vice Chair to serve as officers for a term of one year.
3. The Chair shall declare a Commissioner's position to be vacant if said Commissioner has two (2) or more unexcused absences from Commission meetings in a calendar year. An absence is unexcused if the Commissioner does not timely inform the Chair or City staff of their inability to attend a meeting.
4. If the Alder appointed to serve as a commissioner is absent from any Commission meeting, another Alder may fill in as a voting member with the permission of the presiding officer, or their designee, in accordance with Council procedures.

Duties, Quorum and Voting

1. The Chair shall preside at all meetings of the Commission when present. The Vice Chair shall preside at all meetings in the absence of the Chair.
2. The presiding officer shall not cast a vote on any matter before the Commission except in cases of a tie vote among the other Commissioners.
3. A quorum shall consist of four (4) Commissioners.
4. All motions shall require a motion and a second and be recorded in keeping with City and state record keeping requirements.

Meetings and Public Participation

1. The Commission shall meet monthly, at a time and place of its choosing, in coordination with City staff.
2. The Chair, after consultation with the City Traffic Engineer, may call a special meeting of the Commission.
3. A meeting may be canceled or postponed by majority vote of the Commission at a regularly scheduled meeting, or by the Chair, in consultation with the City Traffic Engineer, for a lack of a quorum or sufficient business to discuss.
4. Upon proper motion, the Commission ~~shall~~may open the floor to allow any member of the public to speak for a maximum of three minutes to the Commission about an agenda item. The Chair may allow additional time for speakers to address the commission.



Report to the
Traffic, Bicycle and Pedestrian Commission
of the City of Green Bay

MEETING DATE

February 1, 2022

PREPARED BY

Dave Hansen, Traffic Engineer

AGENDA ITEM # T.5

(a) To receive and place on file the speed study of Church Road from Nicolet Drive to Bay Settlement Road, (b) Install pedestrian advance warning signs along Church Road between Nicolet Drive and Sussex Road, (c) Relocate the STOP AHEAD advance warning sign on westbound Church Road in advance of Nicolet Drive to be compliant with proper stopping sight distance, and (d) Decrease the speed limit on Church Road from Nicolet Drive to Bay Settlement Road from 40 mph to 35 mph.

BACKGROUND**RECOMMENDATION**

As stated in the attached report.

FISCAL IMPACT**ATTACHMENTS**

- I. M Speed Study Church Road 2022.djah



Public Works Department
100 North Jefferson Street - Room 300
Green Bay, Wisconsin 54301-5026
www.greenbaywi.gov

Administration | Engineering | Traffic 920.448.3100
Operations 920.448.3535
Parking 920.448.3431
Fax 920.448.3102

TECHNICAL MEMORANDUM

To: Traffic, Bicycle, & Pedestrian Commission
Public Works Director Steven Grenier, P.E.

From: Traffic Engineer David J.A. Hansen, P.E., PTOE

Re: Speed Study, Church Road (Nicolet Drive to Bay Settlement Road)

Date: Friday, January 14, 2022

This memorandum serves as my response to the Traffic, Bicycle, & Pedestrian Commission motion at the Mon Oct 18, 2021 meeting to refer to staff for study the request by Ald. Dorff to review the 40 mph speed limit on Church Road and reduce it to 35 mph.

This memo will be presented at the Mon Jan 17, 2021 Traffic, Bicycle, & Pedestrian Commission meeting.

Existing Site Conditions

The segment of Church Rd from Nicolet Dr to Bay Settlement Rd is located on the east side of the City of Green Bay in Aldermanic District 1 (Ald. Barbara Dorff). See Figure 1 for General Location and Figure 2 for a neighborhood view of the corridor.

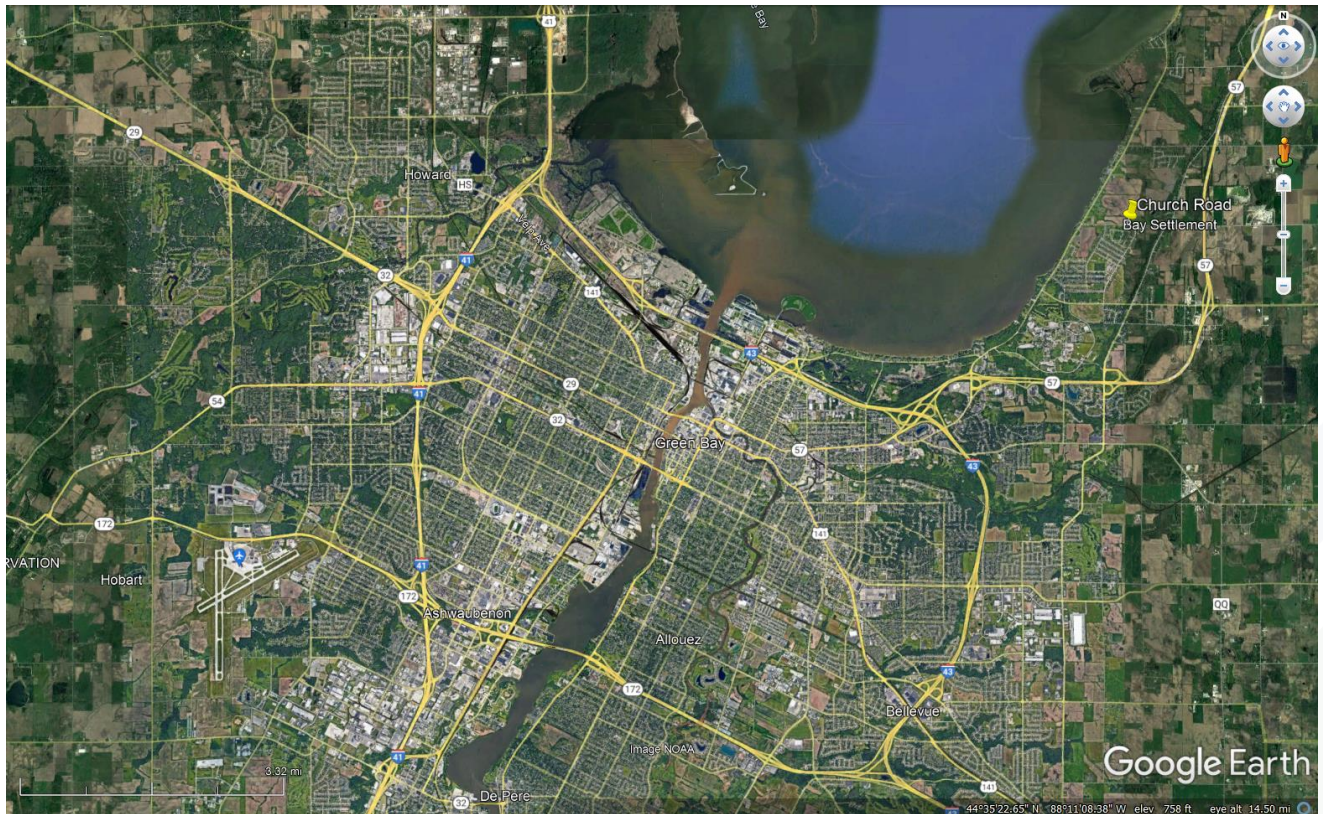


Figure 1 – General Location

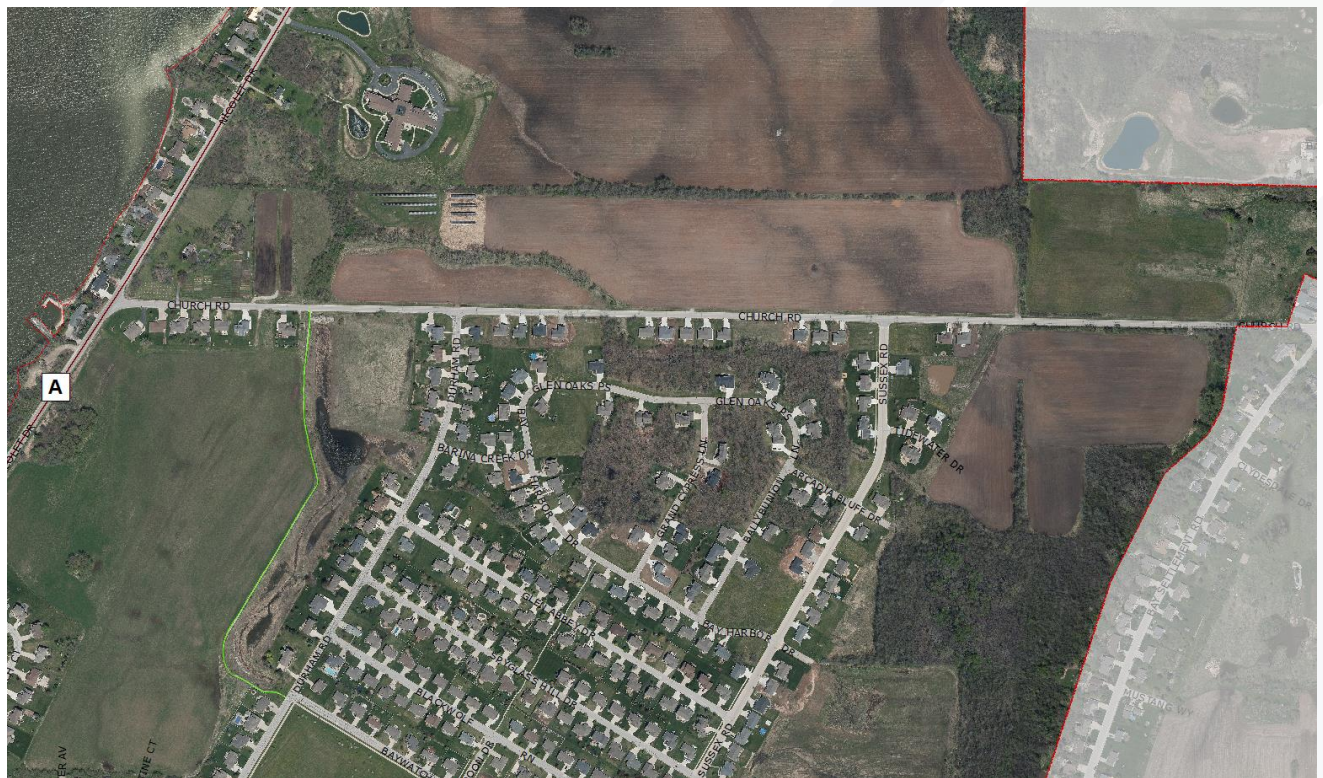


Figure 2 – Neighborhood View

Church Rd is functionally classified as a local street. Properties abutting the roadway are single-family residential homes on the south side of Church Rd and undeveloped farmland owned by the Sisters of Saint Francis on the north side of the roadway. The roadway typical section is rural, meaning it has shoulders and ditches rather than curb and gutter. Therefore, no sidewalks exist along Church Rd nor could be retrofitted unless the roadway was reconstructed to curb and gutter. No crosswalks exist since no sidewalk exists. Church Rd was reconstructed in 2008 with asphalt pavement. Clear roadway width is 24 feet and includes a 3-foot shoulder. It consists of 1 vehicle lane in each direction. Parking is not restricted on Church Rd.

Intersection traffic control in the study area is as follows:

- Church Rd stops for Nicolet Dr (one-way stop, T-intersection)
- Durham Rd stops for Church Rd (one-way stop, T-intersection)
- Sussex Rd stops for Church Rd (one-way stop, T-intersection)
- Church Rd and Bay Settlement Rd is all all-way stop

Total corridor length is about 5,280 ft or 1 mile in the eastbound direction and 5,516 ft or 1.04 miles in the westbound direction. Nine streetlights exist along Church Rd. Photos in Figures 3a-3f show the study area and count locations.



Figure 3a – Eastbound Church Rd from Sussex Rd to Bay Settlement Rd (near count location)



Figure 3b –Westbound Church Rd from Sussex Rd to Bay Settlement Rd (near count location)



Figure 3c –Eastbound Church Rd from Durham Rd to Sussex Rd (near count location)



Figure 3d – Westbound Church Rd from Durham Rd to Sussex Rd (near count location)



Figure 3e – Eastbound Church Rd from Nicolet Dr to Durham Rd



Figure 3f – Westbound Church Rd from Nicolet Dr to Durham Rd

Existing signs other than regulatory STOP signs at side street intersections include city limits, no nighttime parking, STOP AHEAD, school advance, SPEED LIMIT 40, and NO PARKING on both sides from the UW-Extension Community Agriculture Garden driveway to Nicolet Dr (approximately 600 ft). Double yellow centerline and skip dash pavement markings exist.

Crash History

In review of the five-year crash history, one non-reportable crash occurred within the corridor since 2017. A motorist struck a mailbox between Durham Rd and Sussex Rd. Roadway features or speed were not documented as contributory toward the crash.

Vehicle Speeds and Traffic Volumes

Weekday & weekend vehicle speeds and volumes collected between October 27, 2021 through November 3, 2021. Note that AADT, or annual average daily traffic volumes, are significantly lower (AADT 672) than other nearby roadways such as Scottwood Dr (AADT 2,100), Nicolet Dr (AADT 1,700), and Bay Settlement Rd (AADT 1,100).

Count locations and vehicle speeds are summarized in Table 1.

Table 1 –Vehicle Speed and Volume Summary, Church Rd (Nicolet Dr to Bay Settlement Rd)

Location	85th %	85th %	85th %	50th %	50th %	50th %	95th %	Pace	Percent	AADT
	Tube	Board	Tube	Tube	Board	Tube	Tube	Speed	in	Tube
	Count	Count	Count	Count	Count	Count	Count		Pace	Count
	Oct	July	May	Oct	July	May	Oct			Oct
	Nov	21	June	Nov	21	June	Nov			Nov
	2021	2021	2018	2021	2021	2018	2021			2021
	(mph)	(mph)	(mph)	(mph)	(mph)	(mph)	(mph)	(mph)	(%)	(Veh/Day)
Church Rd (Nicolet Dr - Durham Rd)	-	-	44.5	-	-	38.2	-			
Church Rd (Durham Rd - Sussex Rd)	44.8	-	-	38.6	-	-	49.2	35-45	60	630
Church Rd (Sussex Rd - Bay Settlement Rd)	46.4	46.5	47.2	40.1	42.7	40.5	49.8	35-45	65	713
Average	45.6	46.5	45.9	39.4	42.7	39.4	49.5			672

Review of the Existing Posted Speed Limits

The existing posted speed limit of Church Rd:

- From Nicolet Dr to Bay Settlement Rd = 40 mph (established in November 1992)
- From Bay Settlement Rd to a point 1,800 ft east of Hwy 54/57 (east corporate limit) = 45 mph

Statute 346.57(4) assigns speed limits to street classifications and describes the authority to change said limits. Statute 346.57(e) assigns a speed limit of twenty-five miles per hour on any highway within the corporate limits of a city or village, other than on highways in outlying districts (of which Church Rd does not fit the definition of “outlying district”) in such city or village with local government authority can raise the speed limit to 55 mph or less or lower the speed limit by 10 mph or less (Statute 349.11(3) and (7)).

The U.S. Department of Transportation, Federal Highway Administration, developed a web-based tool, USLIMITS2, designed to help practitioners set reasonable, safe, and consistent speed limits for specific segments of roads. Data such as 50th and 85th percentile speed, roadway characteristics, route type, number of access points, pedestrian and bike activity, and crash history among others are used to assist engineers in recommending an appropriate maximum speed limit for specific conditions on a road section. The USLIMITS2 speed zoning report for Church Rd is summarized in Figure 4.

USLIMITS2 Speed Zoning Report

Project Overview

Project Name: Church Road Speed Study

Analyst: David Hansen City Traffic Engineer

Date: 2021-11-15

Basic Project Information

Project Number: 2
Route Name: Church Road
From: Nicolet Drive
To: Sussex Road
State: Wisconsin
County: Brown County
City: Green Bay city
Route Type: Road Section in Developed Area
Route Status: Existing

Crash Data Information

Crash Data Years: 5.00
Crash AADT: 672 veh/day
Total Number of Crashes: 1
Total Number of Injury Crashes: 0
Section Crash Rate: 118 per 100 MVM
Section Injury Crash Rate: 0 per 100 MVM
Crash Rate Average for Similar Roads: 292
Injury Rate Average for Similar Roads: 72

Roadway Information

Section Length: 0.69 mile(s)
Statutory Speed Limit: 25 mph
Existing Speed Limit: 40 mph
Adverse Alignment: Yes
One-Way Street: No
Divided/Undivided: Undivided
Number of Through Lanes: 2
Area Type: Residential-Collector/Arterial
Number of Driveways: 38
Number of Signals: 0

Traffic Information

85th Percentile Speed: 46 mph
50th Percentile Speed: 39 mph
AADT: 630 veh/day
On Street Parking and Usage: Not High
Pedestrian / Bicyclist Activity: Not High

Recommended Speed Limit:



Note: The final recommended speed limit is higher than the 25 mph statutory speed limit for this type of road. An engineering study such as the one carried out with USLIMITS2 is usually required to set a speed limit above the statutory limit.

Note: Sections with adverse alignments may need specific 'advisory speed warnings' which may be different from the general speed limit for the section. See [Procedures for Setting Advisory Speeds on Curves](#), Publication No. FHWA-SA-11-22, June 2011, for more guidance.

Disclaimer: The U.S. Government assumes no liability for the use of the information contained in this report. This report does not constitute a standard, specification, or regulation.

Figure 4 – USLIMITS2 Speed Zoning Report for Church Rd

Nearby Speed Limits

The existing speed limits of nearby roadways such as Nicolet Dr, Bay Settlement Rd, and Scottwood Dr are 35 mph. Although comparisons have been drawn between them and Church Rd, each roadway has features unique to each roadway such as traffic volumes, amount of development, statutory speed limit, adverse alignment, functional classification, number of access points including intersections, crash history, existing speeds, parking availability, and pedestrian and bicycle activity, plus have jurisdiction with Brown County. For example, Nicolet Dr has residential development on both sides of the roadway, has a higher roadway classification as an arterial, and has multiple curves in the roadway resulting in lower sight distances. The scope of this study does not include a comparative analysis of those other nearby roadways since setting speed limits is unique to each roadway.

Discussion

- Used the Wisconsin Statewide Speed Management Guidelines to conduct this study, which recommends using FHWA USLIMITS2 as a starting point in the development of any revised speed limit recommendation.

- A crest or vertical curve/hill exists between Nicolet Dr and Durham Rd. It is relatively close to the stop condition at Nicolet Dr, however, does not encourage speeding over the posted limit.
- A westbound STOP AHEAD sign exists about 900 ft in advance of Nicolet Dr. It is placed too far from the intersection as the MUTCD recommends it should be placed 360 ft in advance.
- In the area of single-family homes, driveway spacing is between about 60-120 ft.
- Typical house setback is about 45 ft from house to end of driveway.
- Travel lanes are 11 ft wide. Paved shoulders are approximately 12-18 inches in width. Gravel shoulders are about 3 ft.
- The pavement is in average condition (PASSER rating = 7).
- Given the presence of shoulders and ditches, the only potential for sidewalk to be placed is during the reconstruction of Church Rd to an urban (curb and gutter) roadway which requires storm sewer and other upgrades which are consider major improvements.
- Low pedestrian activity was observed during site visits. Pedestrian warning signs can increase pedestrian safety when sidewalks do not exist.
- It is standard to review five years' worth of crash history. Church Rd has a low crash rate. One motorist struck a mailbox between Durham Rd and Sussex Rd.
- Combined elementary and middle school exists about ½ mile south of roadway segment
- 50th percentile speed rounded to nearest 5 mph is 40 mph. This speed is recommended by WisDOT to be used if some adverse conditions exist such as low pedestrian activity or adverse alignment or other geometric features.
- Free flow speed was 38 mph west of Sussex Rd. East of Sussex Rd, it was 45 mph. Free-flow speed is the term used to describe the average speed that a motorist would travel if there were no congestion or other adverse conditions (such as bad weather). This is a speed that is comfortable and self-enforceable.
- Vehicles in the 35-45 mph pace were between 60-65%. A normal pace distribution would include approximately 70% of observed vehicles within the pace with approximately 15% of observed vehicles below the pace and 15% of observed vehicles above the pace. Speed enforcement can improve the pace distribution.
- 85th percentile speed is 46 mph, rounded to 45 mph (nearest 5 mph). The 85th percentile speed should be at or near the upper limit of the pace, which it is at the upper limit currently, unless secondary roadway attributes exist, then should be set at 50th percentile speed with other advisory measures taken.
- There is a lengthy downgrade westbound from Bay Settlement Rd to Sussex Rd. Reducing speeds in this segment may prove difficult given the natural roadway features. However, there are a low number of access points in the segment meaning little entering and exiting movements.
- WisDOT recommends acknowledging that speed limit changes based on secondary roadway attributes rather than observed speeds may have several negative effects, including:
 - Higher financial cost due to the need for increased enforcement to ensure driver compliance.
 - Potential for increased crashes due to larger variability in vehicle speeds.
 - Mistrust of highway and enforcement officials and potential disregard for other speed limits, because motorists do not readily perceive the need for lower speeds.

For a change in the speed limit to be effective, it should accomplish the following: reduce the speed differential of vehicles using the highway; be a reasonable speed so the majority of drivers will comply voluntarily; and should reflect consistent application of traffic engineering principles and guidelines. Speed limits are selected to balance travel efficiency versus safety. It can be argued that a rational speed limit is one that is safe, that most people consider appropriate, that will protect the public, and can be enforced.

Conclusions

Church Rd has encountered almost no crashes (only 1 minor non-reportable) in its five-year crash history. This period coincides with the added development along the corridor. Most motorists (the 85th percentile) are traveling at 46 mph (6 mph over the posted speed limit). The 95th percentile speed is within 5 mph of the 85th percentile, meaning there are a low percentage, or 5% in this case, of motorists exceeding 50 mph. The 50th percentile speed is 39 mph, or 1 mph below the posted speed limit. Since a majority of motorists are complying with the existing posted speed limits of 40 mph, and that WisDOT recommends reducing the recommended speed zone if secondary roadway attributes exist, which could include low pedestrian volume, no sidewalks or side path, spots of close driveway spacing, and a crest hill, that countermeasures other than speed reduction should be considered. The percent of vehicles within the pace speed range is somewhat low at 63%, which means speed differential is higher than desirable. Lowering the speed limit would likely increase speed differential potentially leading to additional crashes. No sidewalks exist along the entire corridor, but a low number of pedestrians are walking the roadway shoulders. The USLIMITS2 evaluation produced a recommended speed limit of 45 mph.

Recommendations

1. To receive and place on file this speed study of Church Road from Nicolet Drive to Bay Settlement Road.
2. To maintain the existing posted speed limit of 40 mph on Church Road because:
 - a. WisDOT guidelines recommend establishing a speed zone closer to the 50th percentile speed if secondary roadway attributes exist, which is 40 mph.
 - b. Most motorists are driving at or slightly above the existing posted speed limit of 40 mph, and
 - c. Church Road has a low crash history with only one minor crash in five years
3. Given that low pedestrian activity has been observed - a secondary roadway attribute - staff should install pedestrian advance warning signs along Church Road between Nicolet Drive and Sussex Road.
4. Given that a crest hill exists between Nicolet Drive and Durham Road – a potential secondary roadway attribute – staff should relocate the STOP AHEAD advance warning sign on westbound Church Rd in advance of Nicolet Dr to be compliant with proper stopping sight distance, which coexists with the crest of the hill. Doing so will aid in slowing motorists down approaching the hill.
5. To refer to the Police Department to enforce the existing 40 mph speed limit on Church Road given that most motorists are driving at or slightly above the existing posted speed limit of 40 mph.



Report to the
Traffic, Bicycle and Pedestrian Commission
of the City of Green Bay

MEETING DATE

February 1, 2022

PREPARED BY

AGENDA ITEM # T.6

To remove the NO PARKING zone on the north side of Cass Street from Webster Avenue to a point 60 feet west of Irwin Avenue.

BACKGROUND

RECOMMENDATION

Approve.

FISCAL IMPACT

ATTACHMENTS

None



Report to the
Traffic, Bicycle and Pedestrian Commission
of the City of Green Bay

MEETING DATE

February 1, 2022

PREPARED BY

AGENDA ITEM # T.7

To establish a NO PARKING zone on the north side of Cass Street from the cul-de-sac between Webster Avenue and Clay Street to Roosevelt Street, and adopt by ordinance.

BACKGROUND

RECOMMENDATION

Adopt by ordinance.

FISCAL IMPACT

ATTACHMENTS

None



Report to the
Traffic, Bicycle and Pedestrian Commission
of the City of Green Bay

MEETING DATE

February 1, 2022

PREPARED BY

AGENDA ITEM # T.8

To establish a NO PARKING zone on the south side of Cass Street from Roosevelt Street to a point 60 feet west of Irwin Avenue, and adopt by ordinance.

BACKGROUND

RECOMMENDATION

Adopt by ordinance.

FISCAL IMPACT

ATTACHMENTS

None



Report to the
Traffic, Bicycle and Pedestrian Commission
of the City of Green Bay

MEETING DATE

February 1, 2022

PREPARED BY

AGENDA ITEM # T.9

To remove the ONE-WAY YIELD condition on Peters Street at Basten Street.

BACKGROUND

RECOMMENDATION

Approve.

FISCAL IMPACT

ATTACHMENTS

None



Report to the
Traffic, Bicycle and Pedestrian Commission
of the City of Green Bay

MEETING DATE

February 1, 2022

PREPARED BY

AGENDA ITEM # T.10

To establish a ONE-WAY STOP condition on Peters Street at Basten Street, and adopt by ordinance.

BACKGROUND

RECOMMENDATION

Adopt by ordinance.

FISCAL IMPACT

ATTACHMENTS

None



Report to the
Sustainability Commission
of the City of Green Bay

MEETING DATE

February 1, 2022

AGENDA ITEM # U.I

Discussion of 2022 Sustainability Commission Work Plan and possible action to approve work plan.

BACKGROUND

RECOMMENDATION

FISCAL IMPACT

ATTACHMENTS

- I. 2022 GB Sustainability Commission Annual Planning Matrix

City of Green Bay Sustainability Commission 2022 Work Plan

Annual Planning Matrix

Category	Goal	Research or Evidence	Actions	Target Dates	Partners	Funding Sources	Point People	Additional Documents
Clean Energy	100% clean energy for city operations by 2050 100% clean energy for the community by 2050	Benchmarking of city energy use (completed) Establishing community energy use baseline	Develop Climate Action Plan (CAP)	CAP completed by spring 2023	Green Bay Water Utility, Green Bay Transit Department, Slipstream Consulting, UW-Green Bay, NWTC, Wisconsin Public Service, Oneida Nation	Office of Energy Innovation, State of Wisconsin	Seth Hoffmeister, John Arendt	Wisconsin Clean Energy Toolkit, Renewable Energy Work Plan
Climate Resilience/Water Resources			Develop Flood Resilience Plan				Julia Noordyk	
Ecological Restoration/Pollinator Working Group	Establish No Mow May policy						Ned Dorff, Kaurie Mihm	
Waste Reduction							Mark Walter	

Criteria for Taking on New Issues:

The Sustainability Commission will use these goals to guide our work in 2022, however we rely on input from community members to drive our work. Any ideas from council members, other city staff, or citizens will be considered with the following questions in mind:

- How does this fit in with our current goals?
- Can taking this on help further our mission and make an impact on sustainability in Green Bay?
- Who will be leading this effort? Commission members? Citizen? City staff? What is the capacity to take this on?
- What research is required to move forward on this?
- If we can't take this on now, can we revisit it in the future?



Report to the
Equal Rights Commission
of the City of Green Bay

MEETING DATE

February 1, 2022

PREPARED BY

AGENDA ITEM # V.I

To approve the proposal for public hearings on Housing and Equal Rights.

BACKGROUND

RECOMMENDATION

FISCAL IMPACT

ATTACHMENTS

- I. Green Bay Equal Rights Commission proposal

*Green Bay Equal Rights Commission
Proposal for Public Hearings on Housing and Equal Rights*

Access to housing has long been unequal in the United States. American citizens and immigrants—because of race, class, gender identity, sexual orientation, immigration status, disability status, and other factors—have often struggled to get access to high quality housing. Activists, such as Martin Luther King, Jr., who had centered access to housing in the fight for civil rights when he was murdered by a white supremacist in 1968, have made great strides in pushing legislation to remove discriminatory barriers. Nevertheless, [access to housing continues to be deeply inequitable](#), and that includes Green Bay, Wisconsin.

Residents [of Green Bay are entitled to equal access to housing](#), and so work on this issue is more than appropriate for the Green Bay Equal Rights Commission.

The Green Bay Equal Rights Commission seeks to make a set of recommendations to ensure everyone in the city has access to high-quality. To facilitate this work, the ERC will hold several sets of public hearings on the topic. First, we will draw on the work of the city and non-profit organizations in this community to understand how and why some residents lack access to good housing. But we also seek to deepen our understanding by soliciting the wisdom of non-professionals, by holding several hearings that feature the experiences of residents who have faced challenges in accessing high quality housing.

Below is a timeline of how we will accomplish this work:

- **Feb. 2022: Public hearings featuring city administration and non-profit experts**

There will be time for public comments for anyone who wishes to speak, but the ERC, working with city staff, will solicit guests to present to the commission, and commissioners will be able to ask questions.

- **April-May, Public hearings (one in person, one virtual) featuring members of the community**

There will be time for public comments for anyone who wishes to speak, but ERC members, working with city staff, will invite testimony from community residents who have faced unequal access to housing...we could consider not holding this one and just having one forum on Apr. 4

- **September 1, 2022 deadline for recommendations...meeting date TBD**

Bringing together all of the material from the hearings, the ERC will create a draft report of recommendations for consideration for adoption by the full ERC. These recommendations will then go to the City Council and the Mayor's office, and the ERC will then work to advocate for these recommendations.

List of Affiliated Poll Workers Unavailable for February 15, 2022 Election

Larae Gower	1117 South Roosevelt Street	Republican	Unavailable
Marcia Baeten	307 Laverne Drive #4	Republican	Illness
Sandra Duckett	2552 Wider Court	Republican	Unavailable
Barbara DeTerra	1577 Birchwood Drive	Republican	Travel
Ann Keyser	425 South Monroe Ave	Republican	Unavailable
Lynn Challe	1333 Bruce Lane	Republican	Unavailable
Erin Hahl	929 South Roosevelt St	Democrat	Unavailable
Joene MacDonald	141 N Chestnut Ave, Apt 314	Democrat	Conflict (Pending Decision)
Joyce Frisque	(Not Provided) frisquejoyce@yahoo.com	Republican	Scheduling Conflict
Nancy Dahlke	1922 Zeise Ave.	Listed on both parties nomination	she does not affiliate with either party
Janet Angus	1403 Shirley St	Republican	Prefer to be Observer
Michael Mullen	1445 12th Ave	Democrat	Not Available in February
Nathan Fraily Sr	835 S Roosevelt St Upper	Democrat	Not Available February
Craig Fletcher	1415 W RAVINE ST	Republican	Not Available February
Barbara Ann Nelson Nasto	2709 Shorewood Terrace	Democrat	Unavailable
Jane Muhl	2679 Seneca Ct Democrat	Democrat	Unavailable per Application
Rose Mack	335 N. Washington st, Suite #221	Democrat	Unavailable
Gigi Del Marcelle	1076 Lime Kiln Road	Republican	Unavailable
Dennis Feldt	1775 Cinnabar Way	Republican	Traveling

**RESOLUTION AUTHORIZING CONDITIONAL USE
PERMIT AT 1011 TONY CANADEO RUN
(ZP 21-38)**

February 1, 2022

BY THE COMMON COUNCIL OF THE CITY OF GREEN BAY, RESOLVED:

That, pursuant to Zoning Petition 21-38 and the recommendation of the Plan Commission on January 24, 2022, the City of Green Bay does authorize a Conditional Use Permit (CUP) for an accessory shed with a metal exterior exceeding 120 square feet in a Planned Unit Development (PUD) on the following described property located at 1011 Tony Canadeo Run, submitted by Kurt Leahy, Spring Hill Suites, property owner.

103,237 SQ FT LOT 1 OF 50 CSM 323 MAP 7424 IN 2229510 BNG
PRT OF PC 15 WSFR

Tax Parcel No. 1-1841-K

Said conditional-use permit shall be granted subject to:

- a. Colors for the metal accessory structure must be complementary to the color scheme of the principal building, as approved by Planning Staff.
- b. Compliance with all other regulations of the Green Bay Municipal Code.


Adopted _____

Approved _____

Mayor

Clerk

sjh
Attachment – Map

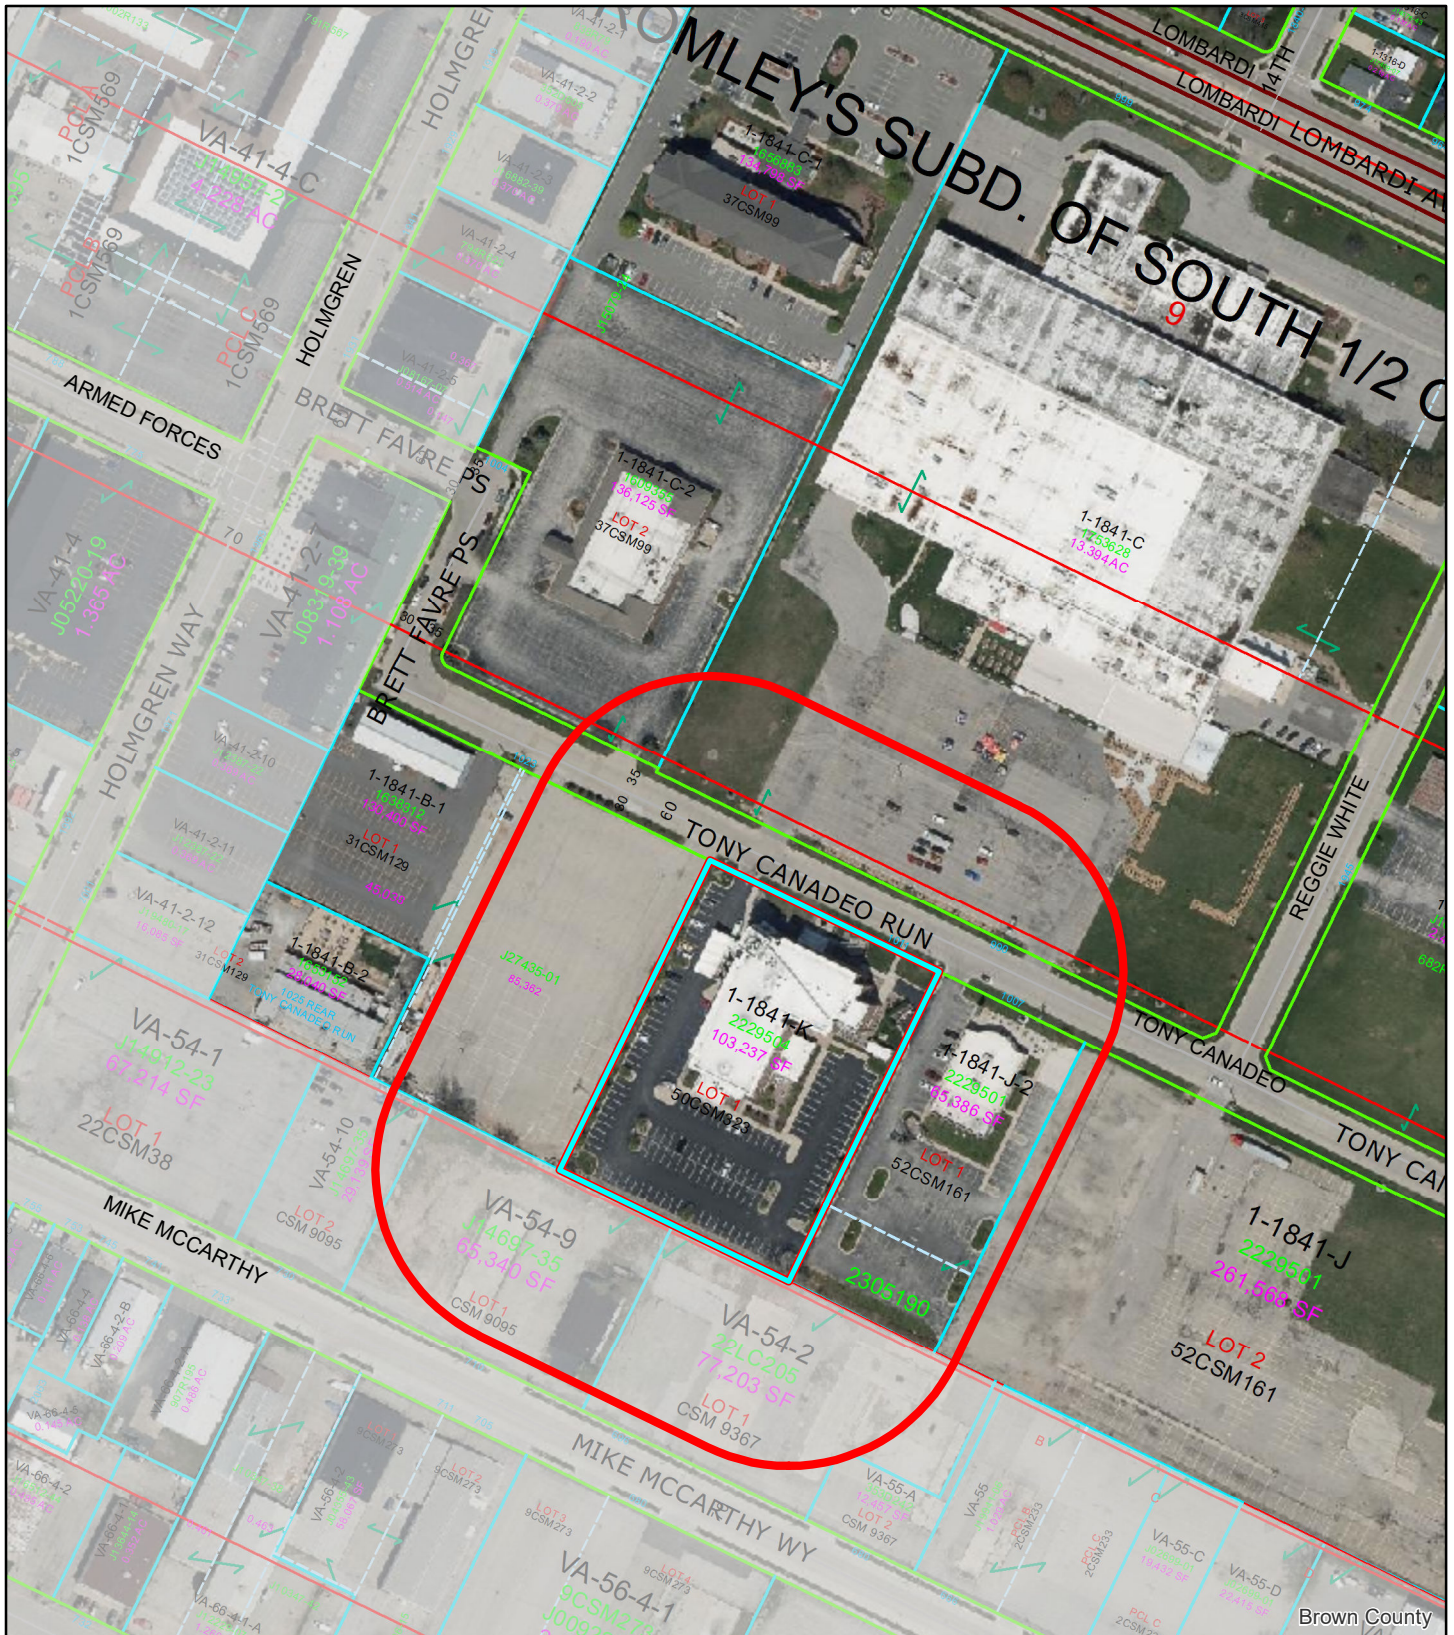

(ZP 21-38) Conditional Use Permit 1011 Tony Canadeo Run

0 55 110 220 Feet



This is a compilation of records and data located in various City of Green Bay offices and is to be used for reference purposes only. The City of Green Bay is not responsible for any inaccuracies or unauthorized use of the information contained within. No warranties are implied. Map prepared by City of Green Bay Department of Community and Economic Development. E.R. 06 Jan 2022 X:\Planning\Basemaps\template_8.5x11.mxd

- 1011 Tony Canadeo Run
- 200-ft. Notification Area

**RESOLUTION AUTHORIZING CONDITIONAL USE
PERMIT AT 207 S. LOCUST STREET
(ZP 21-39)**

February 1, 2022

BY THE COMMON COUNCIL OF THE CITY OF GREEN BAY, RESOLVED:

That, pursuant to Zoning Petition 21-39 and the recommendation of the Plan Commission on January 24, 2022, the City of Green Bay does authorize a Conditional Use Permit (CUP) for a two-family dwelling in a Low Density Residential (R1) district on the following described property located at 207 S. Locust Street, submitted by Shannon Malott, on behalf of James Seidl, property owner.

11,700 SQ FT THE SLY 75 FT OF W 156 FT OF PCL B IN 1 CSM 61
MAP 61 IN 544850

Tax Parcel No. 6-267-A-8

Said conditional-use permit shall be granted subject to:

- a. Site plan must comply with the Universal Dwelling Code in reference to two-unit dwellings.
- b. Compliance with all other regulations of the Green Bay Municipal Code.


Adopted _____

Approved _____

Mayor

Clerk


sjh
Attachment – Map

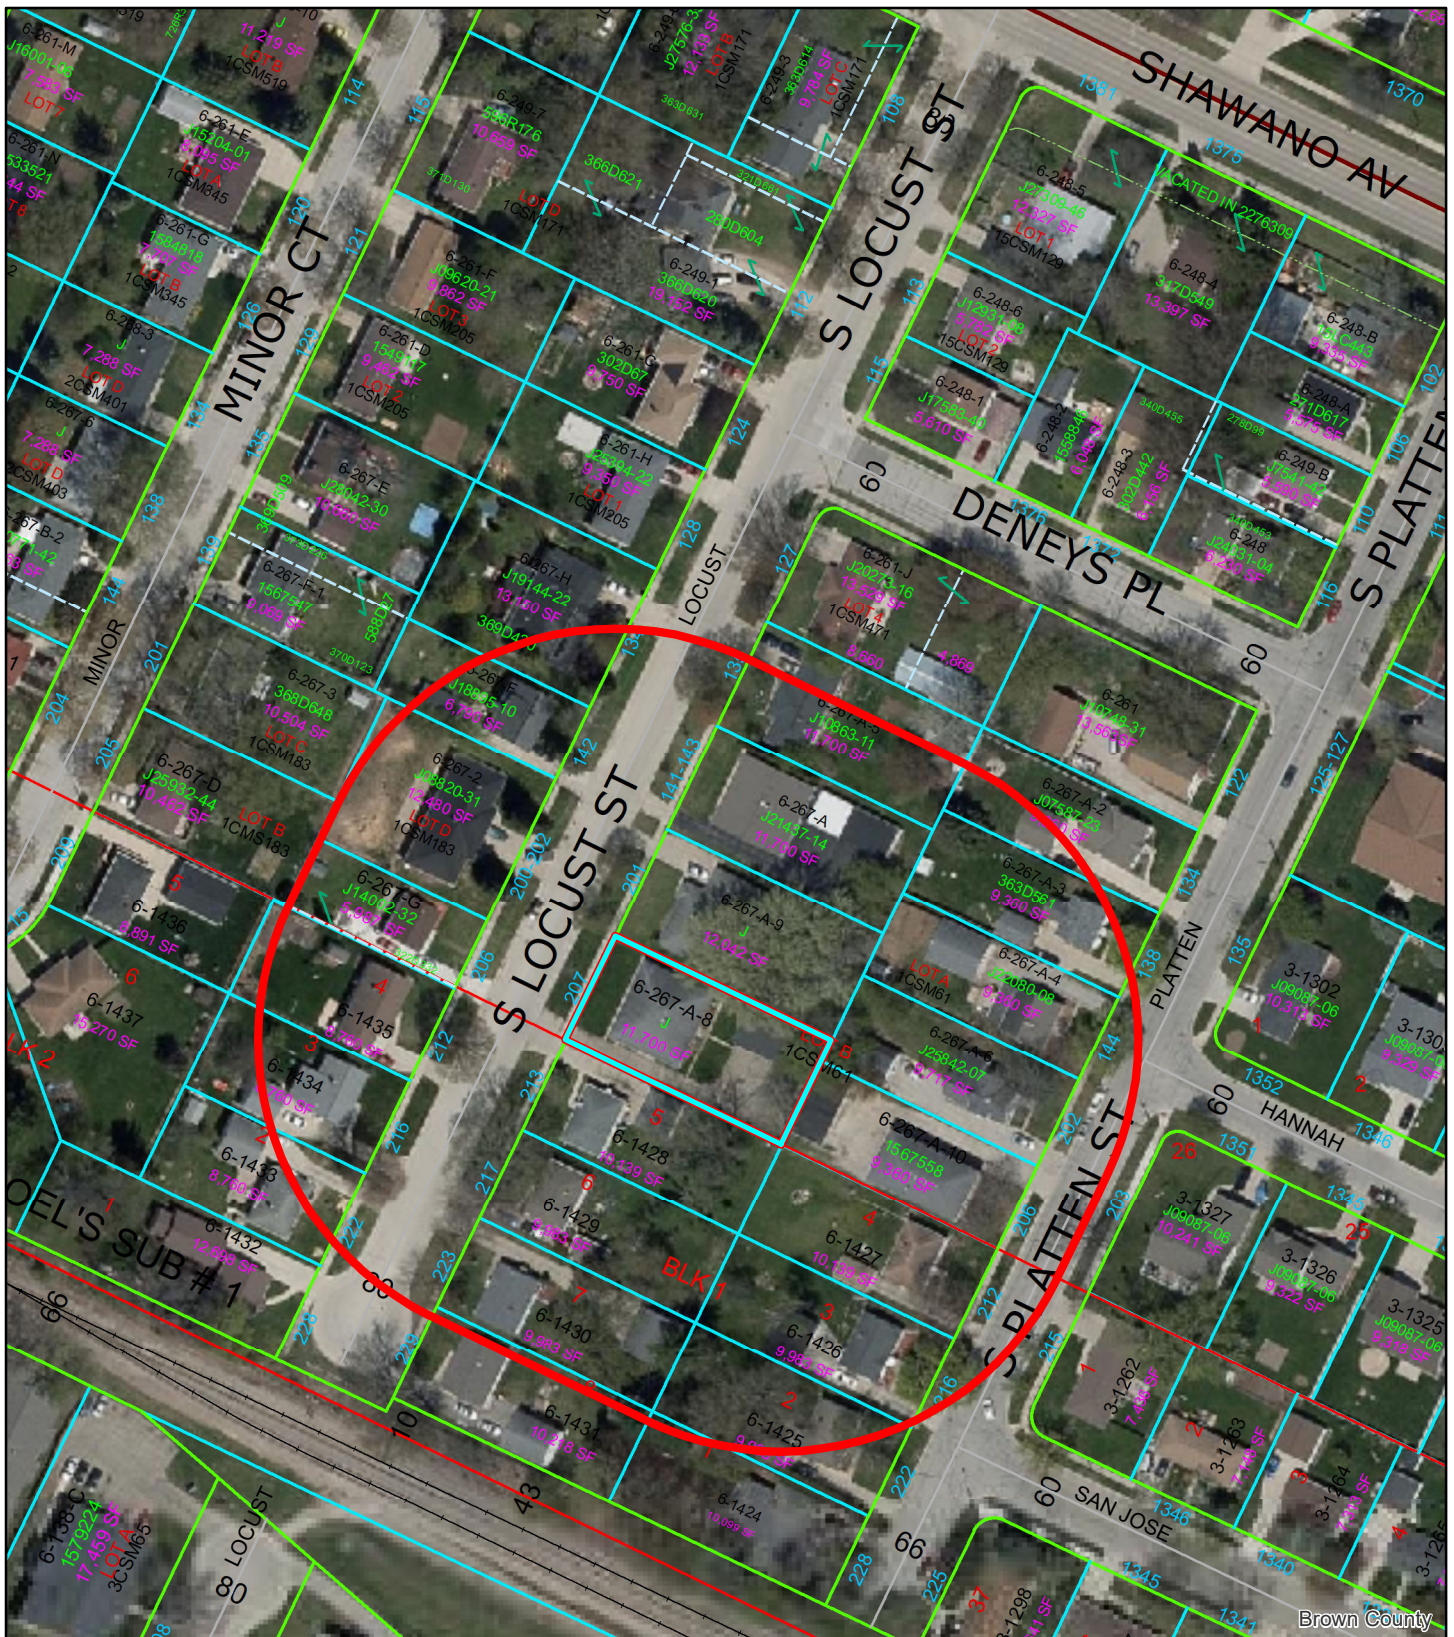

Brown County



(ZP 21-39) Conditional Use Permit 207 S Locust Street

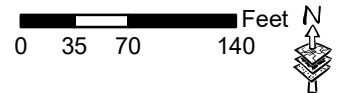

This is a compilation of records and data located in various City of Green Bay offices and is to be used for reference purposes only. The City of Green Bay is not responsible for any inaccuracies or unauthorized use of the information contained within. No warranties are implied. Map prepared by City of Green Bay Department of Community and Economic Development. E.R. 06 Jan 2022 X:\Planning\Basemaps\template_8.5x11.mxd

- 207 S Locust Street
- 200-ft. Notification Area

**RESOLUTION AUTHORIZING CONDITIONAL USE
PERMIT AT 1640 WEST MASON STREET
(ZP 21-40)**

February 1, 2022

BY THE COMMON COUNCIL OF THE CITY OF GREEN BAY, RESOLVED:

That, pursuant to Zoning Petition 21-40 and the recommendation of the Plan Commission on January 24, 2022, the City of Green Bay does authorize a conditional-use permit for a drive-through restaurant facility on the following described property located at 1640 West Mason Street, submitted by Jon LeRoy, Mau & Associates, on behalf of Neufeld Enterprises ii, LLC, property owner:

241,833 SQ FT LOT 2 OF 13 CSM 139 MAP 2691 IN 1024520 BNG
PRT OF LOT 14 OF TANKS SUBD PC 2-9 WSFR EX IN J12317-26
Tax Parcel No.6-150-1

Said conditional-use permit shall be granted subject to:

- a. Access easement be provided to the proposed lot from the parent parcel (No. 6-150-1) for as long as the use is conducted on the proposed property. Easement document must be recorded with the Brown County Register of Deeds and provided to the city prior to building permit issuance.
- b. Pedestrian connection be provided from the internal pedestrian way to the West Mason Street sidewalk unless deemed infeasible by the Department of Public Works based on handicap accessibility.
- c. Compliance with all regulations of the Green Bay Municipal Code not covered under the Conditional Use Permit, including but not limited to standard subdivision & site plan review and approvals.

Adopted _____


Approved _____

Mayor

Clerk

db

Attachment – Map

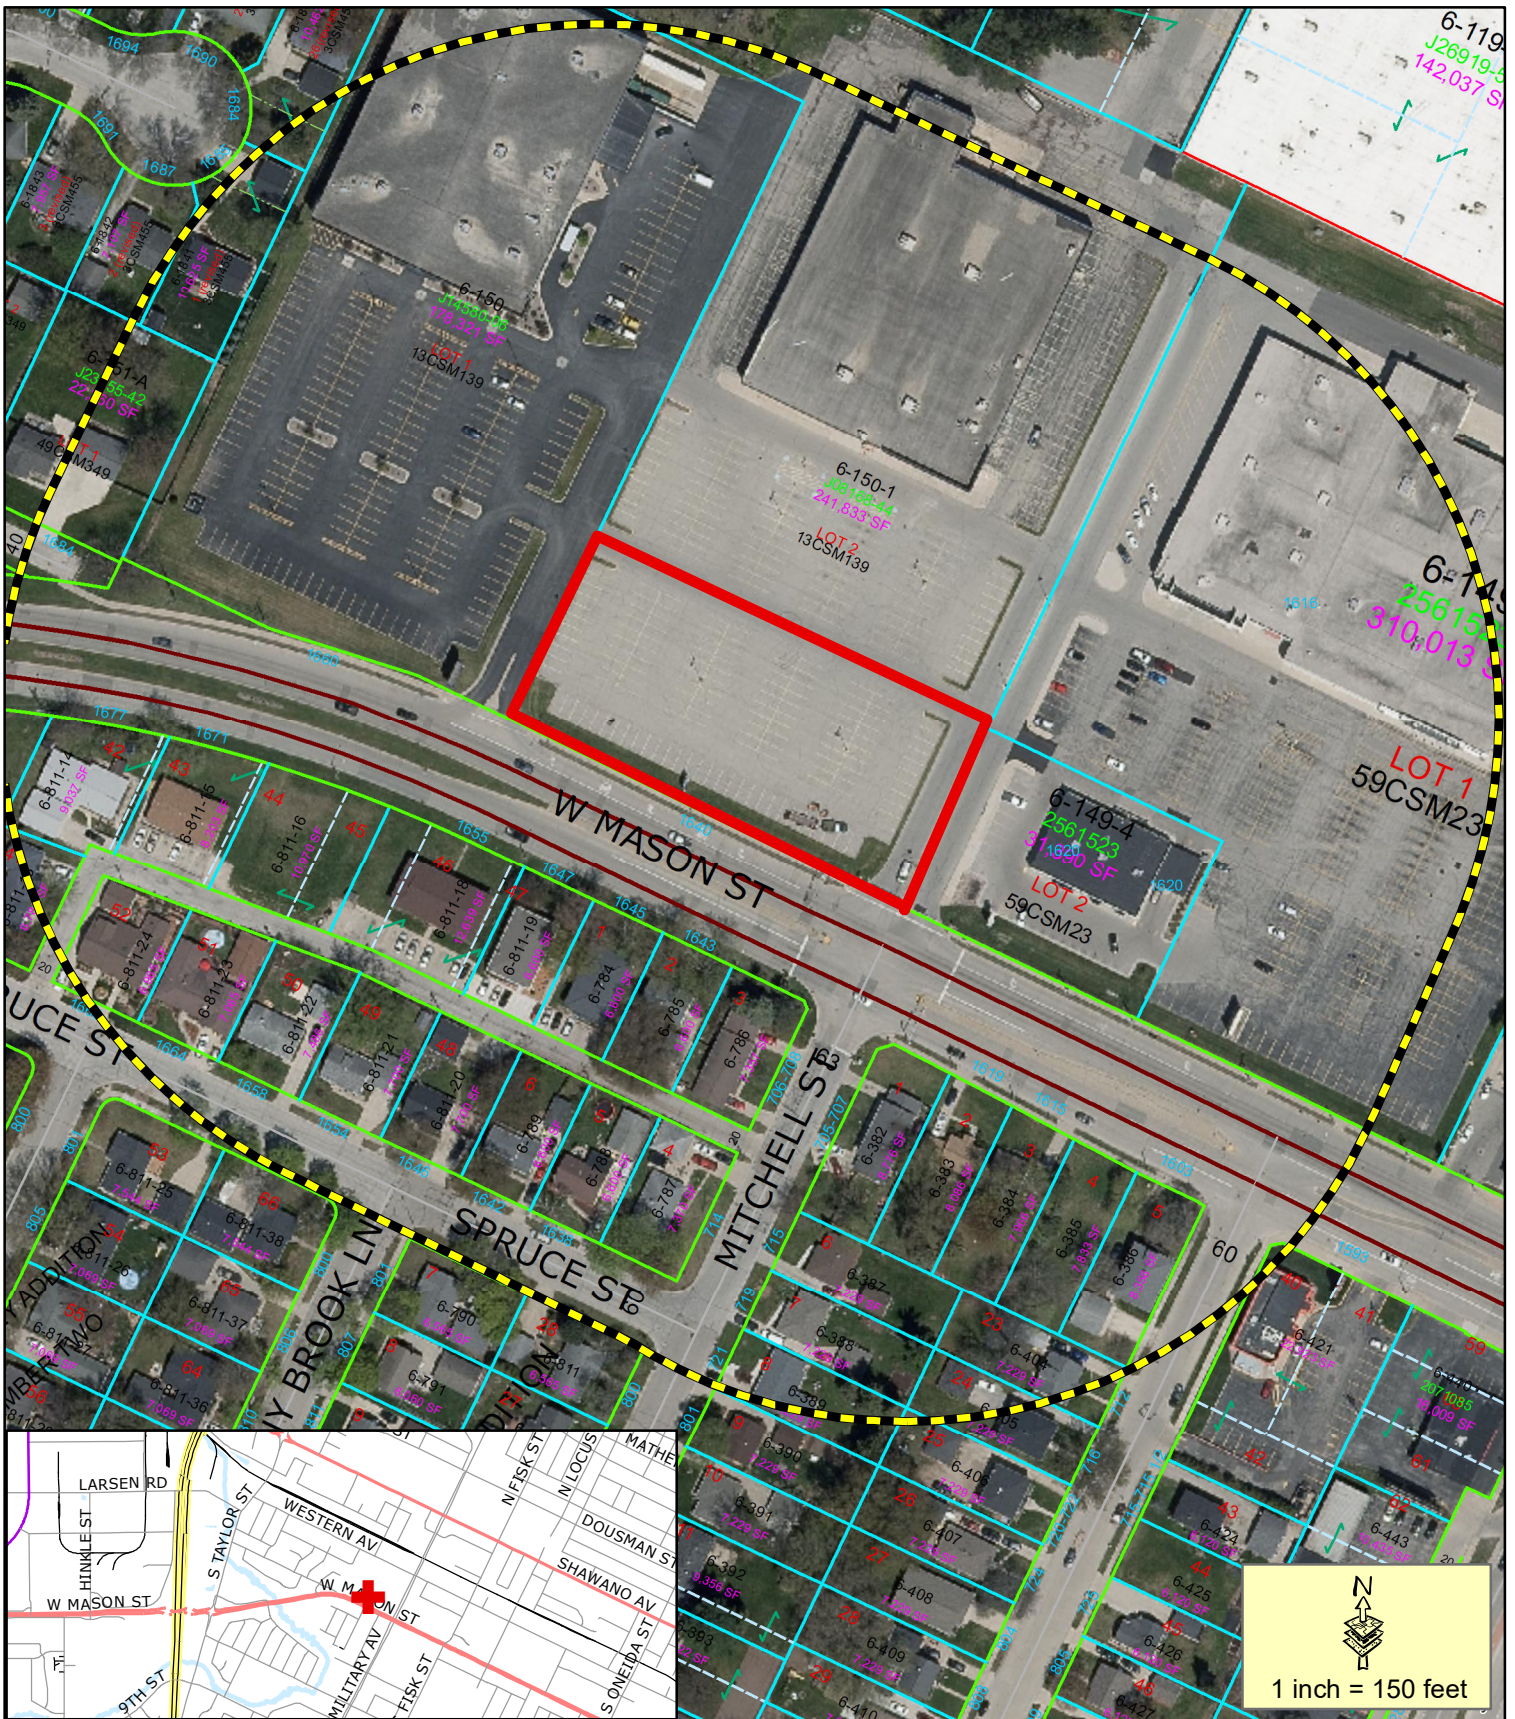

- Proposed CUP
- 400' Property Owner Notice

This is a compilation of records and data located in various City of Green Bay offices and is to be used for reference purposes only. The City of Green Bay is not responsible for any inaccuracies or unauthorized use of the information contained within. No warranties are implied.
Map prepared by DB

Zoning Petition (ZP 21-40 & 21-41)

Proposed Conditional Use Permit (CUP) for Drive-throughs at 1640 West Mason Street



**RESOLUTION AUTHORIZING CONDITIONAL USE
PERMIT AT 1640 WEST MASON STREET
(ZP 21-41)**

February 1, 2022

BY THE COMMON COUNCIL OF THE CITY OF GREEN BAY, RESOLVED:

That, pursuant to Zoning Petition 21-41 and the recommendation of the Plan Commission on January 24, 2022, the City of Green Bay does authorize a conditional-use permit for a drive-through coffee shop facility on the following described property located at 1640 West Mason Street, submitted by Jon LeRoy, Mau & Associates, on behalf of Neufeld Enterprises ii, LLC, property owner:

241,833 SQ FT LOT 2 OF 13 CSM 139 MAP 2691 IN 1024520 BNG
PRT OF LOT 14 OF TANKS SUBD PC 2-9 WSFR EX IN J12317-26
Tax Parcel No.6-150-1

Said conditional-use permit shall be granted subject to:

- a. Access easement be provided to the proposed lot from the parent parcel (No. 6-150-1) for as long as the use is conducted on the proposed property. Easement document must be recorded with the Brown County Register of Deeds and provided to the City prior to building permit issuance.
- b. Compliance with all regulations of the Green Bay Municipal Code not covered under the Conditional Use Permit, including but not limited to standard subdivision & site plan review and approvals.

Adopted _____


Approved _____

Mayor

Clerk

db

Attachment – Map

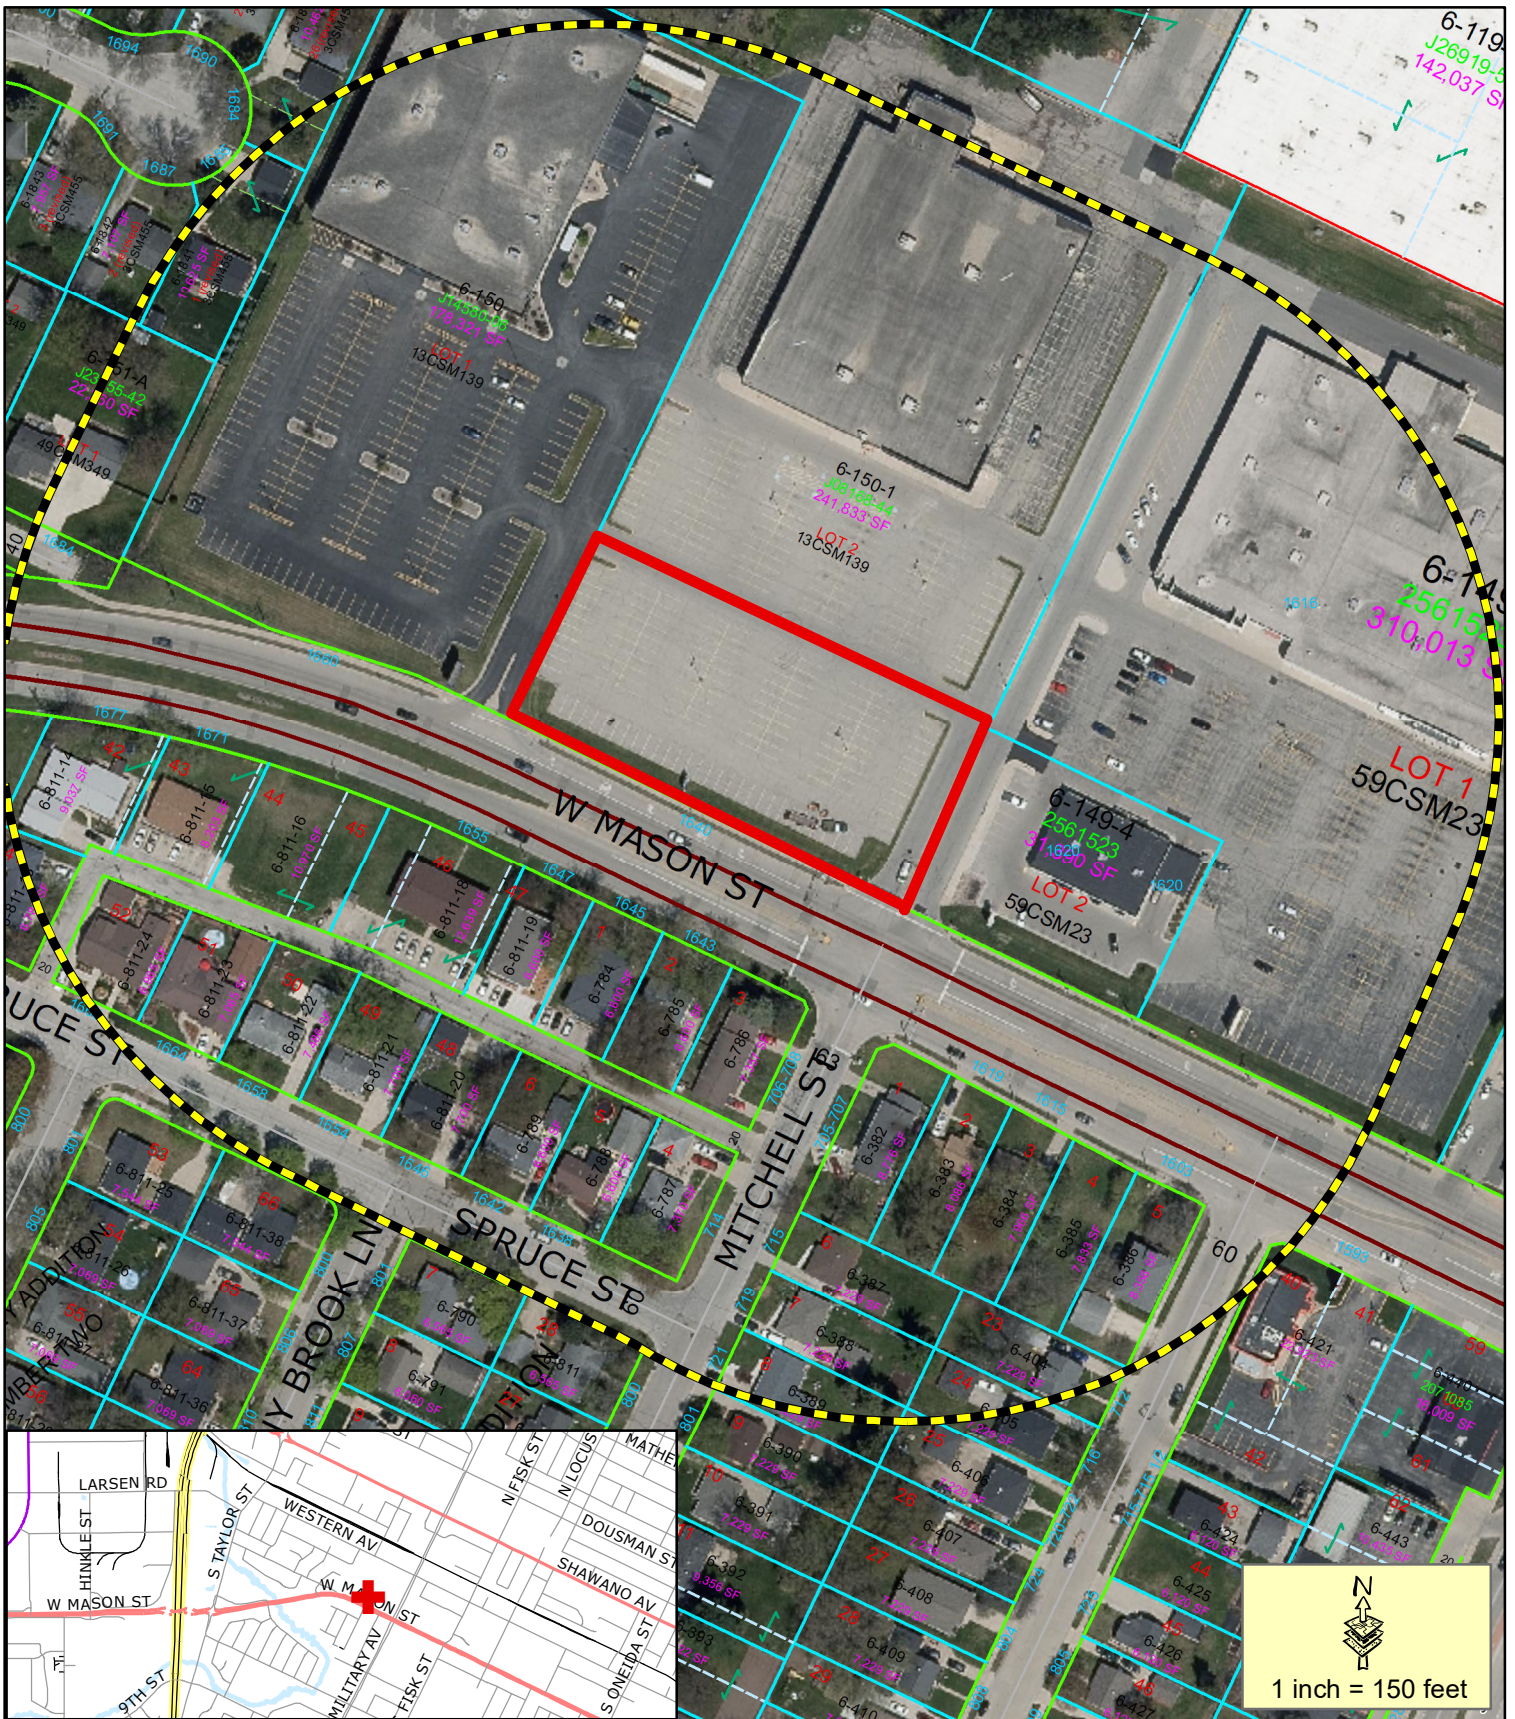

- Proposed CUP
- 400' Property Owner Notice

This is a compilation of records and data located in various City of Green Bay offices and is to be used for reference purposes only. The City of Green Bay is not responsible for any inaccuracies or unauthorized use of the information contained within. No warranties are implied.
Map prepared by DB

Zoning Petition (ZP 21-40 & 21-41)

Proposed Conditional Use Permit (CUP) for Drive-throughs at 1640 West Mason Street



**PRELIMINARY RESOLUTION DECLARING INTENT
TO EXERCISE SPECIAL ASSESSMENT POWERS
UNDER SECTION 66.0703, WISCONSIN STATUTES
February 1, 2022**

ASPHALT PAVEMENT

BY THE COMMON COUNCIL OF THE CITY OF GREEN BAY, RESOLVED:

1. The Common Council hereby declares its intention to exercise its police powers under Section 66.0703, Wisconsin Statutes, and levy special assessments upon property fronting or abutting the streets hereinafter enumerated for the installation of ASPHALT PAVEMENT on said streets:

S. OAKLAND AVENUE – Howard Street to Seymour Court

2. Said public improvement shall include the grading of these streets to the grade established therefore by City ordinance as recorded in the Office of the City Clerk, installation of gravel base and ASPHALT pavement with curb and gutter on both sides of the street in accordance with the City of Green Bay Standard Specifications and Construction Standards for Public Works Construction.
3. The total amount assessed against all parcels in the project shall not exceed the total cost of the improvement.
4. The assessments against any parcel may be paid in cash within thirty (30) days of the date of billing, or in five (5) annual installments with interest thereon at three and seventy-five hundredths percent (3.75%) per annum.
5. The improvements contemplated in this resolution shall constitute an exercise of the police powers of the Common Council under Section 66.0703(5)(d), Wisconsin Statutes.
6. The Director of Public Works is directed to prepare a report in accordance with Section 66.0703(5), Wisconsin Statutes.
7. Upon receiving the report, the City Clerk shall give to the property owners notice of a public hearing on such report as specified in Section 66.0703(7)(a), Wisconsin Statutes, to be held before the Improvement & Service Committee in the City Hall at such times as set by the City Clerk.

Adopted _____, 2022

Approved _____, 2022

Mayor

ATTEST:

City Clerk

GENERAL ORDINANCE NO. 4-22

**AN ORDINANCE
AMENDING SECTION 40-34,
GREEN BAY MUNICIPAL CODE,
RELATING TO PARKING REGULATIONS**

THE COMMON COUNCIL OF THE CITY OF GREEN BAY DOES ORDAIN AS FOLLOWS:

SECTION 1. Section 40-34, Green Bay Municipal Code, is hereby amended to remove the following NO PARKING zones:

CASS STREET, north side, from Webster Avenue to a point 60 feet west of Irwin Avenue.

SECTION 2. Section 40-34, Green Bay Municipal Code, is hereby amended to establish the following NO PARKING zones:

CASS STREET, north side, from the cul-de-sac between Webster Avenue and Clay Street to Roosevelt Street.

CASS STREET, south side, from Roosevelt Street to a point 60 feet west of Irwin Avenue.

SECTION 3. All ordinances, or parts of ordinances, in conflict herewith are hereby repealed.

SECTION 4. Effective date. This ordinance shall take effect on and after its passage and publication.

Dated at Green Bay, Wisconsin this _____ day of _____, 2022.

APPROVED:

Mayor

ATTEST:

City Clerk

DJAH

2/1/22

GENERAL ORDINANCE NO. 3-22

**AN ORDINANCE AMENDING SECTION 40-71,
GREEN BAY MUNICIPAL CODE,
RELATING TO TRAFFIC REGULATIONS**

THE COMMON COUNCIL OF THE CITY OF GREEN BAY DOES ORDAIN AS FOLLOWS:

SECTION 1. Section 40-71, Green Bay Municipal Code, is hereby amended to remove the following 1-WAY YIELD condition:

PETERS STREET, at Basten Street

SECTION 2. Section 40-71, Green Bay Municipal Code, is hereby amended to establish the following 1-WAY STOP condition:

PETERS STREET, at Basten Street

SECTION 3. Section 40-71, Green Bay Municipal Code, is hereby amended to remove the following SPEED LIMIT 40 zone:

CHURCH ROAD, from Nicolet Drive to Bay Settlement Road

SECTION 4. Section 40-71, Green Bay Municipal Code, is hereby amended to establish the following SPEED LIMIT 35 zone:

CHURCH ROAD, from Nicolet Drive to Bay Settlement Road

SECTION 5. All ordinances, or parts of ordinances, in conflict herewith are hereby repealed.

SECTION 6. Effective date. This ordinance shall take effect on and after its passage and publication.

Dated at Green Bay, Wisconsin this _____ day of _____, 2022.

APPROVED:

Mayor

ATTEST:

City Clerk

DJAH
2/1/22

GENERAL ORDINANCE NO. 02-22

AN ORDINANCE REPEALING AND RECREATING SECTIONS 2-79 AND 2-81, GREEN BAY MUNICIPAL CODE, RELATING TO APPOINTED OFFICIALS AND REMOVALS

THE COMMON COUNCIL OF THE CITY OF GREEN BAY DOES ORDAIN AS FOLLOWS:

SECTION 1. Section 2-79, Green Bay Municipal Code, is hereby repealed and recreated to read:

Sec. 2-79. Appointed officials.

- (a) *Principal City officials.* The following City officials shall be appointed by the Mayor, subject to confirmation by Council, in accordance with Wis. Stats. § 62.09. Said officials shall serve for an indefinite term, subject only to removal as described in section 2-81.
- (1) Assessor.
 - (2) Attorney.
 - (3) Chief of Operations.
 - (4) Clerk.
 - (5) Comptroller.
 - (6) Director of Community and Economic Development.
 - (7) Director of Parks, Recreation, and Forestry.
 - (8) Director of Public Works.
 - (9) Treasurer.
- (b) *Other officials.* Other officials shall be appointed as described herein, subject to confirmation by Council. Said officials shall serve an indefinite term, subject to removal as described in section 2-81.
- (1) The Community and Economic Development Director shall appoint the following officials:
 - a. Chief Building Official.
 - b. City Sealer.
 - c. Zoning Administrator.
 - (2) The Public Works Director shall appoint the Weed Commissioner.
- (c) The Police Chief and Fire Chief shall be appointed to serve an indefinite term by the Police and Fire Commission in accordance with Wis. Stats. § 62.13 and shall be subject to removal as described in said statute.

SECTION 2. Section 2-81, Green Bay Municipal Code, is hereby repealed and recreated to read:

Sec. 2-81. Removals.

- (a) *Elected officers.* Elected officers may be removed by recall as provided in Wis. Stats. § 9.10 or by Council for cause in accordance with Wis. Stats. §§ 17.12 and 17.16.
- (b) *Appointed officials.* Officials appointed under section 2-79 may be removed by the Mayor or other appointing official, at pleasure, or by Council for cause, in accordance with Wis. Stats. §§ 17.12 and 17.16.

SECTION 3. All ordinances or parts of ordinances in conflict herewith are hereby repealed.

SECTION 4. Effective date. This ordinance shall take effect on and after its passage and publication.

Dated at Green Bay, Wisconsin, this _____ day of _____, 2022.

APPROVED:

Mayor

ATTEST:

Clerk

ljm

2/1/22

CITY OF GREEN BAY

DATE: January 25, 2022
TO: Personnel Committee
FROM: Assistant City Attorney Lindsay Mather
RE: GO 26-21: Appointed Officials – **UPDATED MEMO**

This Ordinance repeals and recreates two sections of the Code: § 2-79 regarding appointed officials and § 2-80 regarding removals. The purpose of this memo is to provide an overview of the changes, and to answer some of the questions that were raised when this change was first discussed at the Personnel Committee meeting on May 12, 2020. **The purpose of this updated memo is to address questions raised during discussions at Committee and Council about removal for cause.**

§ 2-79. Appointed Officials

- *Term length.* Terms are indefinite rather than for two years, subject to removal under § 2-80.
- *Reorganization.* Rather than a single table with various methods of appointment, the revised section is divided into three subsections:
 - (a) Principal city officials, appointed by the Mayor with confirmation by Council;
 - (b) Other officials
 - a. Further divided based on who appoints (Director of DPW or C&ED)
 - b. Deputy Comptroller removed
 - c. “Chief Building Official” instead of “Building Inspector (Building Inspection Superintendent)”
 - (c) Police and Fire Chiefs, appointed by Police and Fire Commission

§ 2-80. Removals

- *Elected officers.* No change
- *Appointed officials.* Specifically states that removal may occur either at the pleasure of the Mayor or other appointing official, or by Council for cause. (Previously only had reference to statute)

Procedure for removal under Wis. Stats. §§ 17.12 and 17.16.

Removal at pleasure. To remove an appointed official at their pleasure, the Mayor (or other appointing official) shall file an order to that effect with the City Clerk.

Removal for cause.

- Written, verified complaint filed by a resident taxpayer
 - Official may file verified answer
- Public hearing shall be held by Council “with due dispatch”
 - Official has the opportunity to be heard and present a defense, with counsel if they choose
 - Council may issue subpoenas for witnesses and production of evidence; may make orders and rules for conducting the hearing
- Vote to remove an official for cause must be by affirmative vote of three-fourths (3/4) of Council members
- If Council finds cause exists to remove the official, it must file an order stating the cause(s) for removal, along with a transcript of the hearing, with the City Clerk

“Cause”

On a basic level, “cause” is “a legally sufficient reason.” However, it is difficult to provide a more precise definition. Wis. Stats. § 17.12 previously contained a definition of “cause,” but the legislature specifically chose to remove that definition from the statute. There is not a single definition of what constitutes “cause” from case law, either. This is because whether an official’s actions constitute cause depends on the facts of a given situation.

Certain circumstances may constitute cause for removal of a municipal appointed official, such as an ethical violation or action(s) that expose the City to liability. Dereliction of duty or other failure to adequately perform required job duties may also constitute cause. The previous statutory definition defined cause as “inefficiency, neglect of duty, official misconduct, or malfeasance in office.” However, whether cause for removal exists is always a fact-intensive inquiry, and the burden is on the complainant to demonstrate that sufficient cause exists, and on Council to make a sufficient record of said cause.

Update. Committee’s recommendation was to lower the vote threshold for removal for cause from three-fourths to a simple majority. That change is not permitted under state statutes.

States statutes dictate that when an official is appointed by an individual or entity other than Council (i.e., the Mayor), and Council approves the appointment, three-fourths of the Council members must vote to remove such an official for cause. Our ordinance cannot run contrary to state law by lowering the margin of the vote to something like a simple majority. However, the three-fourths requirement serves as a due process protection for

the official; Council could theoretically do *more* to protect the official's rights by raising the margin (i.e., requiring a unanimous vote). Staff would recommend against doing so, however.

The memo Director Faulds presented to the Committee in May 2020 mentioned certain other municipalities in the state that allow for removal by council with different vote margins. Those vote margins apply to positions appointed by the Council, and not to removals for cause. When Council is the appointing entity, Council can remove an official at its pleasure. However, as Councils necessarily consist of multiple people, removal at the Council's pleasure is not as simple as it is for one individual (i.e., the Mayor). Each Council that appoints officials must therefore decide for itself what vote margin will be acceptable to remove an official at its pleasure. Some municipalities opted for simple majorities, others went for two-thirds, etc. Importantly, though, those municipalities were not changing the vote requirement for removals for cause.

For your reference, here is the statutory text at issue, Wisconsin Statutes section 17.12:

- (1) GENERAL AND SPECIAL CHARTER. Officers of cities, except public officials, as defined in s. 62.51 (1) (b), operating under the general law or under special charter including school officers, may be removed as follows:
- (a) *Elective*. Elective officers by recall as provided in s. 9.10, or by the common council, for cause.
 - (c) *Appointed officers*. An appointed officer may be removed in any of the following manners:
 - 1. An officer appointed by the common council, by the common council, at pleasure.
 - 2. An officer appointed by an officer or body other than the common council, whether or not the appointment was confirmed by the common council, in any of the following manners:
 - a. By the appointing officer or body, at pleasure.
 - b. By the common council, for cause.
- ...
- (d) *Votes required*. Removals by the common council may be made only by an affirmative vote of three-fourths of all the members thereof, and by any other body consisting of 3 or more members, by an affirmative vote of two-thirds of all the members thereof.

The following pages contain the current versions of §§ 2-79 and 2-81.

Sec. 2-79. Appointed officials.

- (a) *General.* The following officials shall be appointed at a regular Council meeting on the third Tuesday in April and shall commence their term of office on May 1 in even-numbered years, but these dates may be delayed for a reasonable period of time due to special circumstances:

OFFICIAL APPOINTMENTS AND TERMS

Official	How Appointed	Term
Assessor	Mayor, subject to confirmation by Council	Two years
Building Inspector (Building Inspection Superintendent)	Community and Economic Development Director, subject to confirmation by Council	Two years
City Attorney	Mayor, subject to confirmation by Council	Two years
Clerk	Mayor, subject to confirmation by Council	Two years
Comptroller	Mayor, subject to confirmation by Council	Two years
Public Works Director	Mayor, subject to confirmation by Council	Two years
Zoning Administrator	Community and Economic Development Director, subject to confirmation by Council	Two years
Treasurer	Mayor, subject to confirmation by Council	Two years
Parks, Recreation, and Forestry Director	Mayor, subject to confirmation by Council	Two years
Community and Economic Development Director	Mayor, subject to confirmation by Council	Two years

- (b) *Others.* The following officials shall take office upon completion of the appointment process and commence their regular term in office as shown below:

OTHER OFFICIALS

Official	How Appointed	Term
City Sealer	Community and Economic Development Director	Indefinite
Deputy Comptroller	Comptroller	Subject to Comptroller's appointment
Fire Chief	Police and Fire Commission	Indefinite
Police Chief	Police and Fire Commission	Indefinite
Weed Commissioner	Public Works Director	One year

(Code 1984, § 1.04; Ord. No. 15-08)

Sec. 2-81. Removals.

- (a) *Elected officers.* Elected officers may be removed by recall as provided in Wis. Stats. § 9.10, or by the Common Council for cause pursuant to Wis. Stats. §§ 17.12(1)(d) and 17.16.
- (b) *Appointed officials, officers, or employees.* Appointed officers may be removed as provided in Wis. Stats. §§ 17.12(1)(c) and (d) and 17.16, except as provided otherwise by Charter ordinance.

(Code 1984, § 1.05)

MEMORANDUM



Human Resources Department

To: Personnel Committee

From: Joseph W. Faulds, Human Resources Director

Re: Appointed Officials Term Length GBMC Sec. 1.04(1)

Date: May 12, 2020

Term Lengths for Appointed Officials under GBMC Sec. 1.04(1)

Currently the positions of Assessor, Building Inspector, City Attorney, Clerk, Comptroller, Director of Public Works, Zoning Administrator, Treasurer, Director of Parks, Recreation, and Forestry, and the Director of Planning, are all appointed by the Mayor, subject to confirmation by the Council for two year terms.

The following chart describes the term lengths for comparable municipalities:

City Officer Term Length				
	Municipality	Population (2016)	*Appointed By	Term Length
1	Appleton	74,370	Mayor	Indefinite
2	Eau Claire	68,339	City Manager	Indefinite
3	Fond du Lac	42,951	City Manager	Indefinite
4	Kenosha	99,631	Mayor	Indefinite
5	La Crosse	52,109	Mayor/Common Council	Indefinite
6	Manitowoc	32,936	Common Council	Indefinite

7	Oshkosh	66,579	City Manager	Indefinite
8	Racine	77,571	Mayor	Indefinite
9	Sheboygan	48,686	Mayor	Indefinite
10	Waukesha	72,363	City Administrator	Indefinite
11	Wausau	38,872	Mayor	Indefinite
12	Green Bay	105,139	Mayor	2 year

*Common Council confirms the appointment

Removal of Appointed Positions

For the City of Green Bay the appointed positions can be removed at the pleasure of the Mayor or by the Common Council for cause.

Eau Claire, Fond du Lac Kenosha, Oshkosh, Sheboygan, Waukesha, may remove appointed officials by either at the pleasure of the Mayor or the City Manager. Kenosha, Sheboygan, and Waukesha permit removal by the Common Council for cause as well.

Appleton, Manitowoc, Racine, and Wausau may remove appointed officials with cause and a vote by the Common Council (varies with majority, 2/3, and 3/4 vote).

The League of Municipalities believed the change in the Wisconsin Statute to allow appointed positions to be removed at the pleasure of the Mayor was to help municipalities avoid costs associated with a Common Council hearing to remove a position for cause.